



STA 179+00.00

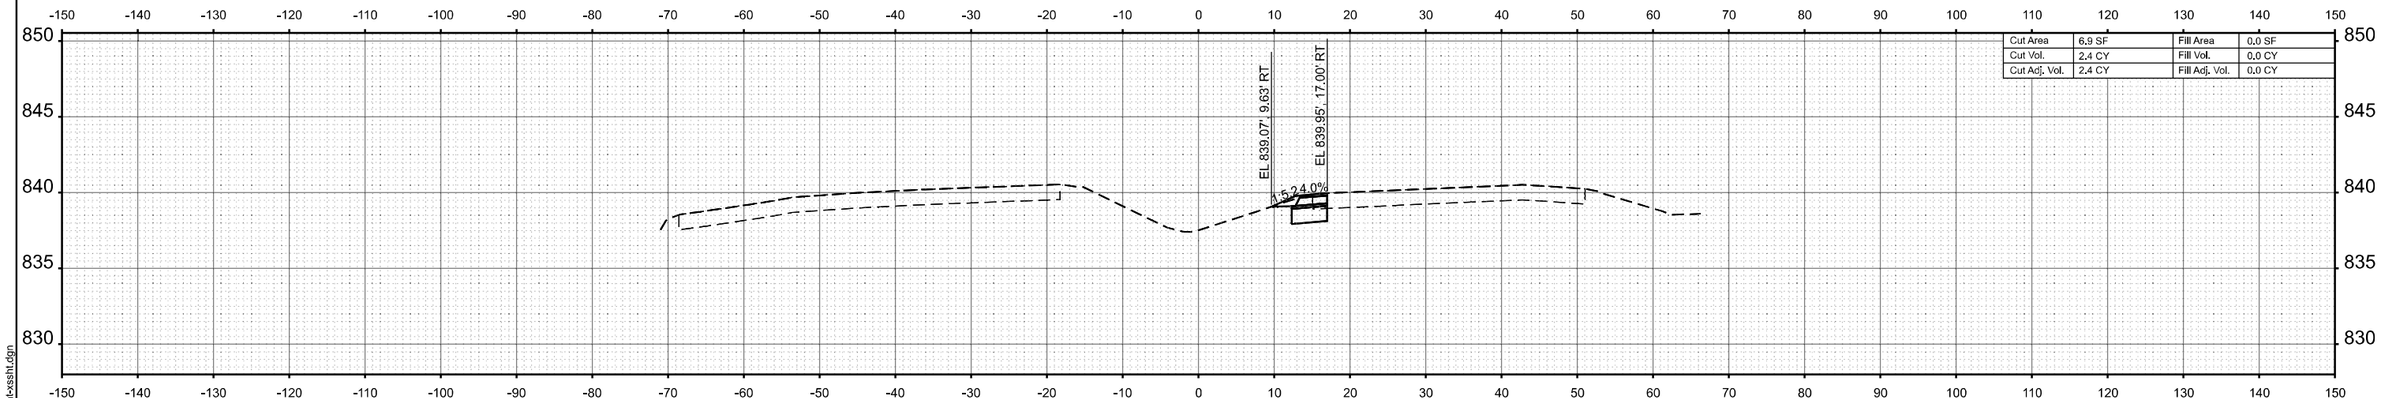

STA 178+00.00

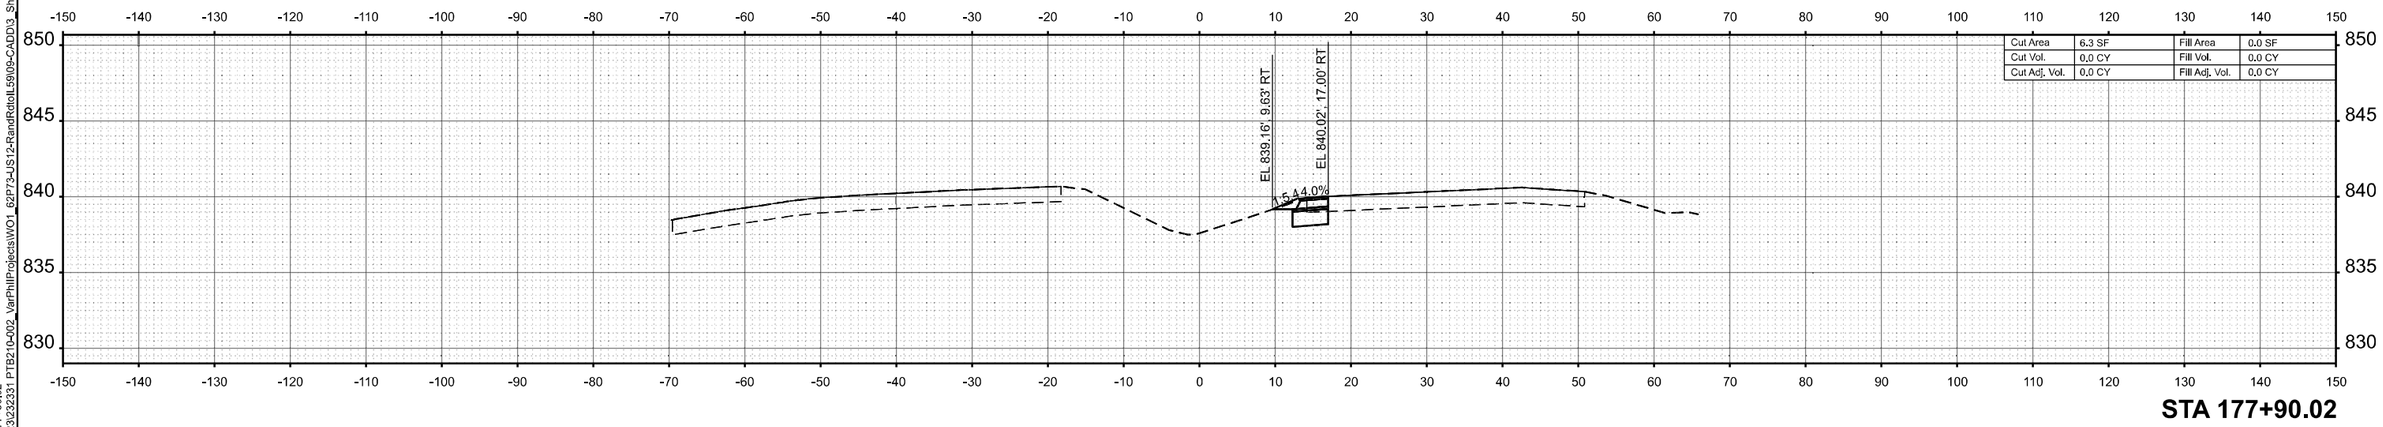

STA 177+90.02

MODEL: 62P73 - 177+90.02
FILE NAME: Z:\2023\232331 PTB210-002 _\arPhil\Projects\WO1 - 62P73-US12-RandRdtoIL59\09-CADD\3 Sheets\d162p73-sht-xssht.dgn

WBK ENGINEERING
116 WEST MAIN STREET
SUITE 201
ST. CHARLES, IL 60174
(630) 443-7755


USER NAME = AdamWuellner	DESIGNED - KC	REVISED -	
	DRAWN - AW	REVISED -	
	CHECKED - RS	REVISED -	
PLOT DATE = 3/21/2025	DATE - $SUBDATE	REVISED -	

STATE OF ILLINOIS
DEPARTMENT OF TRANSPORTATION


US 12 (RAND ROAD) - IL 59 TO OLD RAND ROAD
CROSS SECTIONS

SCALE: 1"=10' | SHEET 1 OF 130 SHEETS | STA. | TO STA.

F.A.P RTE.	SECTION	COUNTY	TOTAL SHEETS	SHEET NO.
334	2024-1053-RS&N,SR,RS	LAKE	230	101
		CONTRACT NO. 62P73		
	ILLINOIS FED. AID PROJECT			

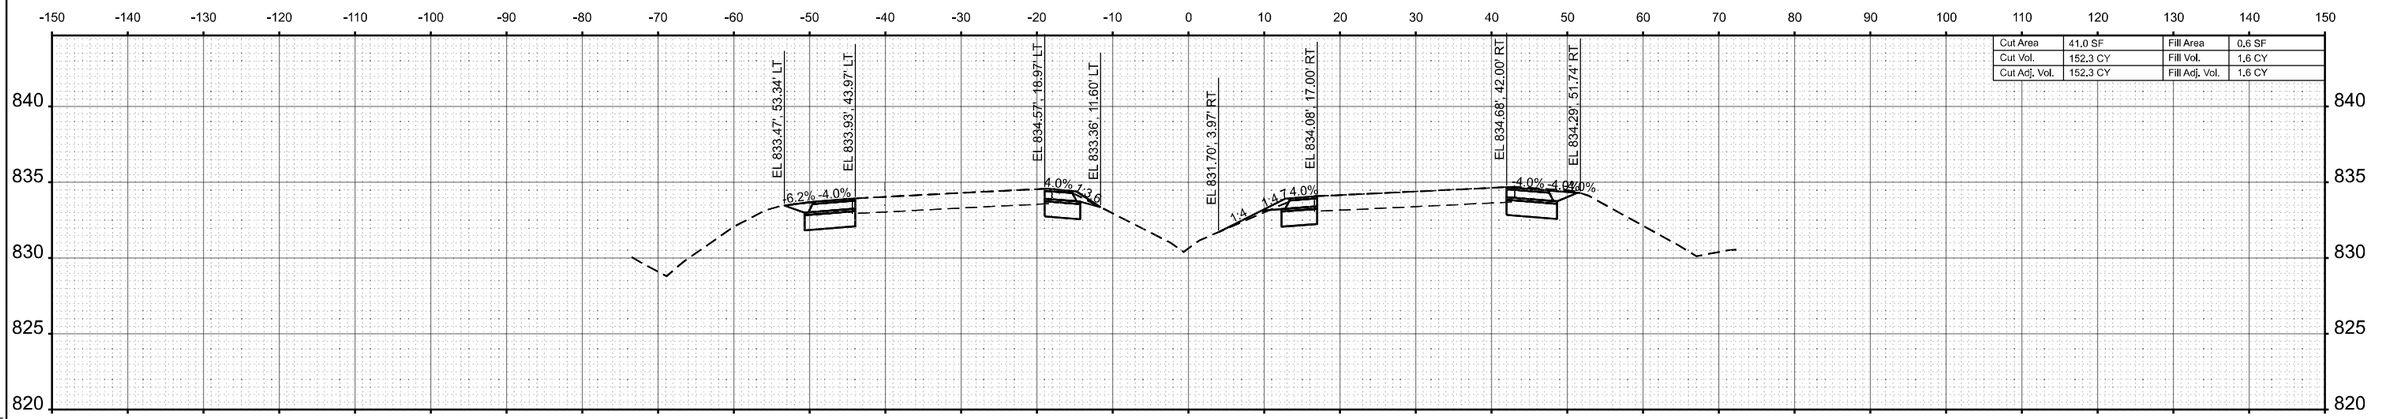

STA 181+00.00

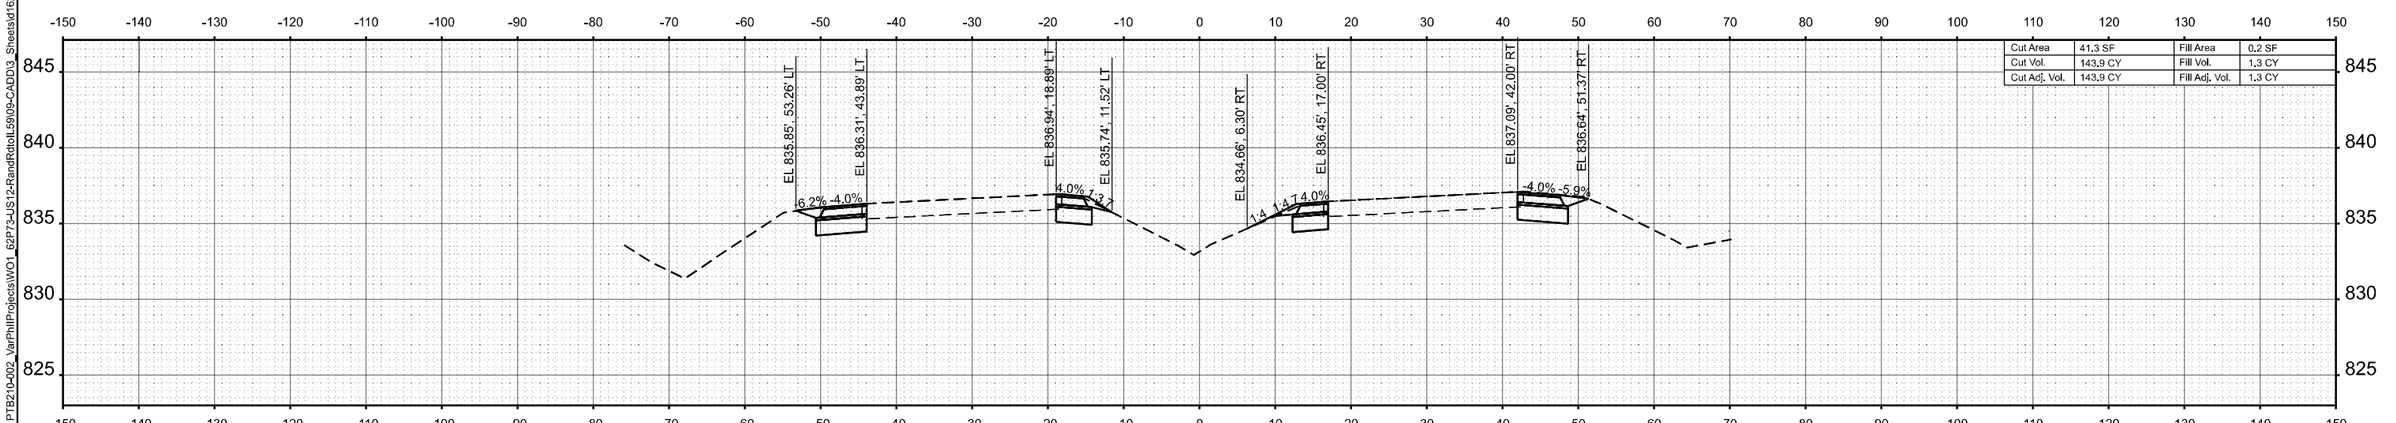

STA 180+00.00

MODEL: 62P73 - 180+00.00
FILE NAME: Z:\2023\232331 PTB210-002_VarPhilProjects\WO1_62P73-US12-RandRdtoIL59\09-CADD\3_Sheets\d162p73-sht-xssht.dgn

WBK ENGINEERING
116 WEST MAIN STREET
SUITE 201
ST. CHARLES, IL 60174
(630) 443-7755


USER NAME = AdamWuellner	DESIGNED - KC	REVISED -	
	DRAWN - AW	REVISED -	
	CHECKED - RS	REVISED -	
PLOT DATE = 3/21/2025	DATE - $SUBDATE	REVISED -	

STATE OF ILLINOIS
DEPARTMENT OF TRANSPORTATION


US 12 (RAND ROAD) - IL 59 TO OLD RAND ROAD
CROSS SECTIONS

SCALE: 1"=10' | SHEET 2 OF 130 SHEETS | STA. | TO STA.

F.A.P RTE.	SECTION	COUNTY	TOTAL SHEETS	SHEET NO.
334	2024-1053-RS&N,SR,RS	LAKE	230	102
		CONTRACT NO. 62P73		
		ILLINOIS	FED. AID PROJECT	

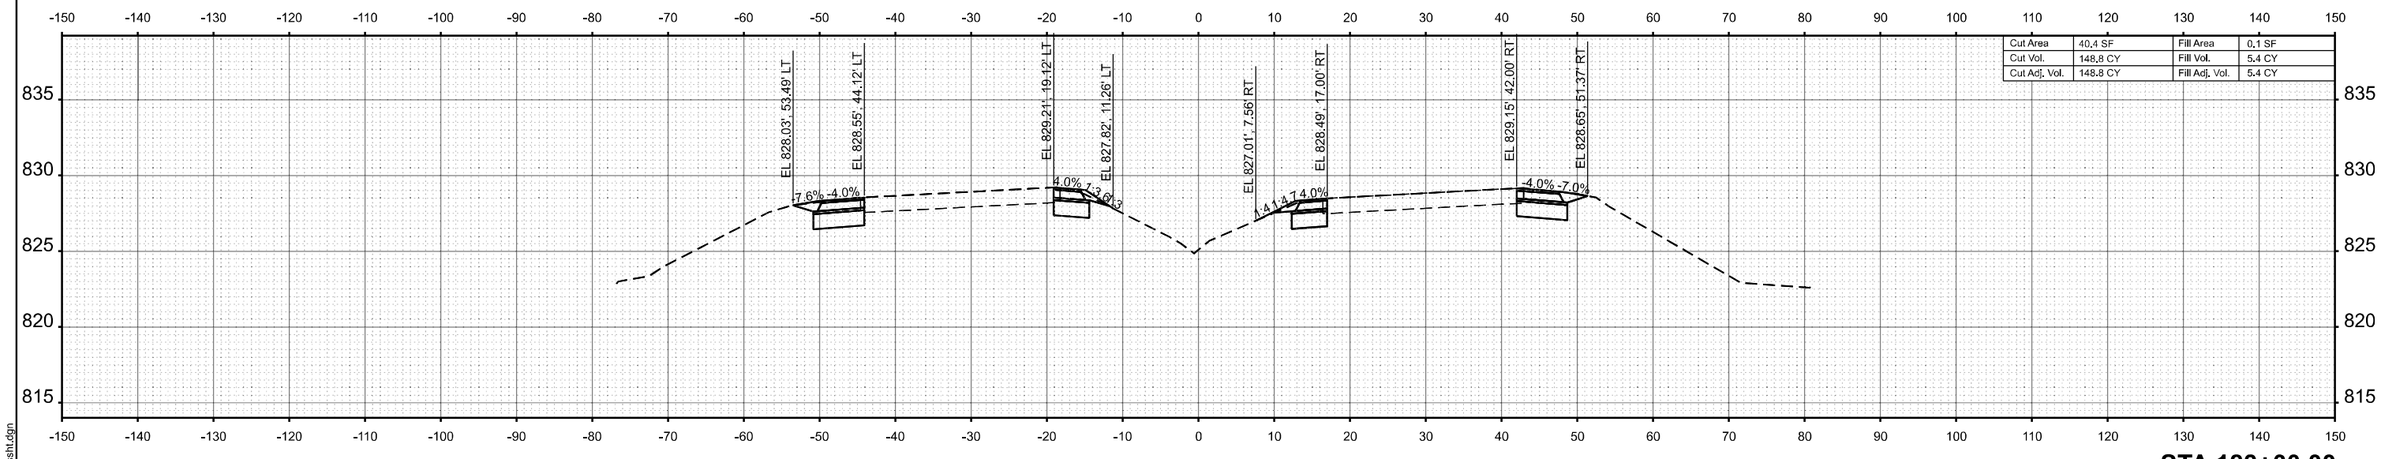

STA 183+00.00

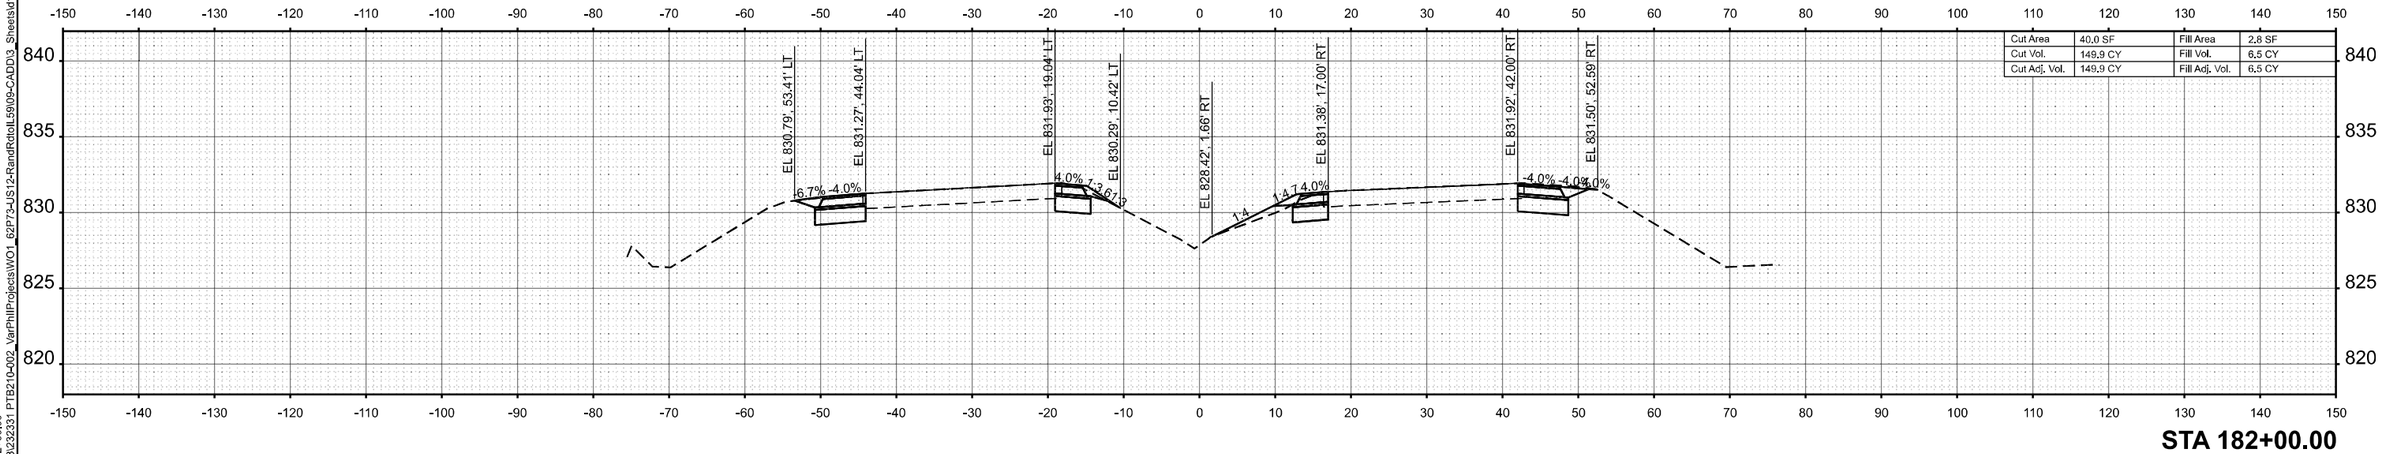

STA 182+00.00

MODEL: 62P73 - 182+00.00
FILE NAME: Z:\2023\232331 PTB210-002_VarPhillProjects\WO1_62P73-US12-RandRdtoIL59\09-CADD\3_Sheets\d162p73-sht-xssht.dgn

WBK ENGINEERING
116 WEST MAIN STREET
SUITE 201
ST. CHARLES, IL 60174
(630) 443-7755


USER NAME = AdamWuellner	DESIGNED - KC	REVISED -	
	DRAWN - AW	REVISED -	
	CHECKED - RS	REVISED -	
PLOT DATE = 3/21/2025	DATE - $SUBDATE	REVISED -	

STATE OF ILLINOIS
DEPARTMENT OF TRANSPORTATION


US 12 (RAND ROAD) - IL 59 TO OLD RAND ROAD
CROSS SECTIONS

SCALE: 1"=10' | SHEET 3 OF 130 SHEETS | STA. | TO STA.

F.A.P RTE.	SECTION	COUNTY	TOTAL SHEETS	SHEET NO.
334	2024-1053-RS&N,SR,RS	LAKE	230	103
		CONTRACT NO. 62P73		
	ILLINOIS FED. AID PROJECT			

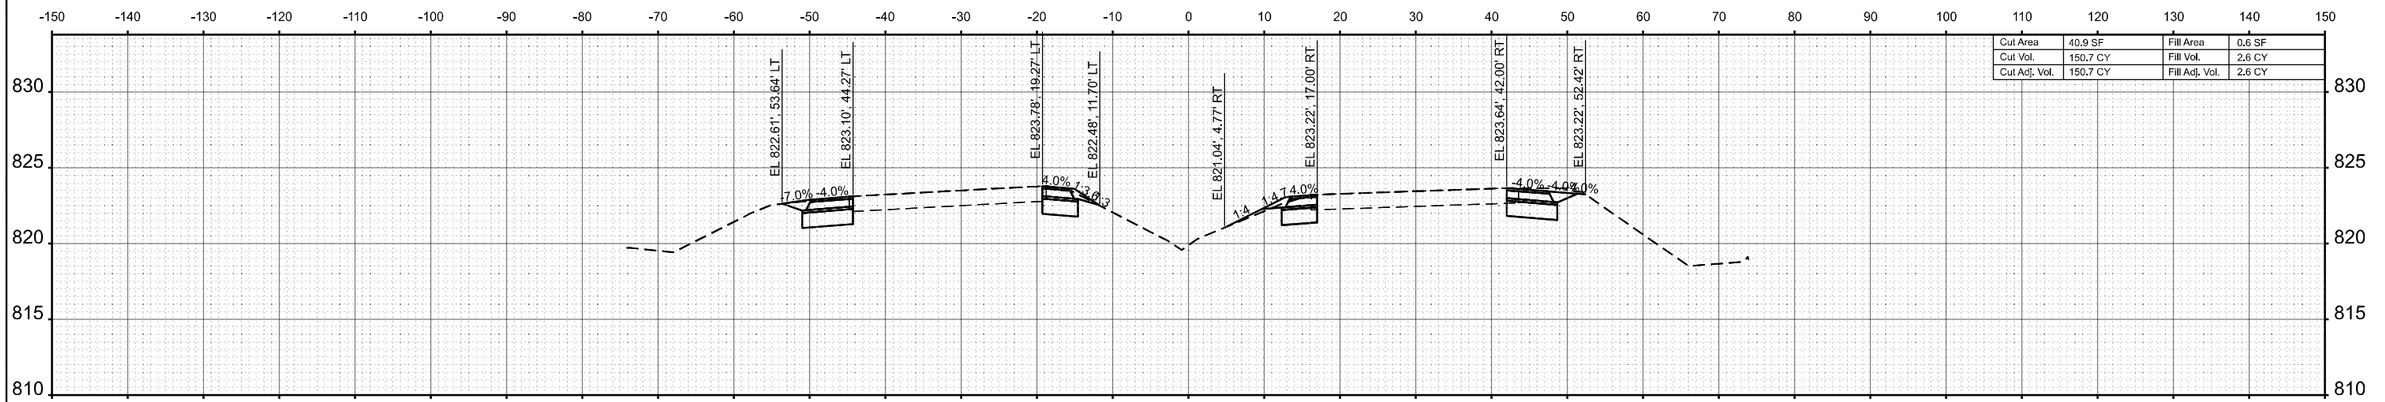

STA 185+00.00

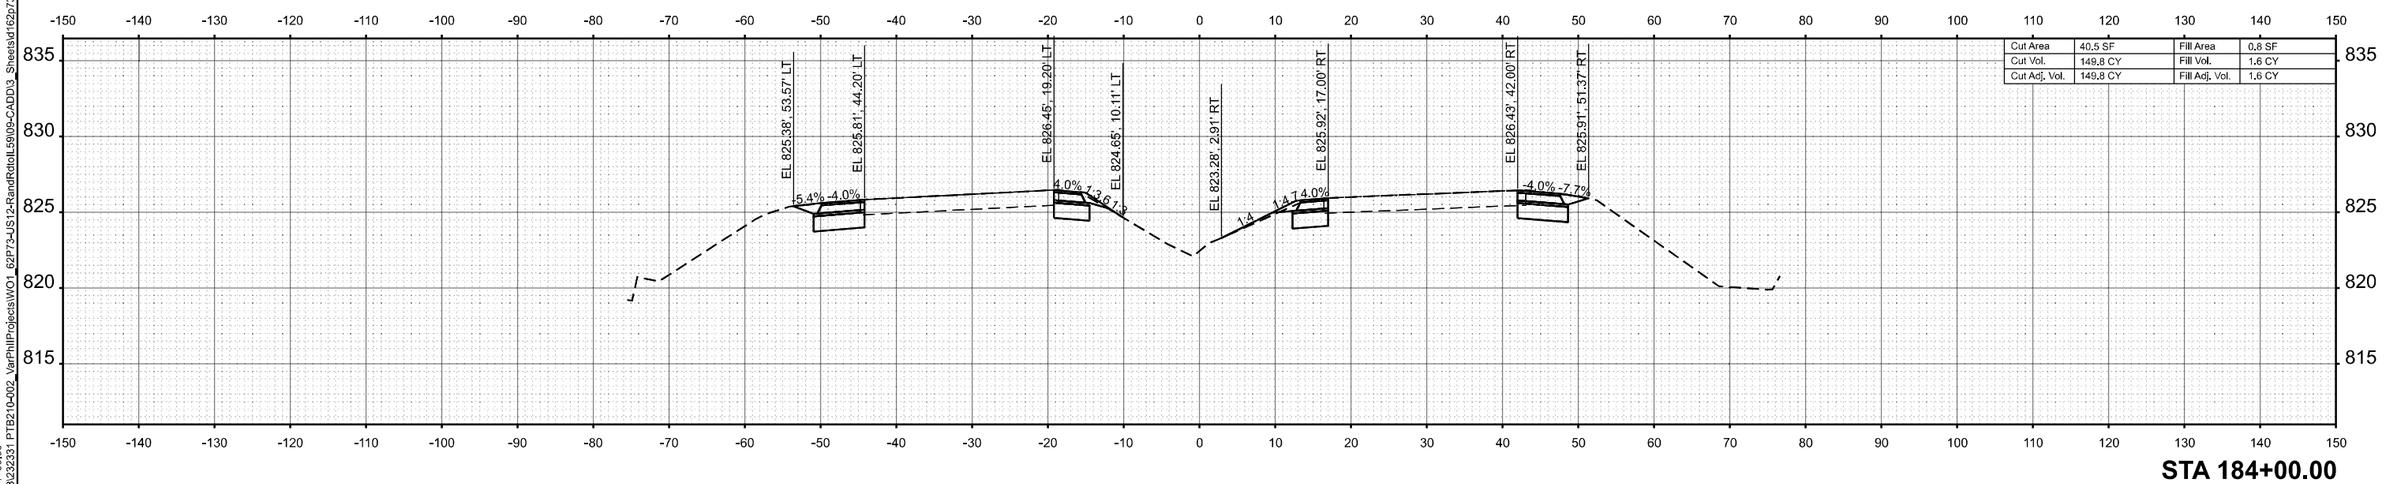

STA 184+00.00

MODEL: 62P73 - 184+00.00
FILE NAME: Z:\2023\232331 PTB210-002_VarPhilProjectsWO1_62P73-US12-RandRdtoIL59\09-CADD\3_Sheets\d162p73-sht-xssht.dgn

WBK ENGINEERING
116 WEST MAIN STREET
SUITE 201
ST. CHARLES, IL 60174
(630) 443-7755


USER NAME = AdamWuellner	DESIGNED - KC	REVISED -	
	DRAWN - AW	REVISED -	
	CHECKED - RS	REVISED -	
PLOT DATE = 3/21/2025	DATE - $SUBDATE	REVISED -	

STATE OF ILLINOIS
DEPARTMENT OF TRANSPORTATION


US 12 (RAND ROAD) - IL 59 TO OLD RAND ROAD
CROSS SECTIONS

SCALE: 1"=10' | SHEET 4 OF 130 SHEETS | STA. | TO STA.


F.A.P RTE.	SECTION	COUNTY	TOTAL SHEETS	SHEET NO.
334	2024-1053-RS&N,SR,RS	LAKE	230	104
		CONTRACT NO. 62P73		
		ILLINOIS FED. AID PROJECT		

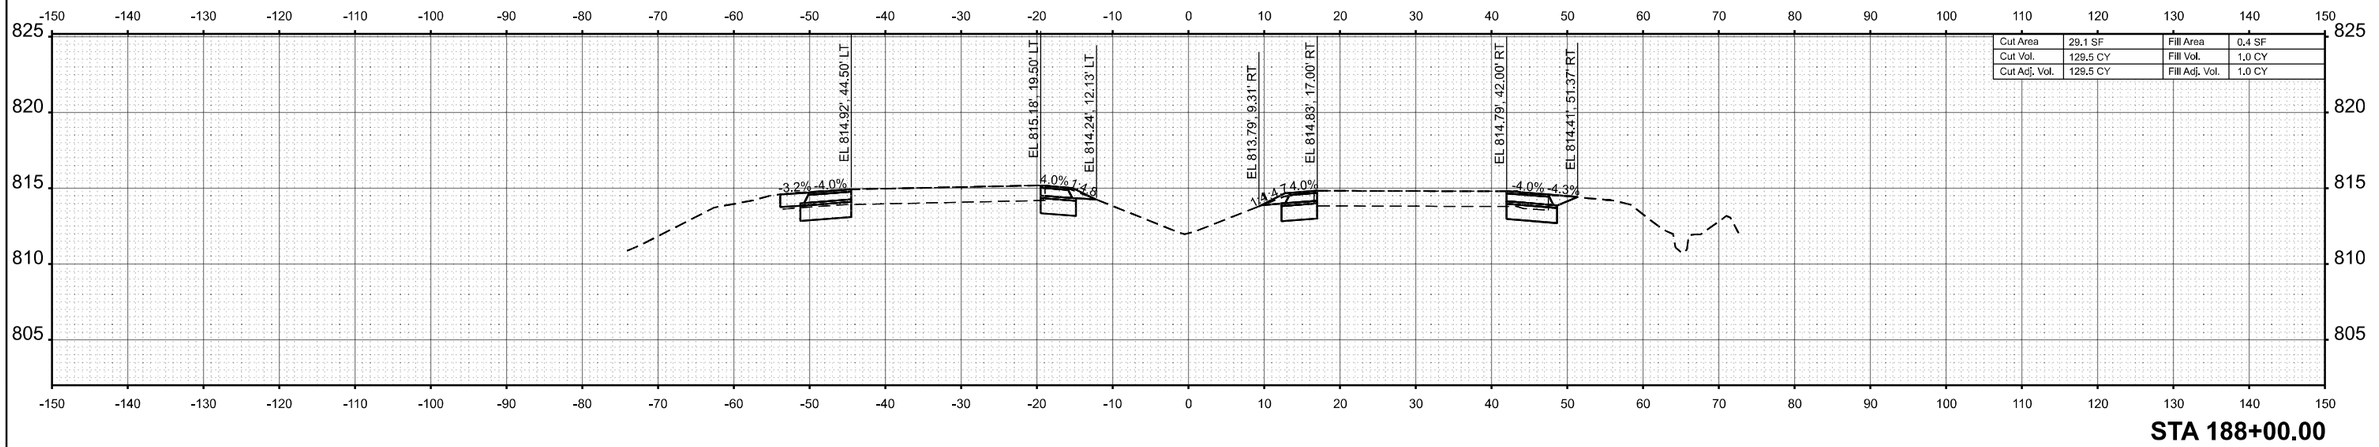

STA 188+00.00

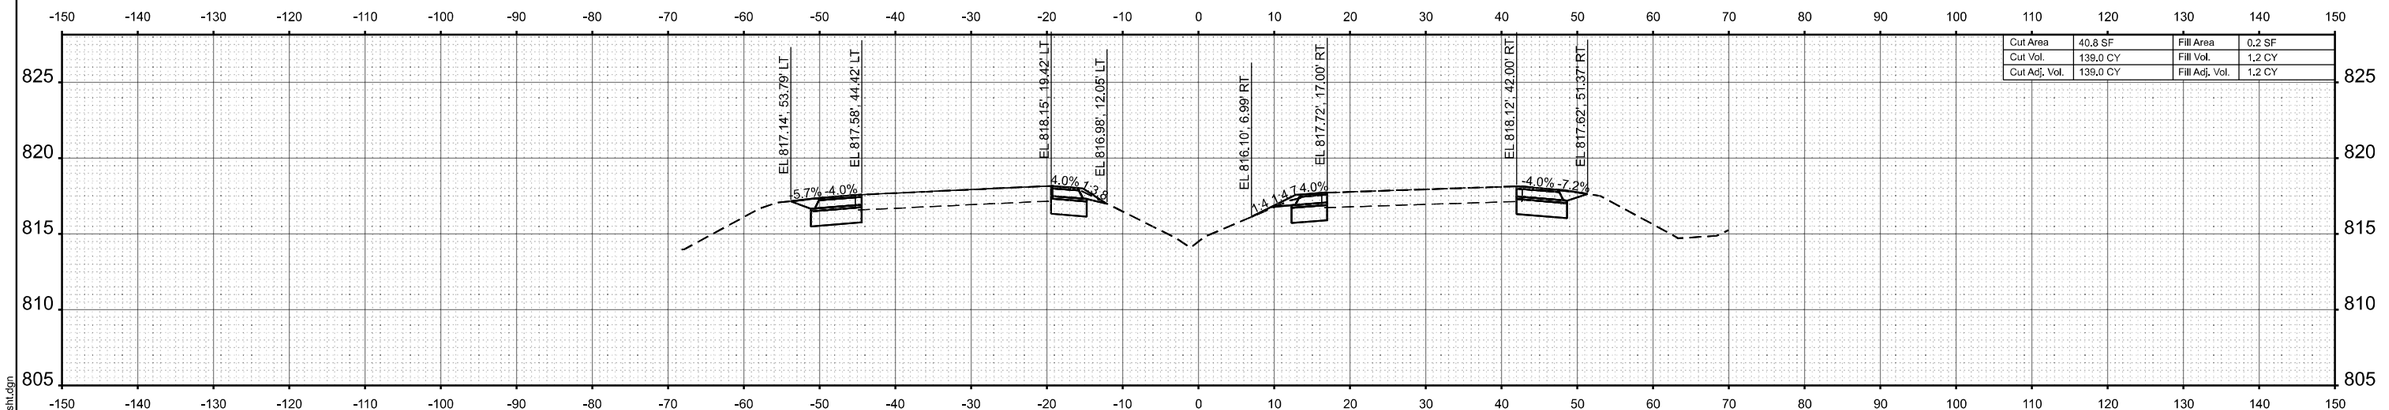

STA 187+00.00

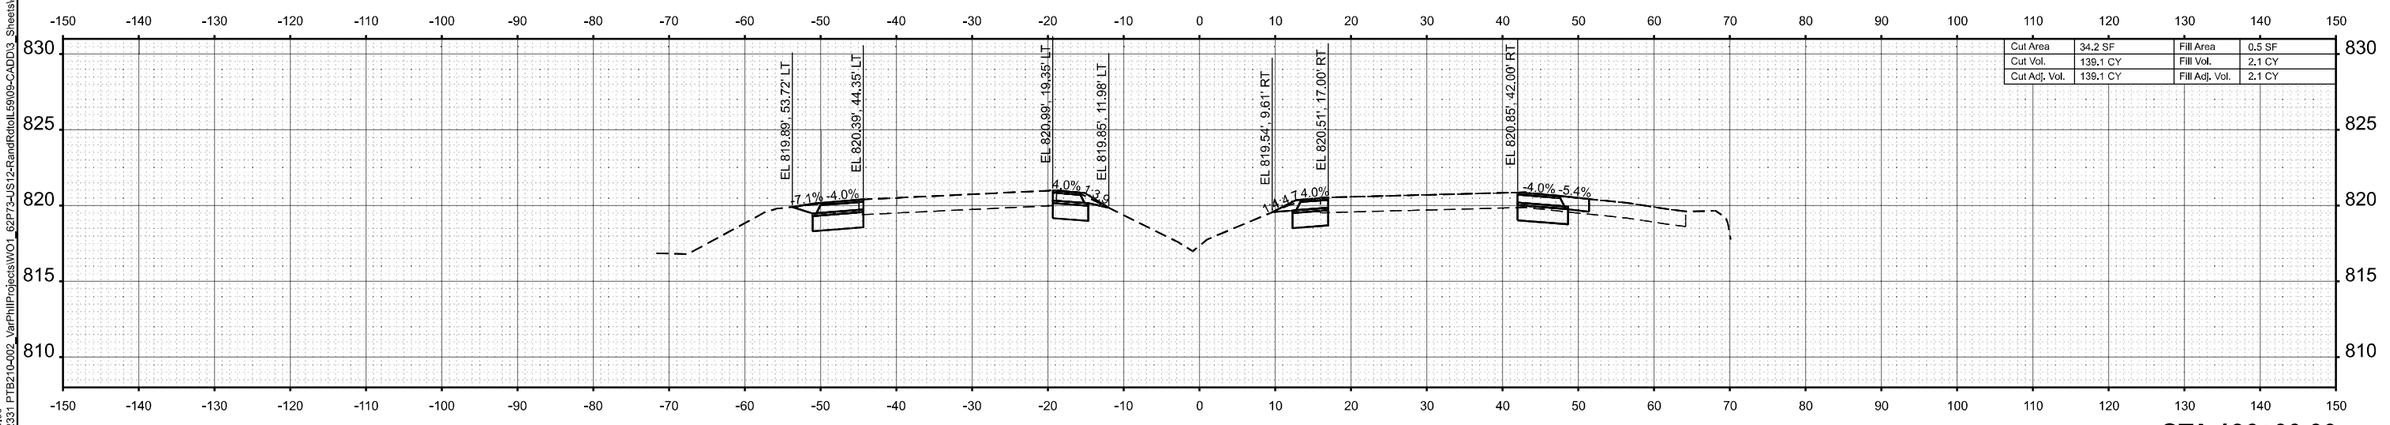

STA 186+00.00

MODEL: 62P73 - 186+00.00
FILE NAME: Z:\2023\232331 PTB210-002_VarPhilProjects\WO1_62P73-US12-RandRdtoIL59\09-CADD\3_Sheets\d162p73-sht-xssht.dgn

WBK ENGINEERING
116 WEST MAIN STREET
SUITE 201
ST. CHARLES, IL 60174
(630) 443-7755


USER NAME = AdamWuellner	DESIGNED - KC	REVISED -
	DRAWN - AW	REVISED -
	CHECKED - RS	REVISED -
PLOT DATE = 3/21/2025	DATE - $SUBDATE	REVISED -

STATE OF ILLINOIS
DEPARTMENT OF TRANSPORTATION


US 12 (RAND ROAD) - IL 59 TO OLD RAND ROAD
CROSS SECTIONS

SCALE: 1"=10' | SHEET 5 OF 130 SHEETS | STA. | TO STA.

F.A.P RTE.	SECTION	COUNTY	TOTAL SHEETS	SHEET NO.
334	2024-1053-RS&N,SR,RS	LAKE	230	105
		CONTRACT NO. 62P73		
	ILLINOIS FED. AID PROJECT			

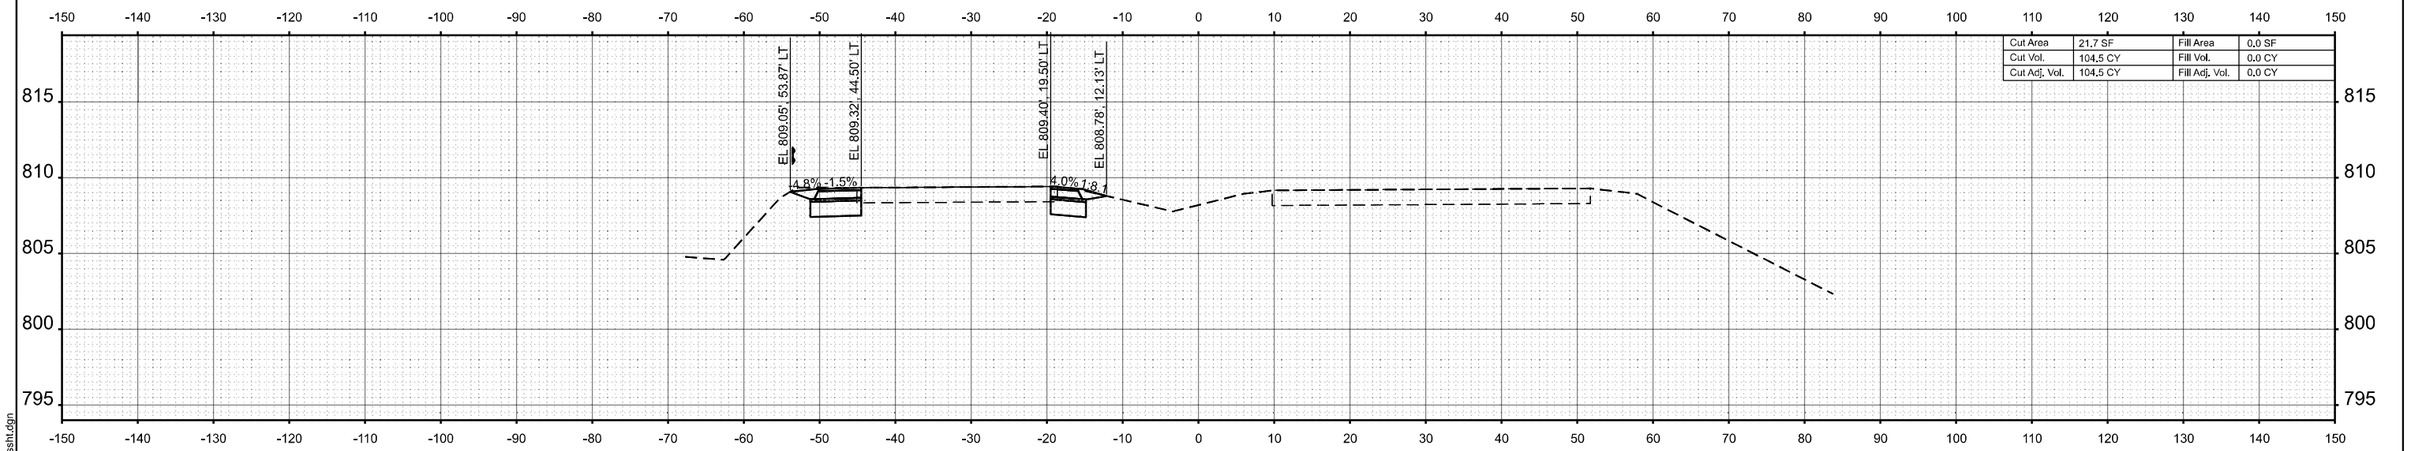

STA 190+00.00

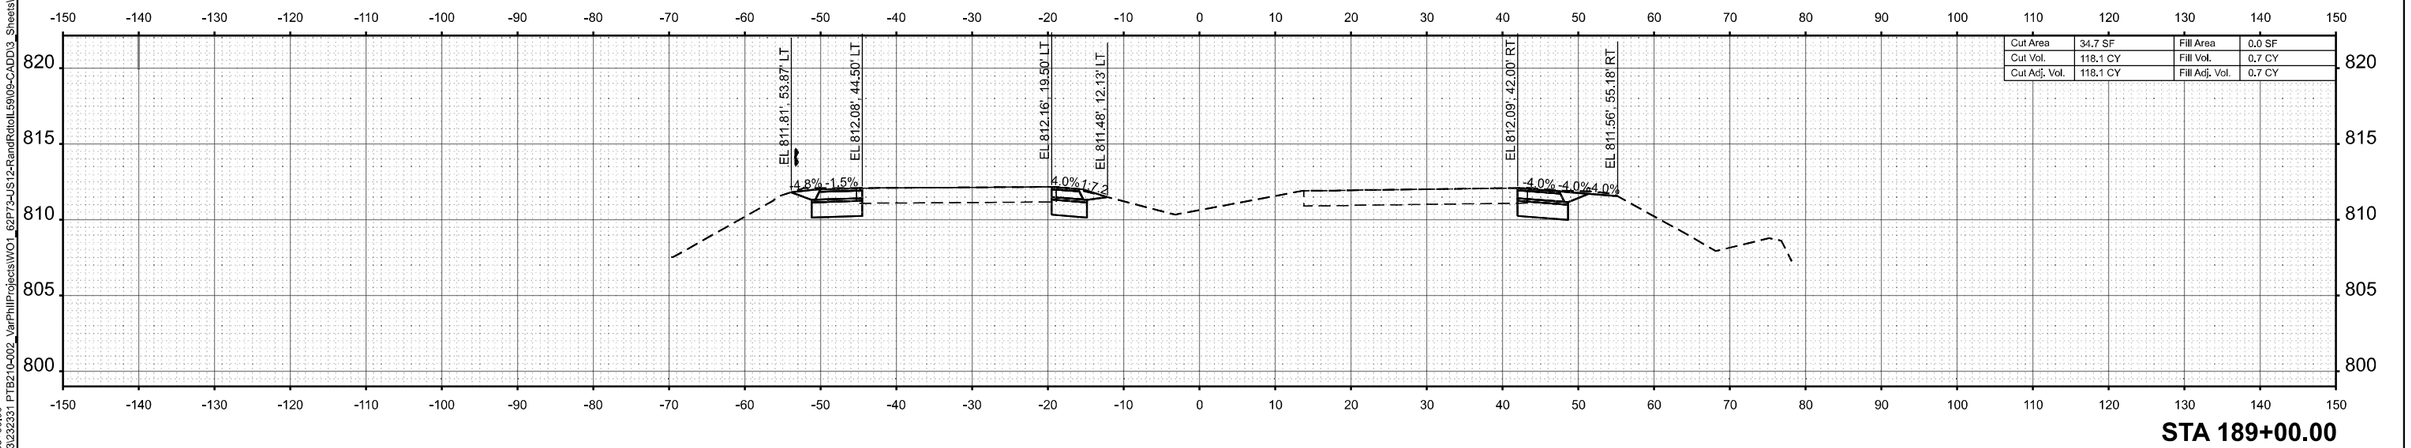

STA 189+00.00

MODEL: 62P73 - 189+00.00
FILE NAME: Z:\2023\232331 PTB210-002_VarPhilProjects\WO1_62P73-US12-RandRdtoIL59\09-CADD\3_Sheets\d162p73-sht-xssht.dgn

WBK ENGINEERING
116 WEST MAIN STREET
SUITE 201
ST. CHARLES, IL 60174
(630) 443-7755


USER NAME = AdamWuellner	DESIGNED - KC	REVISED -	
	DRAWN - AW	REVISED -	
	CHECKED - RS	REVISED -	
PLOT DATE = 3/21/2025	DATE - $SUBDATE	REVISED -	

STATE OF ILLINOIS
DEPARTMENT OF TRANSPORTATION


US 12 (RAND ROAD) - IL 59 TO OLD RAND ROAD
CROSS SECTIONS

SCALE: 1"=10' | SHEET 6 OF 130 SHEETS | STA. | TO STA.


F.A.P RTE.	SECTION	COUNTY	TOTAL SHEETS	SHEET NO.
334	2024-1053-RS&N,SR,RS	LAKE	230	106
		CONTRACT NO. 62P73		
	ILLINOIS FED. AID PROJECT			

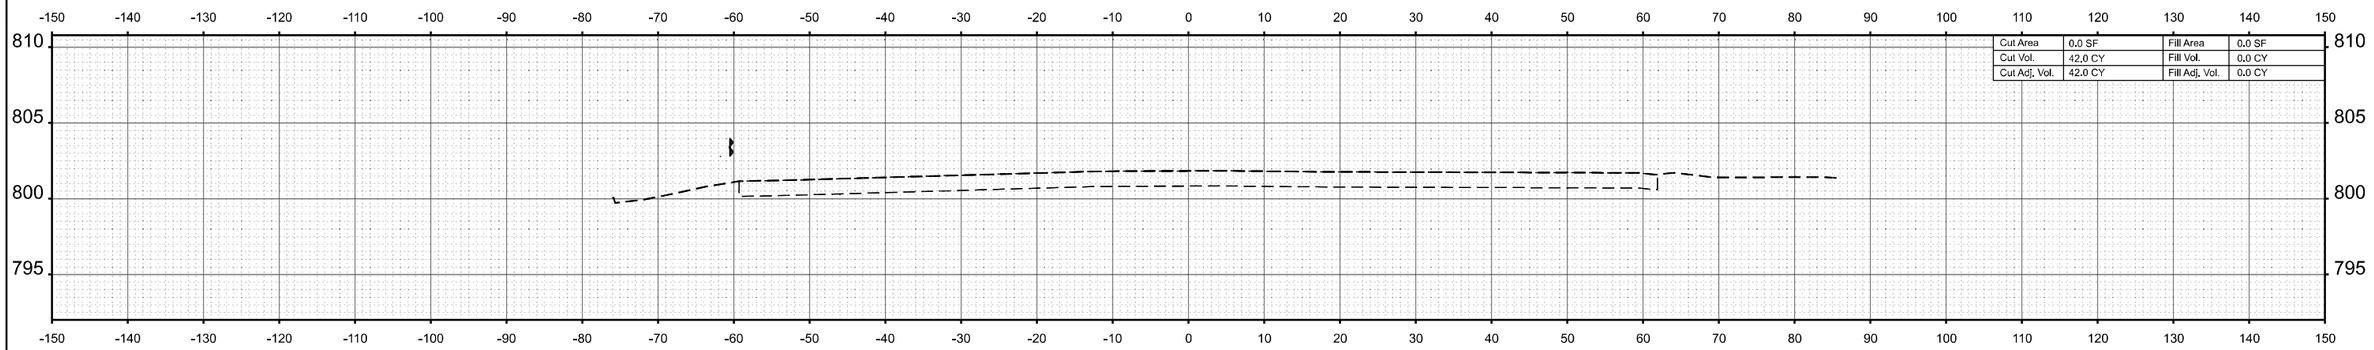

STA 193+00.00

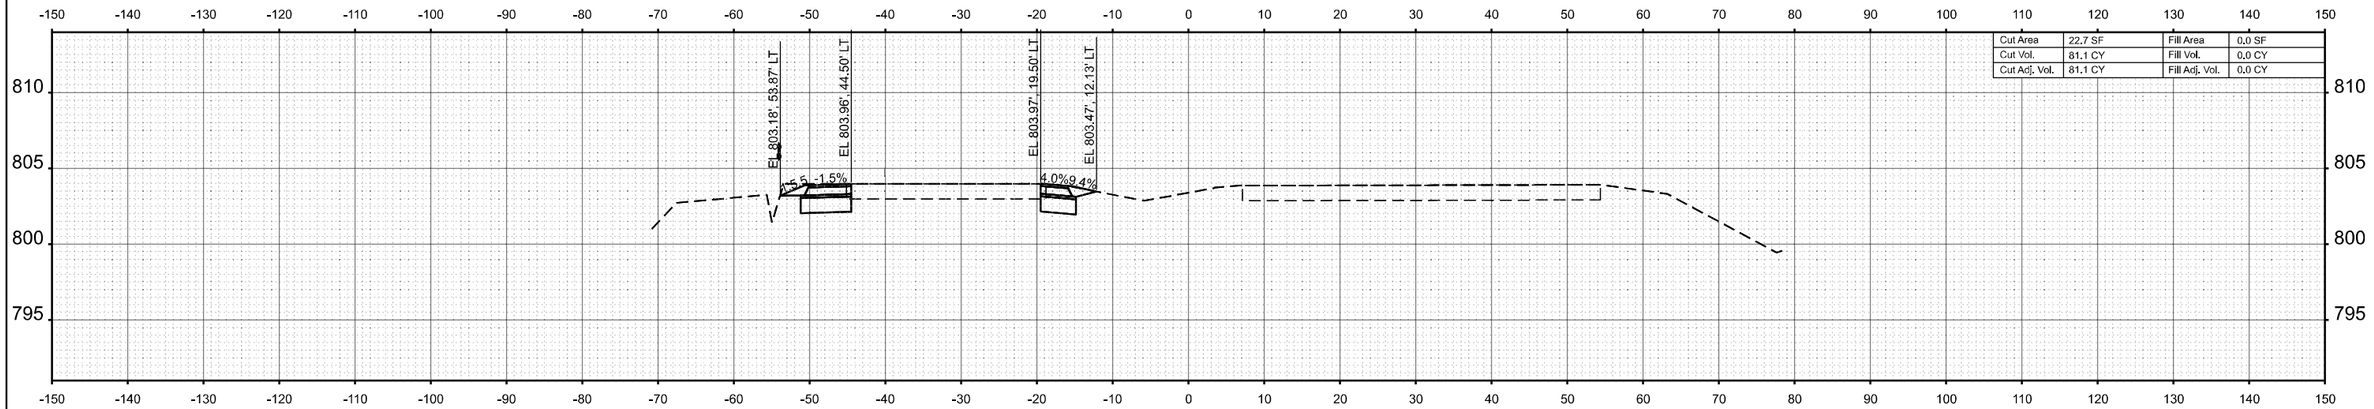

STA 192+00.00

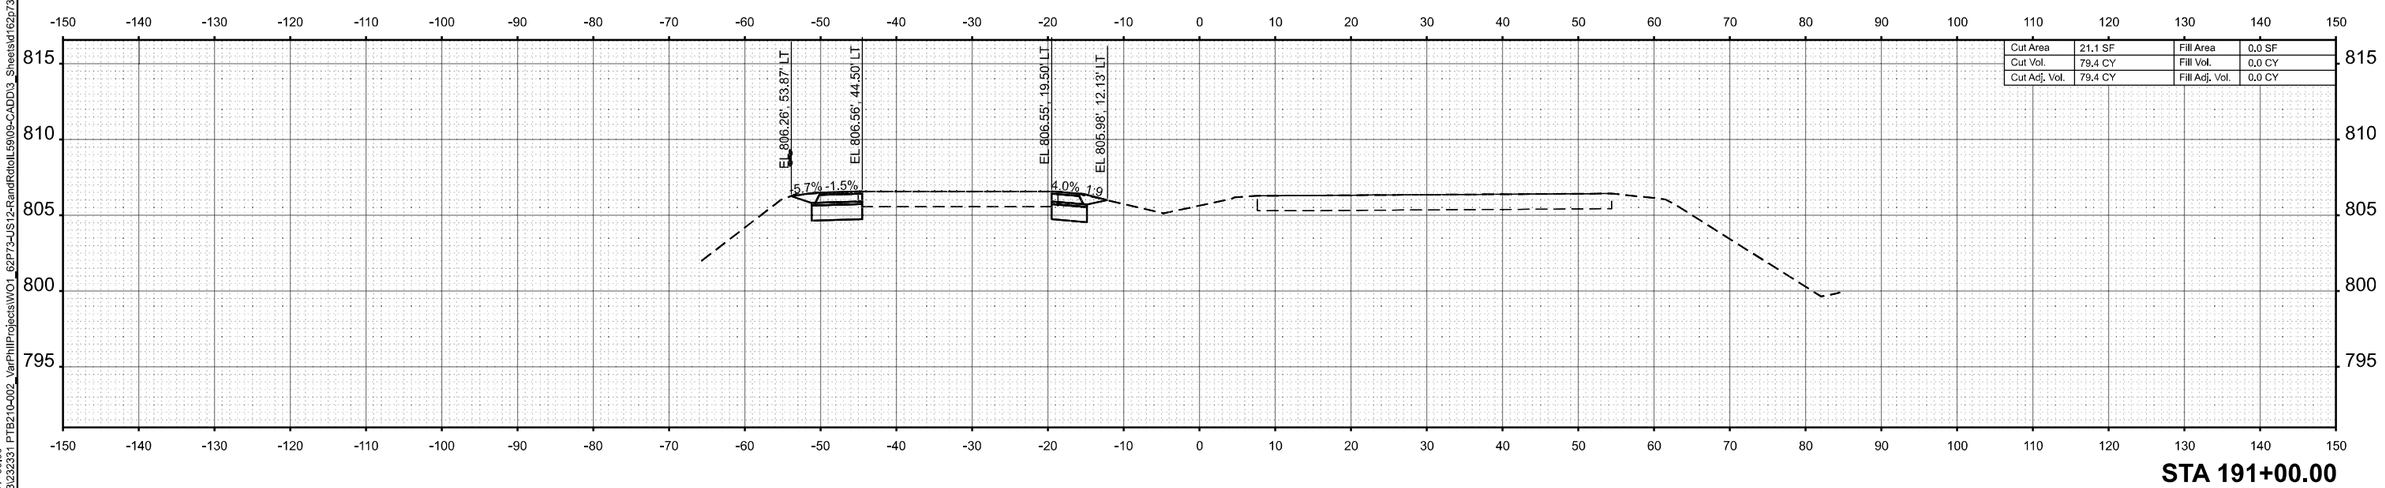

STA 191+00.00

MODEL: 62P73 - 191+00.00
FILE NAME: z:\2023\232331_PTB210-002_VarPhillProjects\WO1_62P73-US12-RandRdtoIL59\09-CADD\3_Sheets\d162p73-sht-xssht.dgn

WBK ENGINEERING
116 WEST MAIN STREET
SUITE 201
ST. CHARLES, IL 60174
(630) 443-7755


USER NAME = AdamWuellner	DESIGNED - KC	REVISED -
	DRAWN - AW	REVISED -
	CHECKED - RS	REVISED -
PLOT DATE = 3/21/2025	DATE - $SUBDATE	REVISED -

STATE OF ILLINOIS
DEPARTMENT OF TRANSPORTATION


US 12 (RAND ROAD) - IL 59 TO OLD RAND ROAD
CROSS SECTIONS

SCALE: 1"=10' | SHEET 7 OF 130 SHEETS | STA. | TO STA.


F.A.P RTE.	SECTION	COUNTY	TOTAL SHEETS	SHEET NO.
334	2024-1053-RS&N,SR,RS	LAKE	230	107
		CONTRACT NO. 62P73		
	ILLINOIS FED. AID PROJECT			

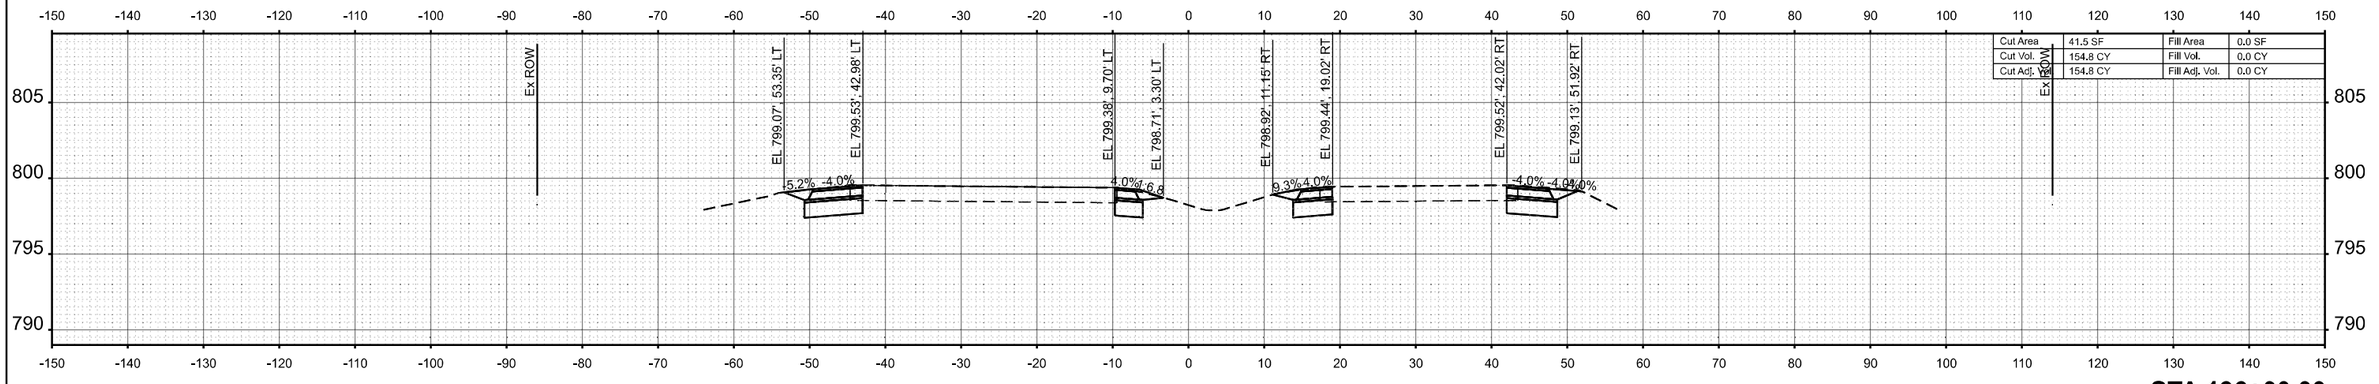

STA 196+00.00

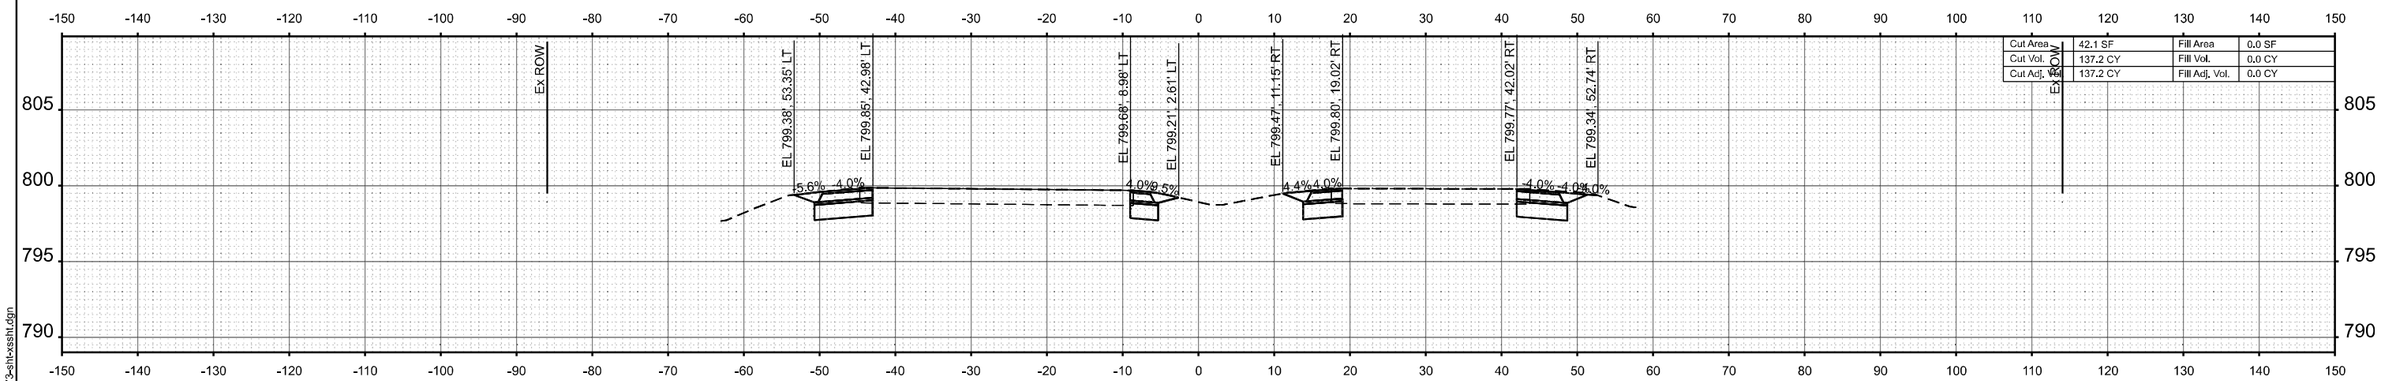

STA 195+00.00

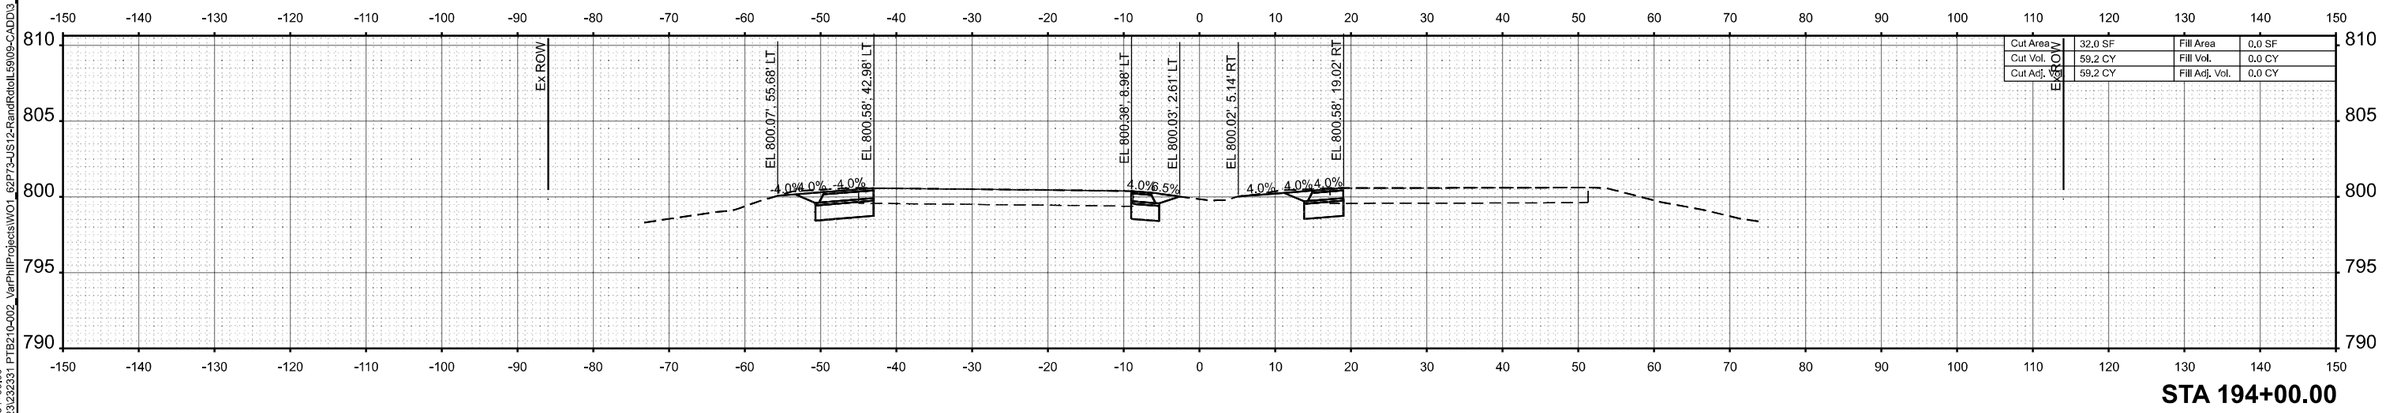

STA 194+00.00

MODEL: 62P73 - 194+00.00
FILE NAME: Z:\2023\23233\1 PTB210-002_VarPhillProjects\WO1_62P73-US12-RandRdtoIL59\09-CADD\3_Sheets\d162p73-sht-xssht.dgn

WBK ENGINEERING
116 WEST MAIN STREET
SUITE 201
ST. CHARLES, IL 60174
(630) 443-7755


USER NAME = AdamWuellner	DESIGNED - KC	REVISED -	
	DRAWN - AW	REVISED -	
	CHECKED - RS	REVISED -	
PLOT DATE = 3/21/2025	DATE - $SUBDATE	REVISED -	

STATE OF ILLINOIS
DEPARTMENT OF TRANSPORTATION


US 12 (RAND ROAD) - IL 59 TO OLD RAND ROAD
CROSS SECTIONS

SCALE: 1"=10' | SHEET 8 OF 130 SHEETS | STA. | TO STA.


F.A.P RTE.	SECTION	COUNTY	TOTAL SHEETS	SHEET NO.
334	2024-1053-RS&N,SR,RS	LAKE	230	108
		CONTRACT NO. 62P73		
		ILLINOIS FED. AID PROJECT		

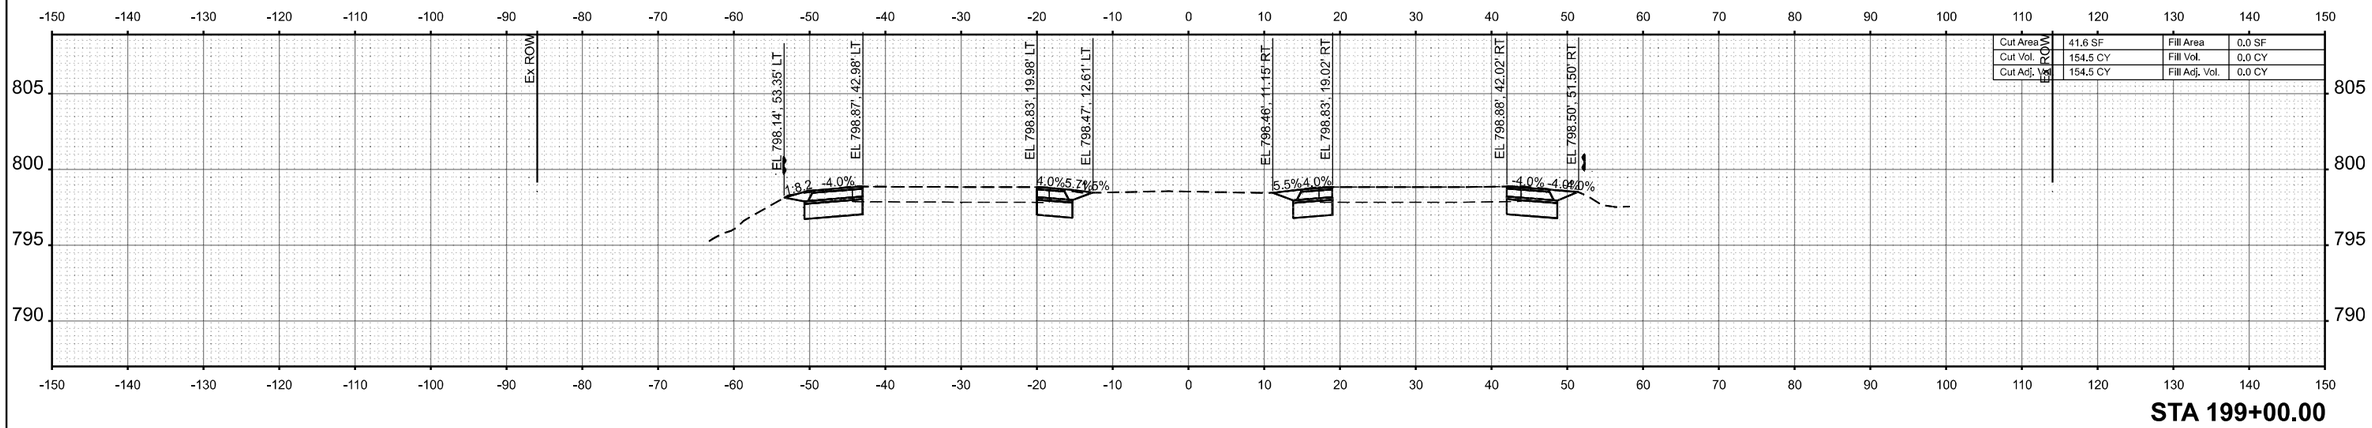

STA 199+00.00

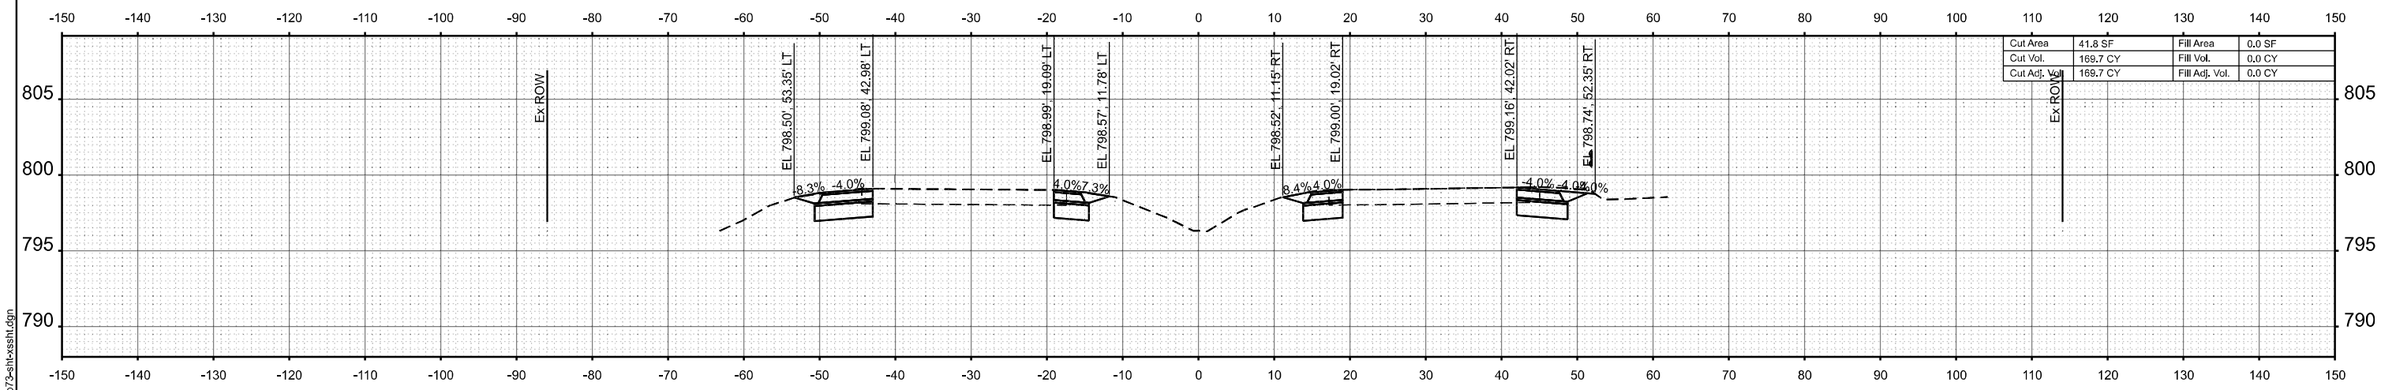

STA 198+00.00

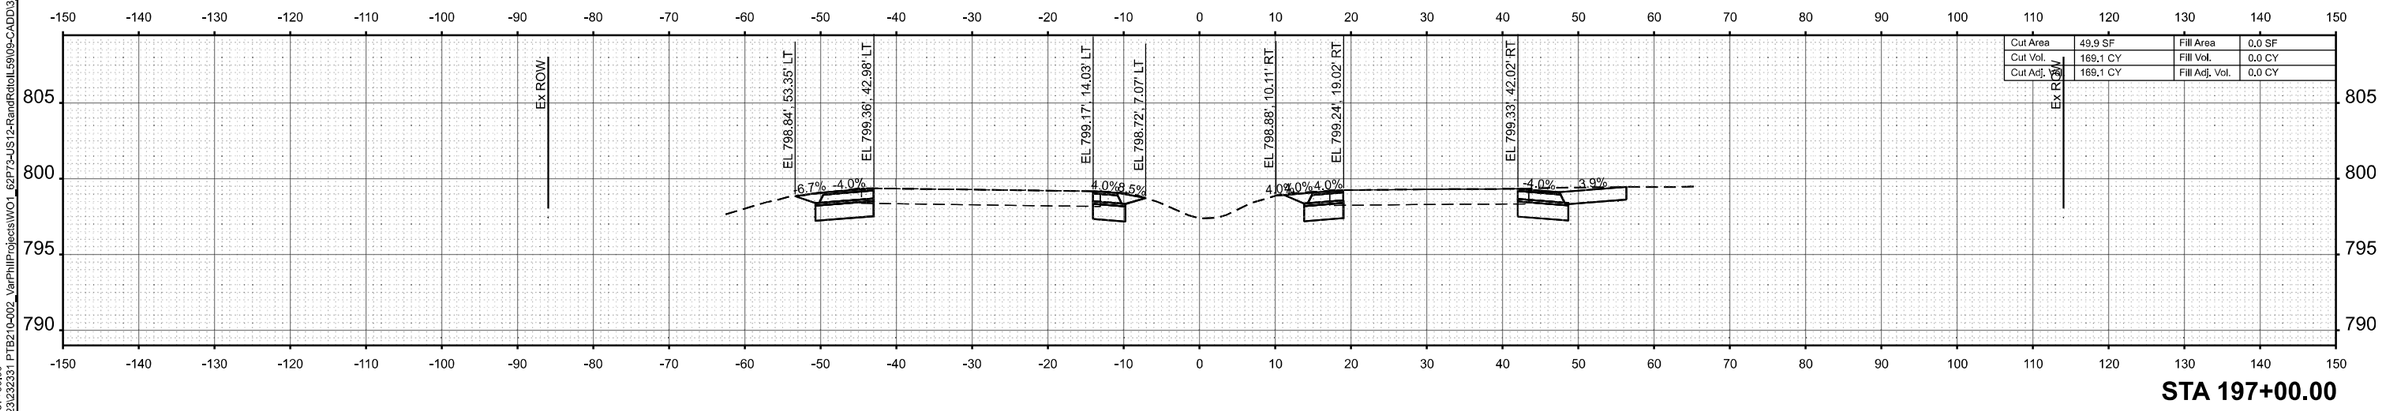

STA 197+00.00

MODEL: 62P73 - 197+00.00
FILE NAME: Z:\2023\232331 PTB210-002_\arPhilt\Projects\WO1_62P73-US12-RandRdtoIL59\09-CADD\3_Sheets\d162p73-sht-xssht.dgn

WBK ENGINEERING
116 WEST MAIN STREET
SUITE 201
ST. CHARLES, IL 60174
(630) 443-7755


USER NAME = AdamWuellner	DESIGNED - KC	REVISED -	
	DRAWN - AW	REVISED -	
	CHECKED - RS	REVISED -	
PLOT DATE = 3/21/2025	DATE - $SUBDATE	REVISED -	

STATE OF ILLINOIS
DEPARTMENT OF TRANSPORTATION


US 12 (RAND ROAD) - IL 59 TO OLD RAND ROAD
CROSS SECTIONS

SCALE: 1"=10' | SHEET 9 OF 130 SHEETS | STA. | TO STA.


F.A.P RTE.	SECTION	COUNTY	TOTAL SHEETS	SHEET NO.
334	2024-1053-RS&N,SR,RS	LAKE	230	109
		CONTRACT NO. 62P73		
	ILLINOIS FED. AID PROJECT			

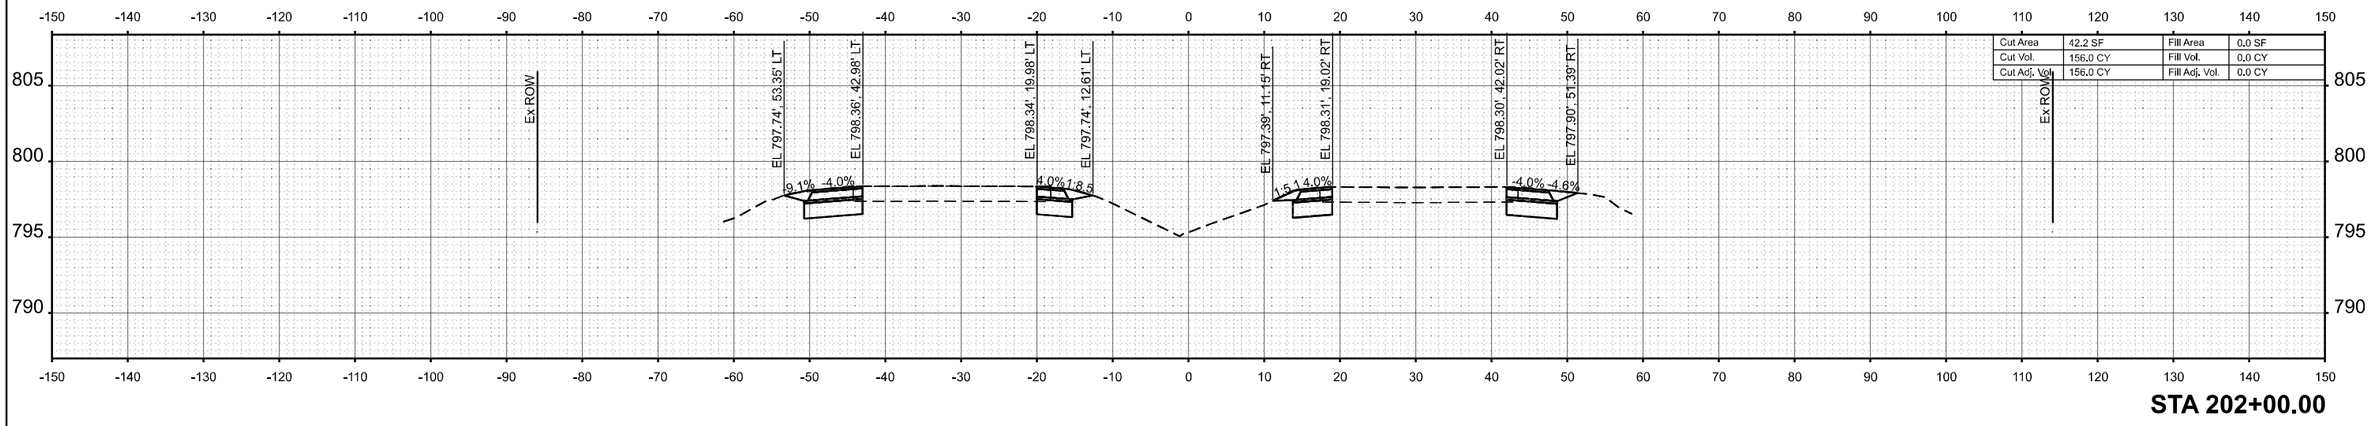

STA 202+00.00

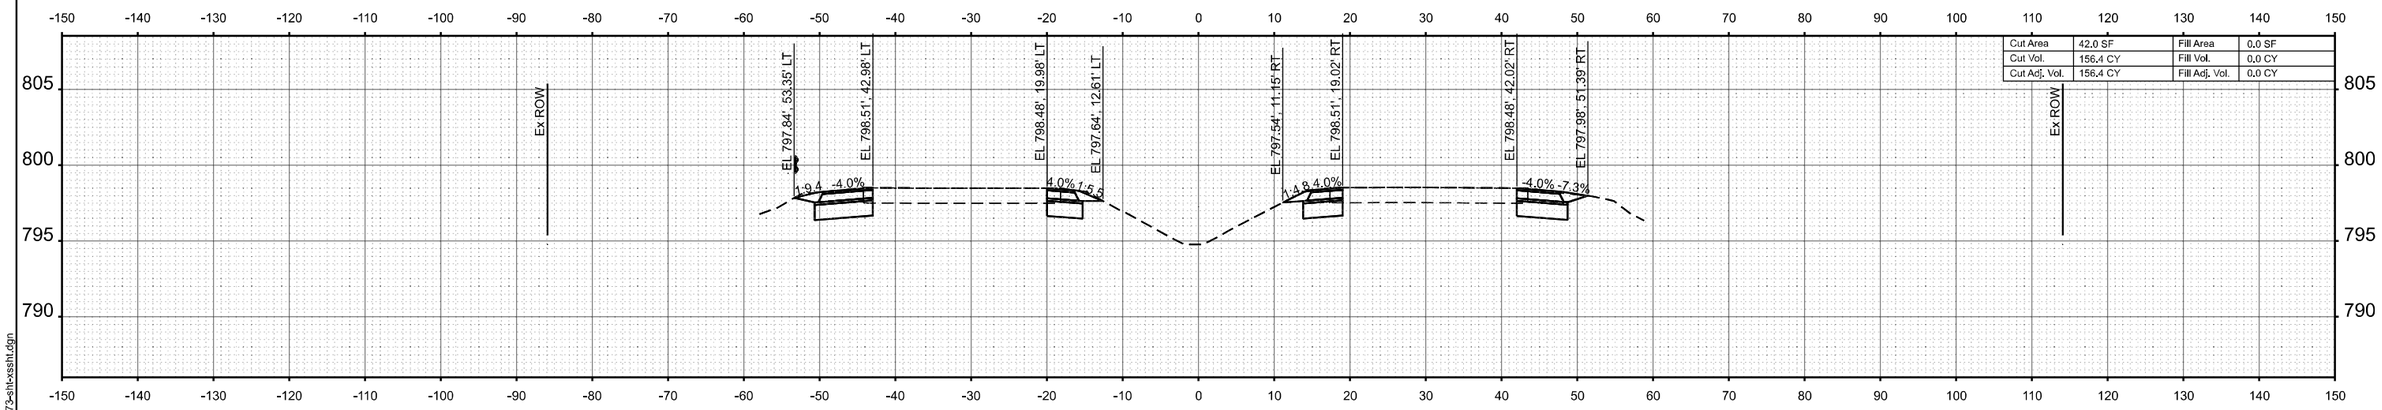

STA 201+00.00

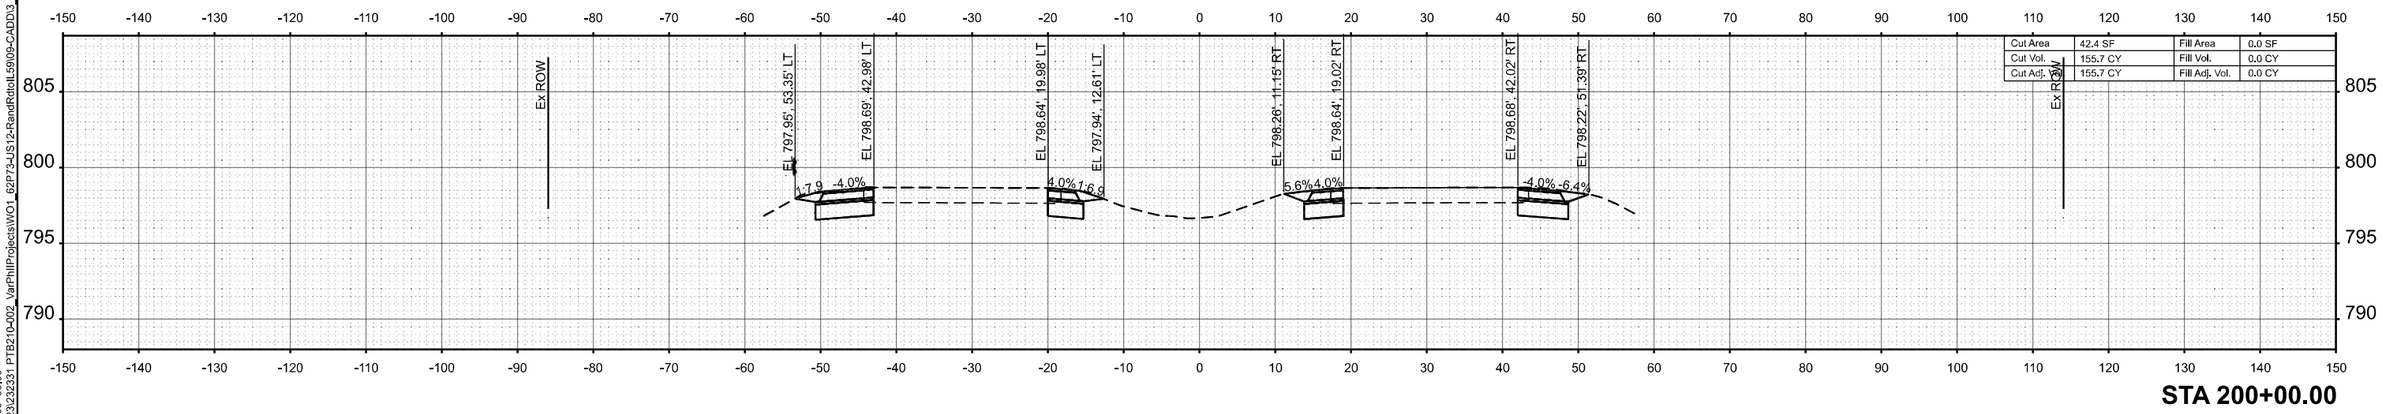

STA 200+00.00

MODEL: 62P73 - 200+00.00
FILE NAME: Z:\2023\232331 PTB210-002_VarPhilProjects\WO1_62P73-US12-RandRdtoIL59\09-CADD\3_Sheets\d162p73-sht-xssht.dgn

WBK ENGINEERING
116 WEST MAIN STREET
SUITE 201
ST. CHARLES, IL 60174
(630) 443-7755


USER NAME = AdamWuellner	DESIGNED - KC	REVISED -	
	DRAWN - AW	REVISED -	
	CHECKED - RS	REVISED -	
PLOT DATE = 3/21/2025	DATE - $SUBDATE	REVISED -	

STATE OF ILLINOIS
DEPARTMENT OF TRANSPORTATION


US 12 (RAND ROAD) - IL 59 TO OLD RAND ROAD
CROSS SECTIONS

SCALE: 1"=10' | SHEET 10 OF 130 SHEETS | STA. | TO STA.


F.A.P RTE.	SECTION	COUNTY	TOTAL SHEETS	SHEET NO.
334	2024-1053-RS&N,SR,RS	LAKE	230	110
		CONTRACT NO. 62P73		
		ILLINOIS FED. AID PROJECT		

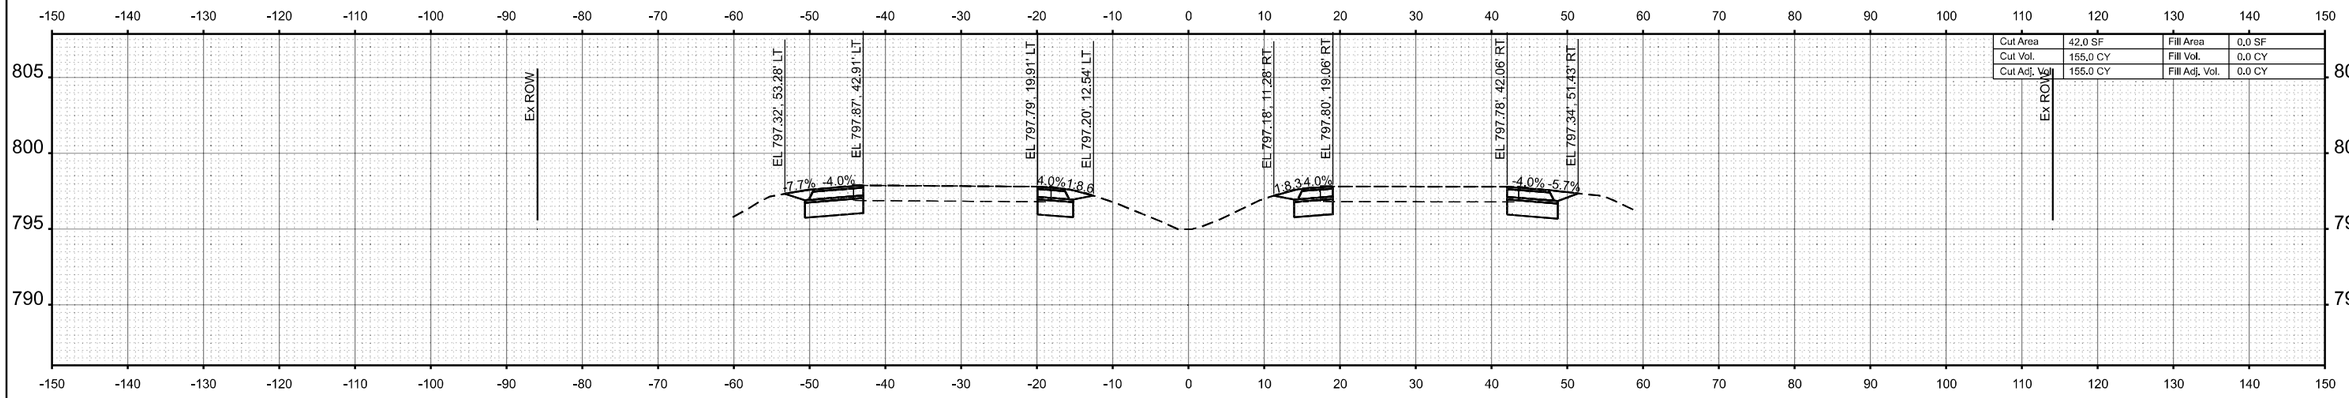

STA 205+00.00

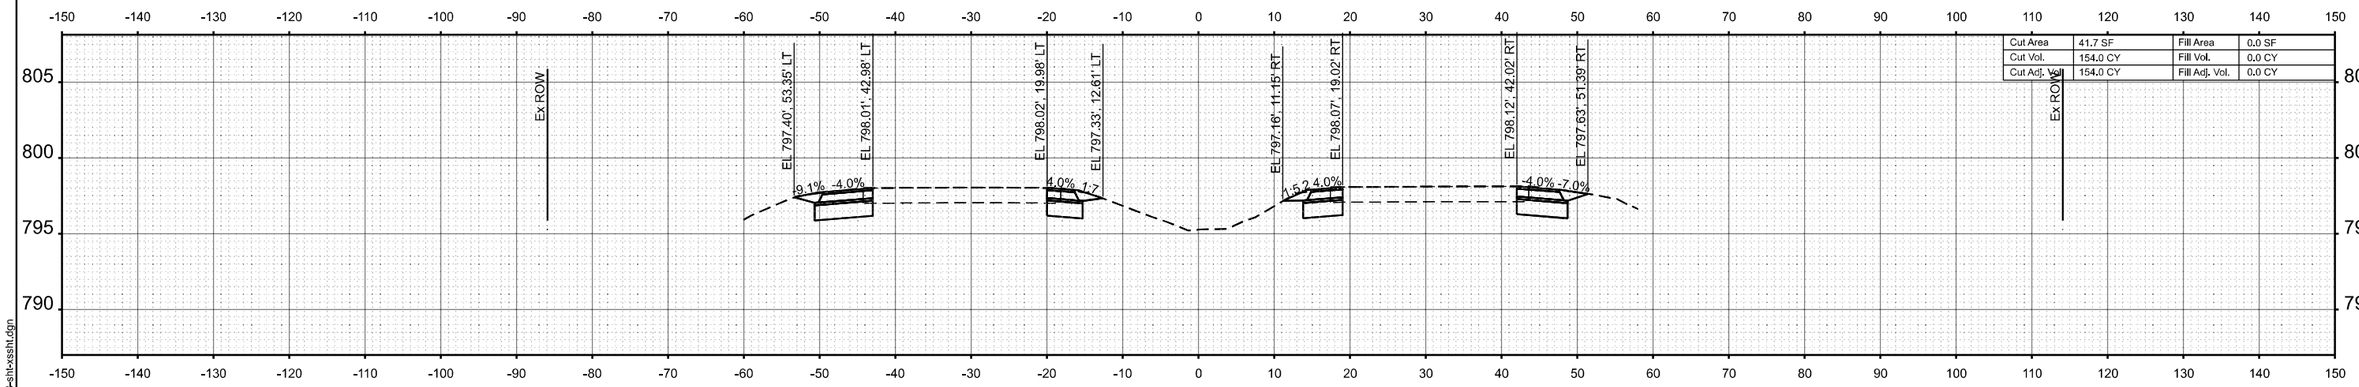

STA 204+00.00

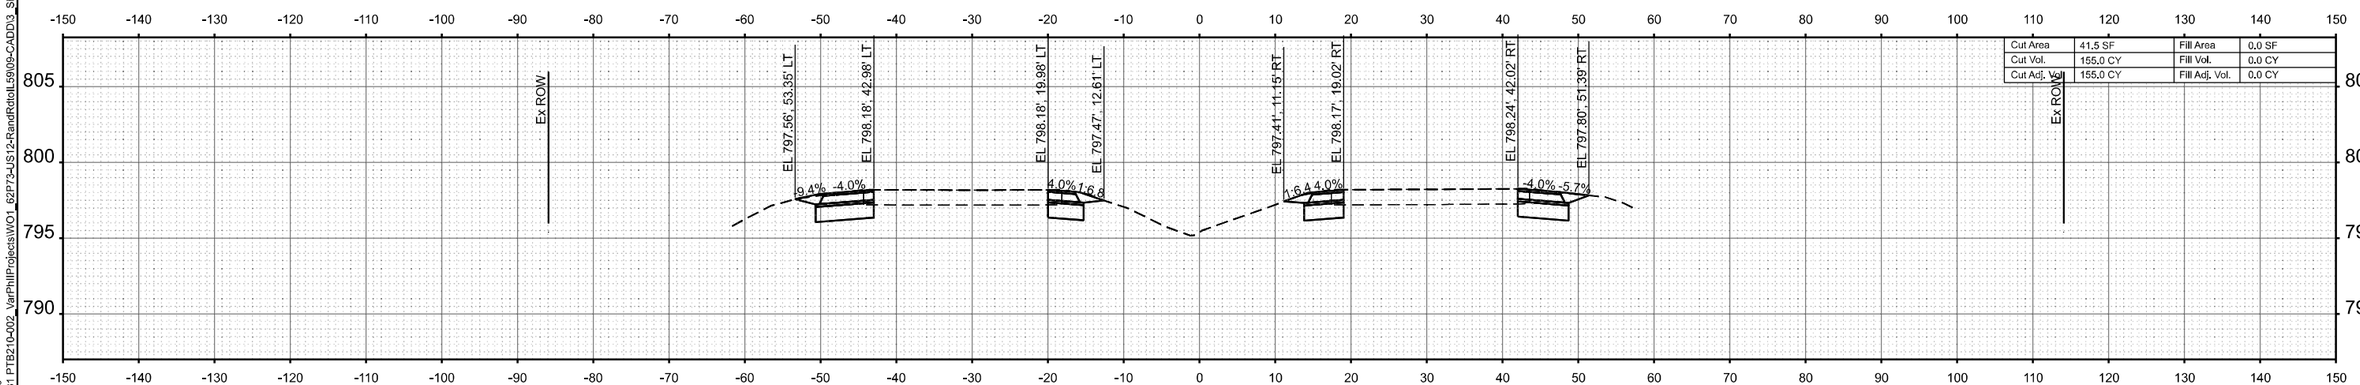

STA 203+00.00

MODEL: 62P73 - 203+00.00
FILE NAME: Z:\2023\232331_PTB210-002_VarPhillProjects\WO1_62P73-US12-RandRdtoIL59\09-CADD\3_Sheets\d162p73-sht-xssht.dgn

WBK ENGINEERING
116 WEST MAIN STREET
SUITE 201
ST. CHARLES, IL 60174
(630) 443-7755


USER NAME = AdamWuellner	DESIGNED - KC	REVISED -	
	DRAWN - AW	REVISED -	
	CHECKED - RS	REVISED -	
PLOT DATE = 3/21/2025	DATE - $SUBDATE	REVISED -	

STATE OF ILLINOIS
DEPARTMENT OF TRANSPORTATION


US 12 (RAND ROAD) - IL 59 TO OLD RAND ROAD
CROSS SECTIONS

SCALE: 1"=10' | SHEET 11 OF 130 SHEETS | STA. | TO STA.


F.A.P RTE.	SECTION	COUNTY	TOTAL SHEETS	SHEET NO.
334	2024-1053-RS&N,SR,RS	LAKE	230	111
		CONTRACT NO. 62P73		
	ILLINOIS FED. AID PROJECT			

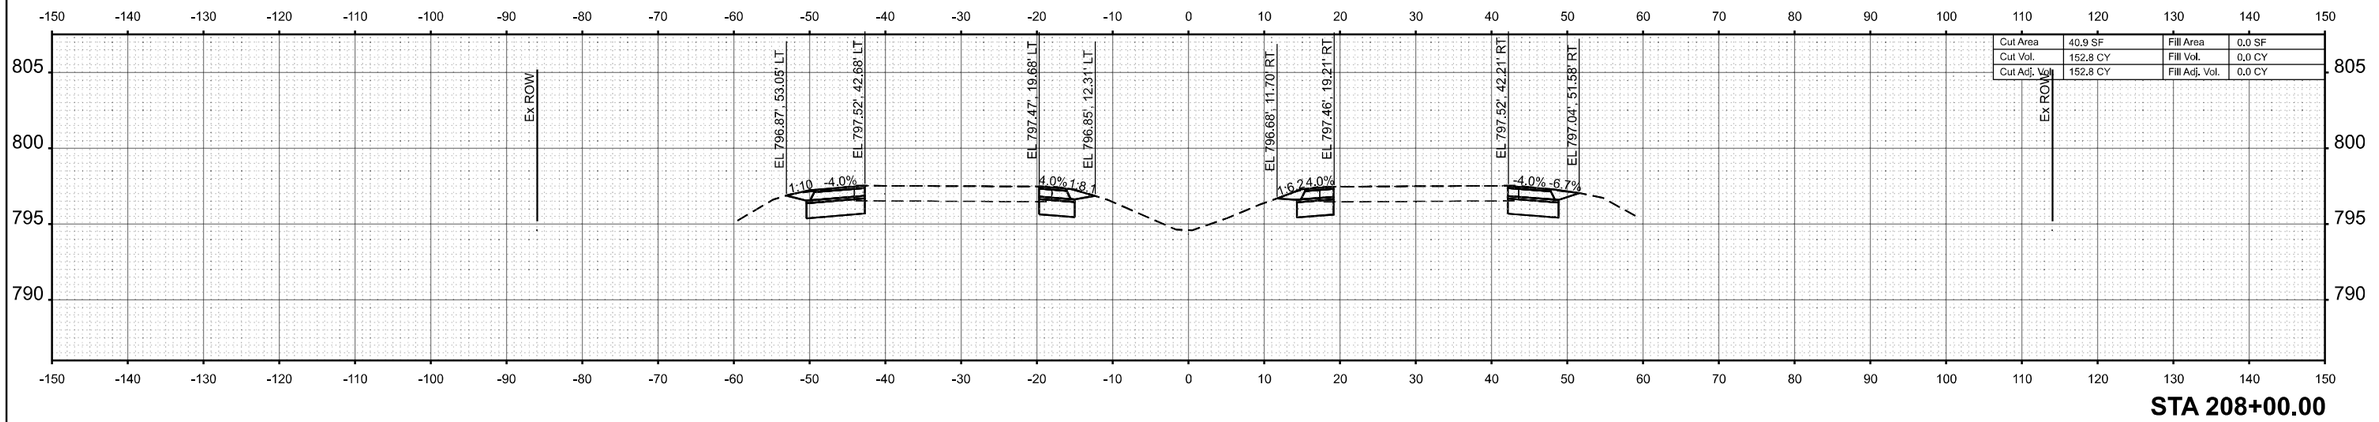

STA 208+00.00

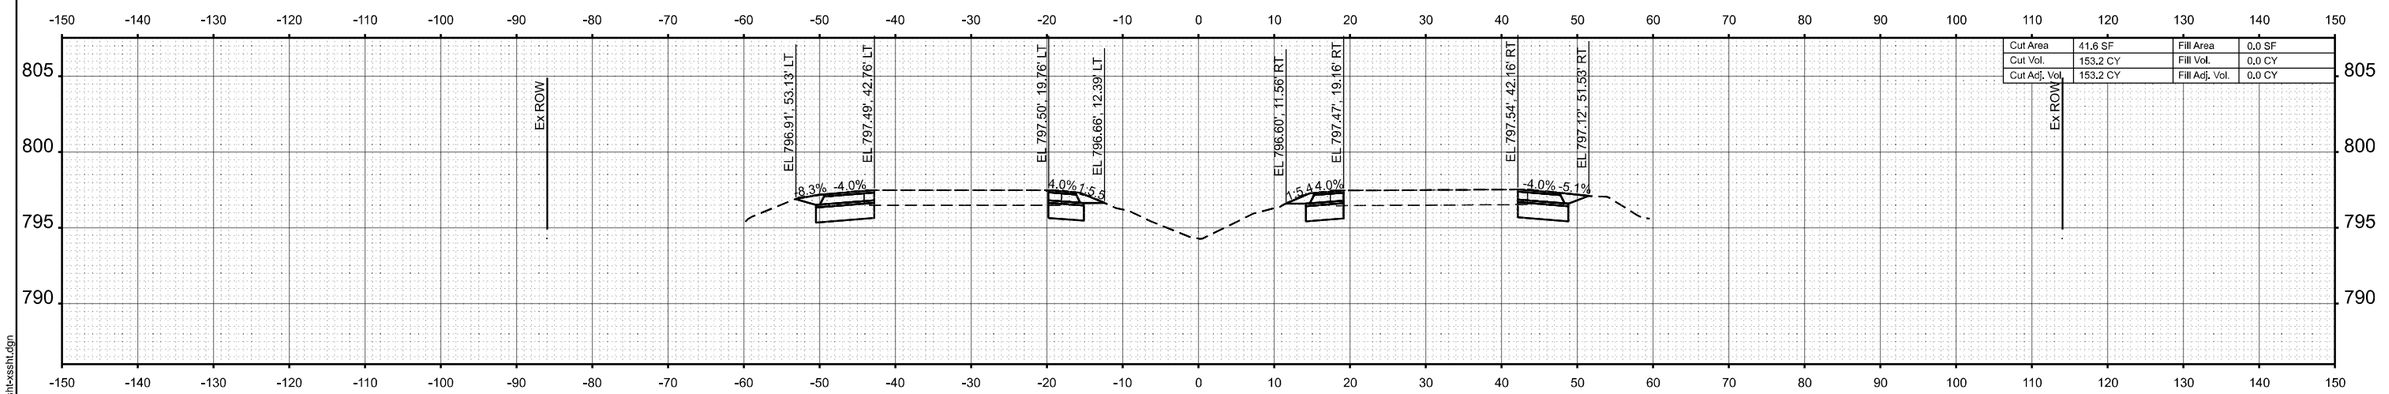

STA 207+00.00

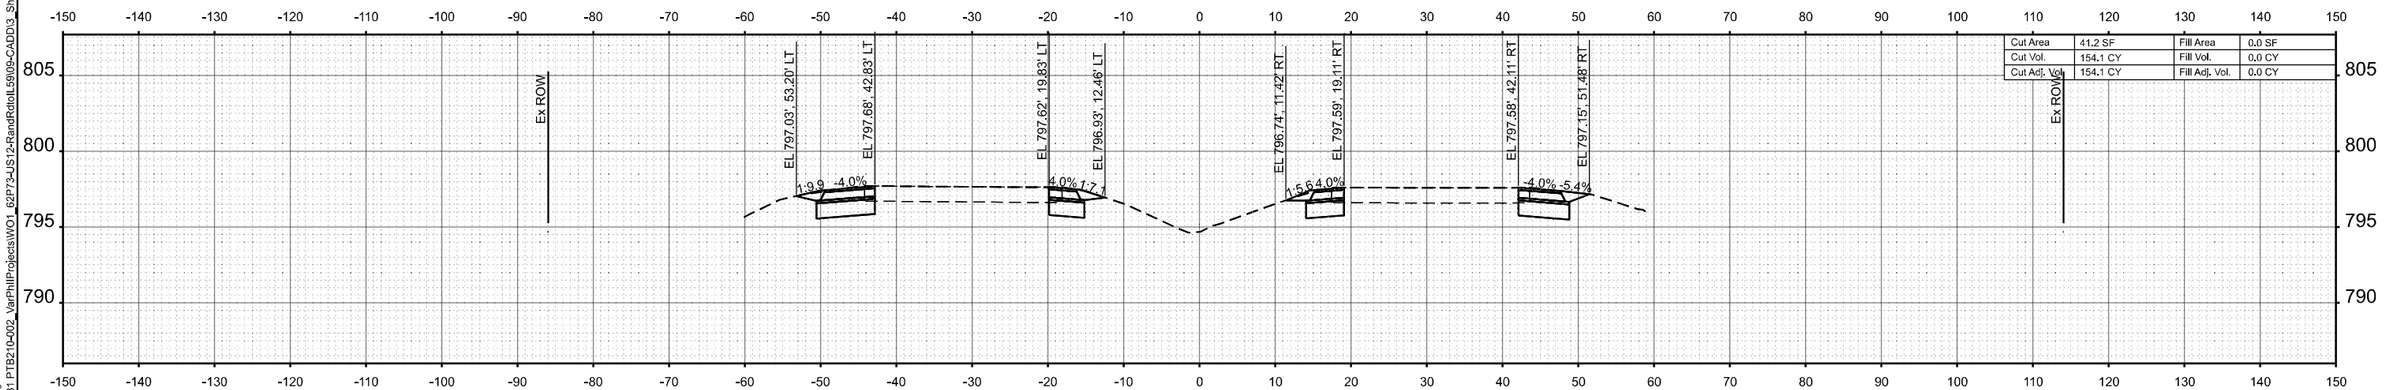

STA 206+00.00

MODEL: 62P73 - 206+00.00
FILE NAME: Z:\2023\232331 PTB210-002_VarPhilProjectsWO1_62P73-US12-RandRdtoIL59\09b-CADD\3_Sheets\d162p73-slht-xssht.dgn

WBK ENGINEERING
116 WEST MAIN STREET
SUITE 201
ST. CHARLES, IL 60174
(630) 443-7755


USER NAME = AdamWuellner	DESIGNED - KC	REVISED -
	DRAWN - AW	REVISED -
	CHECKED - RS	REVISED -
PLOT DATE = 3/21/2025	DATE - $SUBDATE	REVISED -

STATE OF ILLINOIS
DEPARTMENT OF TRANSPORTATION


US 12 (RAND ROAD) - IL 59 TO OLD RAND ROAD
CROSS SECTIONS

SCALE: 1"=10' | SHEET 12 OF 130 SHEETS | STA. | TO STA.


F.A.P RTE.	SECTION	COUNTY	TOTAL SHEETS	SHEET NO.
334	2024-1053-RS&N,SR,RS	LAKE	230	112
		CONTRACT NO. 62P73		
		ILLINOIS	FED. AID PROJECT	

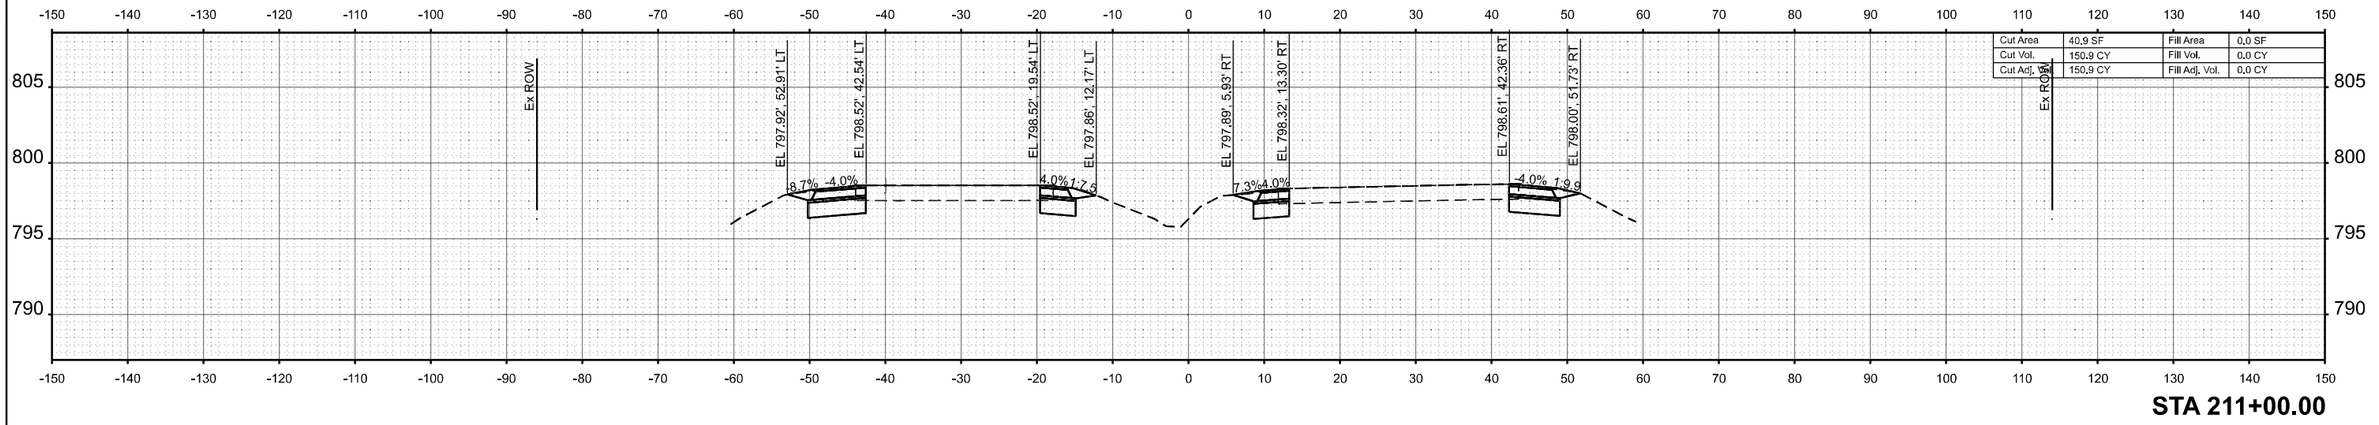

STA 211+00.00

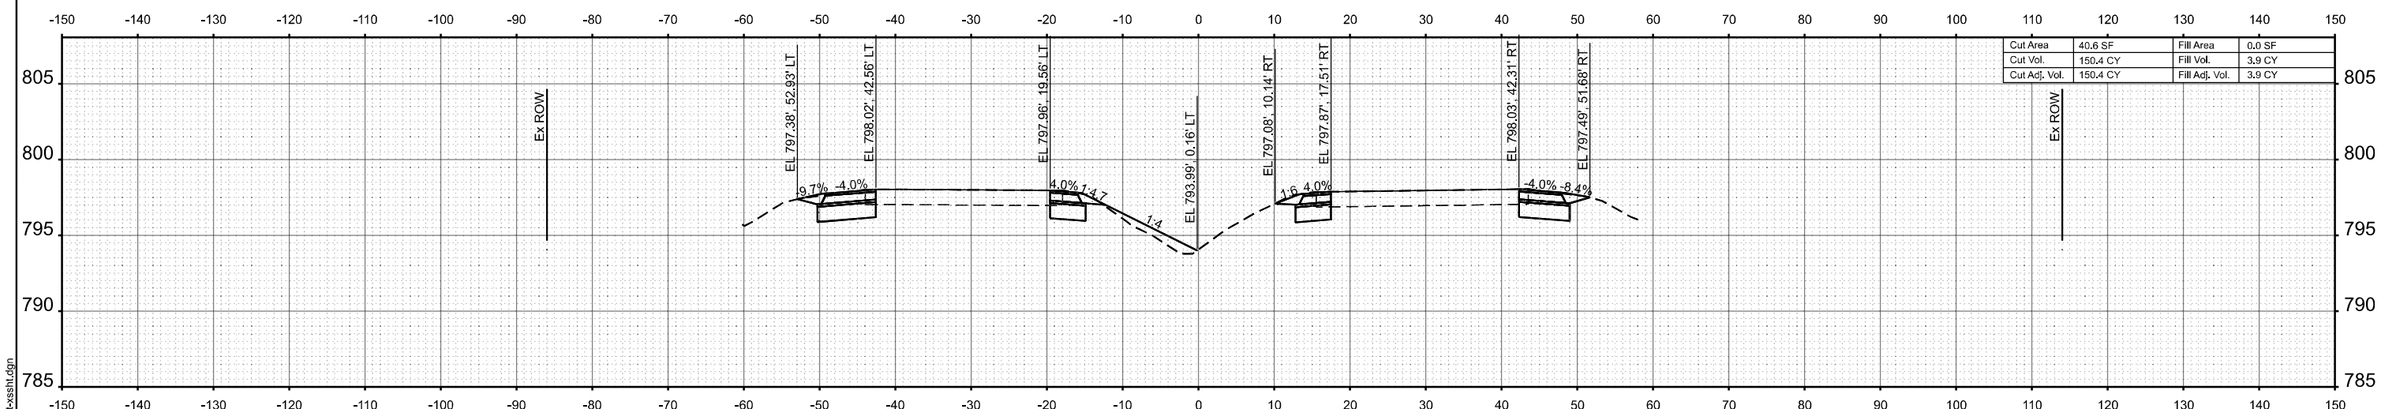

STA 210+00.00

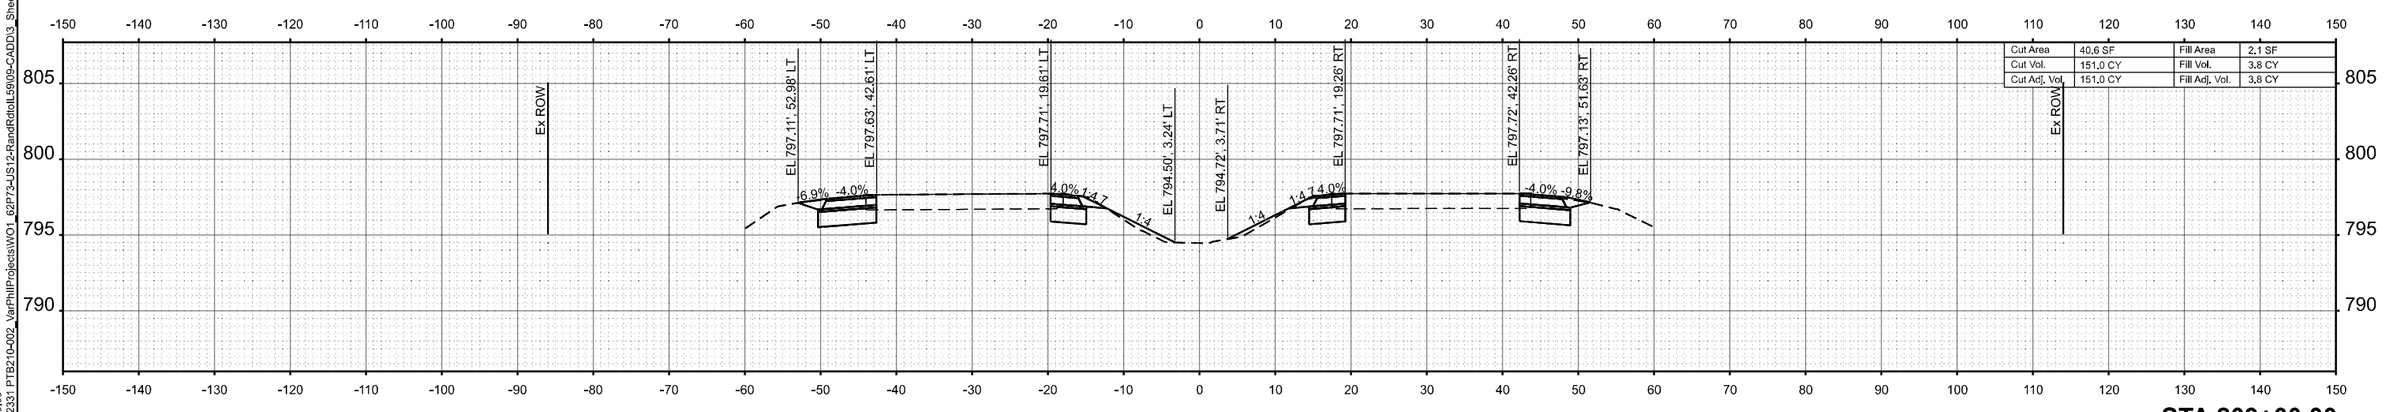


STA 209+00.00

MODEL: 62P73 - 209+00.00
FILE NAME: Z:\2023\232331 PTB210-002_YarPhil\Projects\WO1_62P73-US12-RandRdtoIL59\09-CADD\3_Sheets\sht162p73-sht-xssht.dgn


WBK ENGINEERING
116 WEST MAIN STREET
SUITE 201
ST. CHARLES, IL 60174
(630) 443-7755

USER NAME = AdamWuellner	DESIGNED - KC	REVISED -	STATE OF ILLINOIS DEPARTMENT OF TRANSPORTATION	US 12 (RAND ROAD) - IL 59 TO OLD RAND ROAD CROSS SECTIONS
	DRAWN - AW	REVISED -		
	CHECKED - RS	REVISED -		
PLOT DATE = 3/21/2025	DATE - $SUBDATE	REVISED -		SCALE: 1"=10' SHEET 13 OF 130 SHEETS STA. TO STA.


F.A.P RTE.	SECTION	COUNTY	TOTAL SHEETS	SHEET NO.
334	2024-1053-RS&N,SR,RS	LAKE	230	113
		CONTRACT NO. 62P73		
	ILLINOIS FED. AID PROJECT			

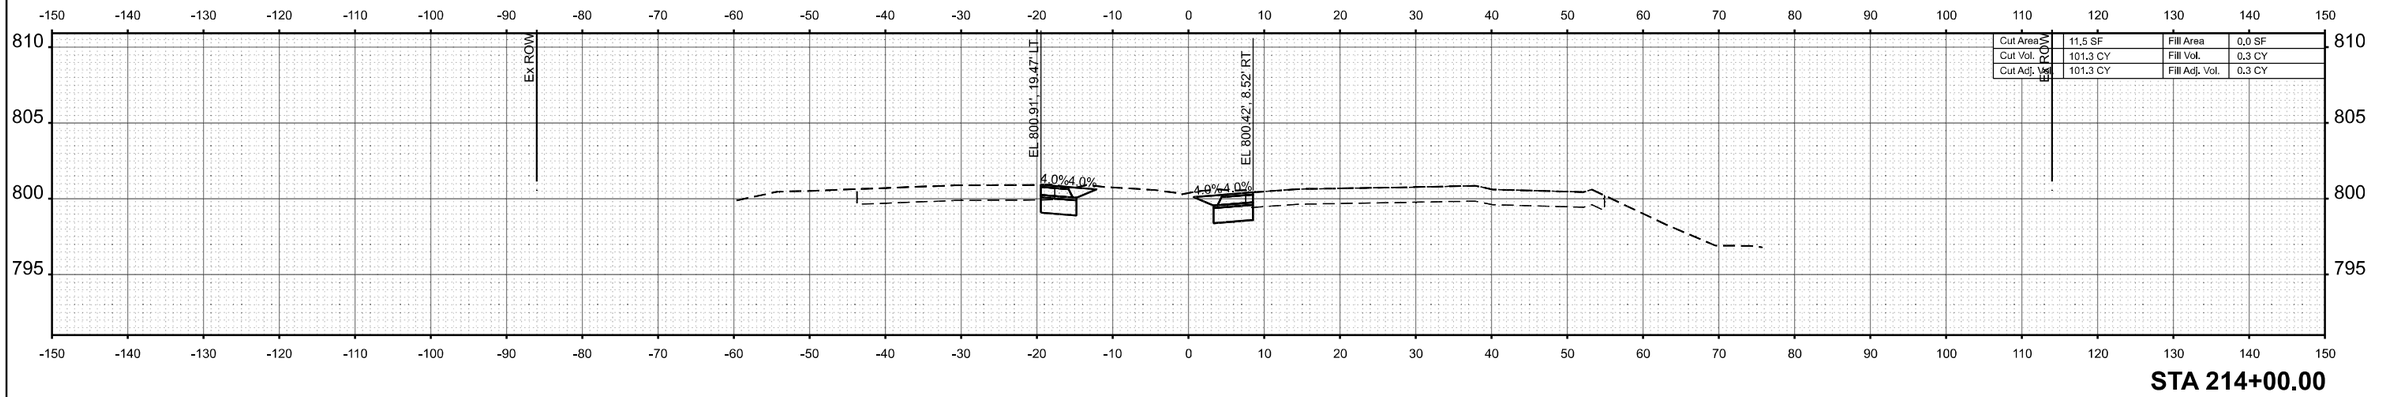

STA 214+00.00

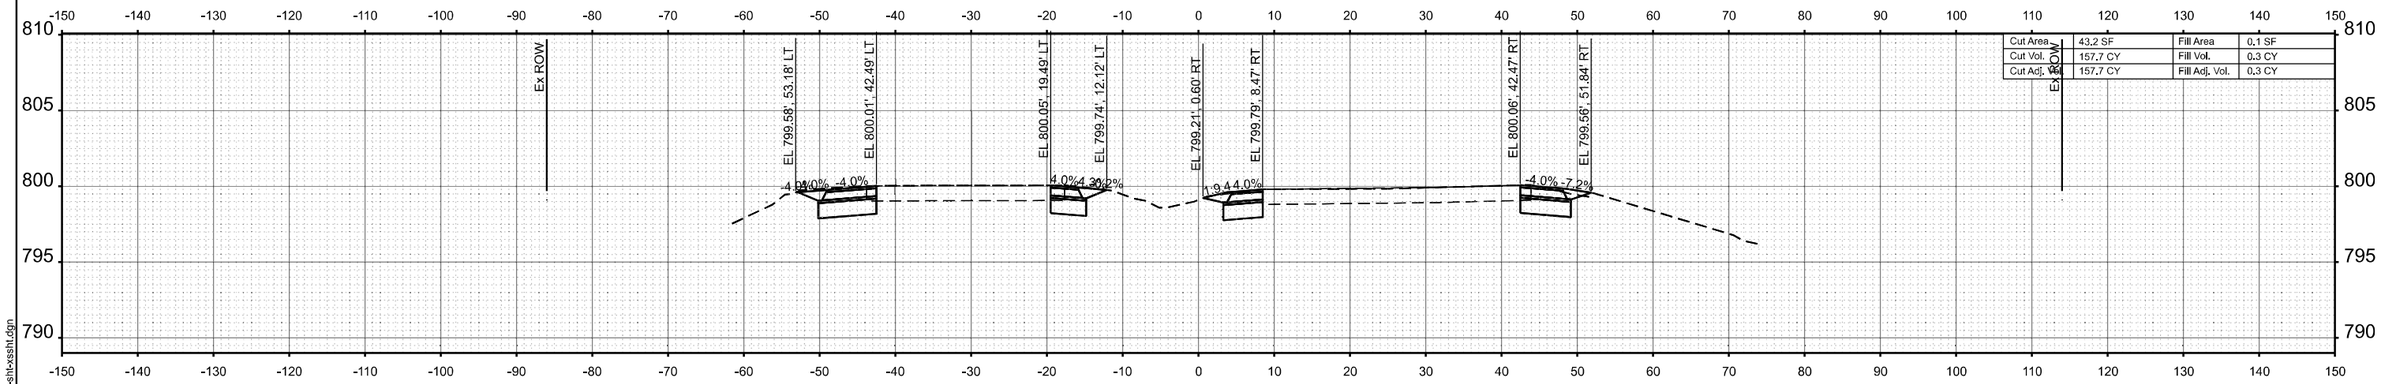

STA 213+00.00

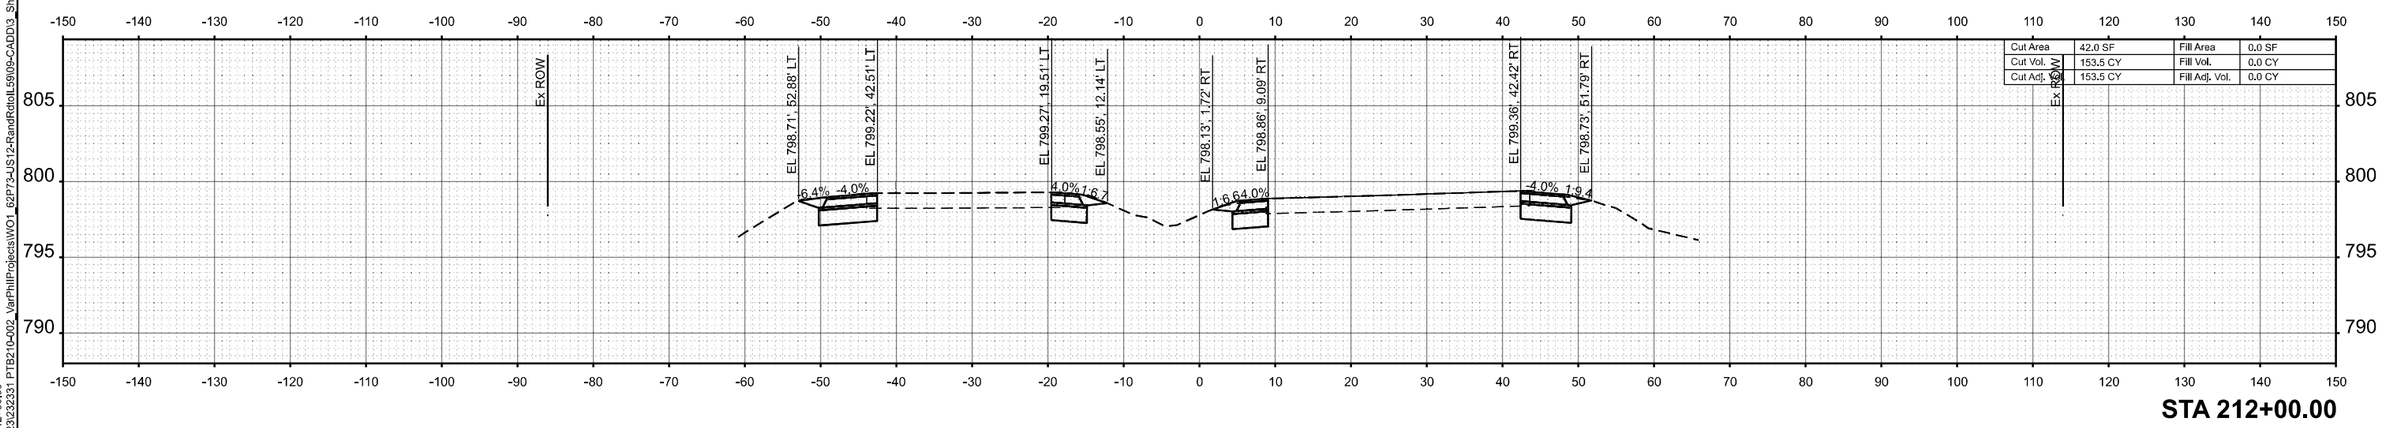

STA 212+00.00

MODEL: 62P73 - 212+00.00
FILE NAME: Z:\2023\23233.1 PTB210-002_VanPhillProjects\WO1_62P73-US12-RandRdtoIL59\09-CADD\3_Sheets\sd162p73-sht-xssht.dgn

WBK ENGINEERING
116 WEST MAIN STREET
SUITE 201
ST. CHARLES, IL 60174
(630) 443-7755


USER NAME = AdamWuellner	DESIGNED - KC	REVISED -	
	DRAWN - AW	REVISED -	
	CHECKED - RS	REVISED -	
PLOT DATE = 3/21/2025	DATE - $SUBDATE	REVISED -	

STATE OF ILLINOIS
DEPARTMENT OF TRANSPORTATION


US 12 (RAND ROAD) - IL 59 TO OLD RAND ROAD
CROSS SECTIONS

SCALE: 1"=10' | SHEET 14 OF 130 SHEETS | STA. | TO STA.


F.A.P RTE.	SECTION	COUNTY	TOTAL SHEETS	SHEET NO.
334	2024-1053-RS&N,SR,RS	LAKE	230	114
		CONTRACT NO. 62P73		
		ILLINOIS FED. AID PROJECT		

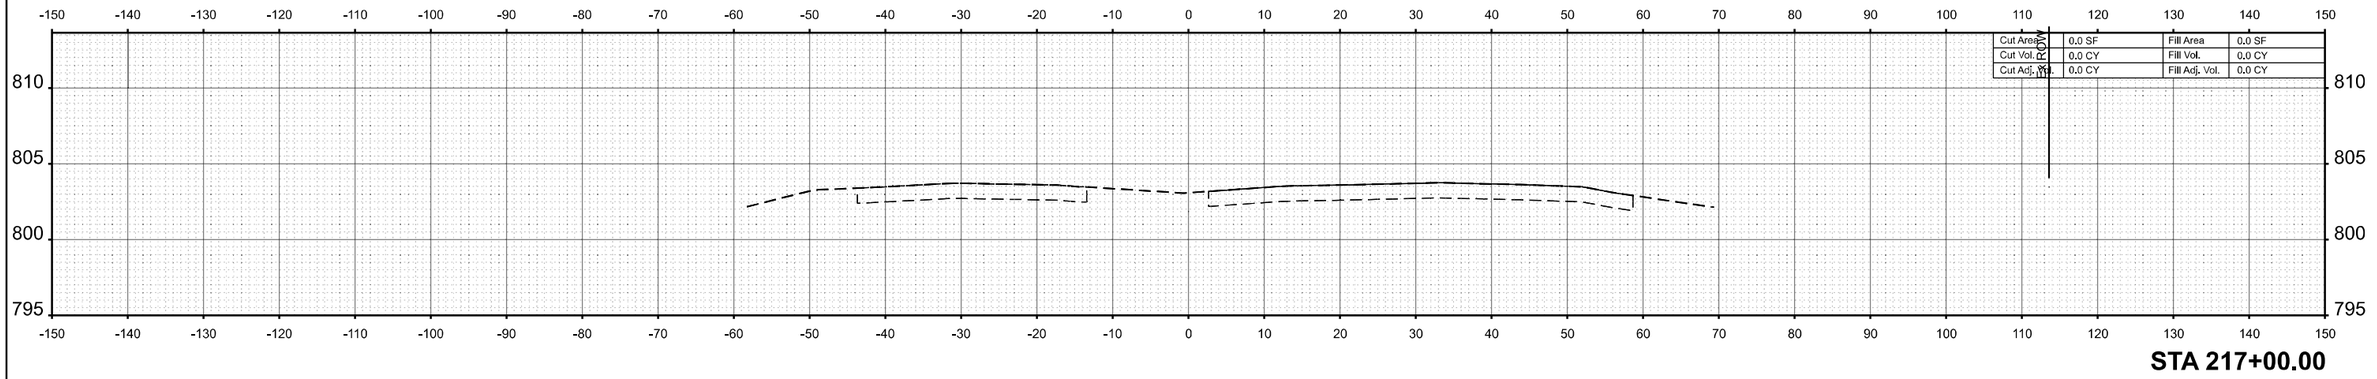

STA 217+00.00

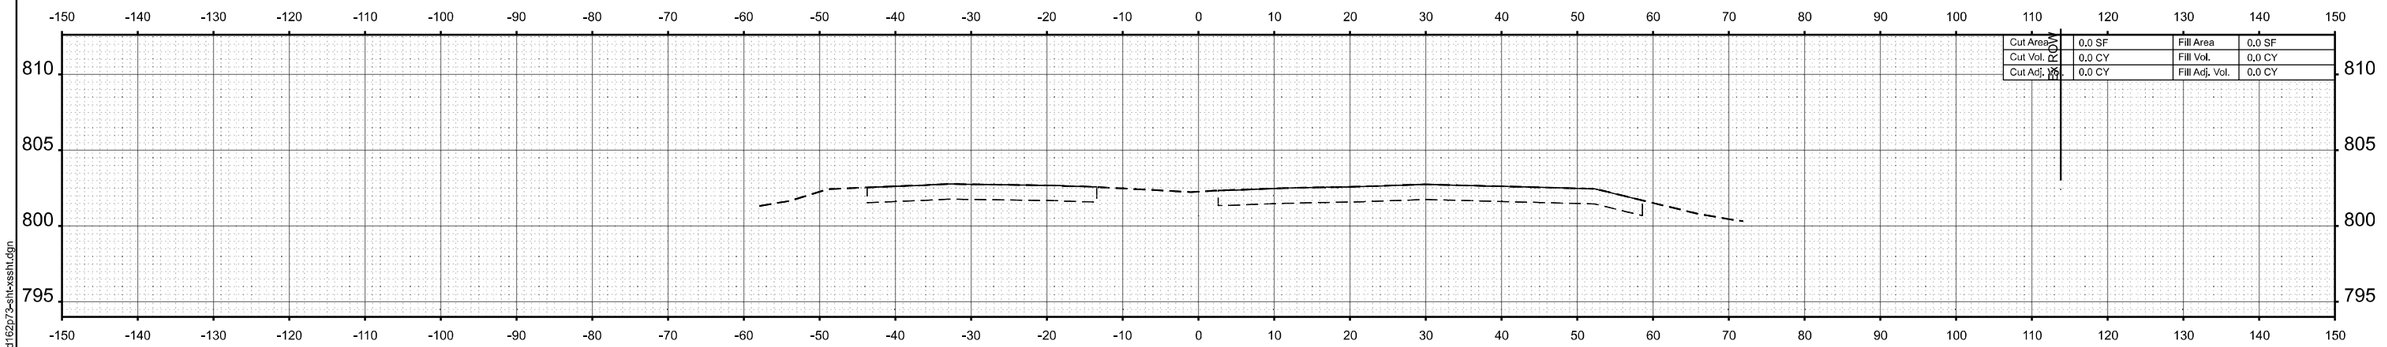

STA 216+00.00

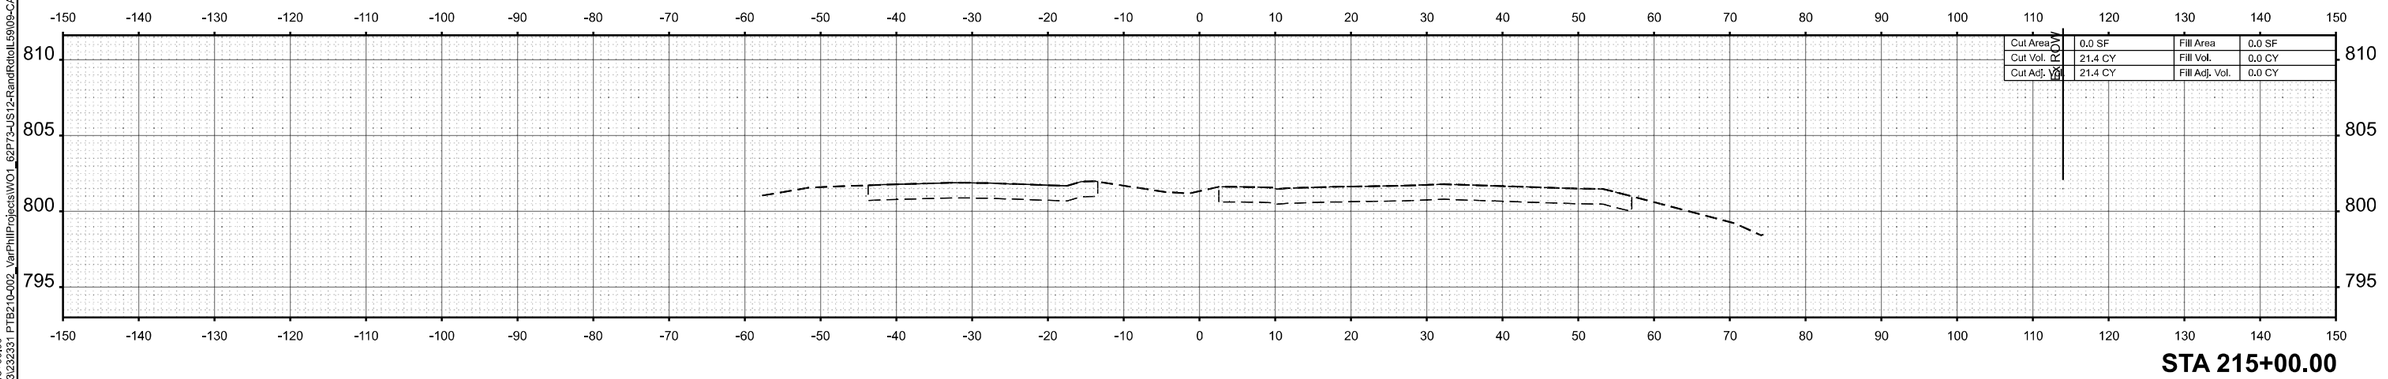

STA 215+00.00

MODEL: 62P73 - 215+00.00
FILE NAME: Z:\2023\232331 PTB210-002_VarPhilProjects\WO1_62P73-US12-RandRdtoIL59\09-CADD\3_Sheets\d162p73-sht-xssht.dgn

WBK ENGINEERING
116 WEST MAIN STREET
SUITE 201
ST. CHARLES, IL 60174
(630) 443-7755


USER NAME = AdamWuellner	DESIGNED - KC	REVISED -
	DRAWN - AW	REVISED -
	CHECKED - RS	REVISED -
PLOT DATE = 3/21/2025	DATE - $SUBDATE	REVISED -

STATE OF ILLINOIS
DEPARTMENT OF TRANSPORTATION


US 12 (RAND ROAD) - IL 59 TO OLD RAND ROAD
CROSS SECTIONS

SCALE: 1"=10' | SHEET 15 OF 130 SHEETS | STA. | TO STA.


F.A.P RTE.	SECTION	COUNTY	TOTAL SHEETS	SHEET NO.
334	2024-1053-RS&N,SR,RS	LAKE	230	115
		CONTRACT NO. 62P73		
		ILLINOIS	FED. AID PROJECT	

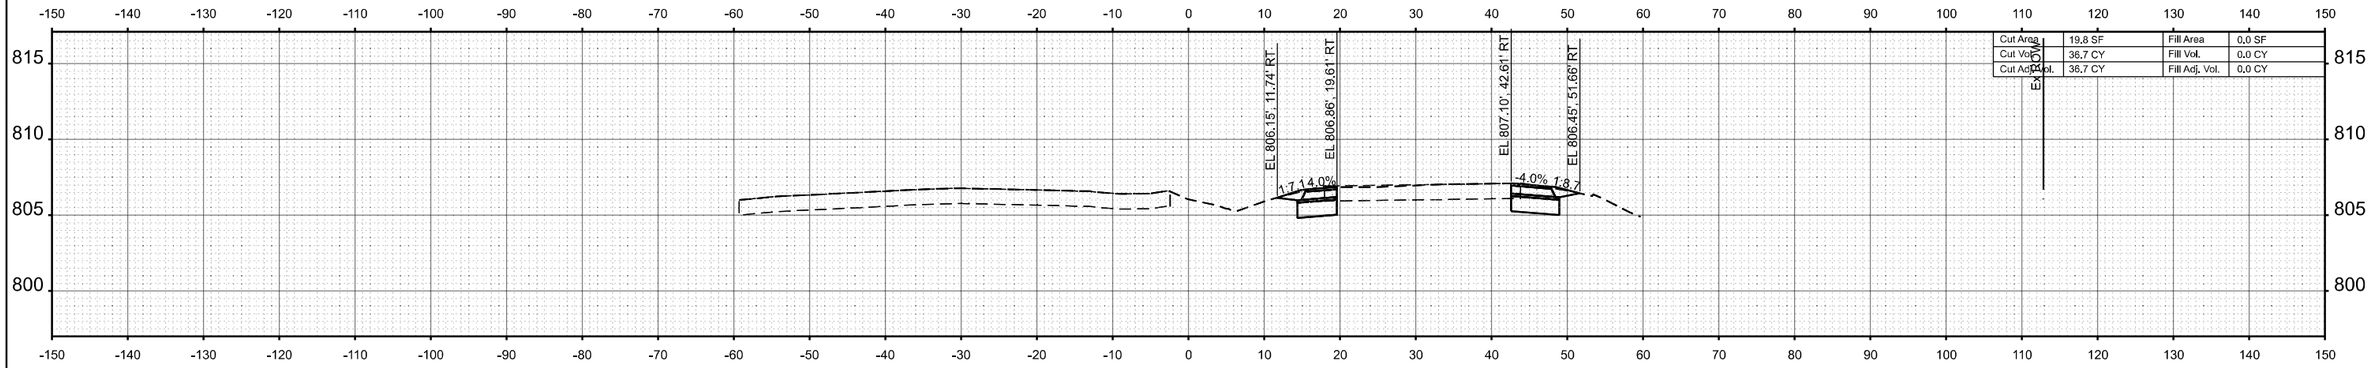

STA 220+00.00

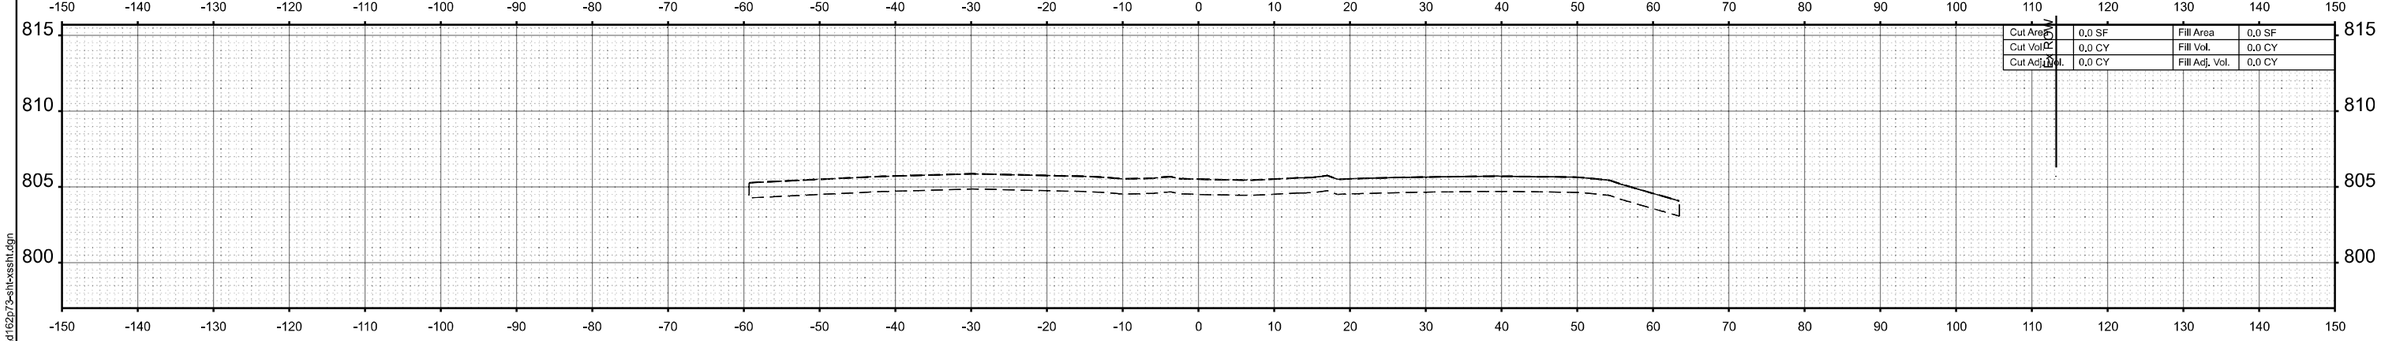

STA 219+00.00

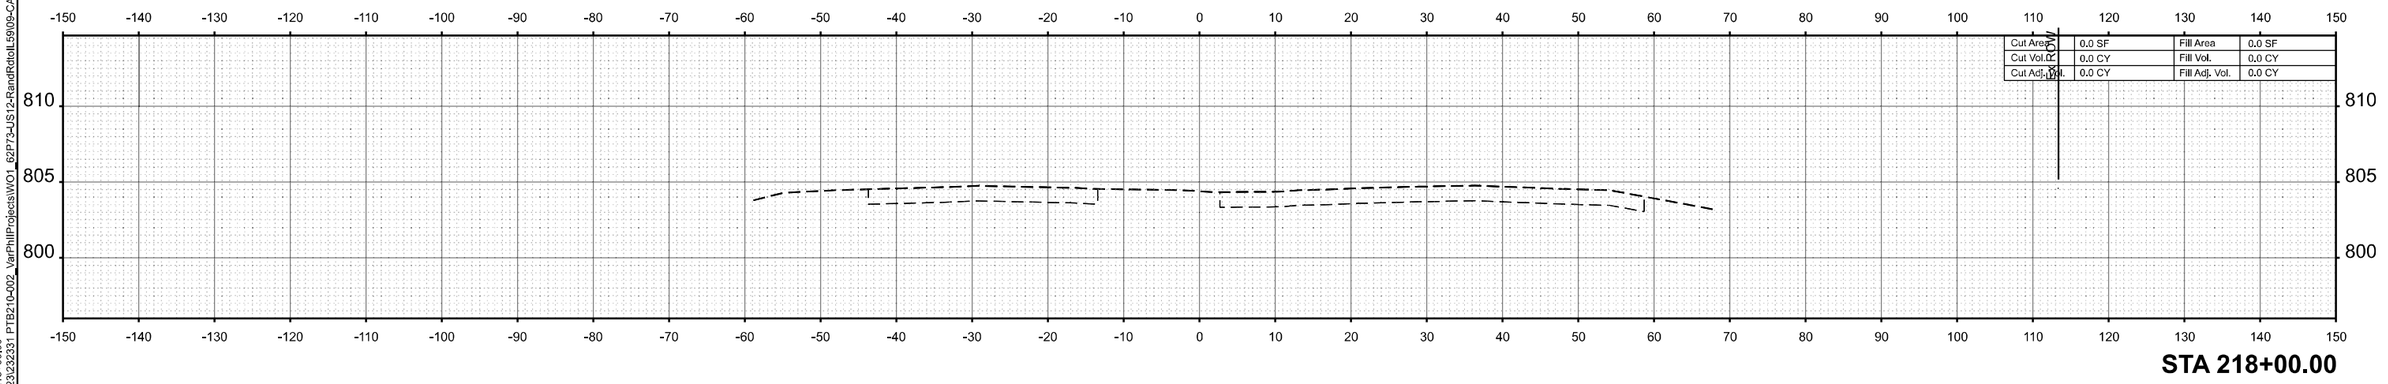

STA 218+00.00

MODEL: 62P73 - 218+00.00
FILE NAME: Z:\2023\23231 PTB210-002_VarPhilProjects\WO1_62P73-US12-RandRdtoIL59\09-CADD\3_Sheets\d162p73-sht-xssht.dgn

WBK ENGINEERING
116 WEST MAIN STREET
SUITE 201
ST. CHARLES, IL 60174
(630) 443-7755


USER NAME = AdamWuellner	DESIGNED - KC	REVISED -	
	DRAWN - AW	REVISED -	
	CHECKED - RS	REVISED -	
PLOT DATE = 3/21/2025	DATE - $SUBDATE	REVISED -	

STATE OF ILLINOIS
DEPARTMENT OF TRANSPORTATION


US 12 (RAND ROAD) - IL 59 TO OLD RAND ROAD
CROSS SECTIONS

SCALE: 1"=10' | SHEET 16 OF 130 SHEETS | STA. | TO STA.


F.A.P RTE.	SECTION	COUNTY	TOTAL SHEETS	SHEET NO.
334	2024-1053-RS&N,SR,RS	LAKE	230	116
		CONTRACT NO. 62P73		
	ILLINOIS FED. AID PROJECT			

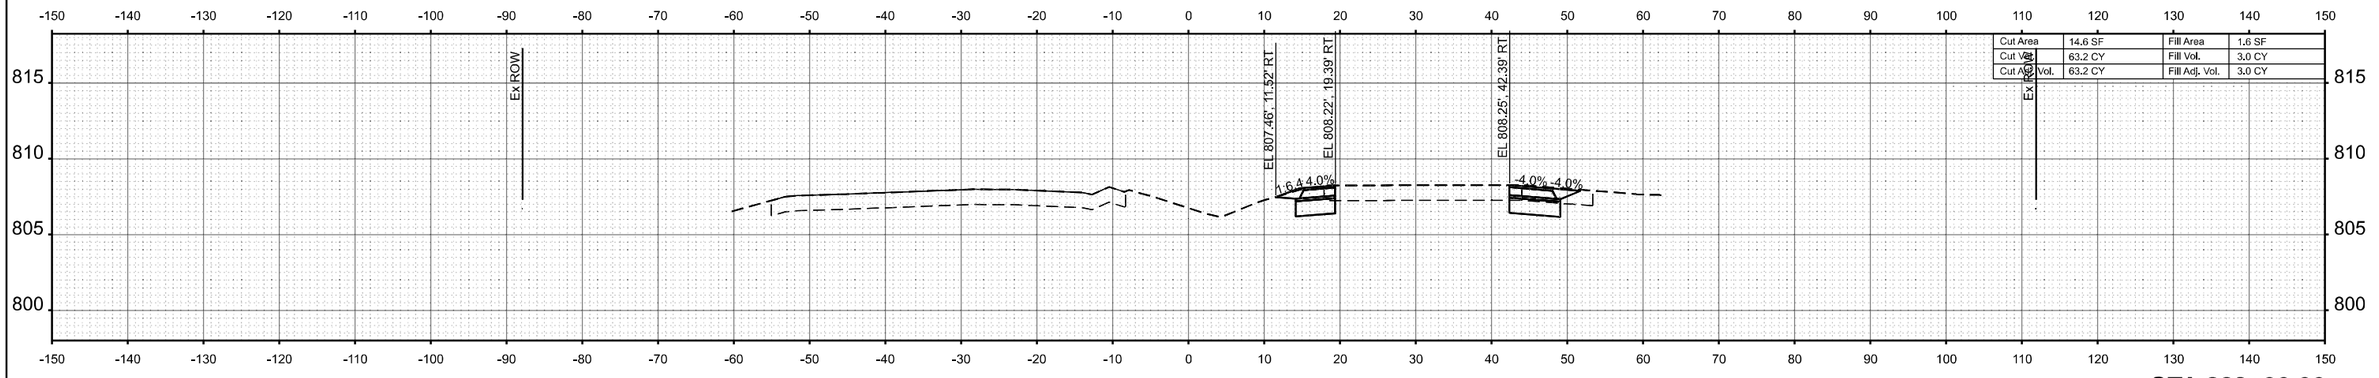

STA 223+00.00

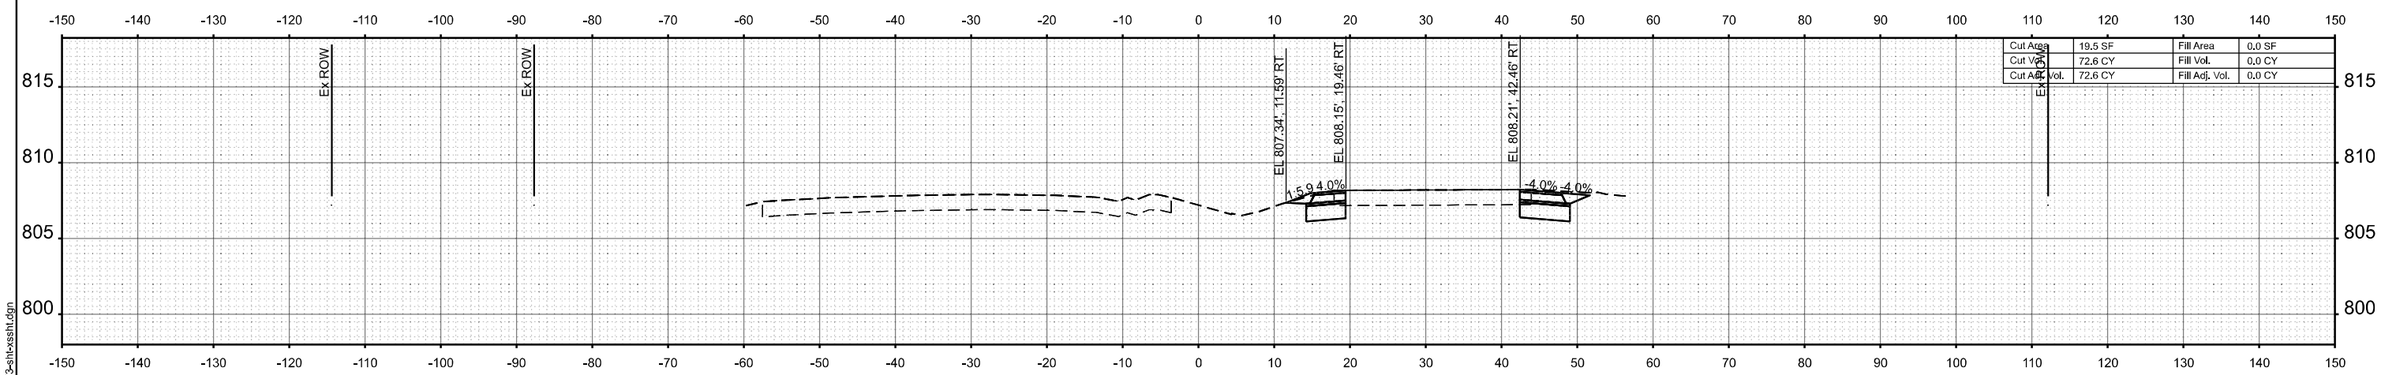

STA 222+00.00

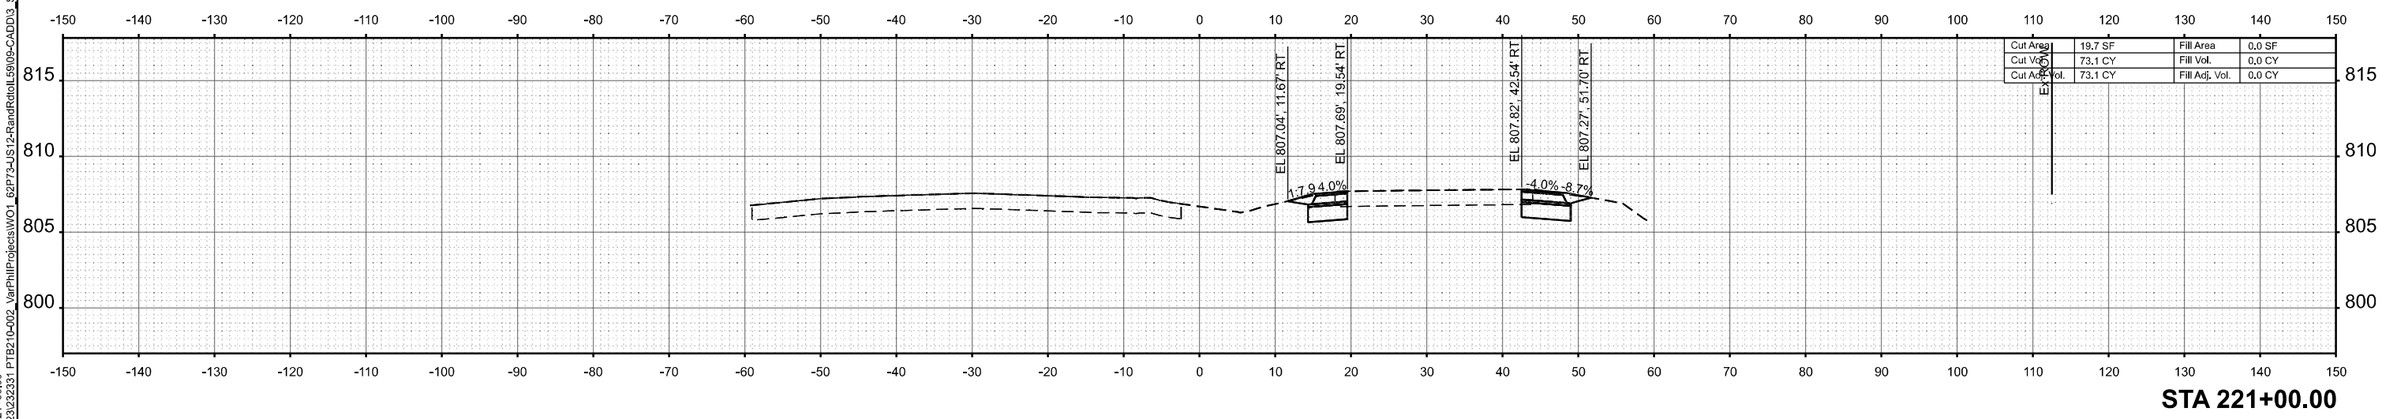

STA 221+00.00

MODEL: 62P73 - 221+00.00
FILE NAME: Z:\2023\23231 PTB210-002_VarPhilProjects\WO1_62P73-US12-RandRdtoIL59\09-CADD\3_Sheets\d162p73-shl-xssht.dgn

WBK ENGINEERING
116 WEST MAIN STREET
SUITE 201
ST. CHARLES, IL 60174
(630) 443-7755


USER NAME = AdamWuellner	DESIGNED - KC	REVISED -
	DRAWN - AW	REVISED -
	CHECKED - RS	REVISED -
PLOT DATE = 3/21/2025	DATE - $SUBDATE	REVISED -

STATE OF ILLINOIS
DEPARTMENT OF TRANSPORTATION


US 12 (RAND ROAD) - IL 59 TO OLD RAND ROAD
CROSS SECTIONS

SCALE: 1"=10' | SHEET 17 OF 130 SHEETS | STA. | TO STA.


F.A.P RTE.	SECTION	COUNTY	TOTAL SHEETS	SHEET NO.
334	2024-1053-RS&N,SR,RS	LAKE	230	117
		CONTRACT NO. 62P73		
	ILLINOIS FED. AID PROJECT			

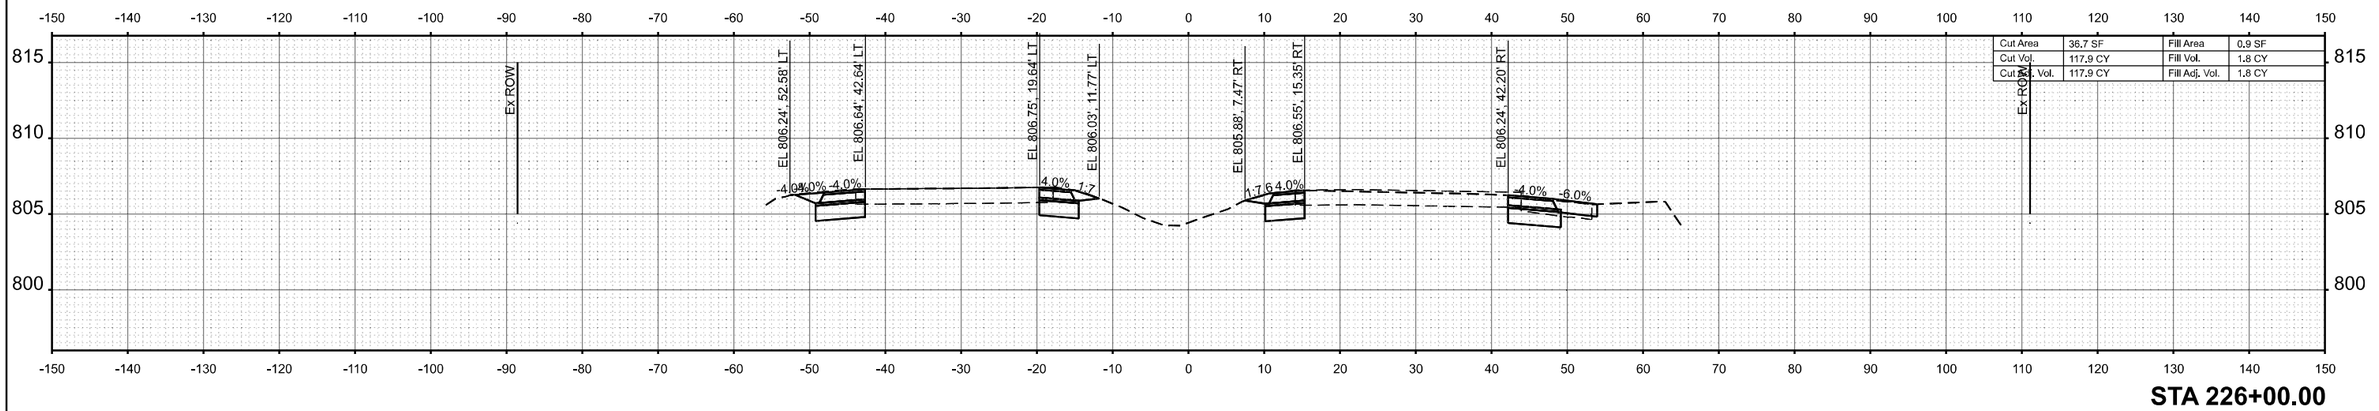

STA 226+00.00

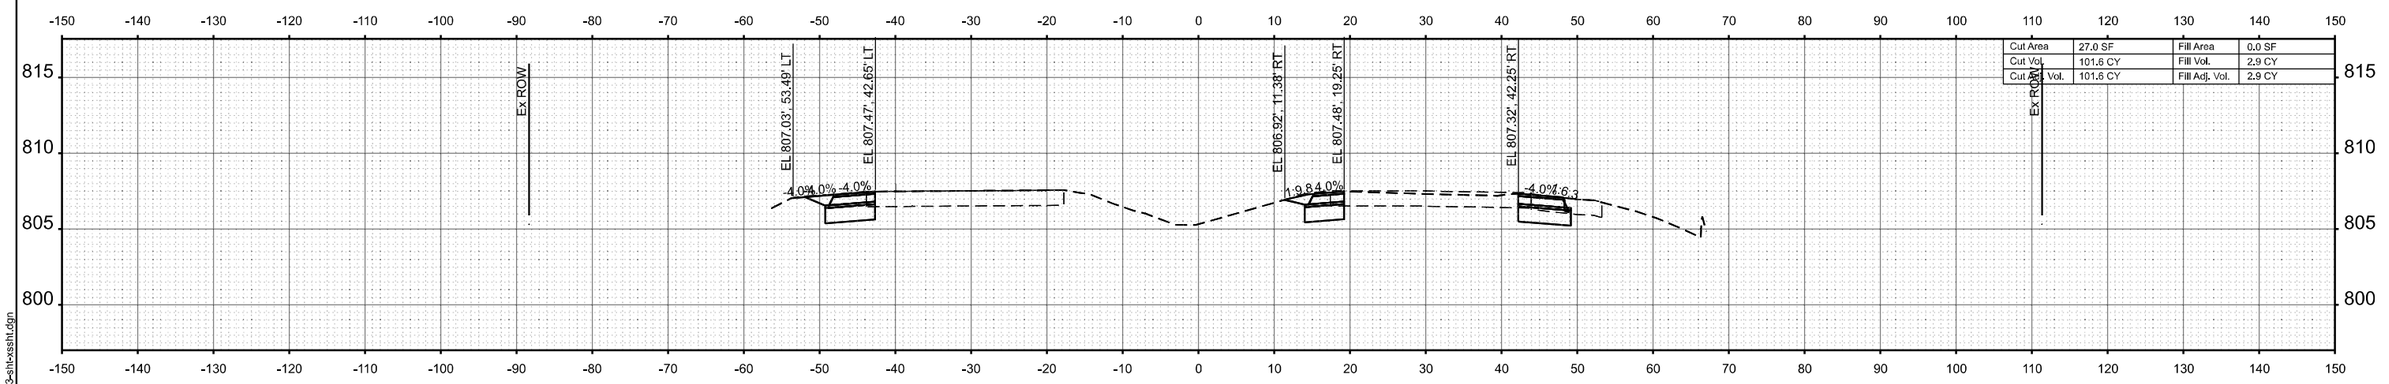

STA 225+00.00

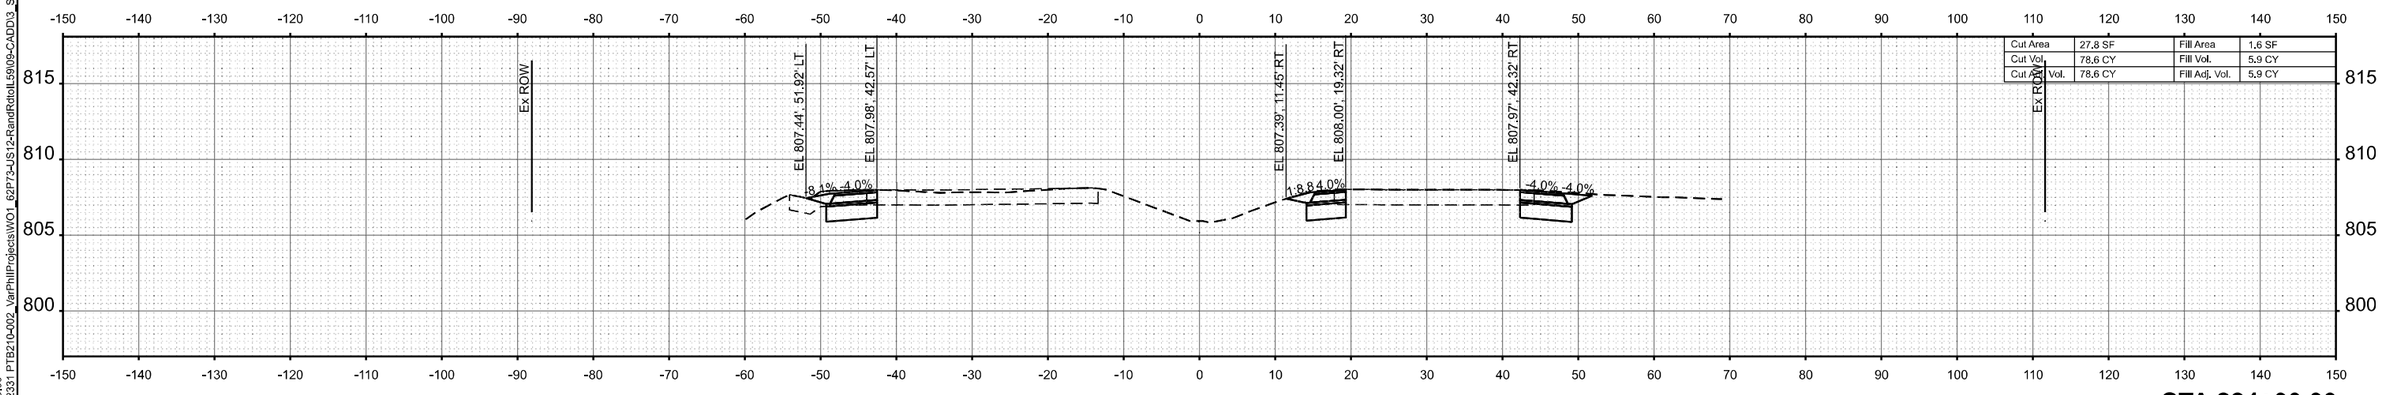

STA 224+00.00

MODEL: 62P73 - 224+00.00
FILE NAME: Z:\2023\23231 PTB210-002_VarPhilProjects\WO1_62P73-US12-RandRdtoIL59\09-CADD\3_Sheets\d162p73-slht-xsslht.dgn

WBK ENGINEERING
116 WEST MAIN STREET
SUITE 201
ST. CHARLES, IL 60174
(630) 443-7755


USER NAME = AdamWuellner	DESIGNED - KC	REVISED -	
	DRAWN - AW	REVISED -	
	CHECKED - RS	REVISED -	
PLOT DATE = 3/21/2025	DATE - $SUBDATE	REVISED -	

STATE OF ILLINOIS
DEPARTMENT OF TRANSPORTATION


US 12 (RAND ROAD) - IL 59 TO OLD RAND ROAD
CROSS SECTIONS

SCALE: 1"=10' | SHEET 18 OF 130 SHEETS | STA. | TO STA.


F.A.P RTE.	SECTION	COUNTY	TOTAL SHEETS	SHEET NO.
334	2024-1053-RS&N,SR,RS	LAKE	230	118
		CONTRACT NO. 62P73		
		ILLINOIS	FED. AID PROJECT	

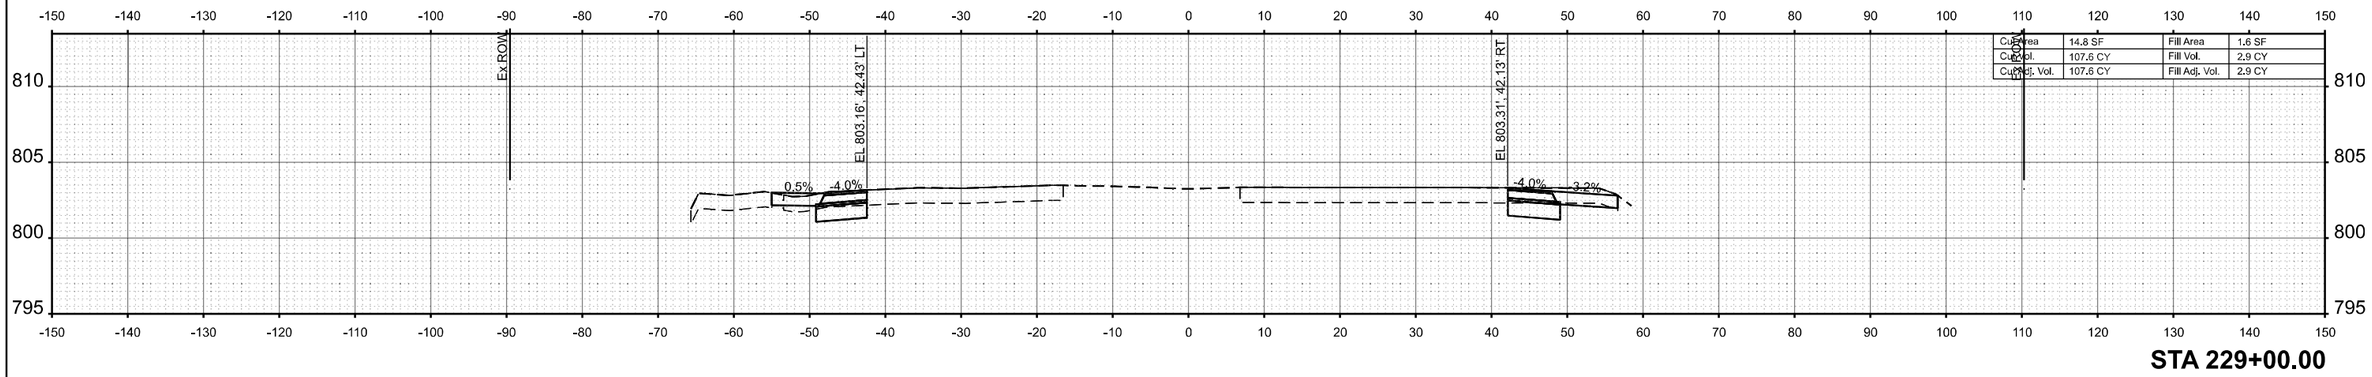

STA 229+00.00

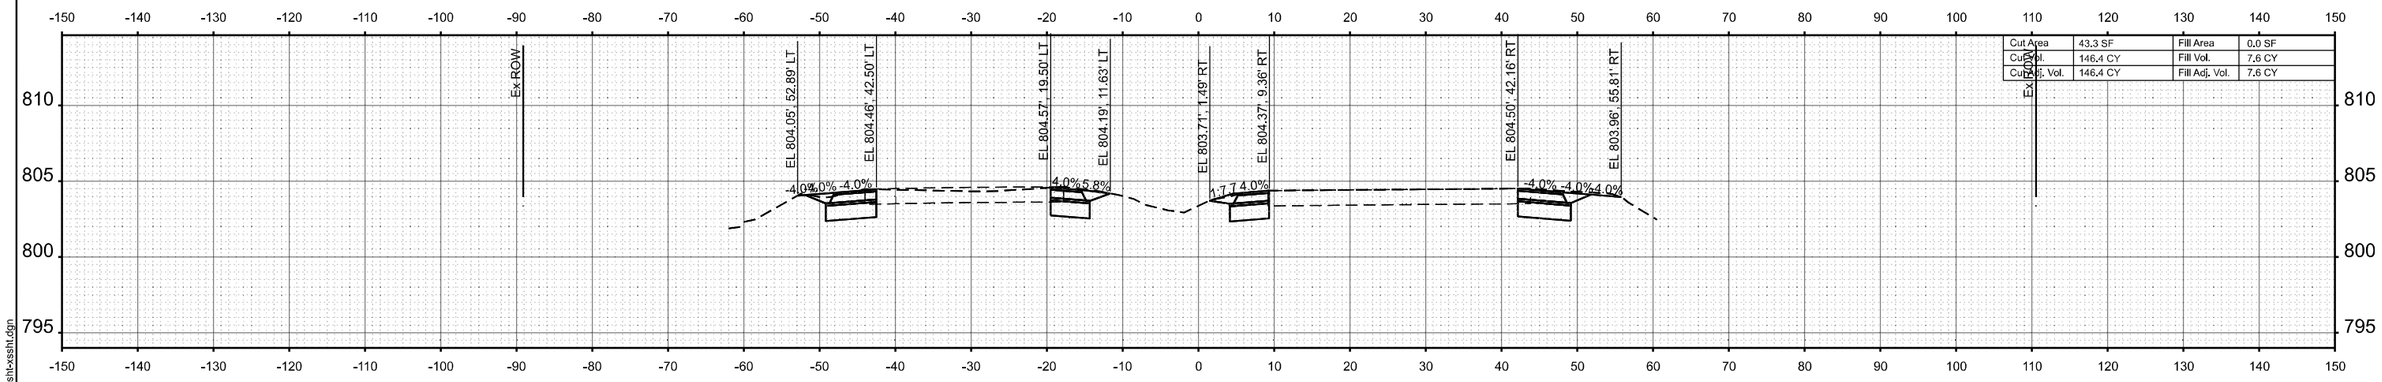

STA 228+00.00

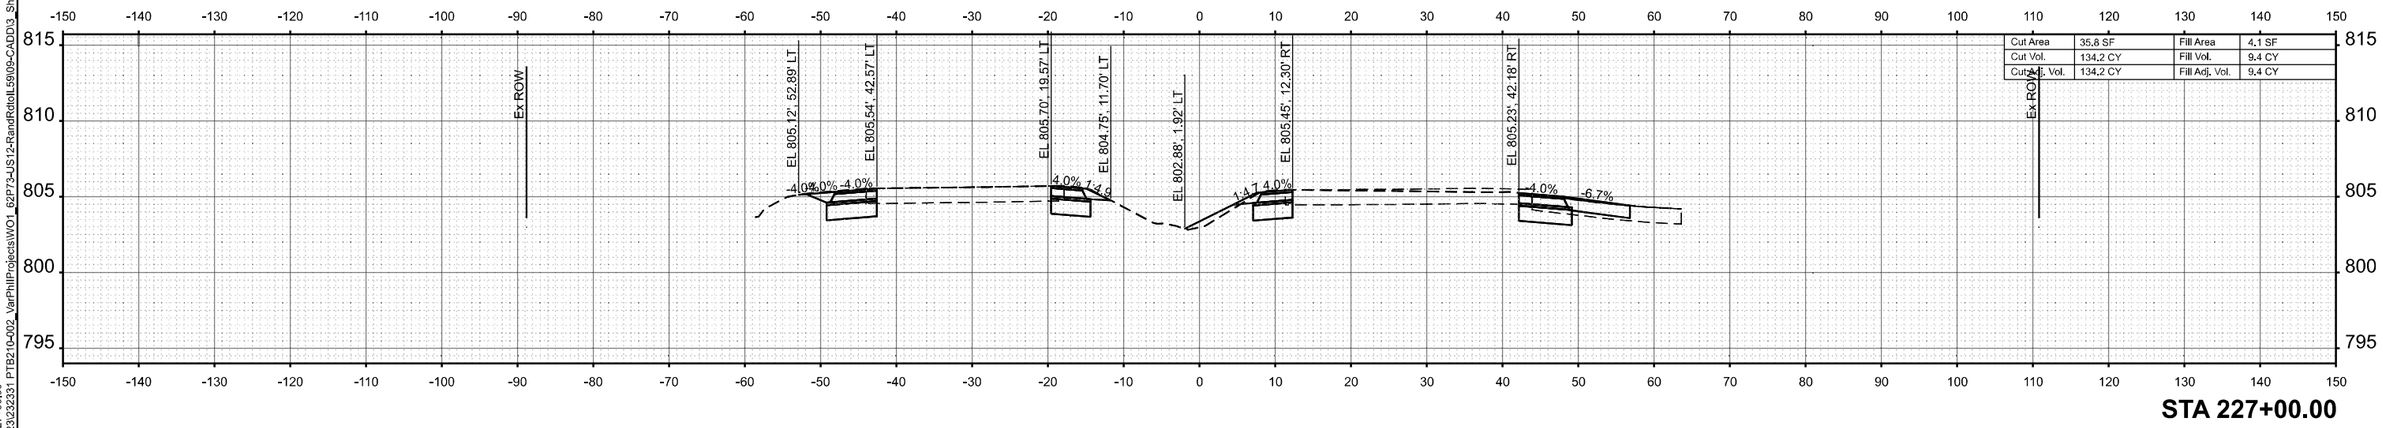

STA 227+00.00

MODEL: 62P73 - 227+00.00
FILE NAME: Z:\2023\232331 PTB210-002_VanPhil\Projects\WO1_62P73-US12-RandRd\toIL59\09-CADD\3_Sheets\d162p73-sht-xssht.dgn

WBK ENGINEERING
116 WEST MAIN STREET
SUITE 201
ST. CHARLES, IL 60174
(630) 443-7755


USER NAME = AdamWuellner	DESIGNED - KC	REVISED -	
	DRAWN - AW	REVISED -	
	CHECKED - RS	REVISED -	
PLOT DATE = 3/21/2025	DATE - $SUBDATE	REVISED -	

STATE OF ILLINOIS
DEPARTMENT OF TRANSPORTATION


US 12 (RAND ROAD) - IL 59 TO OLD RAND ROAD
CROSS SECTIONS

SCALE: 1"=10' | SHEET 19 OF 130 SHEETS | STA. | TO STA.


F.A.P RTE.	SECTION	COUNTY	TOTAL SHEETS	SHEET NO.
334	2024-1053-RS&N,SR,RS	LAKE	230	119
		CONTRACT NO. 62P73		
		ILLINOIS FED. AID PROJECT		

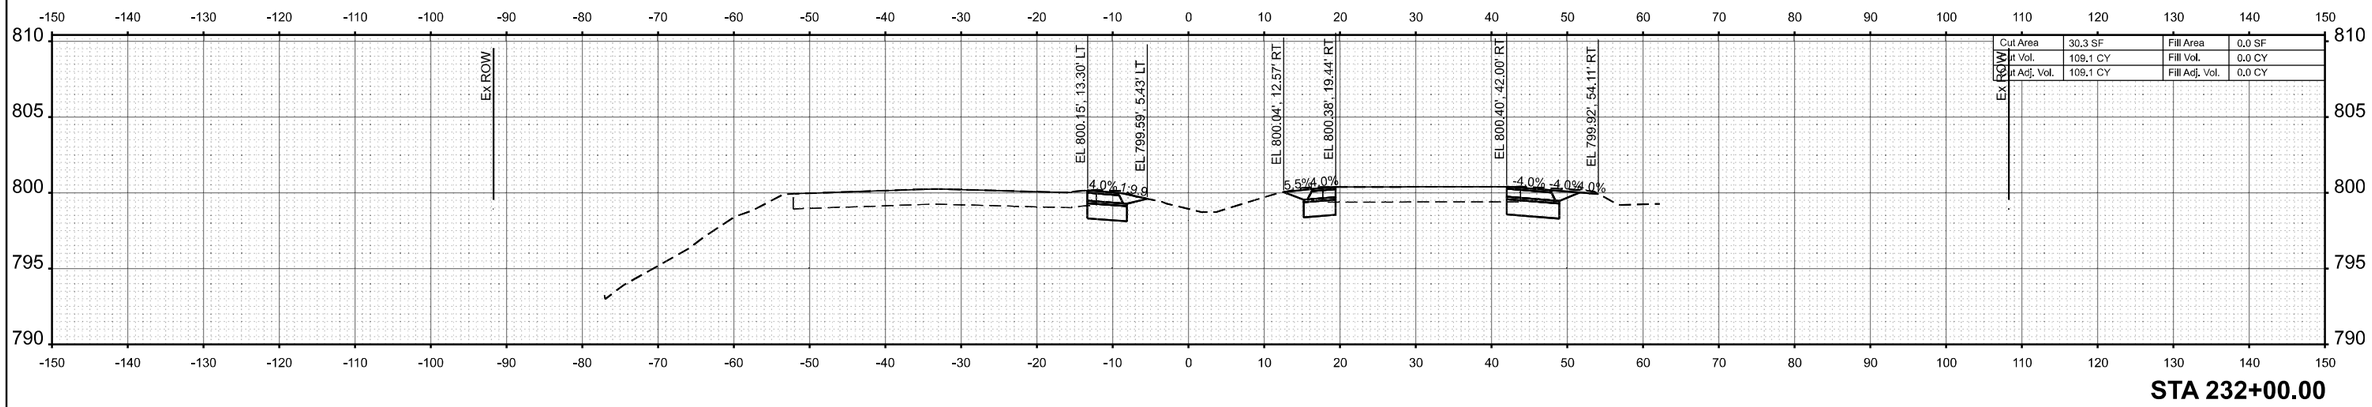

STA 232+00.00

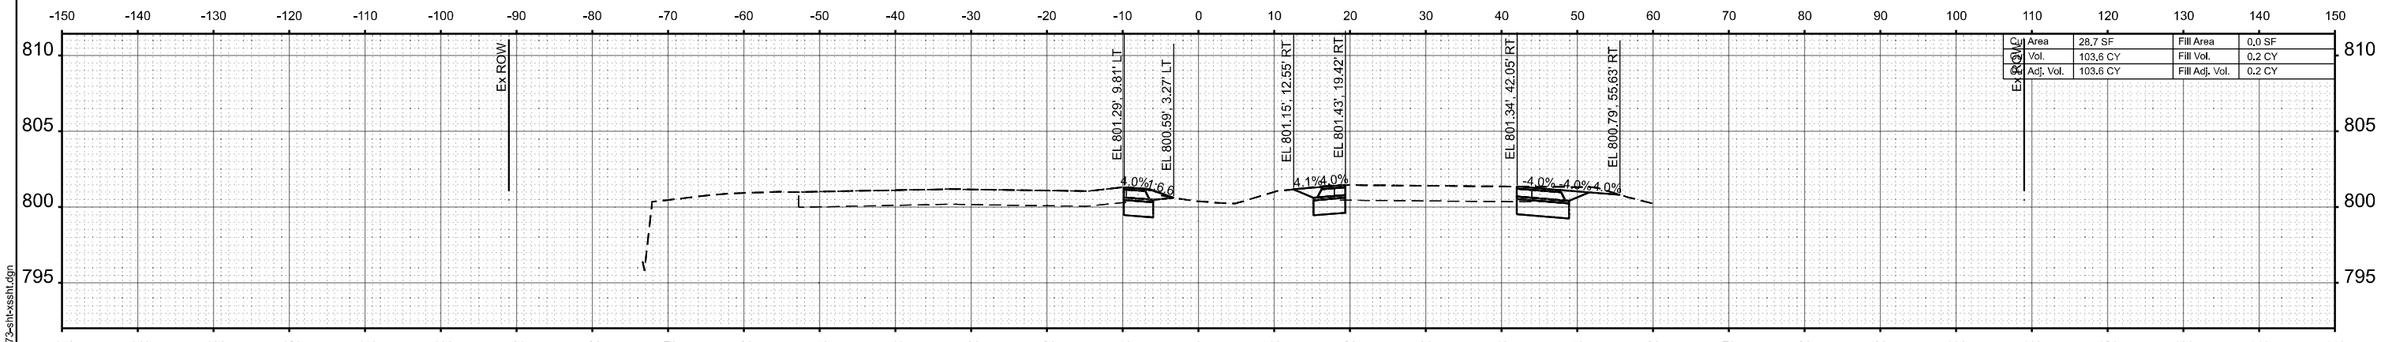

STA 231+00.00

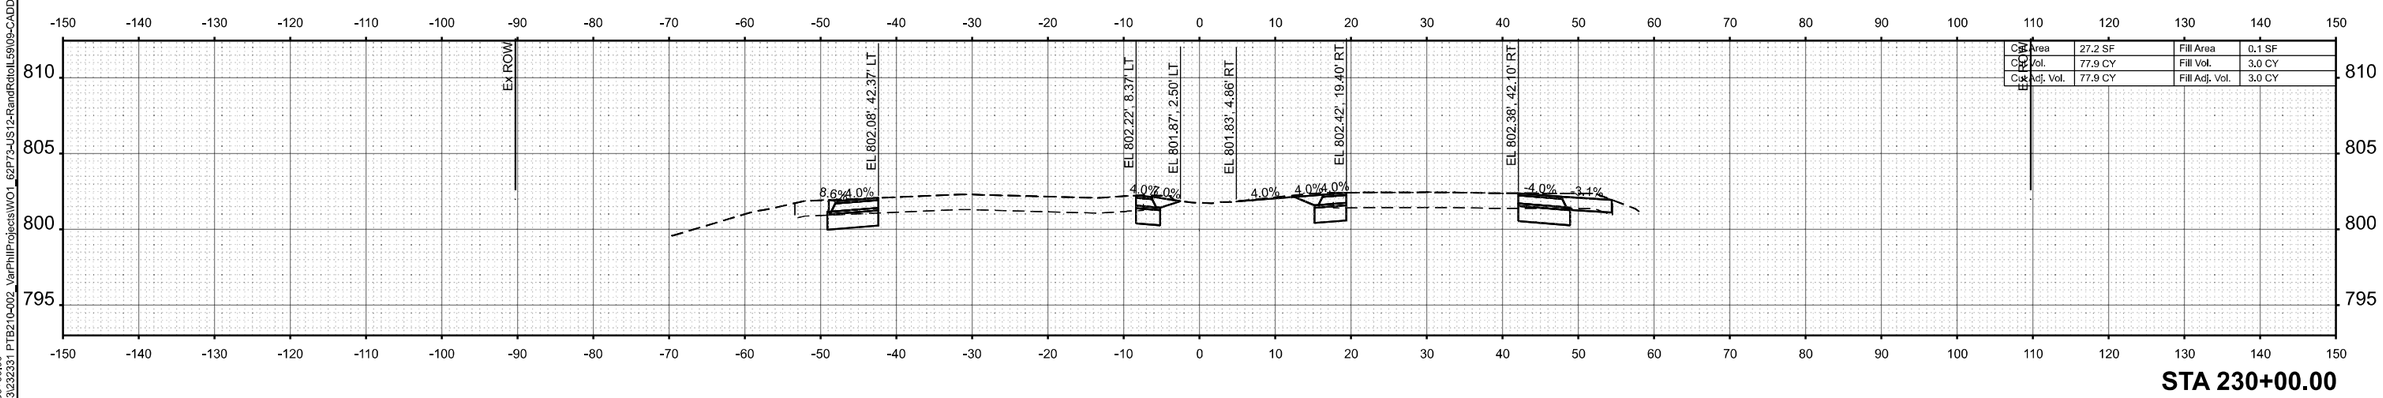

STA 230+00.00

MODEL: 62P73 - 230+00.00
FILE NAME: Z:\2023\23231 PTB210-002_VarPhilProjects\WO1_62P73-US12-RandRdtoIL59\09-CADD\3_Sheets\d162p73-slht-xssht.dgn

WBK ENGINEERING
116 WEST MAIN STREET
SUITE 201
ST. CHARLES, IL 60174
(630) 443-7755


USER NAME = AdamWuellner	DESIGNED - KC	REVISED -	
	DRAWN - AW	REVISED -	
	CHECKED - RS	REVISED -	
PLOT DATE = 3/21/2025	DATE - $SUBDATE	REVISED -	

STATE OF ILLINOIS
DEPARTMENT OF TRANSPORTATION


US 12 (RAND ROAD) - IL 59 TO OLD RAND ROAD
CROSS SECTIONS

SCALE: 1"=10' | SHEET 20 OF 130 SHEETS | STA. | TO STA.


F.A.P RTE.	SECTION	COUNTY	TOTAL SHEETS	SHEET NO.
334	2024-1053-RS&N,SR,RS	LAKE	230	120
		CONTRACT NO. 62P73		
		ILLINOIS FED. AID PROJECT		

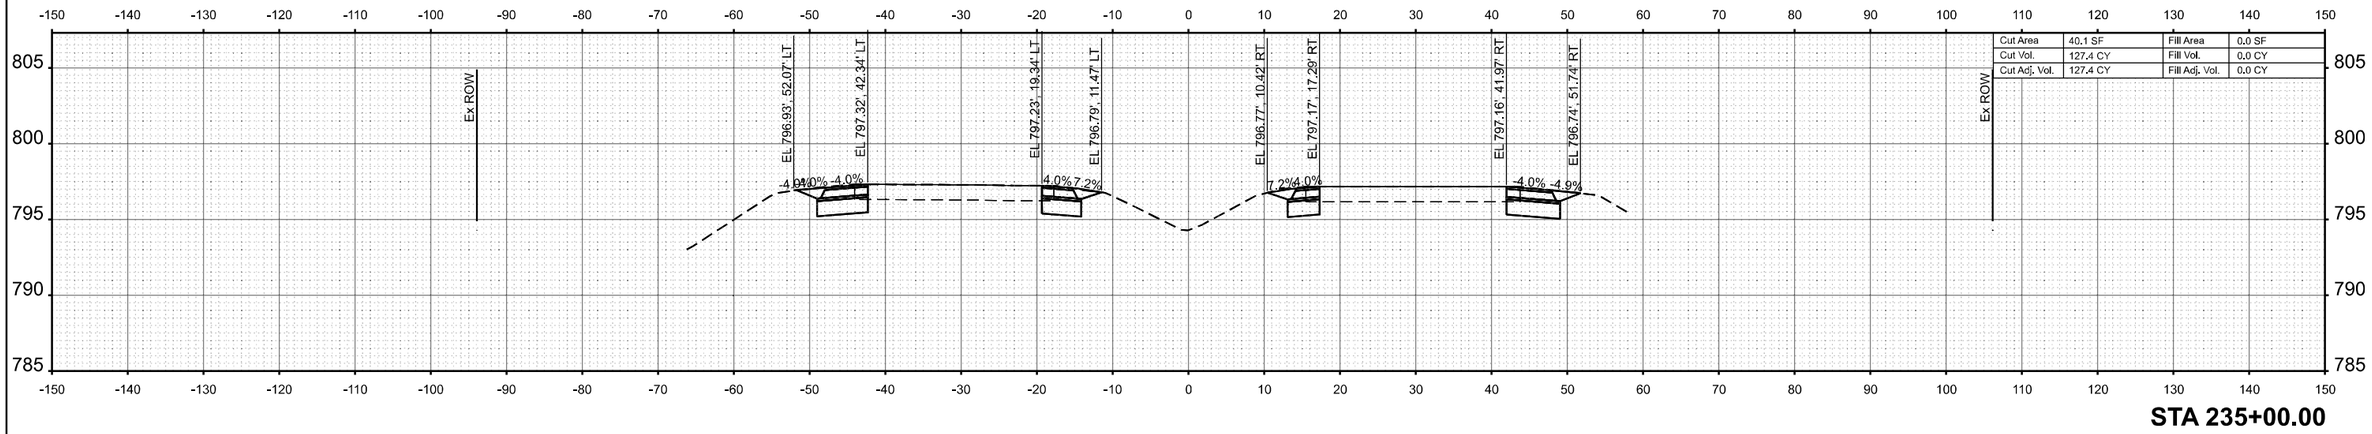

STA 235+00.00

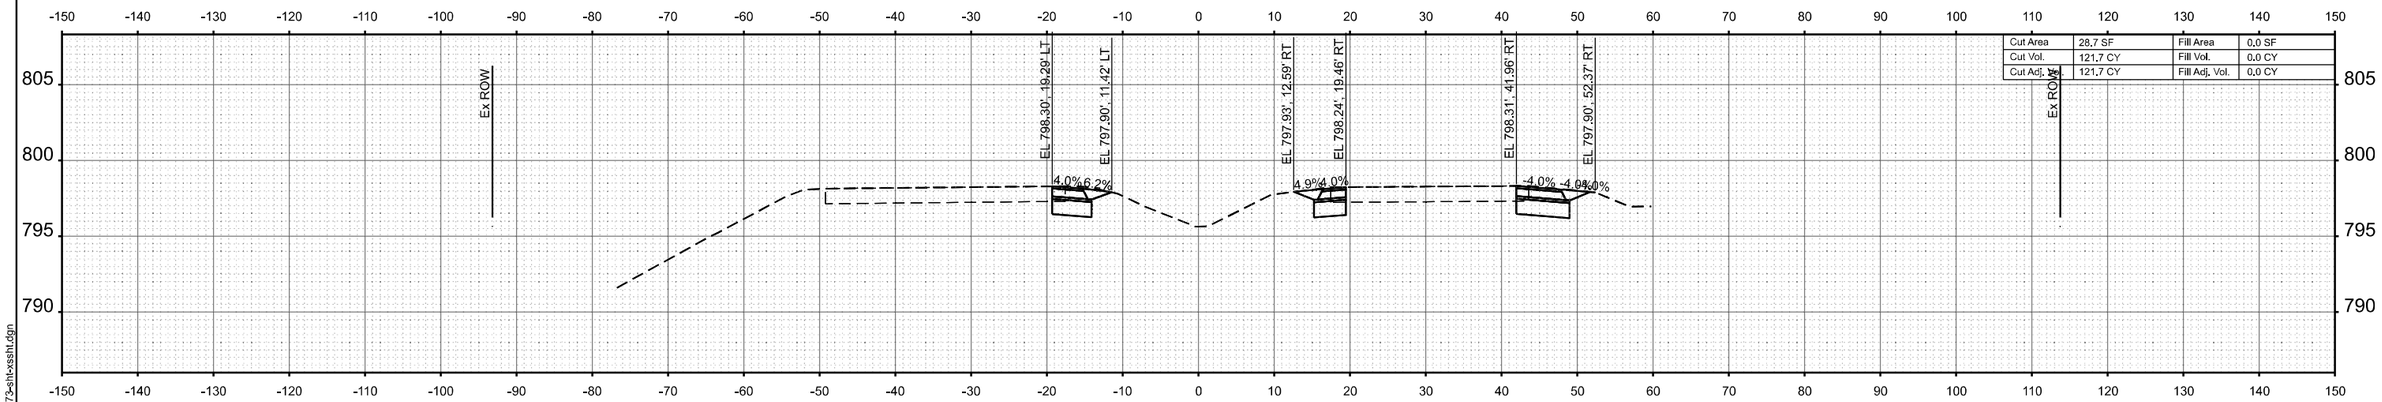

STA 234+00.00

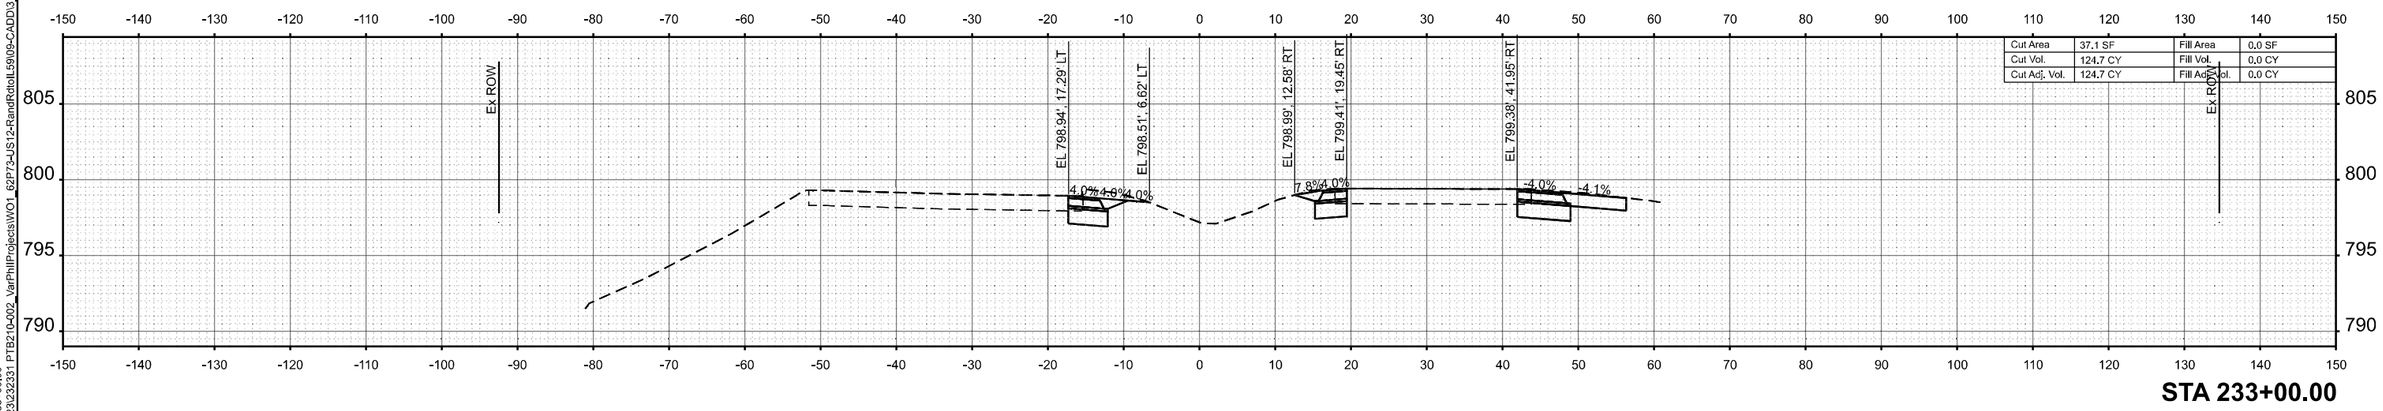

STA 233+00.00

MODEL: 62P73 - 233+00.00
FILE NAME: Z:\2023\232331 PTB210-002_VarPhilProjects\WO1_62P73-US12-RandRdtoIL59\09-CADD\3_Sheets\sd162p73-sht-xssht.dgn

WBK ENGINEERING
116 WEST MAIN STREET
SUITE 201
ST. CHARLES, IL 60174
(630) 443-7755


USER NAME = AdamWuellner	DESIGNED - KC	REVISED -	
	DRAWN - AW	REVISED -	
	CHECKED - RS	REVISED -	
PLOT DATE = 3/21/2025	DATE - $SUBDATE	REVISED -	

STATE OF ILLINOIS
DEPARTMENT OF TRANSPORTATION


US 12 (RAND ROAD) - IL 59 TO OLD RAND ROAD
CROSS SECTIONS

SCALE: 1"=10' | SHEET 21 OF 130 SHEETS | STA. | TO STA.


F.A.P RTE.	SECTION	COUNTY	TOTAL SHEETS	SHEET NO.
334	2024-1053-RS&N,SR,RS	LAKE	230	121
		CONTRACT NO. 62P73		
		ILLINOIS FED. AID PROJECT		

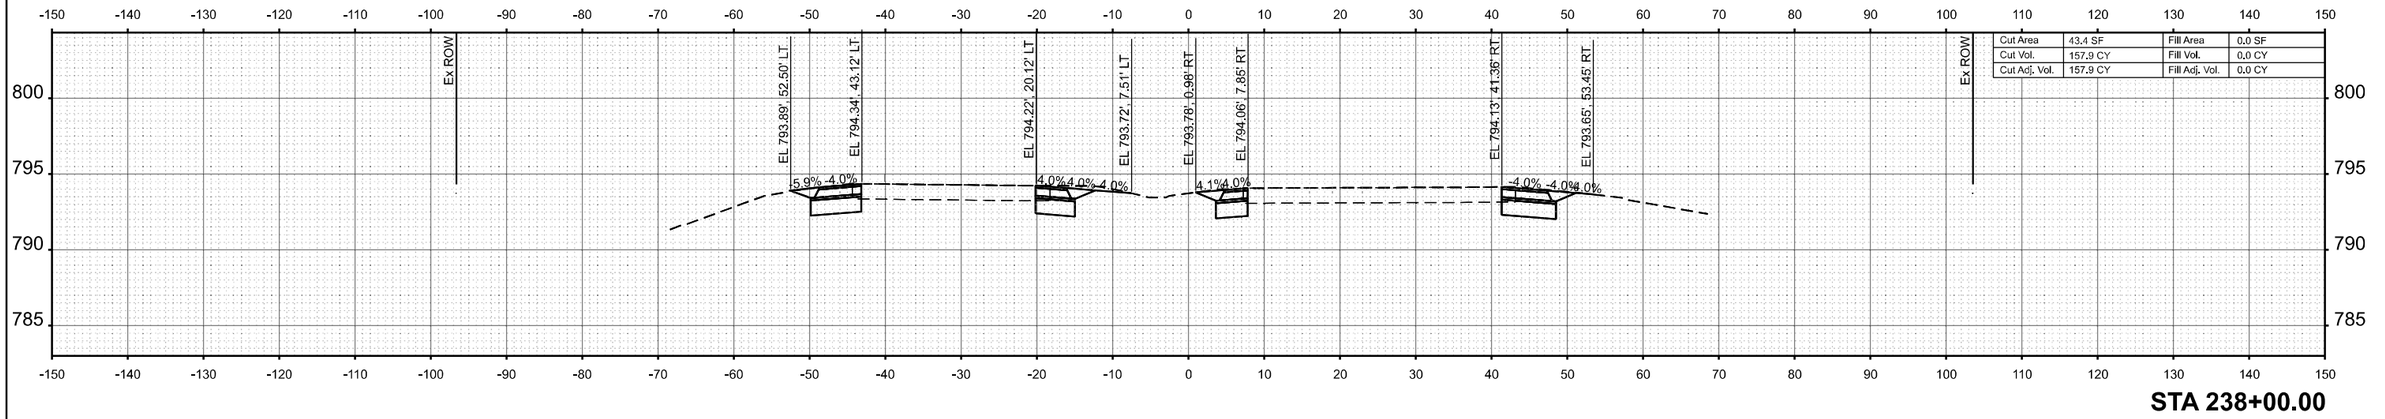

STA 238+00.00

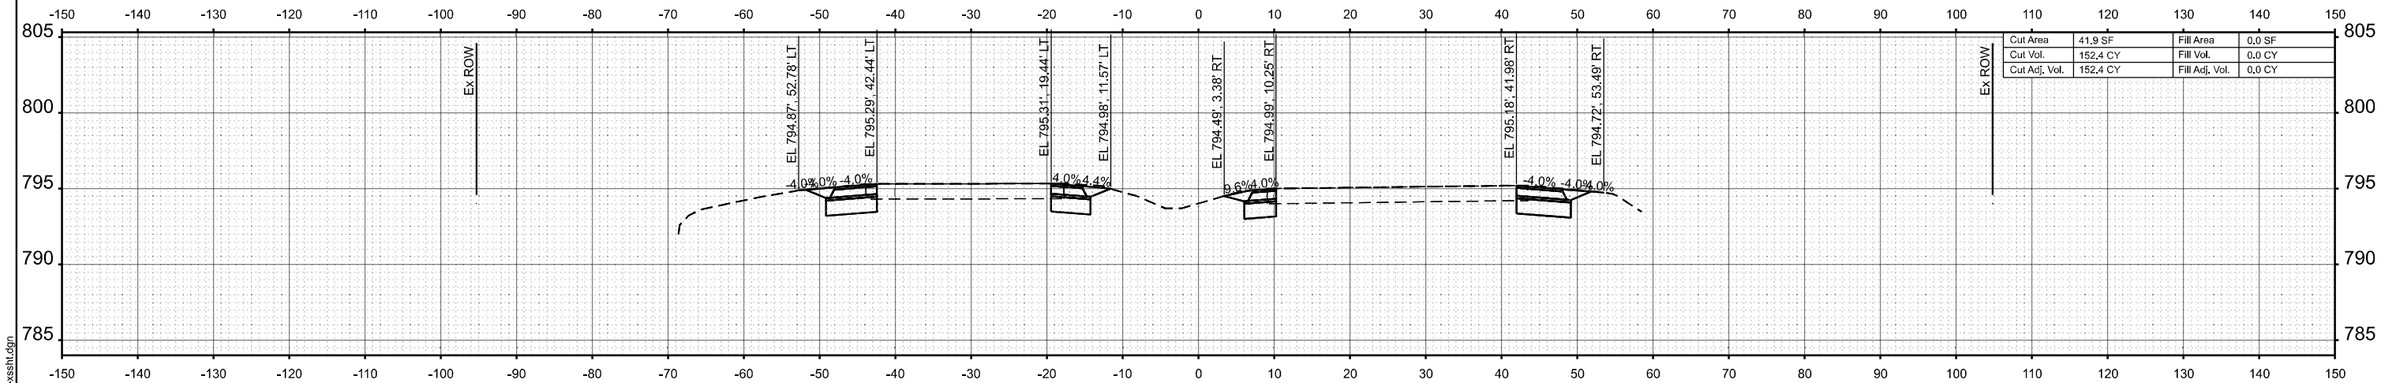

STA 237+00.00

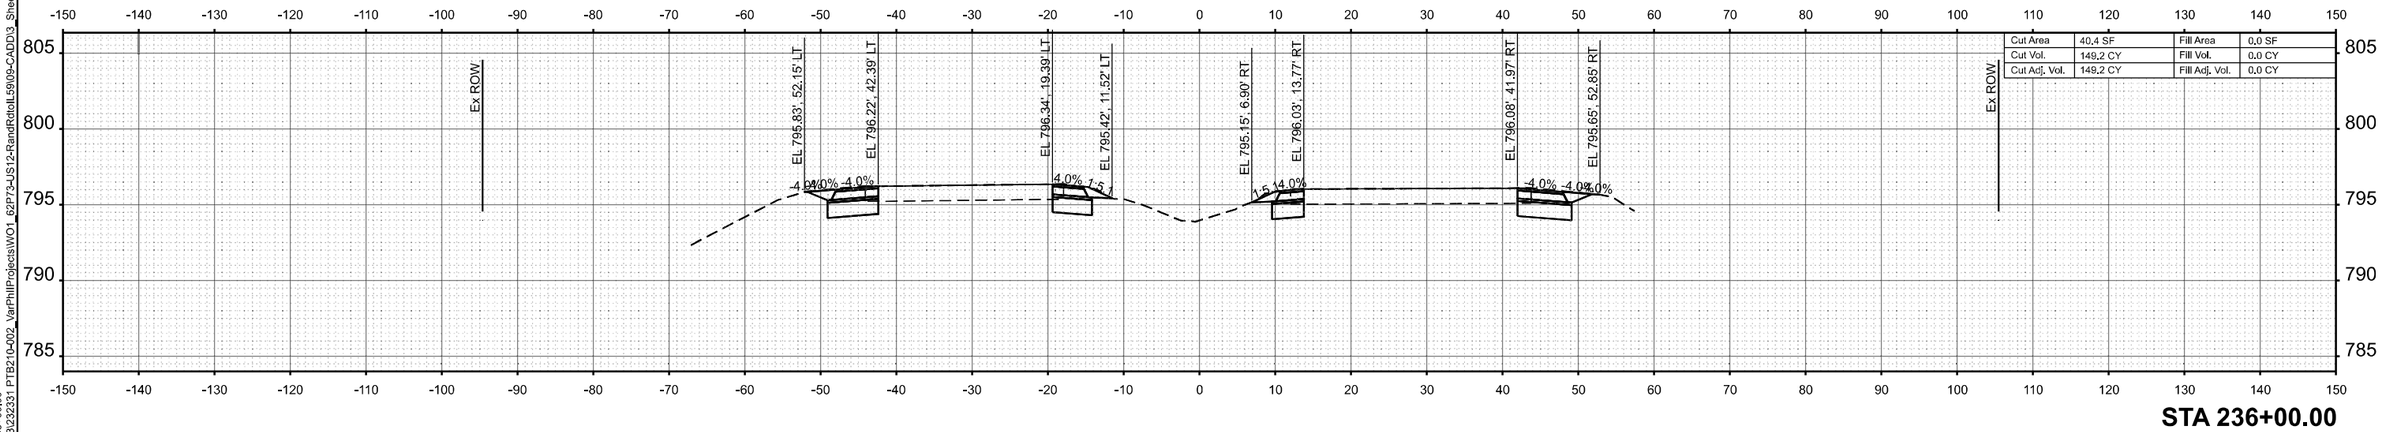

STA 236+00.00

MODEL: 62P73 - 236+00.00
FILE NAME: Z:\2023\232331 PTB210-002_VarPhilProjects\WO1_62P73-US12-RandRdtoIL59\09-CADD\3_Sheets\sht62p73-sht-xssht.dgn

WBK ENGINEERING
116 WEST MAIN STREET
SUITE 201
ST. CHARLES, IL 60174
(630) 443-7755


USER NAME = AdamWuellner	DESIGNED - KC	REVISED -	
	DRAWN - AW	REVISED -	
	CHECKED - RS	REVISED -	
PLOT DATE = 3/21/2025	DATE - $SUBDATE	REVISED -	

STATE OF ILLINOIS
DEPARTMENT OF TRANSPORTATION


US 12 (RAND ROAD) - IL 59 TO OLD RAND ROAD
CROSS SECTIONS

SCALE: 1"=10' | SHEET 22 OF 130 SHEETS | STA. | TO STA.


F.A.P RTE.	SECTION	COUNTY	TOTAL SHEETS	SHEET NO.
334	2024-1053-RS&N,SR,RS	LAKE	230	122
		CONTRACT NO. 62P73		
	ILLINOIS FED. AID PROJECT			

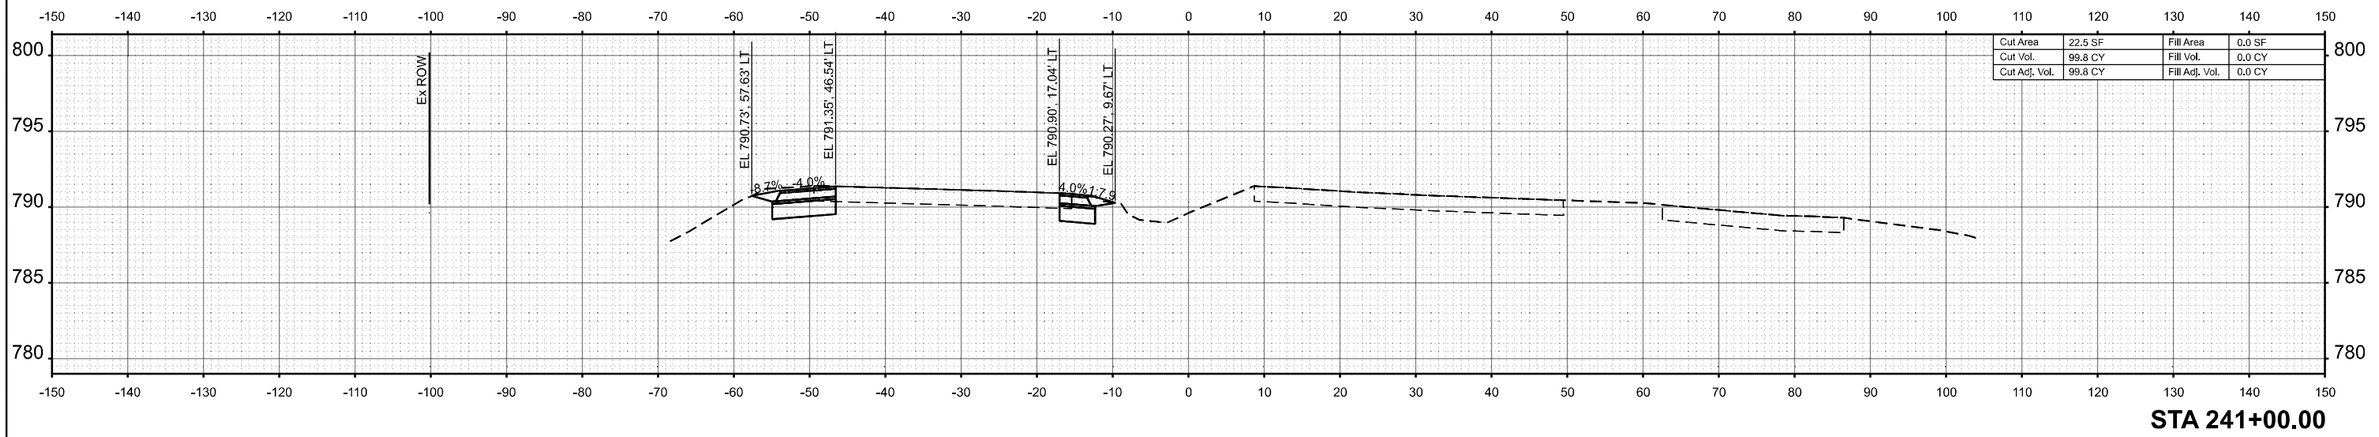

STA 241+00.00

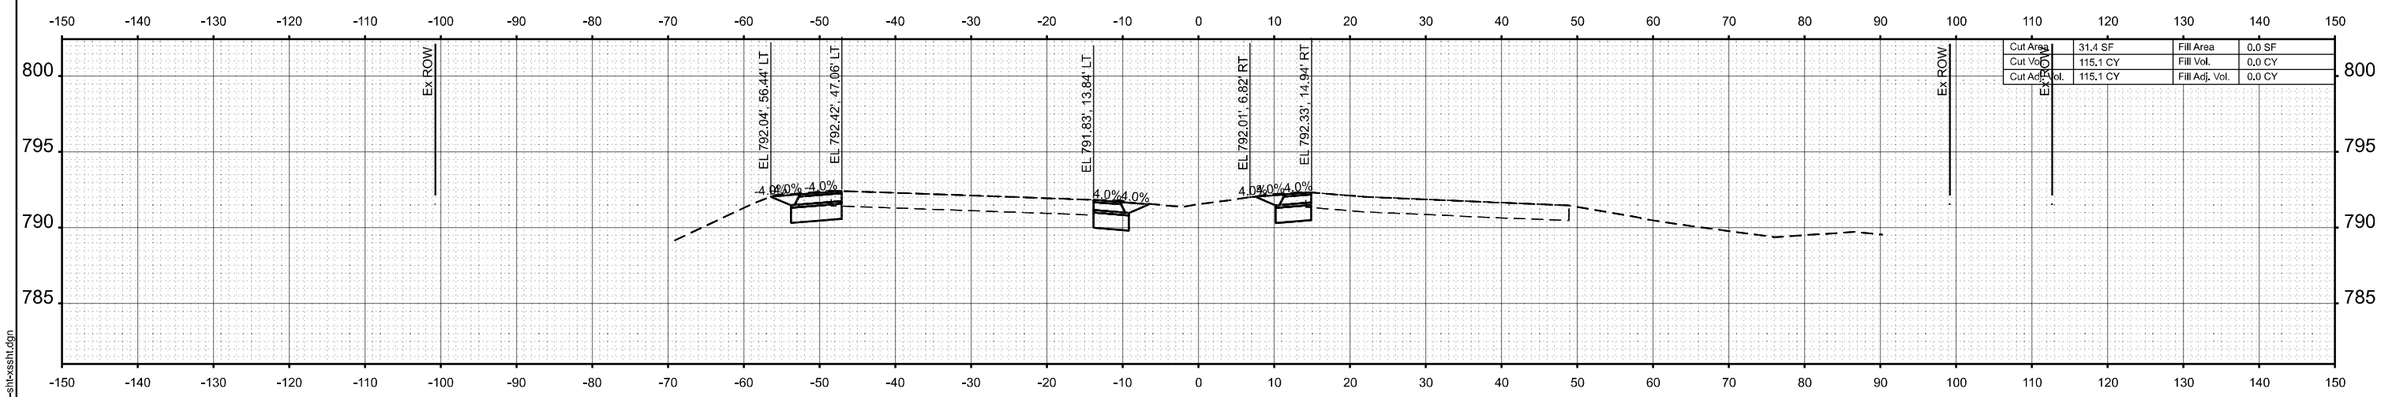

STA 240+00.00

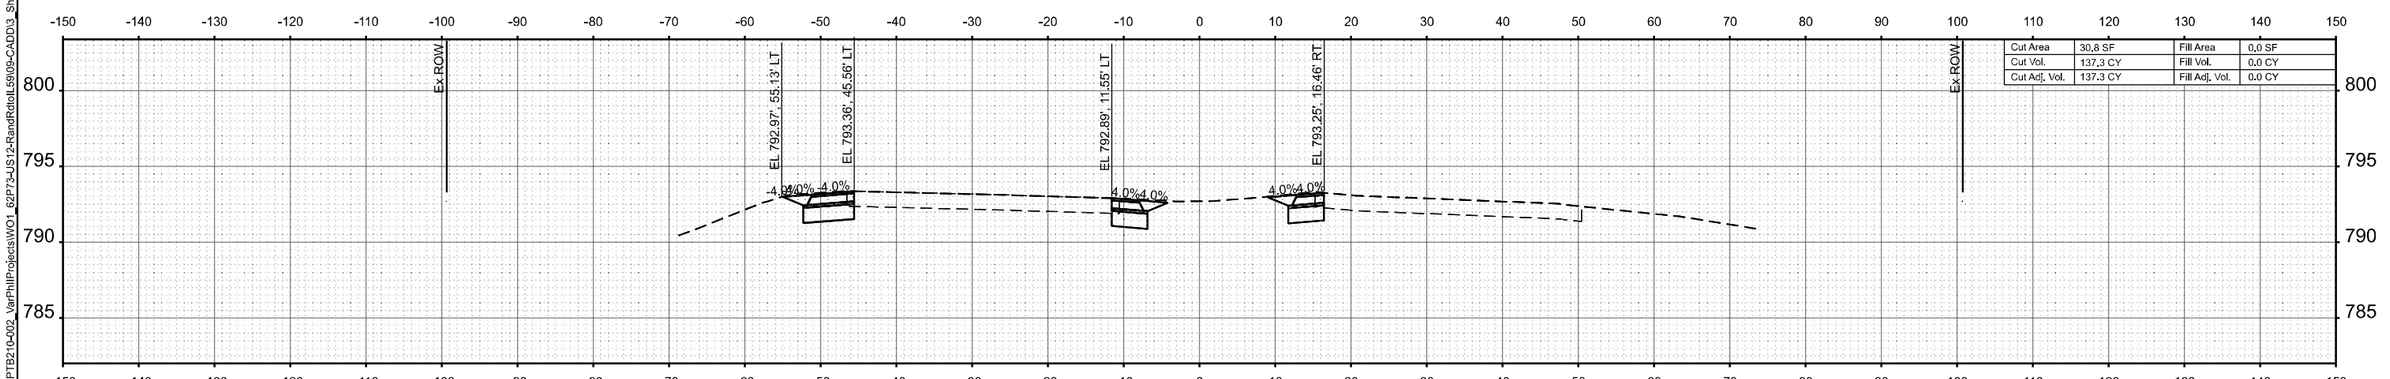

STA 239+00.00

MODEL: 62P73 - 239+00.00
FILE NAME: z:\2023\232331 PTB210-002_VarPhillProjects\WO1_62P73-US12-RandRdtoIL59\09-CADD\3_Sheets\d162p73-sht-xssht.dgn

WBK ENGINEERING
116 WEST MAIN STREET
SUITE 201
ST. CHARLES, IL 60174
(630) 443-7755


USER NAME = AdamWuellner	DESIGNED - KC	REVISED -
	DRAWN - AW	REVISED -
	CHECKED - RS	REVISED -
PLOT DATE = 3/21/2025	DATE - $SUBDATE	REVISED -

STATE OF ILLINOIS
DEPARTMENT OF TRANSPORTATION


US 12 (RAND ROAD) - IL 59 TO OLD RAND ROAD
CROSS SECTIONS

SCALE: 1"=10' | SHEET 23 OF 130 SHEETS | STA. | TO STA.


F.A.P RTE.	SECTION	COUNTY	TOTAL SHEETS	SHEET NO.
334	2024-1053-RS&N,SR,RS	LAKE	230	123
		CONTRACT NO. 62P73		
	ILLINOIS FED. AID PROJECT			

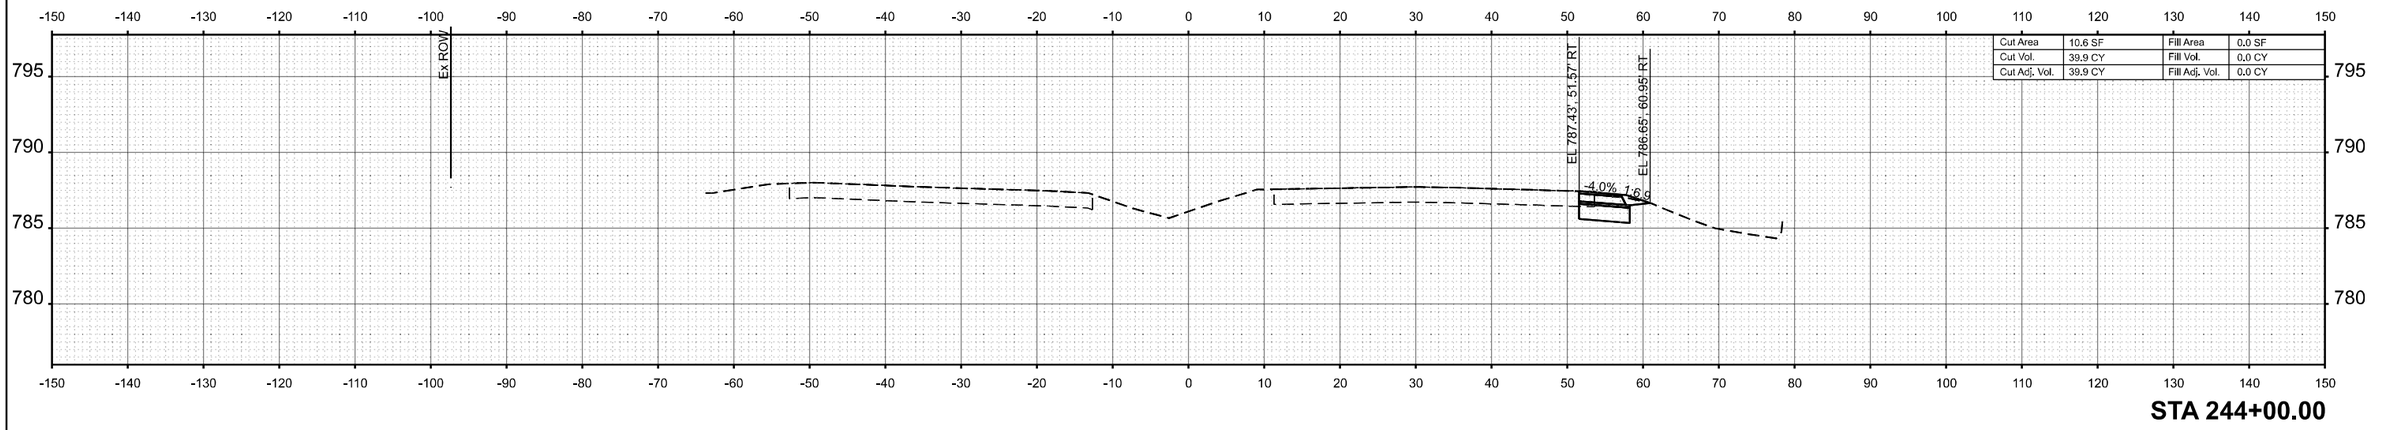

STA 244+00.00

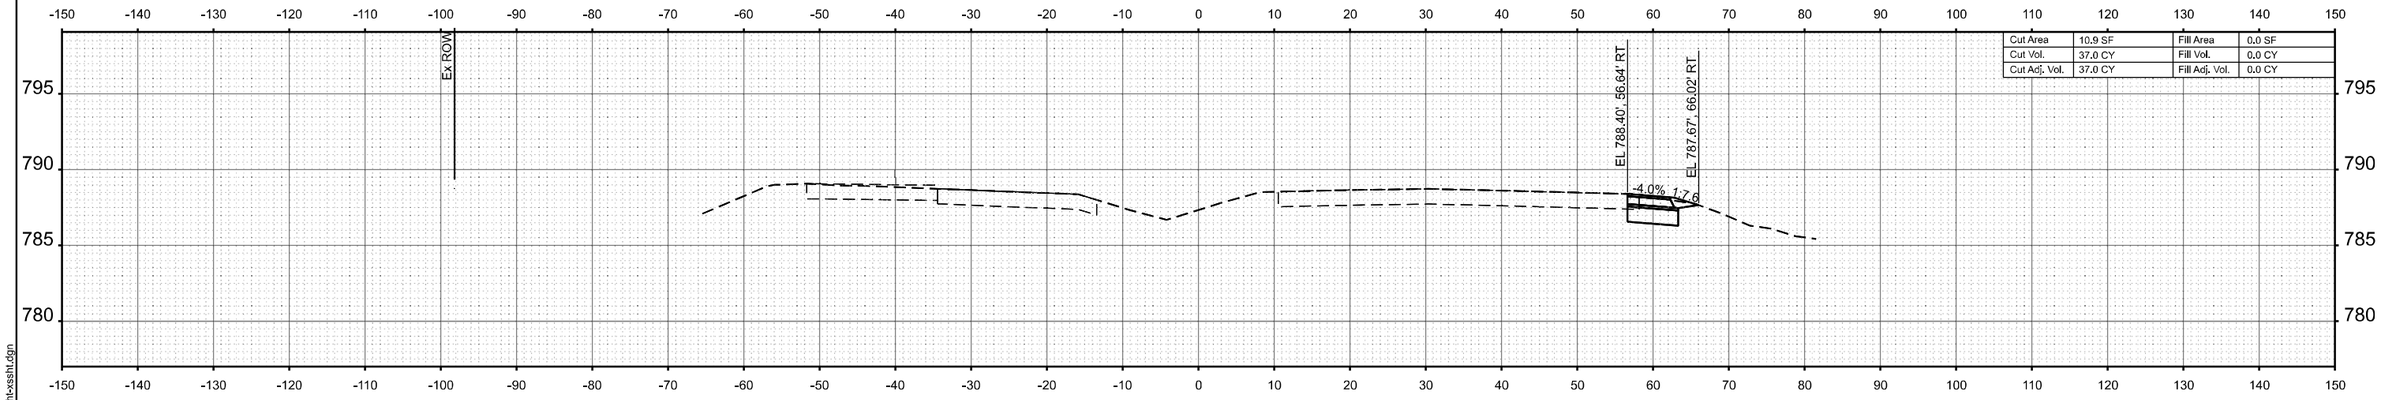

STA 243+00.00

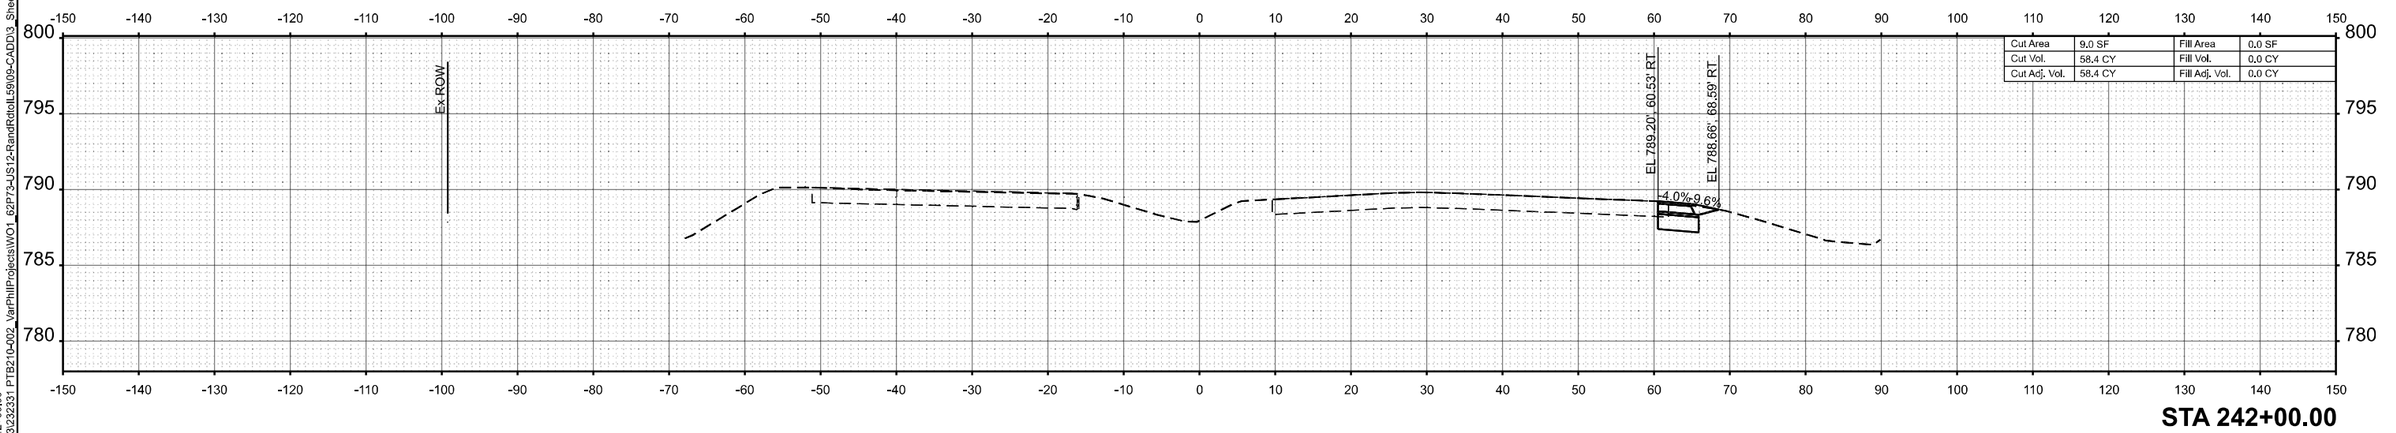

STA 242+00.00

WBK ENGINEERING
116 WEST MAIN STREET
SUITE 201
ST. CHARLES, IL 60174
(630) 443-7755

USER NAME = AdamWuellner	DESIGNED - KC	REVISED -
	DRAWN - AW	REVISED -
	CHECKED - RS	REVISED -
PLOT DATE = 3/21/2025	DATE - $SUBDATE	REVISED -


STATE OF ILLINOIS
DEPARTMENT OF TRANSPORTATION

US 12 (RAND ROAD) - IL 59 TO OLD RAND ROAD
CROSS SECTIONS


SCALE: 1"=10' | SHEET 24 OF 130 SHEETS | STA. | TO STA.

F.A.P RTE.	SECTION	COUNTY	TOTAL SHEETS	SHEET NO.
334	2024-1053-RS&N,SR,RS	LAKE	230	124
		CONTRACT NO. 62P73		
	ILLINOIS FED. AID PROJECT			


MODEL: 62P73 - 242+00.00
FILE NAME: Z:\2023\23231 PTB210-002_VarPhil\Projects\WO1_62P73-US12-RandRdtoIL59\09-CADD\3_Sheets\d162p73-shl-xssht.dgn

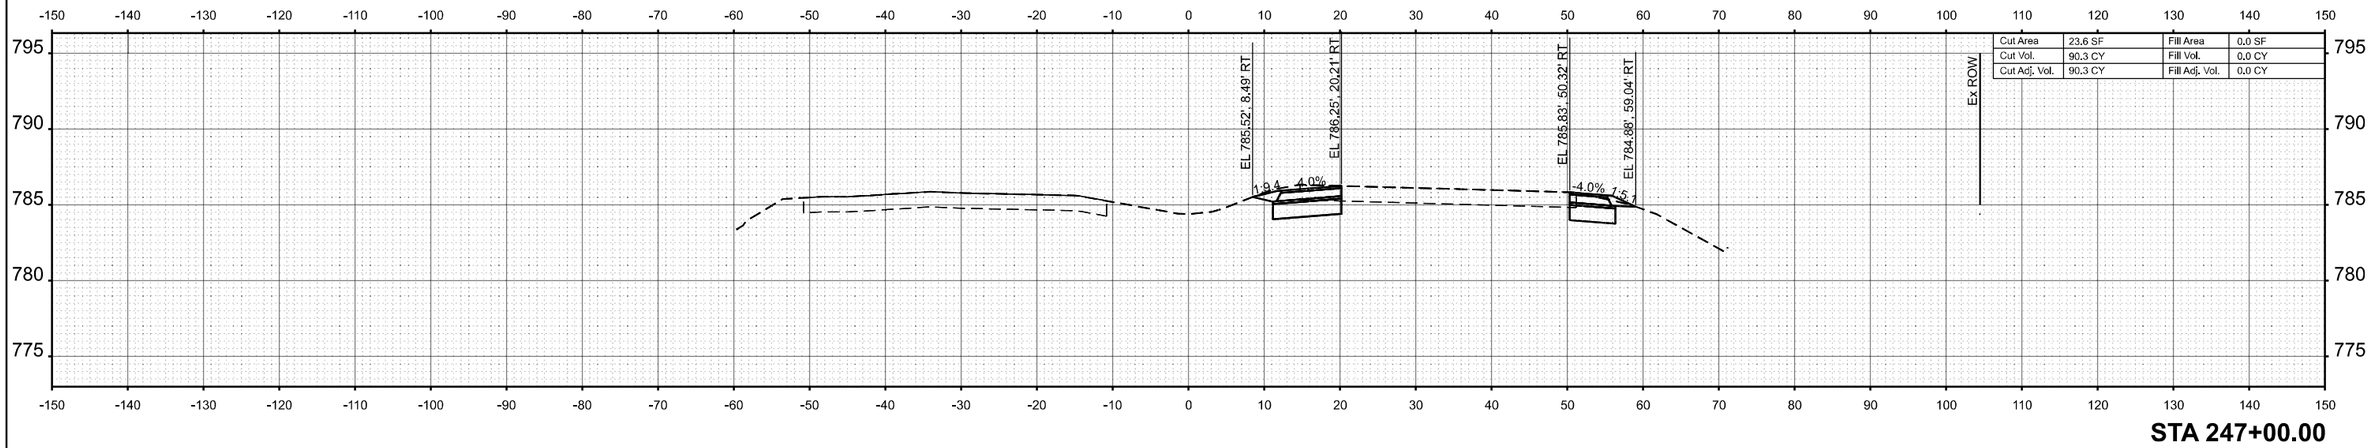

STA 247+00.00

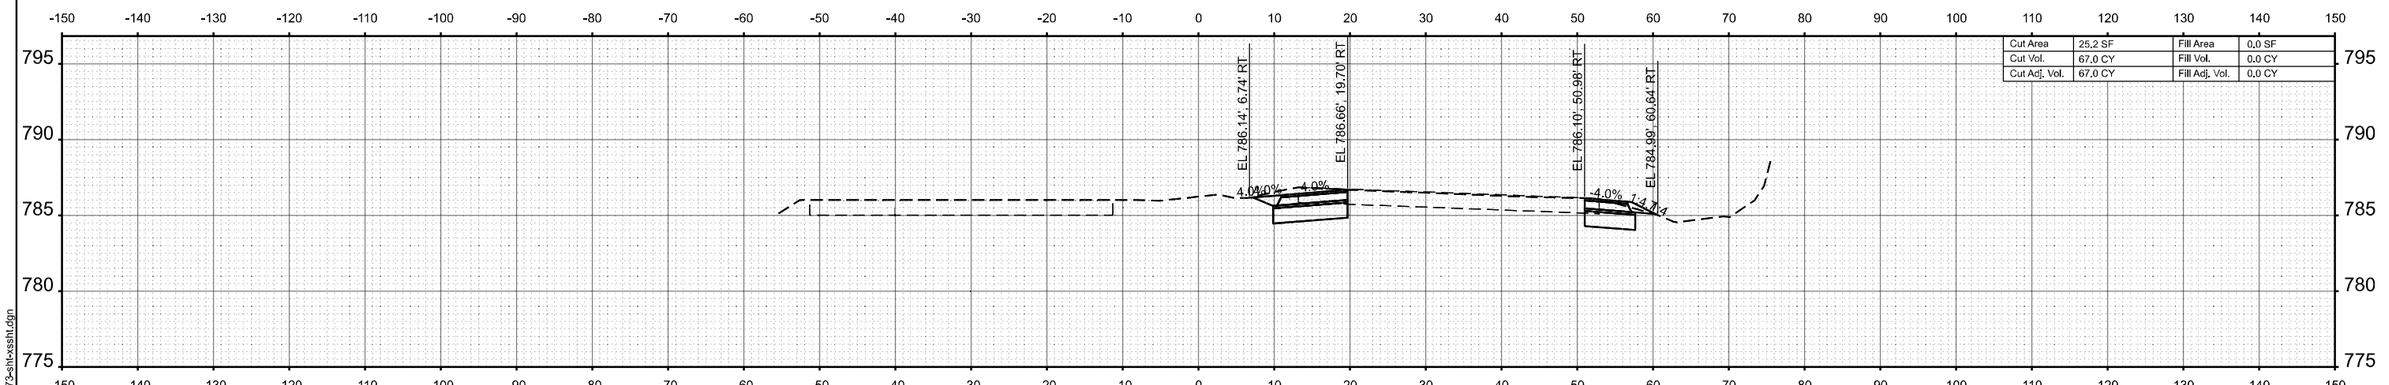

STA 246+00.00

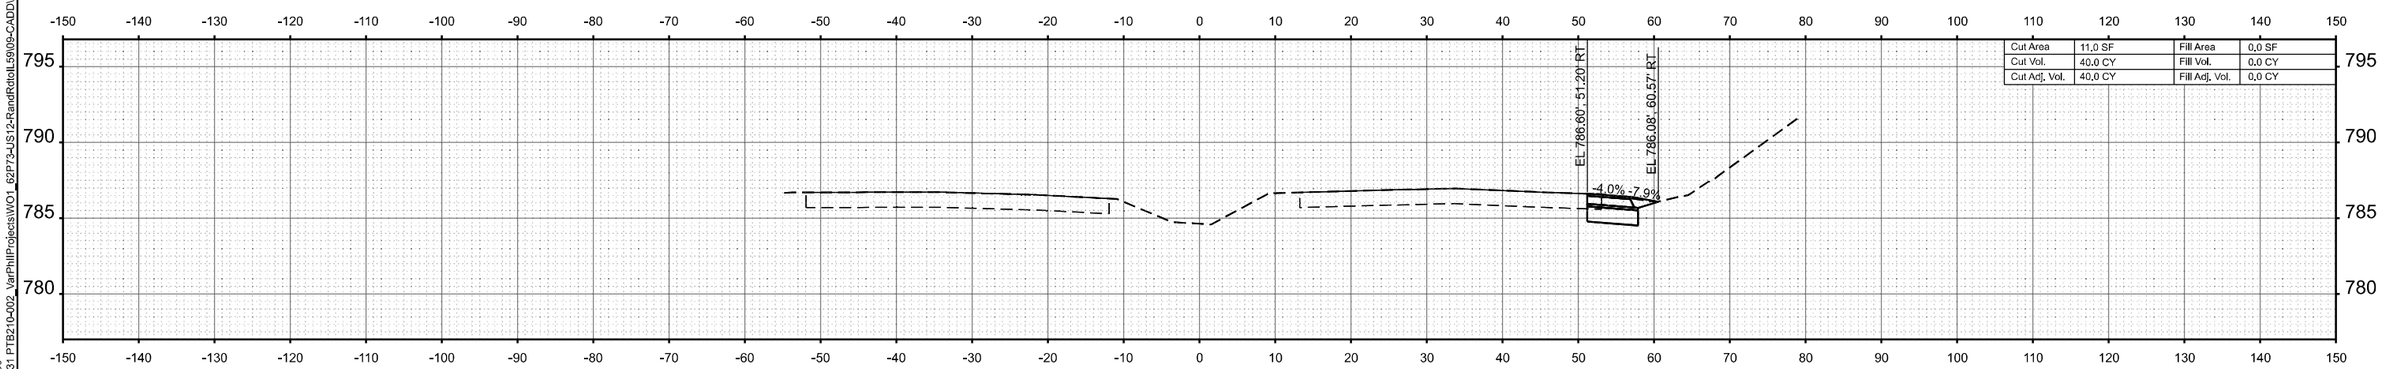

STA 245+00.00

MODEL: 62P73 - 245+00.00
FILE NAME: Z:\2023\232331 PTB210-002_\arPhilIProjects\WO1_62P73-US12-RandRdtoIL59\09-CADD\3_Sheets\vd162p73-sht-xssht.dgn

WBK ENGINEERING
116 WEST MAIN STREET
SUITE 201
ST. CHARLES, IL 60174
(630) 443-7755


USER NAME = AdamWuellner	DESIGNED - KC	REVISED -	
	DRAWN - AW	REVISED -	
	CHECKED - RS	REVISED -	
PLOT DATE = 3/21/2025	DATE - $SUBDATE	REVISED -	

STATE OF ILLINOIS
DEPARTMENT OF TRANSPORTATION


US 12 (RAND ROAD) - IL 59 TO OLD RAND ROAD
CROSS SECTIONS

SCALE: 1"=10' | SHEET 25 OF 130 SHEETS | STA. | TO STA.


F.A.P RTE.	SECTION	COUNTY	TOTAL SHEETS	SHEET NO.
334	2024-1053-RS&N,SR,RS	LAKE	230	125
		CONTRACT NO. 62P73		
	ILLINOIS FED. AID PROJECT			

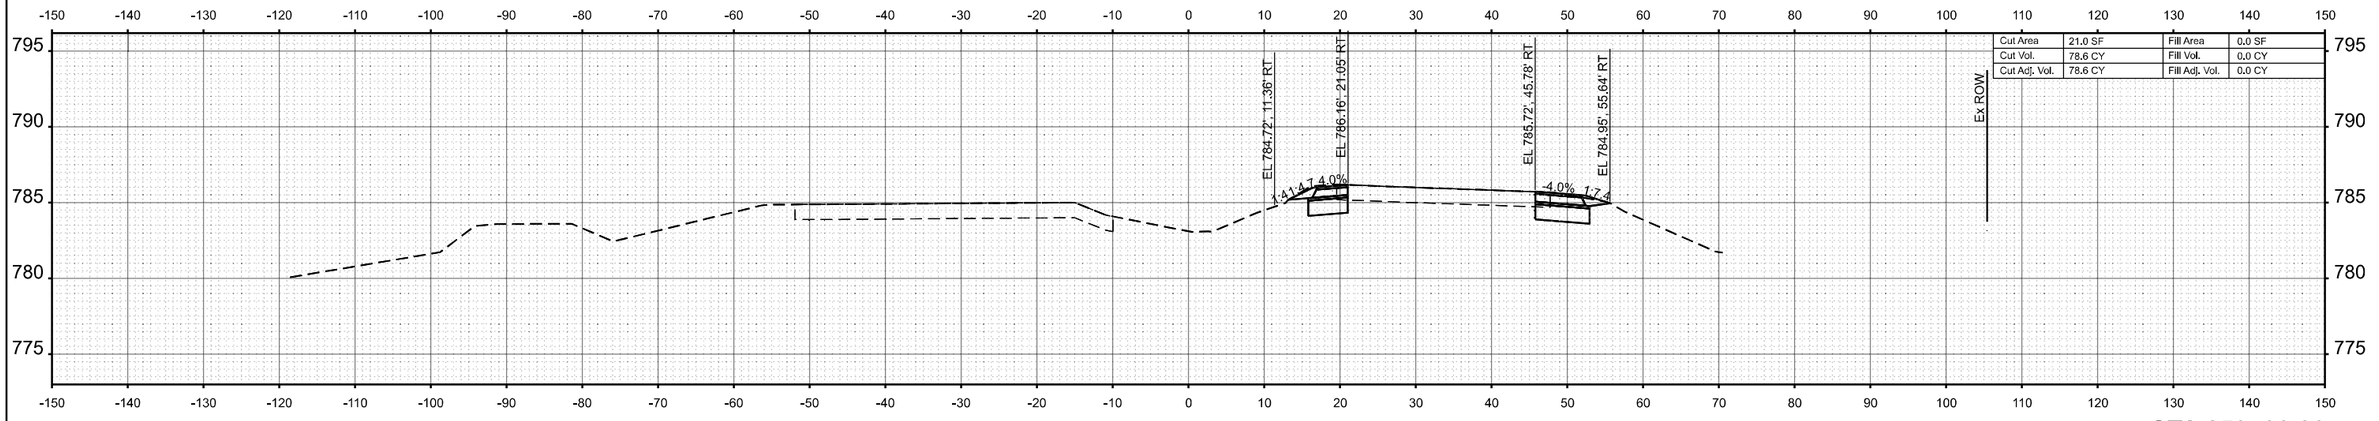

STA 250+00.00

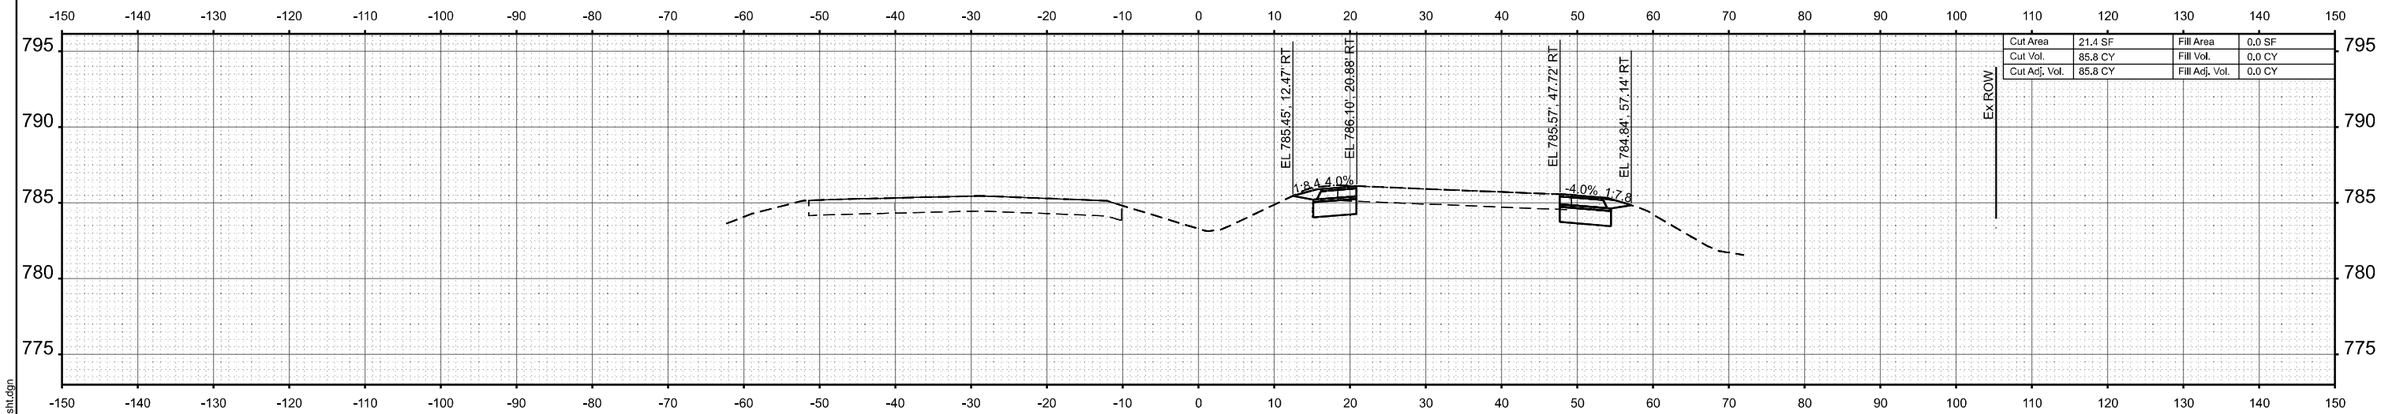

STA 249+00.00

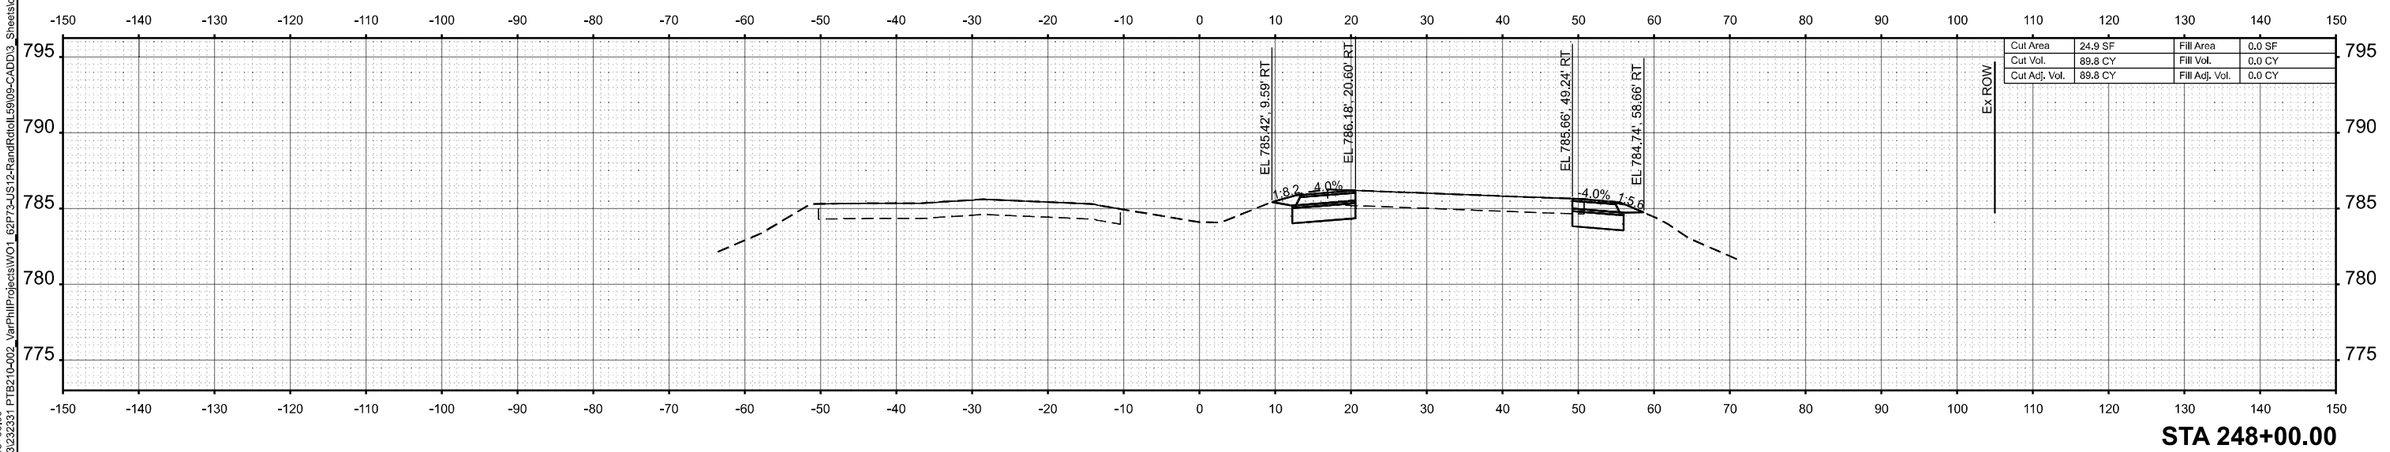

STA 248+00.00

MODEL: 62P73 - 248+00.00
FILE NAME: Z:\2023\232331 PTB210-002_VarPhilProjects\WO1_62P73-US12-RandRdtoIL59\09-CADD\3_Sheets\d162p73-sht-xssht.dgn

WBK ENGINEERING
116 WEST MAIN STREET
SUITE 201
ST. CHARLES, IL 60174
(630) 443-7755


USER NAME = AdamWuellner		DESIGNED - KC		REVISED -	
		DRAWN - AW		REVISED -	
		CHECKED - RS		REVISED -	
PLOT DATE = 3/21/2025		DATE - $SUBDATE		REVISED -	

STATE OF ILLINOIS
DEPARTMENT OF TRANSPORTATION


US 12 (RAND ROAD) - IL 59 TO OLD RAND ROAD
CROSS SECTIONS

SCALE: 1"=10' | SHEET 26 OF 130 SHEETS | STA. | TO STA.


F.A.P RTE.	SECTION	COUNTY	TOTAL SHEETS	SHEET NO.
334	2024-1053-RS&N,SR,RS	LAKE	230	126
		CONTRACT NO. 62P73		
	ILLINOIS FED. AID PROJECT			

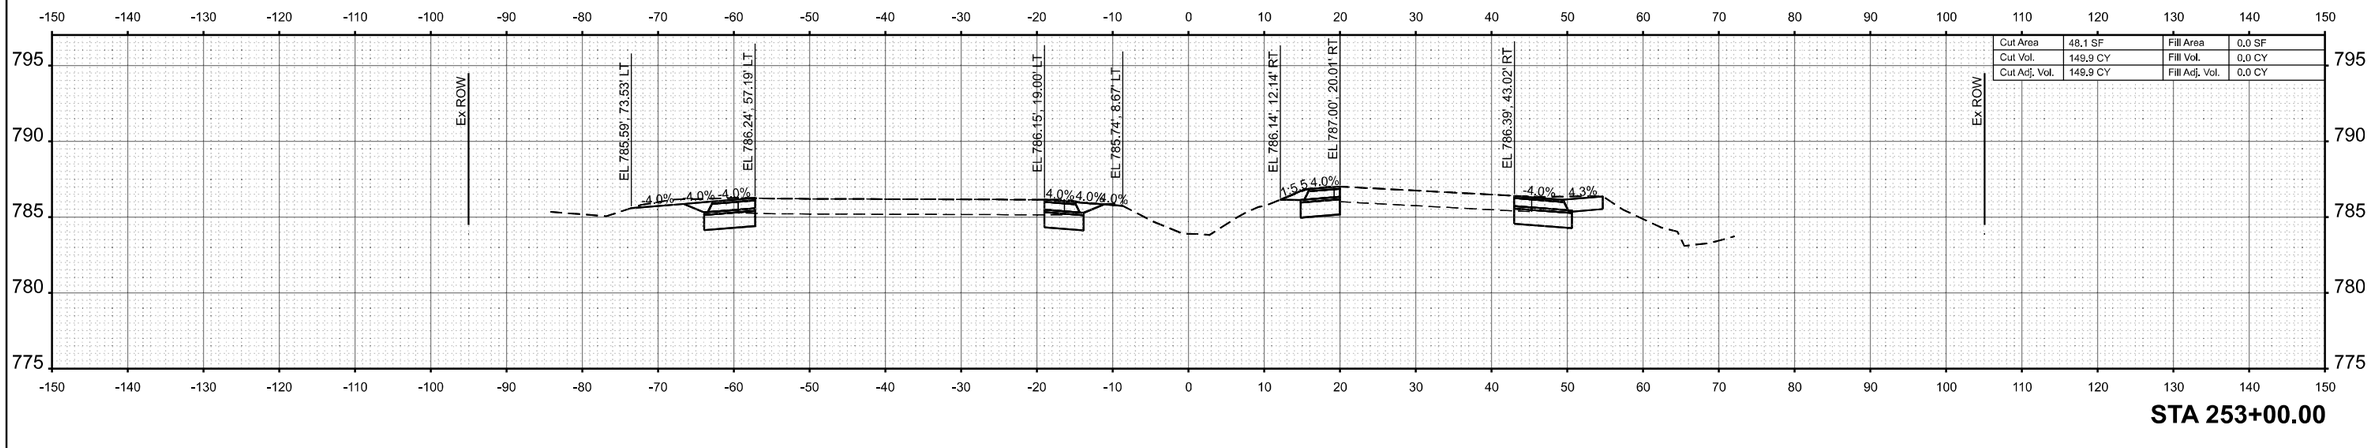

STA 253+00.00

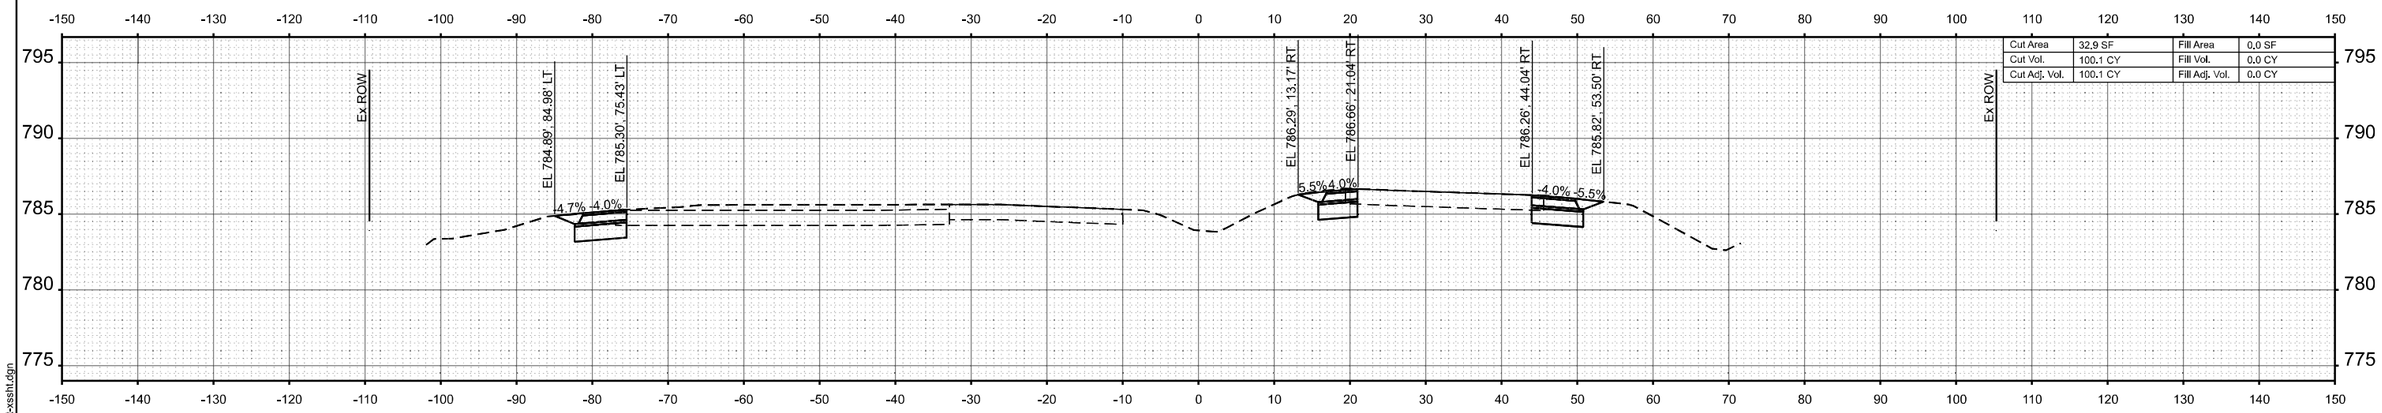

STA 252+00.00

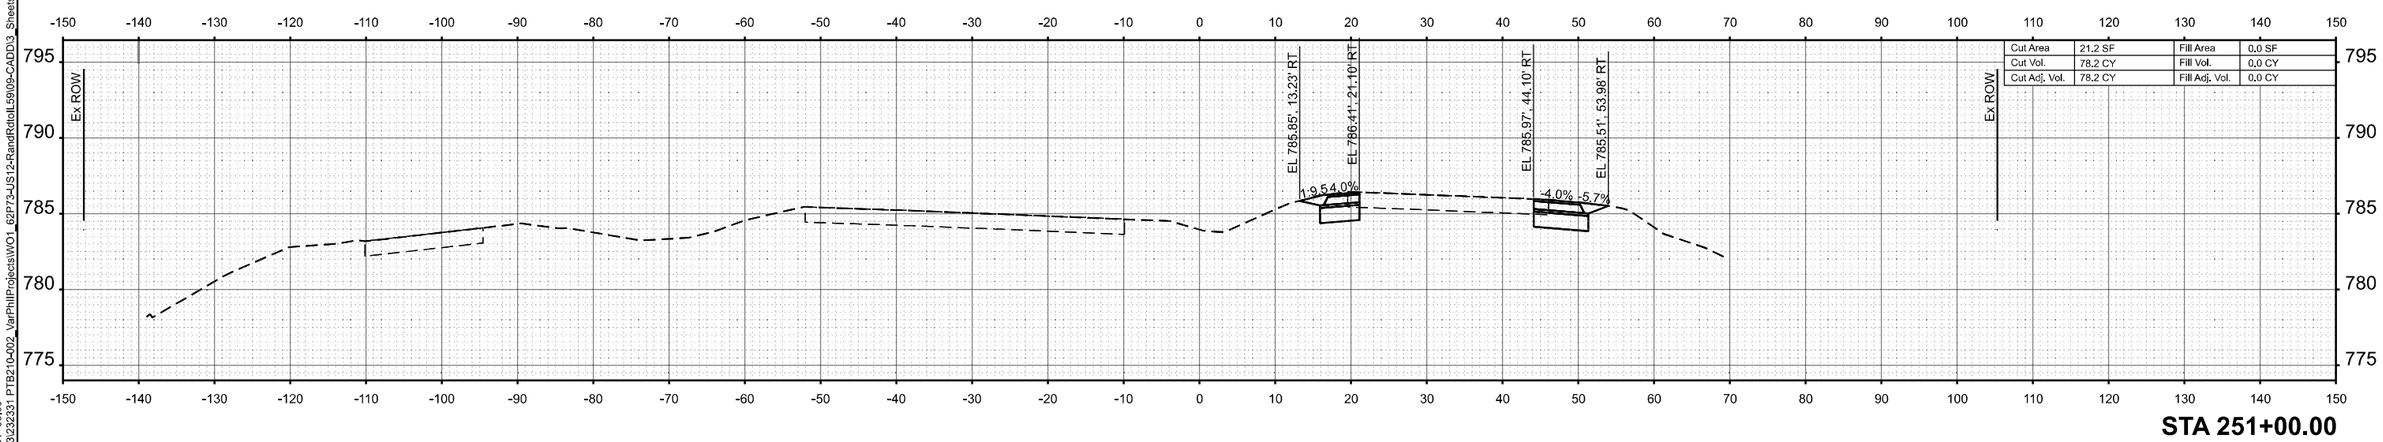

STA 251+00.00

MODEL: 62P73 - 251+00.00
FILE NAME: Z:\2023\232331_PTB210-002_VarPhillProjects\WO1_62P73-US12-RandRdtoIL59\09-CADD\3_Sheets\d162p73-sht-xssht.dgn

WBK ENGINEERING
116 WEST MAIN STREET
SUITE 201
ST. CHARLES, IL 60174
(630) 443-7755


USER NAME = AdamWuellner	DESIGNED - KC	REVISED -	
	DRAWN - AW	REVISED -	
	CHECKED - RS	REVISED -	
PLOT DATE = 3/21/2025	DATE - $SUBDATE	REVISED -	

STATE OF ILLINOIS
DEPARTMENT OF TRANSPORTATION


US 12 (RAND ROAD) - IL 59 TO OLD RAND ROAD
CROSS SECTIONS

SCALE: 1"=10' | SHEET 27 OF 130 SHEETS | STA. | TO STA.


F.A.P RTE.	SECTION	COUNTY	TOTAL SHEETS	SHEET NO.
334	2024-1053-RS&N,SR,RS	LAKE	230	127
		CONTRACT NO. 62P73		
	ILLINOIS FED. AID PROJECT			

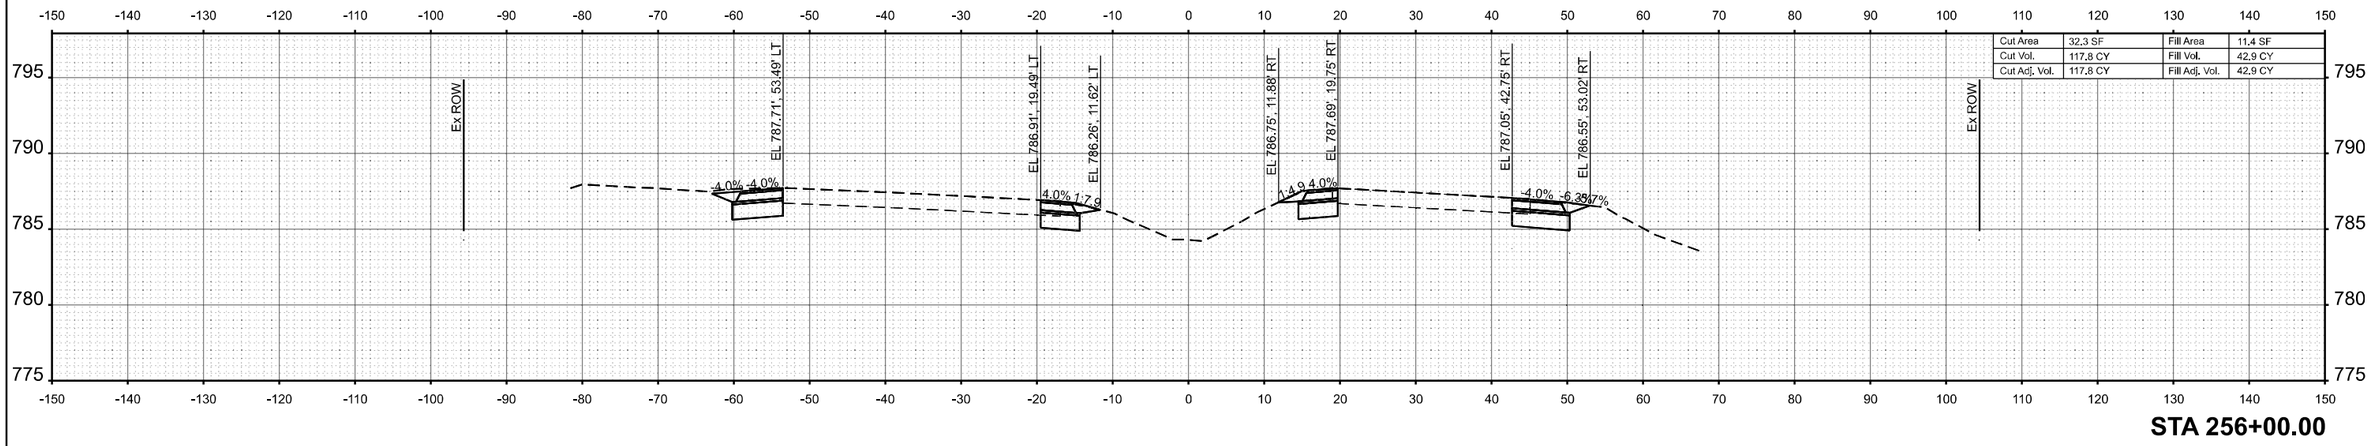

STA 256+00.00

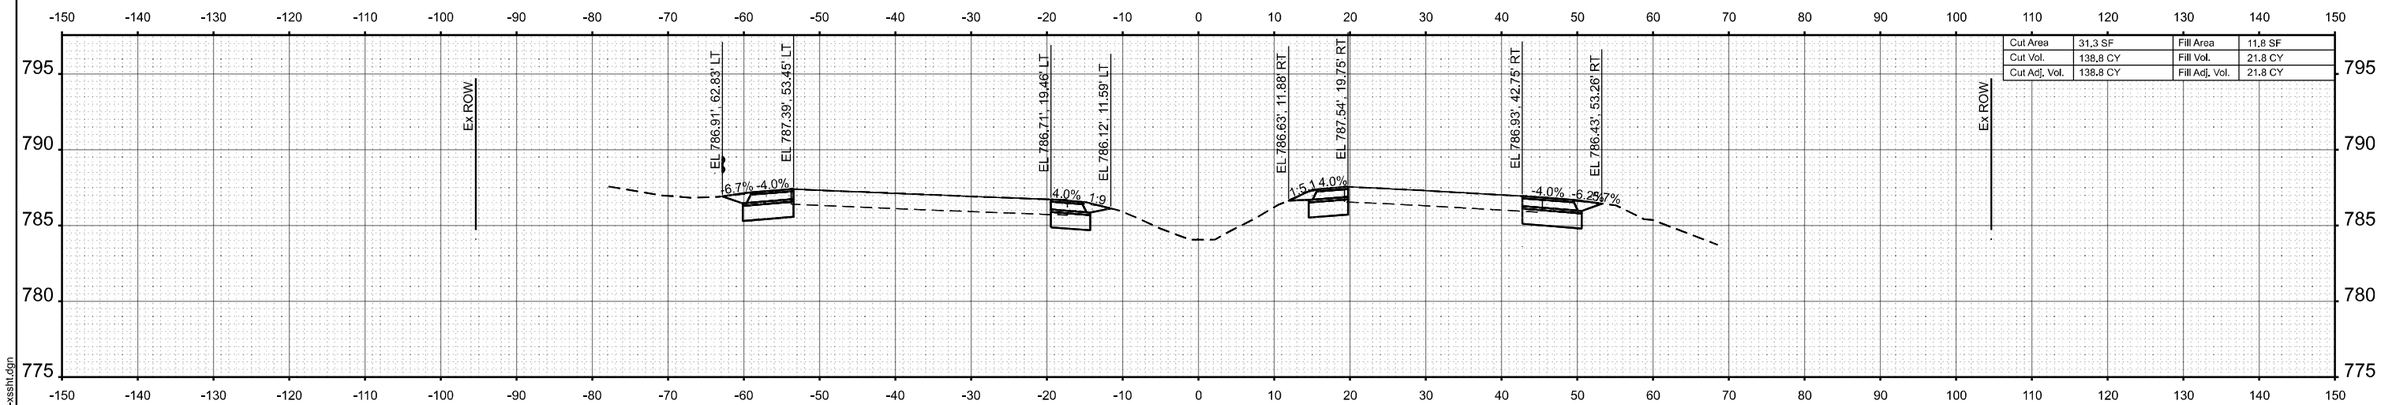

STA 255+00.00

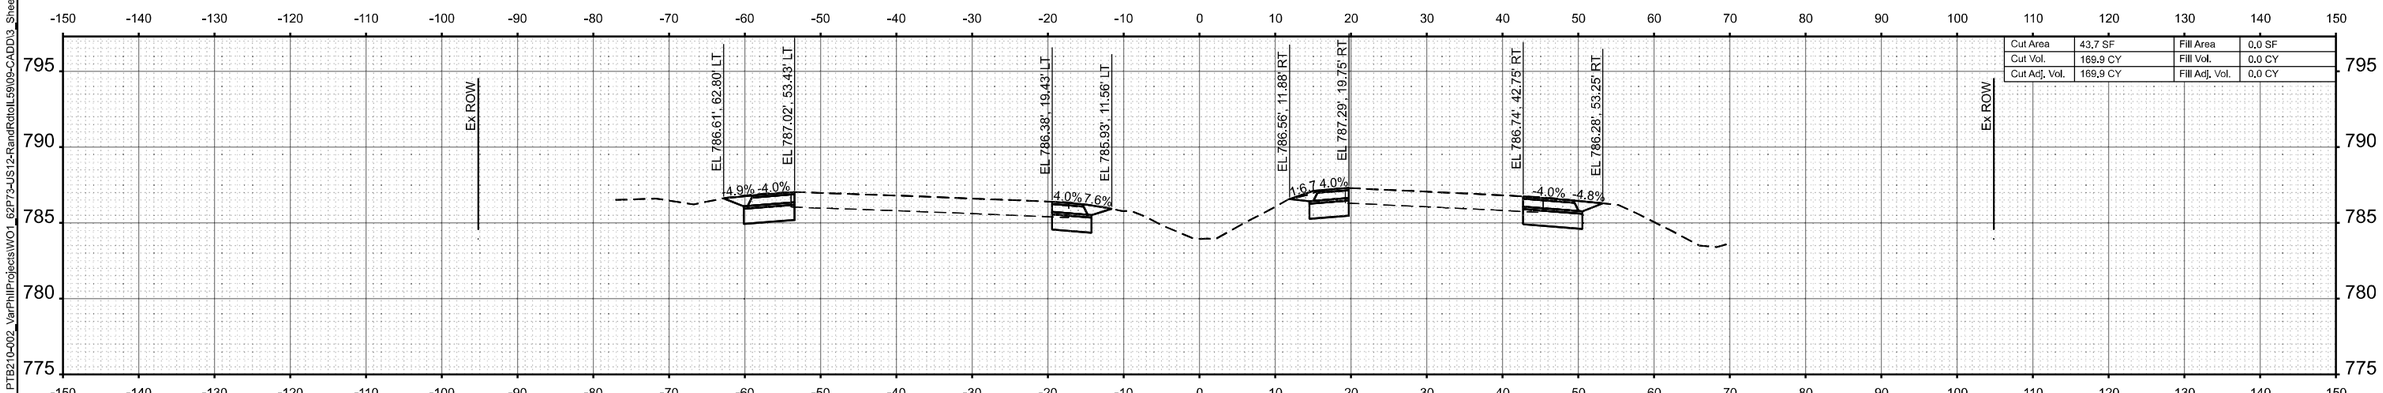

STA 254+00.00

MODEL: 62P73 - 254+00.00
FILE NAME: Z:\2023\232331 PTB210-002_VarPhillProjects\WO1_62P73-US12-RandRdtoIL59\09-CADD\3_Sheets\d162p73-sht-xssht.dgn

WBK ENGINEERING
116 WEST MAIN STREET
SUITE 201
ST. CHARLES, IL 60174
(630) 443-7755


USER NAME = AdamWuellner	DESIGNED - KC	REVISED -	
	DRAWN - AW	REVISED -	
	CHECKED - RS	REVISED -	
PLOT DATE = 3/21/2025	DATE - $SUBDATE	REVISED -	

STATE OF ILLINOIS
DEPARTMENT OF TRANSPORTATION


US 12 (RAND ROAD) - IL 59 TO OLD RAND ROAD
CROSS SECTIONS

SCALE: 1"=10' | SHEET 28 OF 130 SHEETS | STA. | TO STA.


F.A.P RTE.	SECTION	COUNTY	TOTAL SHEETS	SHEET NO.
334	2024-1053-RS&N,SR,RS	LAKE	230	128
		CONTRACT NO. 62P73		
	ILLINOIS FED. AID PROJECT			

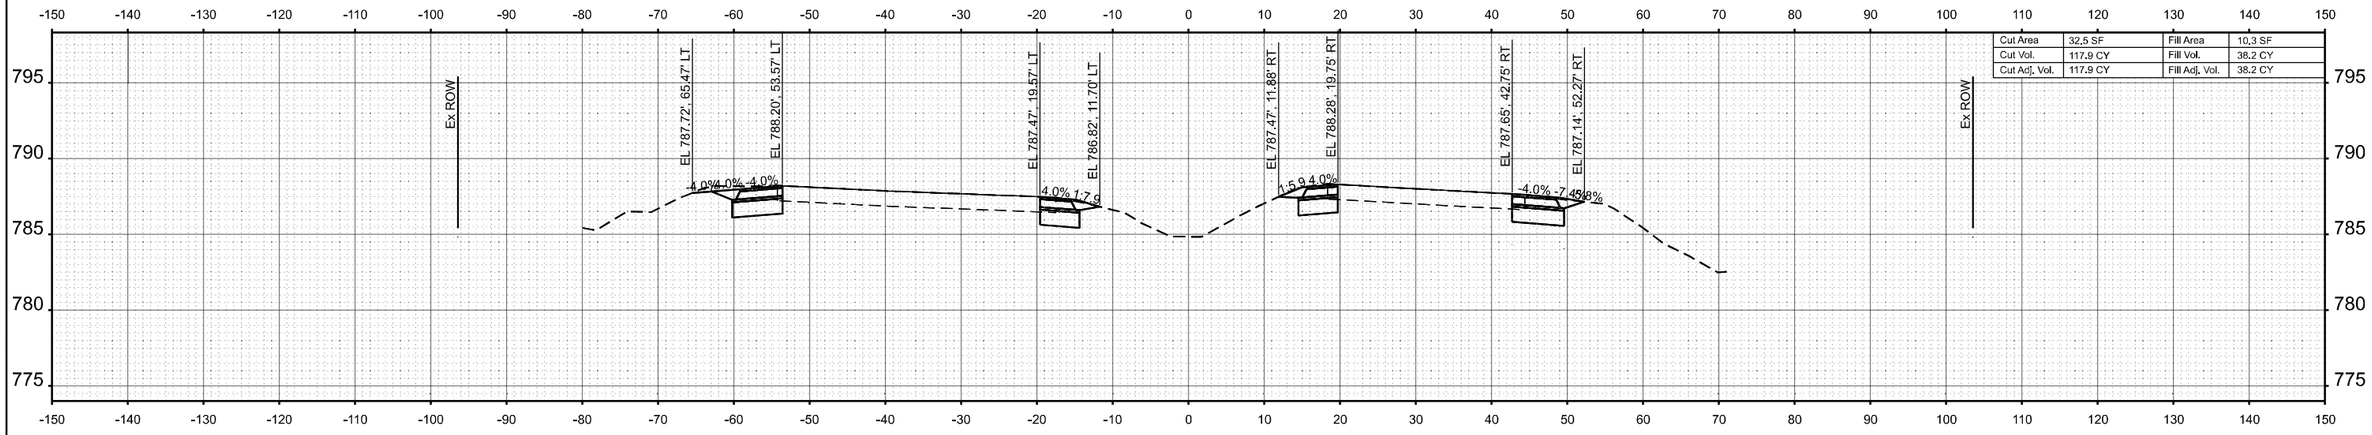

STA 259+00.00

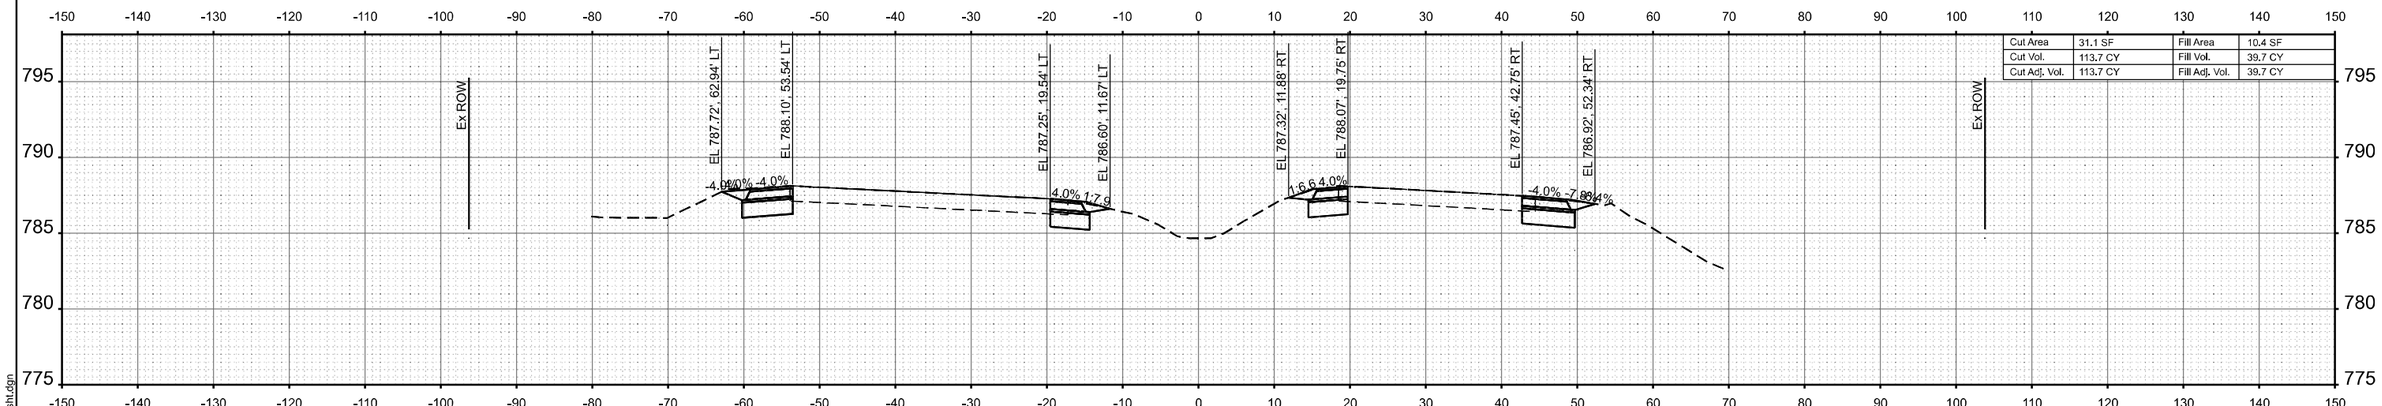

STA 258+00.00

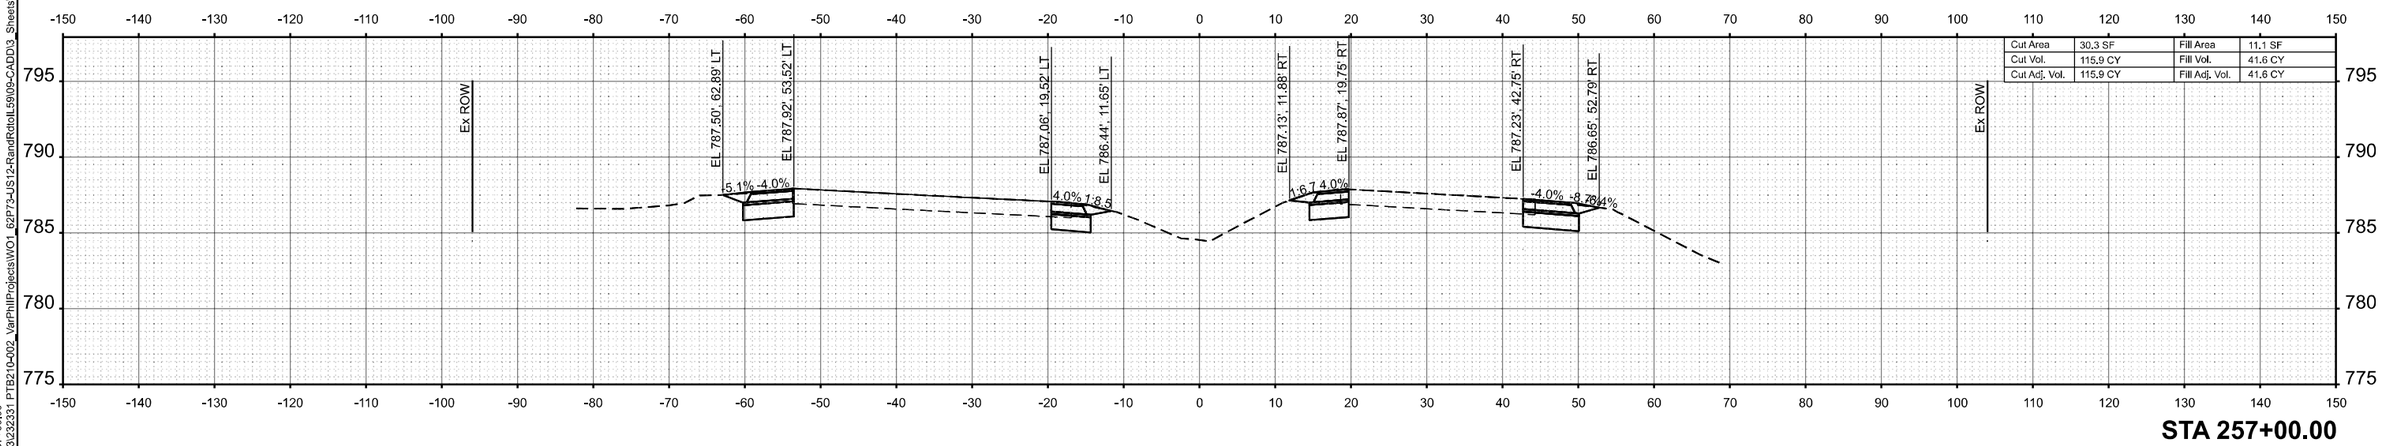

STA 257+00.00

MODEL: 62P73 - 257+00.00
FILE NAME: Z:\2023\232331 PTB210-002_VarPhilProjectsWO1_62P73-US12-RandRdtoIL59\09-CADD\3_Sheets\d162p73-sht-xssht.dgn

WBK ENGINEERING
116 WEST MAIN STREET
SUITE 201
ST. CHARLES, IL 60174
(630) 443-7755


USER NAME = AdamWuellner	DESIGNED - KC	REVISED -	
	DRAWN - AW	REVISED -	
	CHECKED - RS	REVISED -	
PLOT DATE = 3/21/2025	DATE - $SUBDATE	REVISED -	

STATE OF ILLINOIS
DEPARTMENT OF TRANSPORTATION


US 12 (RAND ROAD) - IL 59 TO OLD RAND ROAD
CROSS SECTIONS

SCALE: 1"=10' | SHEET 29 OF 130 SHEETS | STA. | TO STA.

F.A.P RTE.	SECTION	COUNTY	TOTAL SHEETS	SHEET NO.
334	2024-1053-RS&N,SR,RS	LAKE	230	129
		CONTRACT NO. 62P73		
	ILLINOIS FED. AID PROJECT			

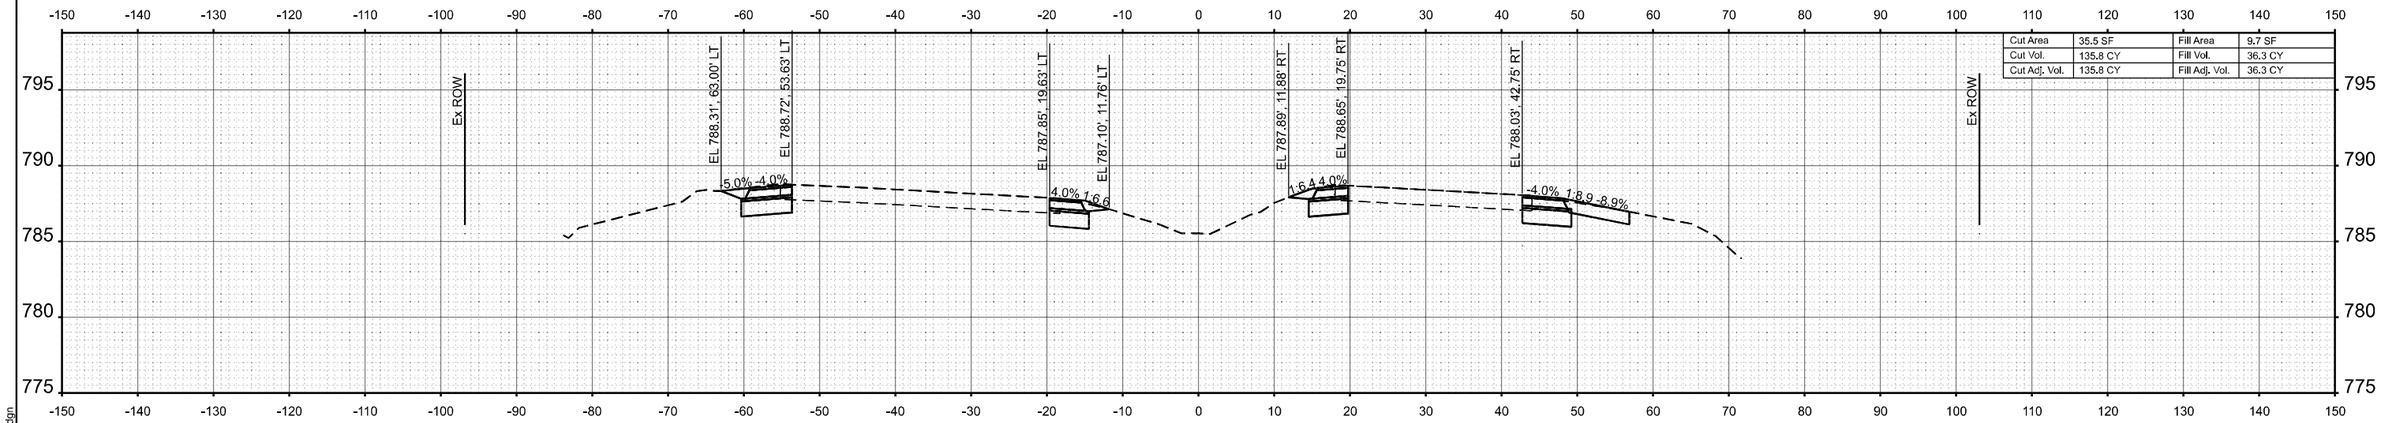

STA 261+00.00

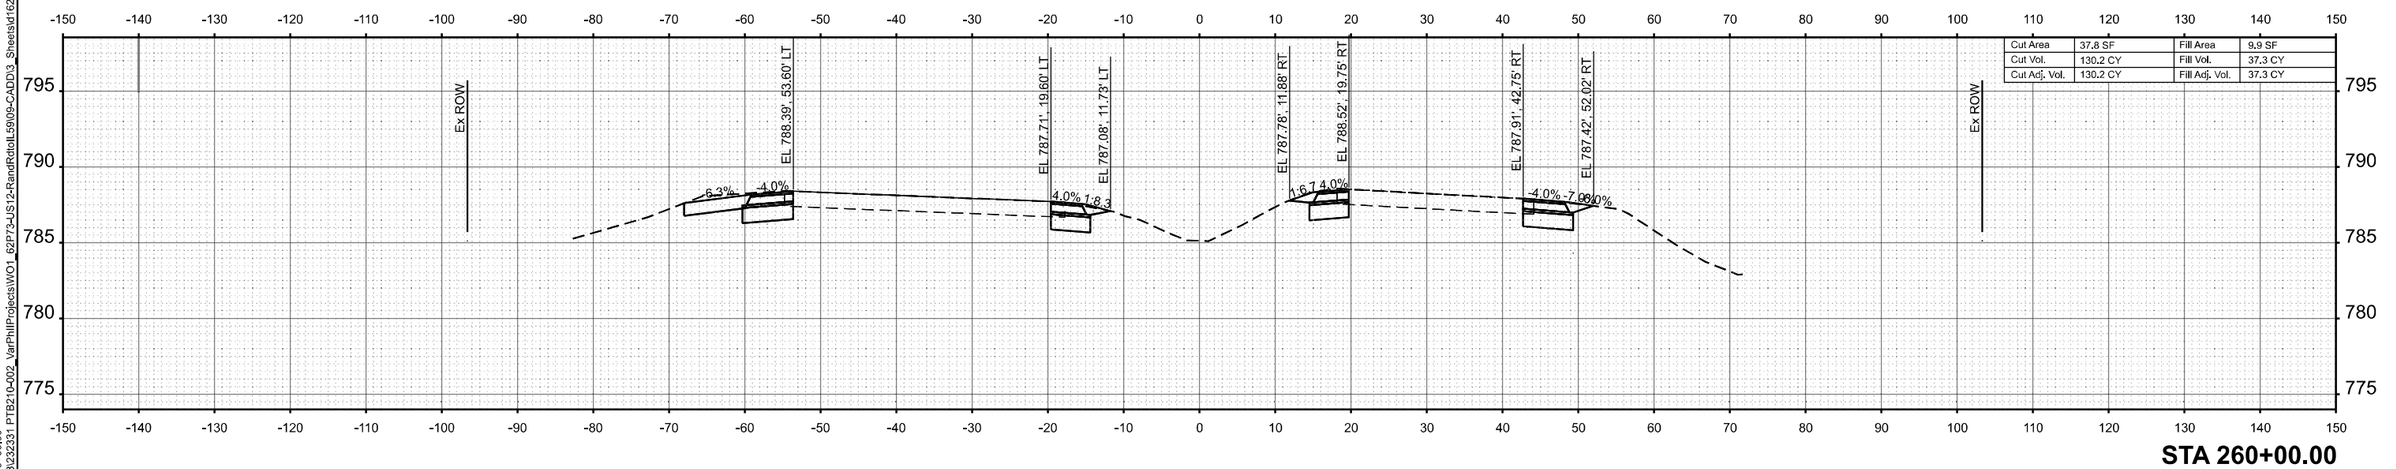

STA 260+00.00

MODEL: 62P73 - 260+00.00
FILE NAME: Z:\2023\232331 PTB210-002_VarPhilProjects\WO1_62P73-US12-RandRdtoIL59\09-CADD\3_Sheets\d162p73-sht-xssht.dgn

WBK ENGINEERING
116 WEST MAIN STREET
SUITE 201
ST. CHARLES, IL 60174
(630) 443-7755


USER NAME = AdamWuellner	DESIGNED - KC	REVISED -	
	DRAWN - AW	REVISED -	
	CHECKED - RS	REVISED -	
PLOT DATE = 3/21/2025	DATE - $SUBDATE	REVISED -	


STATE OF ILLINOIS
DEPARTMENT OF TRANSPORTATION

US 12 (RAND ROAD) - IL 59 TO OLD RAND ROAD
CROSS SECTIONS

SCALE: 1"=10' | SHEET 30 OF 130 SHEETS | STA. | TO STA.

F.A.P RTE.	SECTION	COUNTY	TOTAL SHEETS	SHEET NO.
334	2024-1053-RS&N,SR,RS	LAKE	230	130
		CONTRACT NO. 62P73		
	ILLINOIS FED. AID PROJECT			

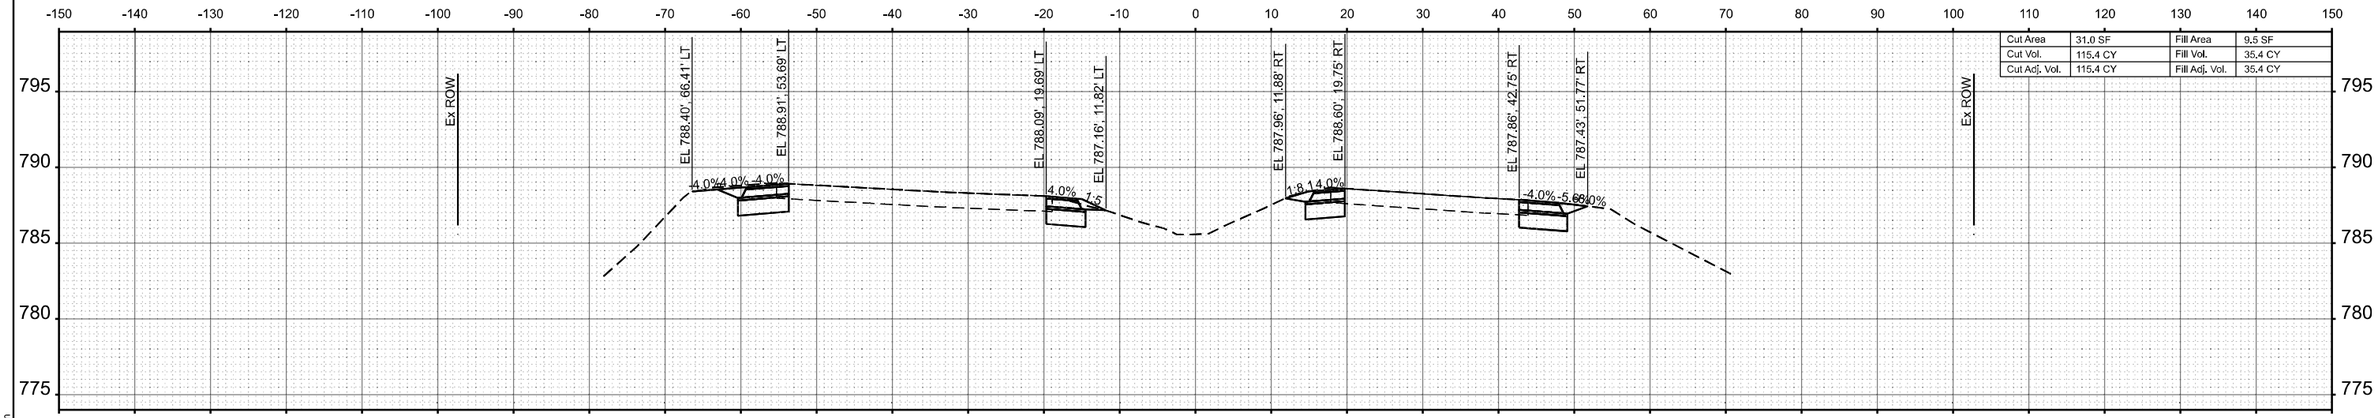

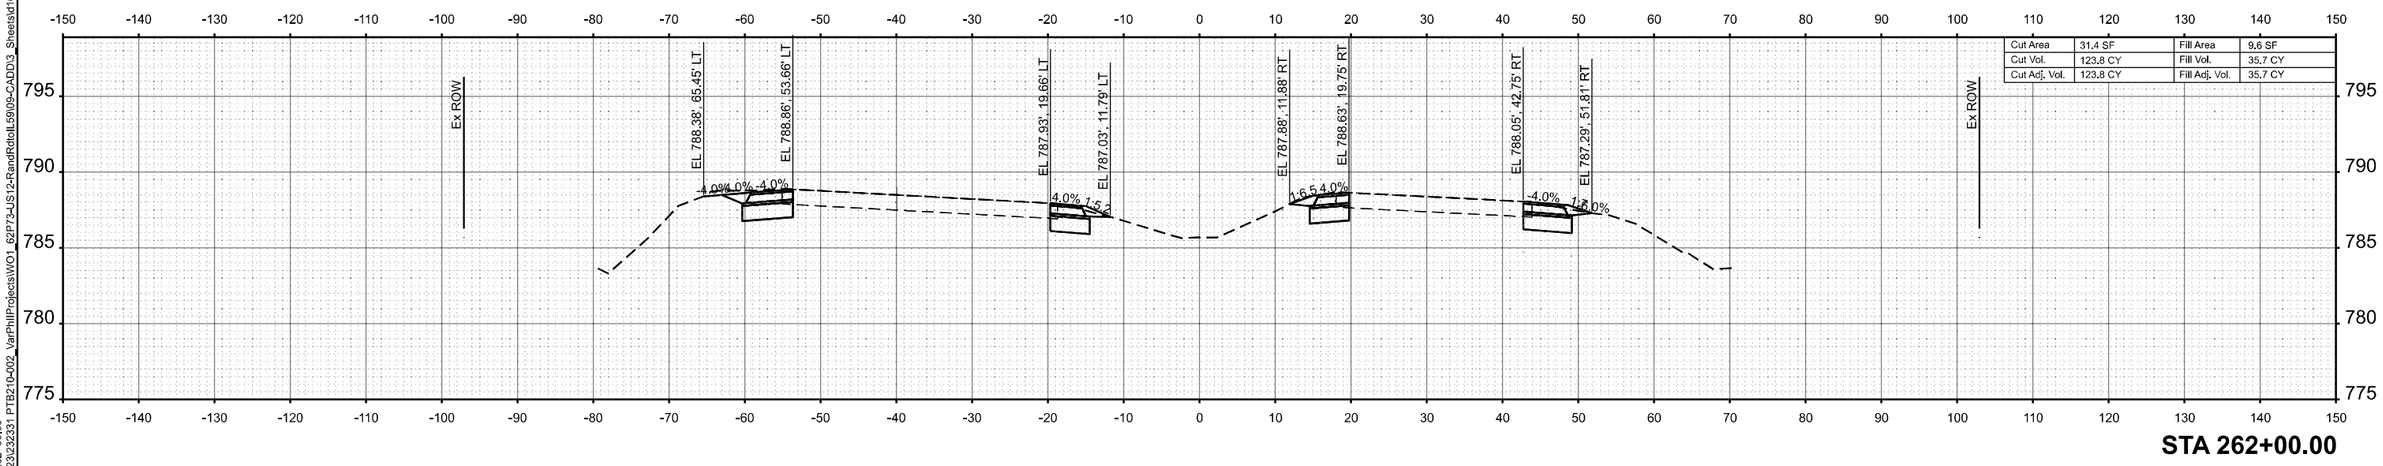

MODEL: 62P73 - 262+00.00
FILE NAME: Z:\2023\232331 PTB210-002_VanPhil\Projects\WO1_62P73-US12-RandRdtoIL59\09-CADD\3_Sheets\d162p73-sht-xssht.dgn

WBK ENGINEERING
116 WEST MAIN STREET
SUITE 201
ST. CHARLES, IL 60174
(630) 443-7755


USER NAME = AdamWuellner	DESIGNED - KC	REVISED -	
	DRAWN - AW	REVISED -	
	CHECKED - RS	REVISED -	
PLOT DATE = 3/21/2025	DATE - $SUBDATE	REVISED -	

STATE OF ILLINOIS
DEPARTMENT OF TRANSPORTATION

US 12 (RAND ROAD) - IL 59 TO OLD RAND ROAD
CROSS SECTIONS

SCALE: 1"=10' | SHEET 31 OF 130 SHEETS | STA. | TO STA.

F.A.P RTE.	SECTION	COUNTY	TOTAL SHEETS	SHEET NO.
334	2024-1053-RS&N,SR,RS	LAKE	230	131
		CONTRACT NO. 62P73		
		ILLINOIS FED. AID PROJECT		

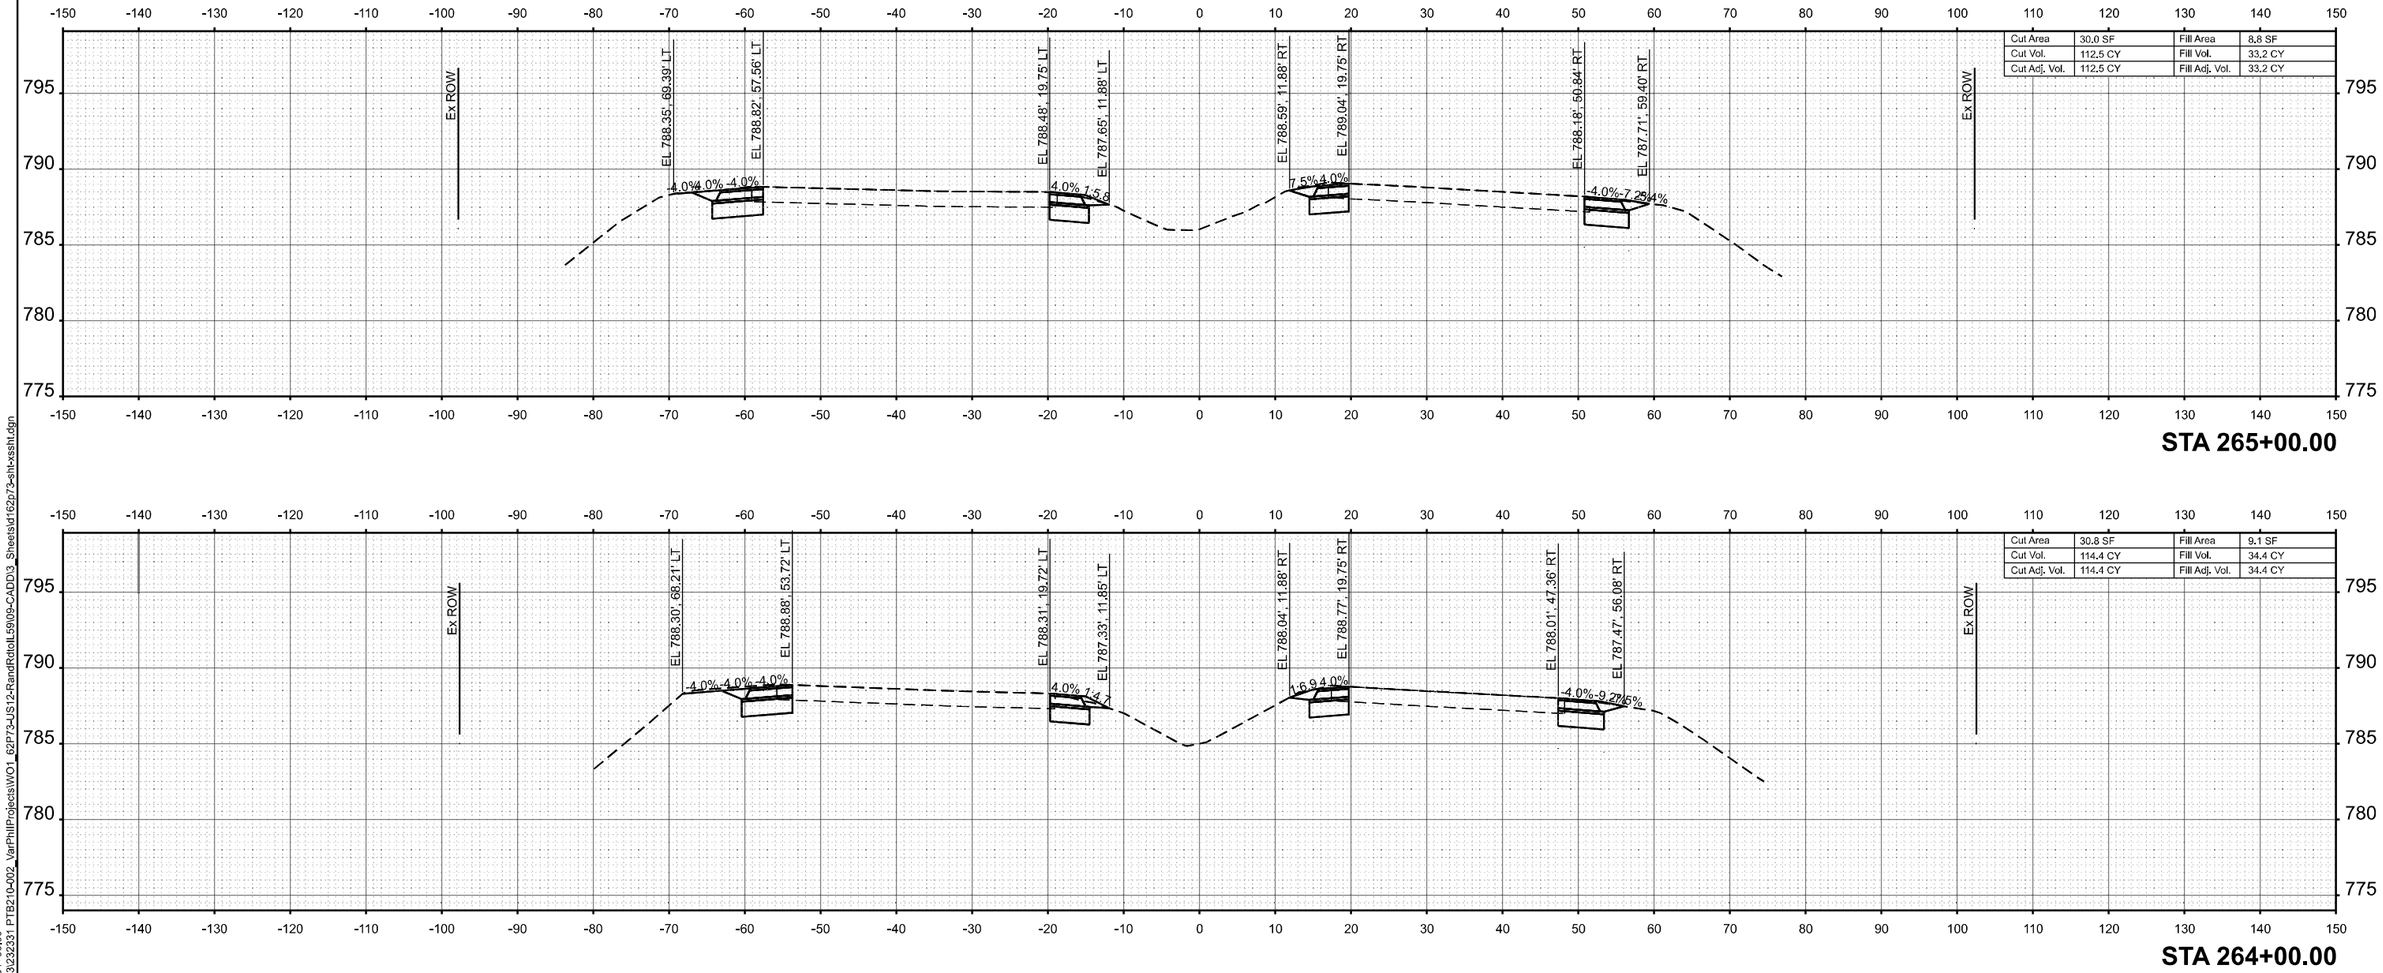

MODEL: 62P73 - 264+00.00
FILE NAME: Z:\2023\232331 PTB210-002_VarPhilProjects\WO1_62P73-US12-RandRdtoIL59\09-CADD\3_Sheets\d162p73-sht-xssht.dgn

WBK ENGINEERING
116 WEST MAIN STREET
SUITE 201
ST. CHARLES, IL 60174
(630) 443-7755


USER NAME = AdamWuellner	DESIGNED - KC	REVISED -	
	DRAWN - AW	REVISED -	
	CHECKED - RS	REVISED -	
PLOT DATE = 3/21/2025	DATE - $SUBDATE	REVISED -	

STATE OF ILLINOIS
DEPARTMENT OF TRANSPORTATION

US 12 (RAND ROAD) - IL 59 TO OLD RAND ROAD
CROSS SECTIONS

SCALE: 1"=10' | SHEET 32 OF 130 SHEETS | STA. | TO STA.

F.A.P RTE.	SECTION	COUNTY	TOTAL SHEETS	SHEET NO.
334	2024-1053-RS&N,SR,RS	LAKE	230	132
		CONTRACT NO. 62P73		
		ILLINOIS FED. AID PROJECT		

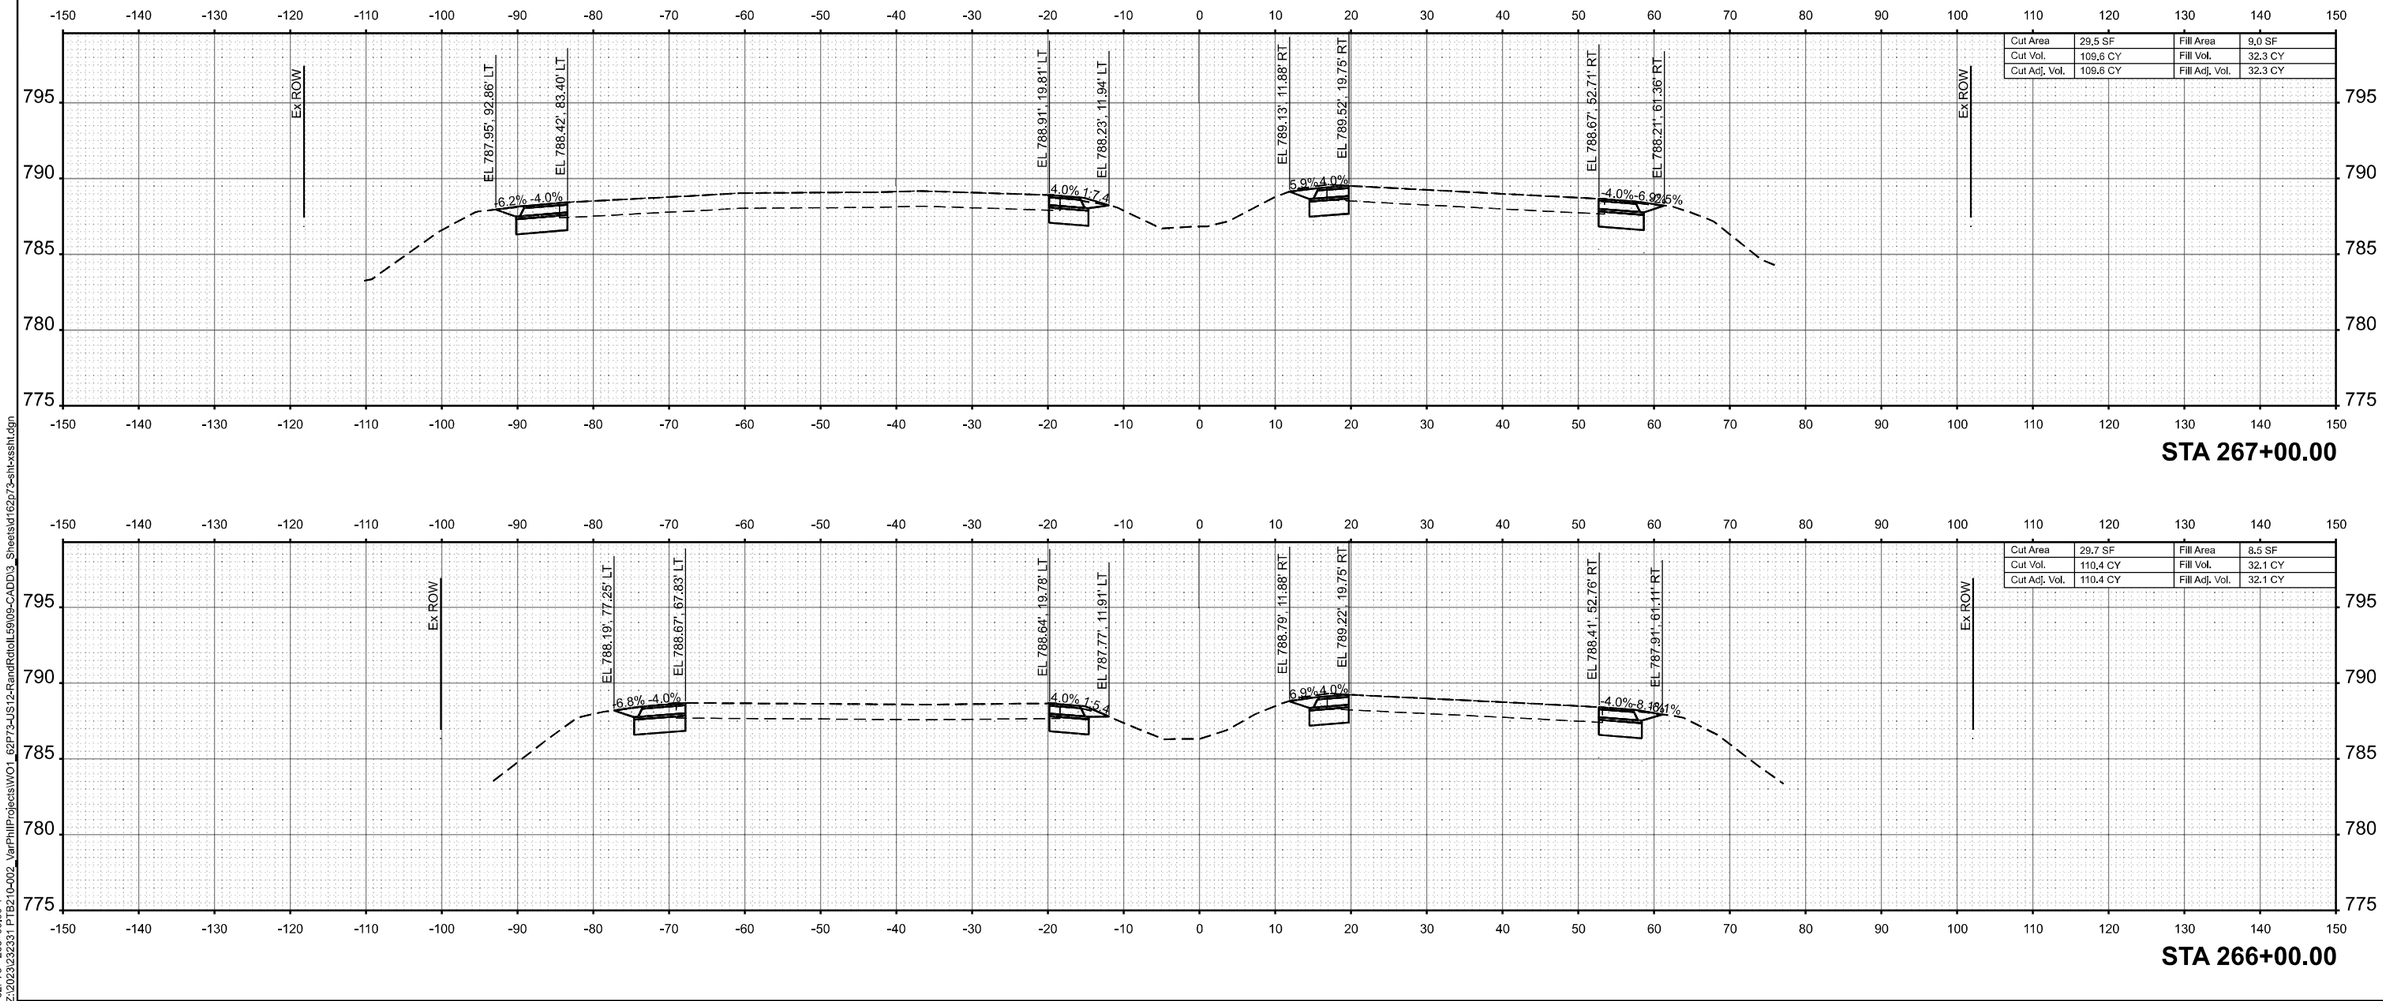

STA 267+00.00

STA 266+00.00

MODEL: [shl] 62P73 - 266+00.00-1
FILE NAME: Z:\2023\232331 PTB210-002_VarPhillProjects\WO1_62P73-US12-RandRdtoIL59\09-CADD\3_Sheets\d162p73-shl-xssht.dgn

WBK ENGINEERING
116 WEST MAIN STREET
SUITE 201
ST. CHARLES, IL 60174
(630) 443-7755


USER NAME = AdamWuellner	DESIGNED - KC	REVISED -
	DRAWN - AW	REVISED -
	CHECKED - RS	REVISED -
PLOT DATE = 3/21/2025	DATE - $SUBDATE	REVISED -

STATE OF ILLINOIS
DEPARTMENT OF TRANSPORTATION

US 12 (RAND ROAD) - IL 59 TO OLD RAND ROAD
CROSS SECTIONS

SCALE: 1"=10' | SHEET 33 OF 130 SHEETS | STA. | TO STA.

F.A.P RTE.	SECTION	COUNTY	TOTAL SHEETS	SHEET NO.
334	2024-1053-RS&N,SR,RS	LAKE	230	133
		CONTRACT NO. 62P73		
	ILLINOIS FED. AID PROJECT			

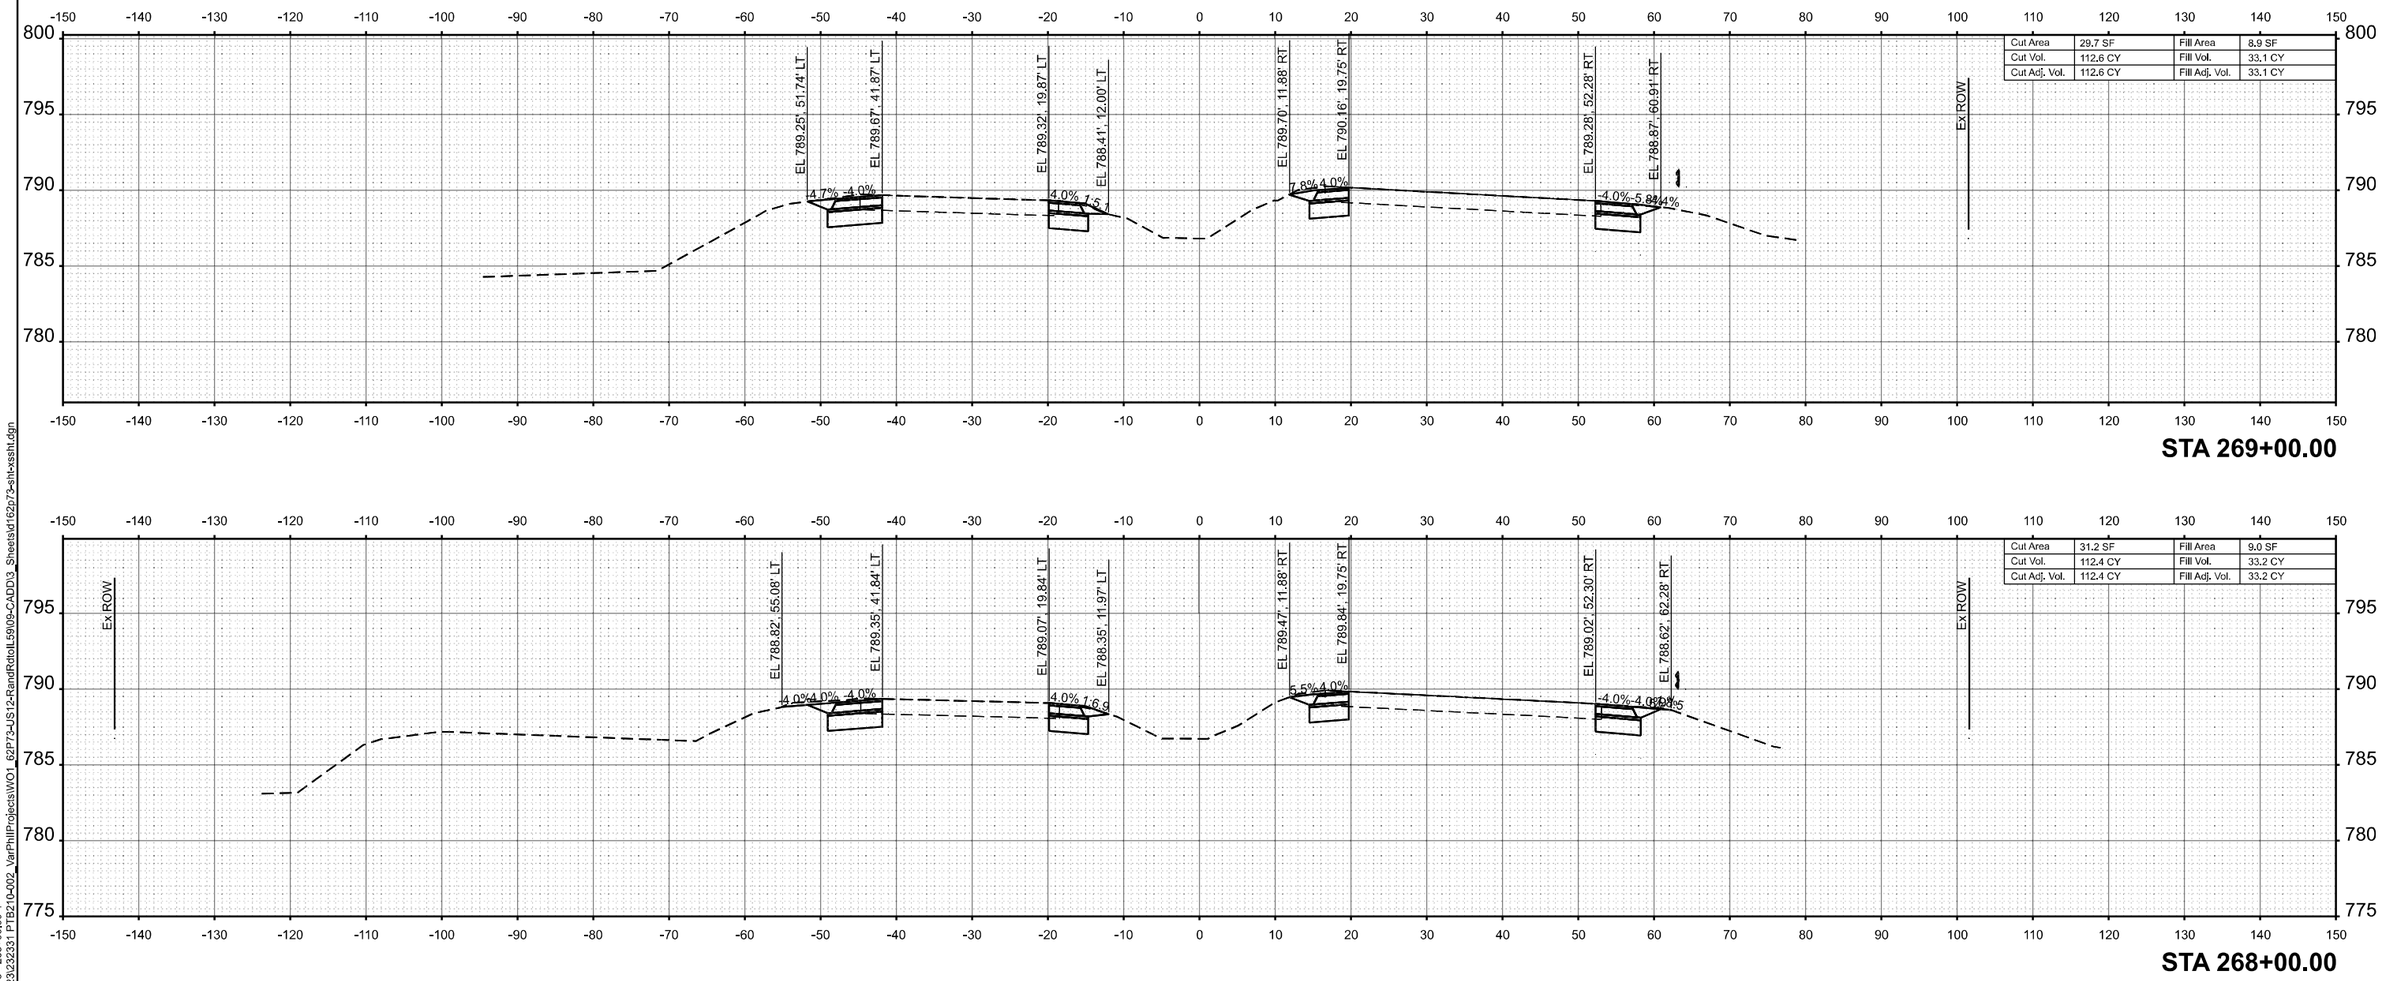

MODEL: (shl) 62P73 - 268+00.00-1
FILE NAME: Z:\2023\23231 PTB210-002_VarPhilProjects\WO1_62P73-US12-RandRdtoIL59\09-CADD\3_Sheets\d162p73-shl-xssht.dgn

WBK ENGINEERING
116 WEST MAIN STREET
SUITE 201
ST. CHARLES, IL 60174
(630) 443-7755


USER NAME = AdamWuellner	DESIGNED - KC	REVISED -	
	DRAWN - AW	REVISED -	
	CHECKED - RS	REVISED -	
PLOT DATE = 3/21/2025	DATE - $SUBDATE	REVISED -	

STATE OF ILLINOIS
DEPARTMENT OF TRANSPORTATION


US 12 (RAND ROAD) - IL 59 TO OLD RAND ROAD
CROSS SECTIONS

SCALE: 1"=10' | SHEET 34 OF 130 SHEETS | STA. | TO STA.


F.A.P RTE.	SECTION	COUNTY	TOTAL SHEETS	SHEET NO.
334	2024-1053-RS&N,SR,RS	LAKE	230	134
		CONTRACT NO. 62P73		
		ILLINOIS FED. AID PROJECT		

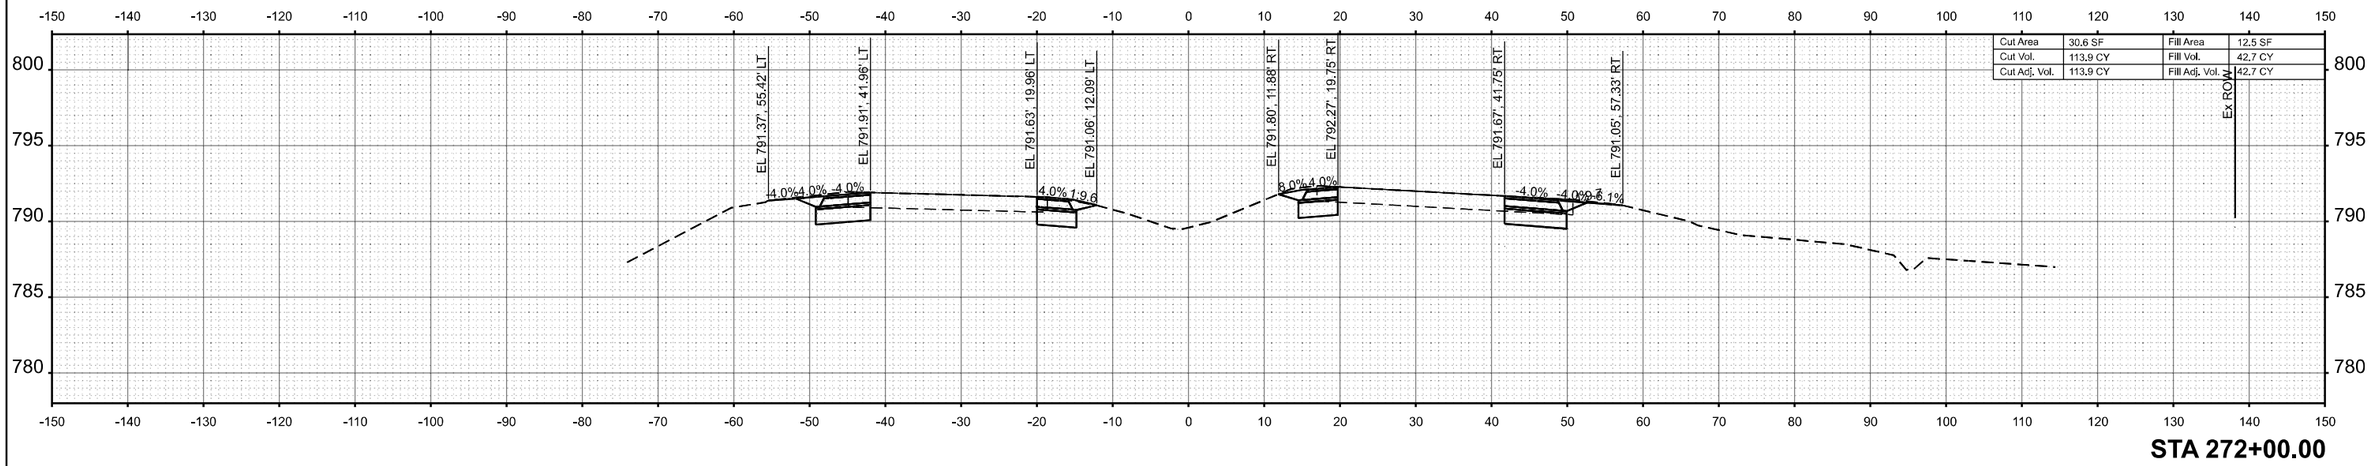

STA 272+00.00

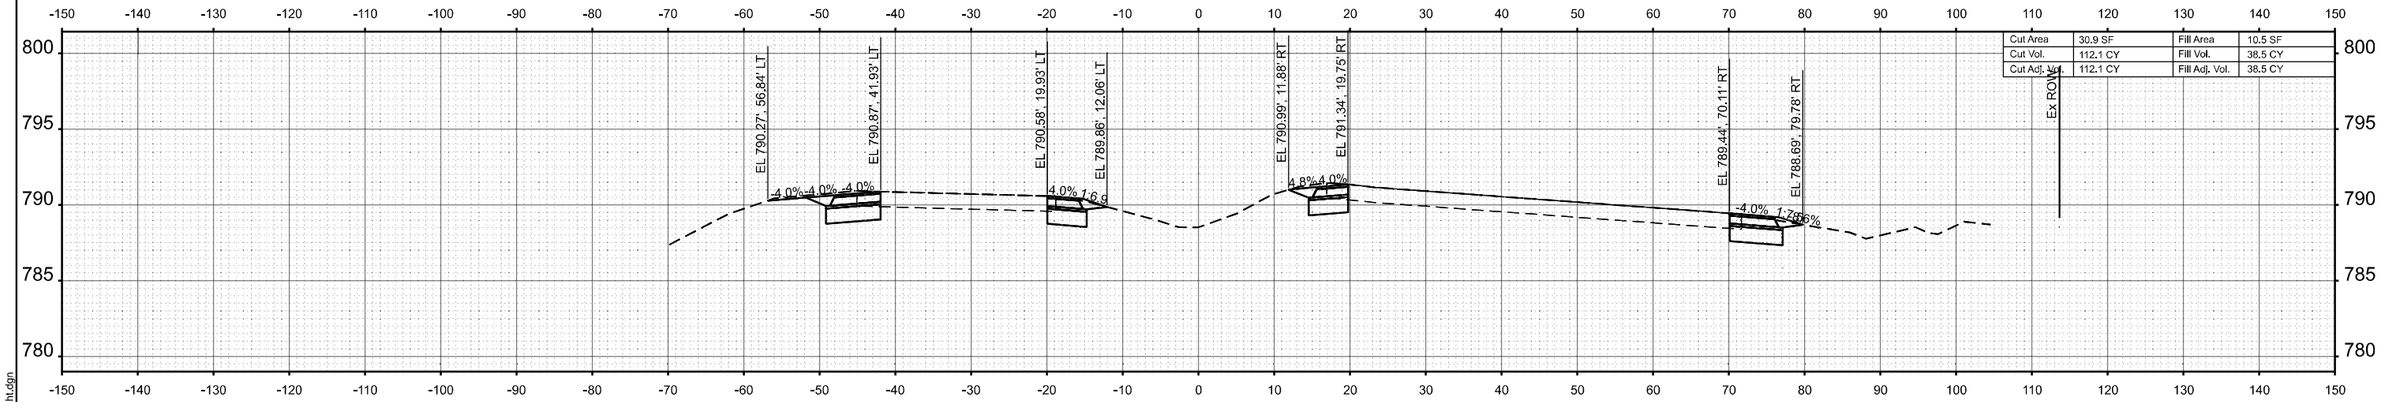

STA 271+00.00

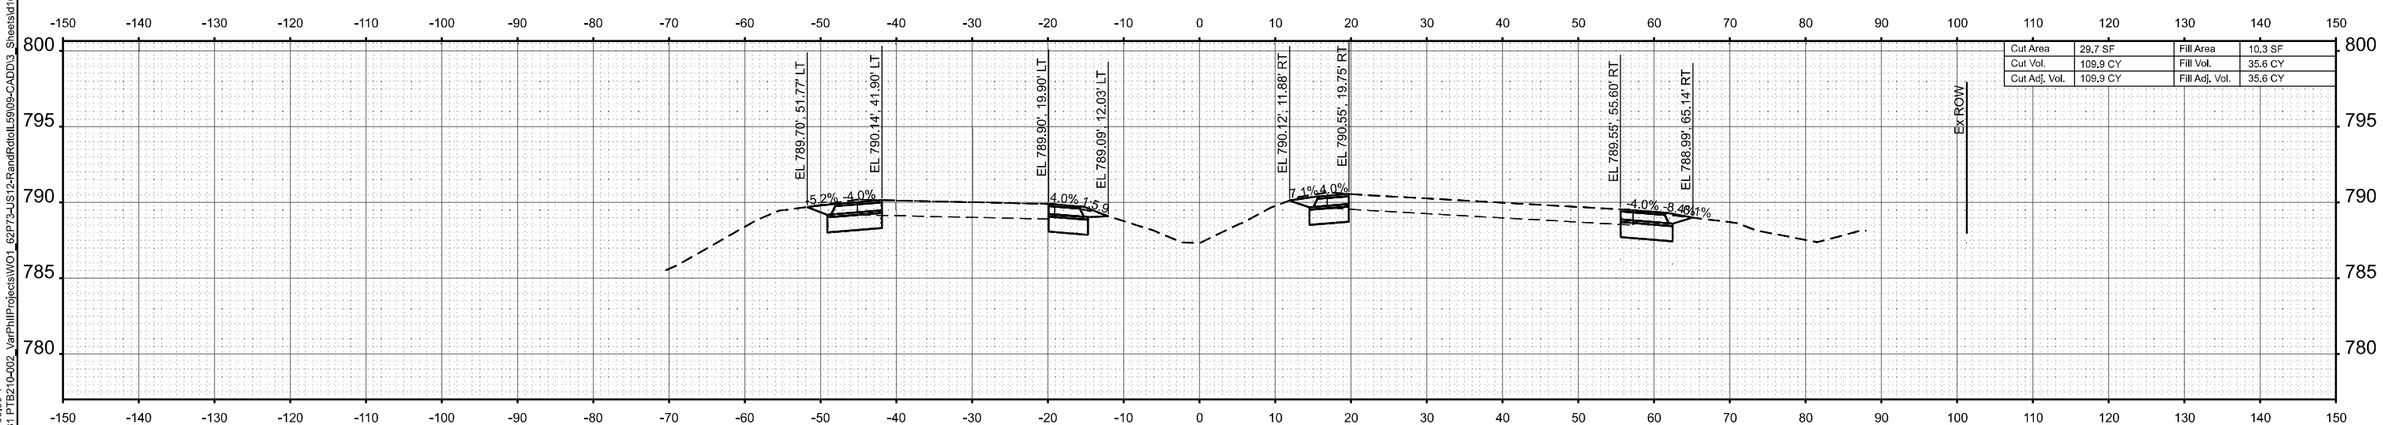

STA 270+00.00

MODEL: (shl) 62P73 - 270+00.00-1
FILE NAME: Z:\2023\232331 PTB210-002_VarPhilProjects\WO1_62P73-US12-RandRdtoIL59\09-CADD\3_Sheets\d162p73-shl-xssht.dgn

WBK ENGINEERING
116 WEST MAIN STREET
SUITE 201
ST. CHARLES, IL 60174
(630) 443-7755


USER NAME = AdamWuellner	DESIGNED - KC	REVISED -
	DRAWN - AW	REVISED -
	CHECKED - RS	REVISED -
PLOT DATE = 3/21/2025	DATE - $SUBDATE	REVISED -

STATE OF ILLINOIS
DEPARTMENT OF TRANSPORTATION


US 12 (RAND ROAD) - IL 59 TO OLD RAND ROAD
CROSS SECTIONS

SCALE: 1"=10' | SHEET 35 OF 130 SHEETS | STA. | TO STA.


F.A.P RTE.	SECTION	COUNTY	TOTAL SHEETS	SHEET NO.
334	2024-1053-RS&N,SR,RS	LAKE	230	135
		CONTRACT NO. 62P73		
		ILLINOIS	FED. AID PROJECT	

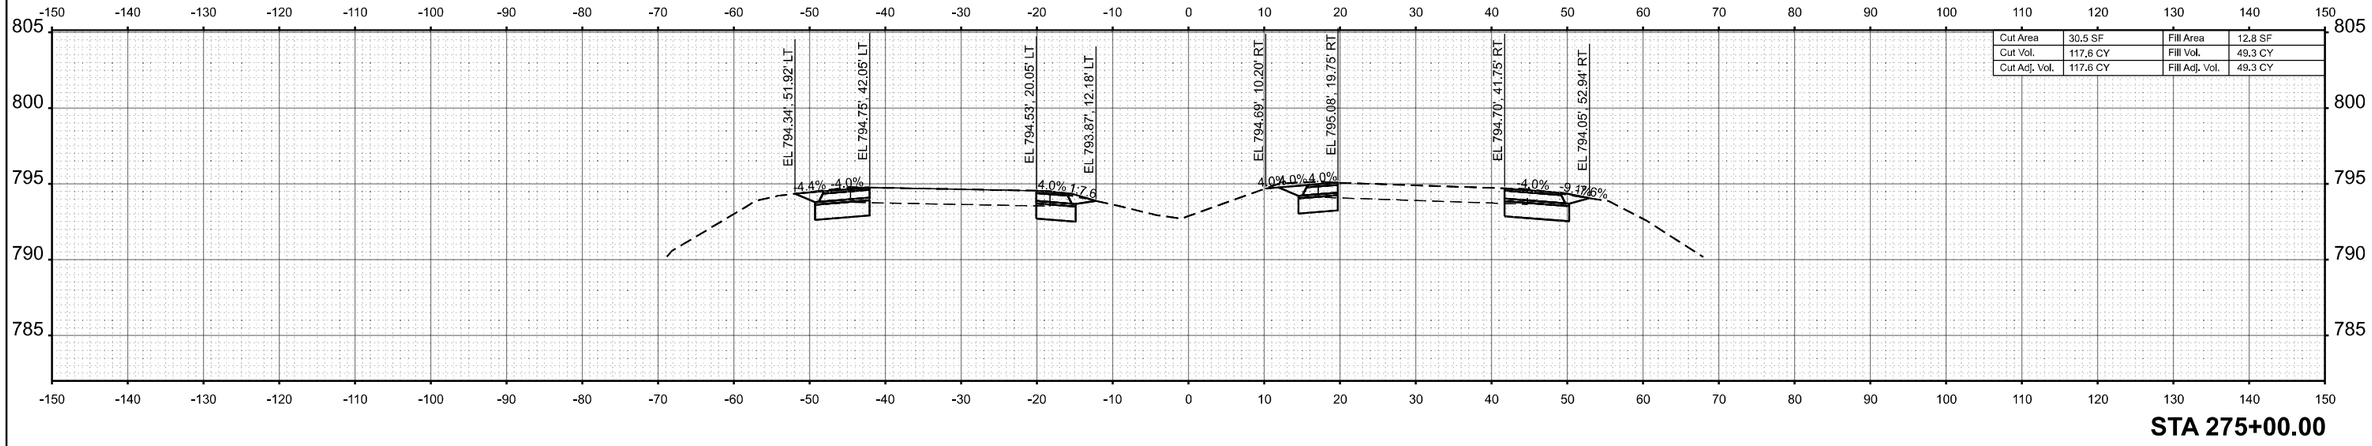

STA 275+00.00

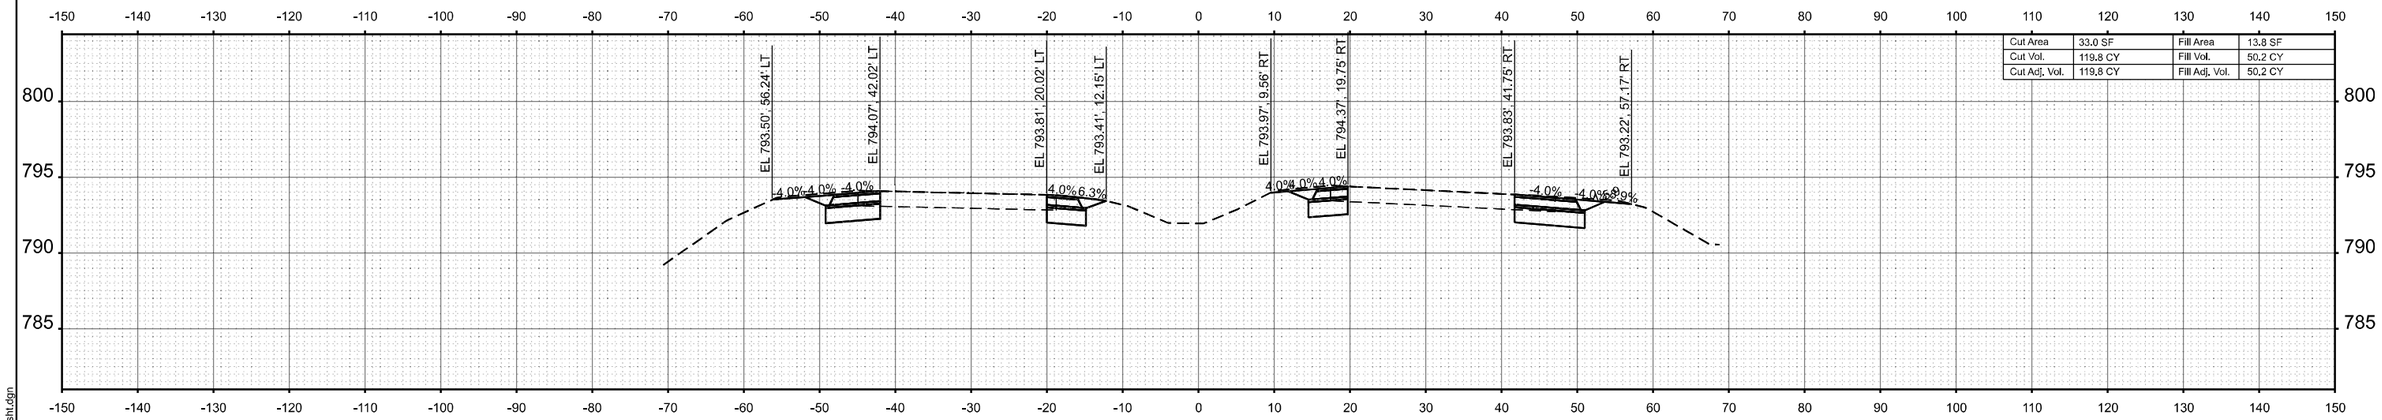

STA 274+00.00

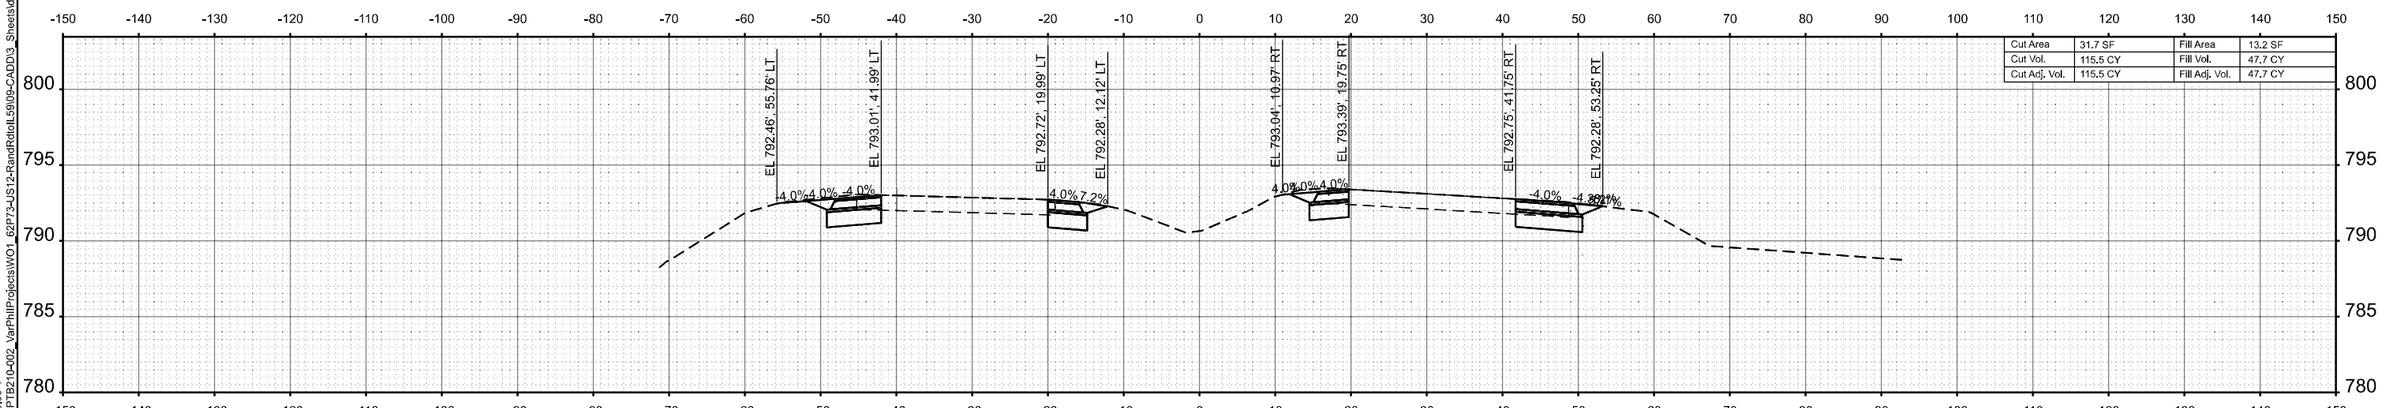

STA 273+00.00

MODEL: (shl) 62P73 - 273+00.00=1
FILE NAME: Z:\2023\232331 PTB210-002_VarPhilProjects\WO1_62P73-US12-RandRdtoIL59\09-CADD\3_Sheets\d162p73-shl-xssht.dgn

WBK ENGINEERING
116 WEST MAIN STREET
SUITE 201
ST. CHARLES, IL 60174
(630) 443-7755


USER NAME = AdamWuellner	DESIGNED - KC	REVISED -	
	DRAWN - AW	REVISED -	
	CHECKED - RS	REVISED -	
PLOT DATE = 3/21/2025	DATE - $SUBDATE	REVISED -	

STATE OF ILLINOIS
DEPARTMENT OF TRANSPORTATION


US 12 (RAND ROAD) - IL 59 TO OLD RAND ROAD
CROSS SECTIONS

SCALE: 1"=10' | SHEET 36 OF 130 SHEETS | STA. | TO STA.


F.A.P RTE.	SECTION	COUNTY	TOTAL SHEETS	SHEET NO.
334	2024-1053-RS&N,SR,RS	LAKE	230	136
		CONTRACT NO. 62P73		
	ILLINOIS FED. AID PROJECT			

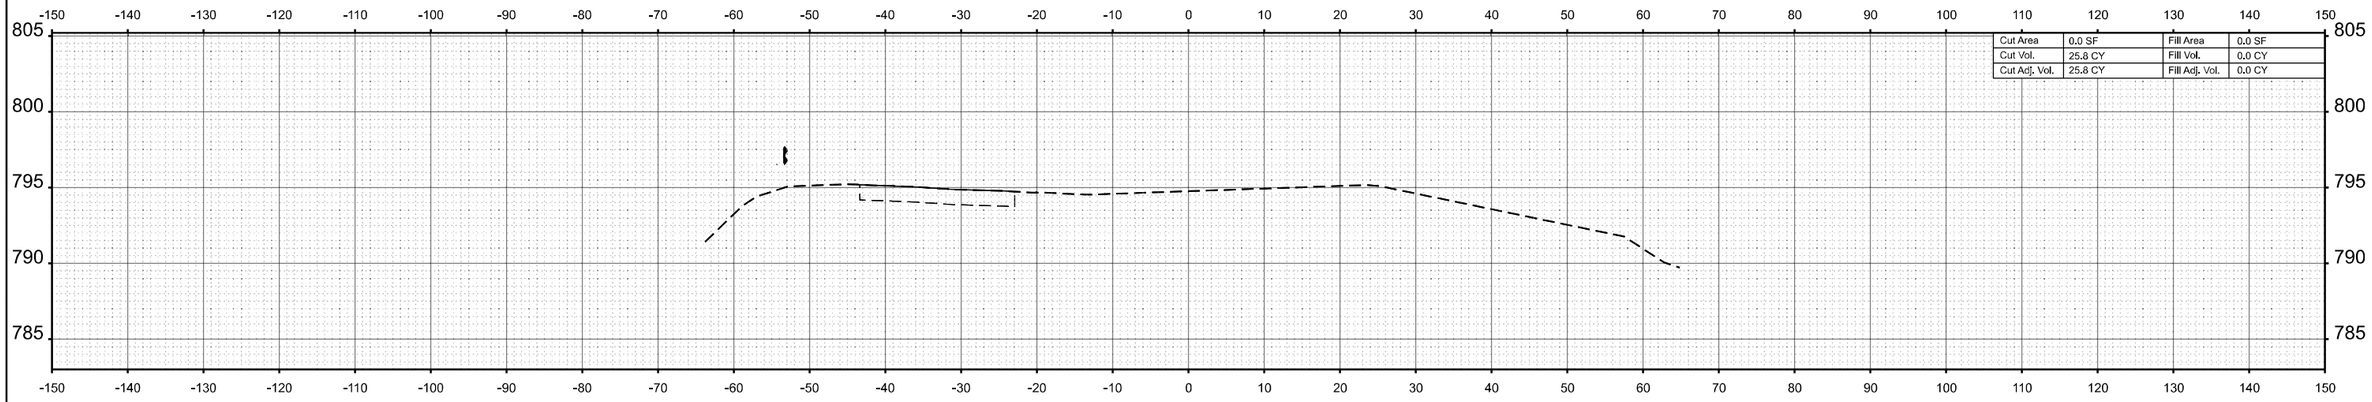

STA 278+00.00

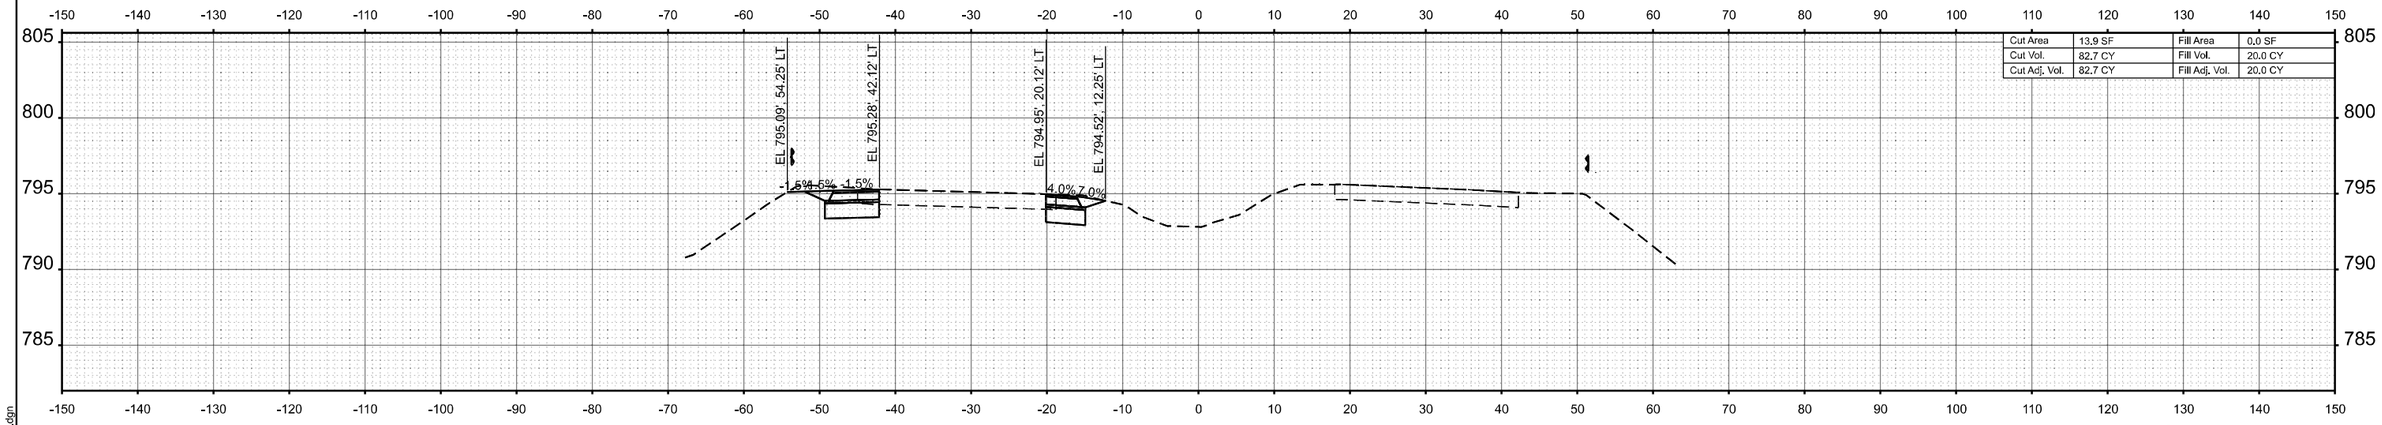

STA 277+00.00

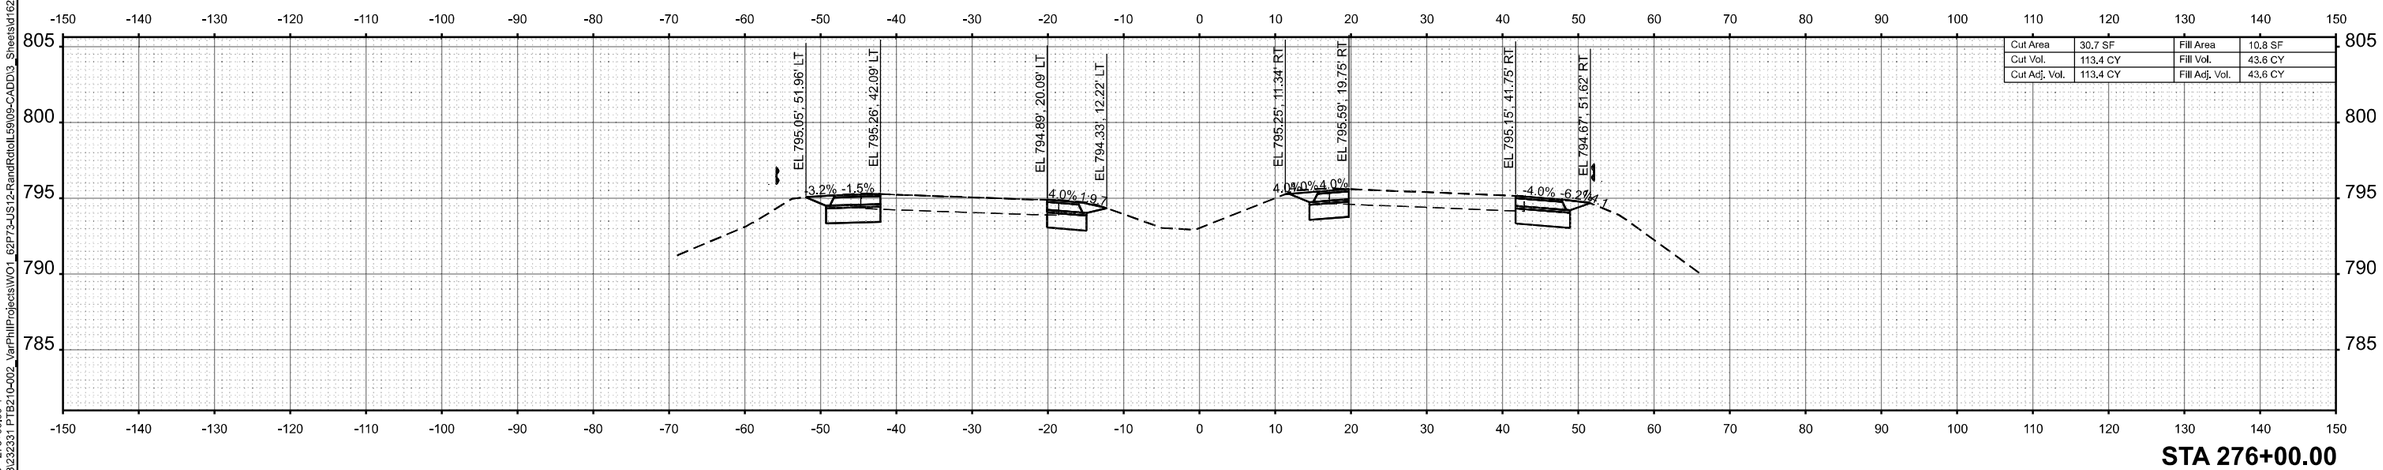

STA 276+00.00

MODEL: (shtl) 62P73 - 276+00.00<1
FILE NAME: Z:\2023\23233\1 PTB210-002_VarPhilProjects\WO1_62P73-US12-RandRdtoIL59\09-CADD\3_Sheets\d162p73-shtl-xssht.dgn

WBK ENGINEERING
116 WEST MAIN STREET
SUITE 201
ST. CHARLES, IL 60174
(630) 443-7755


USER NAME = AdamWuellner	DESIGNED - KC	REVISED -	
	DRAWN - AW	REVISED -	
	CHECKED - RS	REVISED -	
PLOT DATE = 3/21/2025	DATE - $SUBDATE	REVISED -	

STATE OF ILLINOIS
DEPARTMENT OF TRANSPORTATION


US 12 (RAND ROAD) - IL 59 TO OLD RAND ROAD
CROSS SECTIONS

SCALE: 1"=10' | SHEET 37 OF 130 SHEETS | STA. | TO STA.


F.A.P RTE.	SECTION	COUNTY	TOTAL SHEETS	SHEET NO.
334	2024-1053-RS&N,SR,RS	LAKE	230	137
		CONTRACT NO. 62P73		
		ILLINOIS FED. AID PROJECT		

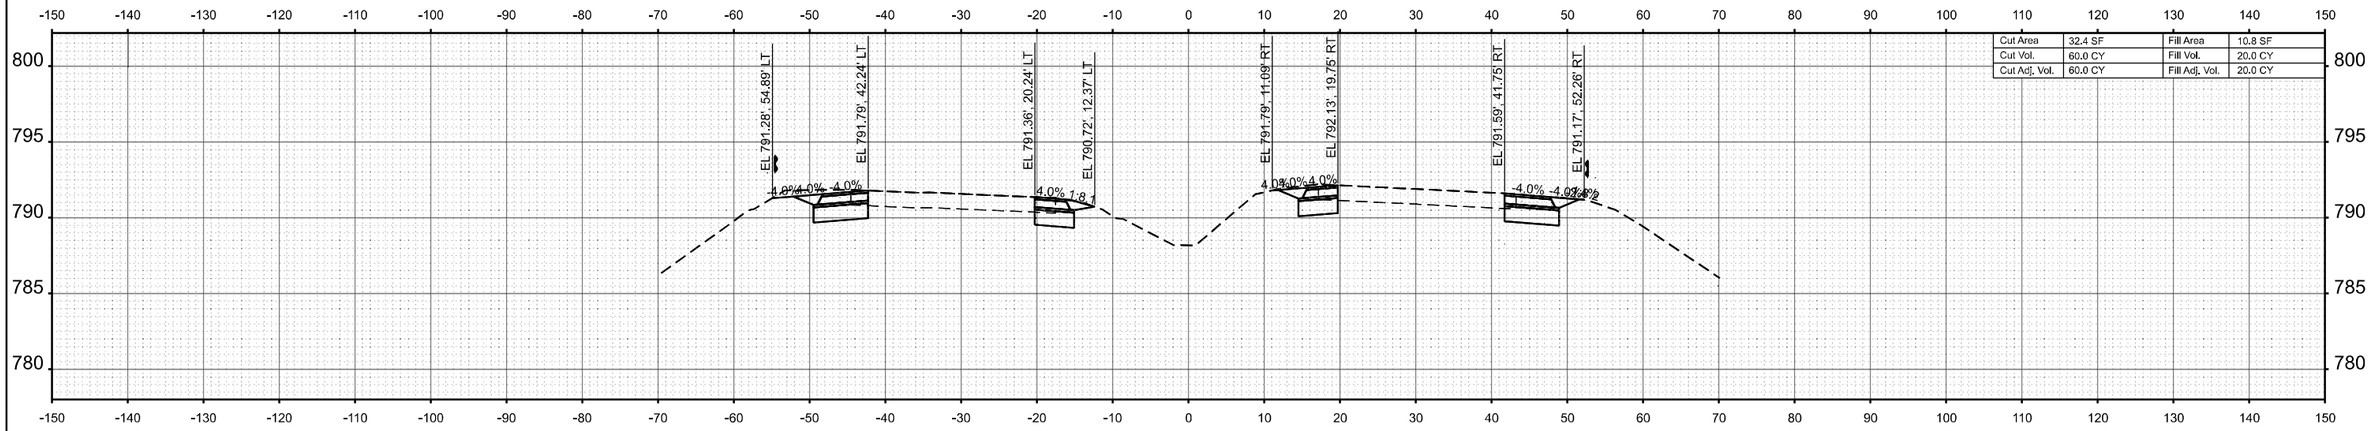

STA 281+00.00

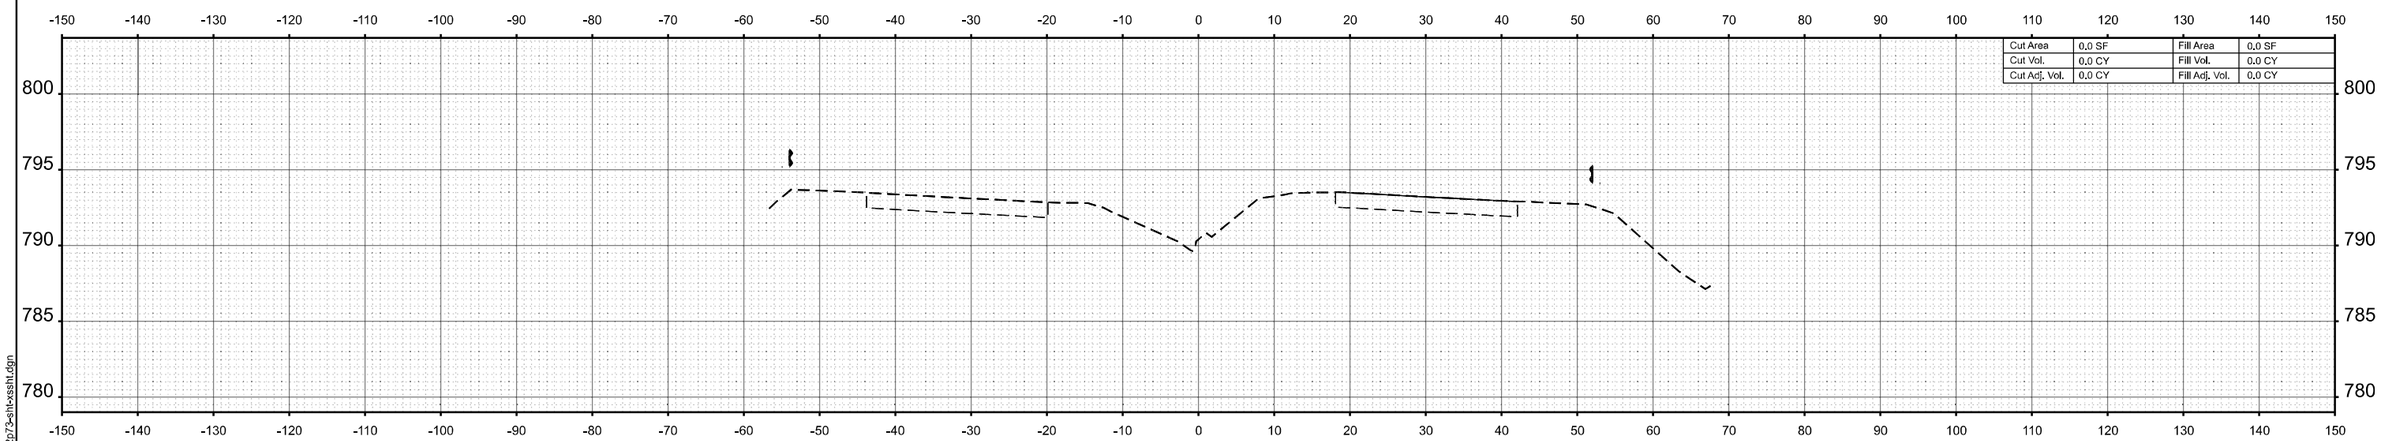

STA 280+00.00

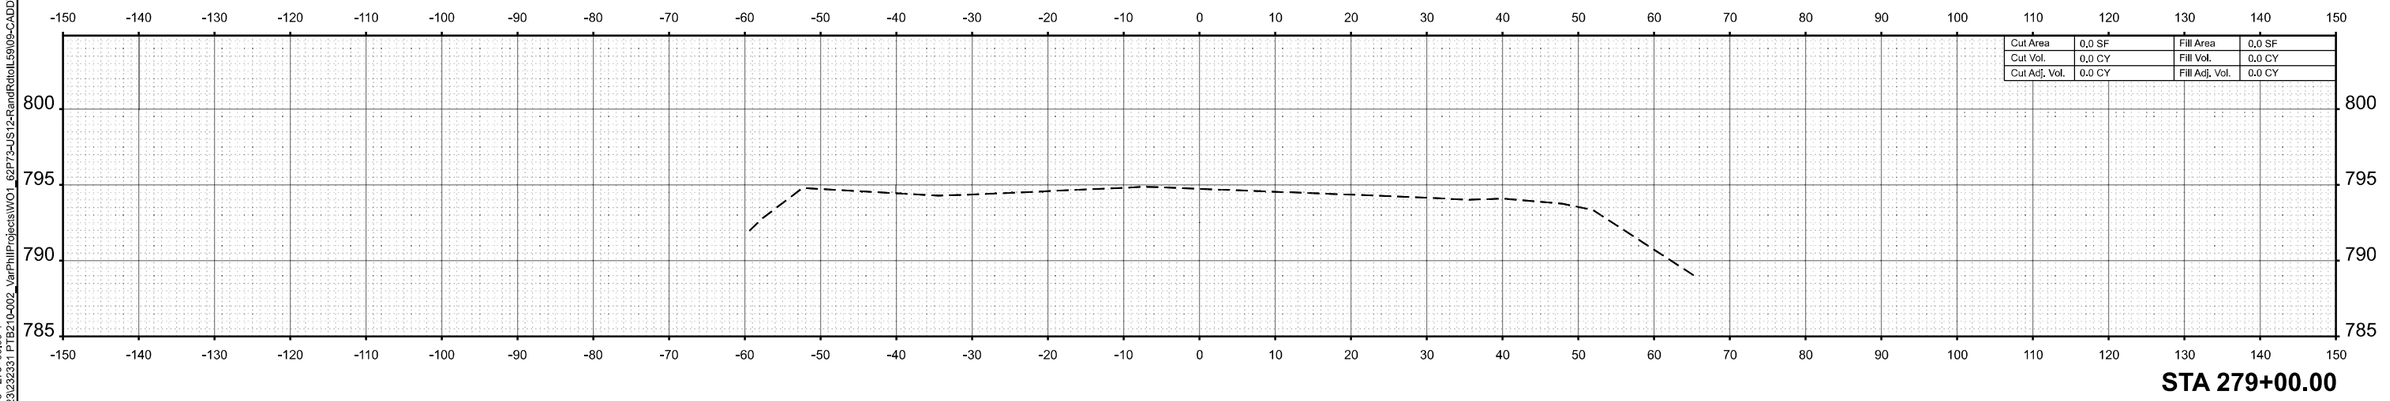

STA 279+00.00

MODEL: [shtl] 62P73 - 279+00.00-1
FILE NAME: Z:\2023\232331 PTB210-002_VarPhillProjects\WO1_62P73-US12-RandRdtoIL59\09-CADD\3_Sheets\d162p73-shtl-xssht.dgn

WBK ENGINEERING
116 WEST MAIN STREET
SUITE 201
ST. CHARLES, IL 60174
(630) 443-7755


USER NAME = AdamWuellner	DESIGNED - KC	REVISED -	
	DRAWN - AW	REVISED -	
	CHECKED - RS	REVISED -	
PLOT DATE = 3/21/2025	DATE - $SUBDATE	REVISED -	

STATE OF ILLINOIS
DEPARTMENT OF TRANSPORTATION


US 12 (RAND ROAD) - IL 59 TO OLD RAND ROAD
CROSS SECTIONS

SCALE: 1"=10' | SHEET 38 OF 130 SHEETS | STA. | TO STA.

F.A.P RTE.	SECTION	COUNTY	TOTAL SHEETS	SHEET NO.
334	2024-1053-RS&N,SR,RS	LAKE	230	138
		CONTRACT NO. 62P73		
	ILLINOIS FED. AID PROJECT			

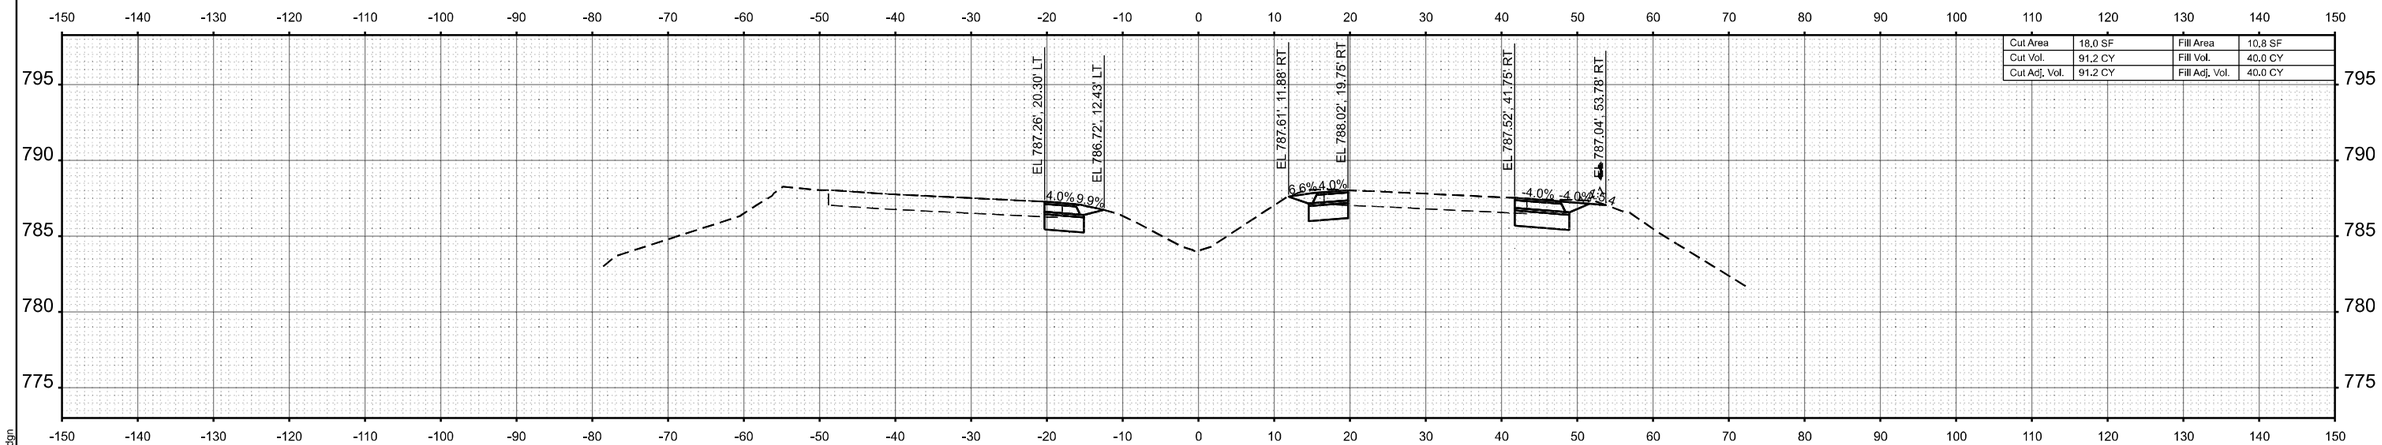

STA 283+00.00

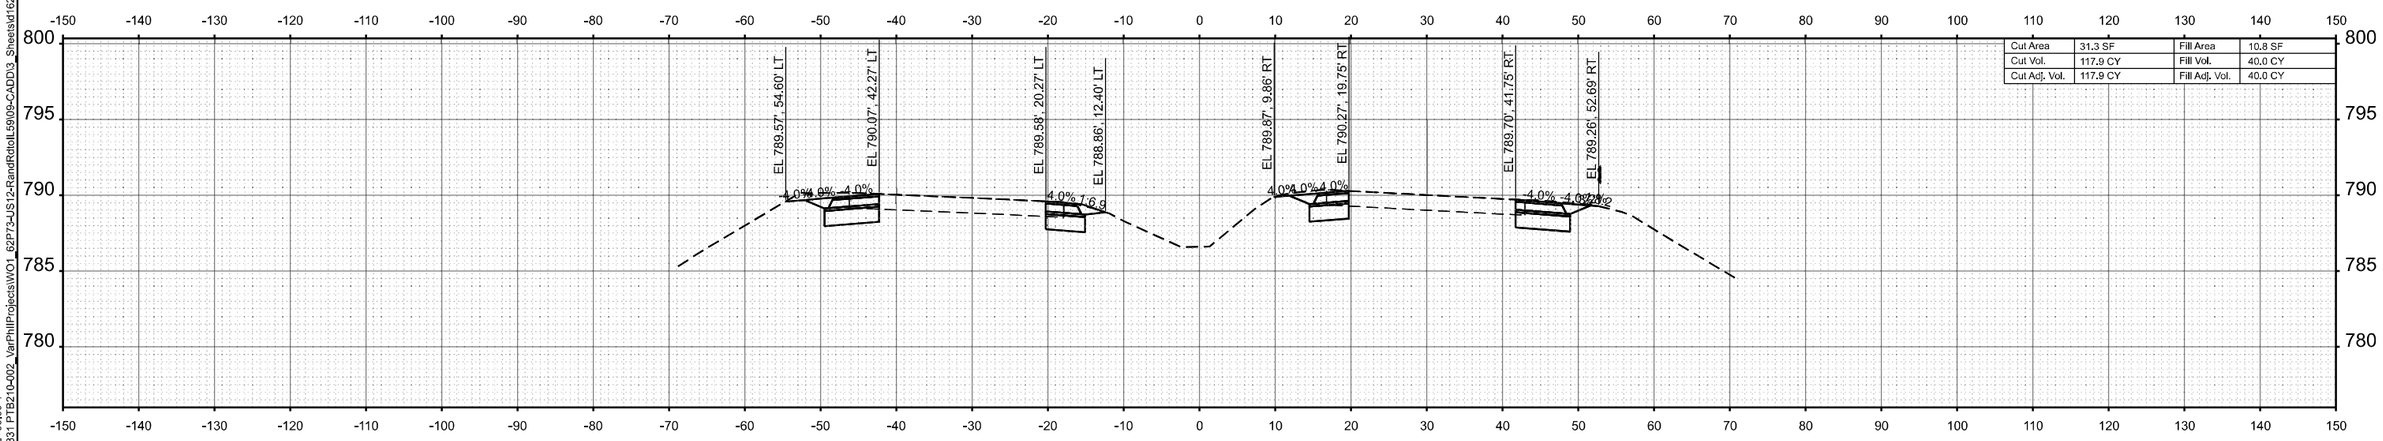

STA 282+00.00

MODEL: {sht} 62P73 - 282+00.00-1
FILE NAME: Z:\2023\23231 PTB210-002_VarPhilProjects\WO1_62P73-US12-RandRdtoIL59\09-CADD\3_Sheets\d162p73-sht-xssht.dgn

WBK ENGINEERING
116 WEST MAIN STREET
SUITE 201
ST. CHARLES, IL 60174
(630) 443-7755


USER NAME = AdamWuellner	DESIGNED - KC	REVISED -	
	DRAWN - AW	REVISED -	
	CHECKED - RS	REVISED -	
PLOT DATE = 3/21/2025	DATE - $SUBDATE	REVISED -	

STATE OF ILLINOIS
DEPARTMENT OF TRANSPORTATION

US 12 (RAND ROAD) - IL 59 TO OLD RAND ROAD
CROSS SECTIONS

SCALE: 1"=10' | SHEET 39 OF 130 SHEETS | STA. | TO STA.

F.A.P RTE.	SECTION	COUNTY	TOTAL SHEETS	SHEET NO.
334	2024-1053-RS&N,SR,RS	LAKE	230	139
		CONTRACT NO. 62P73		
	ILLINOIS FED. AID PROJECT			

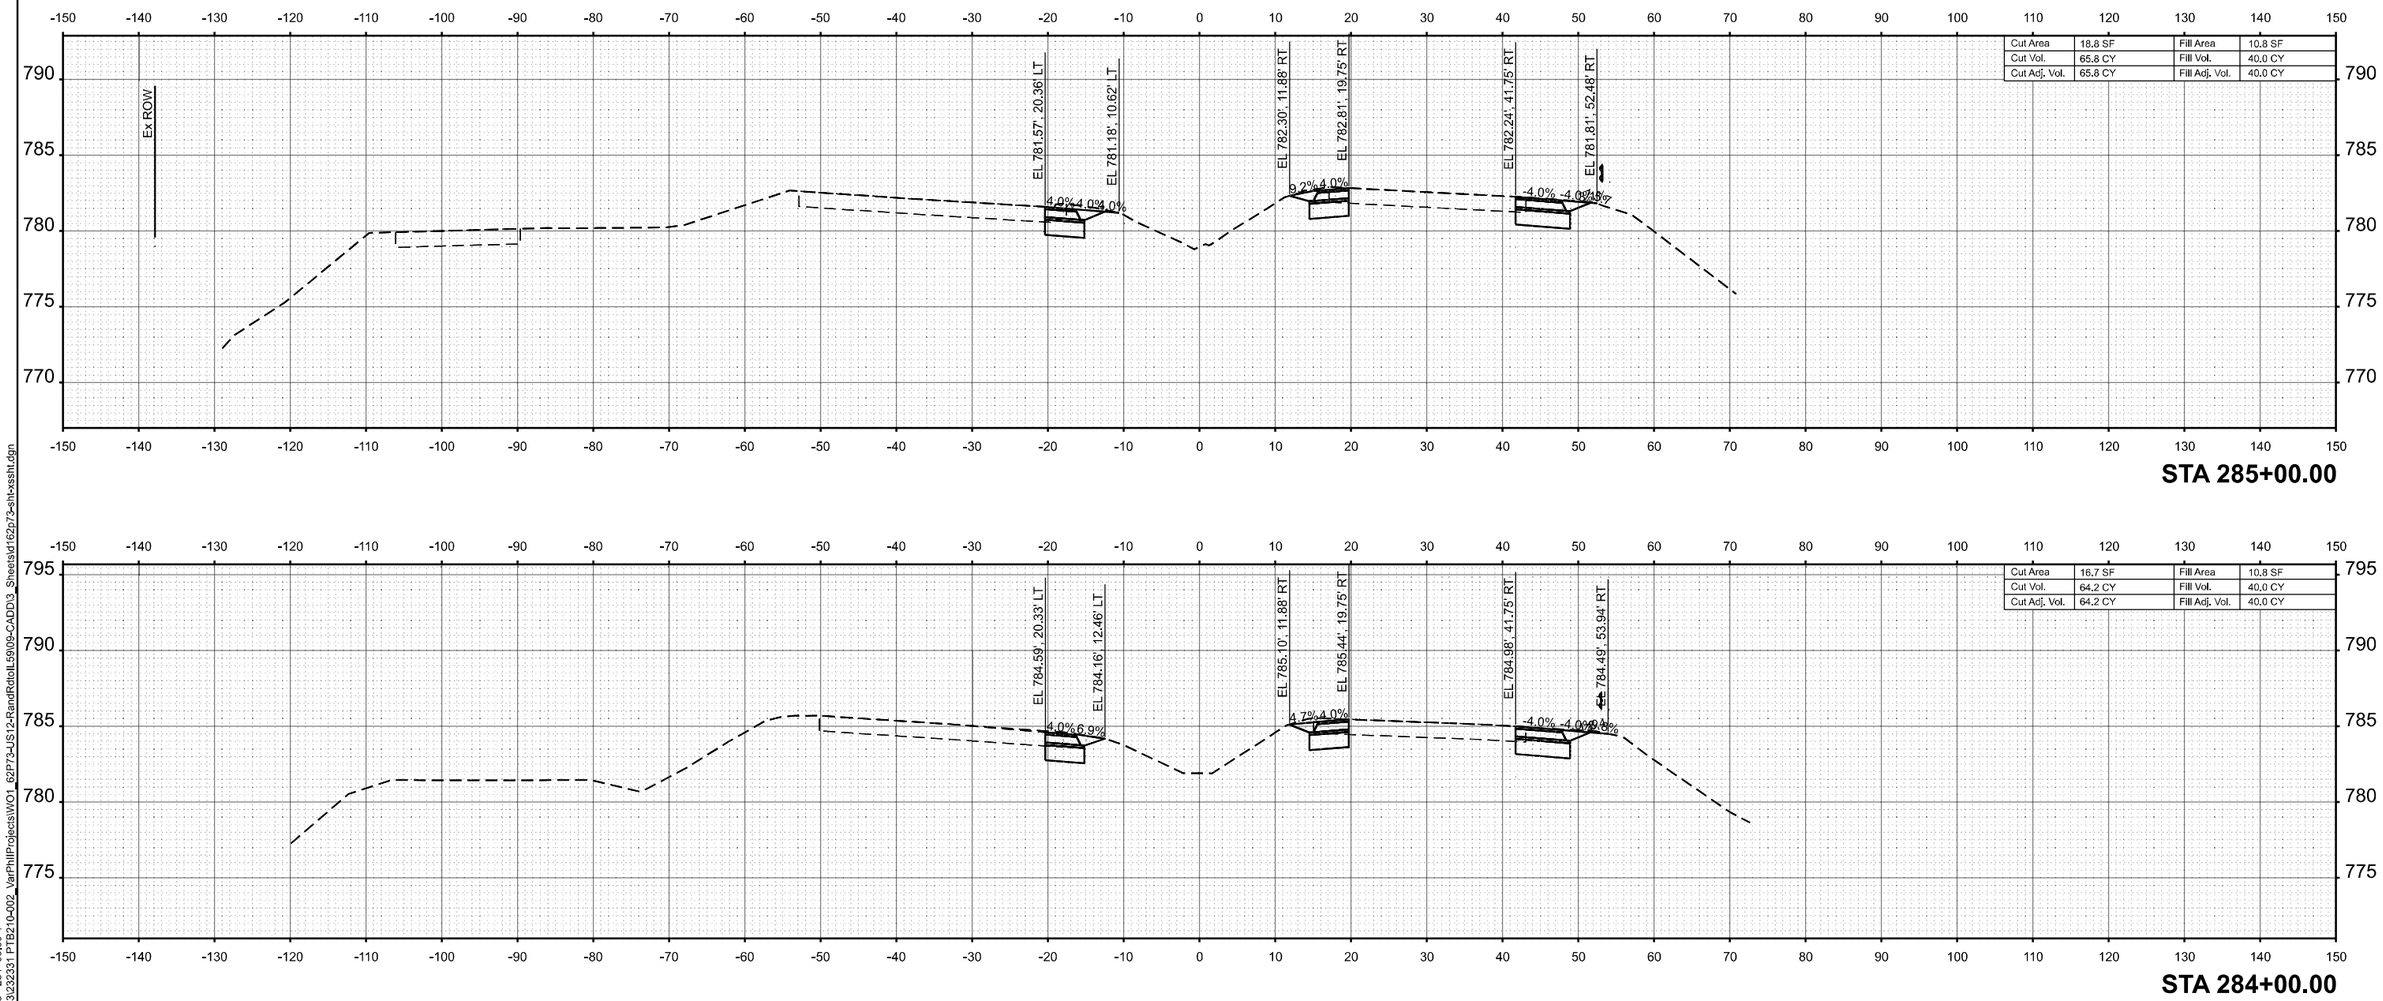

MODEL: (shl) 62P73 - 284+00.00-1
FILE NAME: Z:\2023\232331 PTB210-002_VarPhilProjects\WO1_62P73-US12-RandRdtoIL59\09-CADD\3_Sheets\d162p73-shl-xssht.dgn

WBK ENGINEERING
116 WEST MAIN STREET
SUITE 201
ST. CHARLES, IL 60174
(630) 443-7755


USER NAME = AdamWuellner	DESIGNED - KC	REVISED -	
	DRAWN - AW	REVISED -	
	CHECKED - RS	REVISED -	
PLOT DATE = 3/21/2025	DATE - $SUBDATE	REVISED -	

STATE OF ILLINOIS
DEPARTMENT OF TRANSPORTATION


US 12 (RAND ROAD) - IL 59 TO OLD RAND ROAD
CROSS SECTIONS

SCALE: 1"=10' | SHEET 40 OF 130 SHEETS | STA. | TO STA.

F.A.P RTE.	SECTION	COUNTY	TOTAL SHEETS	SHEET NO.
334	2024-1053-RS&N,SR,RS	LAKE	230	140
		CONTRACT NO. 62P73		
	ILLINOIS FED. AID PROJECT			

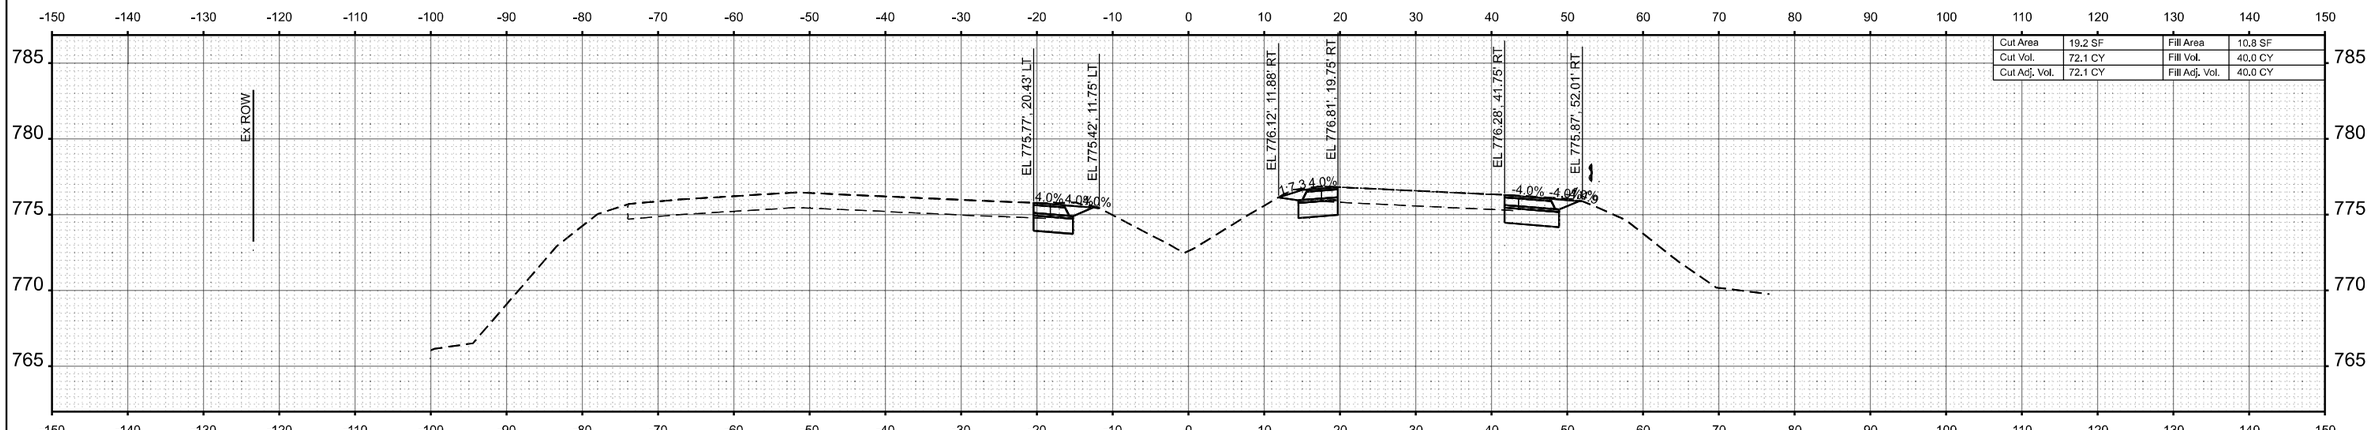

STA 287+00.00

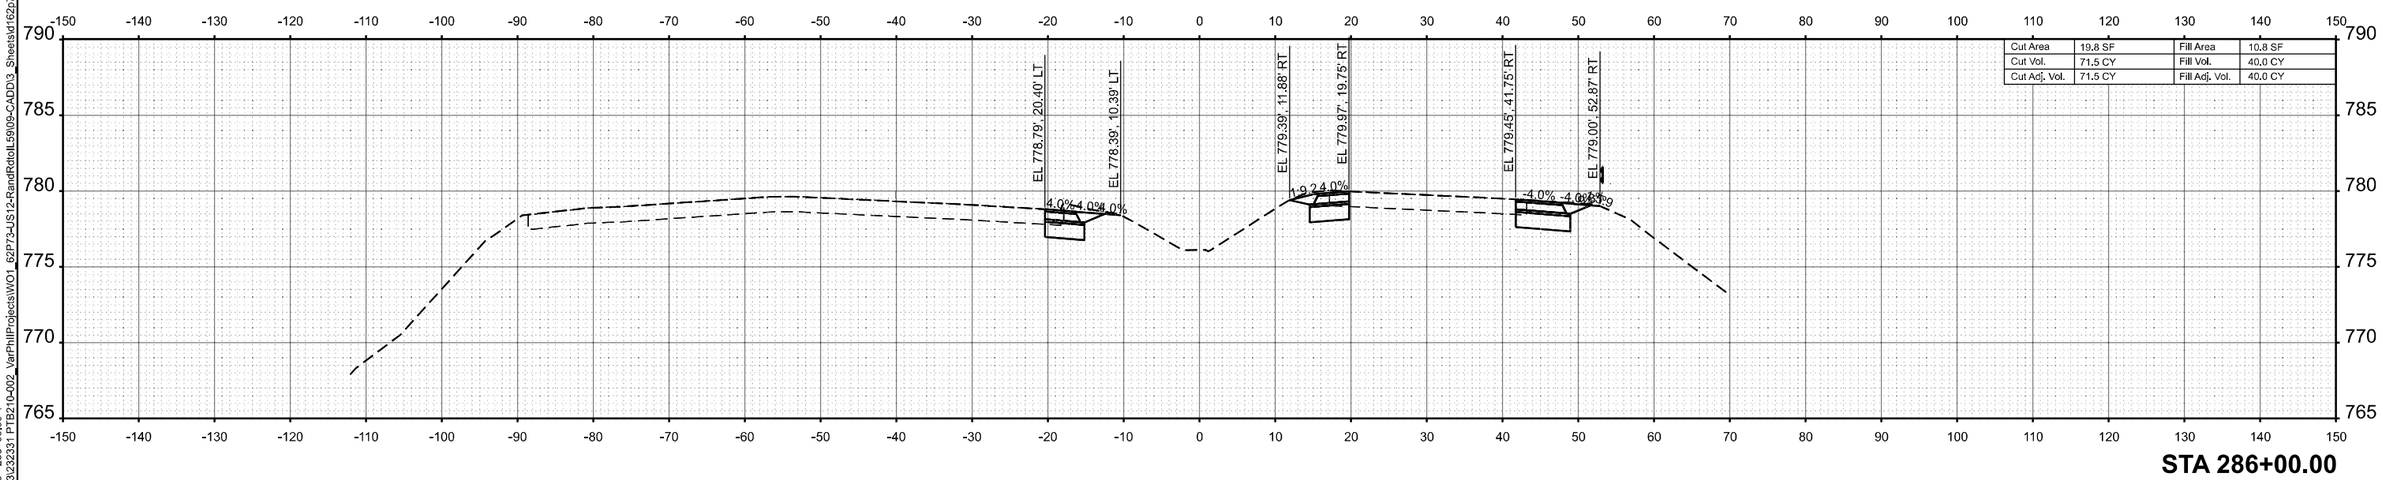

STA 286+00.00

MODEL: (shl) 62P73 - 286+00.00-1
FILE NAME: Z:\2023\232331 PTB210-002_VarPhilProjectsWO1_62P73-US12-RandRdtoIL59\09-CADD\3_Sheets\d162p73-shl-xssht.dgn

WBK ENGINEERING
116 WEST MAIN STREET
SUITE 201
ST. CHARLES, IL 60174
(630) 443-7755


USER NAME = AdamWuellner	DESIGNED - KC	REVISED -
	DRAWN - AW	REVISED -
	CHECKED - RS	REVISED -
PLOT DATE = 3/21/2025	DATE - $SUBDATE	REVISED -

STATE OF ILLINOIS
DEPARTMENT OF TRANSPORTATION


US 12 (RAND ROAD) - IL 59 TO OLD RAND ROAD
CROSS SECTIONS

SCALE: 1"=10' | SHEET 41 OF 130 SHEETS | STA. | TO STA.

F.A.P RTE.	SECTION	COUNTY	TOTAL SHEETS	SHEET NO.
334	2024-1053-RS&N,SR,RS	LAKE	230	141
		CONTRACT NO. 62P73		
	ILLINOIS	FED. AID PROJECT		

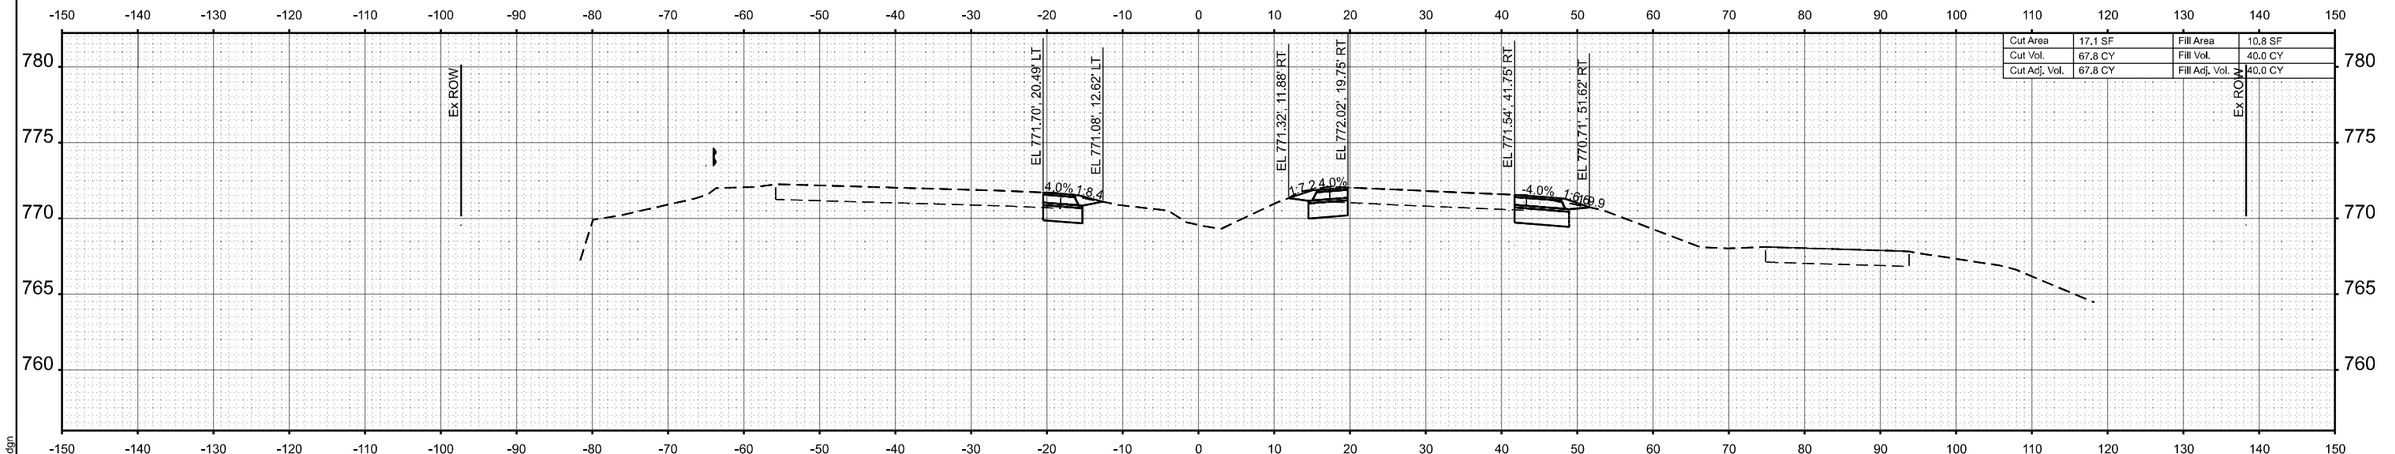

STA 289+00.00

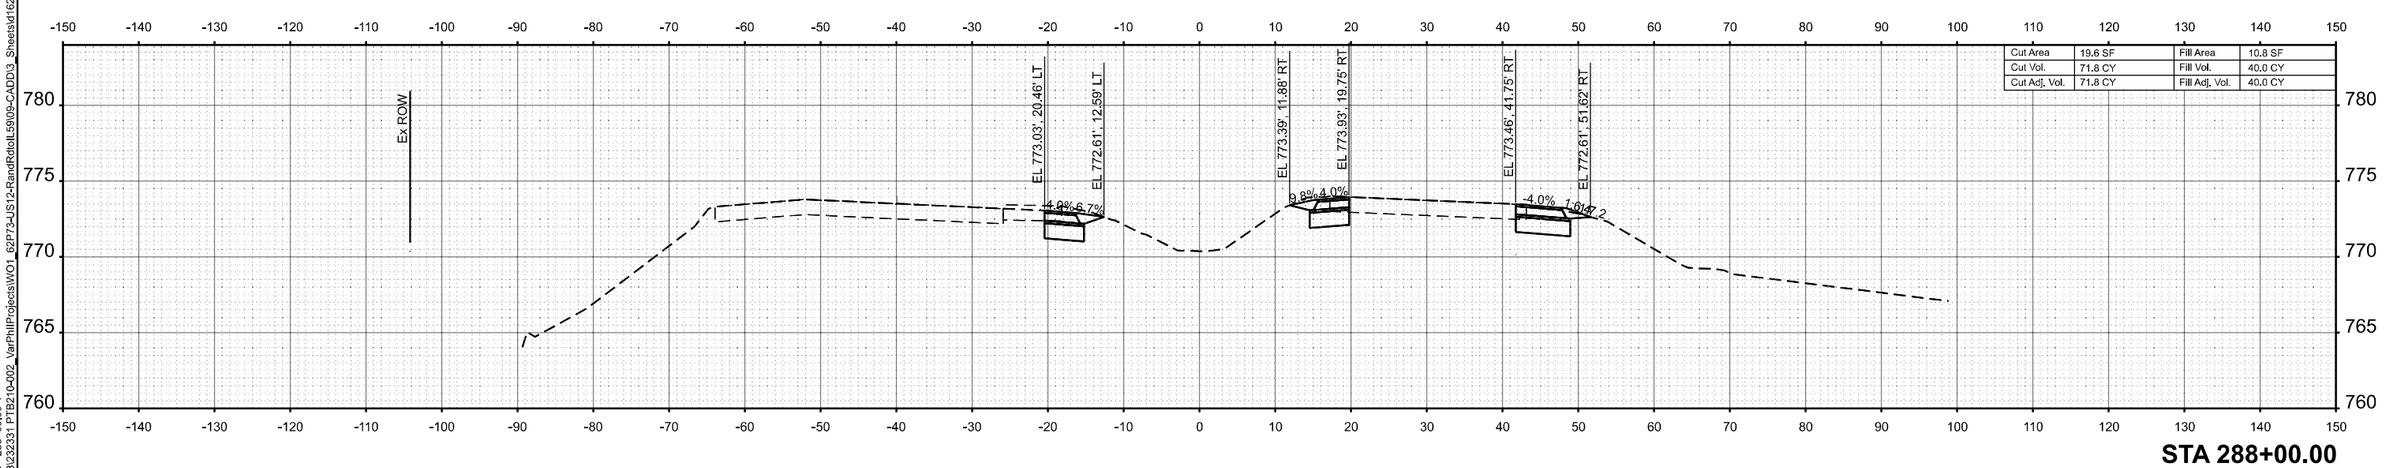

STA 288+00.00

MODEL: (shl) 62P73 - 288+00.00-1
FILE NAME: Z:\2023\232331 PTB210-002_VarPhil\Projects\WO1_62P73-US12-RandRdtoIL59\09-CADD\3_Sheets\d162p73-shl-xssht.dgn

WBK ENGINEERING
116 WEST MAIN STREET
SUITE 201
ST. CHARLES, IL 60174
(630) 443-7755


USER NAME = AdamWuellner	DESIGNED - KC	REVISED -	
	DRAWN - AW	REVISED -	
	CHECKED - RS	REVISED -	
PLOT DATE = 3/21/2025	DATE - $SUBDATE	REVISED -	

STATE OF ILLINOIS
DEPARTMENT OF TRANSPORTATION


US 12 (RAND ROAD) - IL 59 TO OLD RAND ROAD
CROSS SECTIONS

SCALE: 1"=10' | SHEET 42 OF 130 SHEETS | STA. | TO STA.


F.A.P RTE.	SECTION	COUNTY	TOTAL SHEETS	SHEET NO.
334	2024-1053-RS&N,SR,RS	LAKE	230	142
		CONTRACT NO. 62P73		
		ILLINOIS	FED. AID PROJECT	

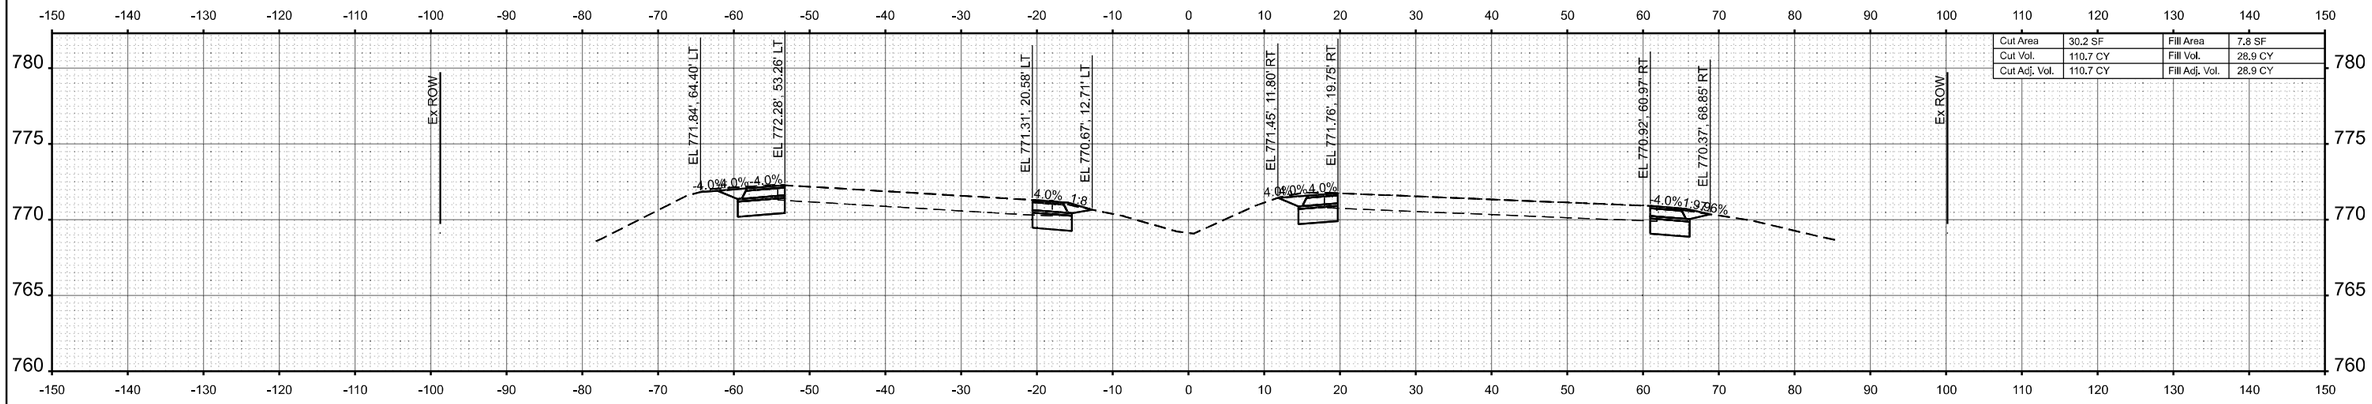

STA 292+00.00

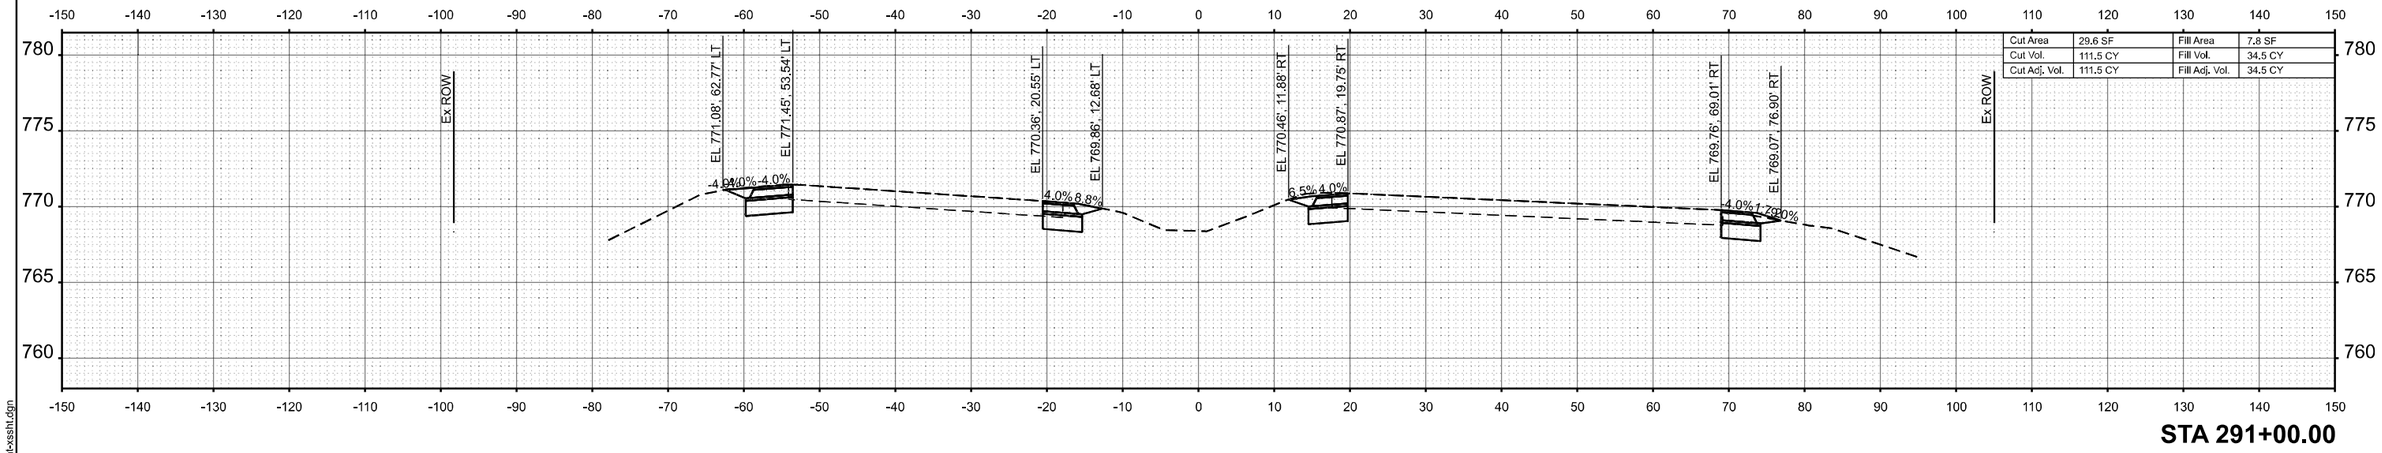

STA 291+00.00

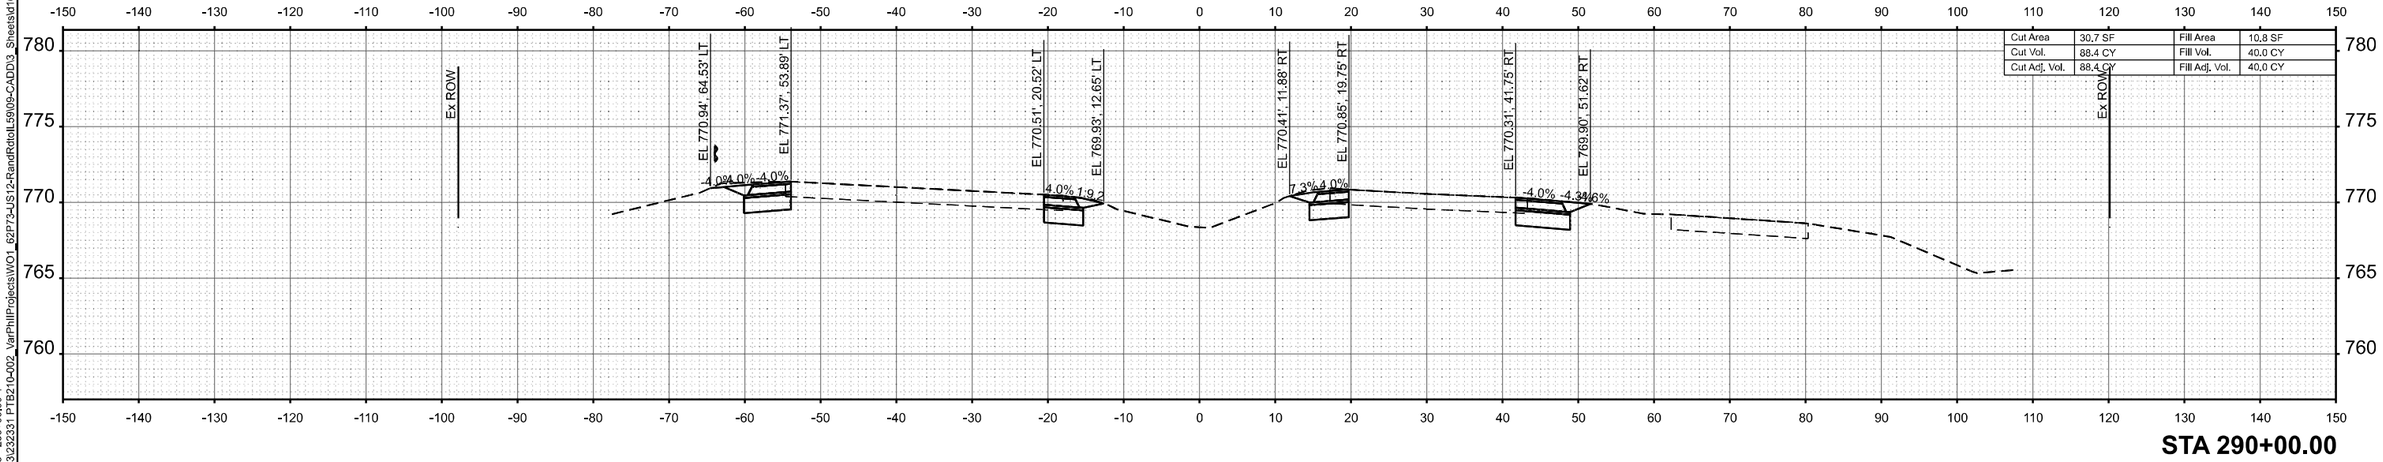

STA 290+00.00

MODEL: [shl] 62P73 - 290+00.00-1
FILE NAME: Z:\2023\232331 PTB210-002_VarPhillProjects\WO1_62P73-US12-RandRdtoIL59\09-CADD\3_Sheets\d162p73-shl-xssht.dgn

WBK ENGINEERING
116 WEST MAIN STREET
SUITE 201
ST. CHARLES, IL 60174
(630) 443-7755


USER NAME = AdamWuellner	DESIGNED - KC	REVISED -
	DRAWN - AW	REVISED -
	CHECKED - RS	REVISED -
PLOT DATE = 3/21/2025	DATE - $SUBDATE	REVISED -

STATE OF ILLINOIS
DEPARTMENT OF TRANSPORTATION


US 12 (RAND ROAD) - IL 59 TO OLD RAND ROAD
CROSS SECTIONS

SCALE: 1"=10' | SHEET 43 OF 130 SHEETS | STA. | TO STA.


F.A.P RTE.	SECTION	COUNTY	TOTAL SHEETS	SHEET NO.
334	2024-1053-RS&N,SR,RS	LAKE	230	143
		CONTRACT NO. 62P73		
	ILLINOIS FED. AID PROJECT			

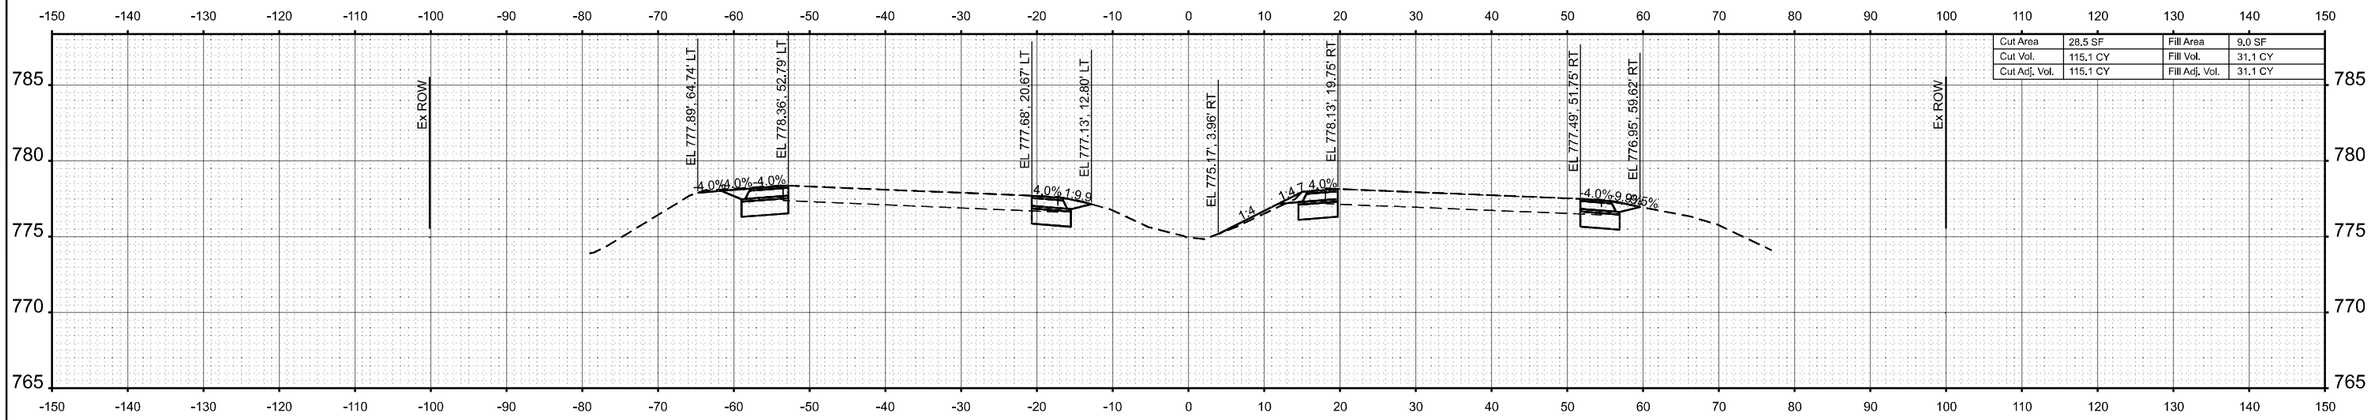

STA 295+00.00

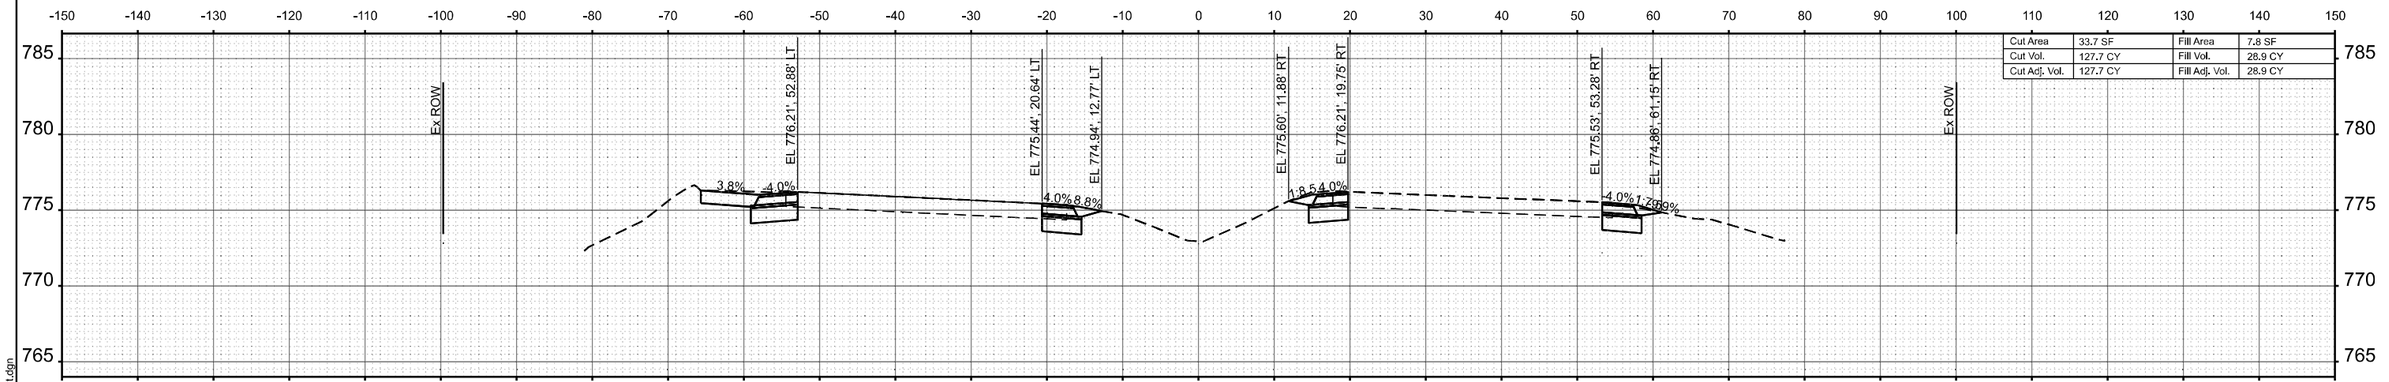

STA 294+00.00

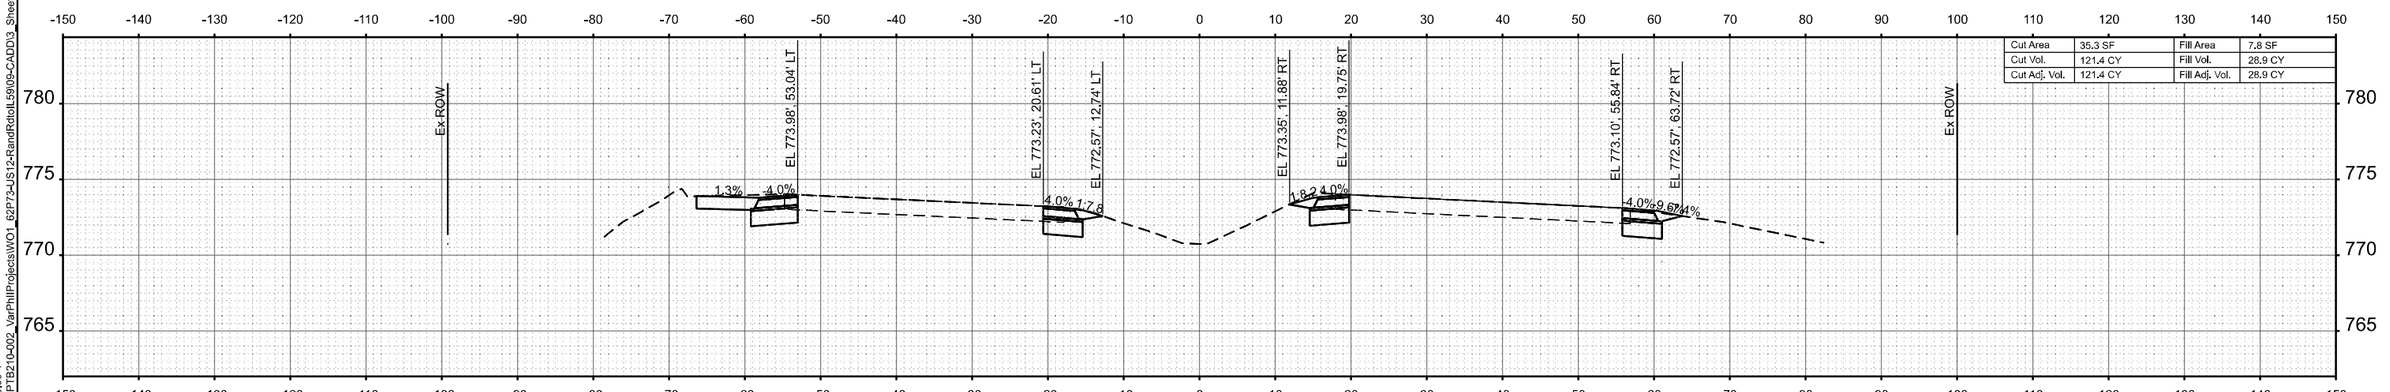

STA 293+00.00

MODEL: [shtl] 62P73 - 293+00.00-1
FILE NAME: Z:\2023\232331 PTB210-002_VarPhillProjects\WO1_62P73-US12-RandRdtoIL59\09-CADD\3_Sheets\d162p73-shtl-xsshtl.dgn

WBK ENGINEERING
116 WEST MAIN STREET
SUITE 201
ST. CHARLES, IL 60174
(630) 443-7755


USER NAME = AdamWuellner	DESIGNED - KC	REVISED -
	DRAWN - AW	REVISED -
	CHECKED - RS	REVISED -
PLOT DATE = 3/21/2025	DATE - $SUBDATE	REVISED -

STATE OF ILLINOIS
DEPARTMENT OF TRANSPORTATION


US 12 (RAND ROAD) - IL 59 TO OLD RAND ROAD
CROSS SECTIONS

SCALE: 1"=10' | SHEET 44 OF 130 SHEETS | STA. | TO STA.


F.A.P RTE.	SECTION	COUNTY	TOTAL SHEETS	SHEET NO.
334	2024-1053-RS&N,SR,RS	LAKE	230	144
		CONTRACT NO. 62P73		
	ILLINOIS FED. AID PROJECT			

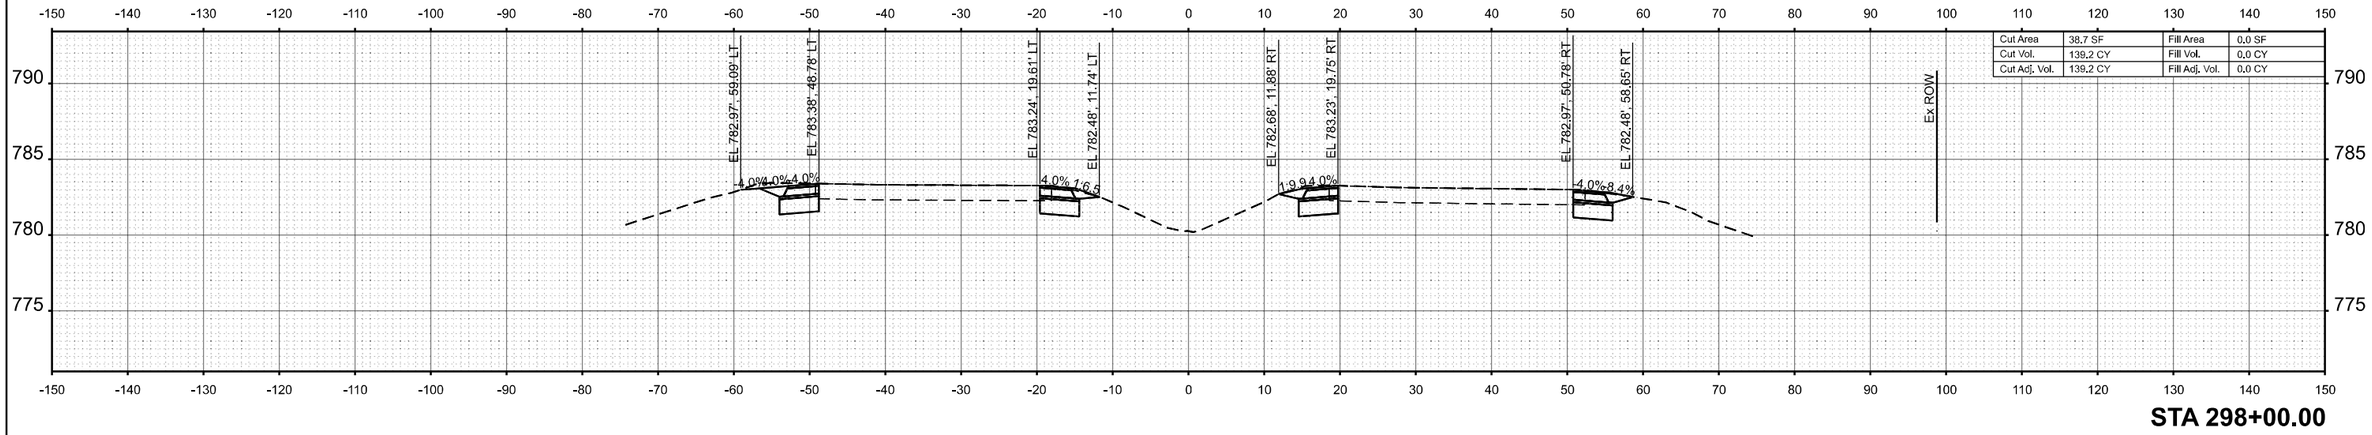

STA 298+00.00

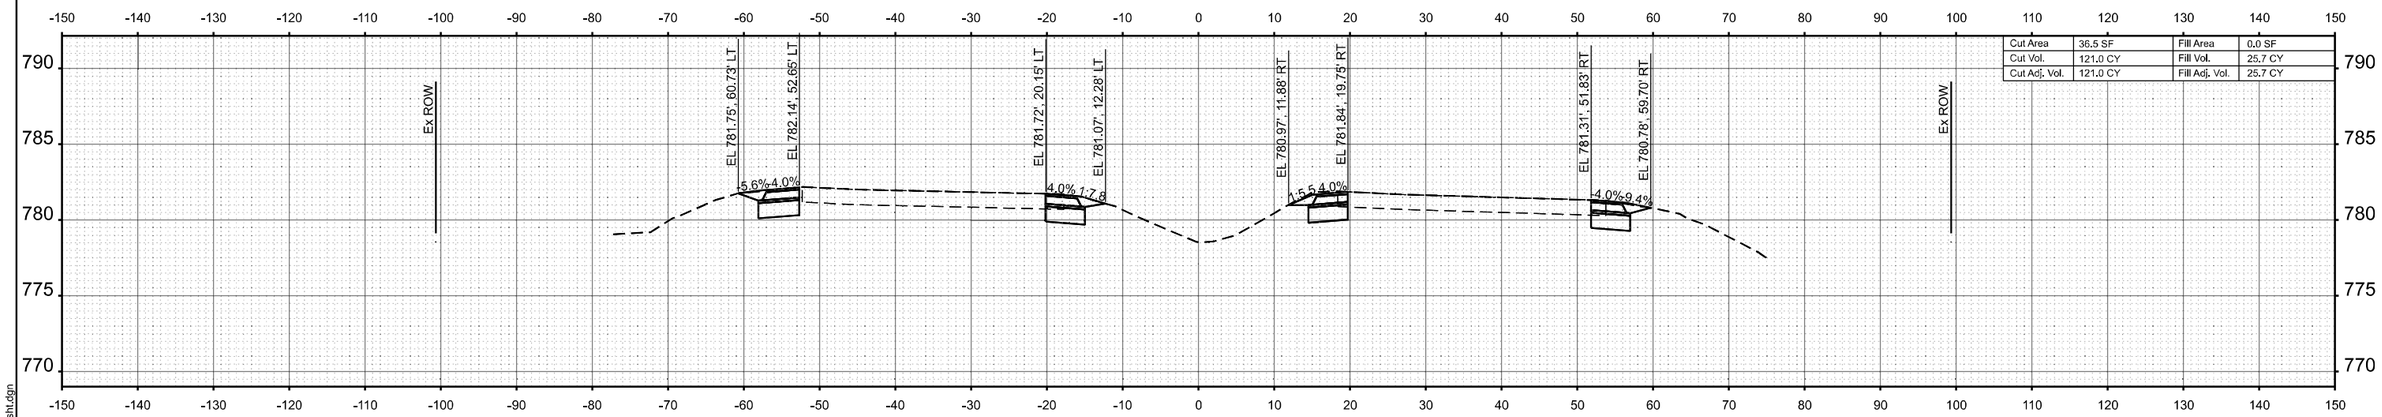

STA 297+00.00

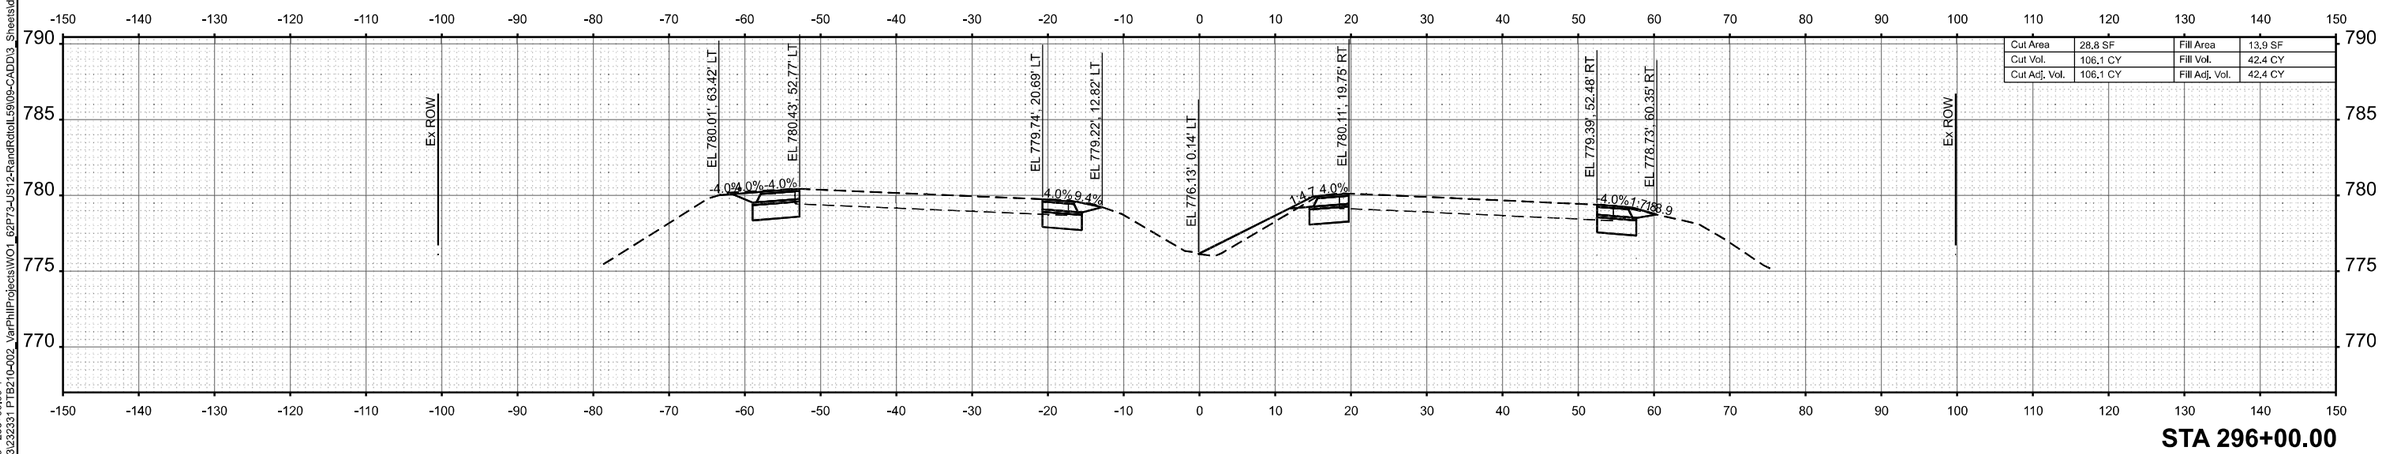

STA 296+00.00

MODEL: {sht} 62P73 - 296+00.00-1
FILE NAME: Z:\2023\23231 PTB210-002_VarPhil\Projects\WO1_62P73-US12-RandRdtoIL59\09-CADD\3_Sheets\d162p73-shl-xssht.dgn

WBK ENGINEERING
116 WEST MAIN STREET
SUITE 201
ST. CHARLES, IL 60174
(630) 443-7755


USER NAME = AdamWuellner	DESIGNED - KC	REVISED -	
	DRAWN - AW	REVISED -	
	CHECKED - RS	REVISED -	
PLOT DATE = 3/21/2025	DATE - $SUBDATE	REVISED -	

STATE OF ILLINOIS
DEPARTMENT OF TRANSPORTATION


US 12 (RAND ROAD) - IL 59 TO OLD RAND ROAD
CROSS SECTIONS

SCALE: 1"=10' | SHEET 45 OF 130 SHEETS | STA. | TO STA.


F.A.P RTE.	SECTION	COUNTY	TOTAL SHEETS	SHEET NO.
334	2024-1053-RS&N,SR,RS	LAKE	230	145
		CONTRACT NO. 62P73		
	ILLINOIS FED. AID PROJECT			

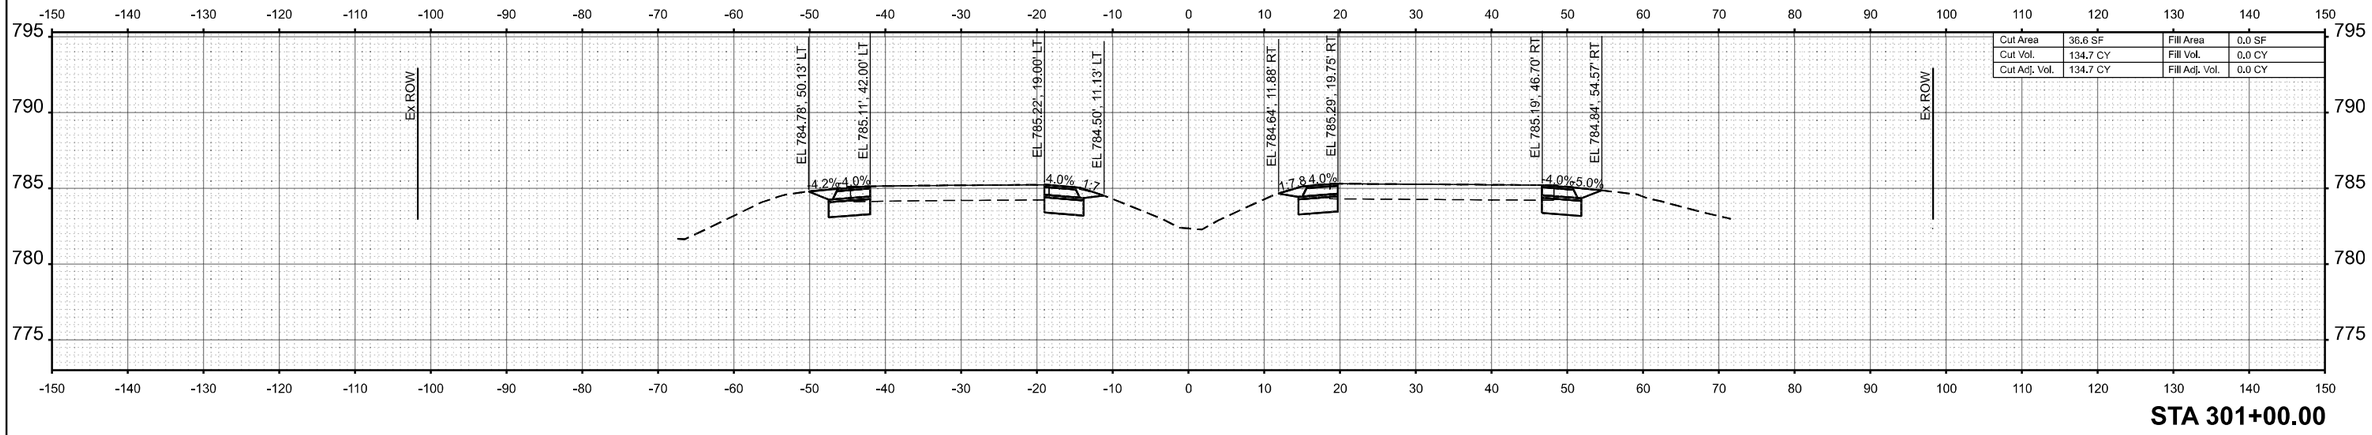

STA 301+00.00

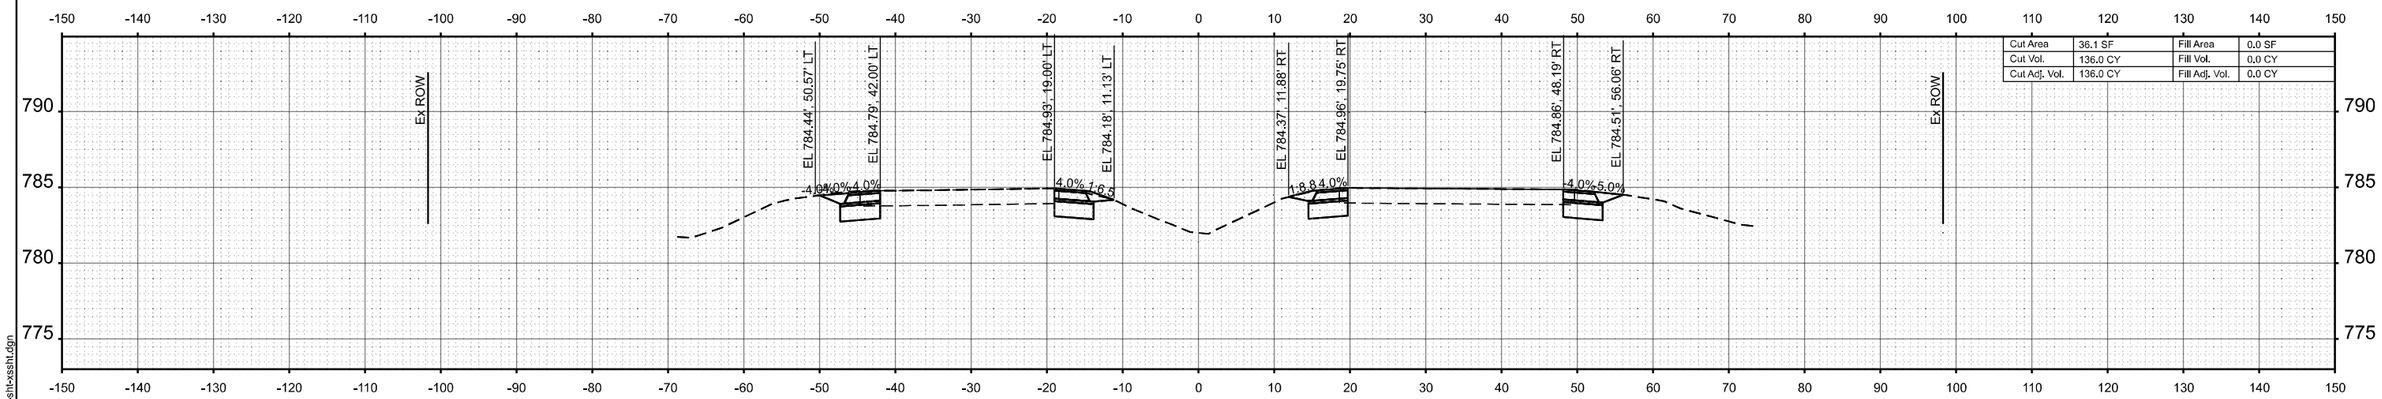

STA 300+00.00

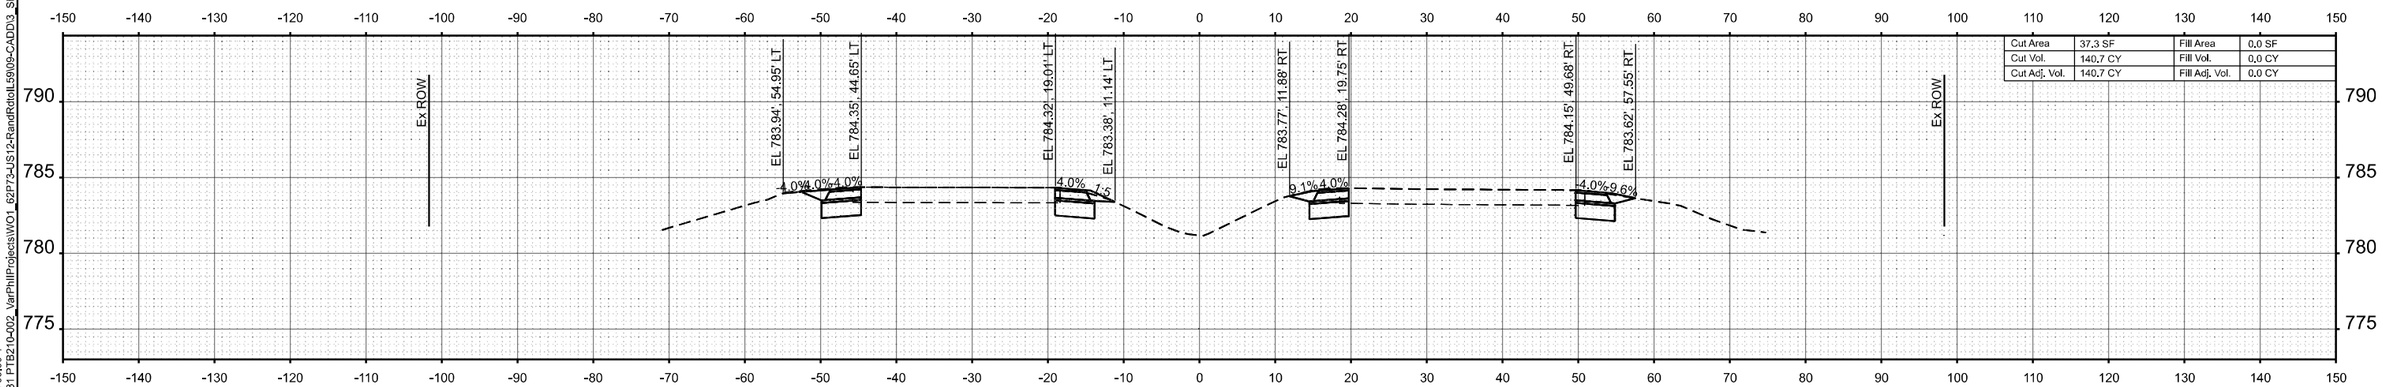

STA 299+00.00

MODEL: [shl] 62P73 - 299+00.00-1
FILE NAME: Z:\2023\232331 PTB210-002_VarPhilProjects\WO1_62P73-US12-RandRdtoIL59\09-CADD\3_Sheets\d1f62p73-shtxsht.dgn

WBK ENGINEERING
116 WEST MAIN STREET
SUITE 201
ST. CHARLES, IL 60174
(630) 443-7755


USER NAME = AdamWuellner	DESIGNED - KC	REVISED -	
	DRAWN - AW	REVISED -	
	CHECKED - RS	REVISED -	
PLOT DATE = 3/21/2025	DATE - $SUBDATE	REVISED -	

STATE OF ILLINOIS
DEPARTMENT OF TRANSPORTATION


US 12 (RAND ROAD) - IL 59 TO OLD RAND ROAD
CROSS SECTIONS

SCALE: 1"=10' | SHEET 46 OF 130 SHEETS | STA. | TO STA.


F.A.P RTE.	SECTION	COUNTY	TOTAL SHEETS	SHEET NO.
334	2024-1053-RS&N,SR,RS	LAKE	230	146
		CONTRACT NO. 62P73		
		ILLINOIS	FED. AID PROJECT	

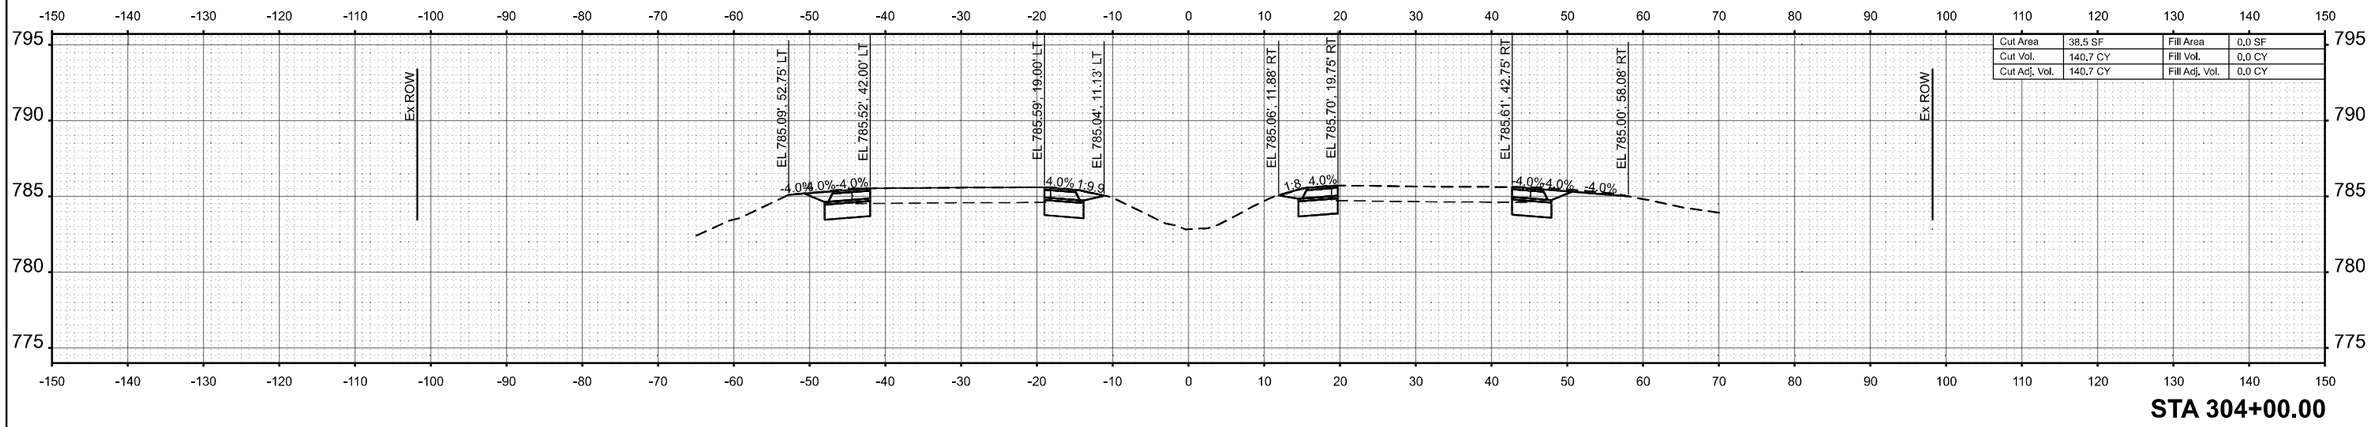

STA 304+00.00

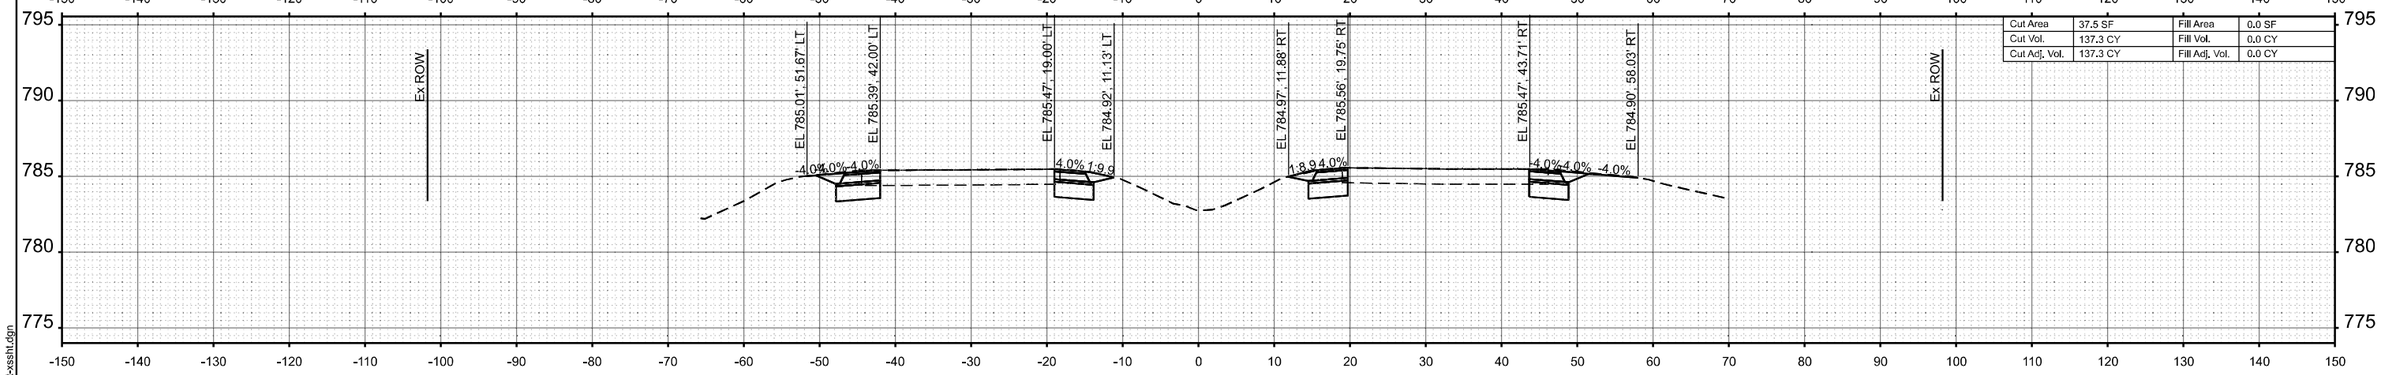

STA 303+00.00

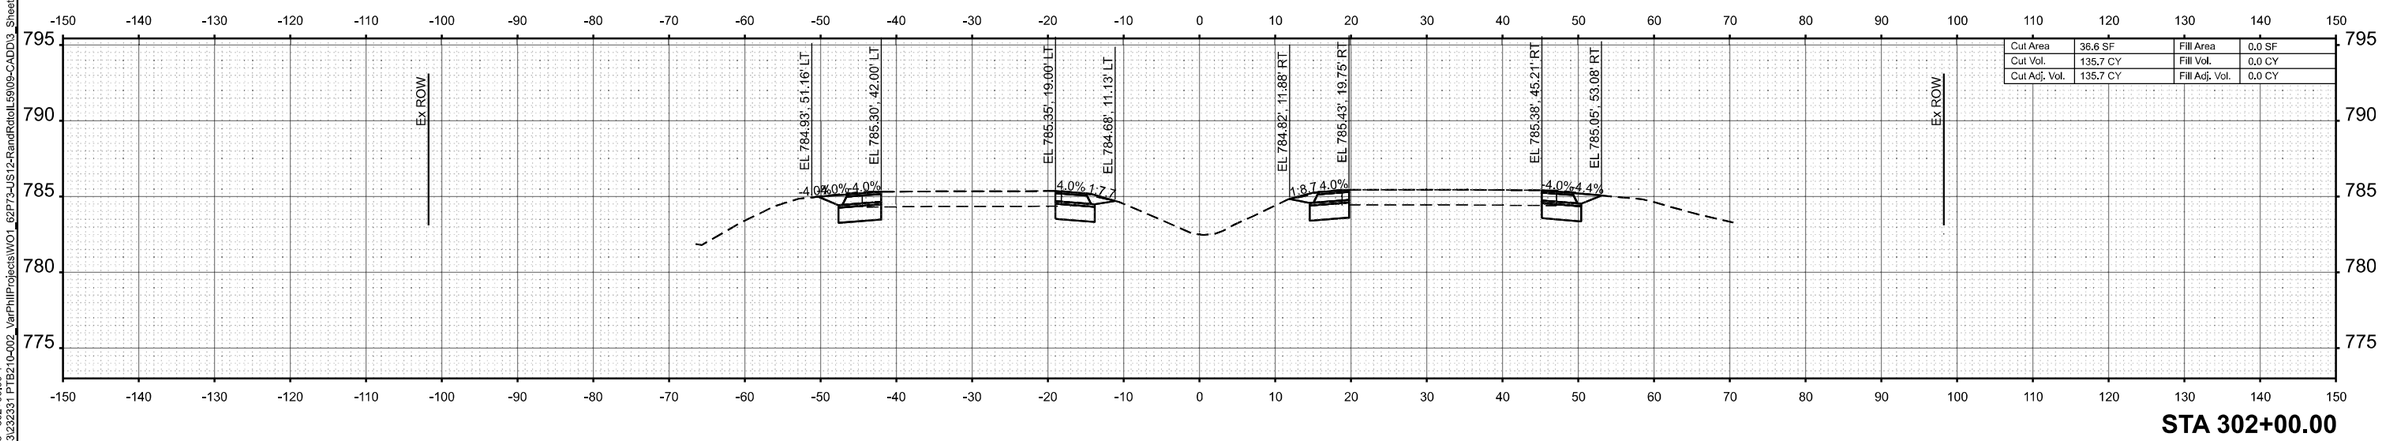

STA 302+00.00

WBK ENGINEERING
116 WEST MAIN STREET
SUITE 201
ST. CHARLES, IL 60174
(630) 443-7755

USER NAME = AdamWuellner	DESIGNED - KC	REVISED -	
	DRAWN - AW	REVISED -	
	CHECKED - RS	REVISED -	
PLOT DATE = 3/21/2025	DATE - $SUBDATE	REVISED -	


STATE OF ILLINOIS
DEPARTMENT OF TRANSPORTATION

US 12 (RAND ROAD) - IL 59 TO OLD RAND ROAD
CROSS SECTIONS


SCALE: 1"=10' | SHEET 47 OF 130 SHEETS | STA. | TO STA.

F.A.P RTE.	SECTION	COUNTY	TOTAL SHEETS	SHEET NO.
334	2024-1053-RS&N,SR,RS	LAKE	230	147
		CONTRACT NO. 62P73		
		ILLINOIS FED. AID PROJECT		


MODEL: (shl) 62P73 - 302+00.00-1
FILE NAME: Z:\2023\232331 PTB210-002_VarPhilProjectsWO1_62P73-US12-RandRdtoIL59\09-CADD\3_Sheets\d162p73-shl-xssht.dgn

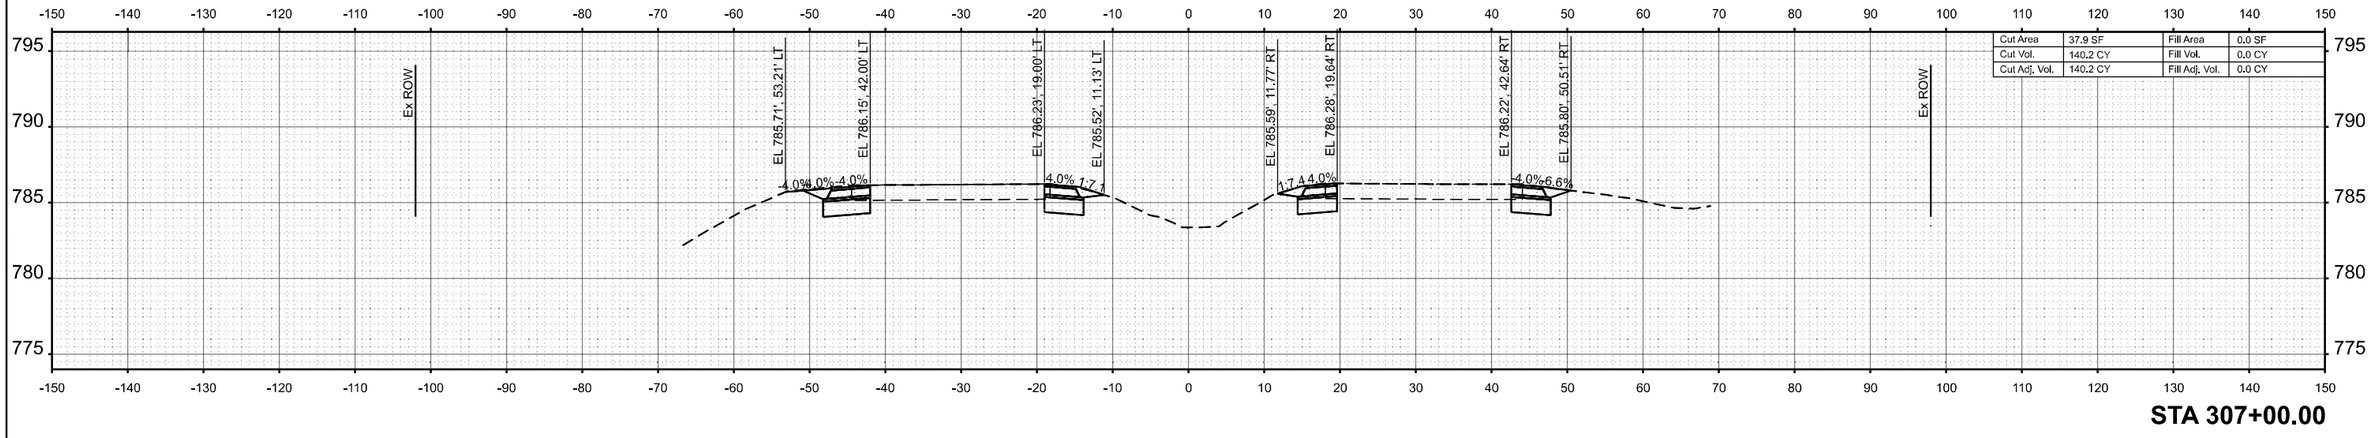

STA 307+00.00

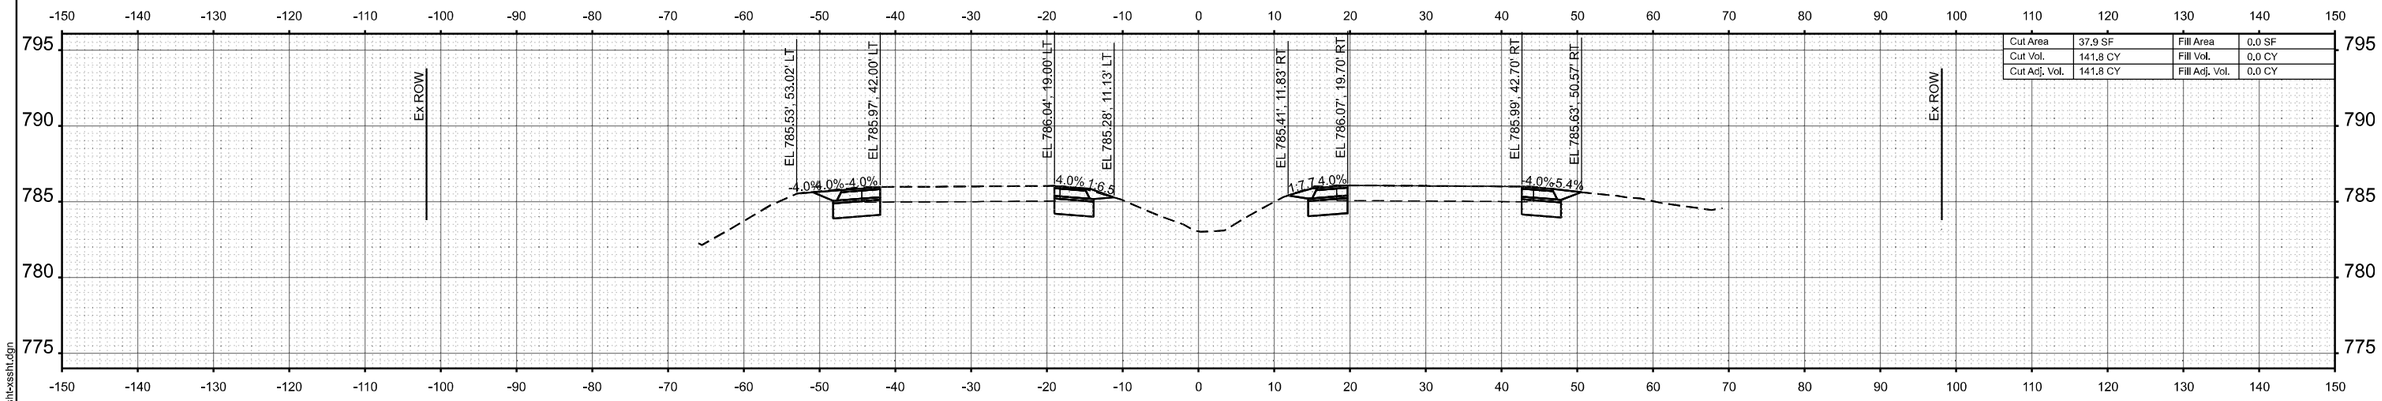

STA 306+00.00

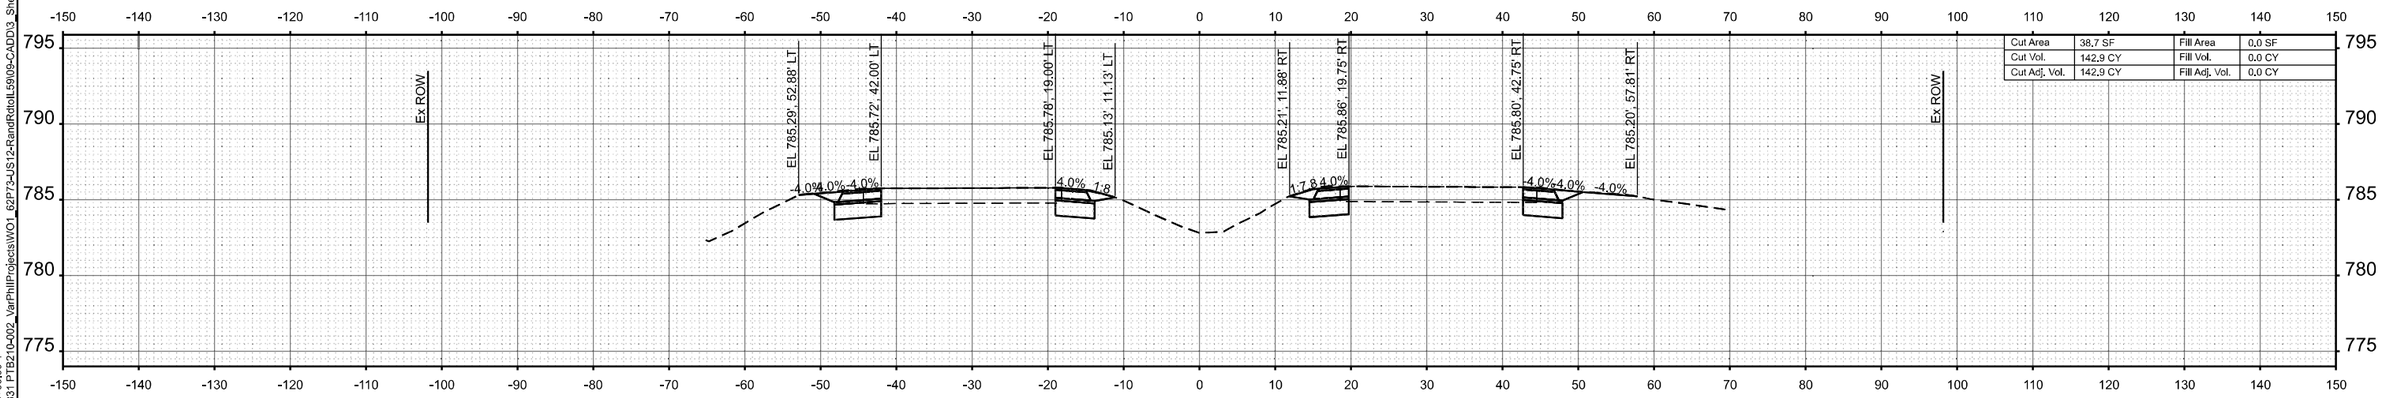

STA 305+00.00

WBK ENGINEERING
116 WEST MAIN STREET
SUITE 201
ST. CHARLES, IL 60174
(630) 443-7755

USER NAME = AdamWuellner	DESIGNED - KC	REVISED -
	DRAWN - AW	REVISED -
	CHECKED - RS	REVISED -
PLOT DATE = 3/21/2025	DATE - $SUBDATE	REVISED -


STATE OF ILLINOIS
DEPARTMENT OF TRANSPORTATION

US 12 (RAND ROAD) - IL 59 TO OLD RAND ROAD
CROSS SECTIONS


SCALE: 1"=10' | SHEET 48 OF 130 SHEETS | STA. | TO STA.

F.A.P RTE.	SECTION	COUNTY	TOTAL SHEETS	SHEET NO.
334	2024-1053-RS&N,SR,RS	LAKE	230	148
		CONTRACT NO. 62P73		
	ILLINOIS FED. AID PROJECT			


MODEL: (shl) 62P73 - 305+00.00-1
FILE NAME: Z:\2023\232331 PTB210-002_VarPhilProjects\WO1_62P73-US12-RandRdtoIL59\09-CADD\3_Sheets\d162p73-shl-xssht.dgn

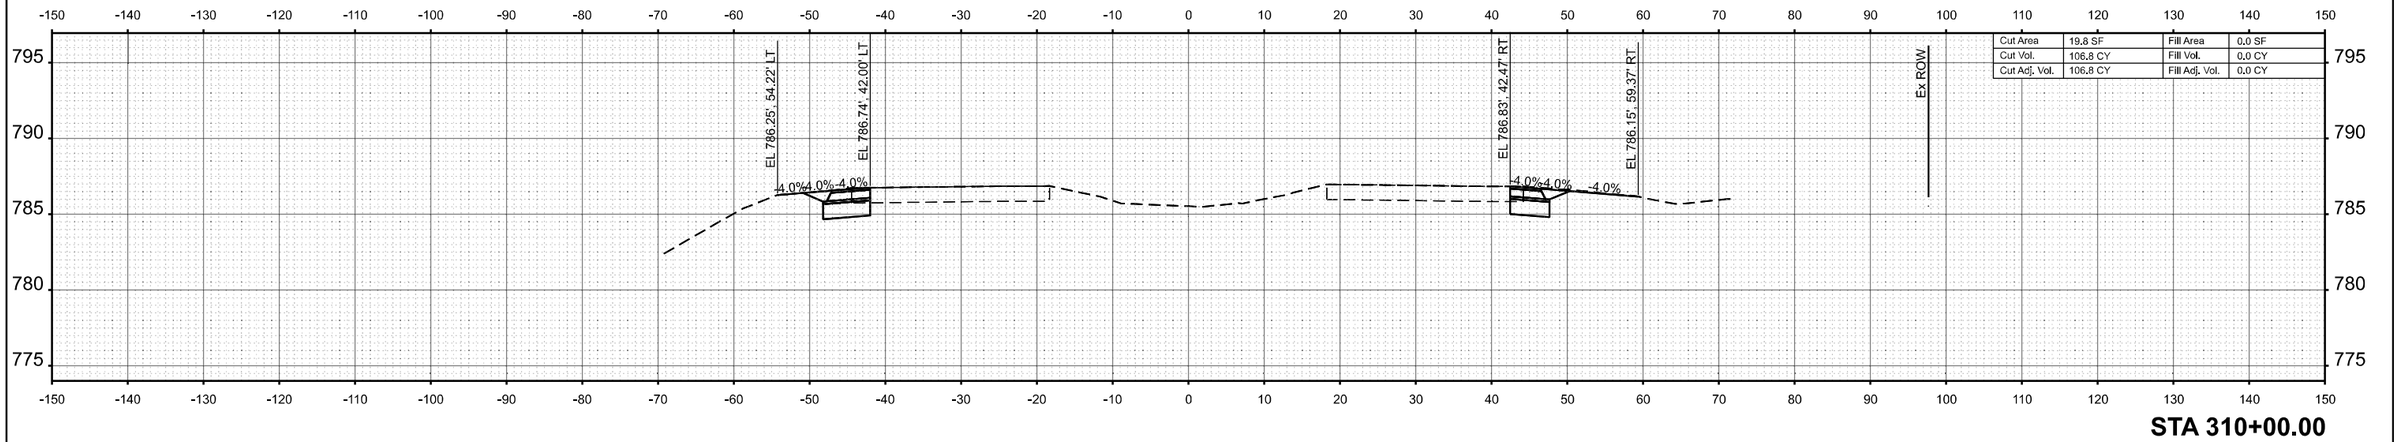

STA 310+00.00

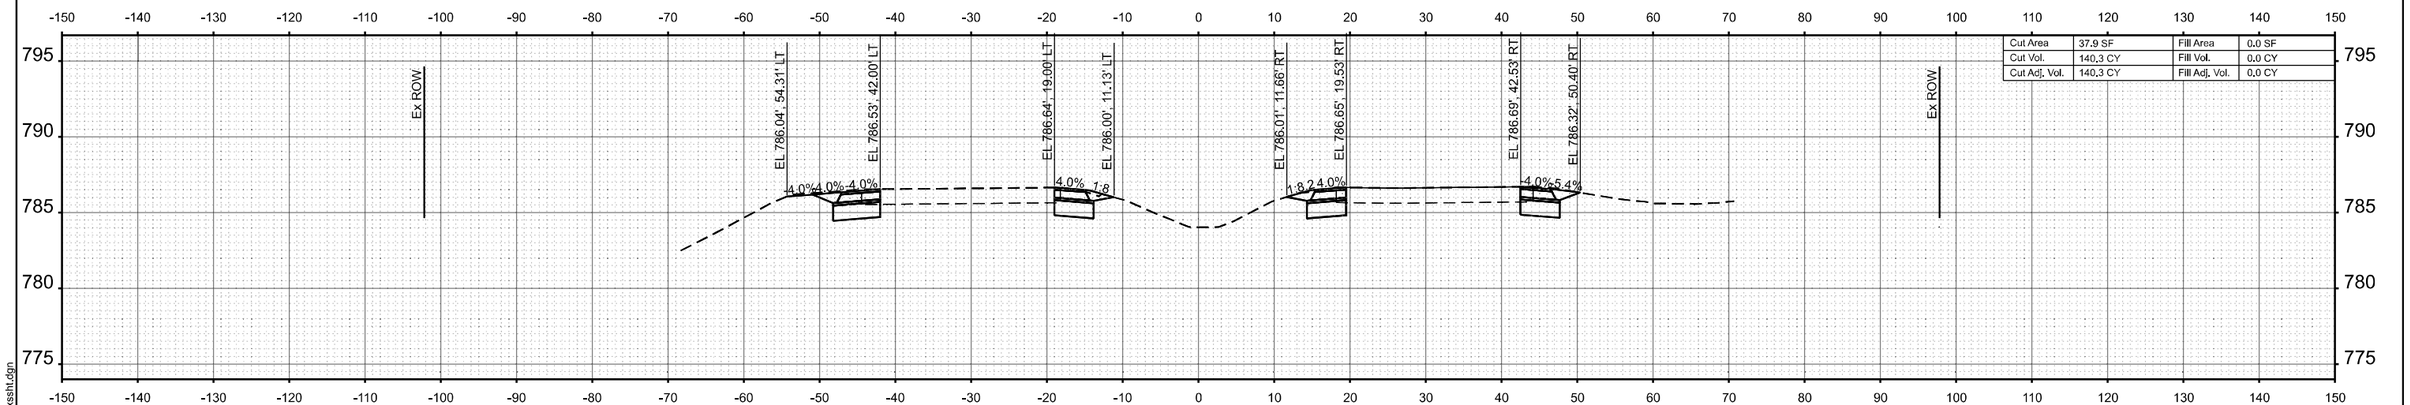

STA 309+00.00

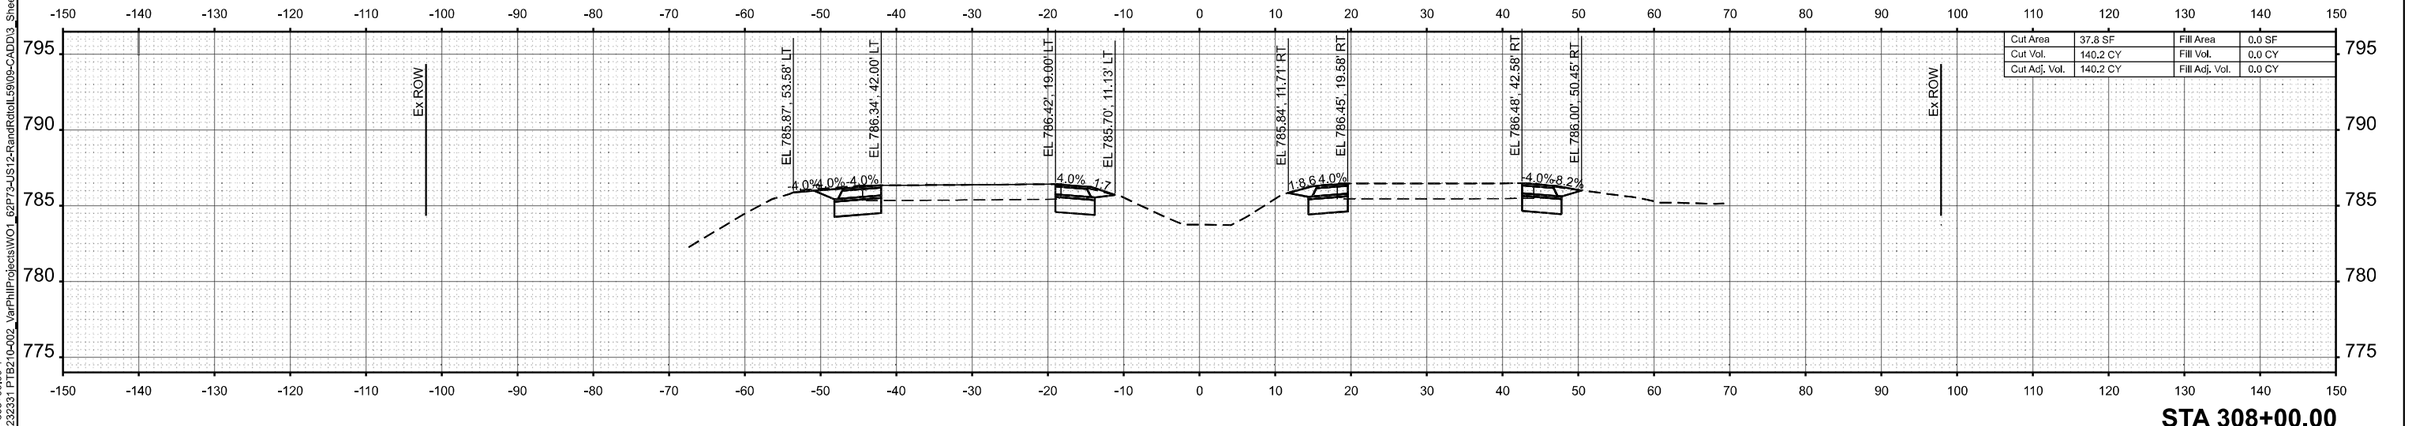

STA 308+00.00

MODEL: [shl] 62P73 - 308+00.00-1
FILE NAME: Z:\2023\232331 PTB210-002_VarPhilProjects\WO1_62P73-US12-RandRdtoIL59\09-CADD\3_Sheets\d162p73-sht-xssht.dgn

WBK ENGINEERING
116 WEST MAIN STREET
SUITE 201
ST. CHARLES, IL 60174
(630) 443-7755


USER NAME = AdamWuellner	DESIGNED - KC	REVISED -	
	DRAWN - AW	REVISED -	
	CHECKED - RS	REVISED -	
PLOT DATE = 3/21/2025	DATE - $SUBDATE	REVISED -	

STATE OF ILLINOIS
DEPARTMENT OF TRANSPORTATION


US 12 (RAND ROAD) - IL 59 TO OLD RAND ROAD
CROSS SECTIONS

SCALE: 1"=10' | SHEET 49 OF 130 SHEETS | STA. | TO STA.


F.A.P RTE.	SECTION	COUNTY	TOTAL SHEETS	SHEET NO.
334	2024-1053-RS&N,SR,RS	LAKE	230	149
		CONTRACT NO. 62P73		
		ILLINOIS FED. AID PROJECT		

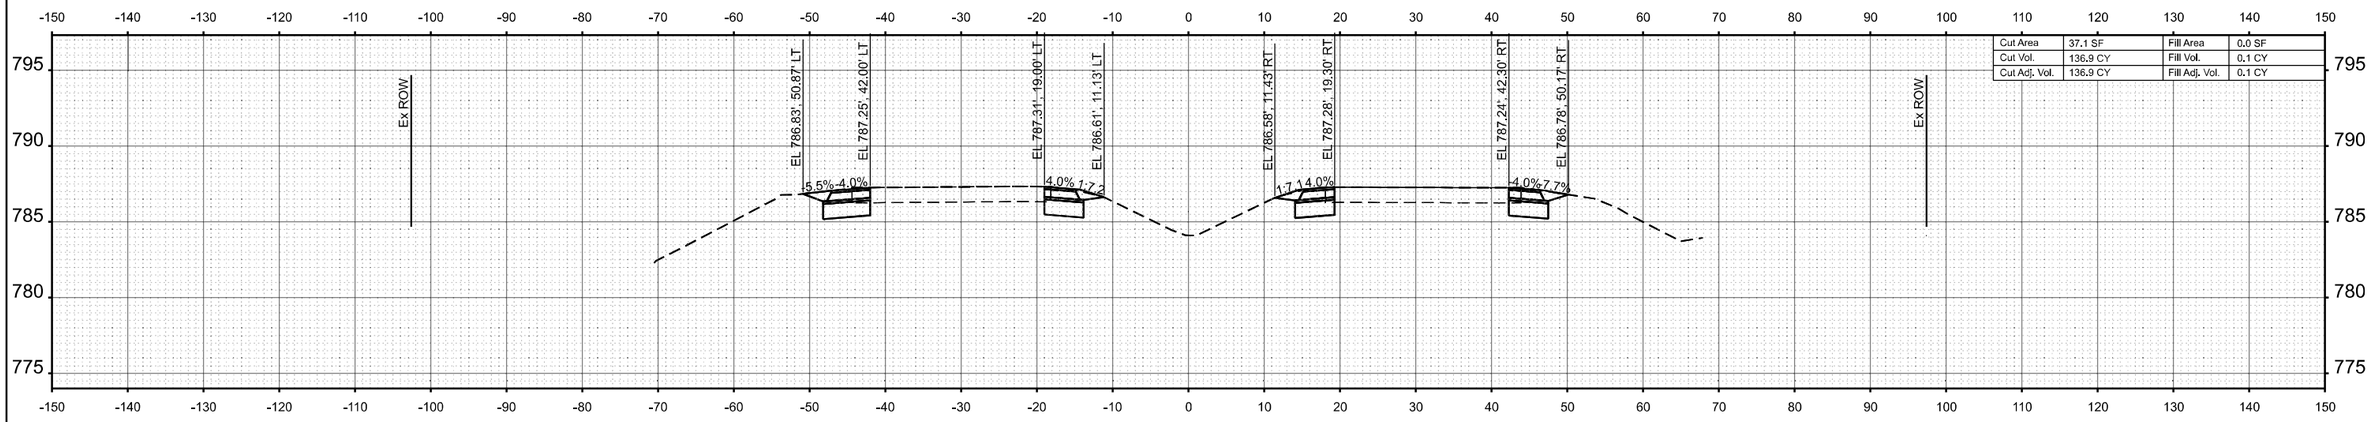

STA 313+00.00

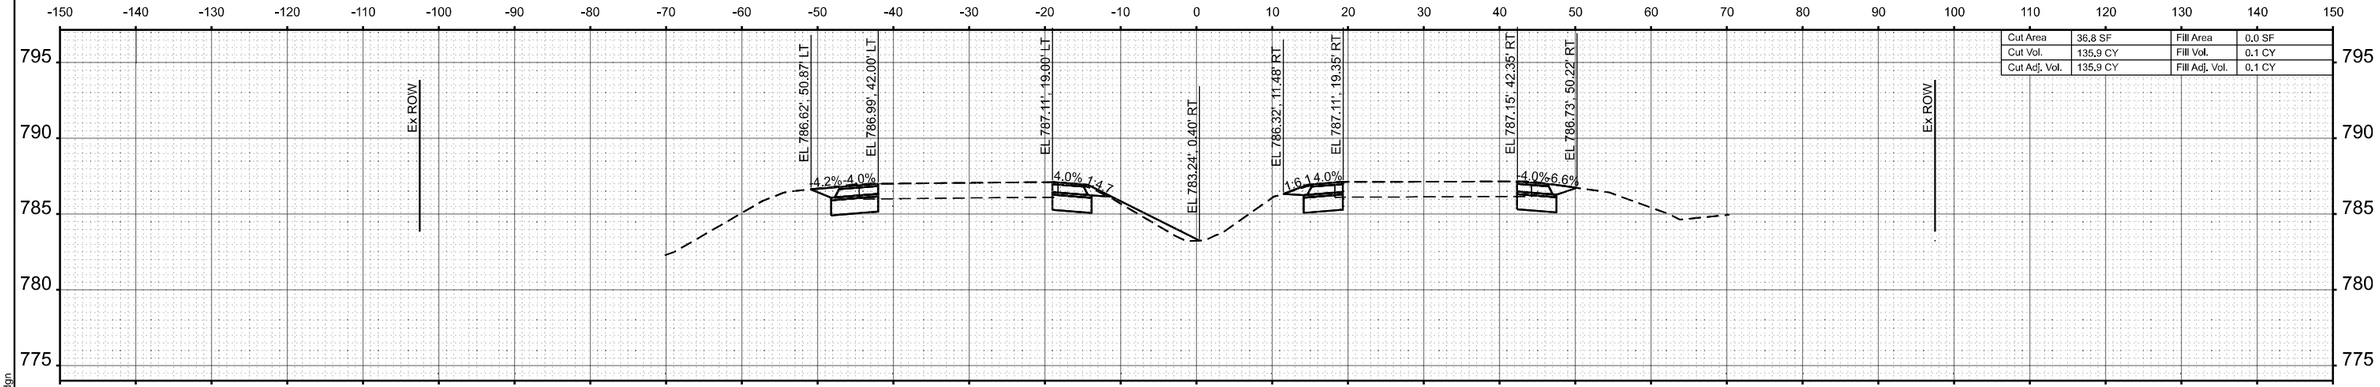

STA 312+00.00

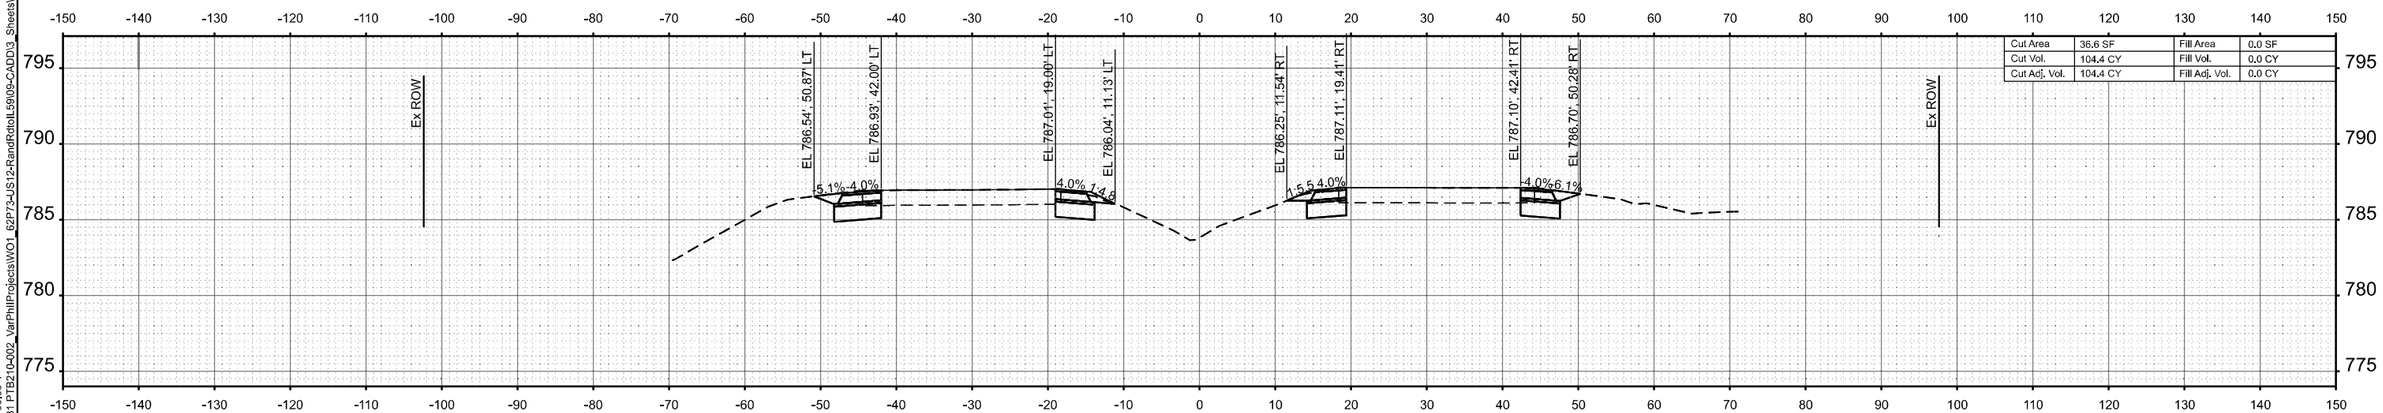

STA 311+00.00

MODEL: {sht} 62P73 - 311+00.00-1
FILE NAME: Z:\2023\23231 PTB210-002_VarPhillProjects\WO1_62P73-US12-RandRdtoIL59\09-CADD\$_Sheets\d162p73-shlt-xssht.dgn

WBK ENGINEERING
116 WEST MAIN STREET
SUITE 201
ST. CHARLES, IL 60174
(630) 443-7755


USER NAME = AdamWuellner	DESIGNED - KC	REVISED -	
	DRAWN - AW	REVISED -	
	CHECKED - RS	REVISED -	
PLOT DATE = 3/21/2025	DATE - $SUBDATE	REVISED -	

STATE OF ILLINOIS
DEPARTMENT OF TRANSPORTATION


US 12 (RAND ROAD) - IL 59 TO OLD RAND ROAD
CROSS SECTIONS

SCALE: 1"=10' | SHEET 50 OF 130 SHEETS | STA. | TO STA.


F.A.P RTE.	SECTION	COUNTY	TOTAL SHEETS	SHEET NO.
334	2024-1053-RS&N,SR,RS	LAKE	230	150
		CONTRACT NO. 62P73		
	ILLINOIS FED. AID PROJECT			

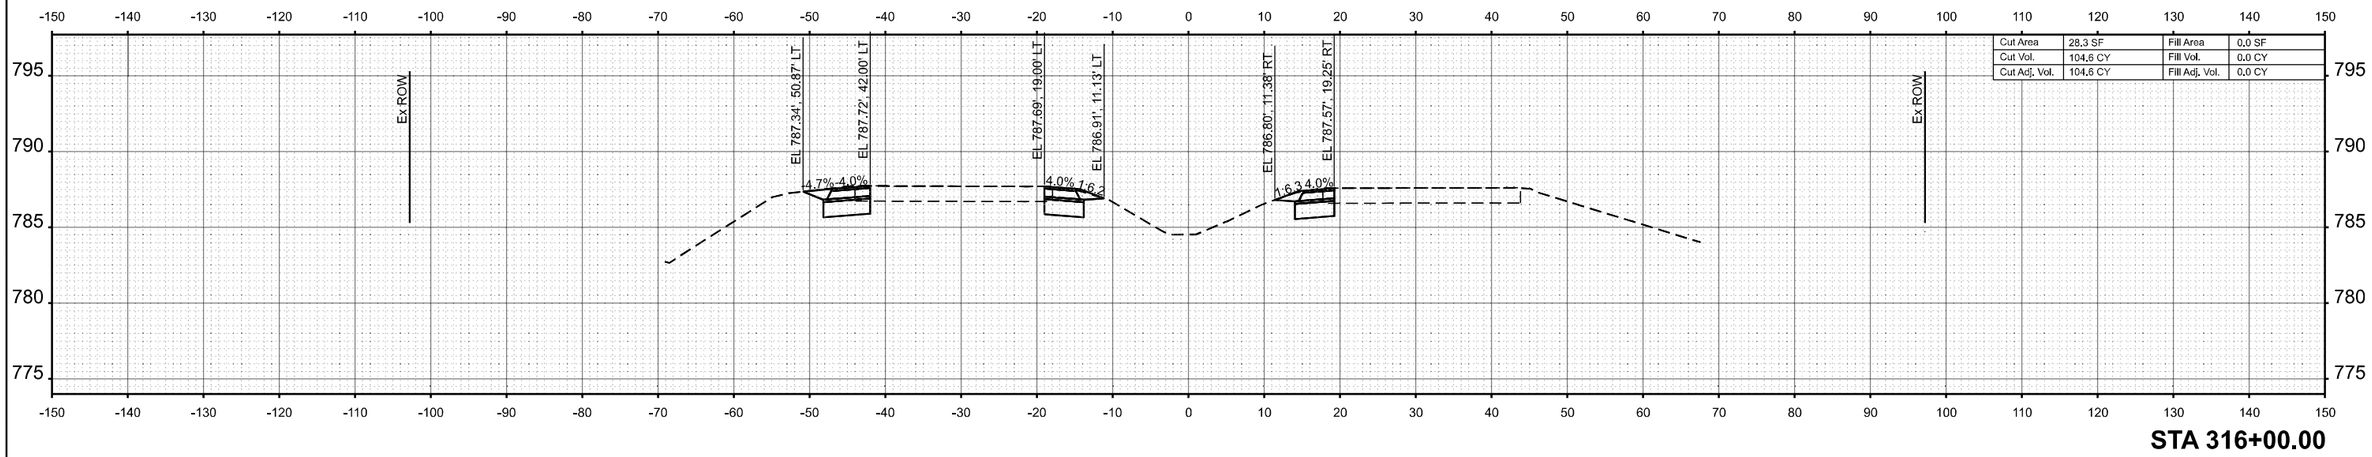

STA 316+00.00

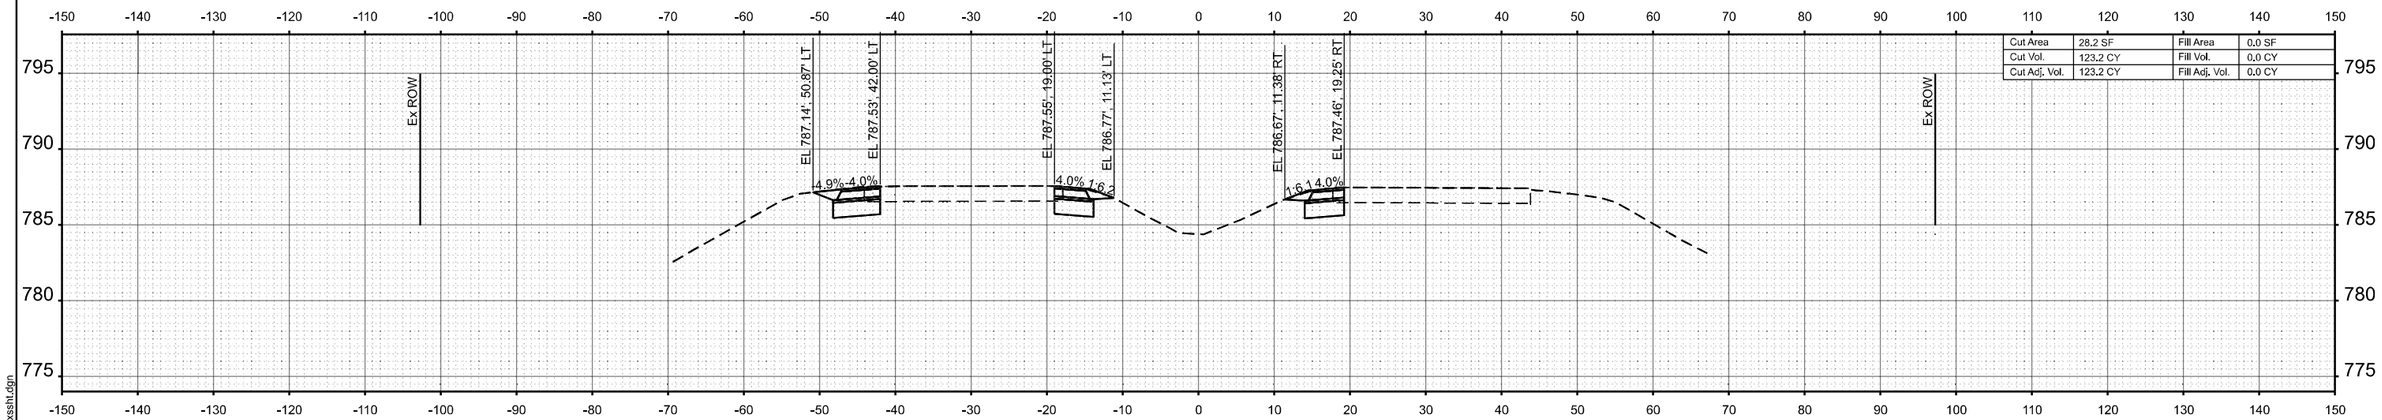

STA 315+00.00

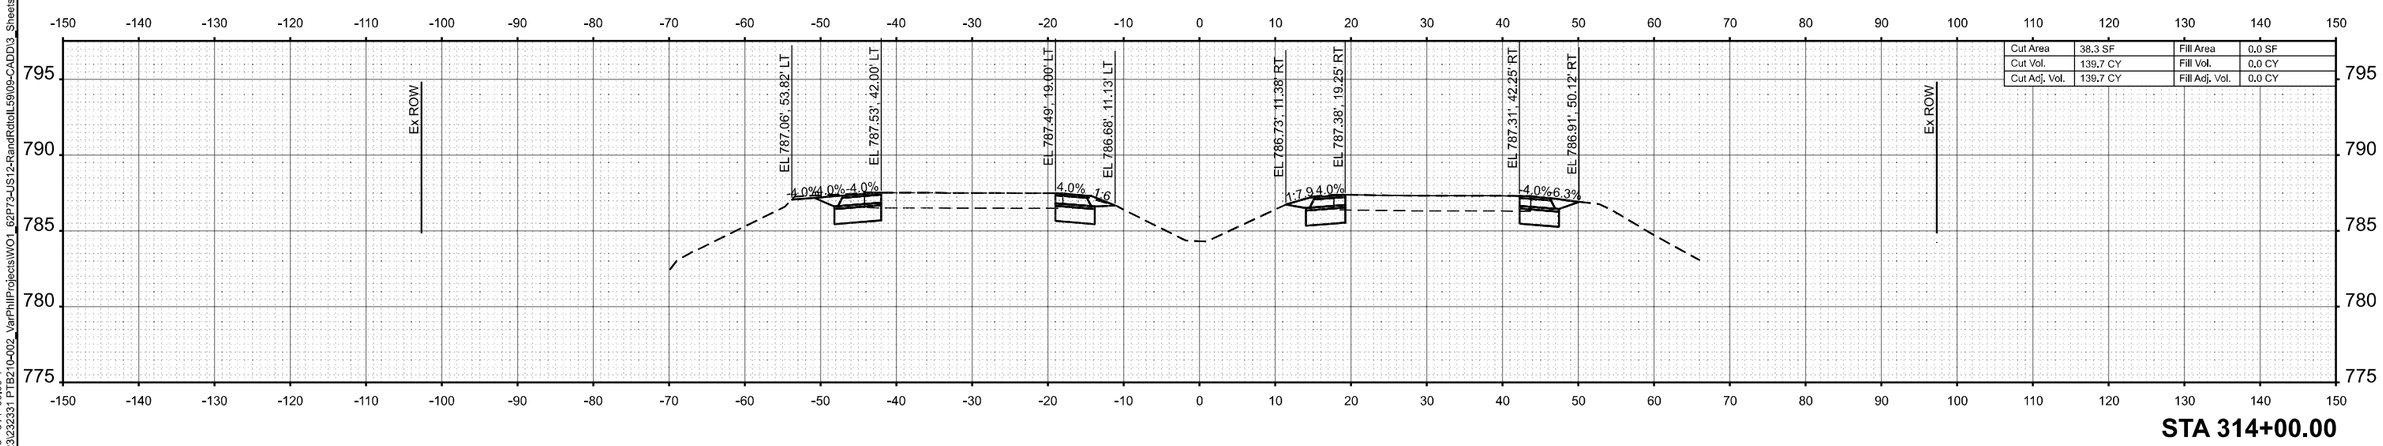

STA 314+00.00

WBK ENGINEERING
116 WEST MAIN STREET
SUITE 201
ST. CHARLES, IL 60174
(630) 443-7755

USER NAME = AdamWuellner	DESIGNED - KC	REVISED -	
	DRAWN - AW	REVISED -	
	CHECKED - RS	REVISED -	
PLOT DATE = 3/21/2025	DATE - $SUBDATE	REVISED -	


STATE OF ILLINOIS
DEPARTMENT OF TRANSPORTATION

US 12 (RAND ROAD) - IL 59 TO OLD RAND ROAD
CROSS SECTIONS


SCALE: 1"=10' | SHEET 51 OF 130 SHEETS | STA. | TO STA.

F.A.P RTE.	SECTION	COUNTY	TOTAL SHEETS	SHEET NO.
334	2024-1053-RS&N,SR,RS	LAKE	230	151
		CONTRACT NO. 62P73		
	ILLINOIS FED. AID PROJECT			


MODEL: {sht} 62P73 - 314+00.00-1
FILE NAME: Z:\2023\23231 PTB210-002_VarPhilProjects\WO1_62P73-US12-RandRdtoIL59\09-CADD\3_Sheets\d162p73-sht-xssht.dgn

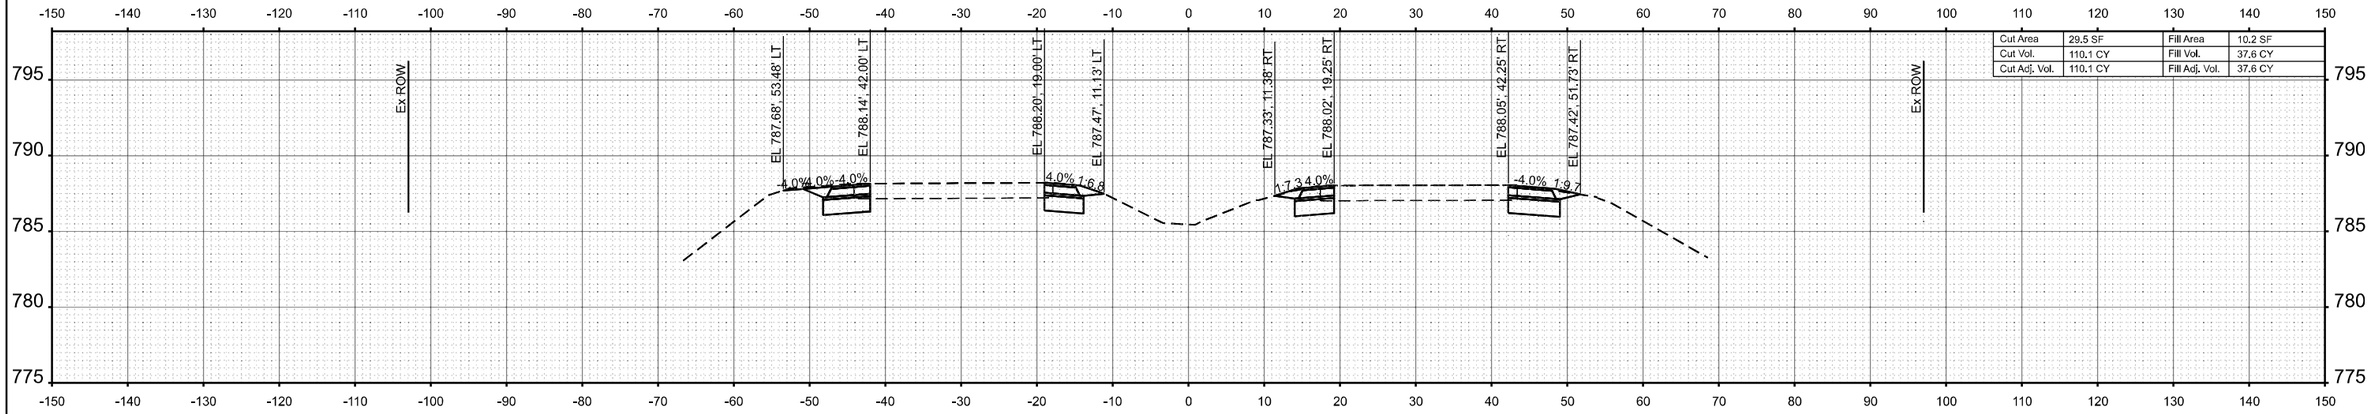

STA 319+00.00

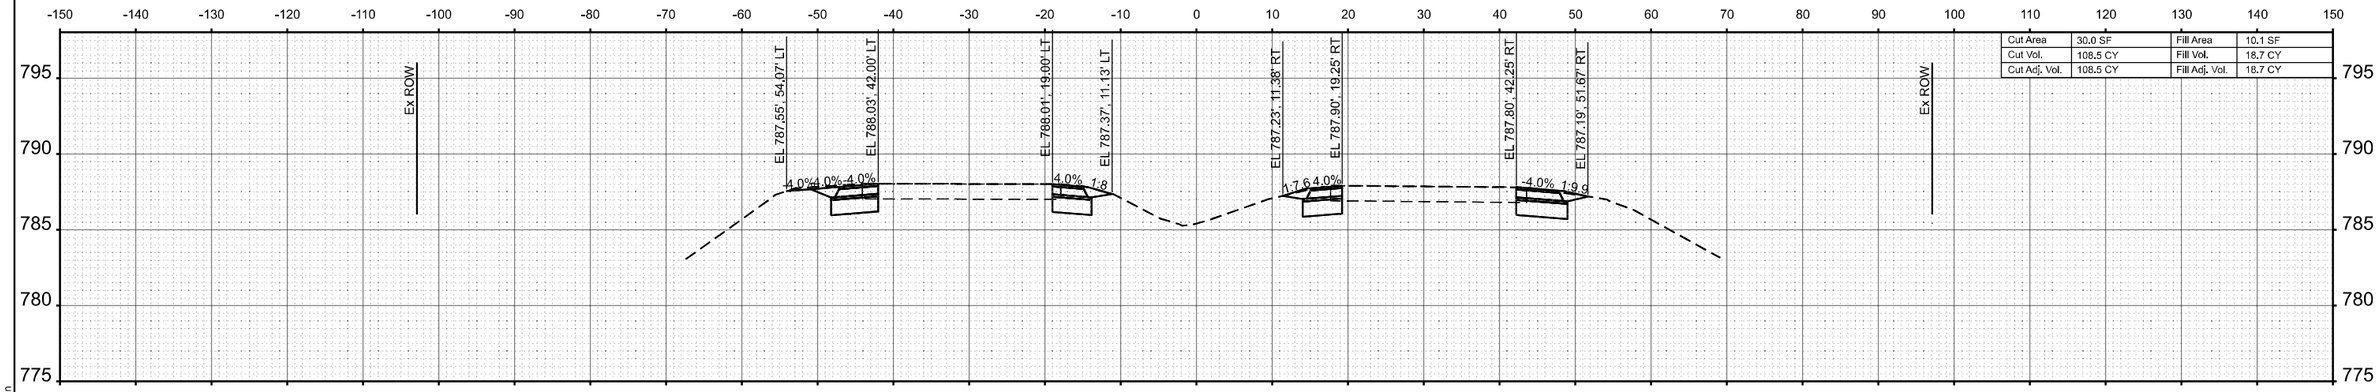

STA 318+00.00

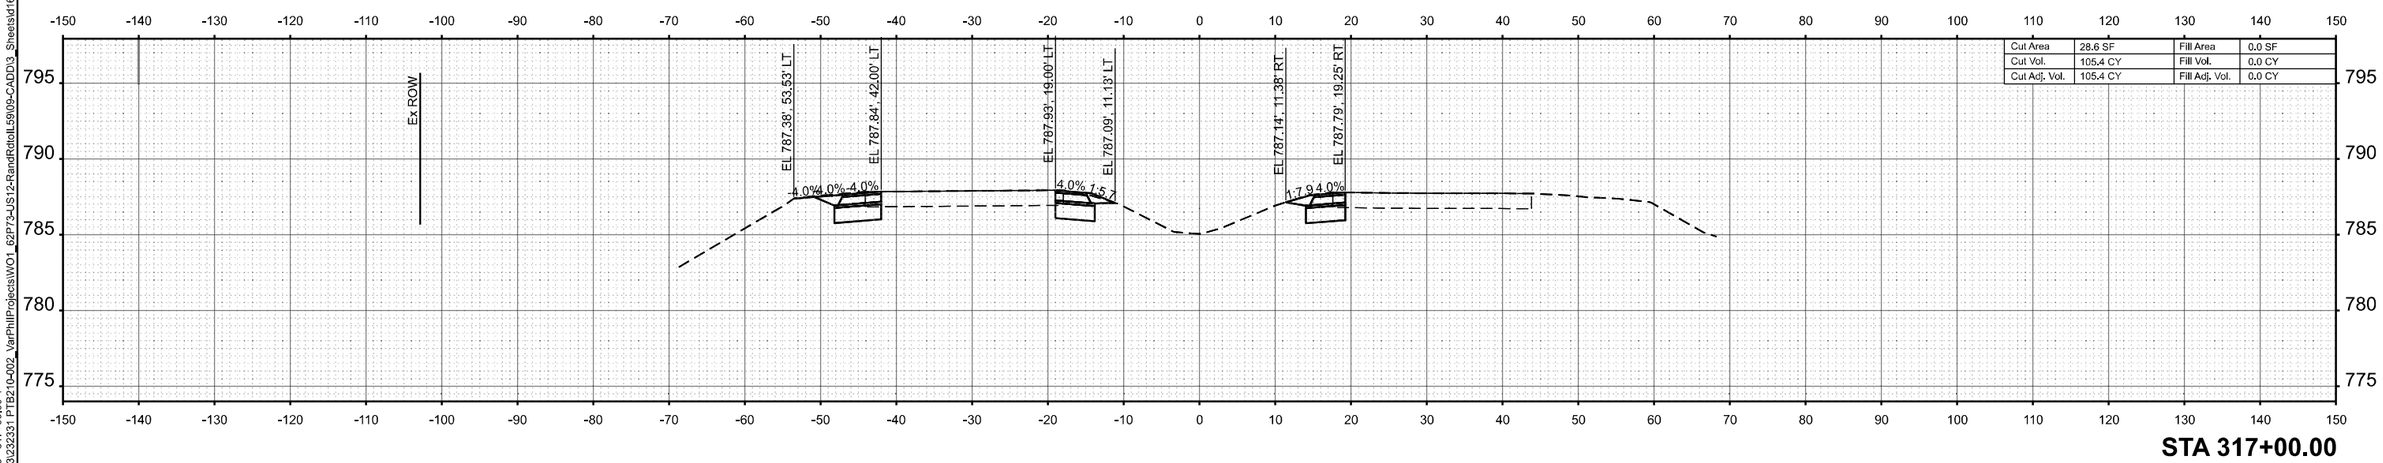

STA 317+00.00

MODEL: (shl) 62P73 - 317+00.00-1
FILE NAME: Z:\2023\232331 PTB210-002_VarPhilProjectsWO1_62P73-US12-RandRdtoIL59\09-CADD\3_Sheets\d162p73-shlt-xssht.dgn

WBK ENGINEERING
116 WEST MAIN STREET
SUITE 201
ST. CHARLES, IL 60174
(630) 443-7755


USER NAME = AdamWuellner	DESIGNED - KC	REVISED -	
	DRAWN - AW	REVISED -	
	CHECKED - RS	REVISED -	
PLOT DATE = 3/21/2025	DATE - $SUBDATE	REVISED -	

STATE OF ILLINOIS
DEPARTMENT OF TRANSPORTATION


US 12 (RAND ROAD) - IL 59 TO OLD RAND ROAD
CROSS SECTIONS

SCALE: 1"=10' | SHEET 52 OF 130 SHEETS | STA. | TO STA.


F.A.P RTE.	SECTION	COUNTY	TOTAL SHEETS	SHEET NO.
334	2024-1053-RS&N,SR,RS	LAKE	230	152
		CONTRACT NO. 62P73		
		ILLINOIS	FED. AID PROJECT	

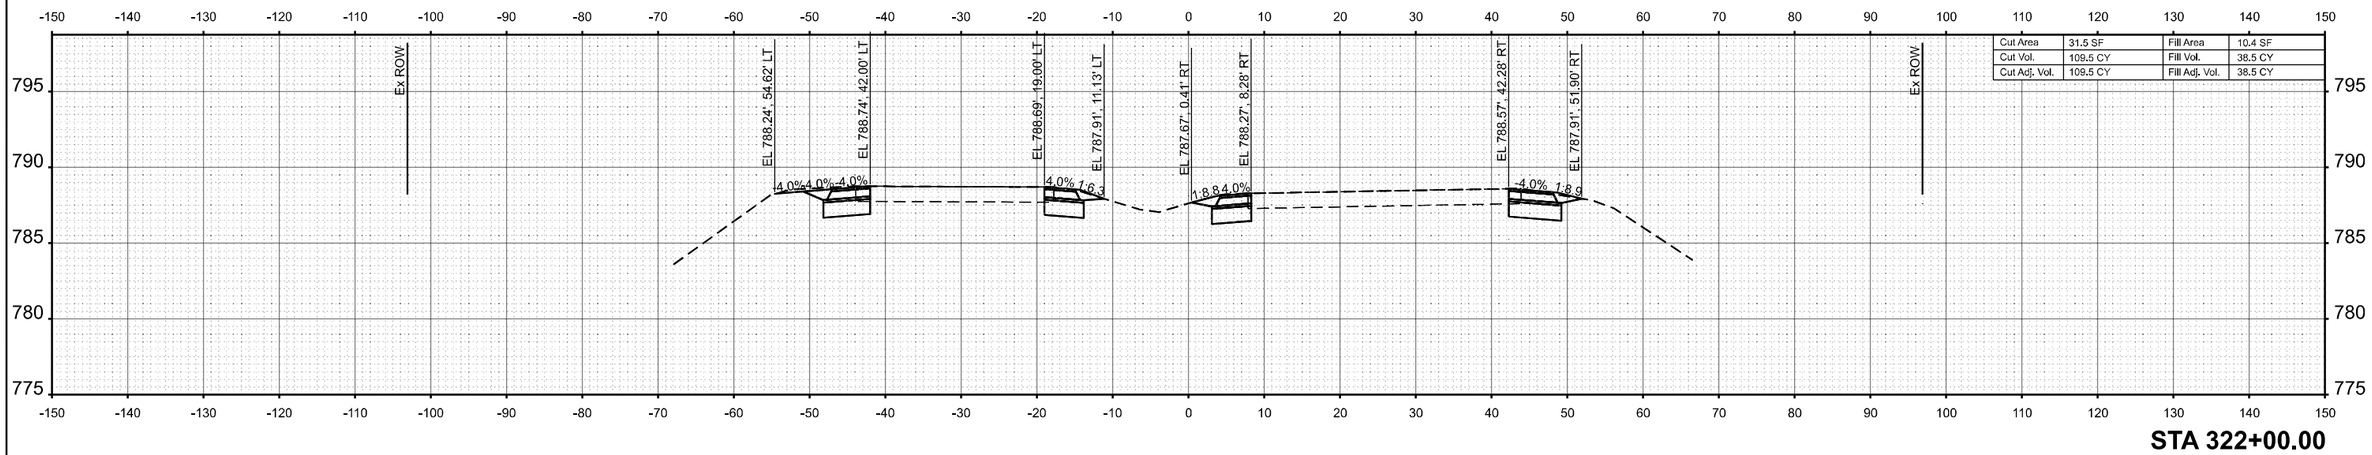

STA 322+00.00

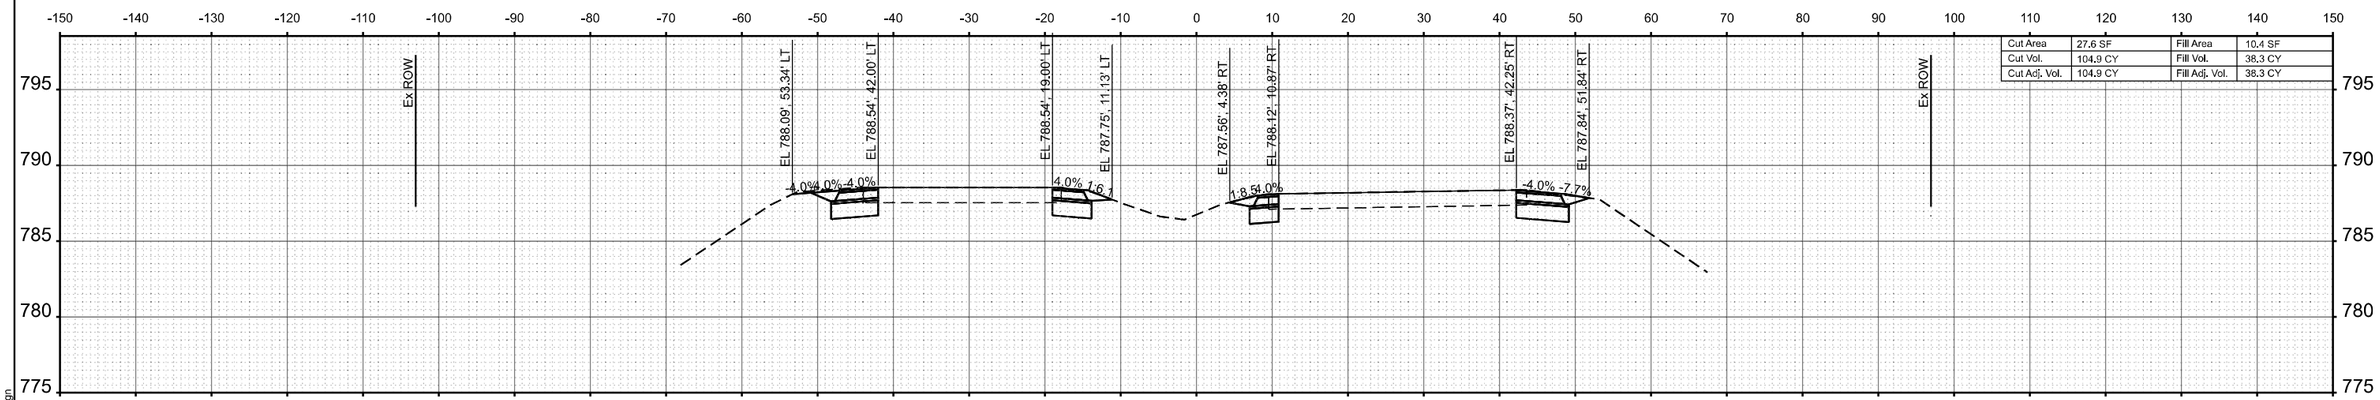

STA 321+00.00

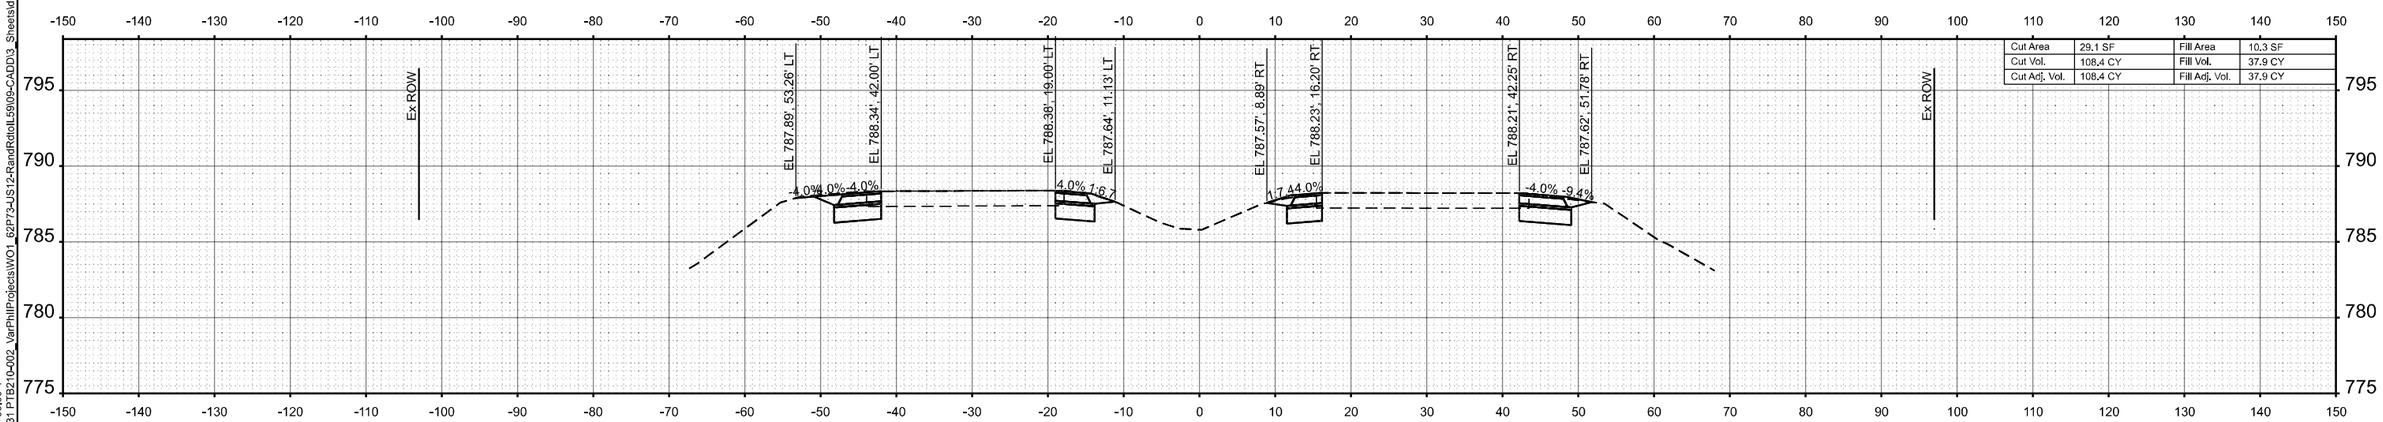

STA 320+00.00

MODEL: [sht] 62P73 - 320+00.00-1
FILE NAME: Z:\2023\232331 PTB210-002_VarPhillProjects\WO1_62P73-US12-RandRdtoIL59\09-CADD\3_Sheets\d162p73-sht-xssht.dgn

WBK ENGINEERING
116 WEST MAIN STREET
SUITE 201
ST. CHARLES, IL 60174
(630) 443-7755


USER NAME = AdamWuellner	DESIGNED - KC	REVISED -
	DRAWN - AW	REVISED -
	CHECKED - RS	REVISED -
PLOT DATE = 3/21/2025	DATE - $SUBDATE	REVISED -

STATE OF ILLINOIS
DEPARTMENT OF TRANSPORTATION


US 12 (RAND ROAD) - IL 59 TO OLD RAND ROAD
CROSS SECTIONS

SCALE: 1"=10' | SHEET 53 OF 130 SHEETS | STA. | TO STA.


F.A.P RTE.	SECTION	COUNTY	TOTAL SHEETS	SHEET NO.
334	2024-1053-RS&N,SR,RS	LAKE	230	153
		CONTRACT NO. 62P73		
	ILLINOIS FED. AID PROJECT			

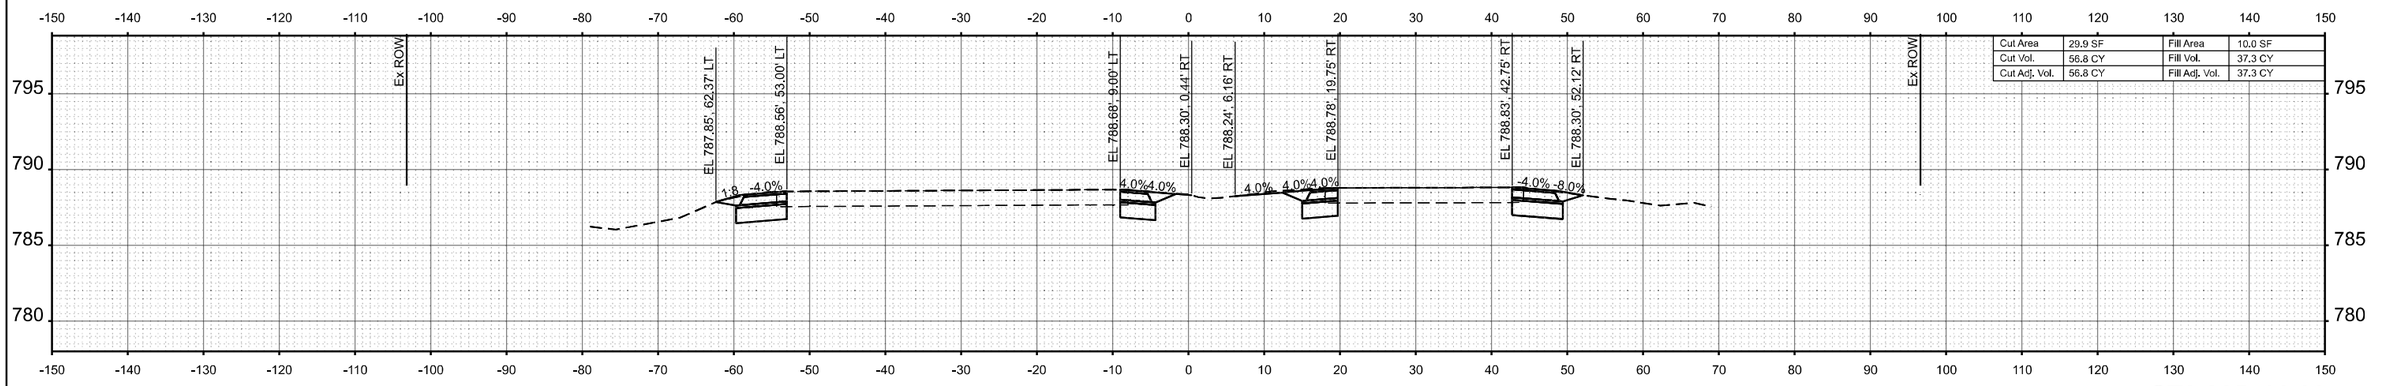

STA 325+00.00

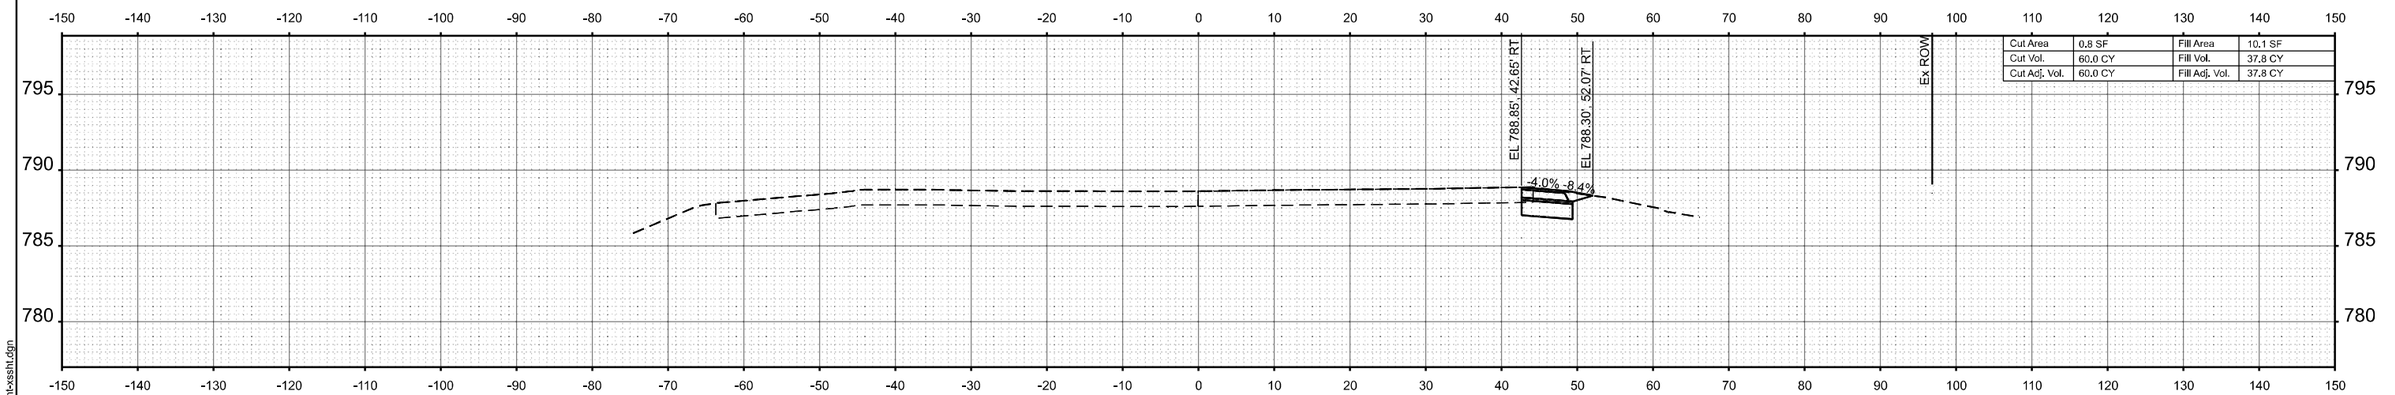

STA 324+00.00

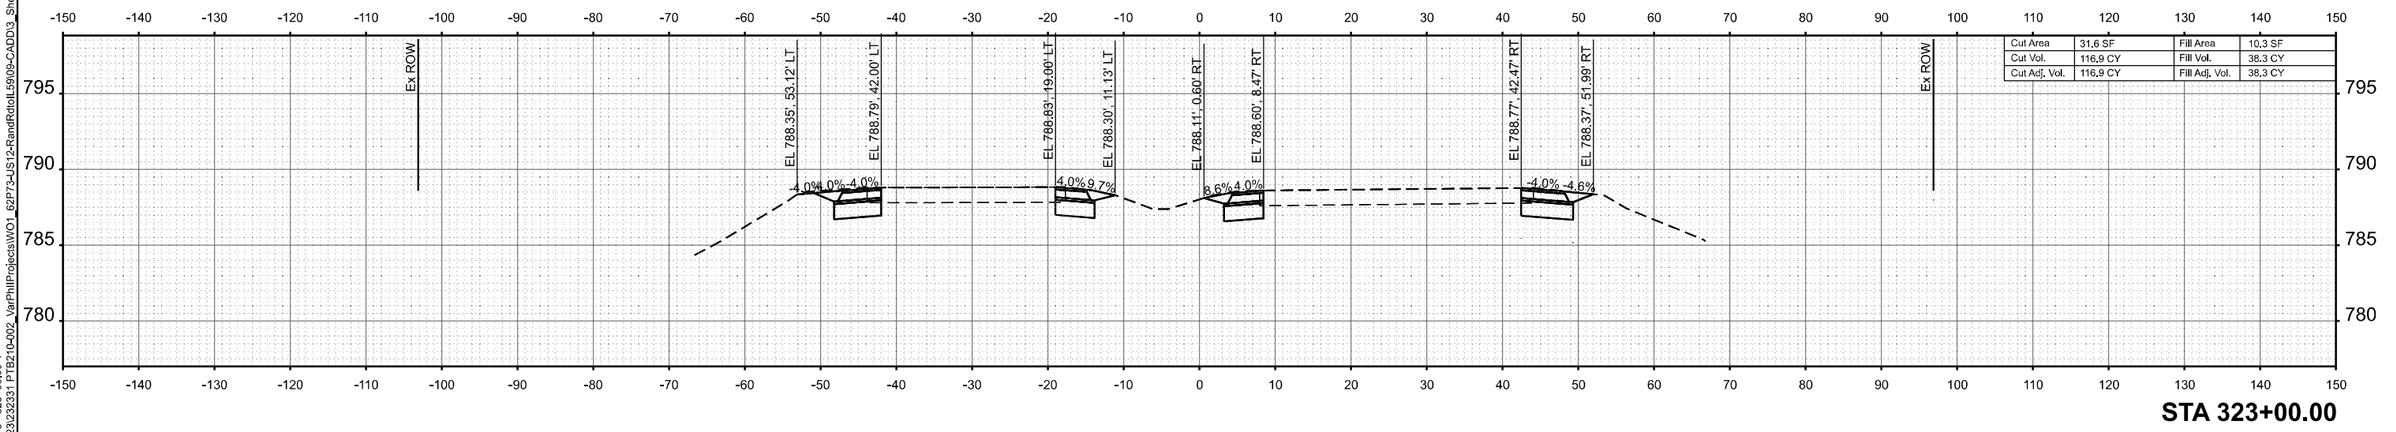

STA 323+00.00

MODEL: (shl) 62P73 - 323+00.00-1
FILE NAME: Z:\2023\232331 PTB210-002_VarPhilProjects\WO1_62P73-US12-RandRdtoIL59\09-CADD\3_Sheets\d162p73-shl-xssht.dgn

WBK ENGINEERING
116 WEST MAIN STREET
SUITE 201
ST. CHARLES, IL 60174
(630) 443-7755


USER NAME = AdamWuellner	DESIGNED - KC	REVISED -	
	DRAWN - AW	REVISED -	
	CHECKED - RS	REVISED -	
PLOT DATE = 3/21/2025	DATE - $SUBDATE	REVISED -	

STATE OF ILLINOIS
DEPARTMENT OF TRANSPORTATION


US 12 (RAND ROAD) - IL 59 TO OLD RAND ROAD
CROSS SECTIONS

SCALE: 1"=10' | SHEET 54 OF 130 SHEETS | STA. | TO STA.


F.A.P RTE.	SECTION	COUNTY	TOTAL SHEETS	SHEET NO.
334	2024-1053-RS&N,SR,RS	LAKE	230	154
		CONTRACT NO. 62P73		
	ILLINOIS FED. AID PROJECT			

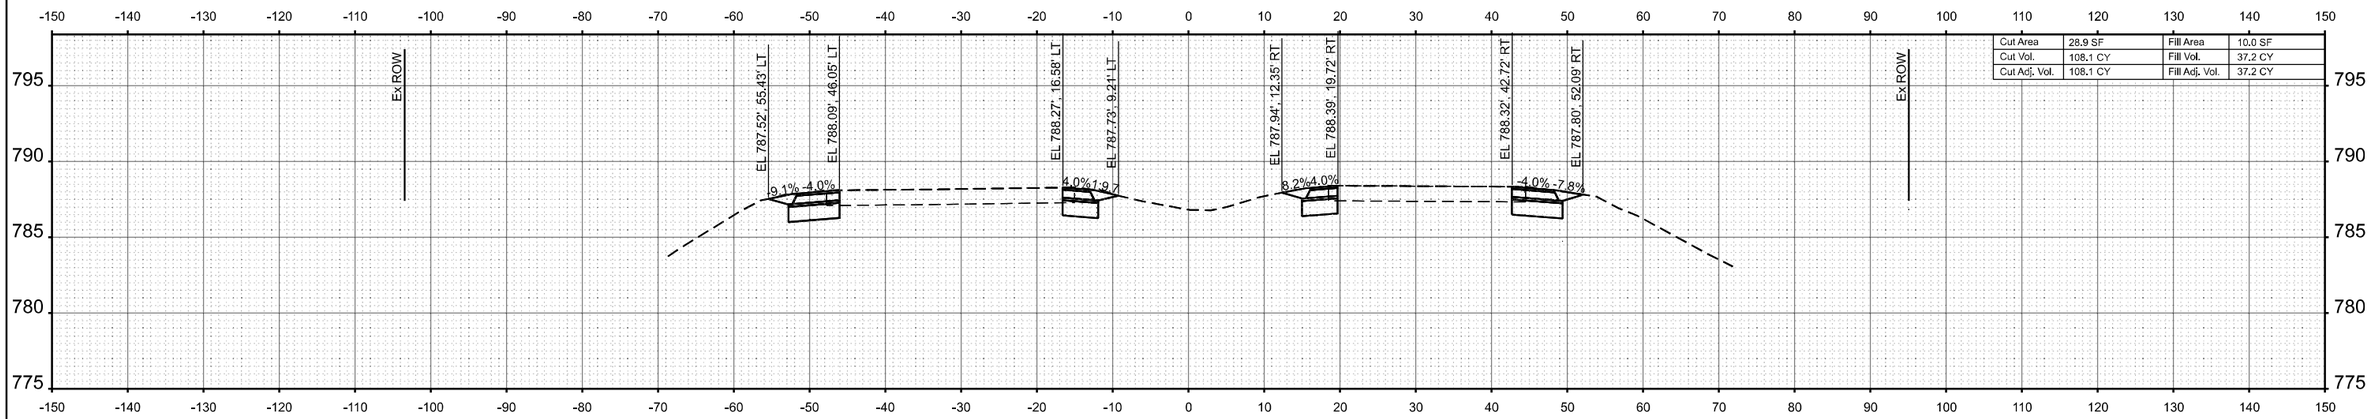

STA 328+00.00

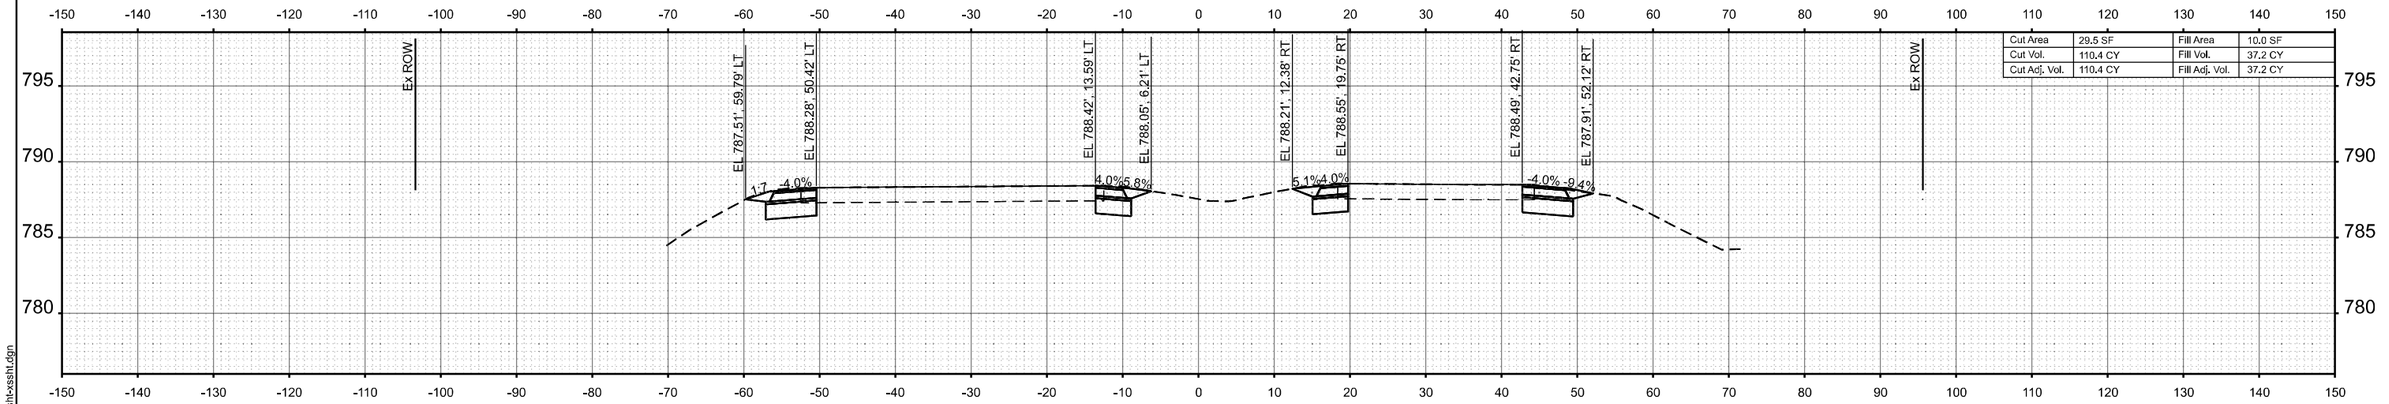

STA 327+00.00

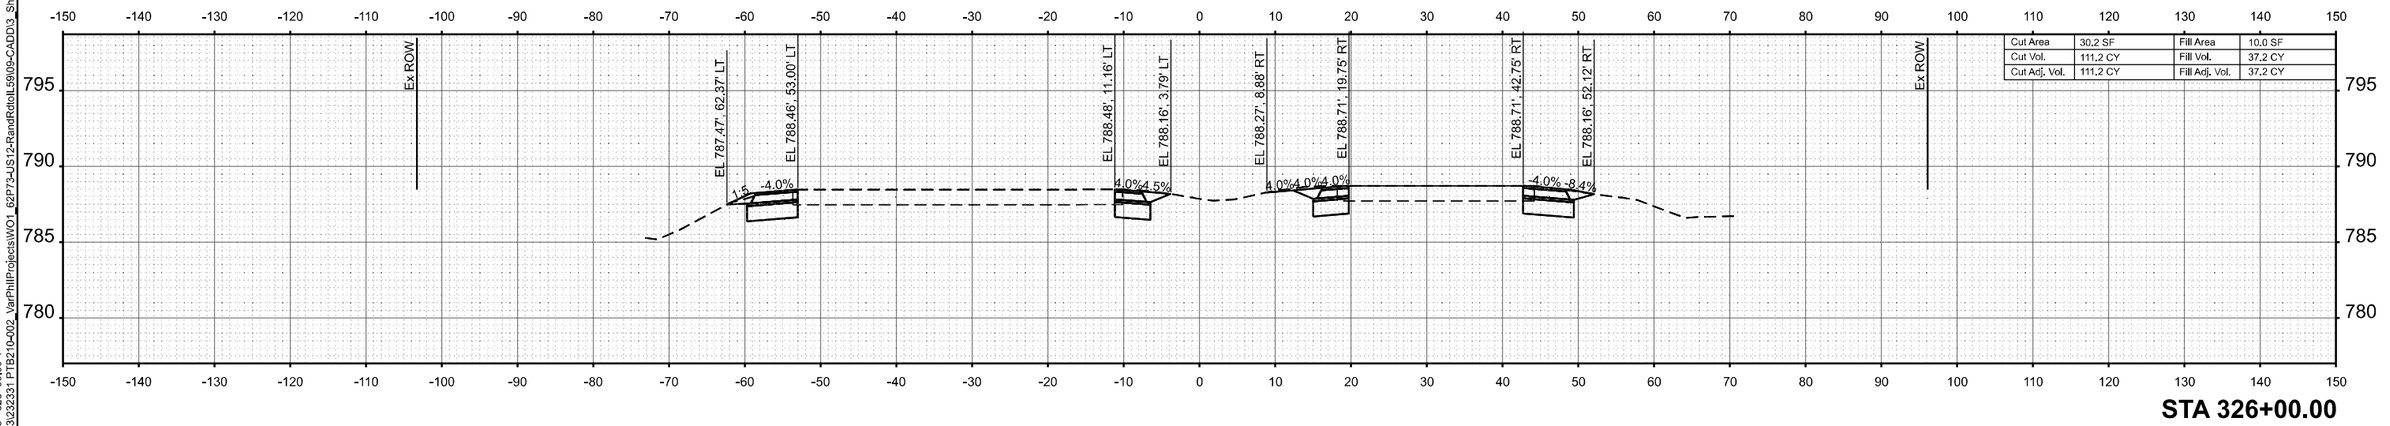

STA 326+00.00

MODEL: (shl) 62P73 - 326+00.00-1
FILE NAME: Z:\2023\232331 PTB210-002_VarPhilProjectsWO1_62P73-US12-RandRdtoIL59\09-CADD\3_Sheets\d162p73-shl-xssht.dgn

WBK ENGINEERING
116 WEST MAIN STREET
SUITE 201
ST. CHARLES, IL 60174
(630) 443-7755


USER NAME	= AdamWuellner	DESIGNED	- KC	REVISED	-
		DRAWN	- AW	REVISED	-
		CHECKED	- RS	REVISED	-
PLOT DATE	= 3/21/2025	DATE	- $SUBDATE	REVISED	-

STATE OF ILLINOIS
DEPARTMENT OF TRANSPORTATION

US 12 (RAND ROAD) - IL 59 TO OLD RAND ROAD
CROSS SECTIONS

SCALE: 1"=10' | SHEET 55 OF 130 SHEETS | STA. | TO STA.

F.A.P RTE.	SECTION	COUNTY	TOTAL SHEETS	SHEET NO.
334	2024-1053-RS&N,SR,RS	LAKE	230	155
		CONTRACT NO. 62P73		
	ILLINOIS FED. AID PROJECT			

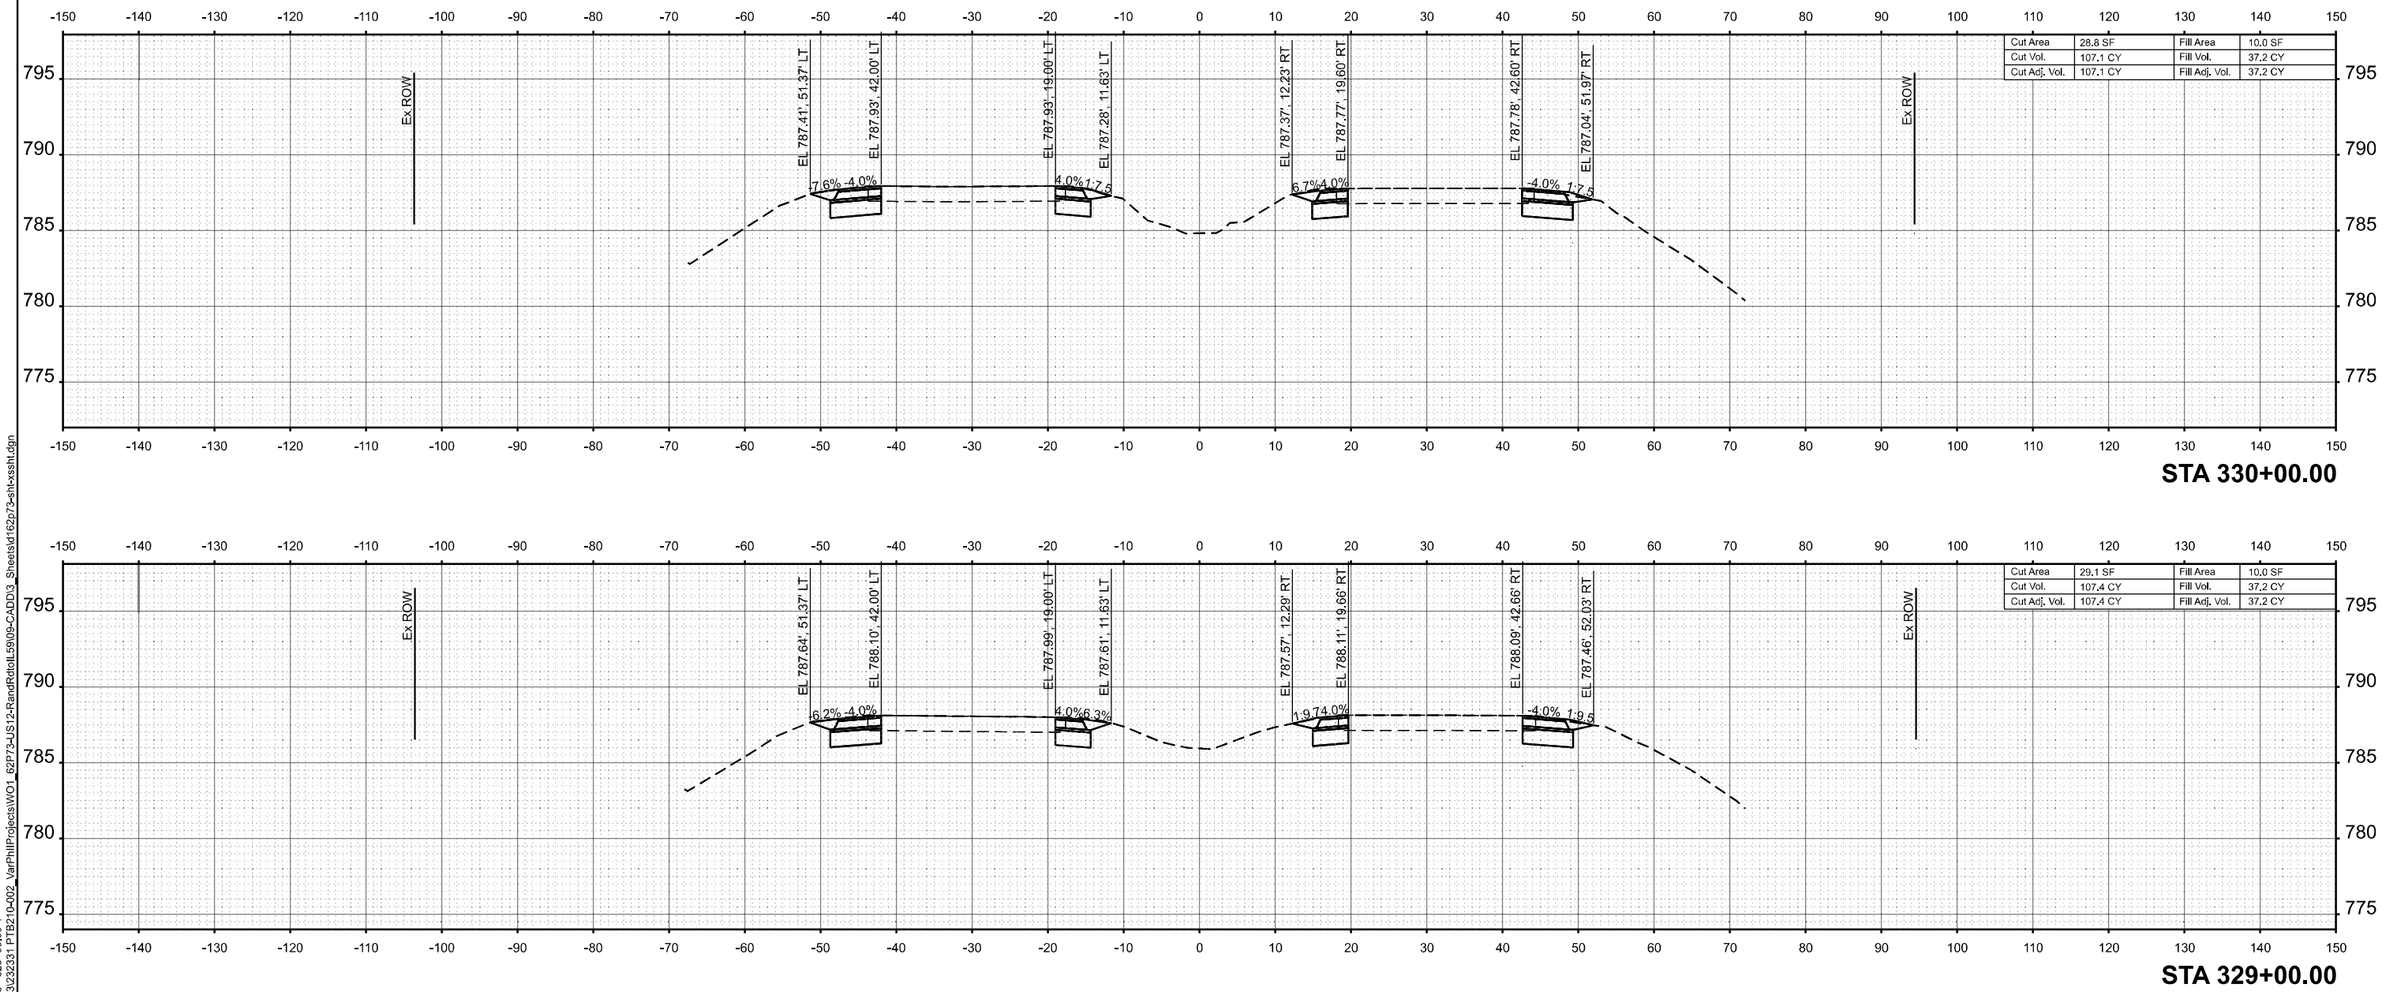

STA 330+00.00

STA 329+00.00

MODEL: (shl) 62P73 - 329+00.00-1
FILE NAME: Z:\2023\232331 PTB210-002_VarPhilProjects\WO1_62P73-US12-RandRdtoIL59\09-CADD\3_Sheets\d162p73-shl-xssht.dgn

WBK ENGINEERING
116 WEST MAIN STREET
SUITE 201
ST. CHARLES, IL 60174
(630) 443-7755


USER NAME = AdamWuellner	DESIGNED - KC	REVISED -	
	DRAWN - AW	REVISED -	
	CHECKED - RS	REVISED -	
PLOT DATE = 3/21/2025	DATE - $SUBDATE	REVISED -	

STATE OF ILLINOIS
DEPARTMENT OF TRANSPORTATION


US 12 (RAND ROAD) - IL 59 TO OLD RAND ROAD
CROSS SECTIONS

SCALE: 1"=10' | SHEET 56 OF 130 SHEETS | STA. | TO STA.


F.A.P RTE.	SECTION	COUNTY	TOTAL SHEETS	SHEET NO.
334	2024-1053-RS&N,SR,RS	LAKE	230	156
		CONTRACT NO. 62P73		
		ILLINOIS	FED. AID PROJECT	

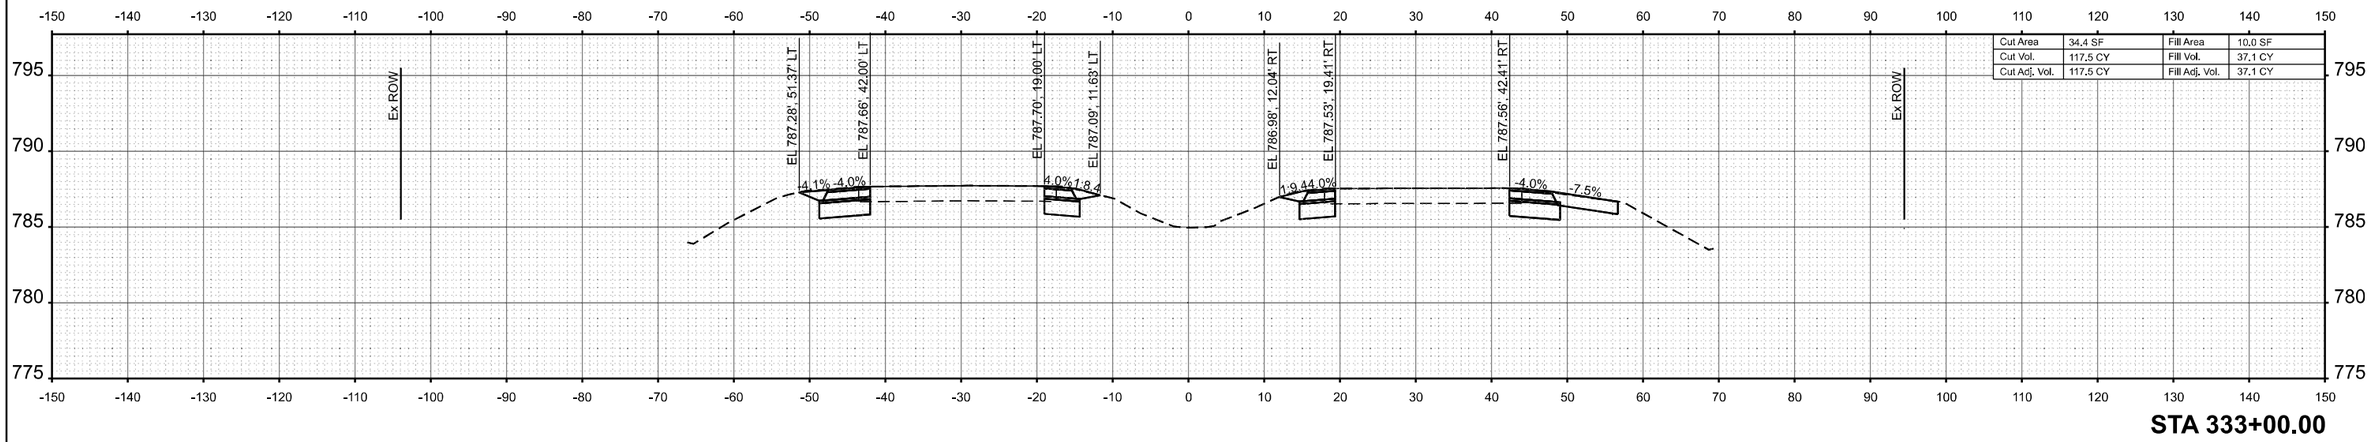

STA 333+00.00

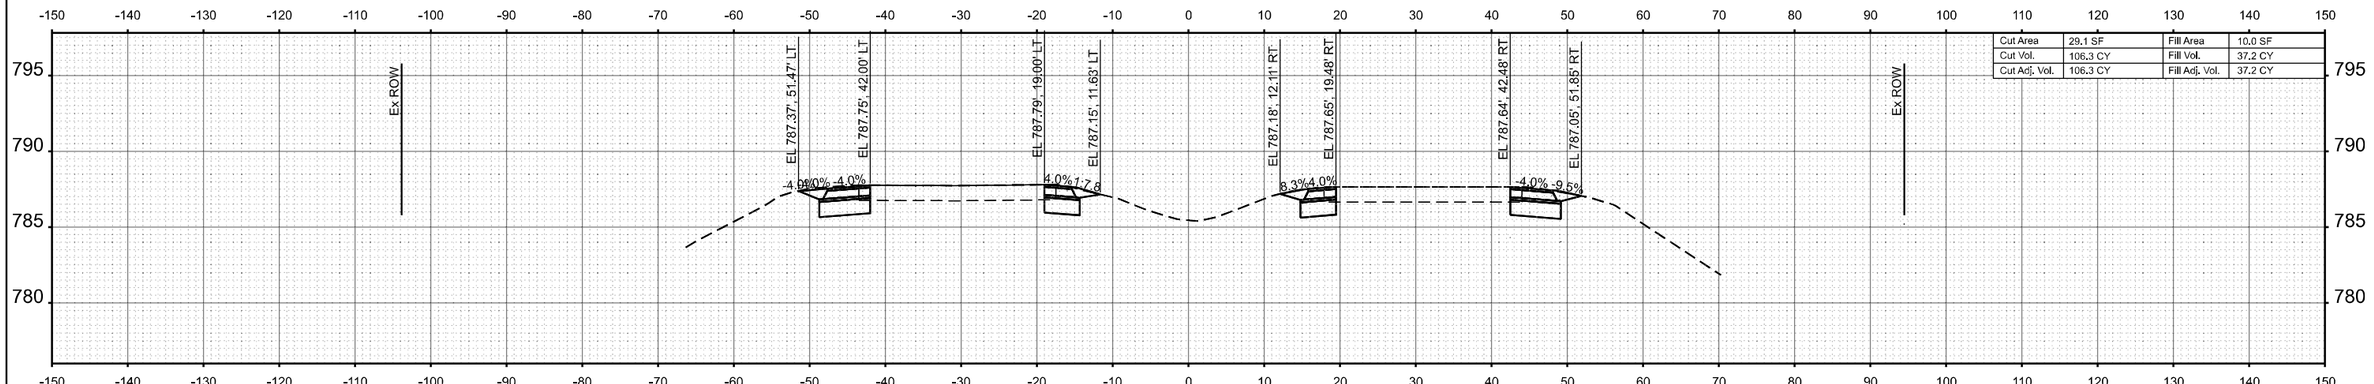

STA 332+00.00

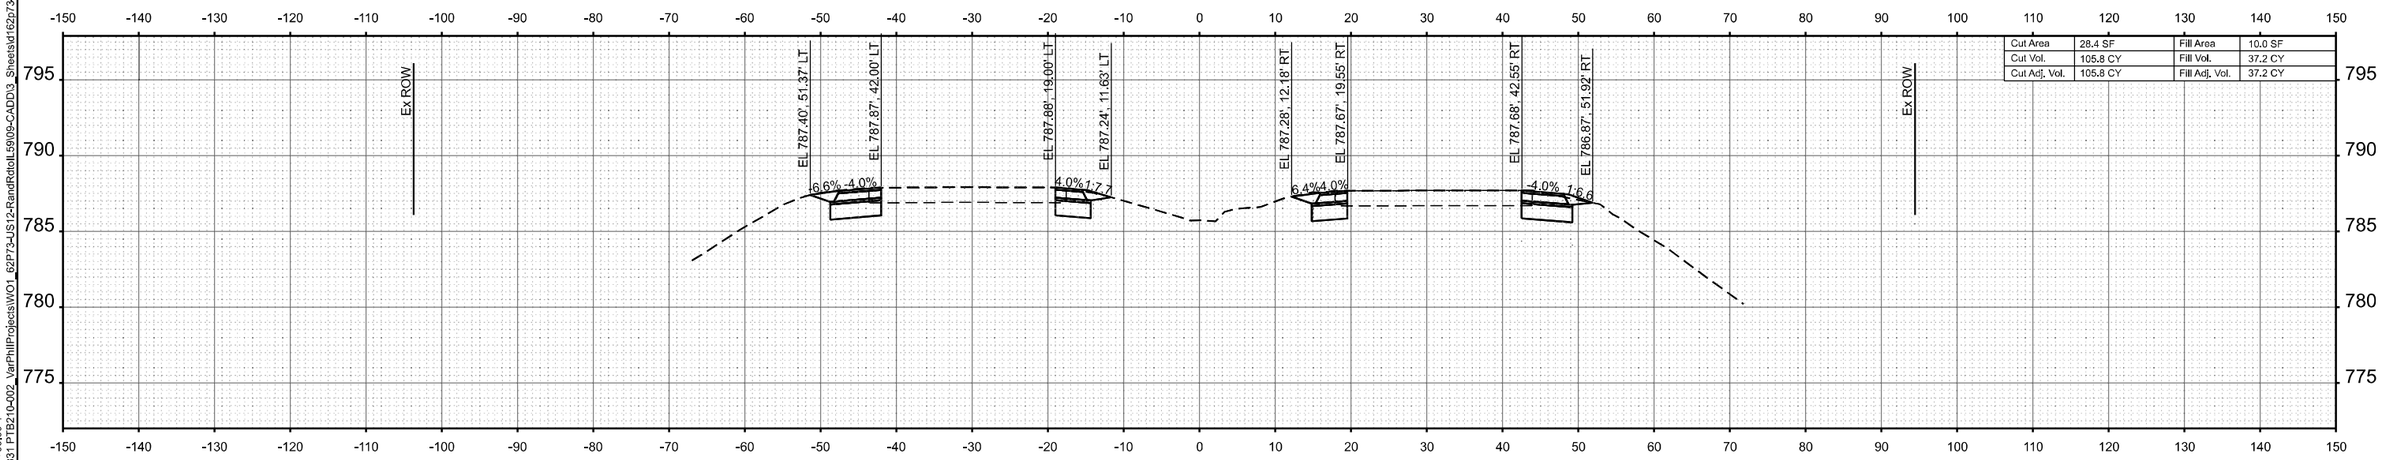


STA 331+00.00

MODEL: (shl) 62P73 - 331+00.00-1
FILE NAME: Z:\2023\232331 PTB210-002_VarPhilProjectsWO1_62P73-US12-RandRdtoIL59\09-CADD\3_Sheets\d162p73-shl-xssht.dgn


WBK ENGINEERING
116 WEST MAIN STREET
SUITE 201
ST. CHARLES, IL 60174
(630) 443-7755

USER NAME = AdamWuellner	DESIGNED - KC	REVISED -	STATE OF ILLINOIS DEPARTMENT OF TRANSPORTATION	US 12 (RAND ROAD) - IL 59 TO OLD RAND ROAD CROSS SECTIONS	
	DRAWN - AW	REVISED -			
	CHECKED - RS	REVISED -			
PLOT DATE = 3/21/2025	DATE - $SUBDATE	REVISED -		SCALE: 1"=10' SHEET 57 OF 130 SHEETS STA. TO STA.	


F.A.P RTE.	SECTION	COUNTY	TOTAL SHEETS	SHEET NO.
334	2024-1053-RS&N,SR,RS	LAKE	230	157
		CONTRACT NO. 62P73		
	ILLINOIS FED. AID PROJECT			

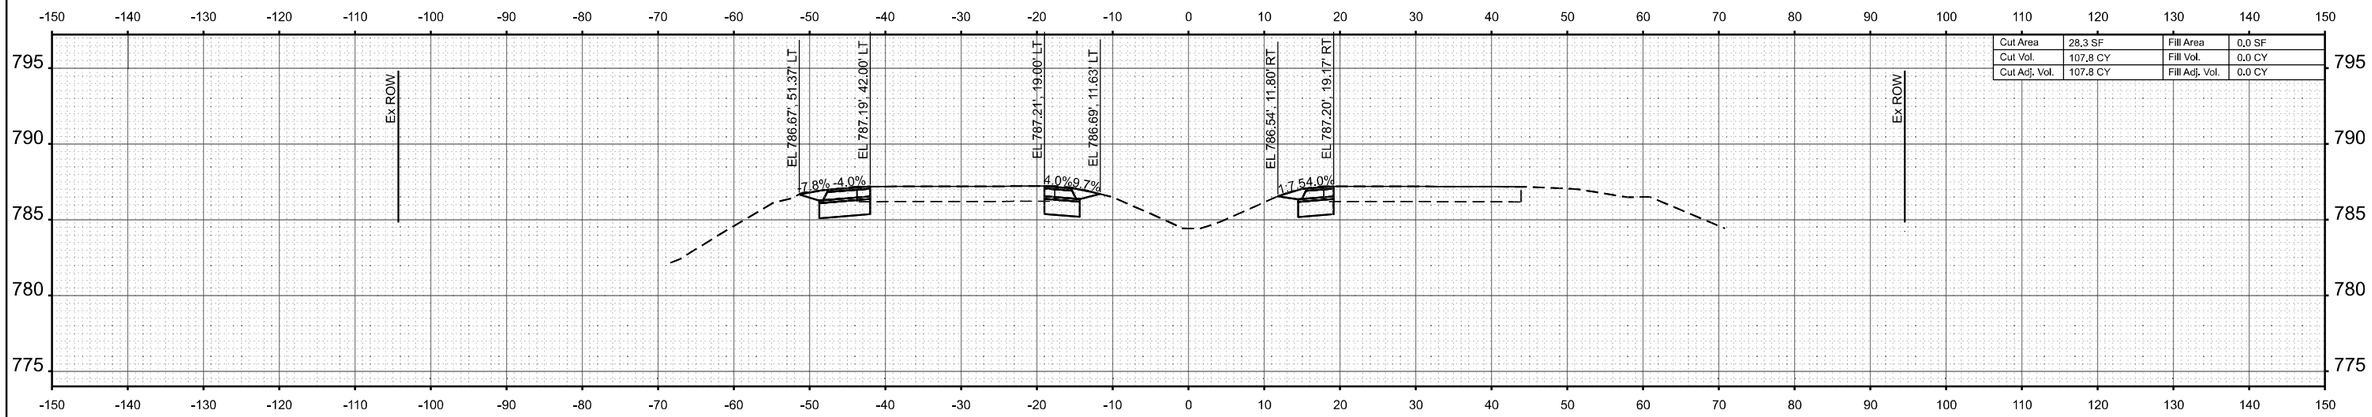

STA 336+00.00

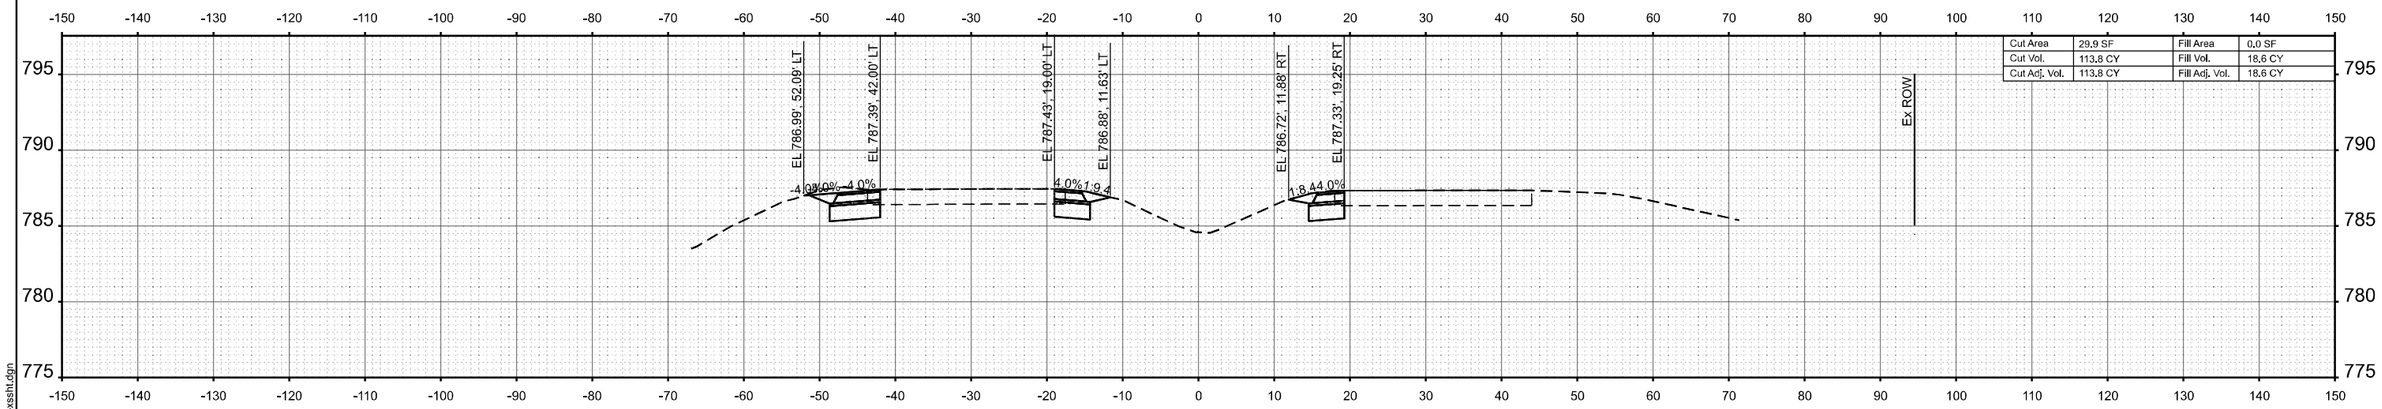

STA 335+00.00

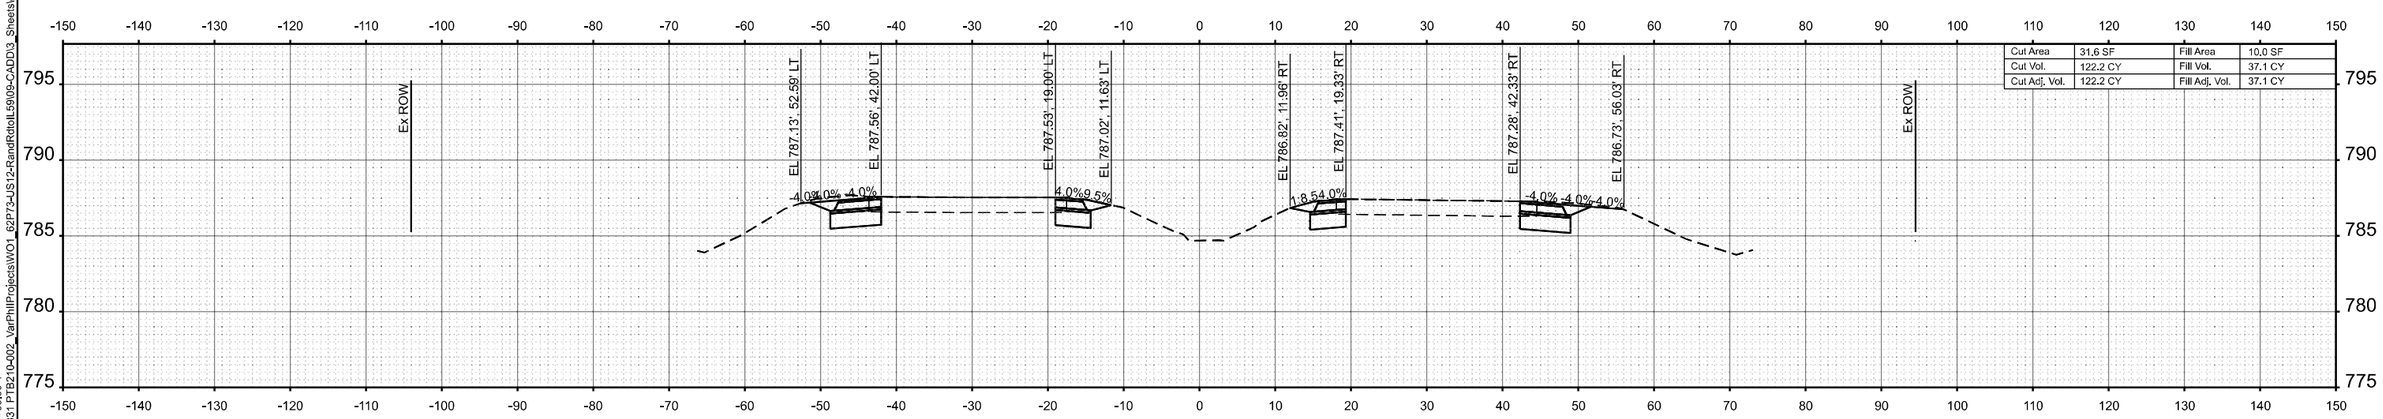

STA 334+00.00

MODEL: [shl] 62P73 - 334+00.00-1
FILE NAME: Z:\2023\232331 PTB210-002_\arPhil\Projects\WO1_62P73-US12-RandRdtoIL59\09-CADD\3_Sheets\vdf162p73-shl-xssht.dgn

WBK ENGINEERING
116 WEST MAIN STREET
SUITE 201
ST. CHARLES, IL 60174
(630) 443-7755


USER NAME = AdamWuellner	DESIGNED - KC	REVISED -	
	DRAWN - AW	REVISED -	
	CHECKED - RS	REVISED -	
PLOT DATE = 3/21/2025	DATE - $SUBDATE	REVISED -	

STATE OF ILLINOIS
DEPARTMENT OF TRANSPORTATION


US 12 (RAND ROAD) - IL 59 TO OLD RAND ROAD
CROSS SECTIONS

SCALE: 1"=10' | SHEET 58 OF 130 SHEETS | STA. | TO STA.


F.A.P RTE.	SECTION	COUNTY	TOTAL SHEETS	SHEET NO.
334	2024-1053-RS&N,SR,RS	LAKE	230	158
		CONTRACT NO. 62P73		
	ILLINOIS FED. AID PROJECT			

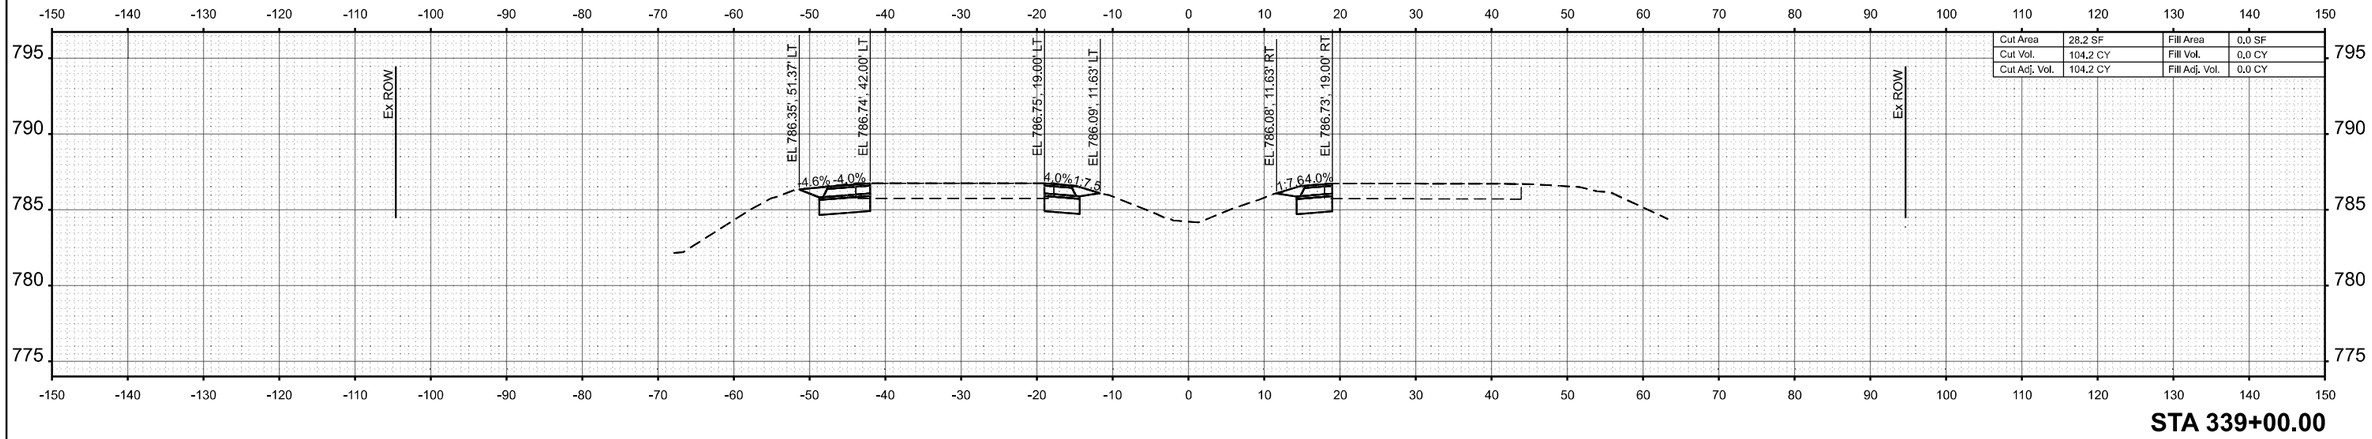

STA 339+00.00

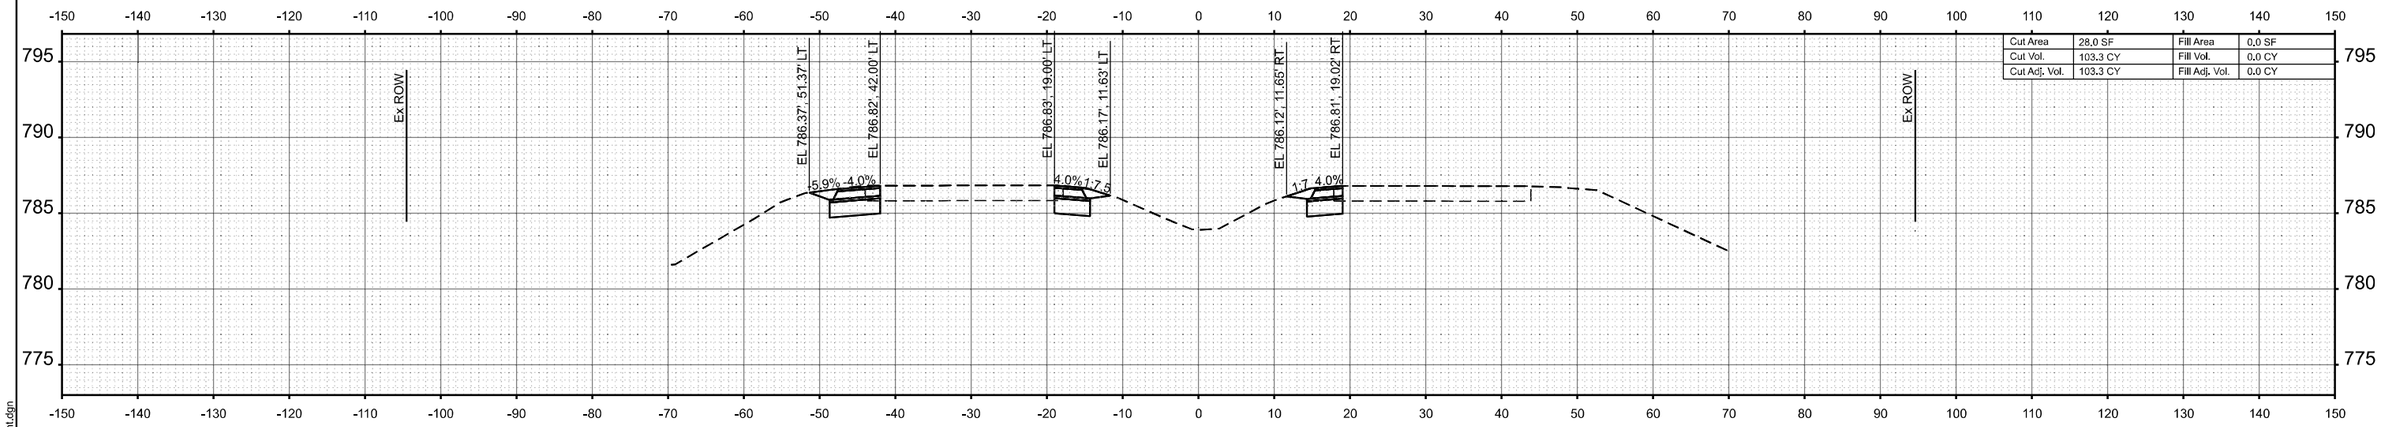

STA 338+00.00

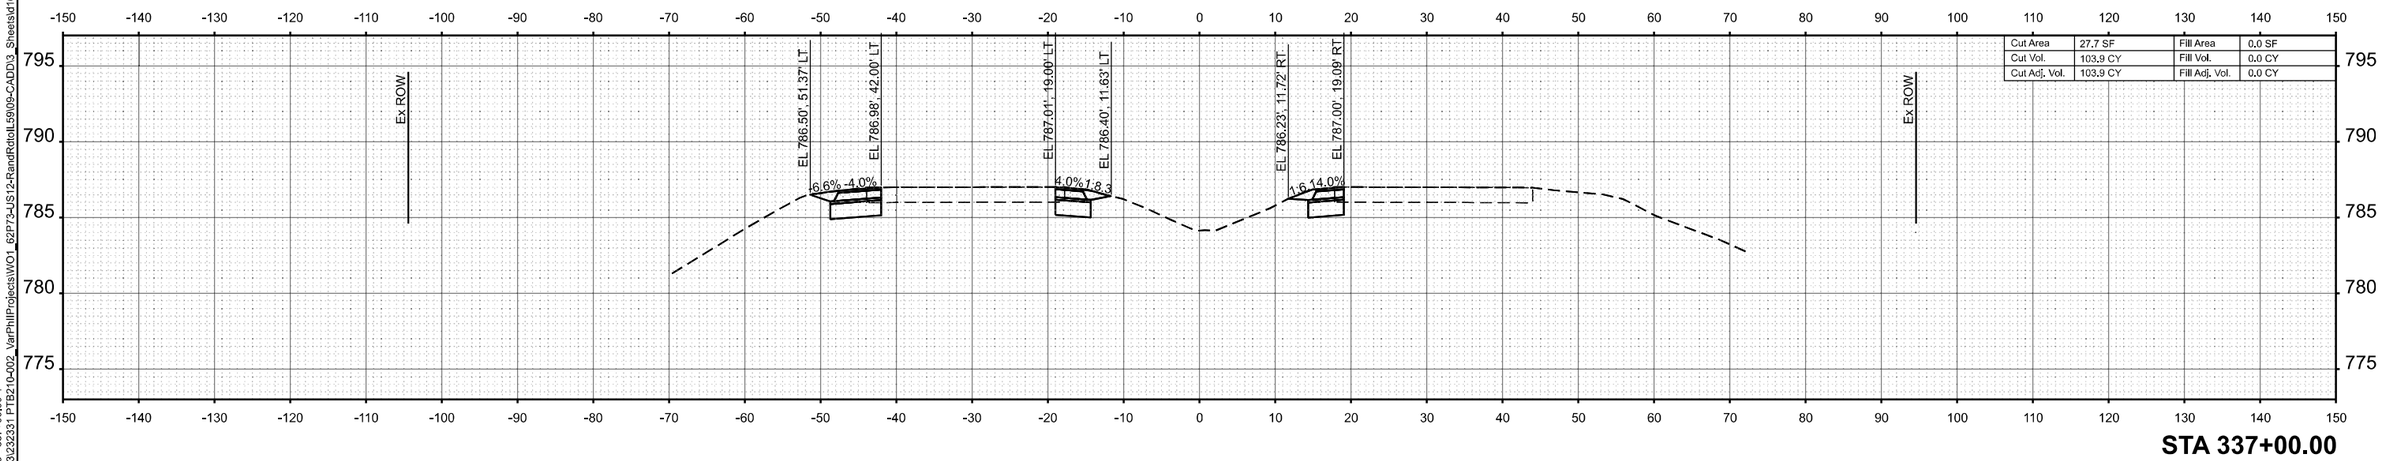

STA 337+00.00

WBK ENGINEERING
116 WEST MAIN STREET
SUITE 201
ST. CHARLES, IL 60174
(630) 443-7755

USER NAME = AdamWuellner	DESIGNED - KC	REVISED -
	DRAWN - AW	REVISED -
	CHECKED - RS	REVISED -
PLOT DATE = 3/21/2025	DATE - $SUBDATE	REVISED -


STATE OF ILLINOIS
DEPARTMENT OF TRANSPORTATION

US 12 (RAND ROAD) - IL 59 TO OLD RAND ROAD
CROSS SECTIONS


SCALE: 1"=10' | SHEET 59 OF 130 SHEETS | STA. | TO STA.

F.A.P RTE.	SECTION	COUNTY	TOTAL SHEETS	SHEET NO.
334	2024-1053-RS&N,SR,RS	LAKE	230	159
		CONTRACT NO. 62P73		
	ILLINOIS FED. AID PROJECT			


MODEL: [shtl] 62P73 - 337+00.00-1
FILE NAME: Z:\2023\232331 PTB210-002_VarPhillProjects\WO1_62P73-US12-RandRdtoIL59\09-CADD\3_Sheets\d162p73-shtl-xssht.dgn

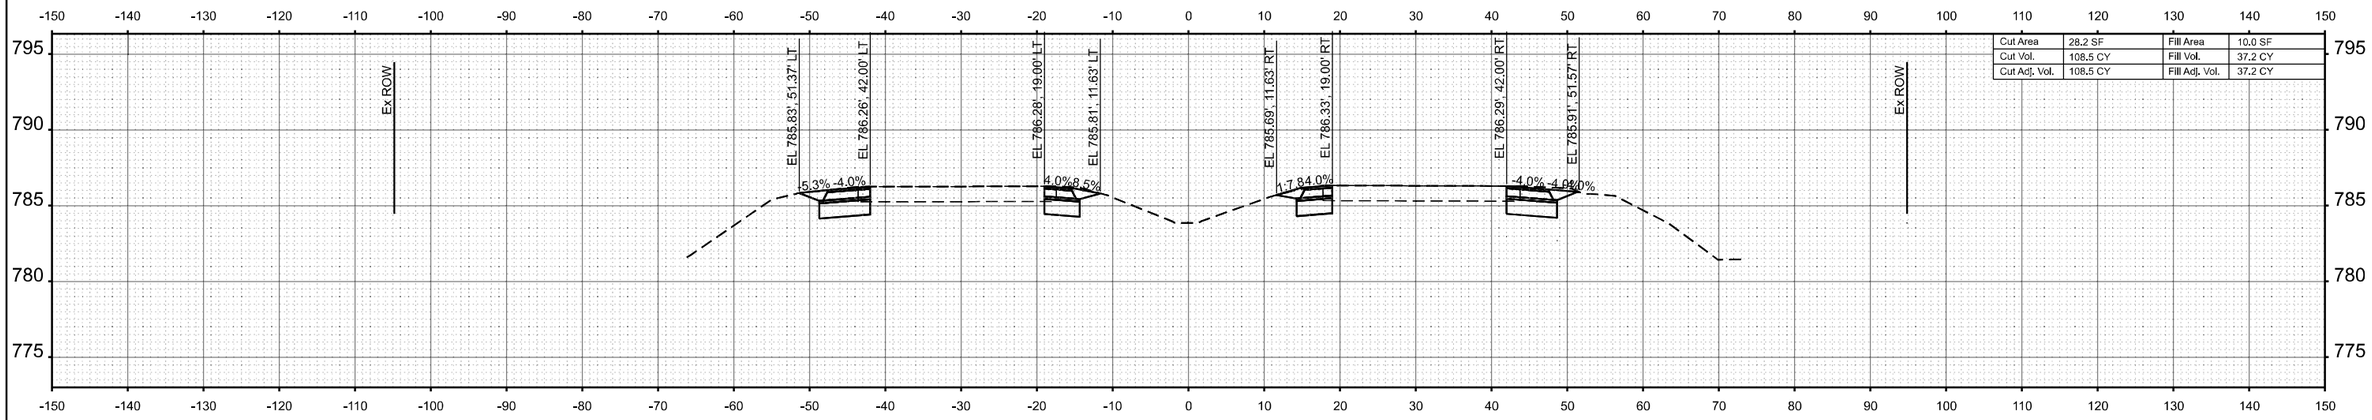

STA 342+00.00

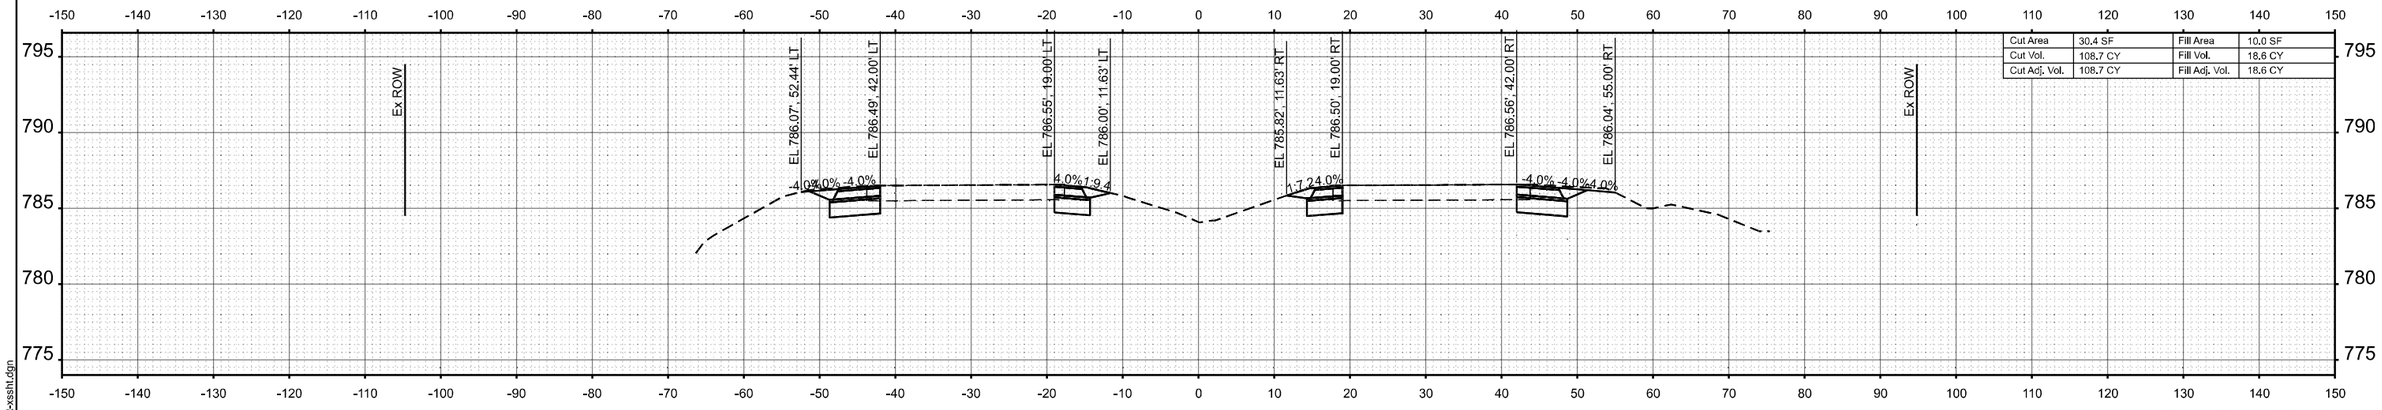

STA 341+00.00

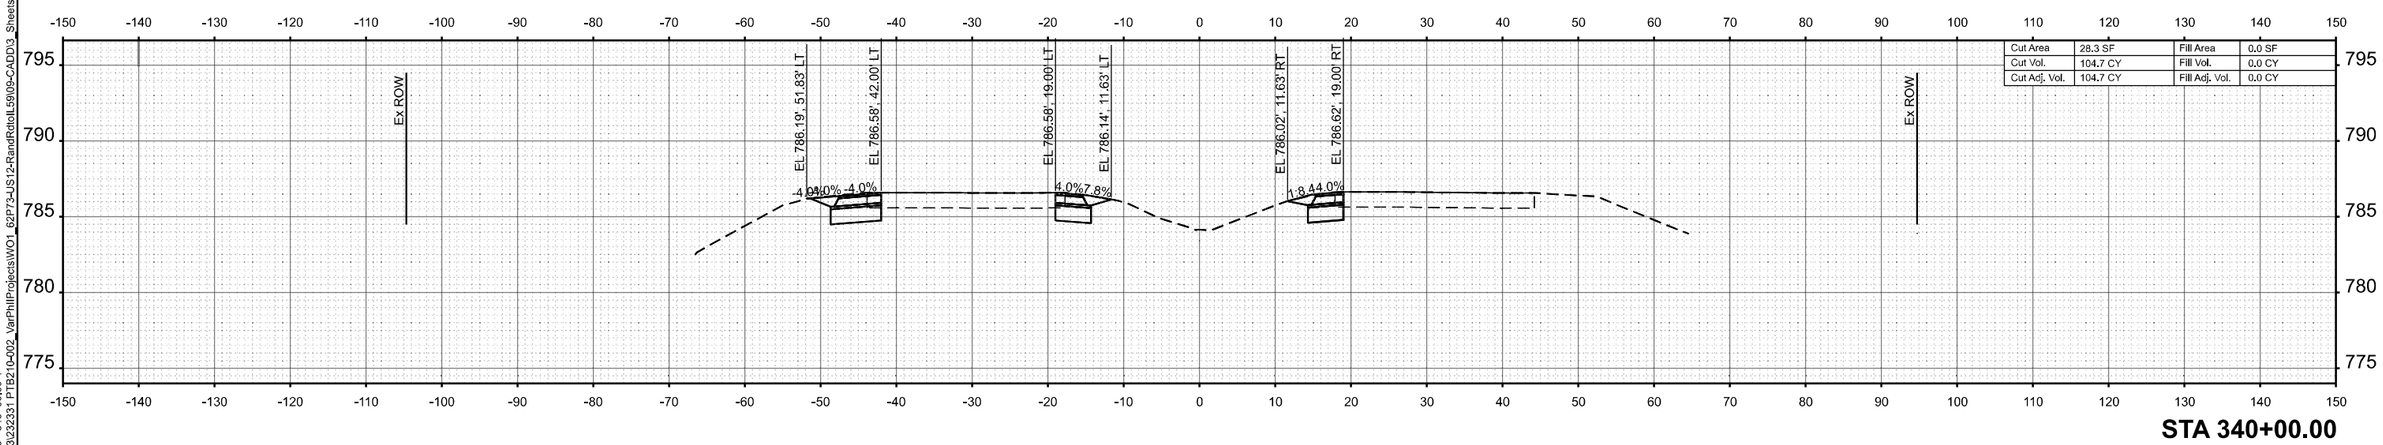

STA 340+00.00

MODEL: (shl) 62P73 - 340+00.00-1
FILE NAME: Z:\2023\232331 PTB210-002_VarPhilProjectsWO1_62P73-US12-RandRdtoIL59\09-CADD\3_Sheets\d162p73-sht-xssht.dgn

WBK ENGINEERING
116 WEST MAIN STREET
SUITE 201
ST. CHARLES, IL 60174
(630) 443-7755


USER NAME = AdamWuellner	DESIGNED - KC	REVISED -
	DRAWN - AW	REVISED -
	CHECKED - RS	REVISED -
PLOT DATE = 3/21/2025	DATE - $SUBDATE	REVISED -

STATE OF ILLINOIS
DEPARTMENT OF TRANSPORTATION


US 12 (RAND ROAD) - IL 59 TO OLD RAND ROAD
CROSS SECTIONS

SCALE: 1"=10' | SHEET 60 OF 130 SHEETS | STA. | TO STA.


F.A.P RTE.	SECTION	COUNTY	TOTAL SHEETS	SHEET NO.
334	2024-1053-RS&N,SR,RS	LAKE	230	160
		CONTRACT NO. 62P73		
		ILLINOIS	FED. AID PROJECT	

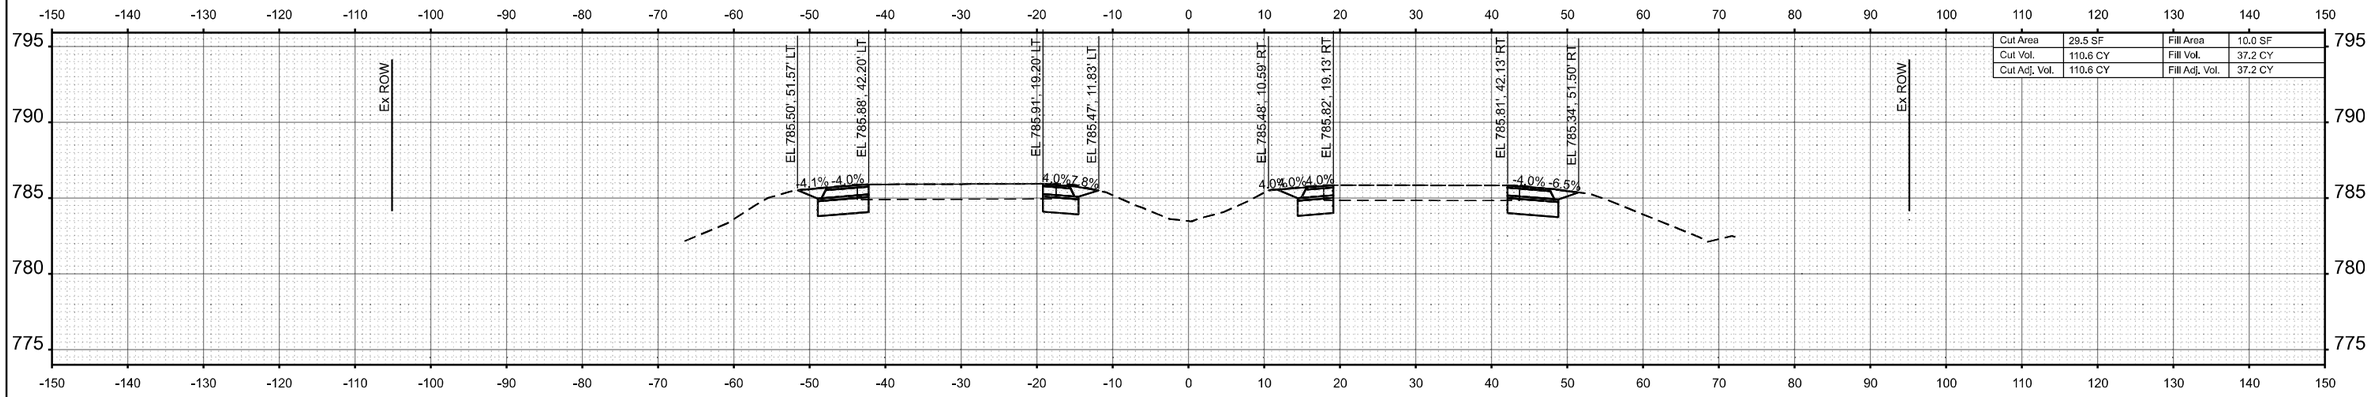

STA 345+00.00

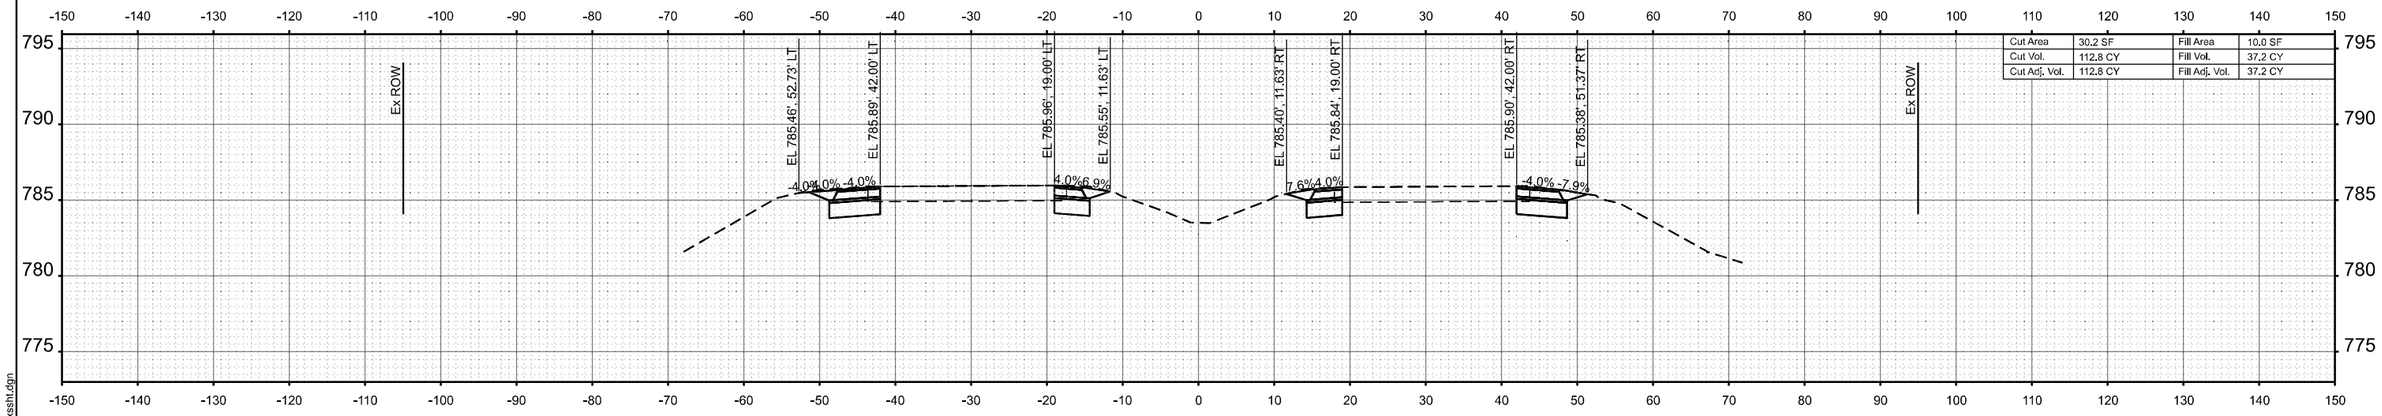

STA 344+00.00

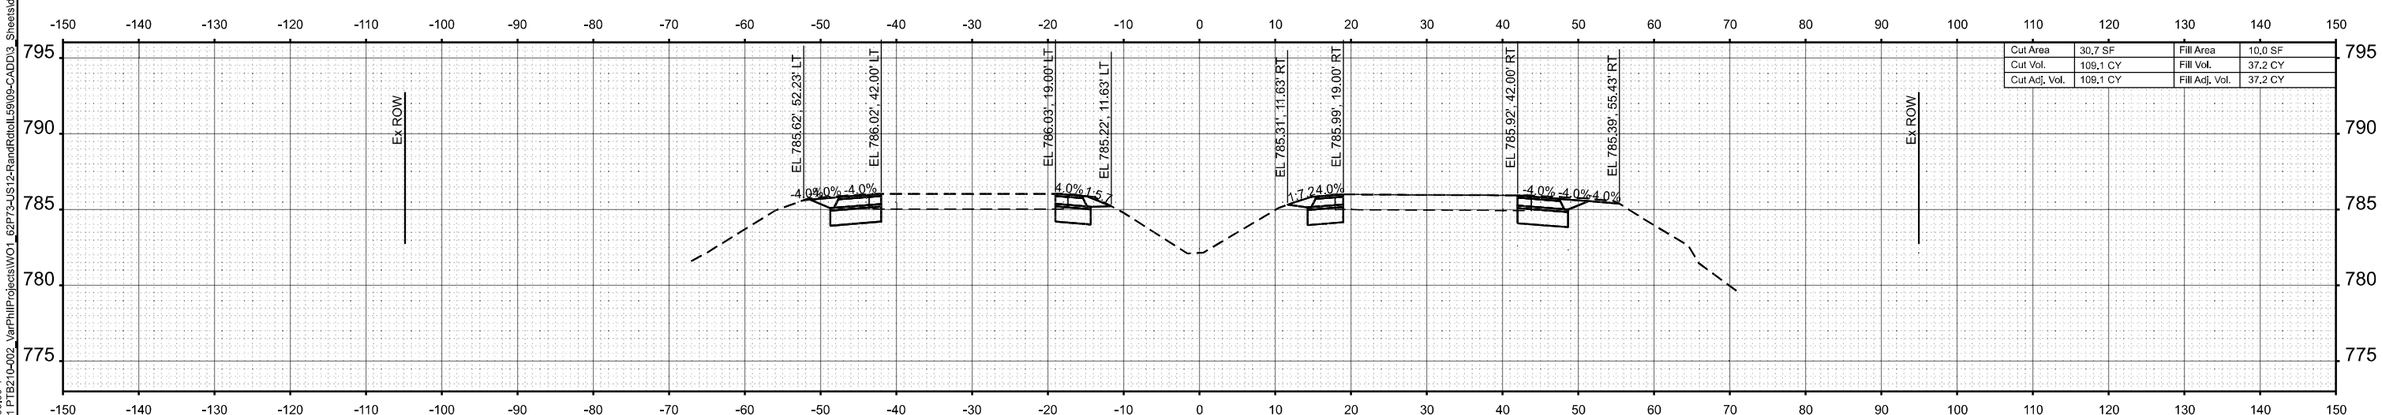

STA 343+00.00

MODEL: {sht} 62P73 - 343+00.00-1
FILE NAME: Z:\2023\23231 PTB210-002_VarPhillProjects\WO_62P73-US12-RandRdtoIL59\09-CADD\3_Sheets\d162p73-shlt-xsslt.dgn

WBK ENGINEERING
116 WEST MAIN STREET
SUITE 201
ST. CHARLES, IL 60174
(630) 443-7755


USER NAME = AdamWuellner	DESIGNED - KC	REVISED -
	DRAWN - AW	REVISED -
	CHECKED - RS	REVISED -
PLOT DATE = 3/21/2025	DATE - $SUBDATE	REVISED -

STATE OF ILLINOIS
DEPARTMENT OF TRANSPORTATION


US 12 (RAND ROAD) - IL 59 TO OLD RAND ROAD
CROSS SECTIONS

SCALE: 1"=10' | SHEET 61 OF 130 SHEETS | STA. | TO STA.


F.A.P RTE.	SECTION	COUNTY	TOTAL SHEETS	SHEET NO.
334	2024-1053-RS&N,SR,RS	LAKE	230	161
		CONTRACT NO. 62P73		
	ILLINOIS FED. AID PROJECT			

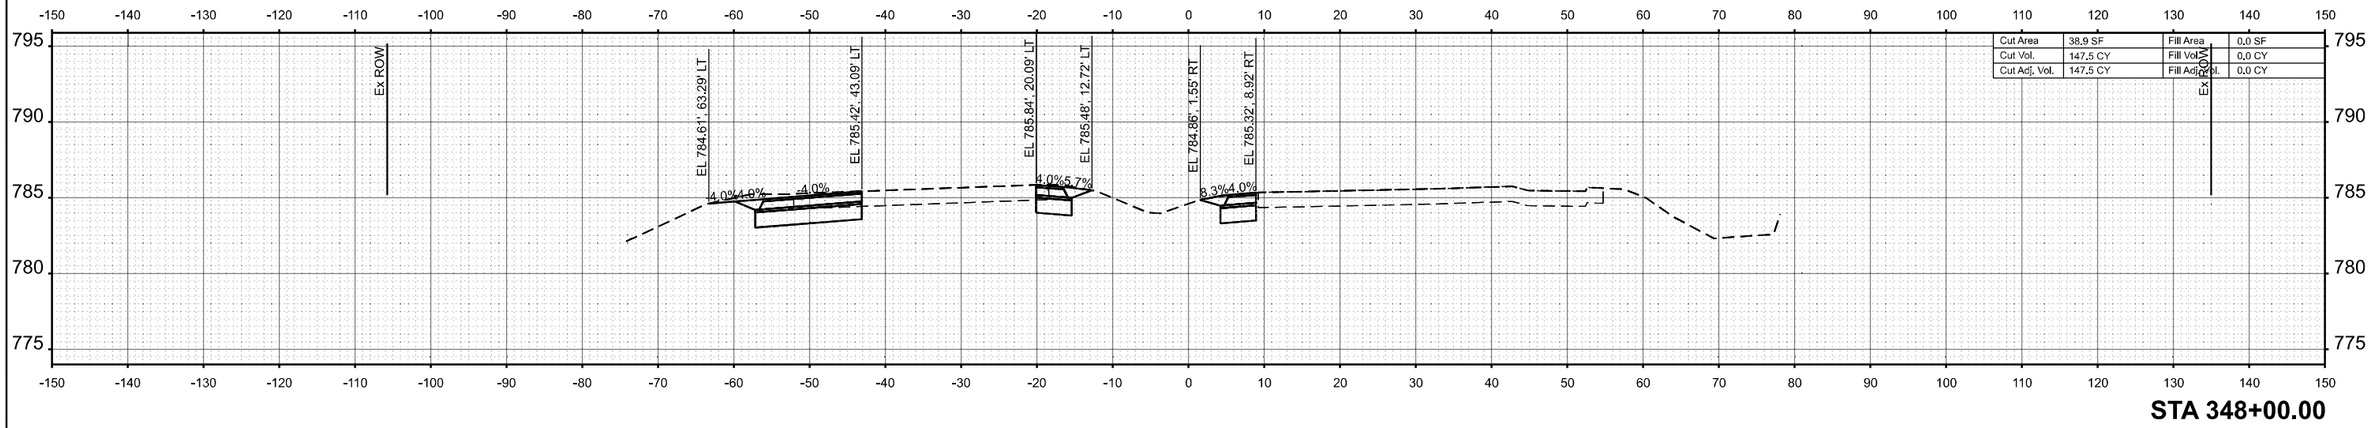

STA 348+00.00

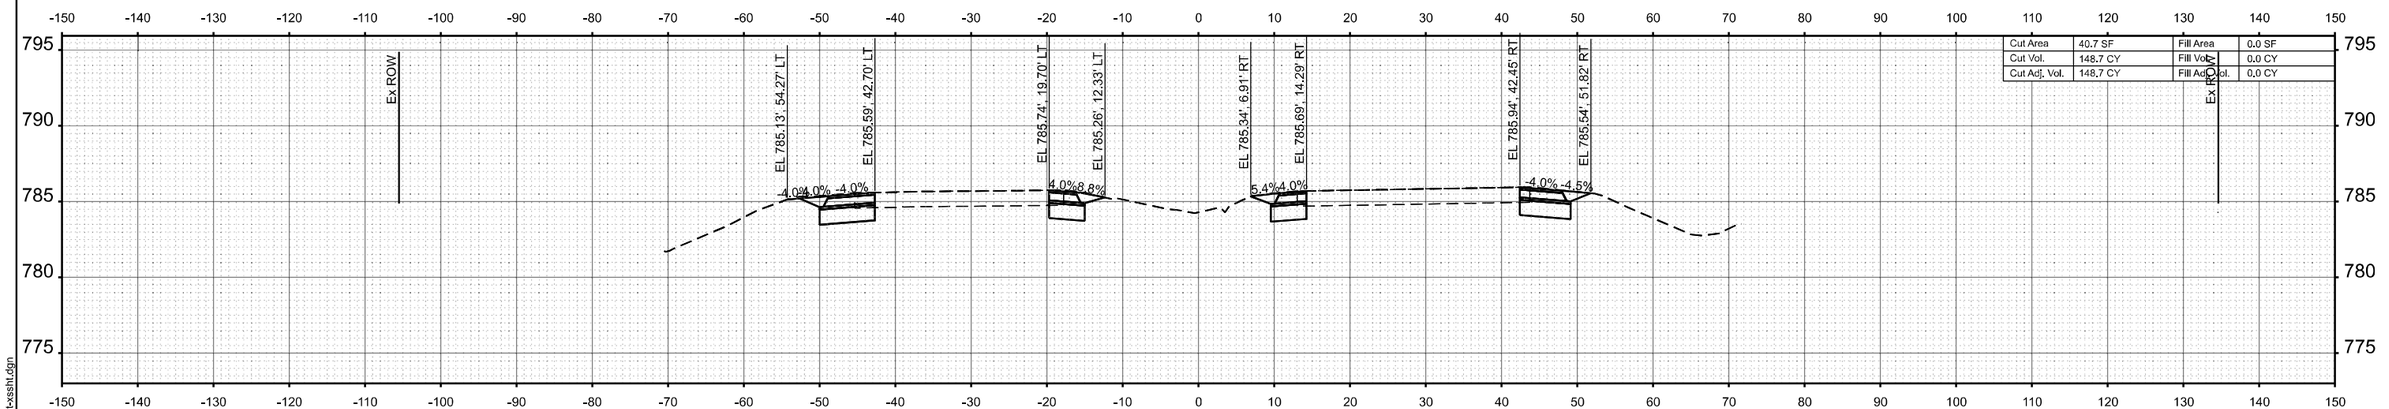

STA 347+00.00

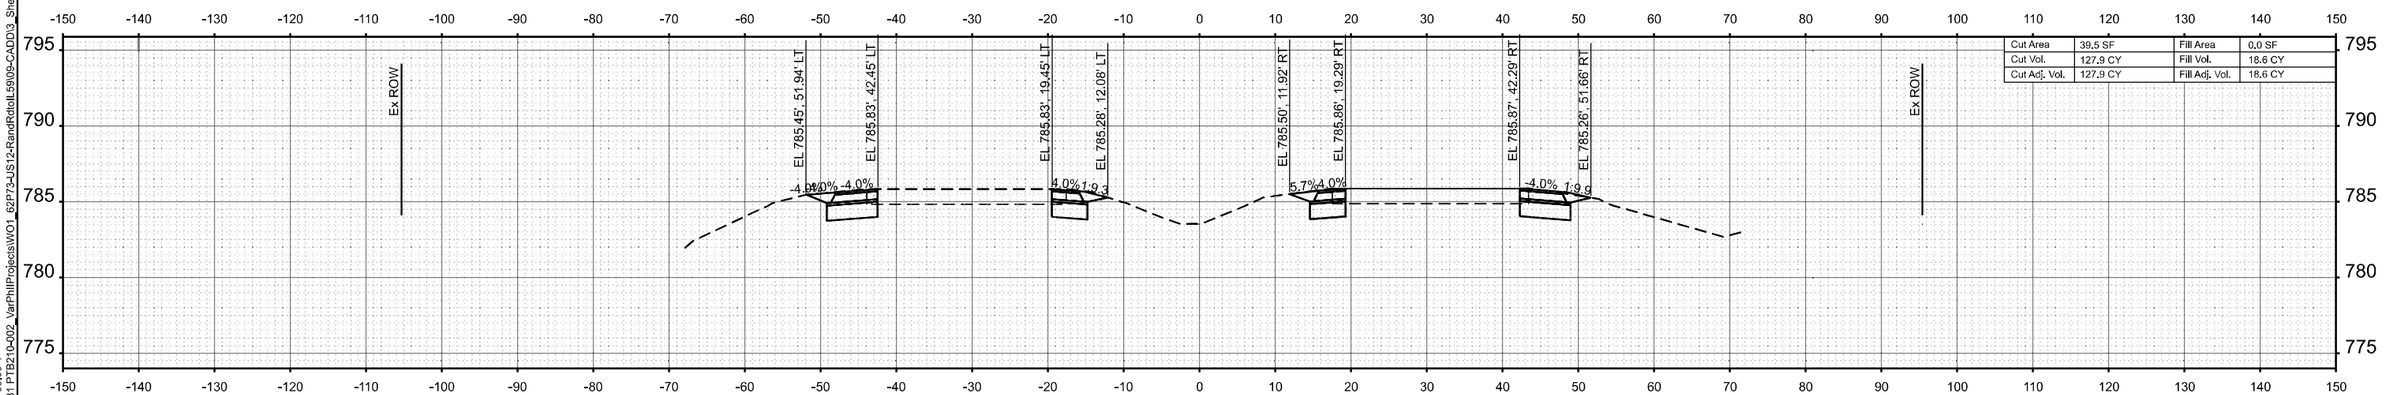

STA 346+00.00

MODEL: [sht] 62P73 - 346+00.00-1
FILE NAME: Z:\2023\232331 PTB210-002_VarPhillProjects\WO1_62P73-US12-RandRdtoIL59\09-CADD\3_Sheets\d162p73-sht-xssht.dgn

WBK ENGINEERING
116 WEST MAIN STREET
SUITE 201
ST. CHARLES, IL 60174
(630) 443-7755


USER NAME = AdamWuellner	DESIGNED - KC	REVISED -
	DRAWN - AW	REVISED -
	CHECKED - RS	REVISED -
PLOT DATE = 3/21/2025	DATE - $SUBDATE	REVISED -

STATE OF ILLINOIS
DEPARTMENT OF TRANSPORTATION


US 12 (RAND ROAD) - IL 59 TO OLD RAND ROAD
CROSS SECTIONS

SCALE: 1"=10' | SHEET 62 OF 130 SHEETS | STA. | TO STA.


F.A.P RTE.	SECTION	COUNTY	TOTAL SHEETS	SHEET NO.
334	2024-1053-RS&N,SR,RS	LAKE	230	162
		CONTRACT NO. 62P73		
	ILLINOIS FED. AID PROJECT			

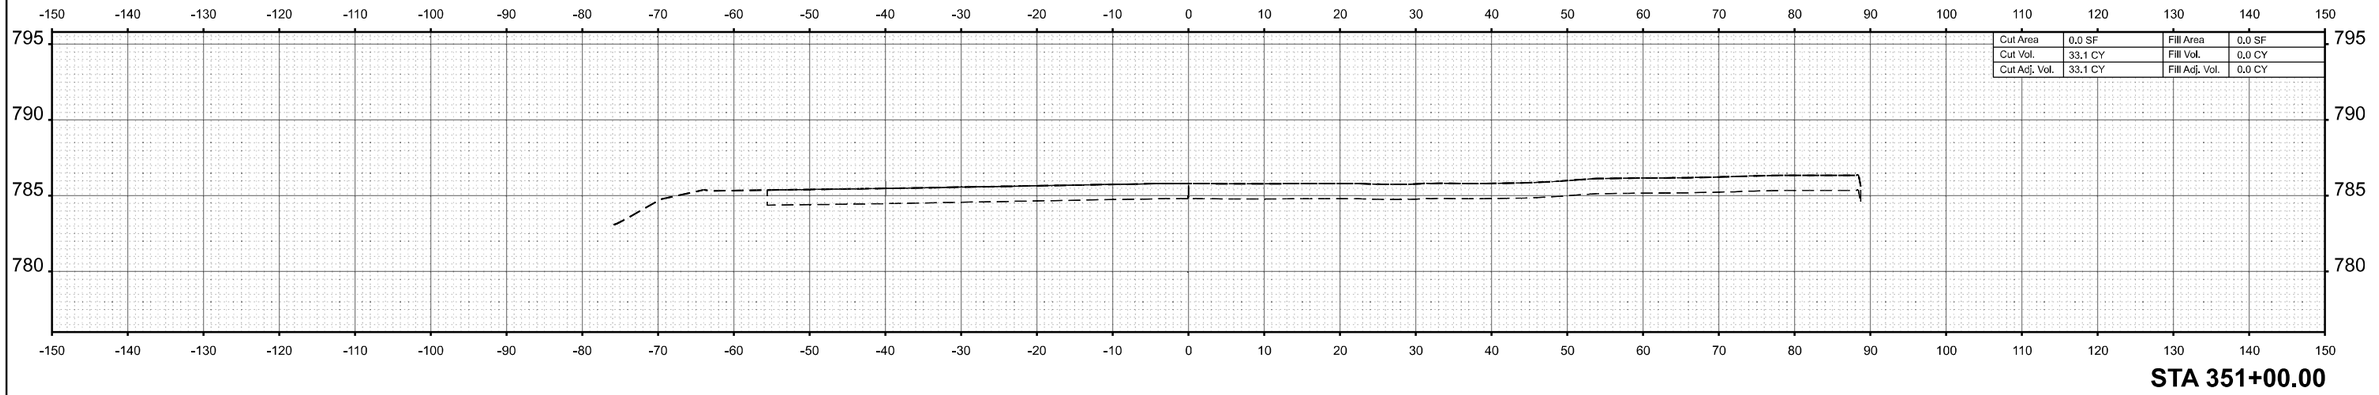

STA 351+00.00

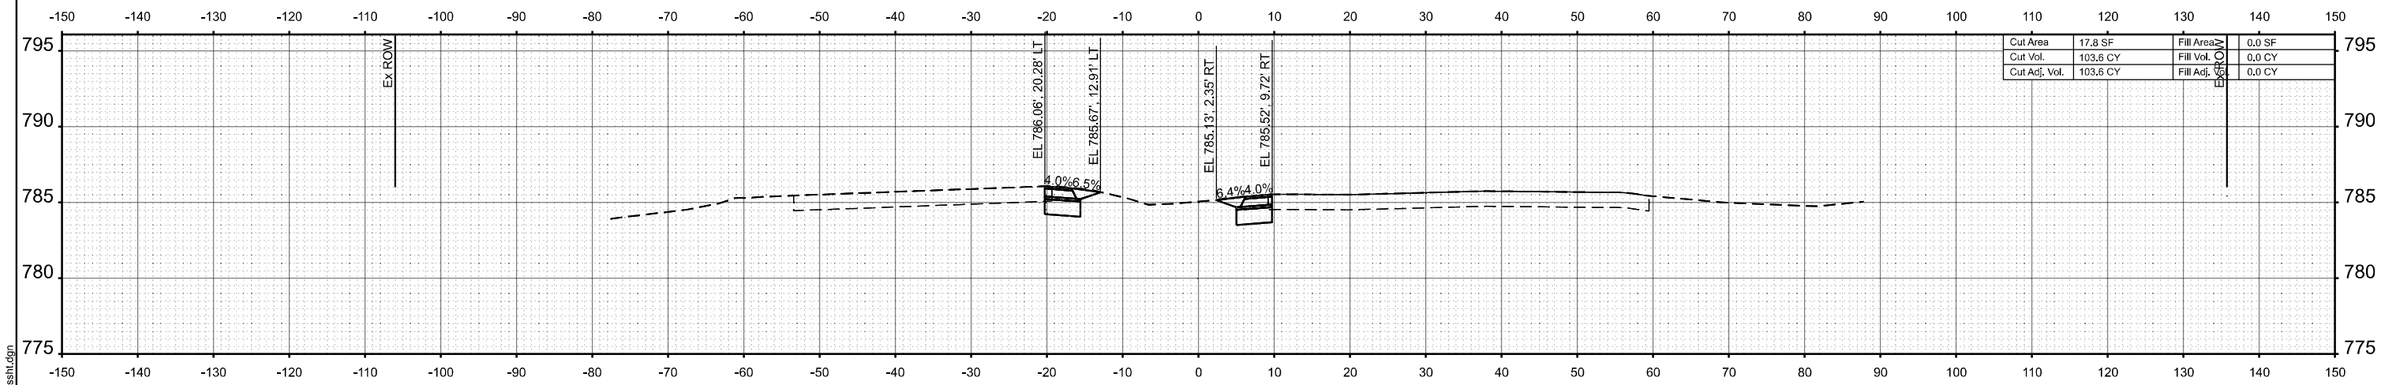

STA 350+00.00

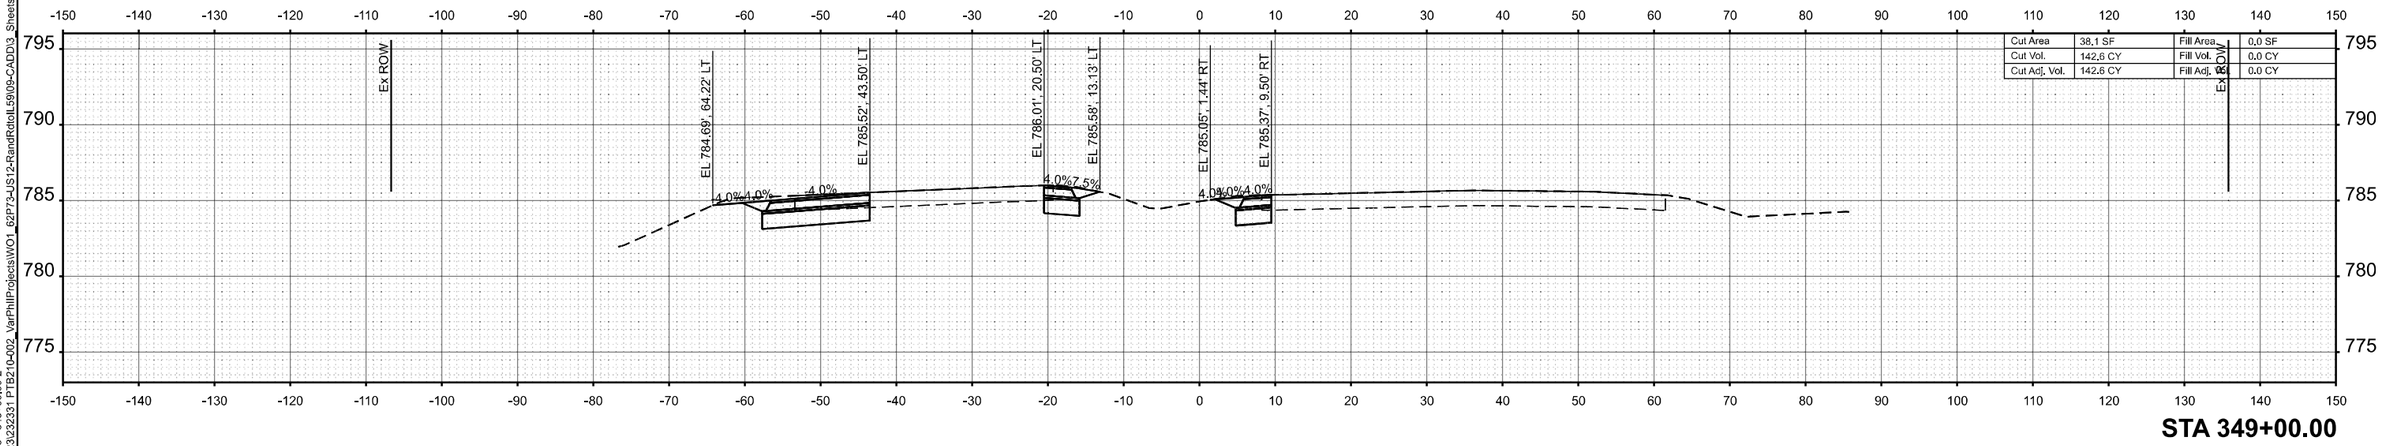

STA 349+00.00

MODEL: {sht} 62P73 - 349+00.00-2
FILE NAME: Z:\2023\23231 PTB210-002_VarPhilProjects\WO1_62P73-US12-RandRdtoIL59\09-CADD\3_Sheets\d162p73-sht-xssht.dgn

WBK ENGINEERING
116 WEST MAIN STREET
SUITE 201
ST. CHARLES, IL 60174
(630) 443-7755


USER NAME = AdamWuellner	DESIGNED - KC	REVISED -	
	DRAWN - AW	REVISED -	
	CHECKED - RS	REVISED -	
PLOT DATE = 3/21/2025	DATE - $SUBDATE	REVISED -	

STATE OF ILLINOIS
DEPARTMENT OF TRANSPORTATION


US 12 (RAND ROAD) - IL 59 TO OLD RAND ROAD
CROSS SECTIONS

SCALE: 1"=10' | SHEET 63 OF 130 SHEETS | STA. | TO STA.


F.A.P RTE.	SECTION	COUNTY	TOTAL SHEETS	SHEET NO.
334	2024-1053-RS&N,SR,RS	LAKE	230	163
		CONTRACT NO. 62P73		
	ILLINOIS FED. AID PROJECT			

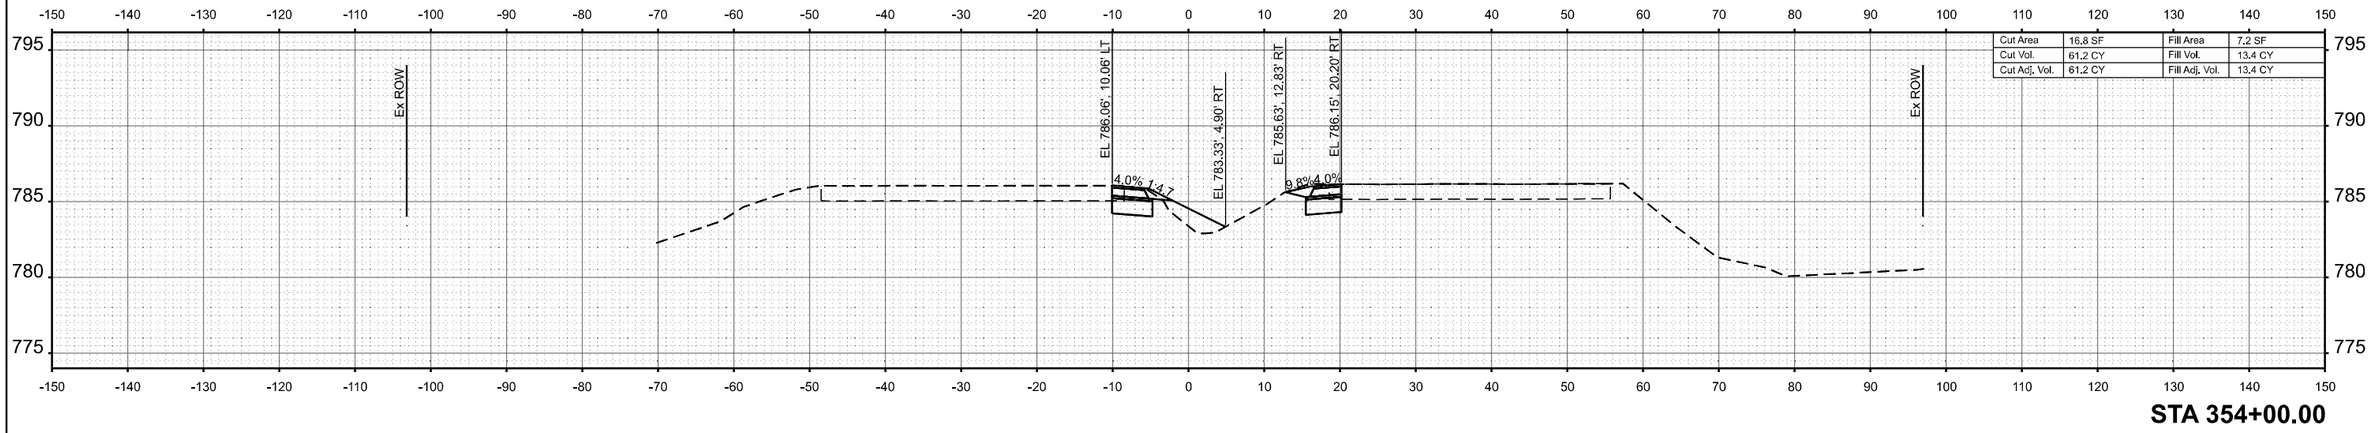

STA 354+00.00

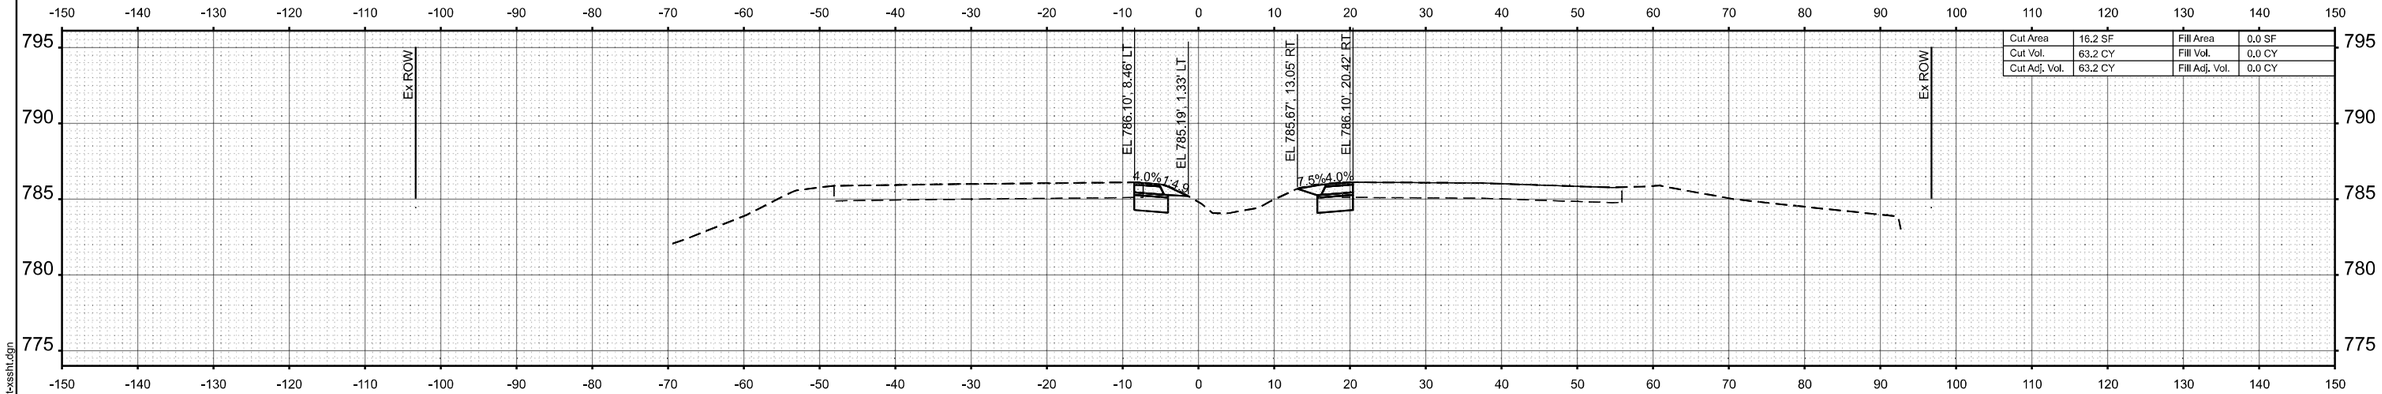

STA 353+00.00

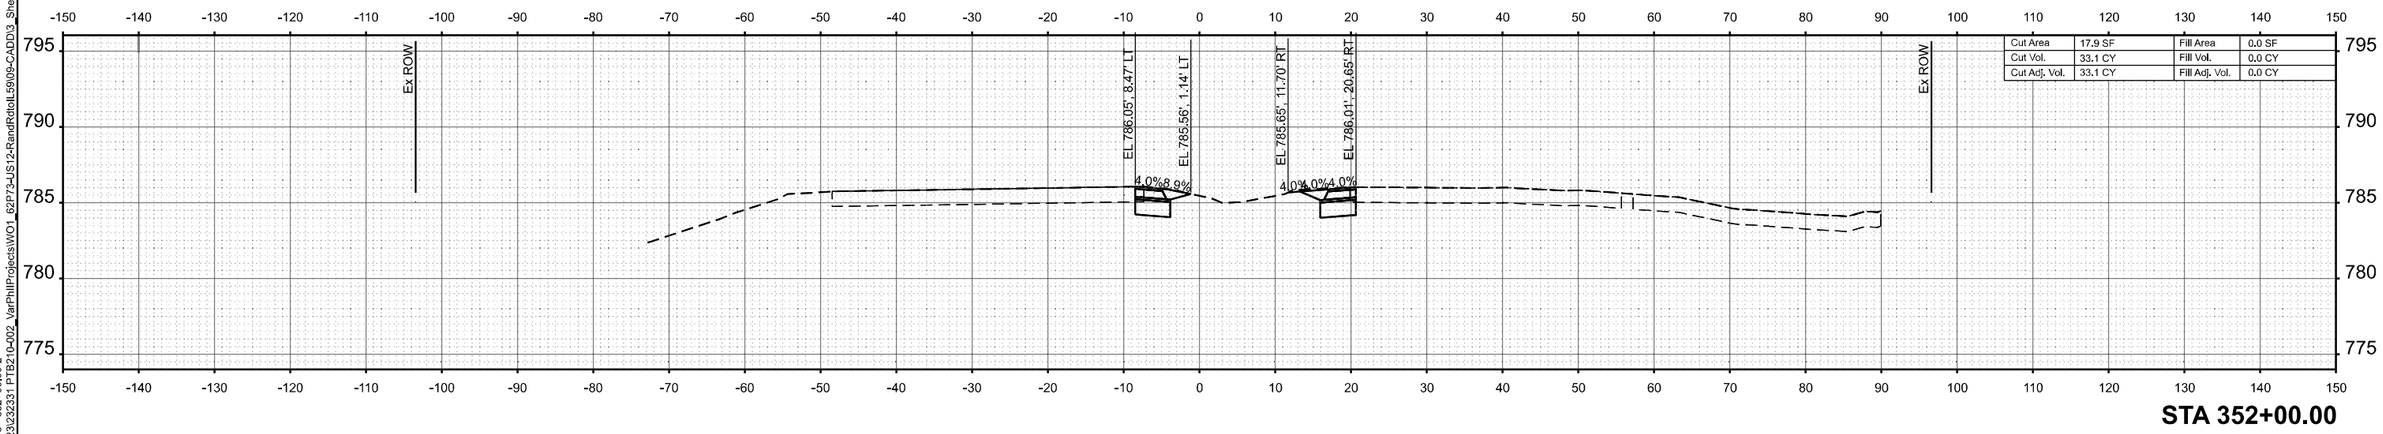

STA 352+00.00

MODEL: (shl) 62P73 - 352+00.00-2
FILE NAME: Z:\2023\232331 PTB210-002_VarPhilProjects\WO1_62P73-US12-RandRdtoIL59\09-CADD\3_Sheets\d162p73-sht-xsht.dgn

WBK ENGINEERING
116 WEST MAIN STREET
SUITE 201
ST. CHARLES, IL 60174
(630) 443-7755


USER NAME = AdamWuellner	DESIGNED - KC	REVISED -	
	DRAWN - AW	REVISED -	
	CHECKED - RS	REVISED -	
PLOT DATE = 3/21/2025	DATE - $SUBDATE	REVISED -	

STATE OF ILLINOIS
DEPARTMENT OF TRANSPORTATION


US 12 (RAND ROAD) - IL 59 TO OLD RAND ROAD
CROSS SECTIONS

SCALE: 1"=10' | SHEET 64 OF 130 SHEETS | STA. | TO STA.


F.A.P RTE.	SECTION	COUNTY	TOTAL SHEETS	SHEET NO.
334	2024-1053-RS&N,SR,RS	LAKE	230	164
		CONTRACT NO. 62P73		
	ILLINOIS	FED. AID PROJECT		

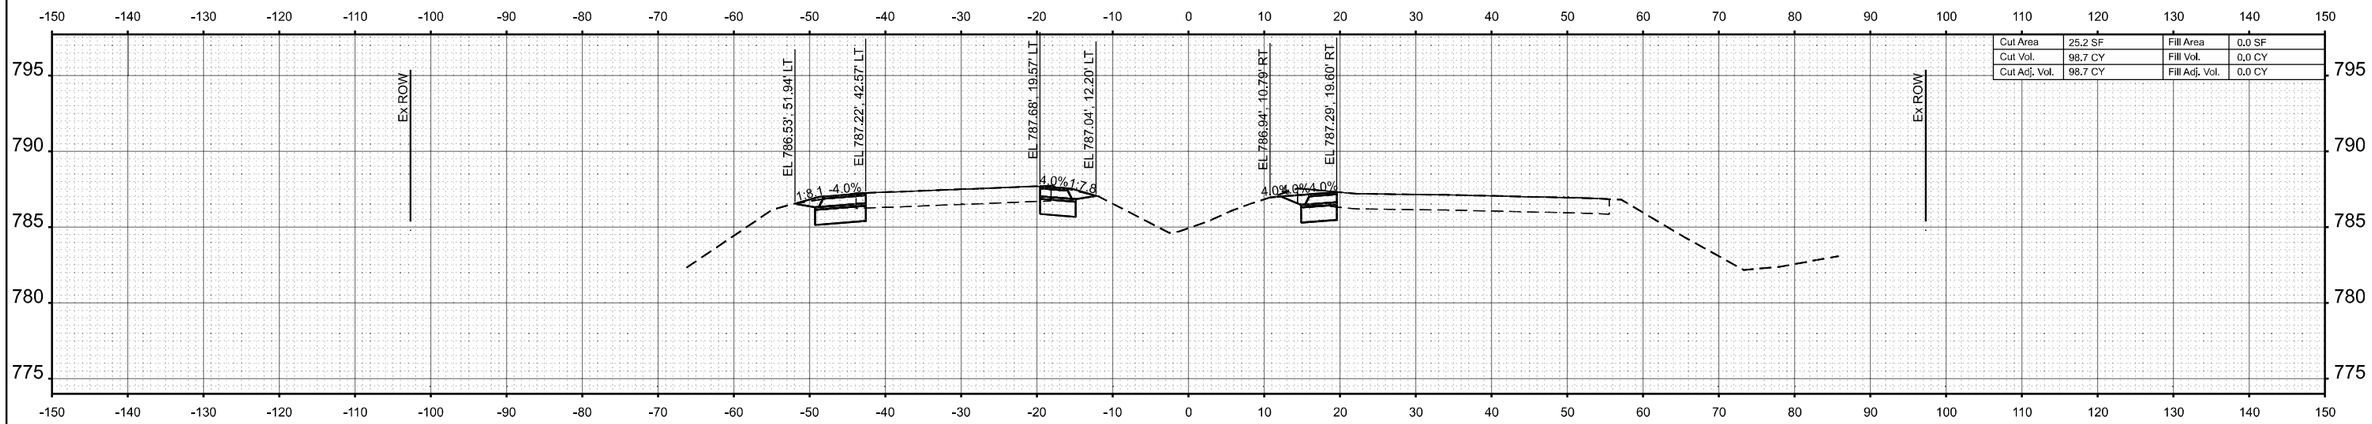

STA 357+00.00

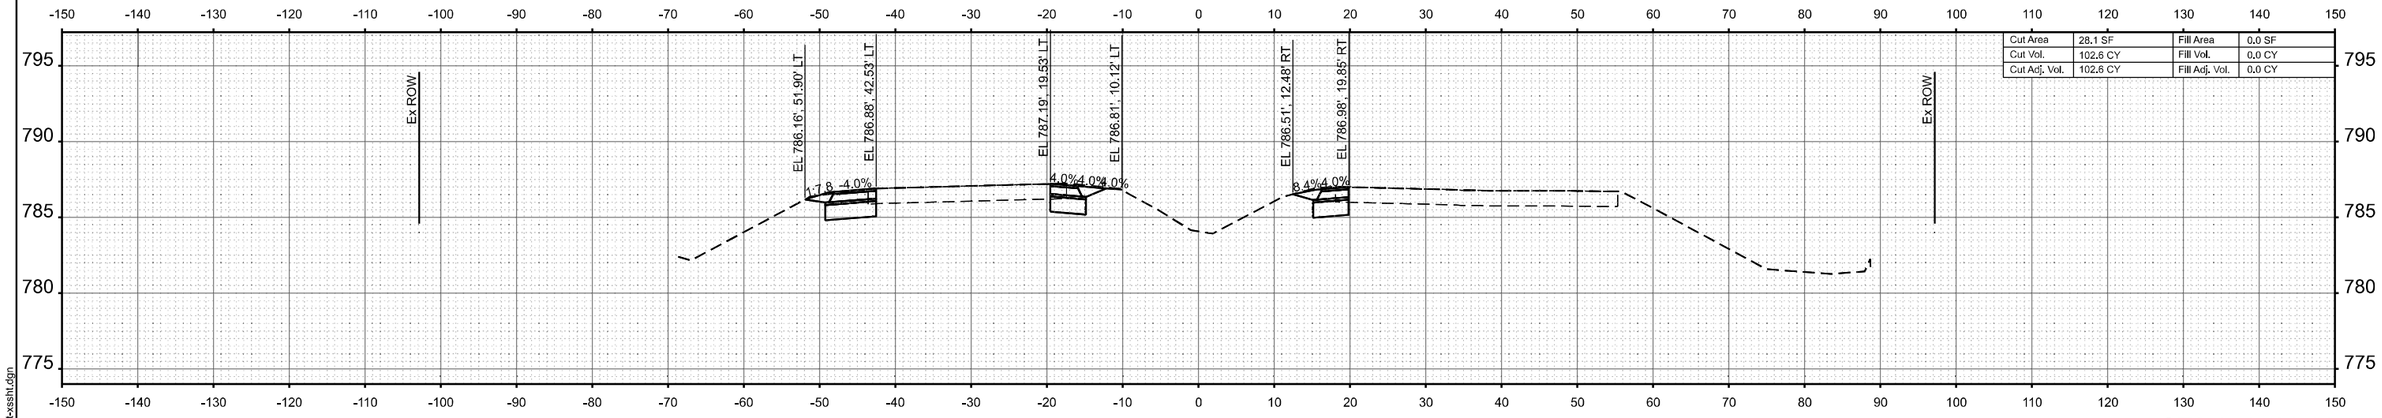

STA 356+00.00

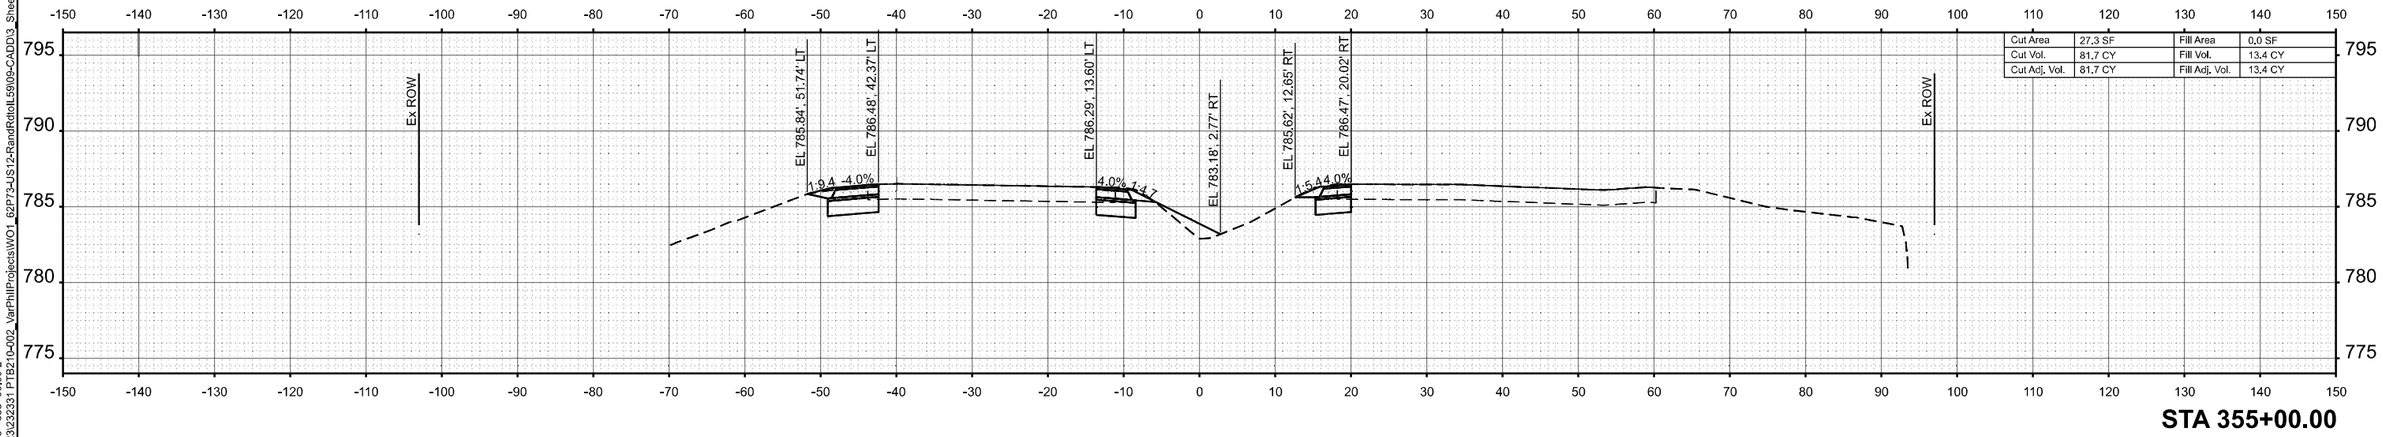

STA 355+00.00

MODEL: (shl) 62P73 - 355+00.00-2
FILE NAME: Z:\2023\232331 PTB210-002_VarPhilProjects\WO1_62P73-US12-RandRdtoIL59\09-CADD\3_Sheets\d162p73-shl-xssht.dgn

WBK ENGINEERING
116 WEST MAIN STREET
SUITE 201
ST. CHARLES, IL 60174
(630) 443-7755


USER NAME = AdamWuellner	DESIGNED - KC	REVISED -
	DRAWN - AW	REVISED -
	CHECKED - RS	REVISED -
PLOT DATE = 3/21/2025	DATE - $SUBDATE	REVISED -

STATE OF ILLINOIS
DEPARTMENT OF TRANSPORTATION


US 12 (RAND ROAD) - IL 59 TO OLD RAND ROAD
CROSS SECTIONS

SCALE: 1"=10' | SHEET 65 OF 130 SHEETS | STA. | TO STA.


F.A.P RTE.	SECTION	COUNTY	TOTAL SHEETS	SHEET NO.
334	2024-1053-RS&N,SR,RS	LAKE	230	165
		CONTRACT NO. 62P73		
		ILLINOIS	FED. AID PROJECT	

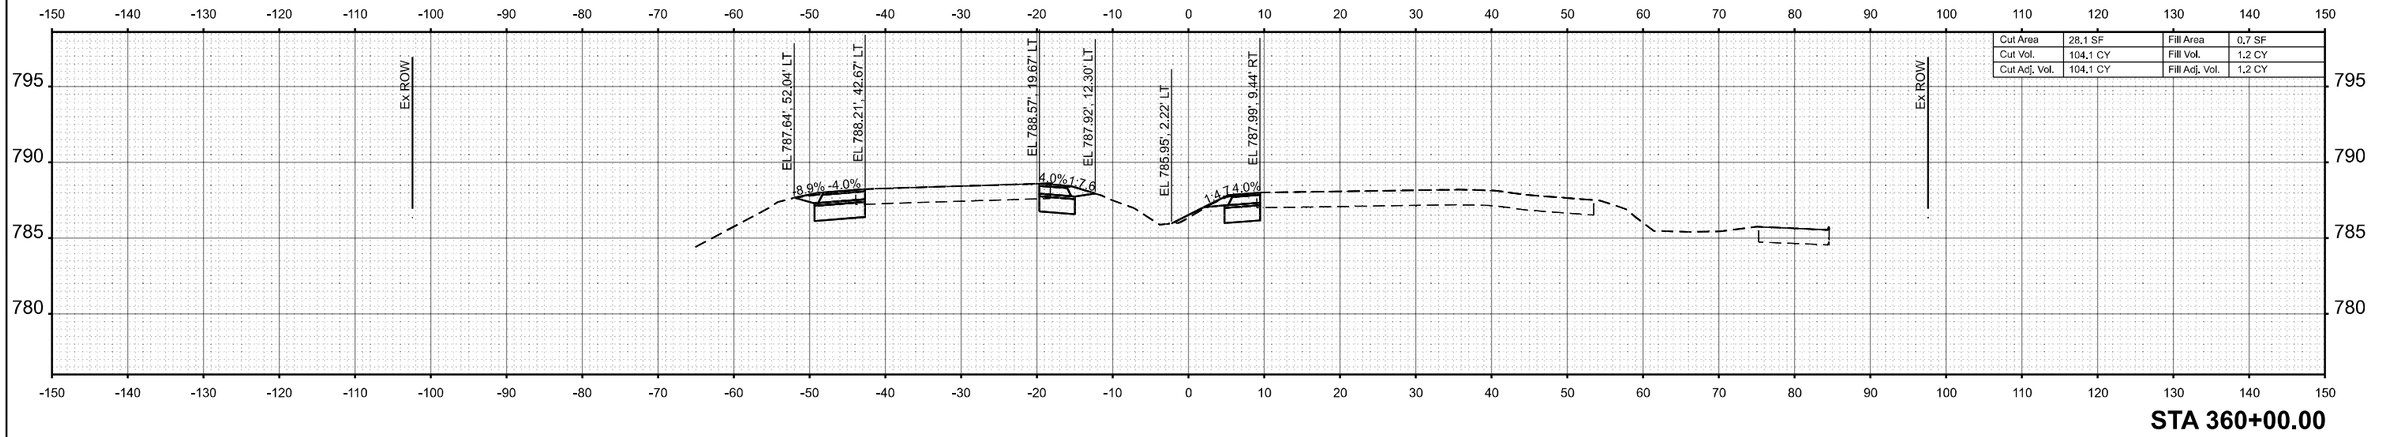

STA 360+00.00

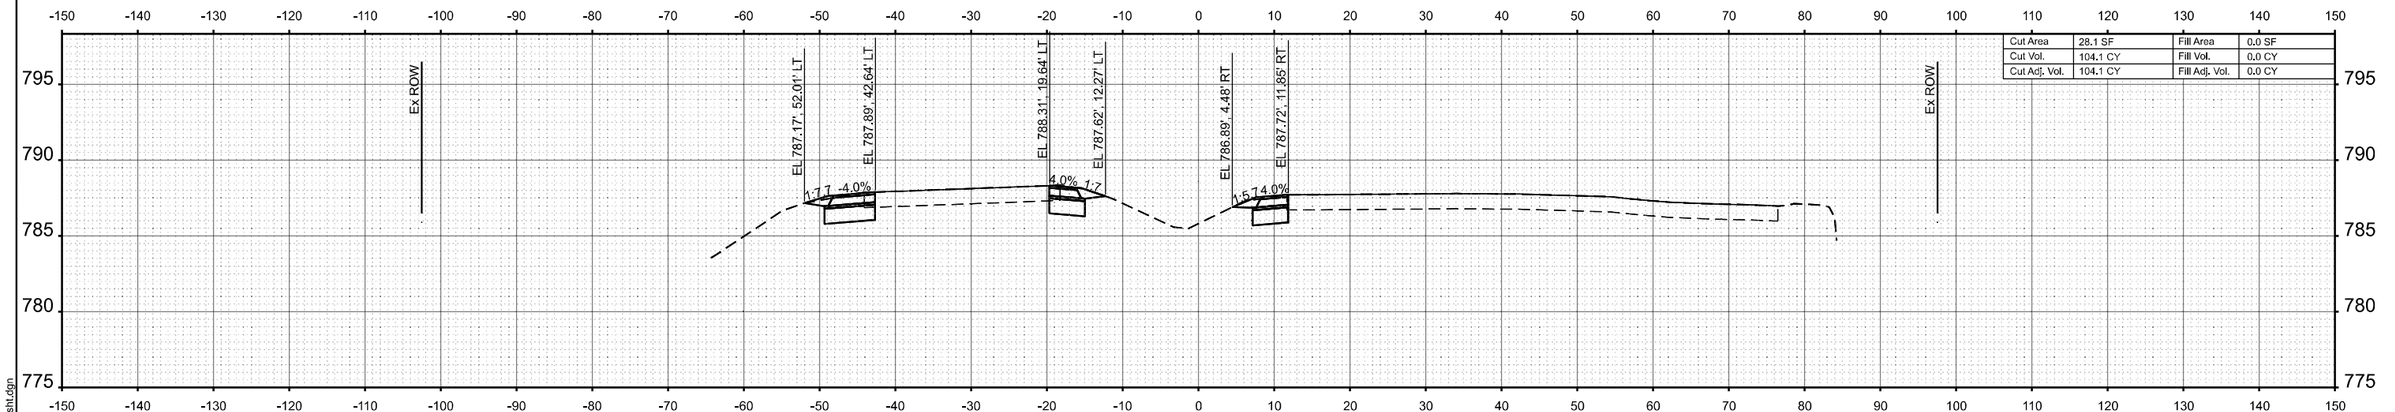

STA 359+00.00

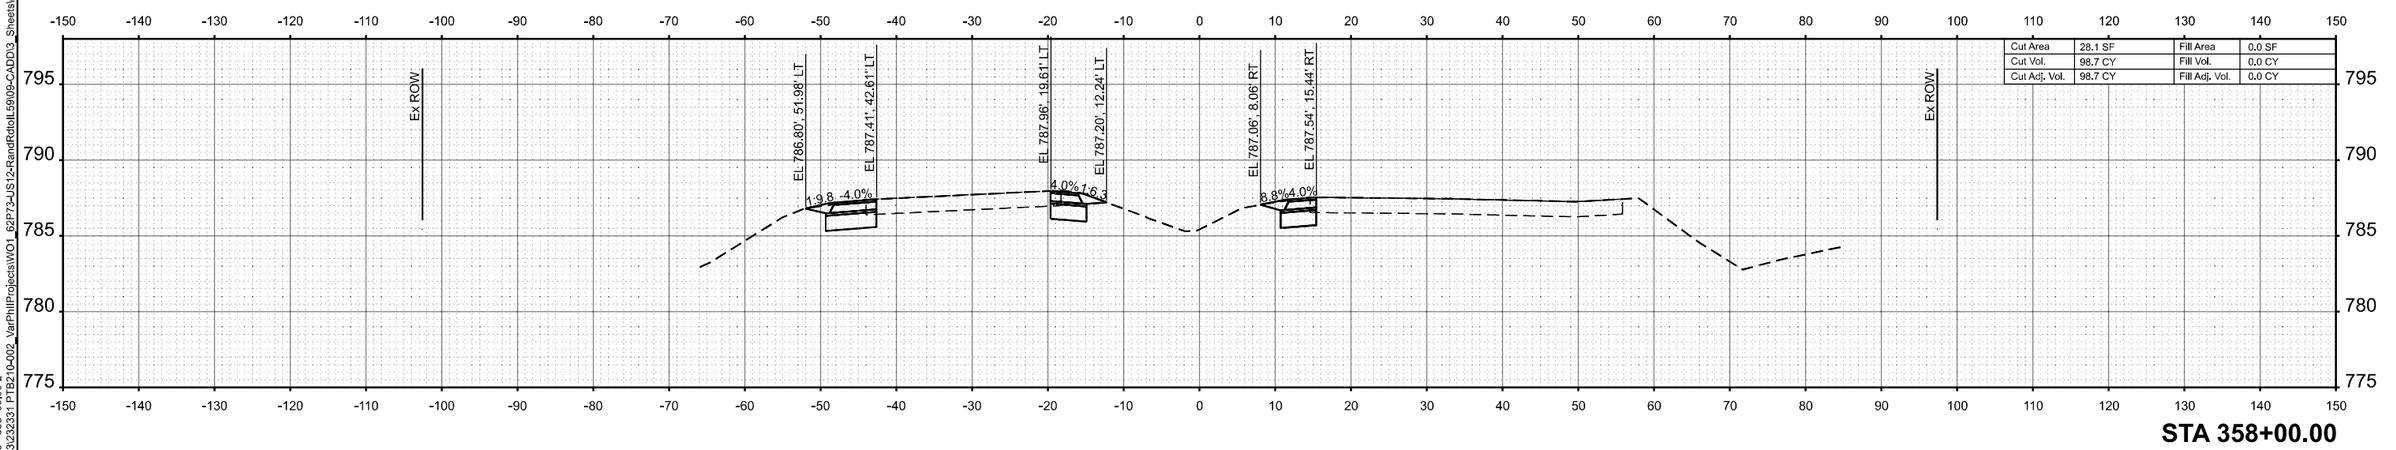

STA 358+00.00

MODEL: [shl] 62P73 - 358+00.00-2
FILE NAME: Z:\2023\232331 PTB210-002_VarPhilProjects\WO1_62P73-US12-RandRdtoIL59\09-CADD\3_Sheets\d162p73-sht-xssht.dgn

WBK ENGINEERING
116 WEST MAIN STREET
SUITE 201
ST. CHARLES, IL 60174
(630) 443-7755


USER NAME = AdamWuellner	DESIGNED - KC	REVISED -
	DRAWN - AW	REVISED -
	CHECKED - RS	REVISED -
PLOT DATE = 3/21/2025	DATE - $SUBDATE	REVISED -

STATE OF ILLINOIS
DEPARTMENT OF TRANSPORTATION


US 12 (RAND ROAD) - IL 59 TO OLD RAND ROAD
CROSS SECTIONS

SCALE: 1"=10' | SHEET 66 OF 130 SHEETS | STA. | TO STA.


F.A.P RTE.	SECTION	COUNTY	TOTAL SHEETS	SHEET NO.
334	2024-1053-RS&N,SR,RS	LAKE	230	166
		CONTRACT NO. 62P73		
	ILLINOIS FED. AID PROJECT			

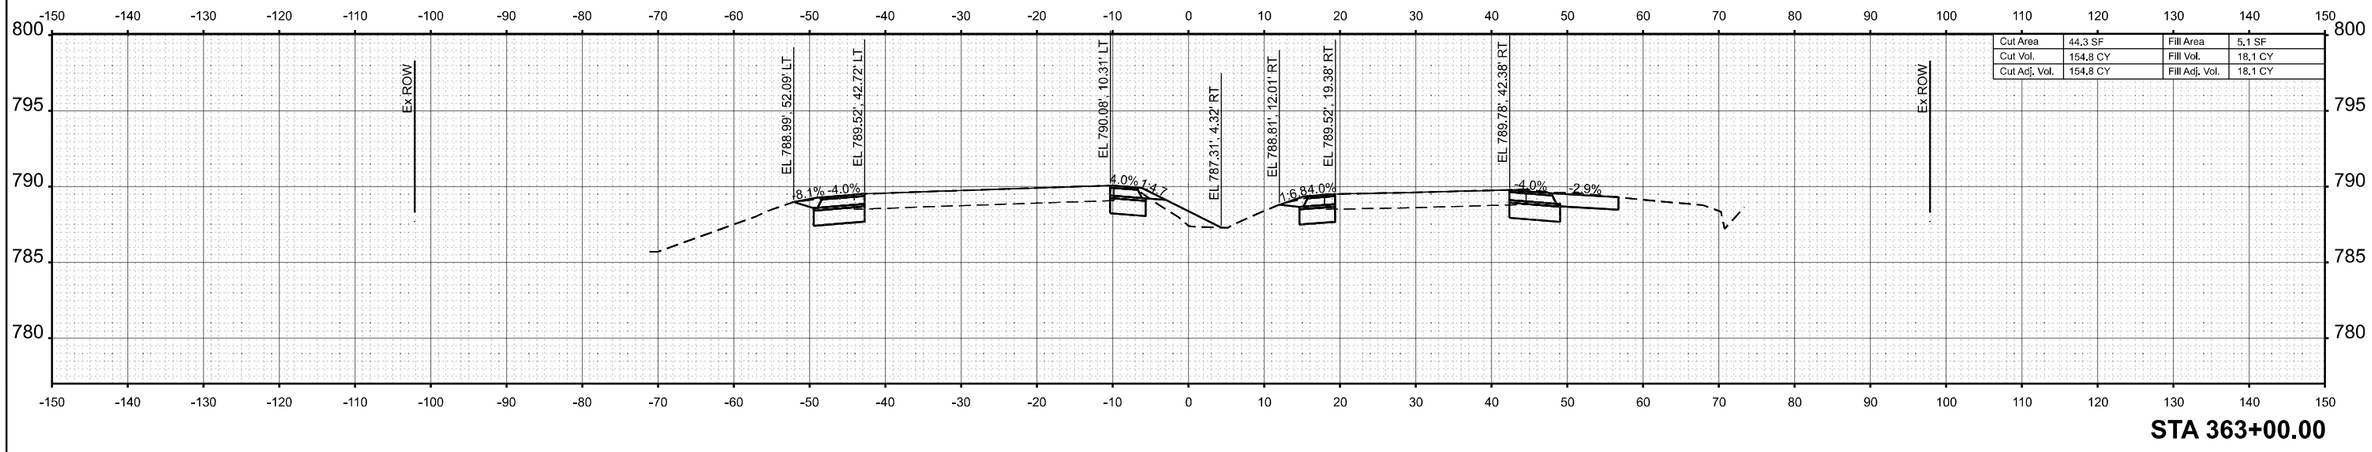

STA 363+00.00

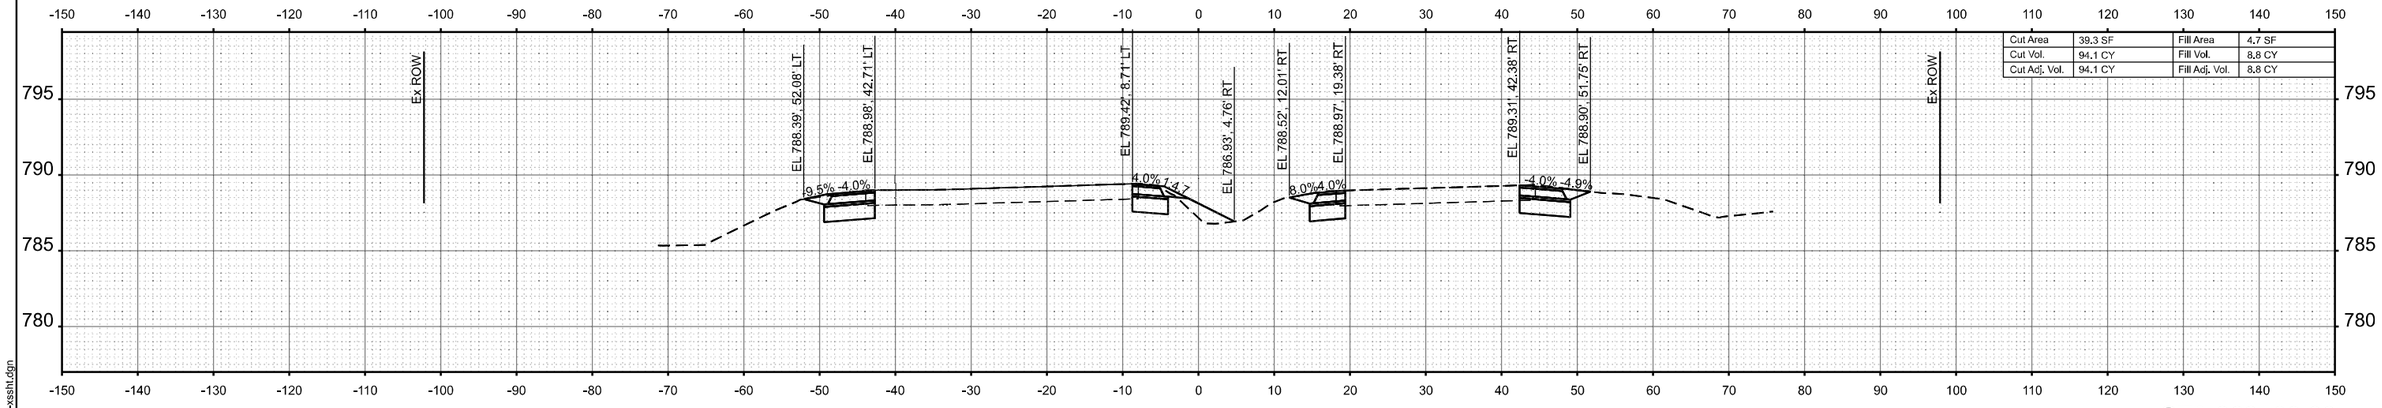

STA 362+00.00

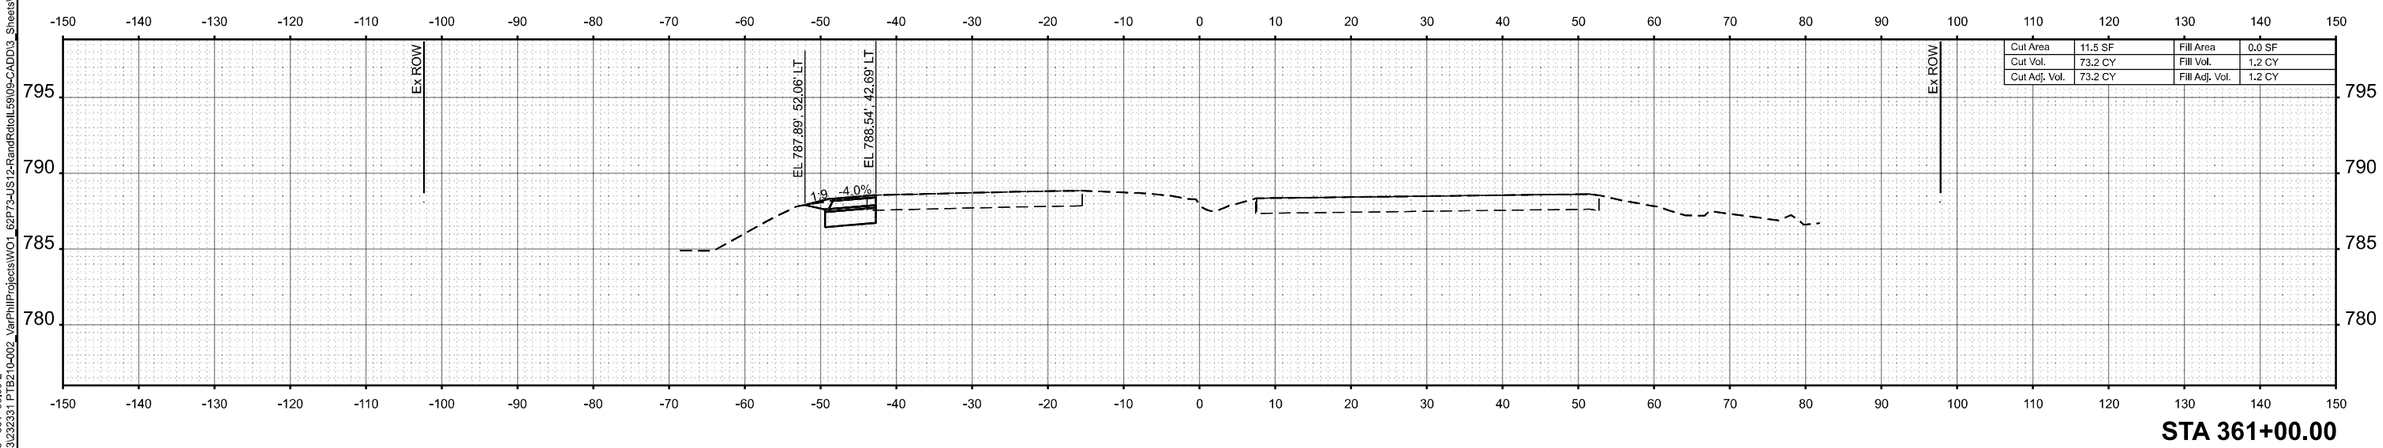

STA 361+00.00

WBK ENGINEERING
116 WEST MAIN STREET
SUITE 201
ST. CHARLES, IL 60174
(630) 443-7755

USER NAME = AdamWuellner	DESIGNED - KC	REVISED -	
	DRAWN - AW	REVISED -	
	CHECKED - RS	REVISED -	
PLOT DATE = 3/21/2025	DATE - $SUBDATE	REVISED -	


STATE OF ILLINOIS
DEPARTMENT OF TRANSPORTATION

US 12 (RAND ROAD) - IL 59 TO OLD RAND ROAD
CROSS SECTIONS


SCALE: 1"=10' | SHEET 67 OF 130 SHEETS | STA. | TO STA.

F.A.P RTE.	SECTION	COUNTY	TOTAL SHEETS	SHEET NO.
334	2024-1053-RS&N,SR,RS	LAKE	230	167
		CONTRACT NO. 62P73		
	ILLINOIS FED. AID PROJECT			

MODEL: (shtl 62P73 - 361+00,00-2
FILE NAME: Z:\2023\232331 PTB210-002_VarPhilProjects\WO1_62P73-US12-RandRdtoIL59\09b-CADD\3_Sheets\d162p73-slht-xsslt.dgn

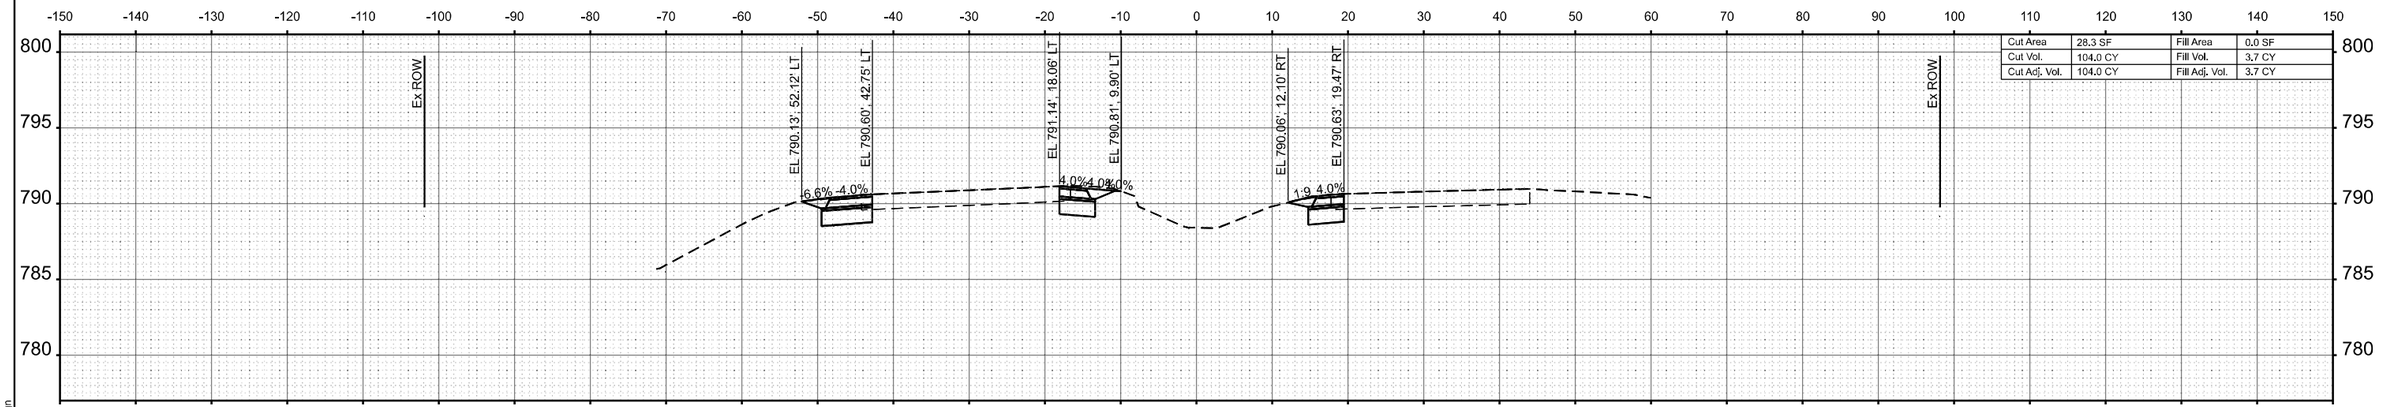

STA 365+00.00

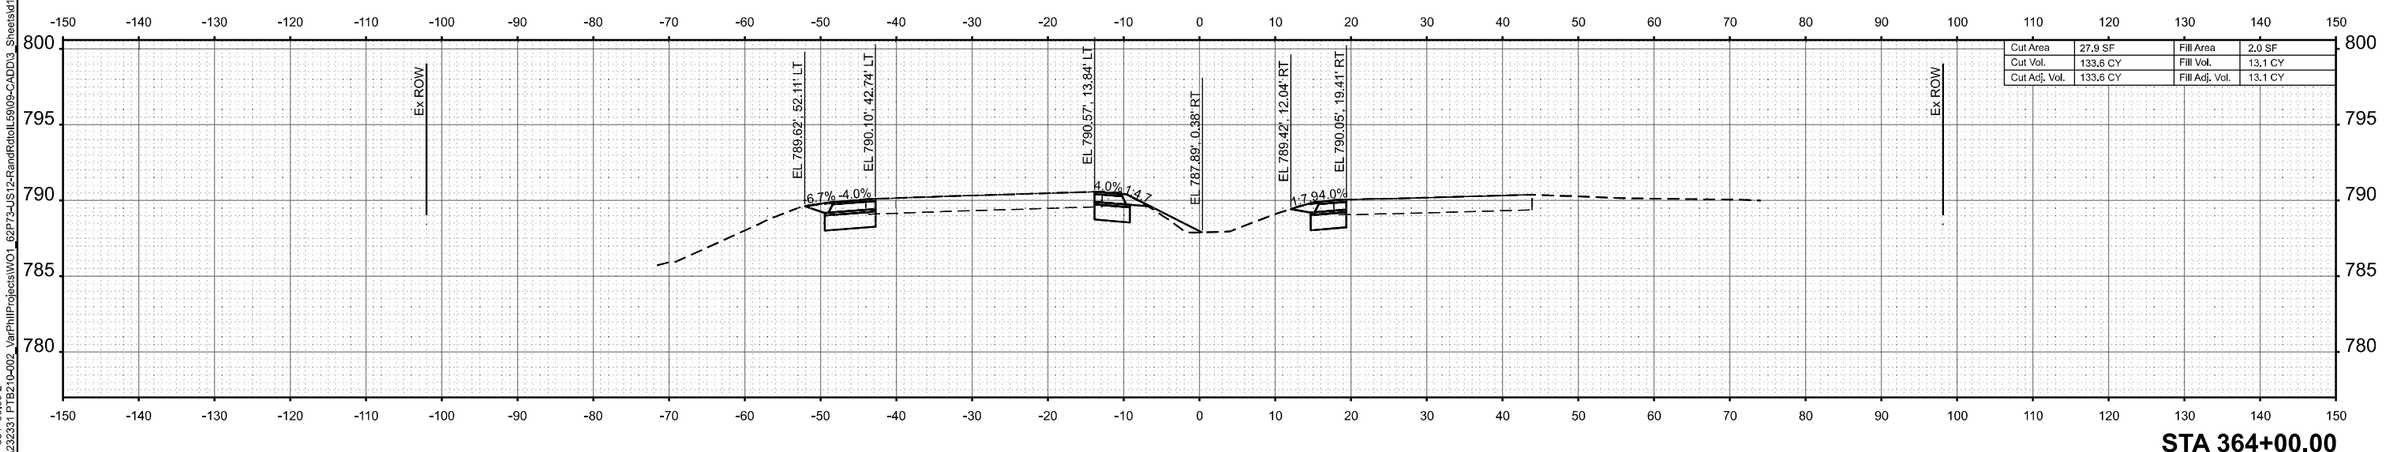

STA 364+00.00

MODEL: {sht} 62P73 - 364+00.00-2
FILE NAME: Z:\2023\23231 PTB210-002_VarPhil\Projects\WO1_62P73-US12-RandRdtoIL59\09-CADD\3_Sheets\d162p73-shl-xssht.dgn

WBK ENGINEERING
116 WEST MAIN STREET
SUITE 201
ST. CHARLES, IL 60174
(630) 443-7755


USER NAME = AdamWuellner	DESIGNED - KC	REVISED -	
	DRAWN - AW	REVISED -	
	CHECKED - RS	REVISED -	
PLOT DATE = 3/21/2025	DATE - $SUBDATE	REVISED -	

STATE OF ILLINOIS
DEPARTMENT OF TRANSPORTATION


US 12 (RAND ROAD) - IL 59 TO OLD RAND ROAD
CROSS SECTIONS

SCALE: 1"=10' | SHEET 68 OF 130 SHEETS | STA. | TO STA.

F.A.P RTE.	SECTION	COUNTY	TOTAL SHEETS	SHEET NO.
334	2024-1053-RS&N,SR,RS	LAKE	230	168
		CONTRACT NO. 62P73		
	ILLINOIS FED. AID PROJECT			

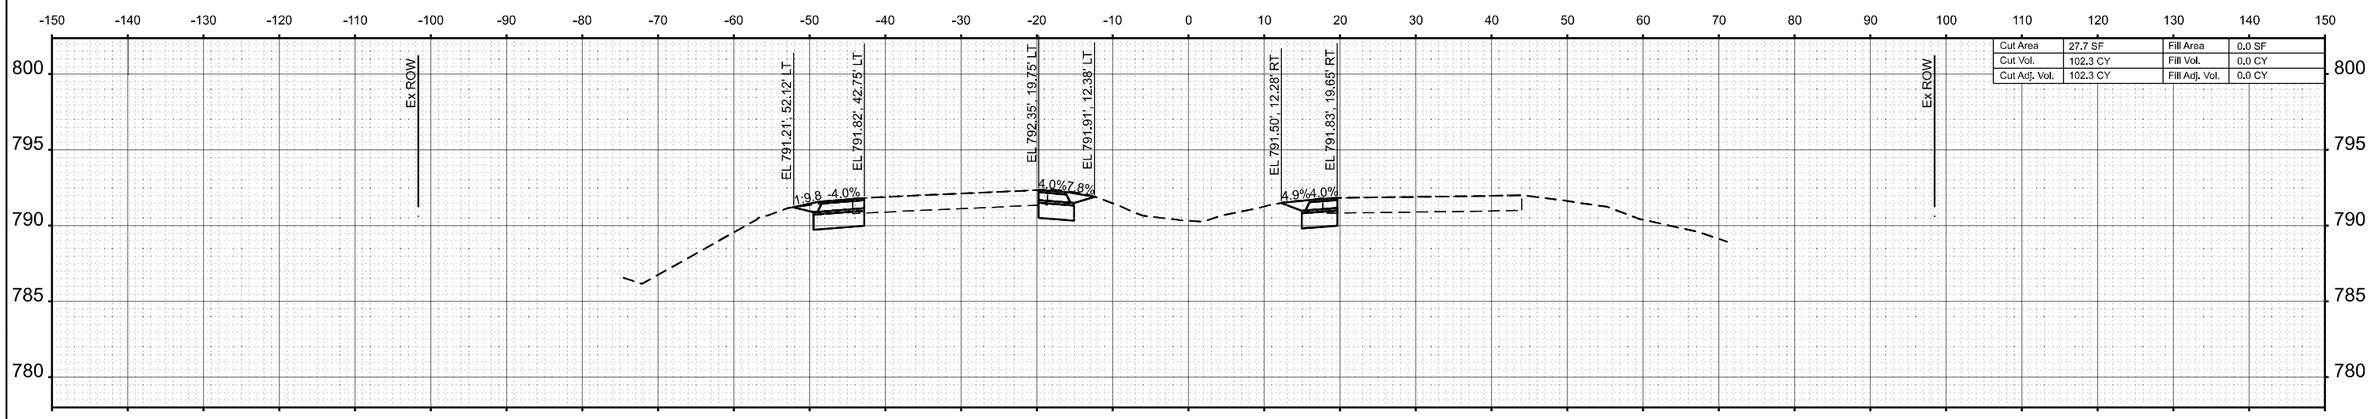

STA 367+00.00

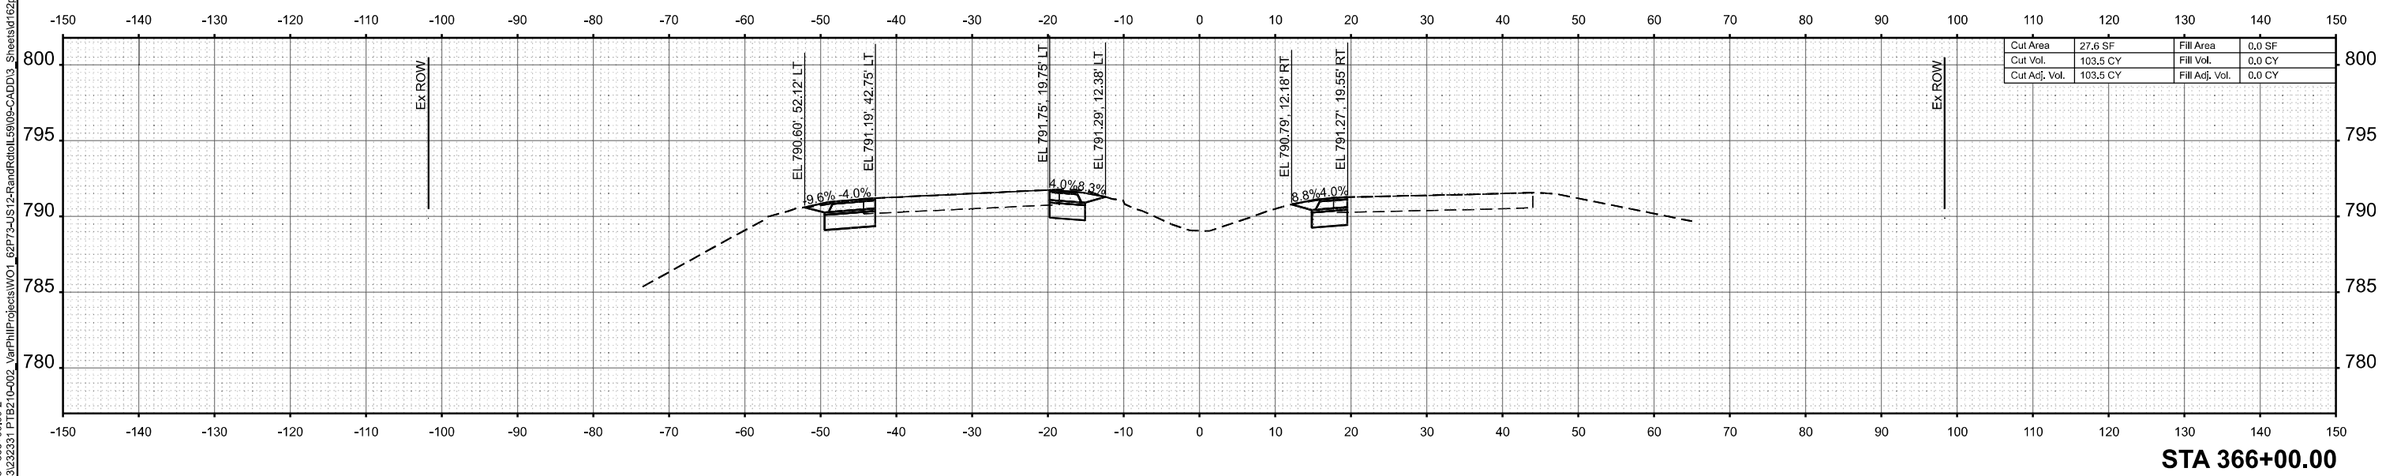

STA 366+00.00

MODEL: [shl] 62P73 - 366+00.00-2
FILE NAME: Z:\2023\2323331 PTB210-002_VarPhil\Projects\WO1_62P73-US12-RandRdtoIL59\09-CADD\3_Sheets\vdf162p73-sht-xssht.dgn

WBK ENGINEERING
116 WEST MAIN STREET
SUITE 201
ST. CHARLES, IL 60174
(630) 443-7755


USER NAME = AdamWuellner	DESIGNED - KC	REVISED -	
	DRAWN - AW	REVISED -	
	CHECKED - RS	REVISED -	
PLOT DATE = 3/21/2025	DATE - $SUBDATE	REVISED -	

STATE OF ILLINOIS
DEPARTMENT OF TRANSPORTATION

US 12 (RAND ROAD) - IL 59 TO OLD RAND ROAD
CROSS SECTIONS

SCALE: 1"=10' | SHEET 69 OF 130 SHEETS | STA. | TO STA.

F.A.P RTE.	SECTION	COUNTY	TOTAL SHEETS	SHEET NO.
334	2024-1053-RS&N,SR,RS	LAKE	230	169
		CONTRACT NO. 62P73		
	ILLINOIS FED. AID PROJECT			

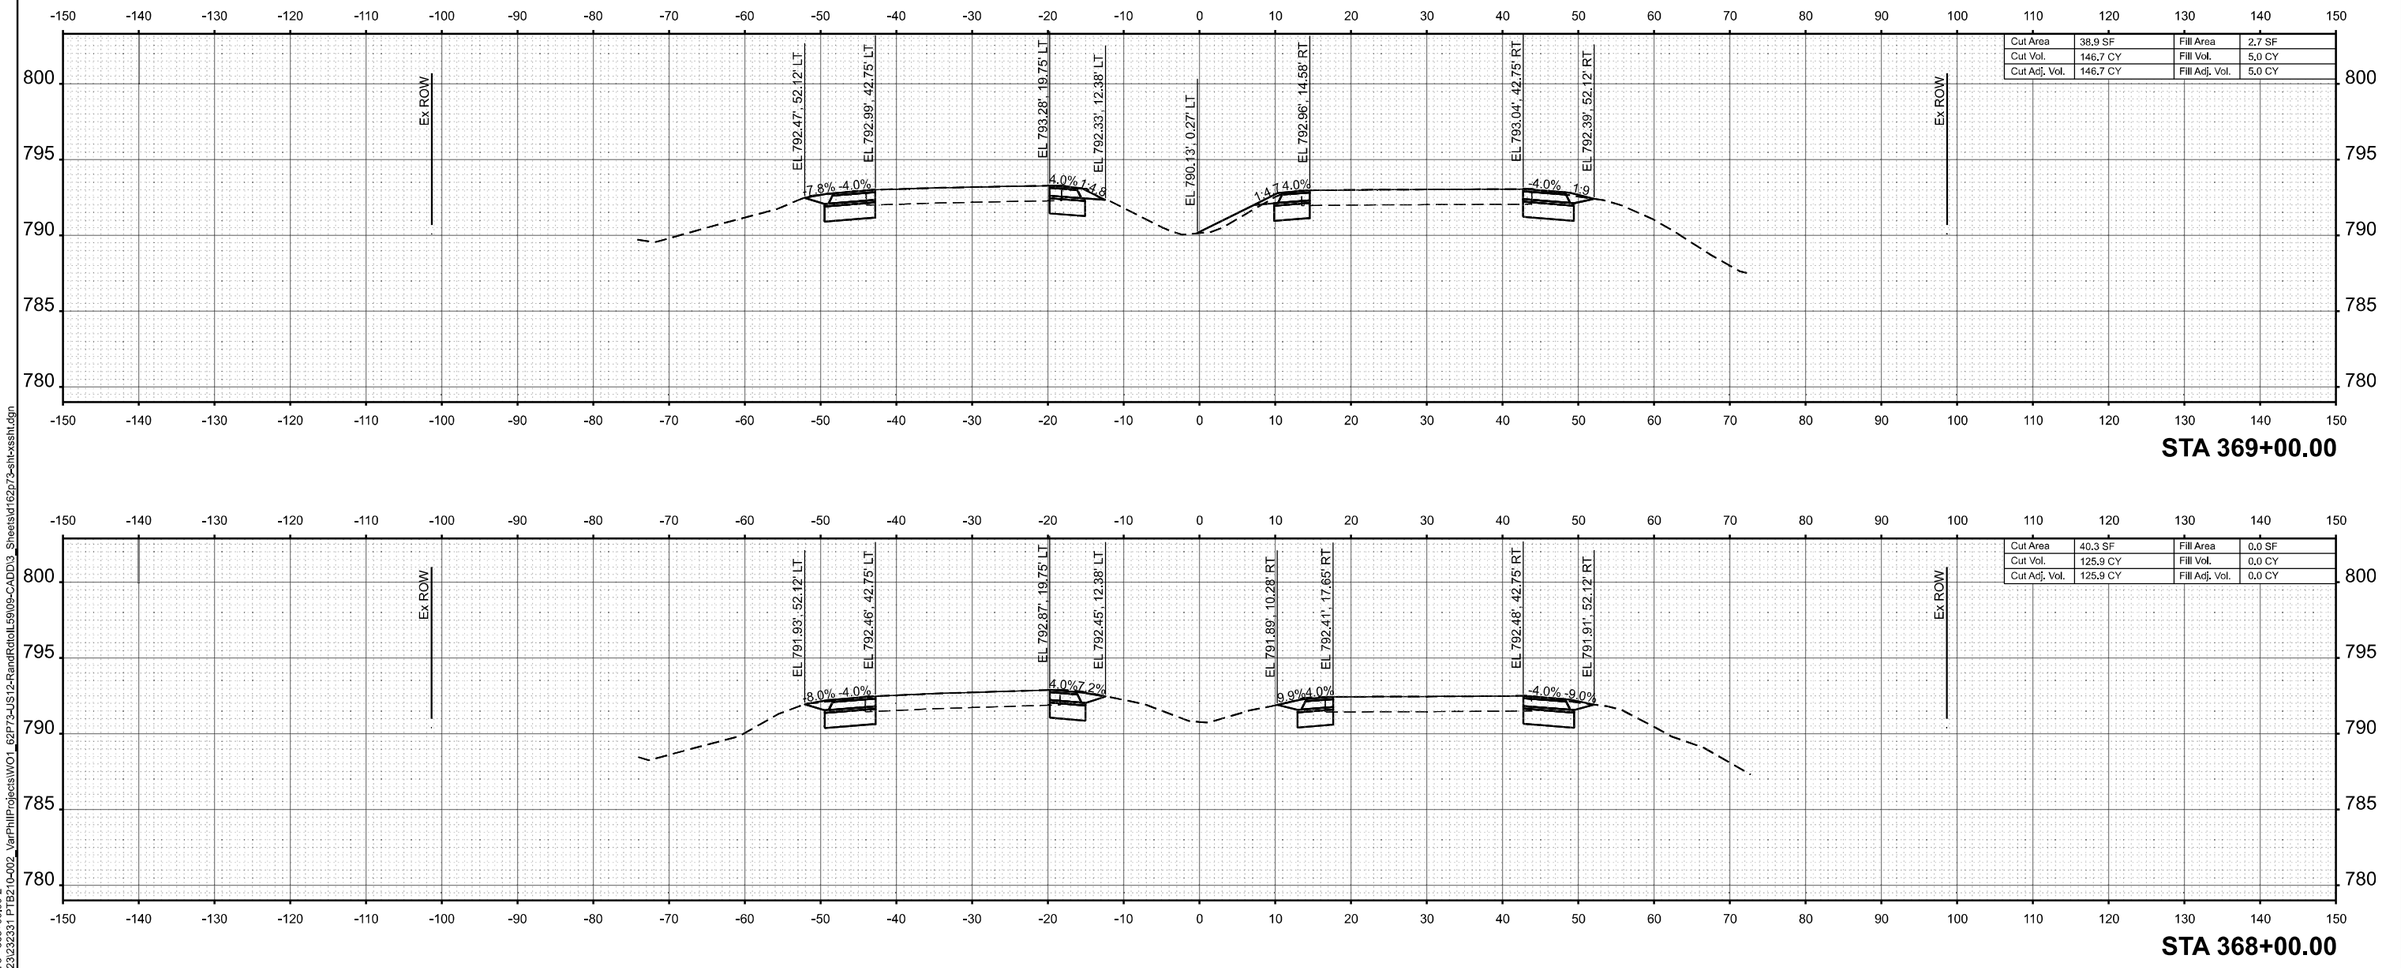

MODEL: [sht] 62P73 - 368+00.00-2
FILE NAME: Z:\2023\232331 PTB210-002_VarPhillProjects\WO1_62P73-US12-RandRdtoIL59\09-CADD\3_Sheets\d162p73-sht-xssht.dgn

WBK ENGINEERING
116 WEST MAIN STREET
SUITE 201
ST. CHARLES, IL 60174
(630) 443-7755


USER NAME = AdamWuellner	DESIGNED - KC	REVISED -
	DRAWN - AW	REVISED -
	CHECKED - RS	REVISED -
PLOT DATE = 3/21/2025	DATE - $SUBDATE	REVISED -

STATE OF ILLINOIS
DEPARTMENT OF TRANSPORTATION


US 12 (RAND ROAD) - IL 59 TO OLD RAND ROAD
CROSS SECTIONS

SCALE: 1"=10' | SHEET 70 OF 130 SHEETS | STA. | TO STA.


F.A.P RTE.	SECTION	COUNTY	TOTAL SHEETS	SHEET NO.
334	2024-1053-RS&N,SR,RS	LAKE	230	170
		CONTRACT NO. 62P73		
	ILLINOIS FED. AID PROJECT			

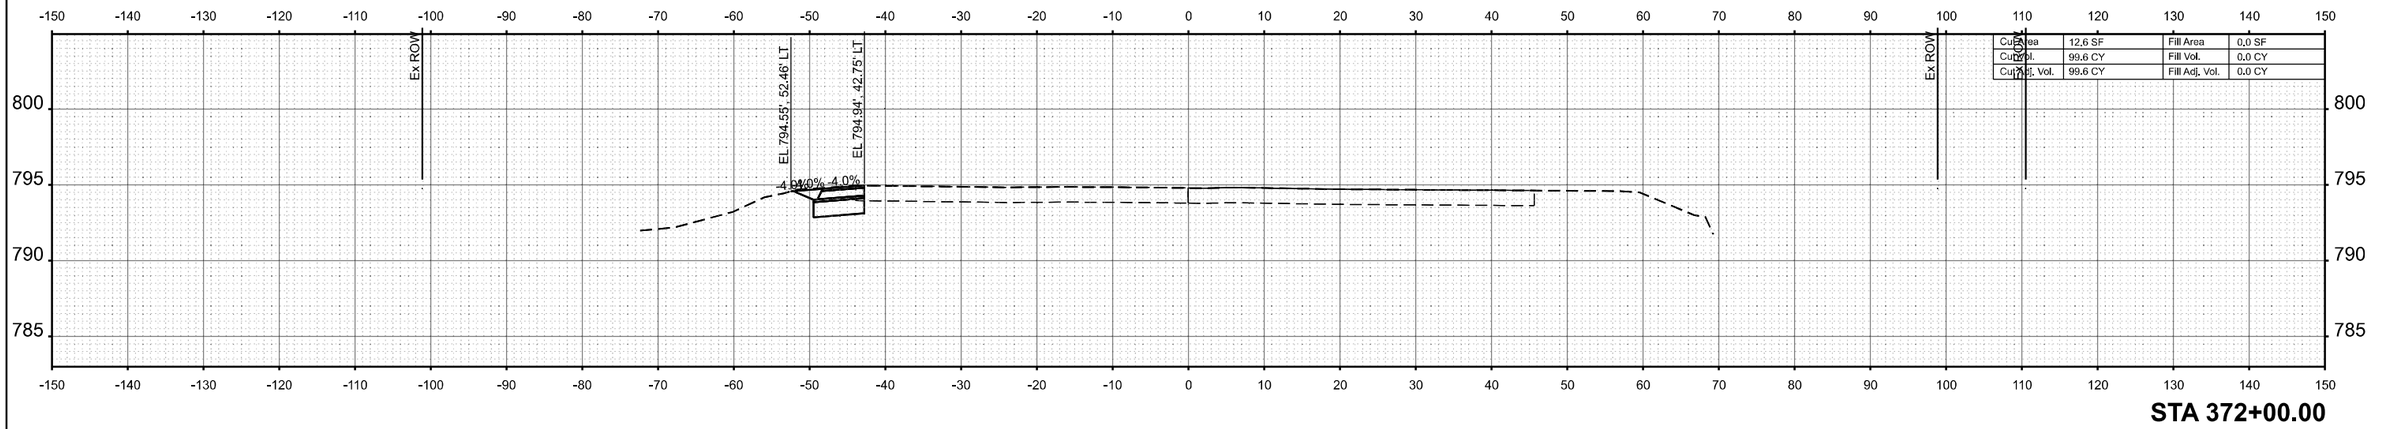

STA 372+00.00

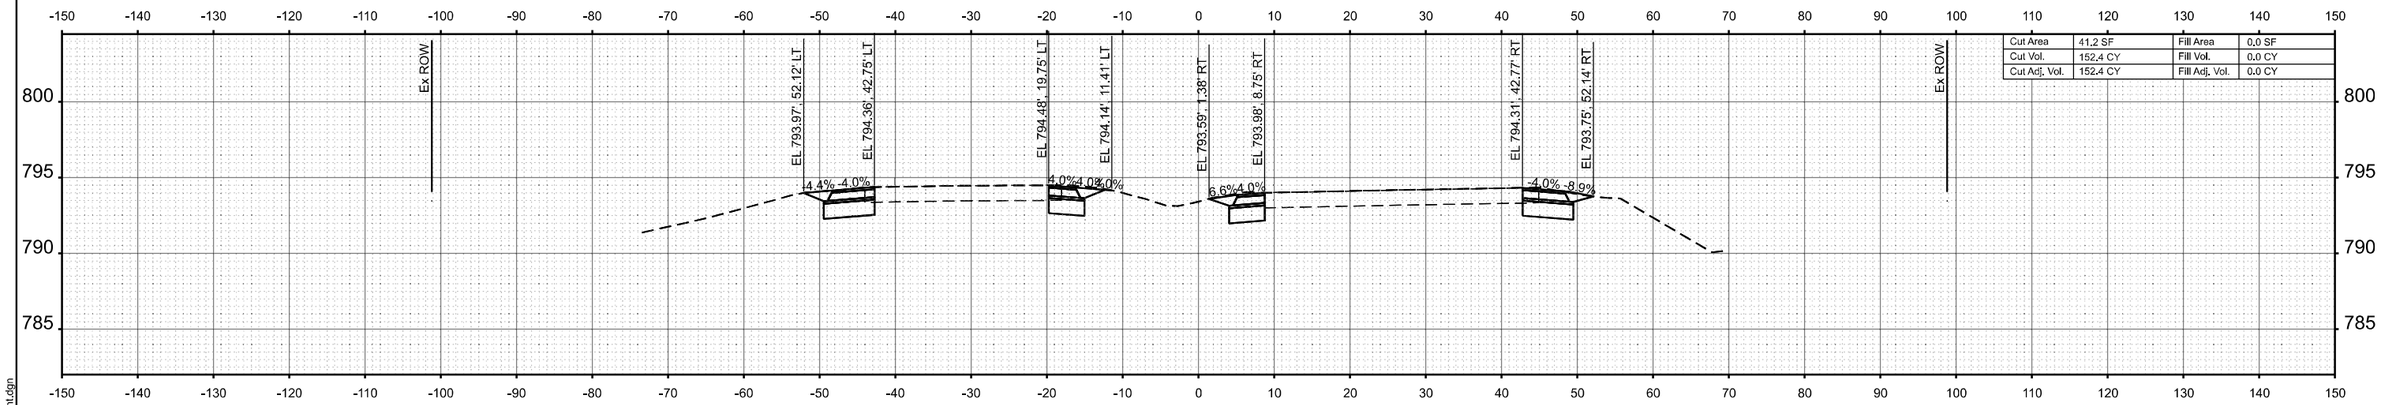

STA 371+00.00

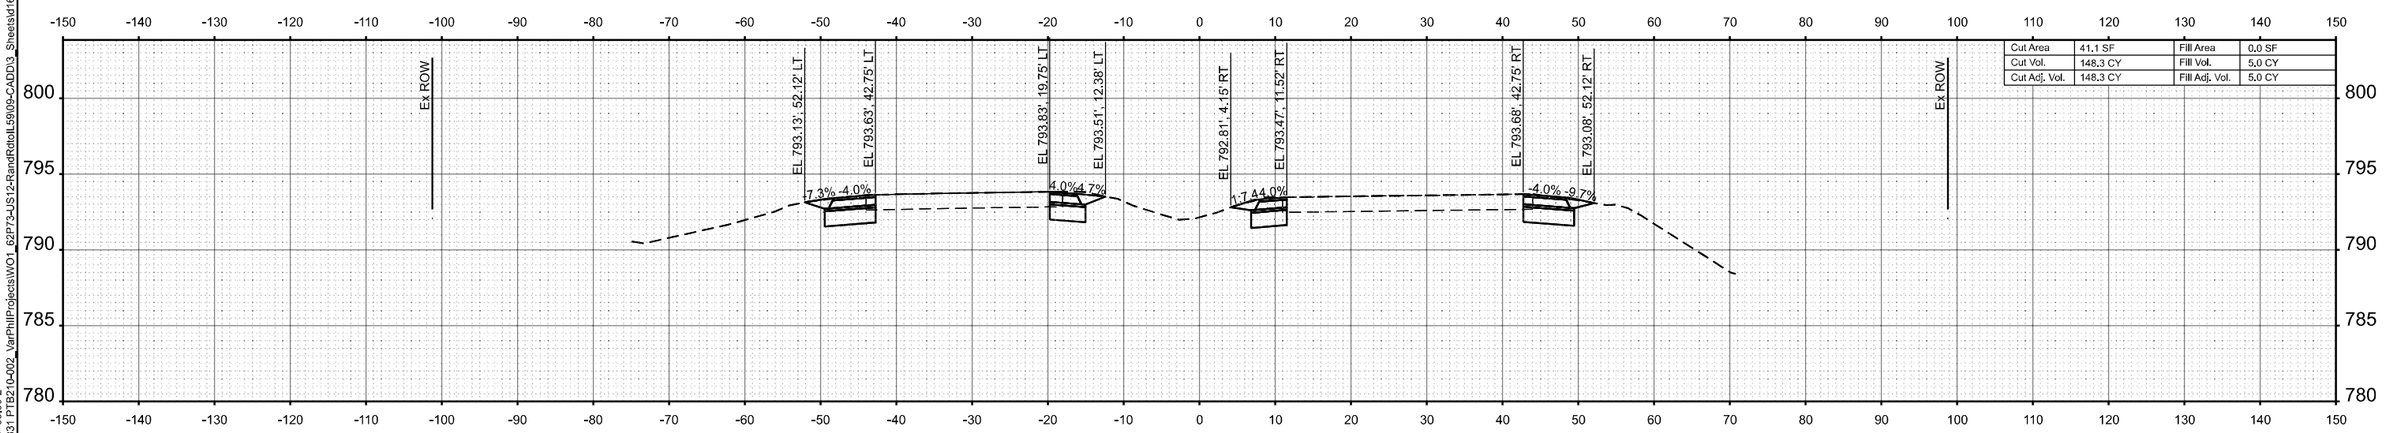

STA 370+00.00

MODEL: [shl] 62P73 - 370+00.00-2
FILE NAME: Z:\2023\232331 PTB210-002_VarPhil\Projects\WO1_62P73-US12-RandRdtoIL59\09-CADD\3_Sheets\vdf162p73-shl-xssht.dgn

WBK ENGINEERING
116 WEST MAIN STREET
SUITE 201
ST. CHARLES, IL 60174
(630) 443-7755


USER NAME = AdamWuellner	DESIGNED - KC	REVISED -	
	DRAWN - AW	REVISED -	
	CHECKED - RS	REVISED -	
PLOT DATE = 3/21/2025	DATE - $SUBDATE	REVISED -	

STATE OF ILLINOIS
DEPARTMENT OF TRANSPORTATION


US 12 (RAND ROAD) - IL 59 TO OLD RAND ROAD
CROSS SECTIONS

SCALE: 1"=10' | SHEET 71 OF 130 SHEETS | STA. | TO STA.


F.A.P RTE.	SECTION	COUNTY	TOTAL SHEETS	SHEET NO.
334	2024-1053-RS&N,SR,RS	LAKE	230	171
		CONTRACT NO. 62P73		
	ILLINOIS FED. AID PROJECT			

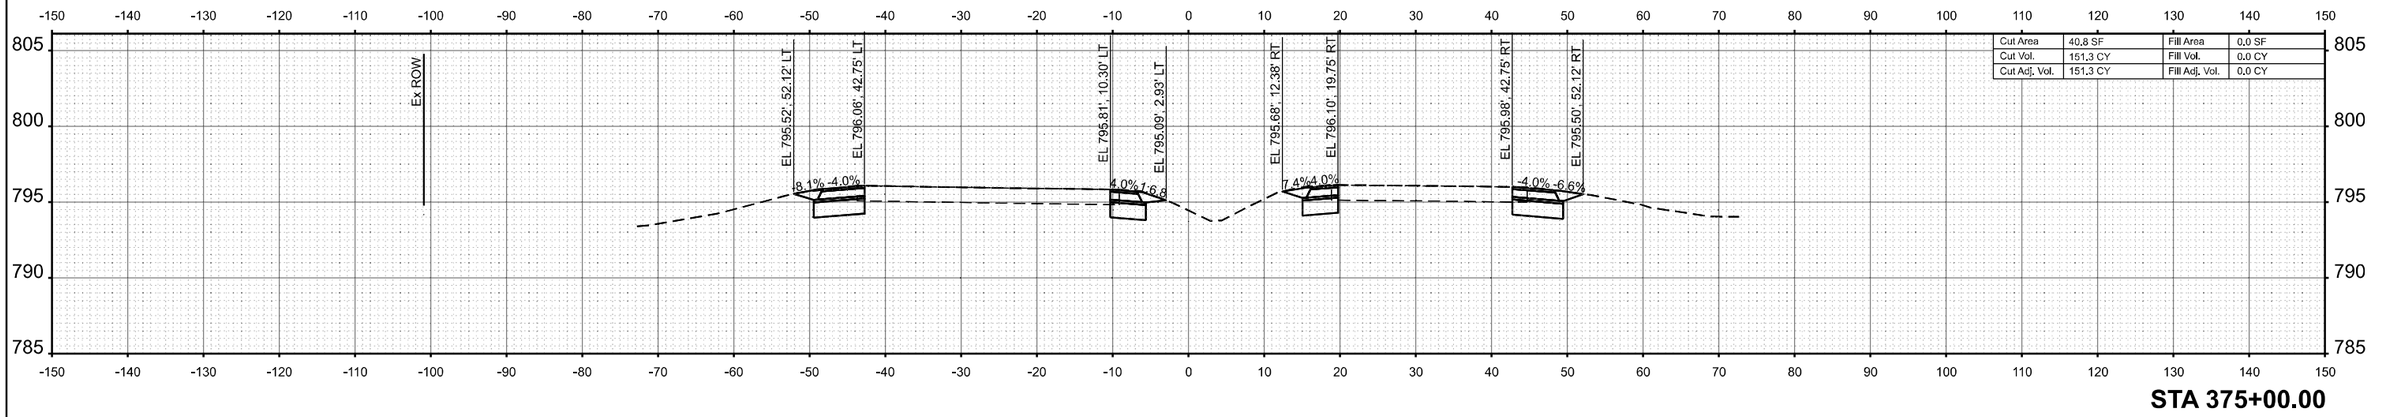

STA 375+00.00

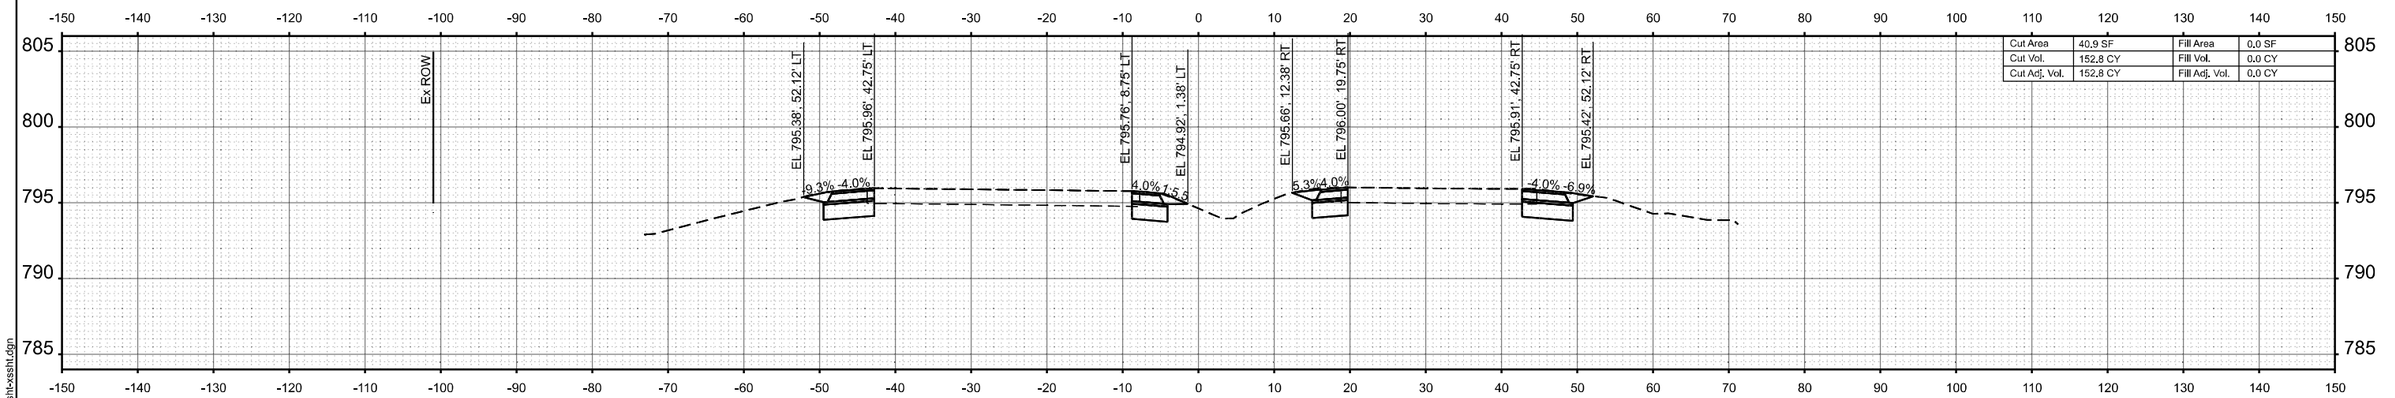

STA 374+00.00

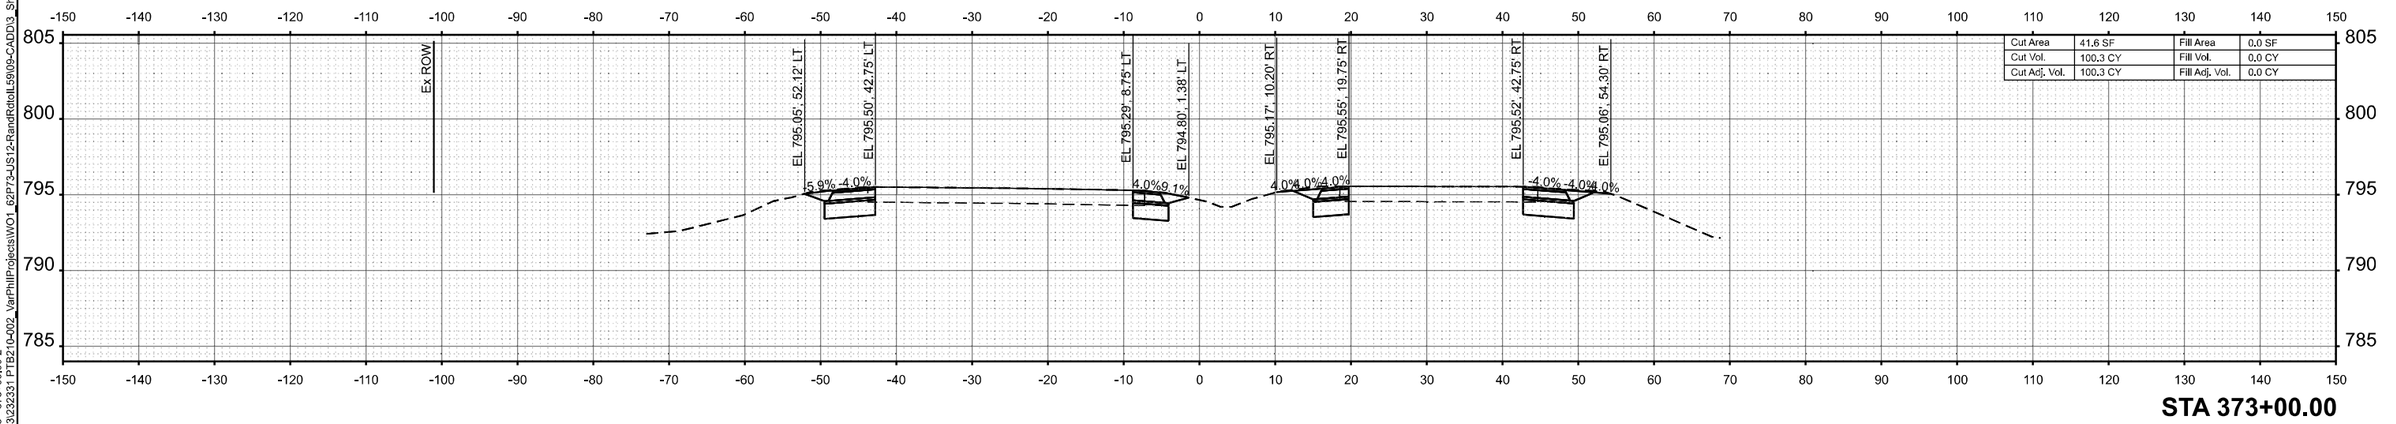

STA 373+00.00

MODEL: (shl) 62P73 - 373+00.00=2
FILE NAME: Z:\2023\232331 PTB210-002_VarPhilProjectsWO1_62P73-US12-RandRdtoIL59\09-CADD\3_Sheets\d162p73-shl-xssht.dgn

WBK ENGINEERING
116 WEST MAIN STREET
SUITE 201
ST. CHARLES, IL 60174
(630) 443-7755


USER NAME = AdamWuellner	DESIGNED - KC	REVISED -
	DRAWN - AW	REVISED -
	CHECKED - RS	REVISED -
PLOT DATE = 3/21/2025	DATE - $SUBDATE	REVISED -

STATE OF ILLINOIS
DEPARTMENT OF TRANSPORTATION


US 12 (RAND ROAD) - IL 59 TO OLD RAND ROAD
CROSS SECTIONS

SCALE: 1"=10' | SHEET 72 OF 130 SHEETS | STA. | TO STA.


F.A.P RTE.	SECTION	COUNTY	TOTAL SHEETS	SHEET NO.
334	2024-1053-RS&N,SR,RS	LAKE	230	172
		CONTRACT NO. 62P73		
		ILLINOIS FED. AID PROJECT		

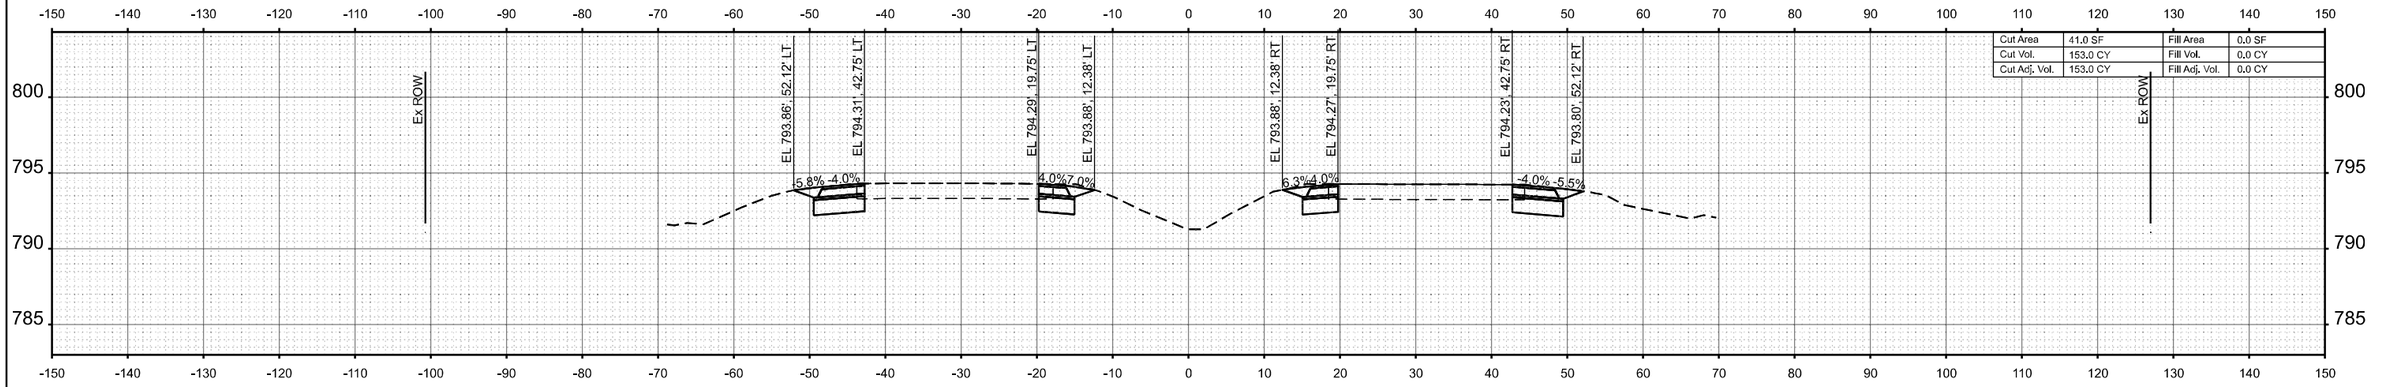

STA 378+00.00

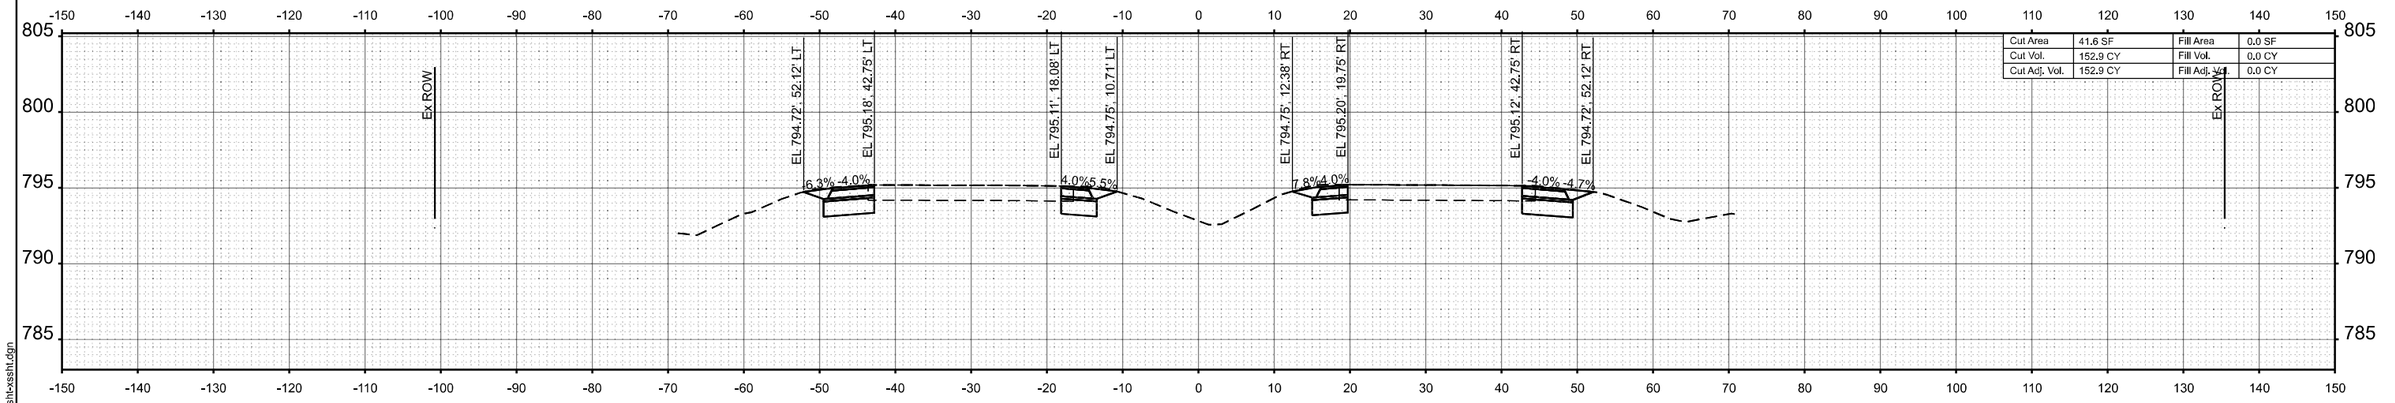

STA 377+00.00

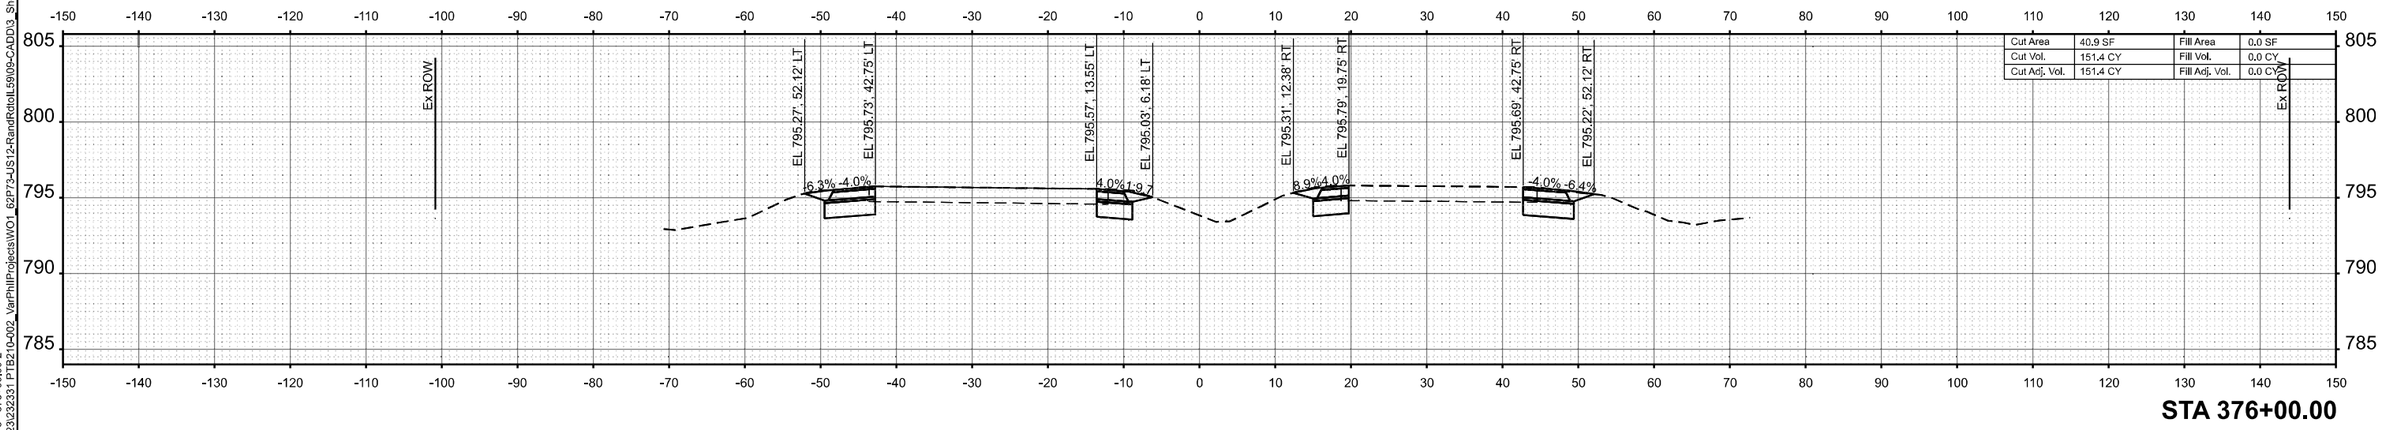

STA 376+00.00

MODEL: (shl) 62P73 - 376+00.00-2
FILE NAME: Z:\2023\232331 PTB210-002_VarPhilProjects\WO1_62P73-US12-RandRdtoIL59\09-CADD\3_Sheets\d162p73-shl-xssht.dgn

WBK ENGINEERING
116 WEST MAIN STREET
SUITE 201
ST. CHARLES, IL 60174
(630) 443-7755


USER NAME = AdamWuellner	DESIGNED - KC	REVISED -	
	DRAWN - AW	REVISED -	
	CHECKED - RS	REVISED -	
PLOT DATE = 3/21/2025	DATE - $SUBDATE	REVISED -	

STATE OF ILLINOIS
DEPARTMENT OF TRANSPORTATION


US 12 (RAND ROAD) - IL 59 TO OLD RAND ROAD
CROSS SECTIONS

SCALE: 1"=10' | SHEET 73 OF 130 SHEETS | STA. | TO STA.


F.A.P RTE.	SECTION	COUNTY	TOTAL SHEETS	SHEET NO.
334	2024-1053-RS&N,SR,RS	LAKE	230	173
		CONTRACT NO. 62P73		
	ILLINOIS FED. AID PROJECT			

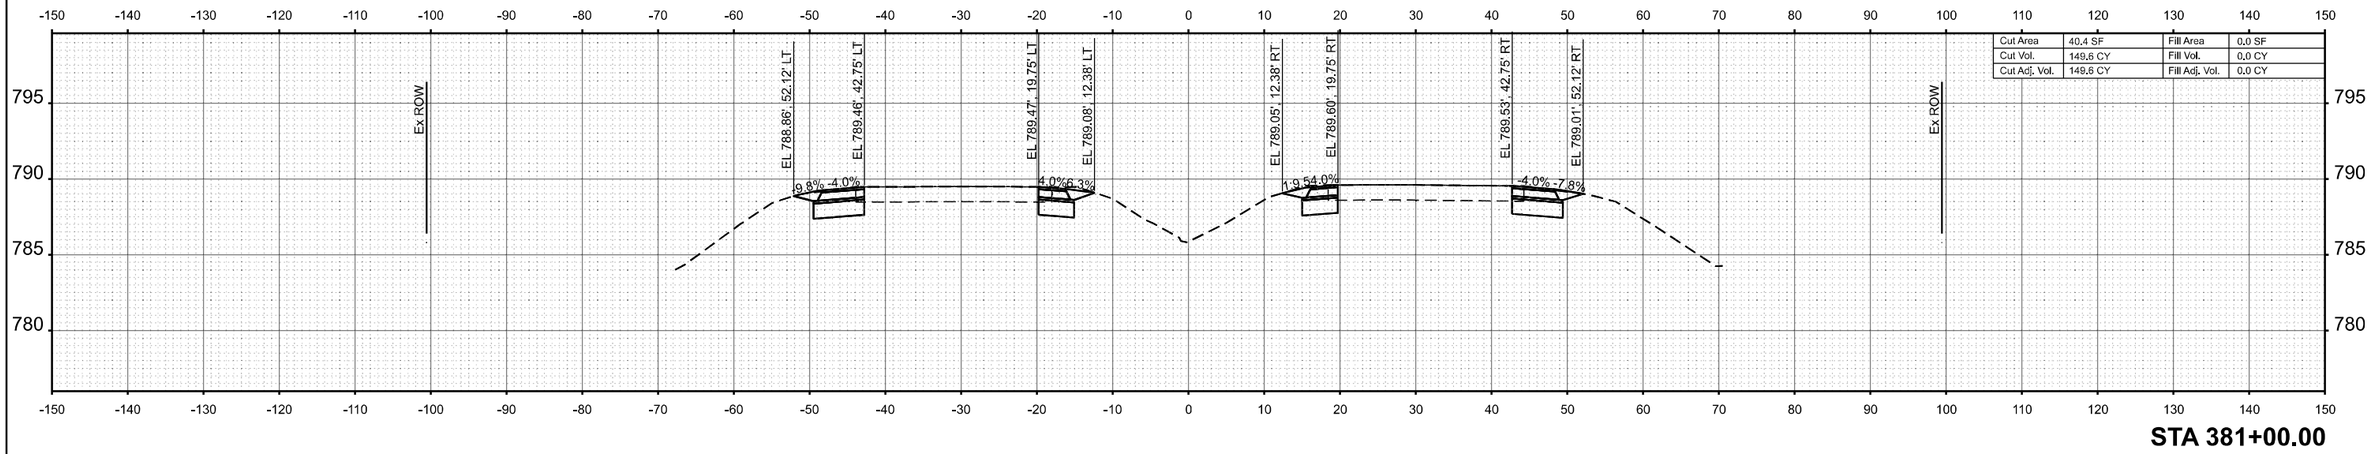

STA 381+00.00

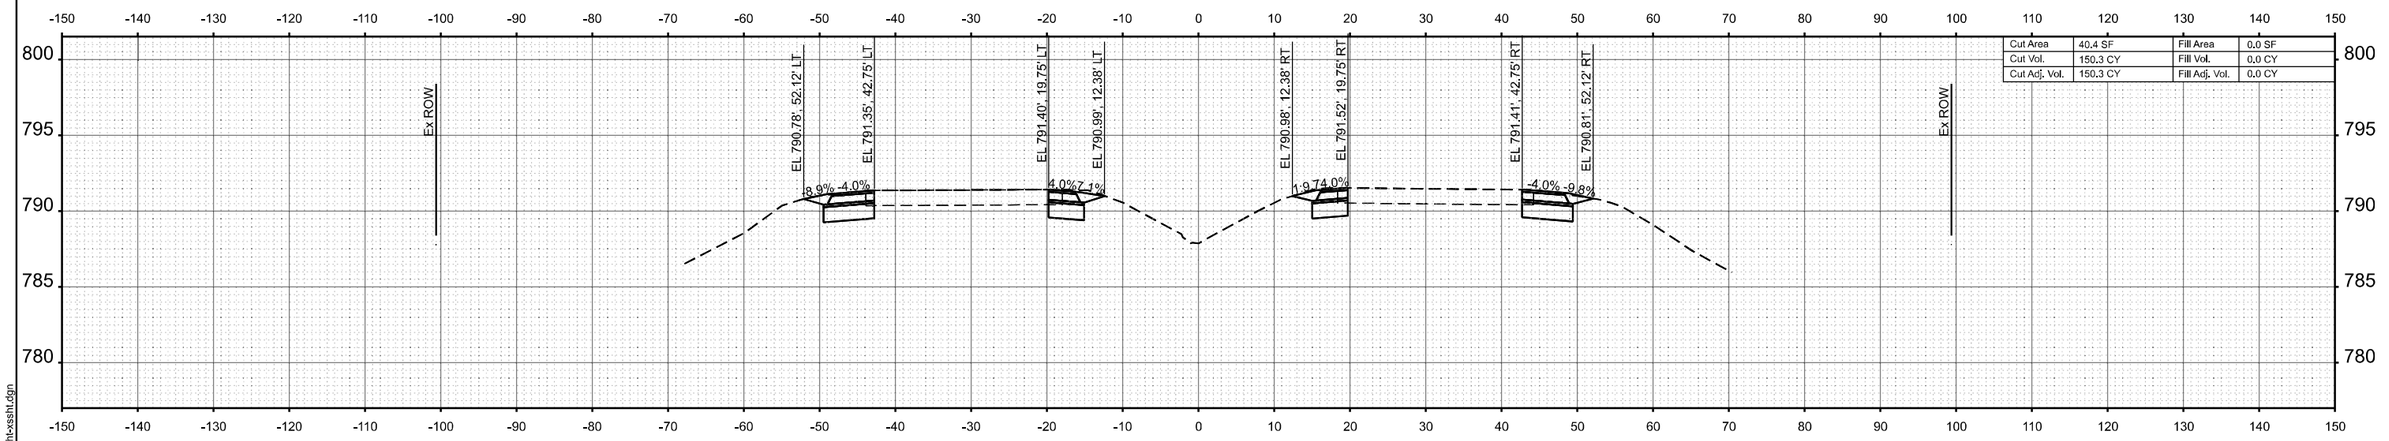

STA 380+00.00

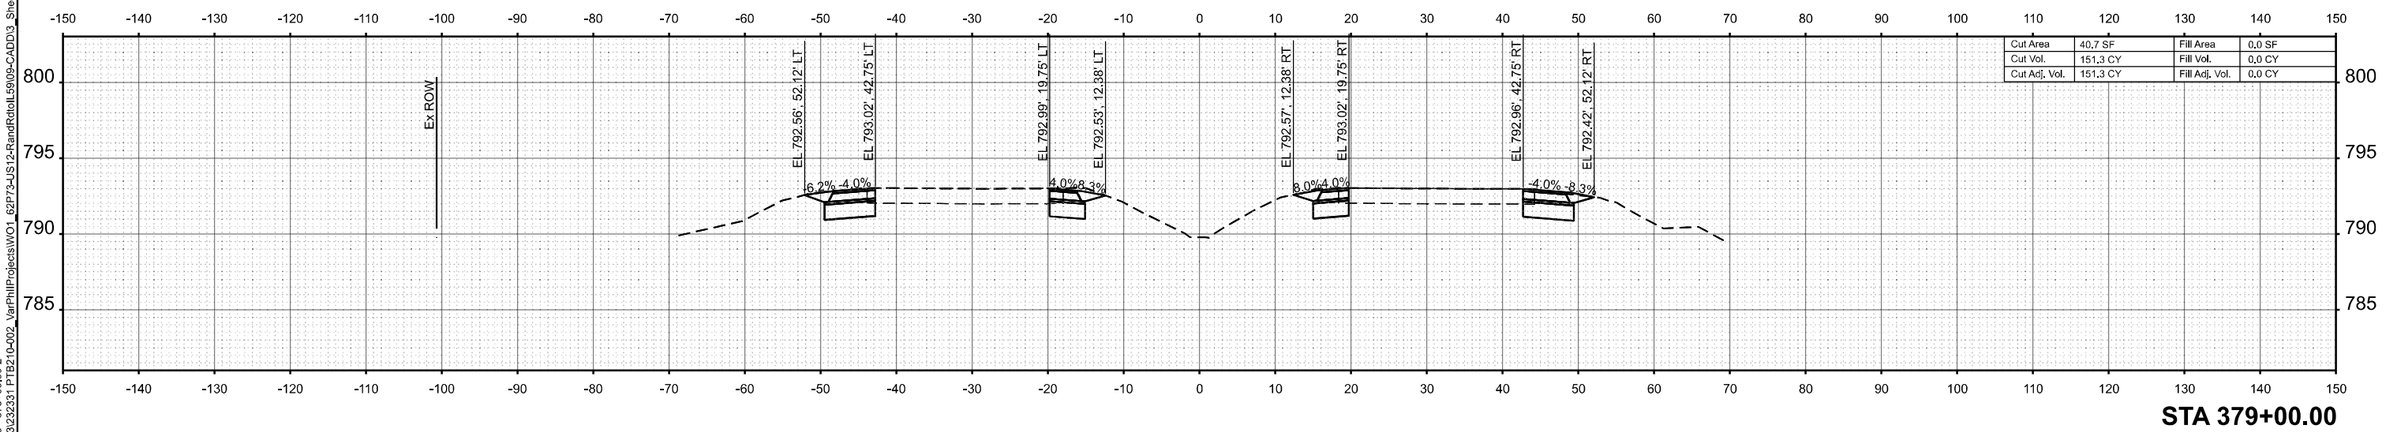

STA 379+00.00

WBK ENGINEERING
116 WEST MAIN STREET
SUITE 201
ST. CHARLES, IL 60174
(630) 443-7755

USER NAME = AdamWuellner	DESIGNED - KC	REVISED -
	DRAWN - AW	REVISED -
	CHECKED - RS	REVISED -
PLOT DATE = 3/21/2025	DATE - $SUBDATE	REVISED -


STATE OF ILLINOIS
DEPARTMENT OF TRANSPORTATION


US 12 (RAND ROAD) - IL 59 TO OLD RAND ROAD
CROSS SECTIONS

SCALE: 1"=10' | SHEET 74 OF 130 SHEETS | STA. | TO STA.

F.A.P RTE.	SECTION	COUNTY	TOTAL SHEETS	SHEET NO.
334	2024-1053-RS&N,SR,RS	LAKE	230	174
		CONTRACT NO. 62P73		
	ILLINOIS FED. AID PROJECT			

MODEL: {shtl 62P73 - 379+00.00-2
FILE NAME: Z:\2023\23231 PTB210-002_VarPhilProjects\WO1_62P73-US12-RandRdtoIL59\09-CADD\3_Sheets\d162p73-shlt-xsshl.dgn

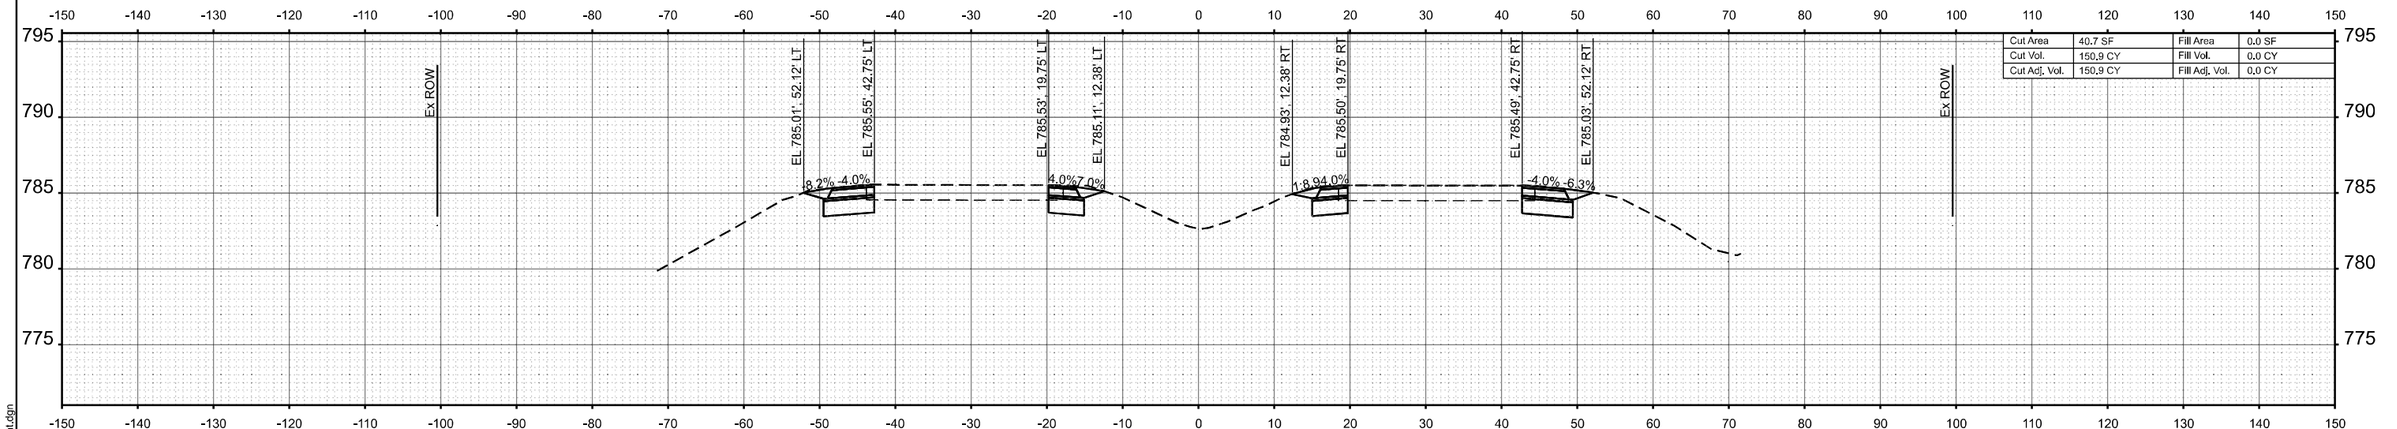

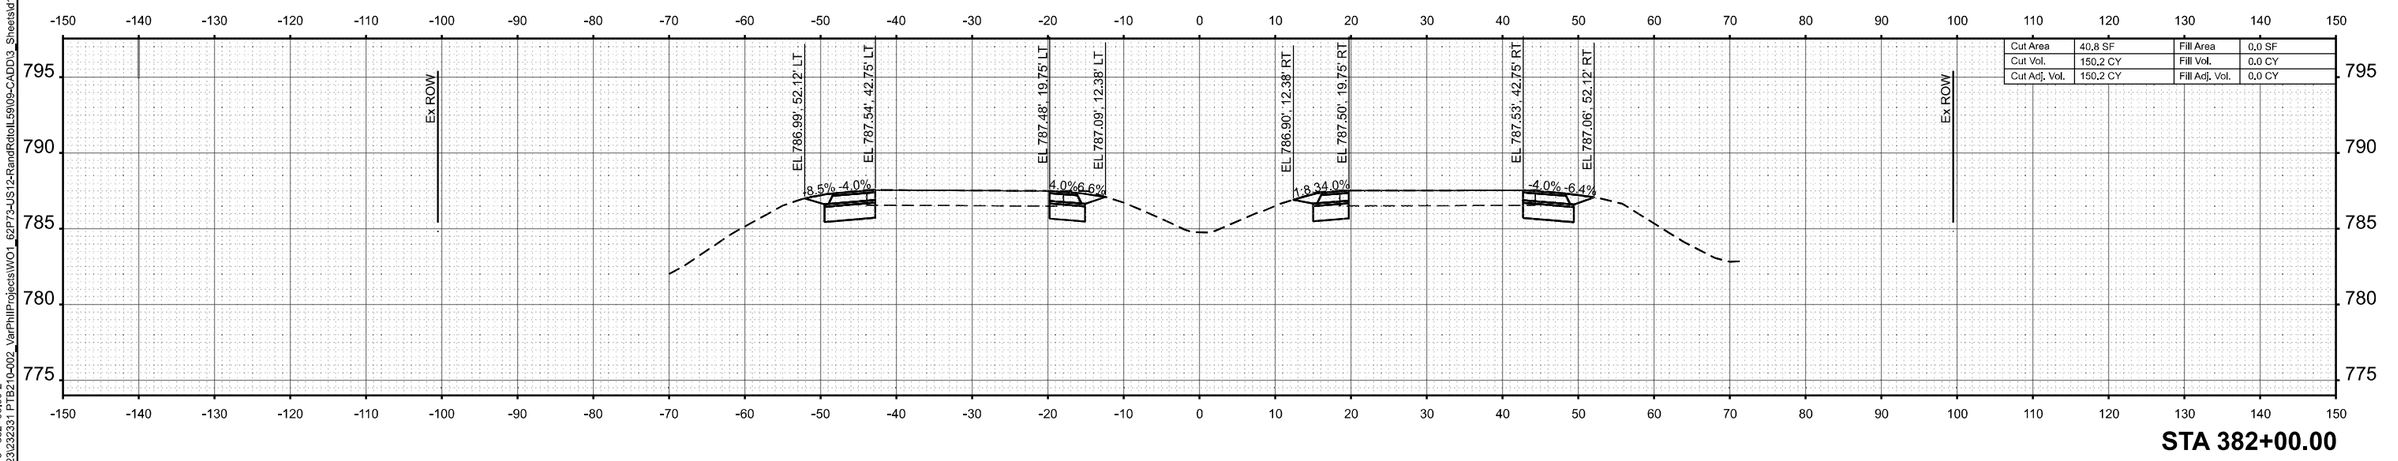

MODEL: [sht] 62P73 - 382+00.00-2
FILE NAME: Z:\2023\232331 PTB210-002_VarPhIIProjects\WO1_62P73-US12-RandRdtoIL59\09-CADD\3_Sheets\d162p73-sht-vsslt.dgn

WBK ENGINEERING
116 WEST MAIN STREET
SUITE 201
ST. CHARLES, IL 60174
(630) 443-7755


USER NAME = AdamWuellner	DESIGNED - KC	REVISED -	
	DRAWN - AW	REVISED -	
	CHECKED - RS	REVISED -	
PLOT DATE = 3/21/2025	DATE - $SUBDATE	REVISED -	

STATE OF ILLINOIS
DEPARTMENT OF TRANSPORTATION


US 12 (RAND ROAD) - IL 59 TO OLD RAND ROAD
CROSS SECTIONS

SCALE: 1"=10' | SHEET 75 OF 130 SHEETS | STA. | TO STA.

F.A.P RTE.	SECTION	COUNTY	TOTAL SHEETS	SHEET NO.
334	2024-1053-RS&N,SR,RS	LAKE	230	175
		CONTRACT NO. 62P73		
	ILLINOIS FED. AID PROJECT			

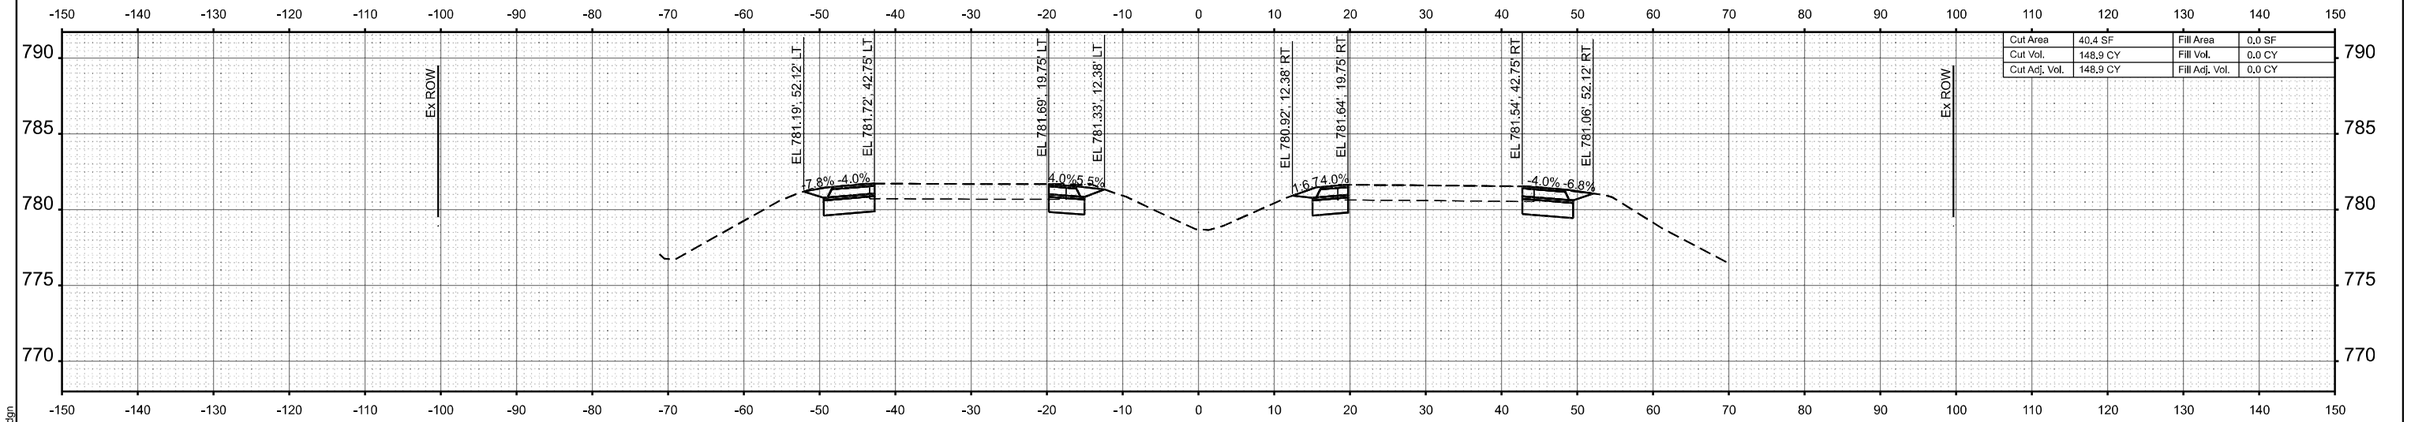

STA 385+00.00

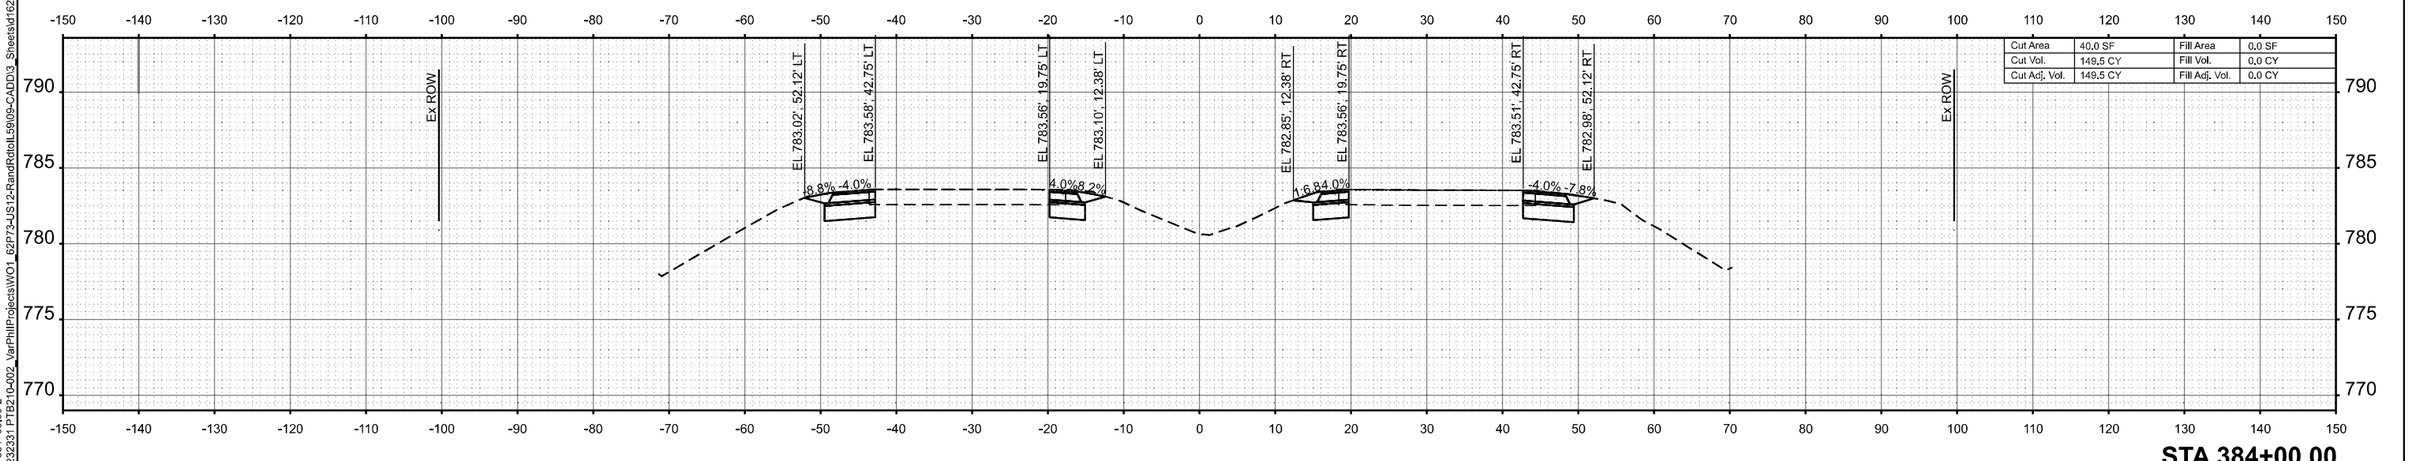

STA 384+00.00

MODEL: (shtl) 62P73 - 384+00.00-2
FILE NAME: Z:\2023\23233\1 PTB210-002_VarPhilProjects\WO1_62P73-US12-RandRdtoIL59\09-CADD\3_Sheets\d162p73-shtl-xssht.dgn

WBK ENGINEERING
116 WEST MAIN STREET
SUITE 201
ST. CHARLES, IL 60174
(630) 443-7755


USER NAME = AdamWuellner	DESIGNED - KC	REVISED -	
	DRAWN - AW	REVISED -	
	CHECKED - RS	REVISED -	
PLOT DATE = 3/21/2025	DATE - $SUBDATE	REVISED -	

STATE OF ILLINOIS
DEPARTMENT OF TRANSPORTATION


US 12 (RAND ROAD) - IL 59 TO OLD RAND ROAD
CROSS SECTIONS

SCALE: 1"=10' | SHEET 76 OF 130 SHEETS | STA. | TO STA.


F.A.P RTE.	SECTION	COUNTY	TOTAL SHEETS	SHEET NO.
334	2024-1053-RS&N,SR,RS	LAKE	230	176
		CONTRACT NO. 62P73		
		ILLINOIS FED. AID PROJECT		

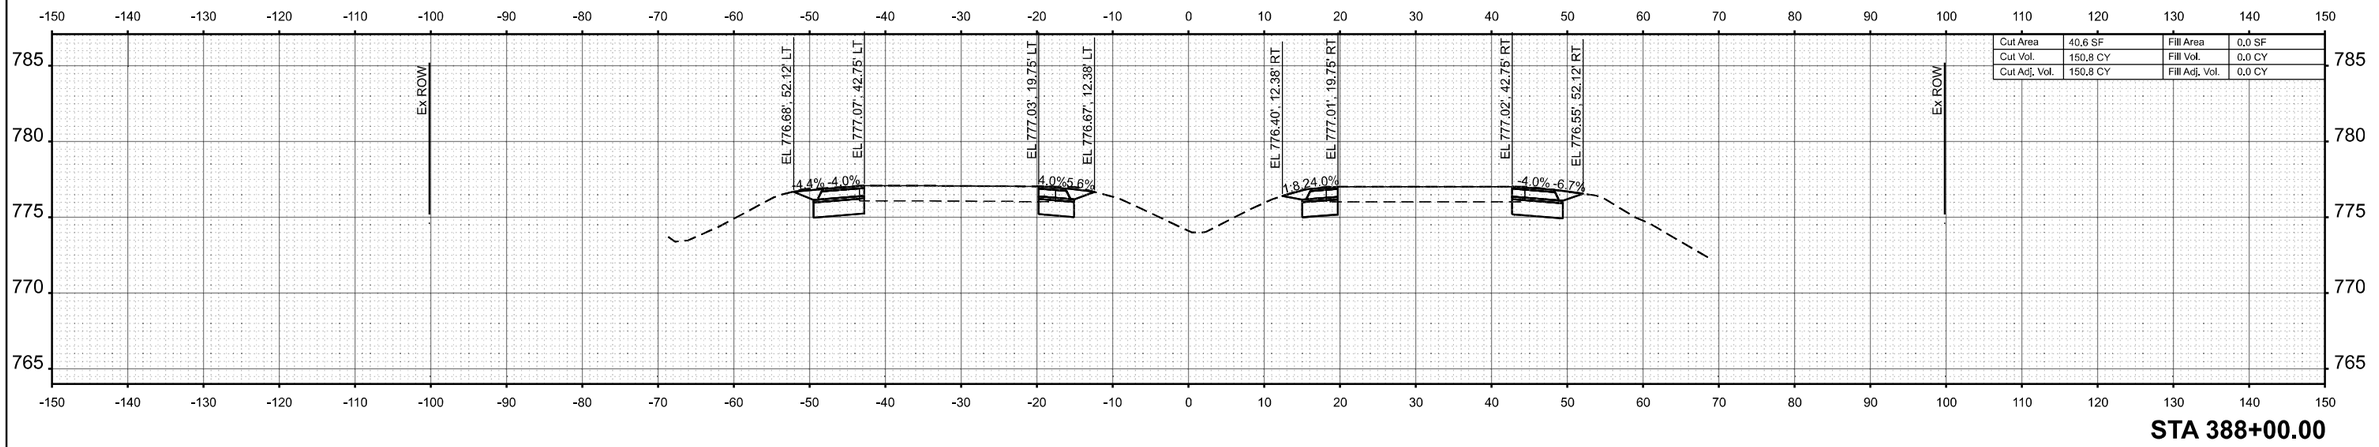

STA 388+00.00

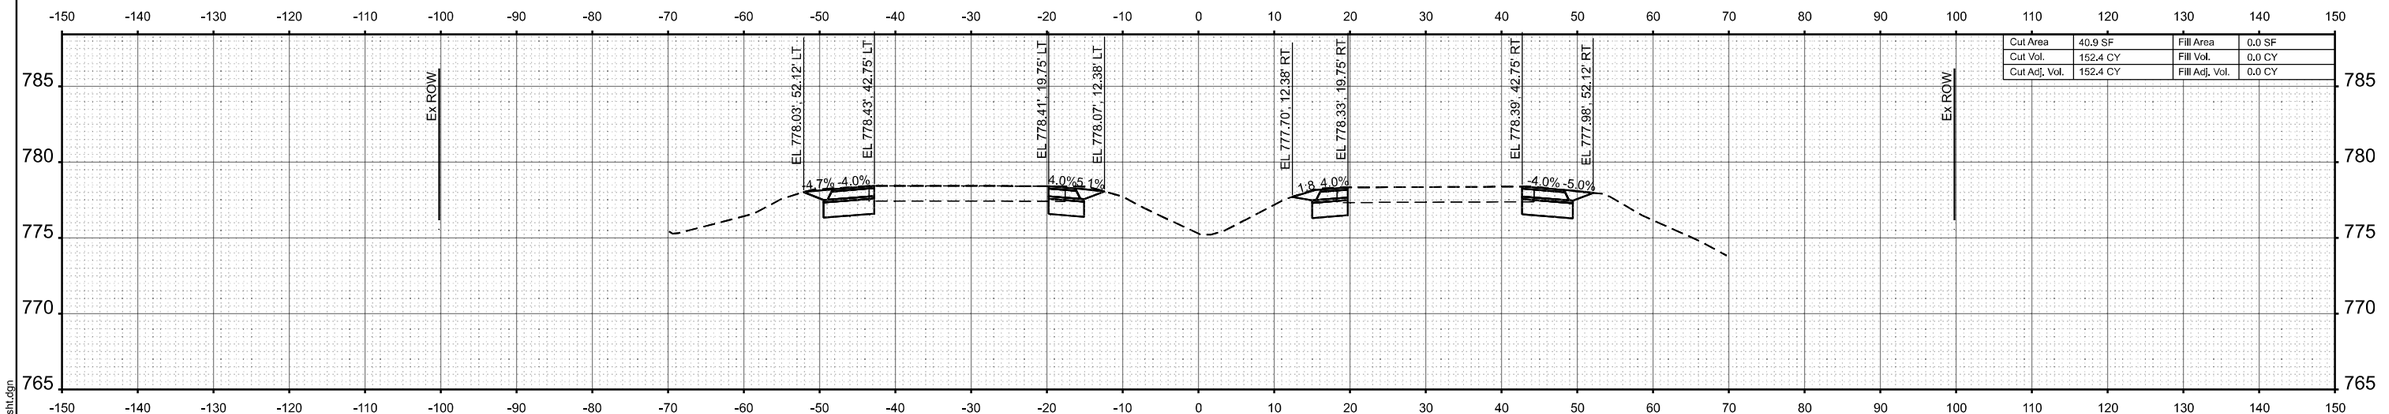

STA 387+00.00

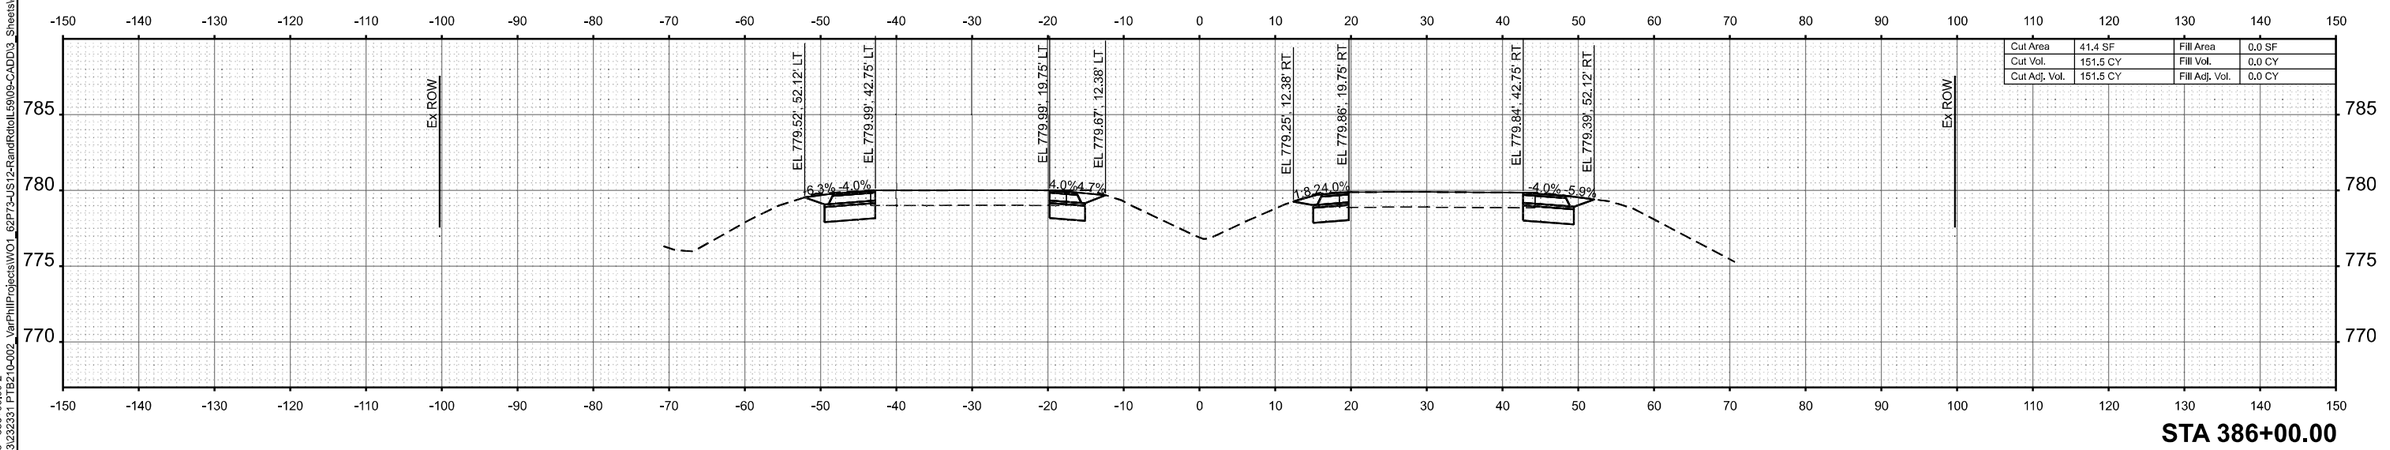

STA 386+00.00

MODEL: [shl] 62P73 - 386+00.00-2
FILE NAME: Z:\2023\232331 PTB210-002_VarPhilProjects\WO1_62P73-US12-RandRdtoIL59\09-CADD\3_Sheets\d162p73-sht-xssht.dgn

WBK ENGINEERING
116 WEST MAIN STREET
SUITE 201
ST. CHARLES, IL 60174
(630) 443-7755


USER NAME = AdamWuellner	DESIGNED - KC	REVISED -	
	DRAWN - AW	REVISED -	
	CHECKED - RS	REVISED -	
PLOT DATE = 3/21/2025	DATE - $SUBDATE	REVISED -	

STATE OF ILLINOIS
DEPARTMENT OF TRANSPORTATION


US 12 (RAND ROAD) - IL 59 TO OLD RAND ROAD
CROSS SECTIONS

SCALE: 1"=10' | SHEET 77 OF 130 SHEETS | STA. | TO STA.


F.A.P RTE.	SECTION	COUNTY	TOTAL SHEETS	SHEET NO.
334	2024-1053-RS&N,SR,RS	LAKE	230	177
		CONTRACT NO. 62P73		
	ILLINOIS FED. AID PROJECT			

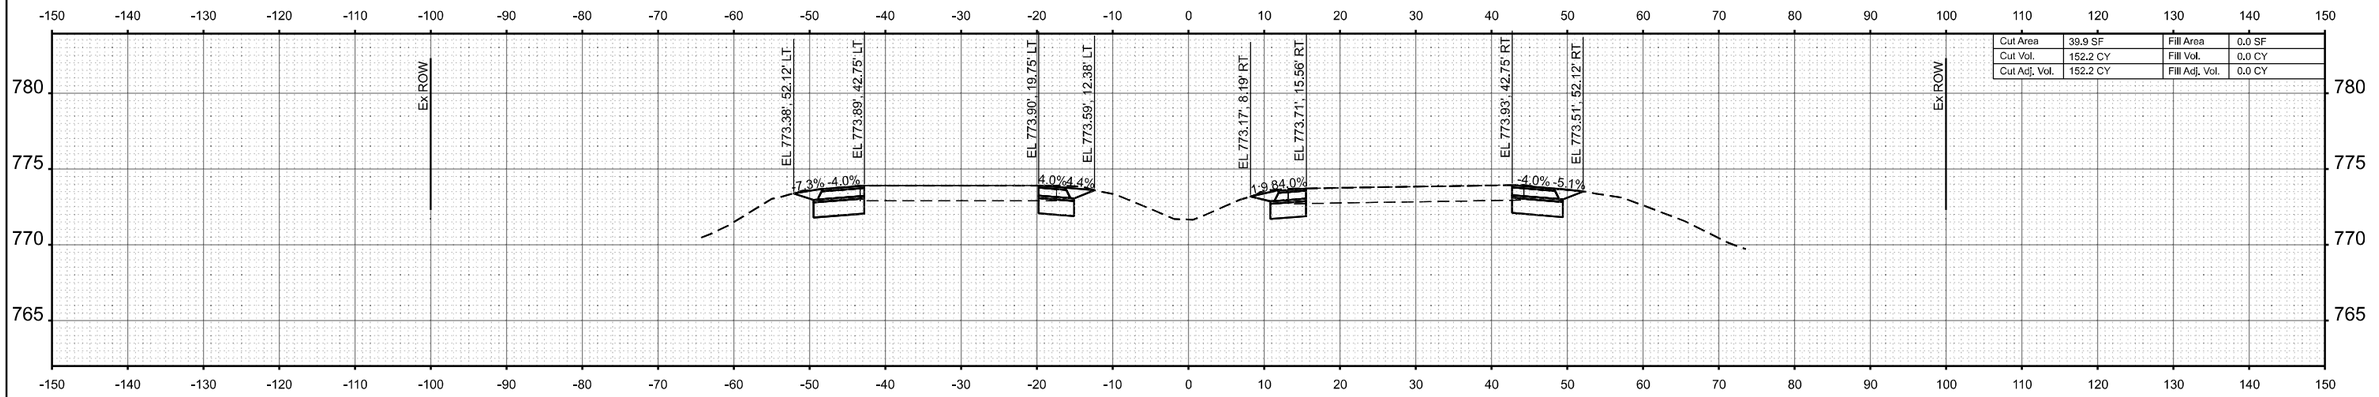

STA 391+00.00

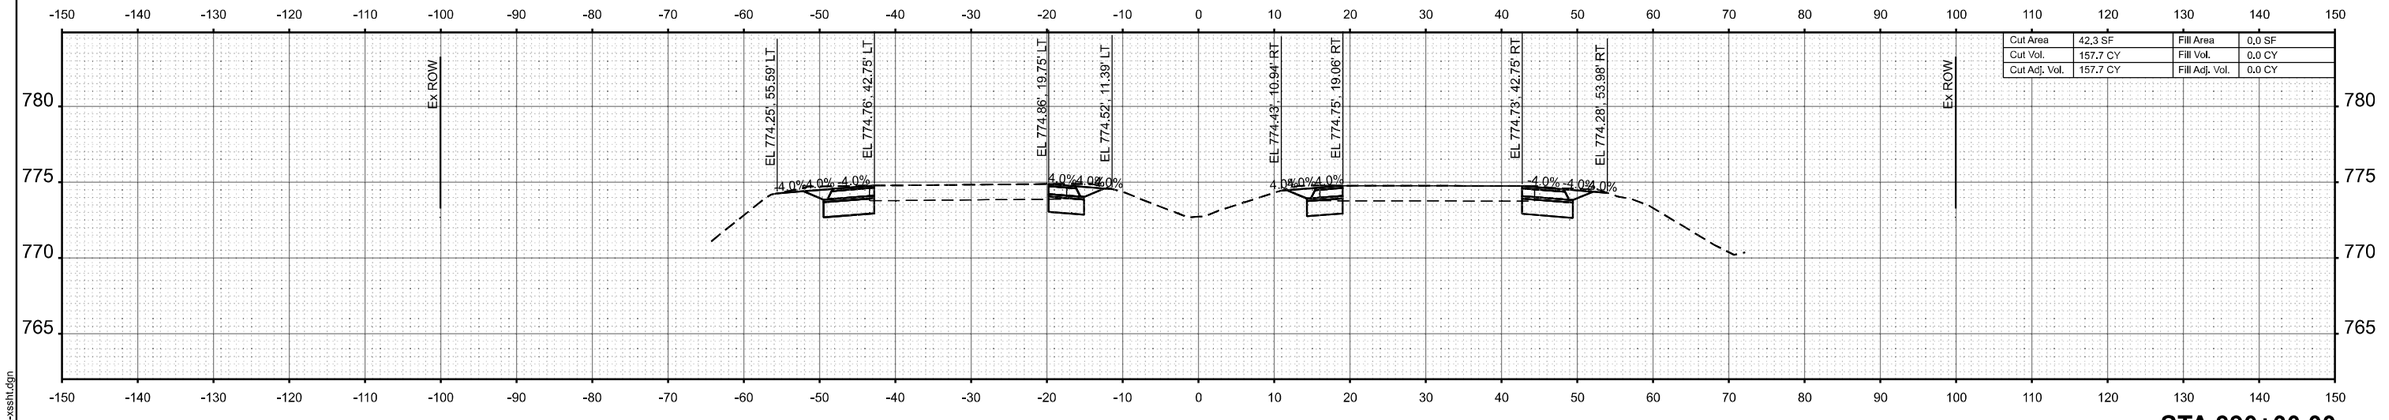

STA 390+00.00

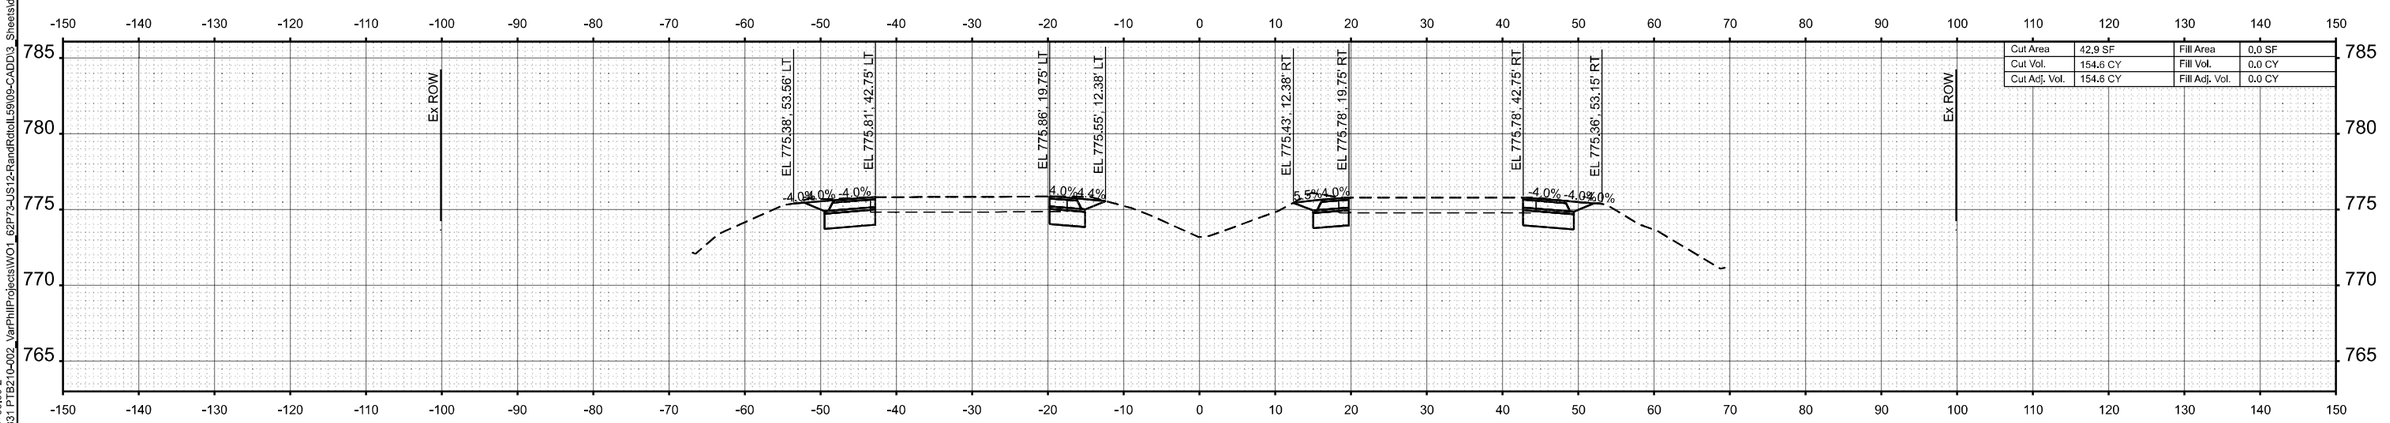

STA 389+00.00

MODEL: {sht} 62P73 - 389+00.00-2
FILE NAME: Z:\2023\23231 PTB210-002_VarPhil\Projects\WO1_62P73-US12-RandRdtoIL59\09-CADD\3_Sheets\d162p73-shl-xssht.dgn

WBK ENGINEERING
116 WEST MAIN STREET
SUITE 201
ST. CHARLES, IL 60174
(630) 443-7755


USER NAME = AdamWuellner		DESIGNED - KC		REVISED -	
		DRAWN - AW		REVISED -	
		CHECKED - RS		REVISED -	
PLOT DATE = 3/21/2025		DATE - $SUBDATE		REVISED -	

STATE OF ILLINOIS
DEPARTMENT OF TRANSPORTATION


US 12 (RAND ROAD) - IL 59 TO OLD RAND ROAD
CROSS SECTIONS

SCALE: 1"=10' | SHEET 78 OF 130 SHEETS | STA. | TO STA.


F.A.P RTE.	SECTION	COUNTY	TOTAL SHEETS	SHEET NO.
334	2024-1053-RS&N,SR,RS	LAKE	230	178
		CONTRACT NO. 62P73		
	ILLINOIS FED. AID PROJECT			

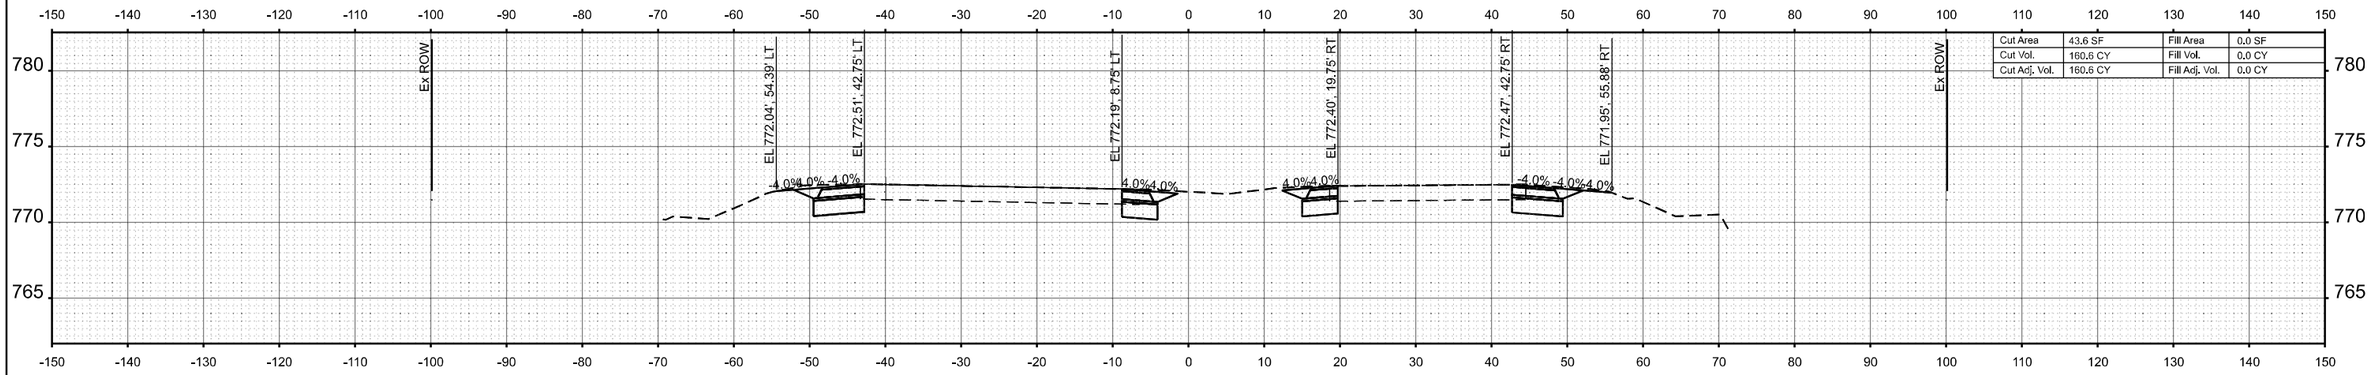

STA 394+00.00

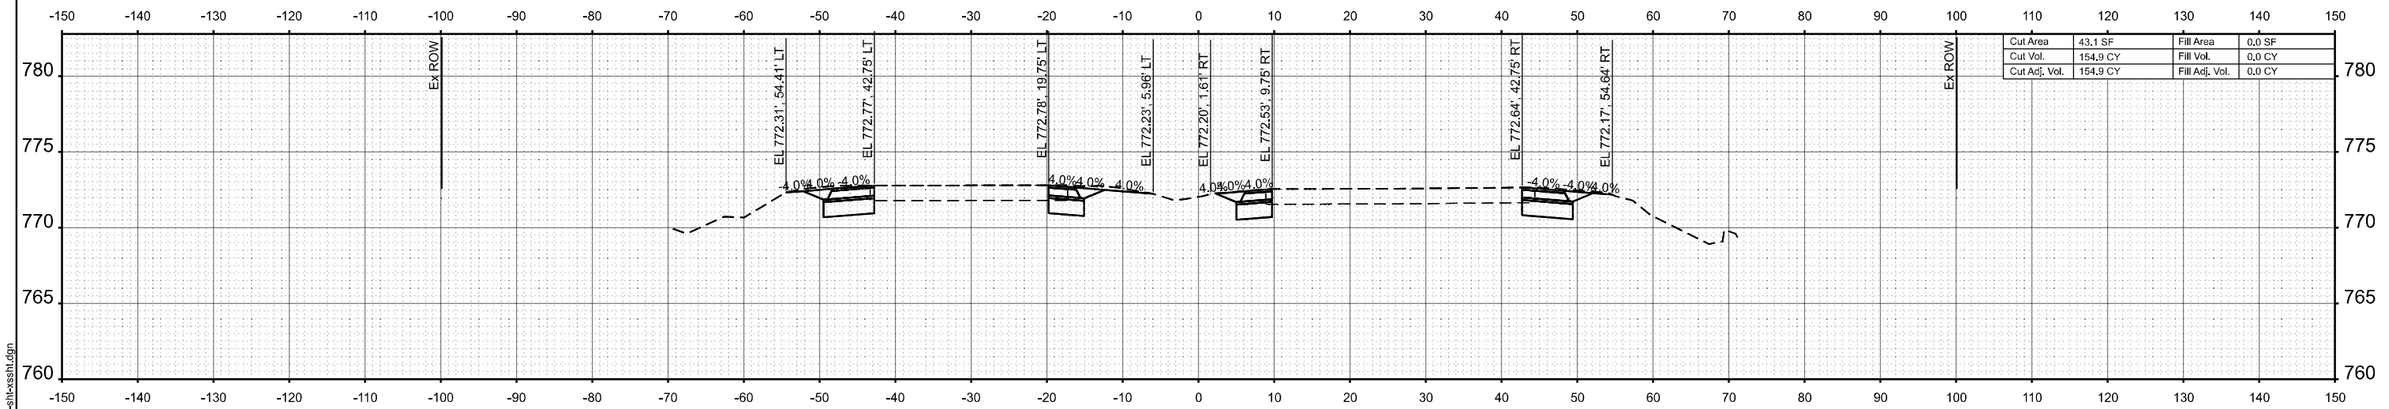

STA 393+00.00

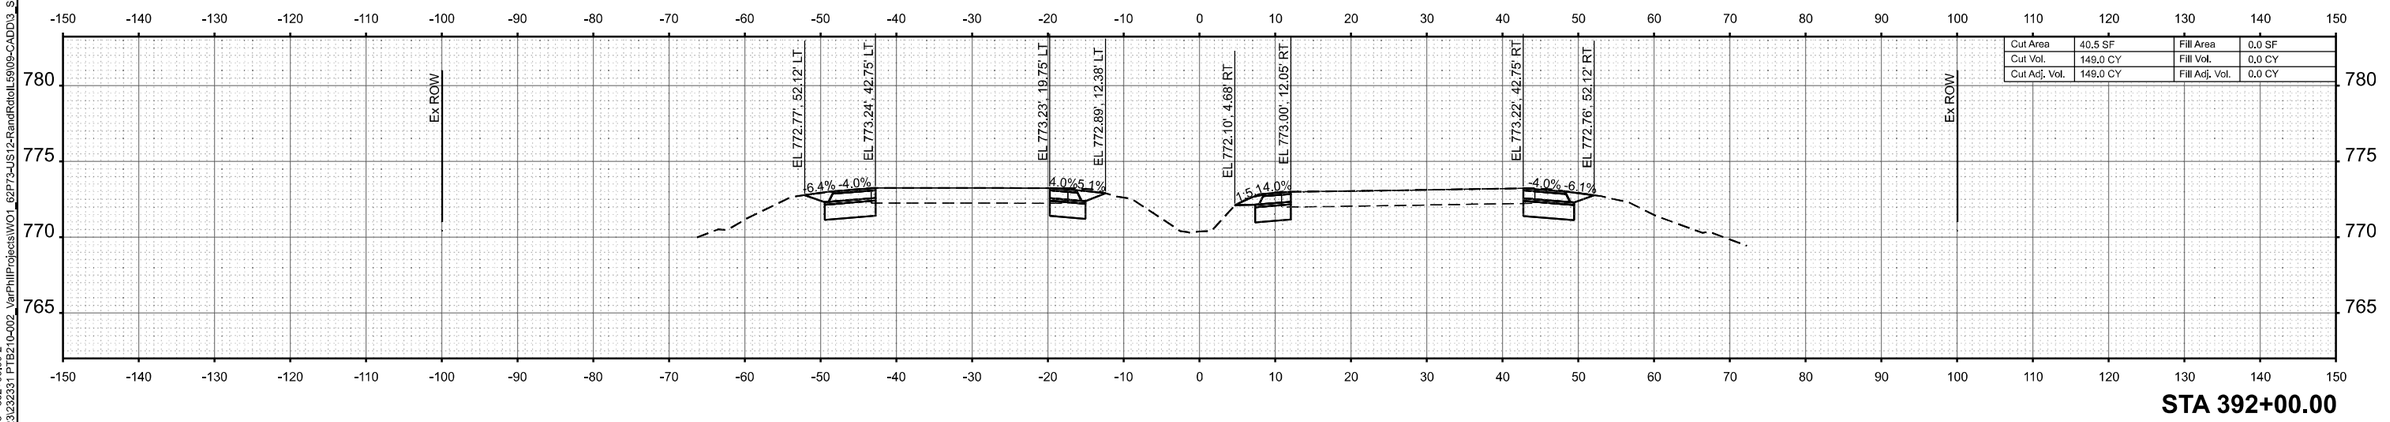

STA 392+00.00

MODEL: [shl] 62P73 - 392+00.00-2
FILE NAME: Z:\2023\2323231 PTB210-002_\arPhil\Projects\WO1_62P73-US12-RandRdtoIL59\09-CADD\3_Sheets\vf162p73-sht-xssht.dgn

WBK ENGINEERING
116 WEST MAIN STREET
SUITE 201
ST. CHARLES, IL 60174
(630) 443-7755


USER NAME = AdamWuellner	DESIGNED - KC	REVISED -	
	DRAWN - AW	REVISED -	
	CHECKED - RS	REVISED -	
PLOT DATE = 3/21/2025	DATE - $SUBDATE	REVISED -	

STATE OF ILLINOIS
DEPARTMENT OF TRANSPORTATION


US 12 (RAND ROAD) - IL 59 TO OLD RAND ROAD
CROSS SECTIONS

SCALE: 1"=10' | SHEET 79 OF 130 SHEETS | STA. | TO STA.


F.A.P RTE.	SECTION	COUNTY	TOTAL SHEETS	SHEET NO.
334	2024-1053-RS&N,SR,RS	LAKE	230	179
		CONTRACT NO. 62P73		
	ILLINOIS FED. AID PROJECT			

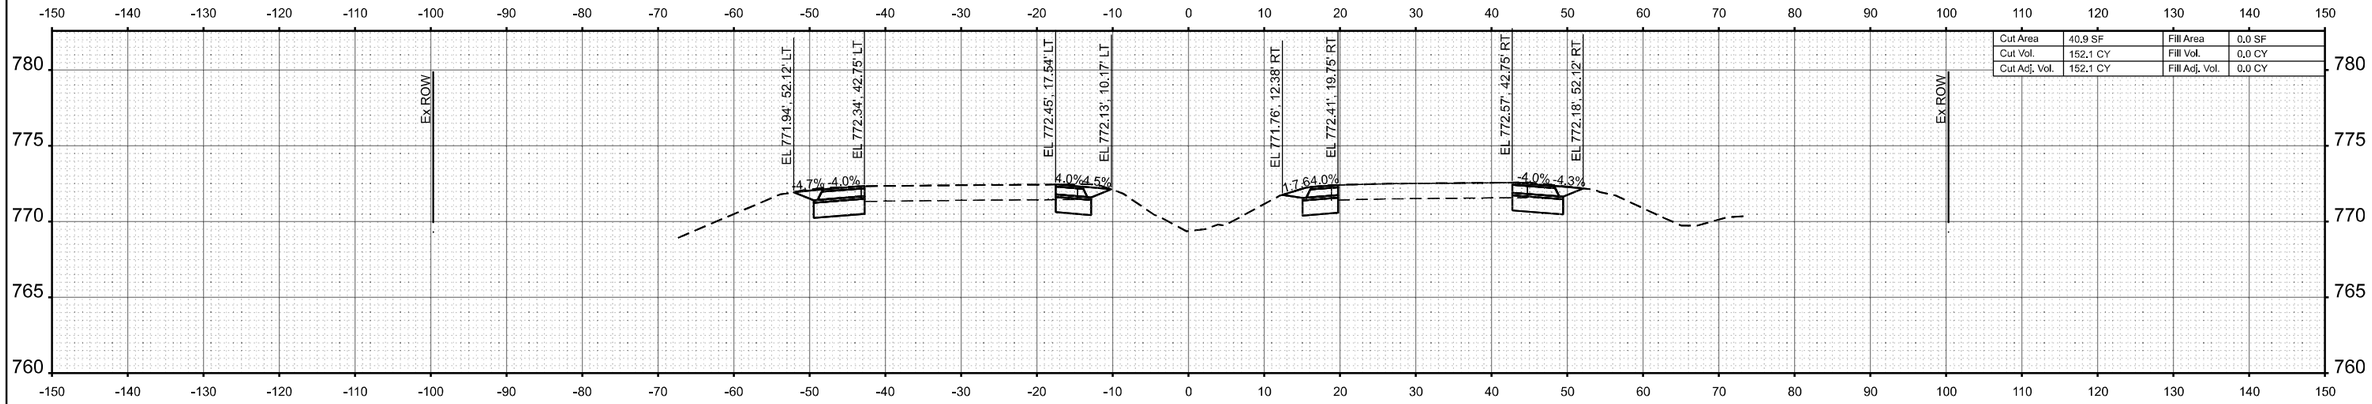

STA 397+00.00

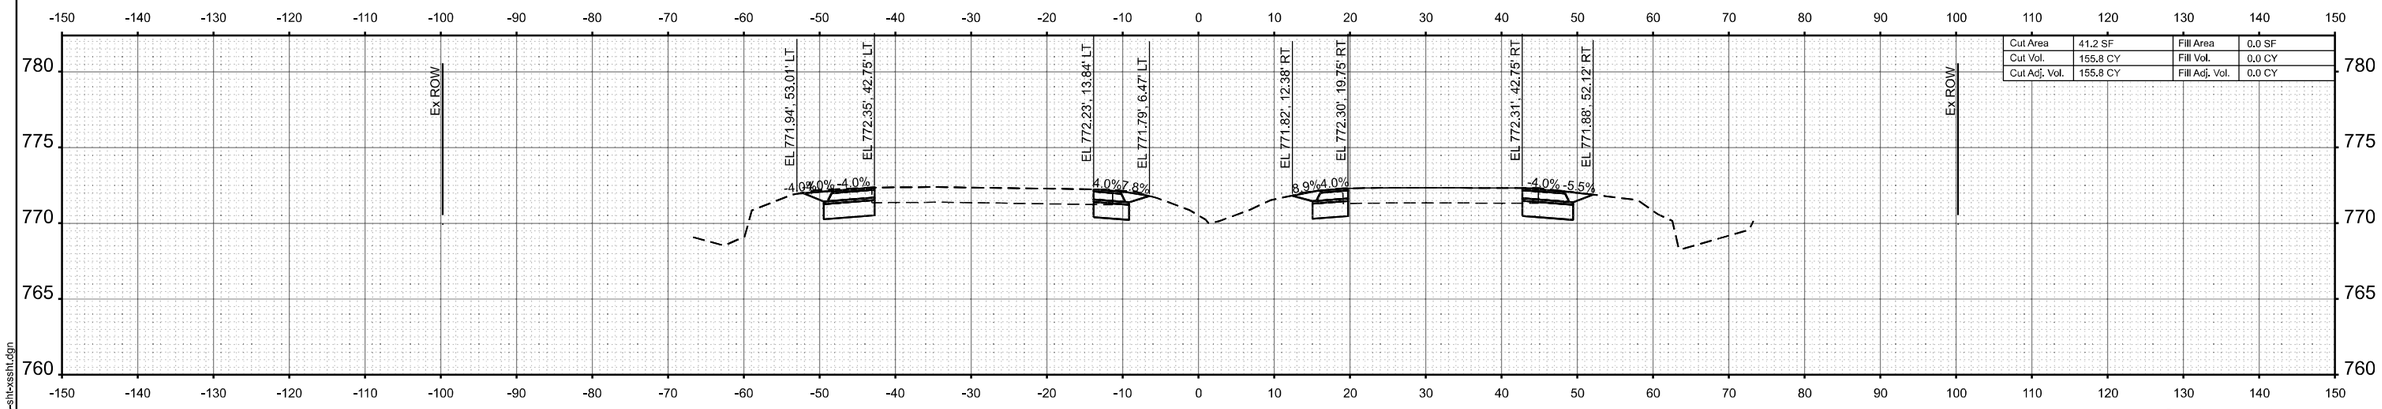

STA 396+00.00

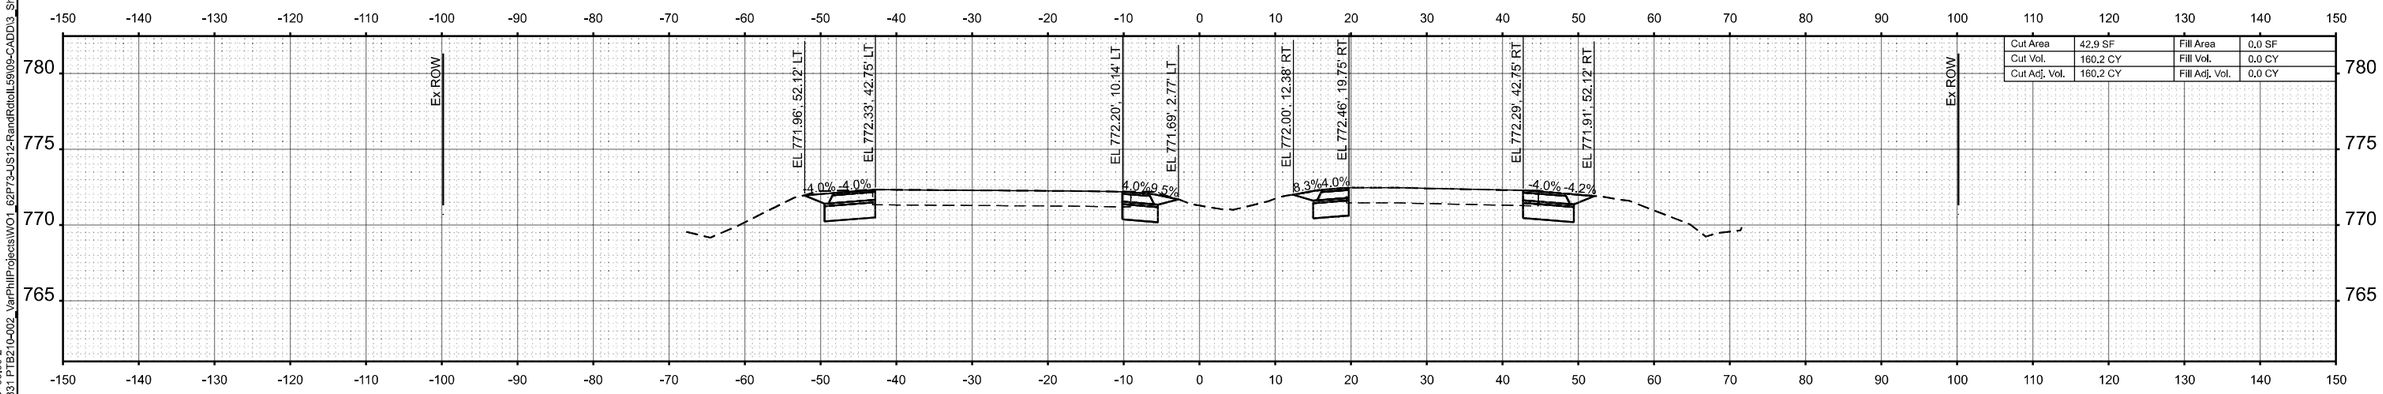

STA 395+00.00

MODEL: {sht} 62P73 - 395+00.00-2
FILE NAME: Z:\2023\23231 PTB210-002_VarPhilProjects\WO1_62P73-US12-RandRdtoIL59\09-CADD\3_Sheets\d162p73-sht-xssht.dgn

WBK ENGINEERING
116 WEST MAIN STREET
SUITE 201
ST. CHARLES, IL 60174
(630) 443-7755


USER NAME = AdamWuellner	DESIGNED - KC	REVISED -	
	DRAWN - AW	REVISED -	
	CHECKED - RS	REVISED -	
PLOT DATE = 3/21/2025	DATE - $SUBDATE	REVISED -	

STATE OF ILLINOIS
DEPARTMENT OF TRANSPORTATION


US 12 (RAND ROAD) - IL 59 TO OLD RAND ROAD
CROSS SECTIONS

SCALE: 1"=10' | SHEET 80 OF 130 SHEETS | STA. | TO STA.


F.A.P RTE.	SECTION	COUNTY	TOTAL SHEETS	SHEET NO.
334	2024-1053-RS&N,SR,RS	LAKE	230	180
		CONTRACT NO. 62P73		
	ILLINOIS FED. AID PROJECT			

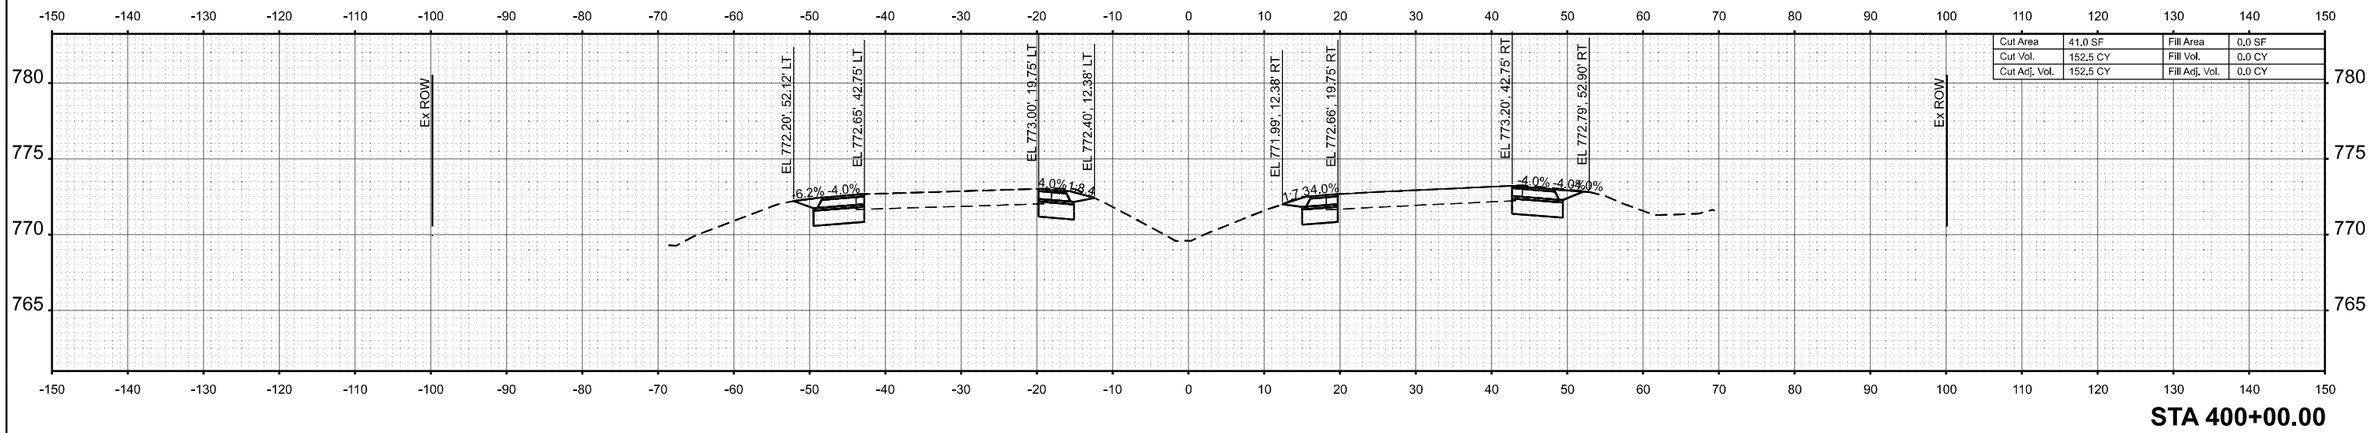

STA 400+00.00

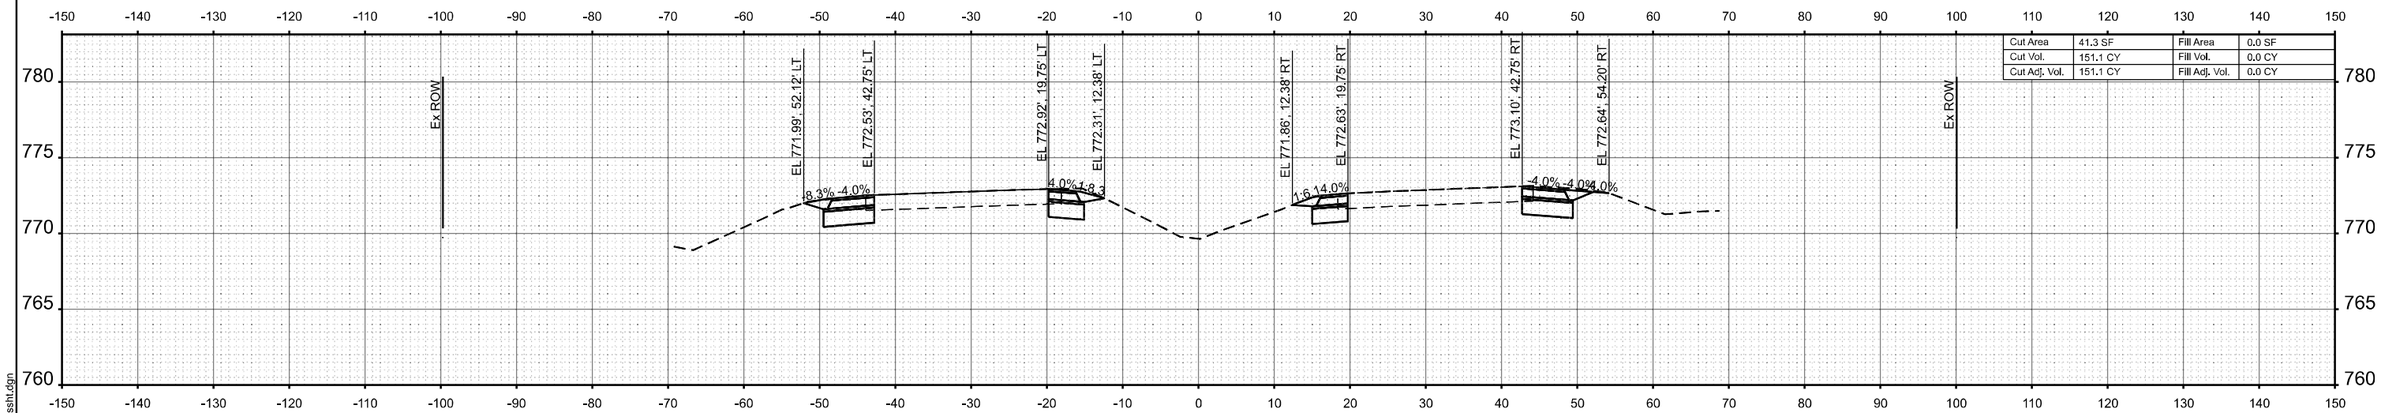

STA 399+00.00

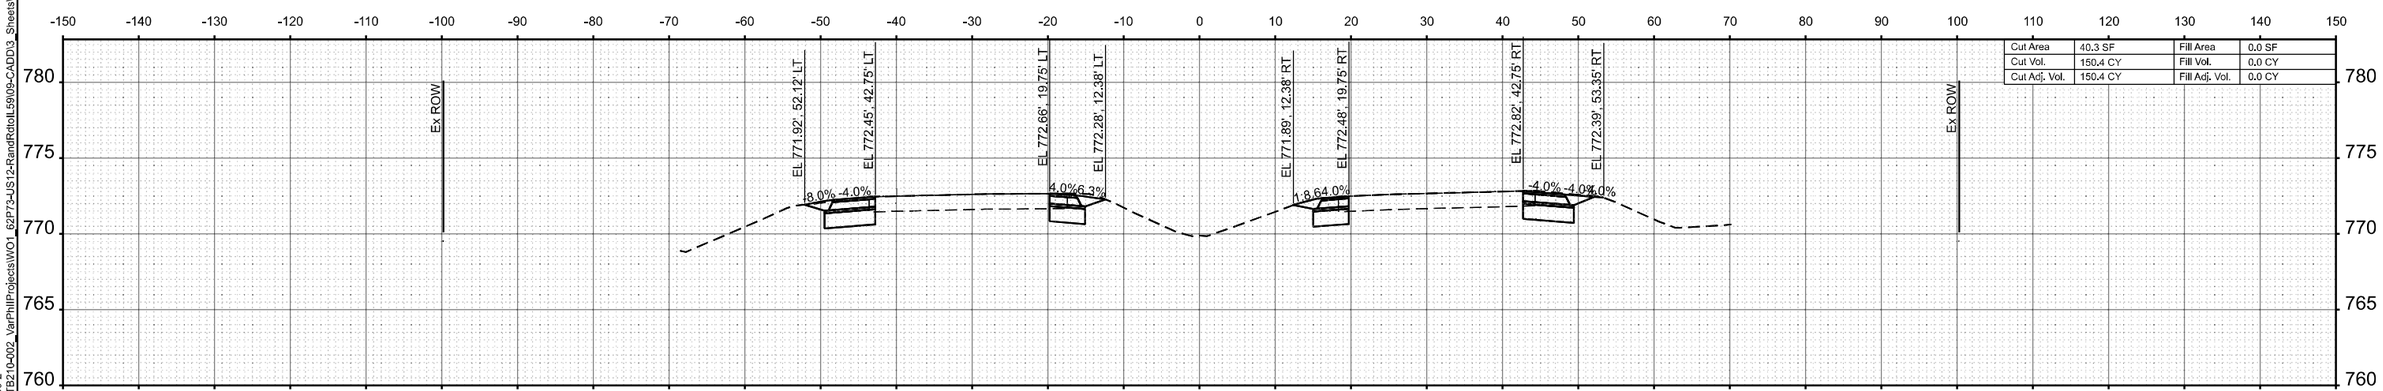

STA 398+00.00

WBK ENGINEERING
116 WEST MAIN STREET
SUITE 201
ST. CHARLES, IL 60174
(630) 443-7755

USER NAME = AdamWuellner	DESIGNED - KC	REVISED -
	DRAWN - AW	REVISED -
	CHECKED - RS	REVISED -
PLOT DATE = 3/21/2025	DATE - $SUBDATE	REVISED -


STATE OF ILLINOIS
DEPARTMENT OF TRANSPORTATION

US 12 (RAND ROAD) - IL 59 TO OLD RAND ROAD
CROSS SECTIONS


SCALE: 1"=10' | SHEET 81 OF 130 SHEETS | STA. | TO STA.

F.A.P RTE.	SECTION	COUNTY	TOTAL SHEETS	SHEET NO.
334	2024-1053-RS&N,SR,RS	LAKE	230	181
		CONTRACT NO. 62P73		
		ILLINOIS	FED. AID PROJECT	


MODEL: [sht] 62P73 - 398+00.00-2
FILE NAME: Z:\2023\232331 PTB210-002_VarPhII\Projects\WO1_62P73-US12-RandRdtoIL59\09-CADD\3_Sheets\d162p73-sht-xssht.dgn

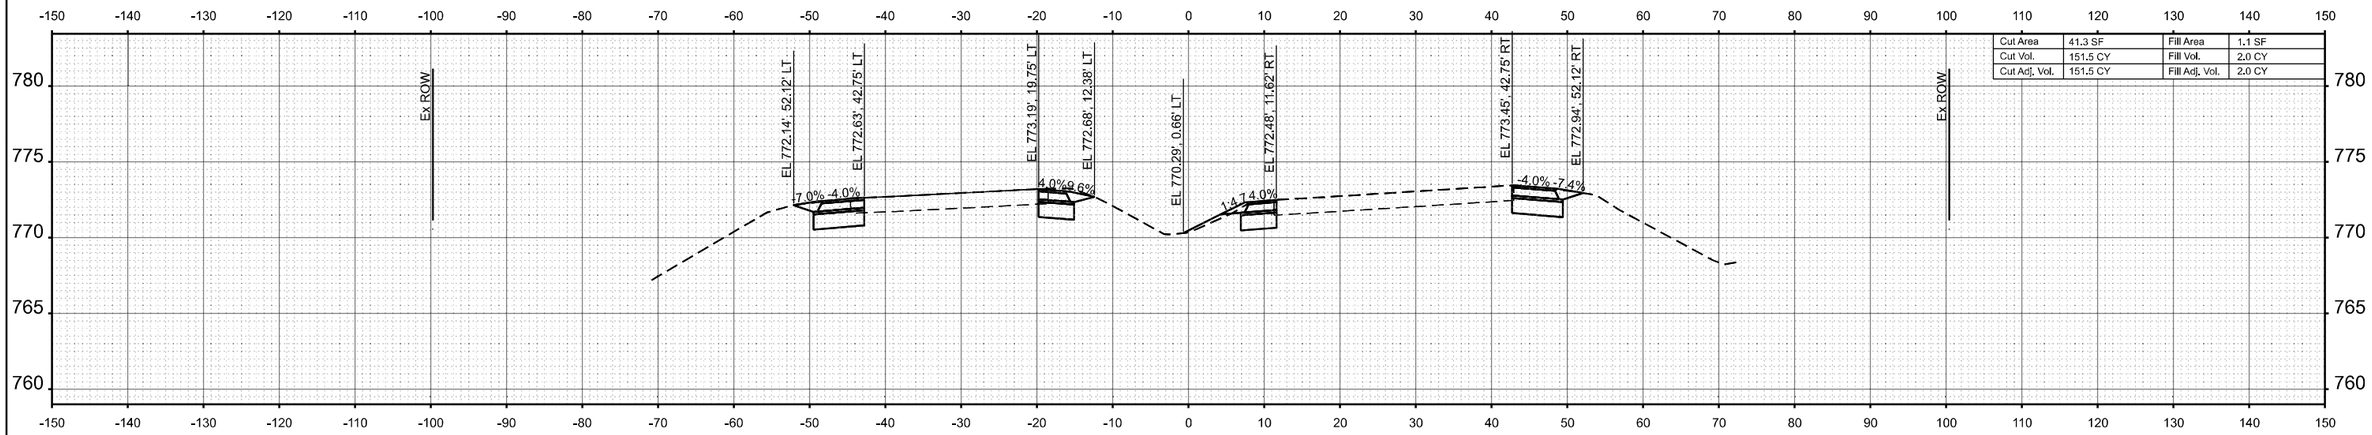

STA 403+00.00

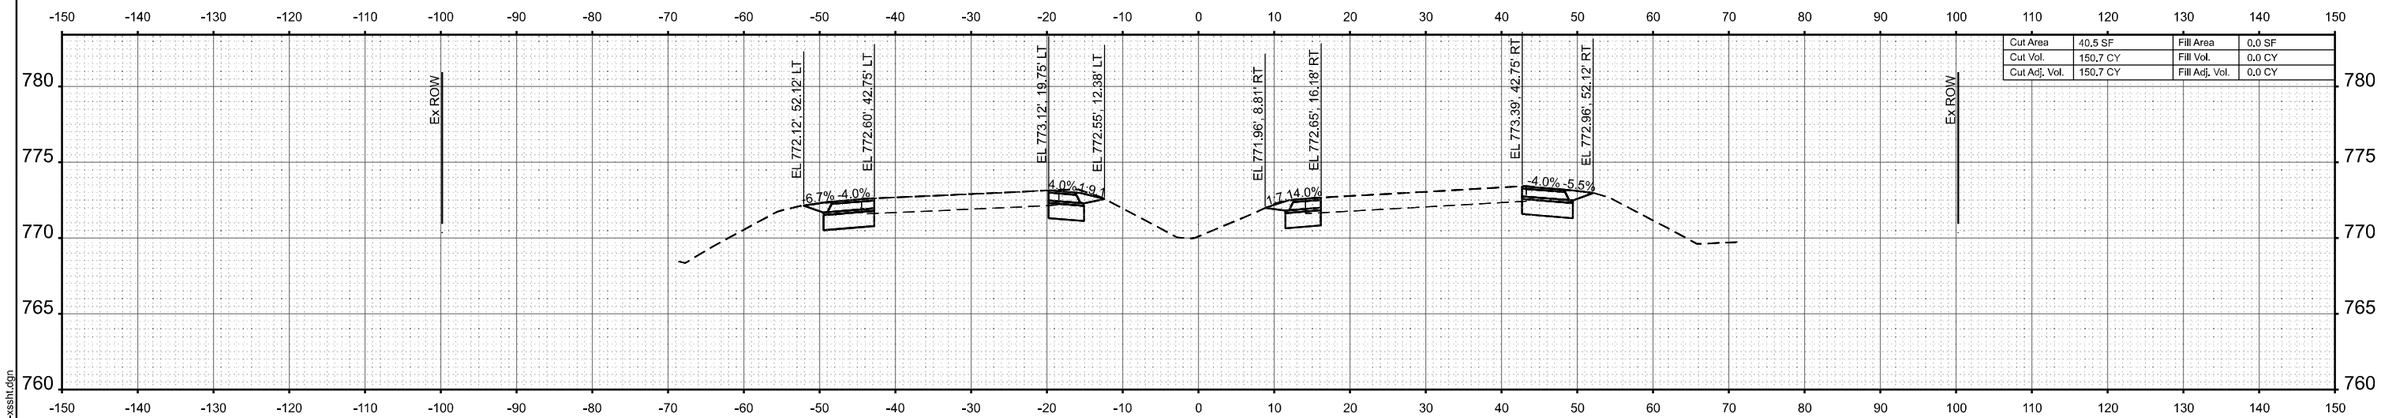

STA 402+00.00

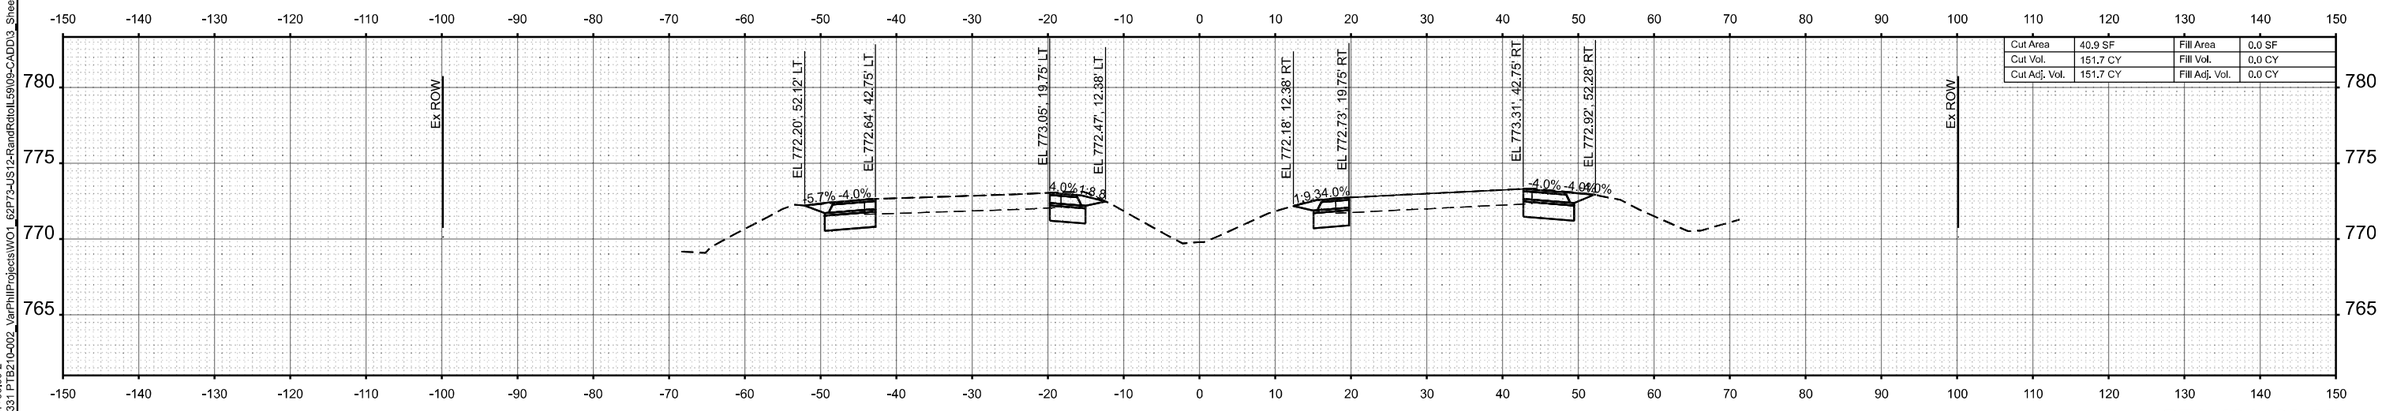

STA 401+00.00

MODEL: (shti) 62P73 - 401+00.00-2
FILE NAME: Z:\2023\232331 PTB210-002_VarPhilProjectsWO1_62P73-US12-RandRdtoIL59\09-CADD\3_Sheets\d162p73-shti-xssht.dgn

WBK ENGINEERING
116 WEST MAIN STREET
SUITE 201
ST. CHARLES, IL 60174
(630) 443-7755


USER NAME = AdamWuellner	DESIGNED - KC	REVISED -	
	DRAWN - AW	REVISED -	
	CHECKED - RS	REVISED -	
PLOT DATE = 3/21/2025	DATE - $SUBDATE	REVISED -	

STATE OF ILLINOIS
DEPARTMENT OF TRANSPORTATION


US 12 (RAND ROAD) - IL 59 TO OLD RAND ROAD
CROSS SECTIONS

SCALE: 1"=10' | SHEET 82 OF 130 SHEETS | STA. | TO STA.

F.A.P RTE.	SECTION	COUNTY	TOTAL SHEETS	SHEET NO.
334	2024-1053-RS&N,SR,RS	LAKE	230	182
		CONTRACT NO. 62P73		
	ILLINOIS FED. AID PROJECT			

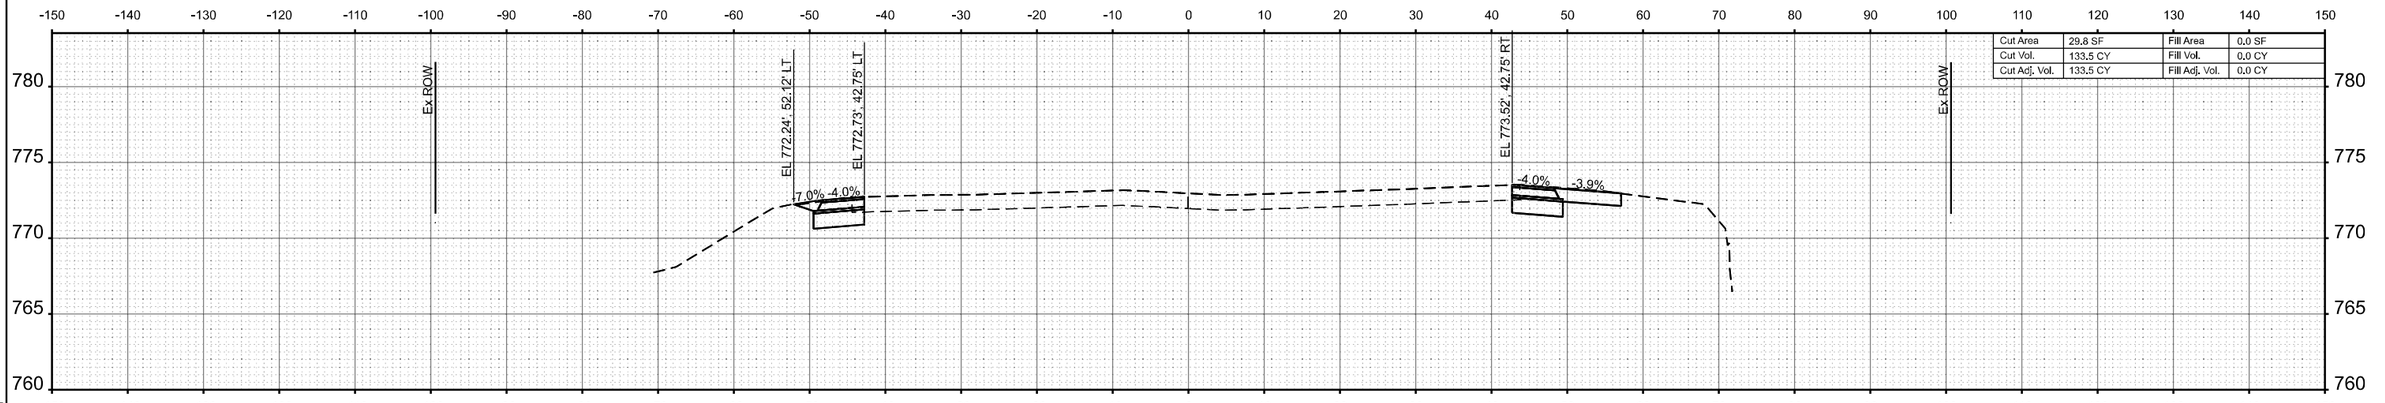

STA 405+00.00

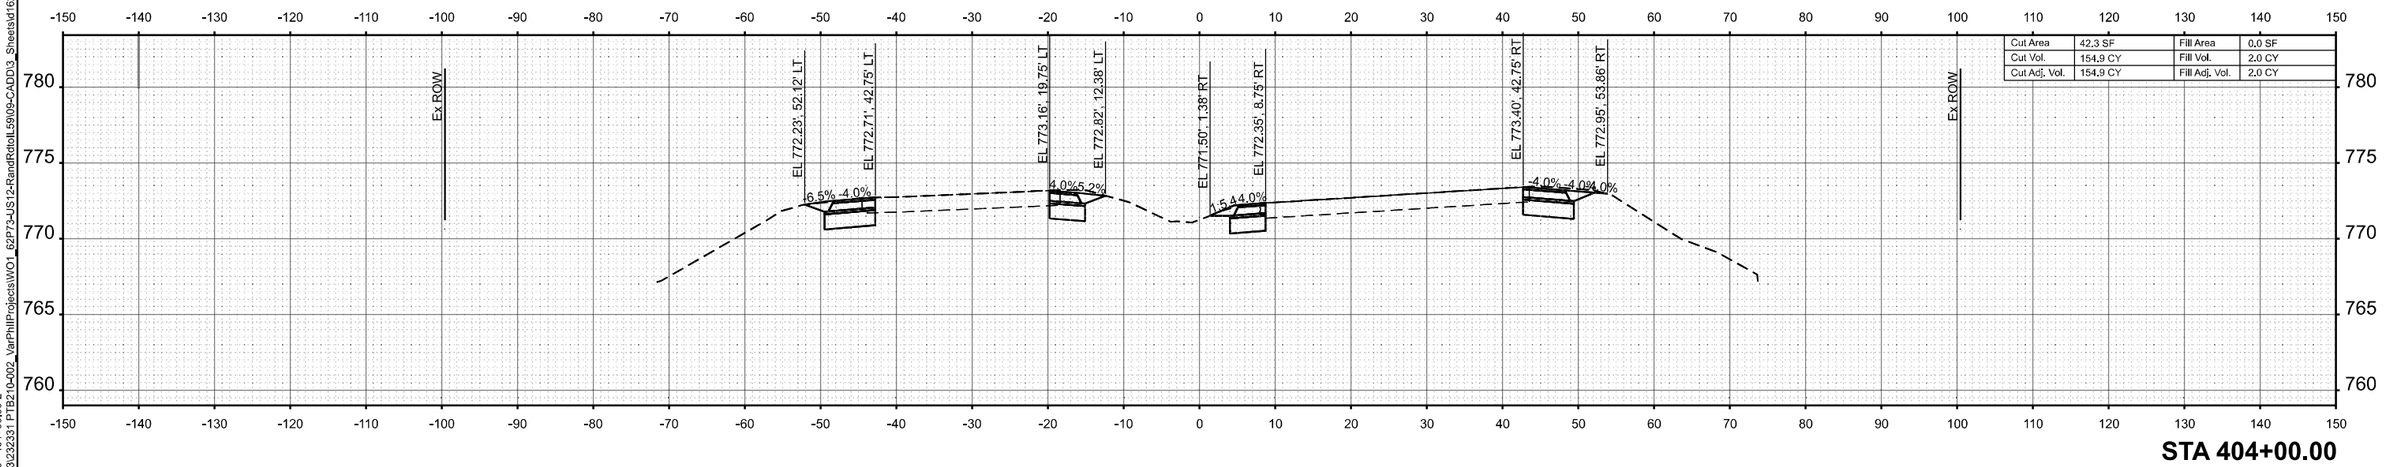

STA 404+00.00

MODEL: (shl) 62P73 - 404+00.00-2
FILE NAME: Z:\2023\232331 PTB210-002_VarPhilProjects\WO1_62P73-US12-RandRdtoIL59\09-CADD\3_Sheets\d162p73-shl-xssht.dgn

WBK ENGINEERING
116 WEST MAIN STREET
SUITE 201
ST. CHARLES, IL 60174
(630) 443-7755


USER NAME = AdamWuellner	DESIGNED - KC	REVISED -	
	DRAWN - AW	REVISED -	
	CHECKED - RS	REVISED -	
PLOT DATE = 3/21/2025	DATE - $SUBDATE	REVISED -	

STATE OF ILLINOIS
DEPARTMENT OF TRANSPORTATION


US 12 (RAND ROAD) - IL 59 TO OLD RAND ROAD
CROSS SECTIONS

SCALE: 1"=10' | SHEET 83 OF 130 SHEETS | STA. | TO STA.

F.A.P RTE.	SECTION	COUNTY	TOTAL SHEETS	SHEET NO.
334	2024-1053-RS&N,SR,RS	LAKE	230	183
		CONTRACT NO. 62P73		
		ILLINOIS	FED. AID PROJECT	

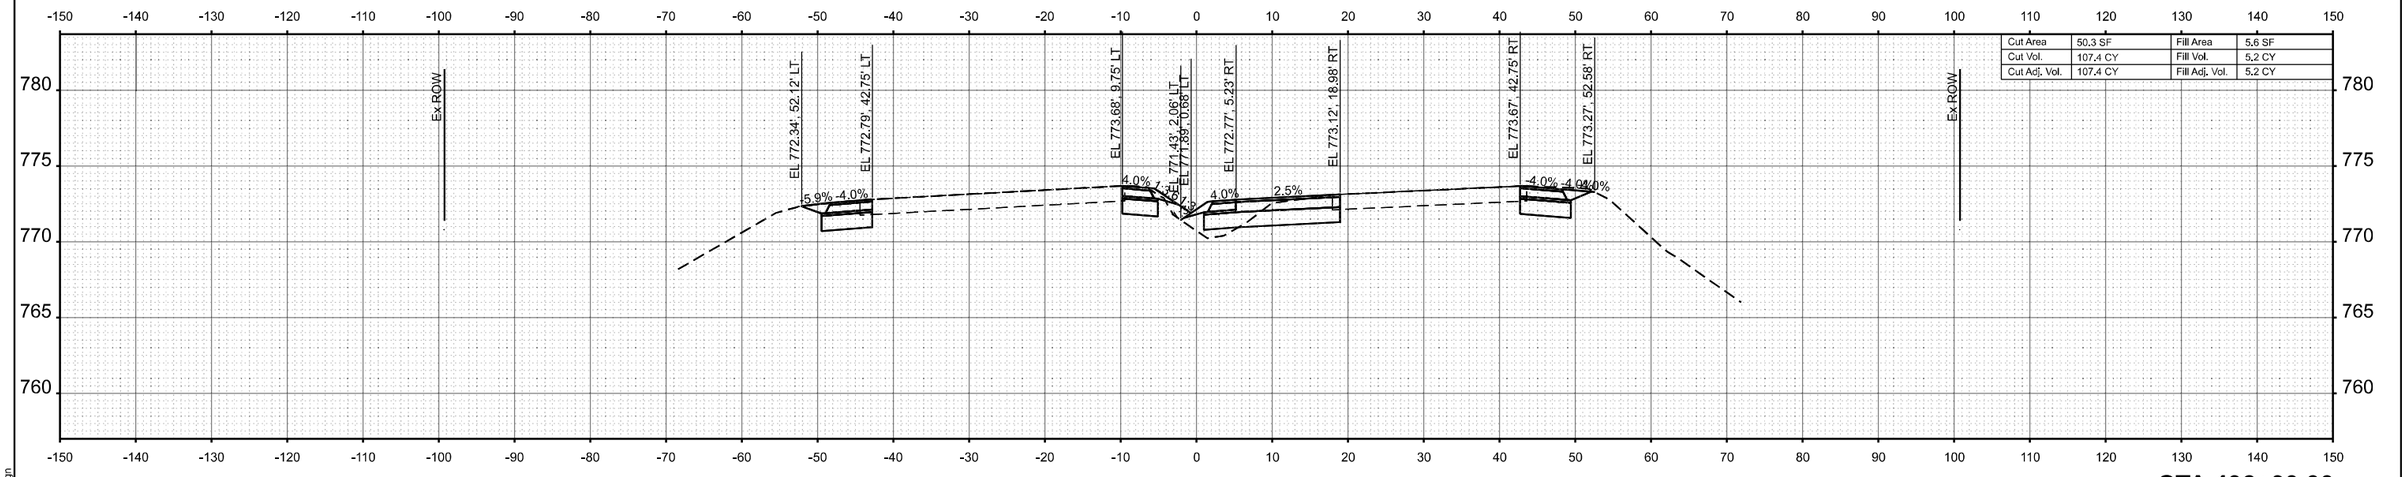

STA 406+00.00

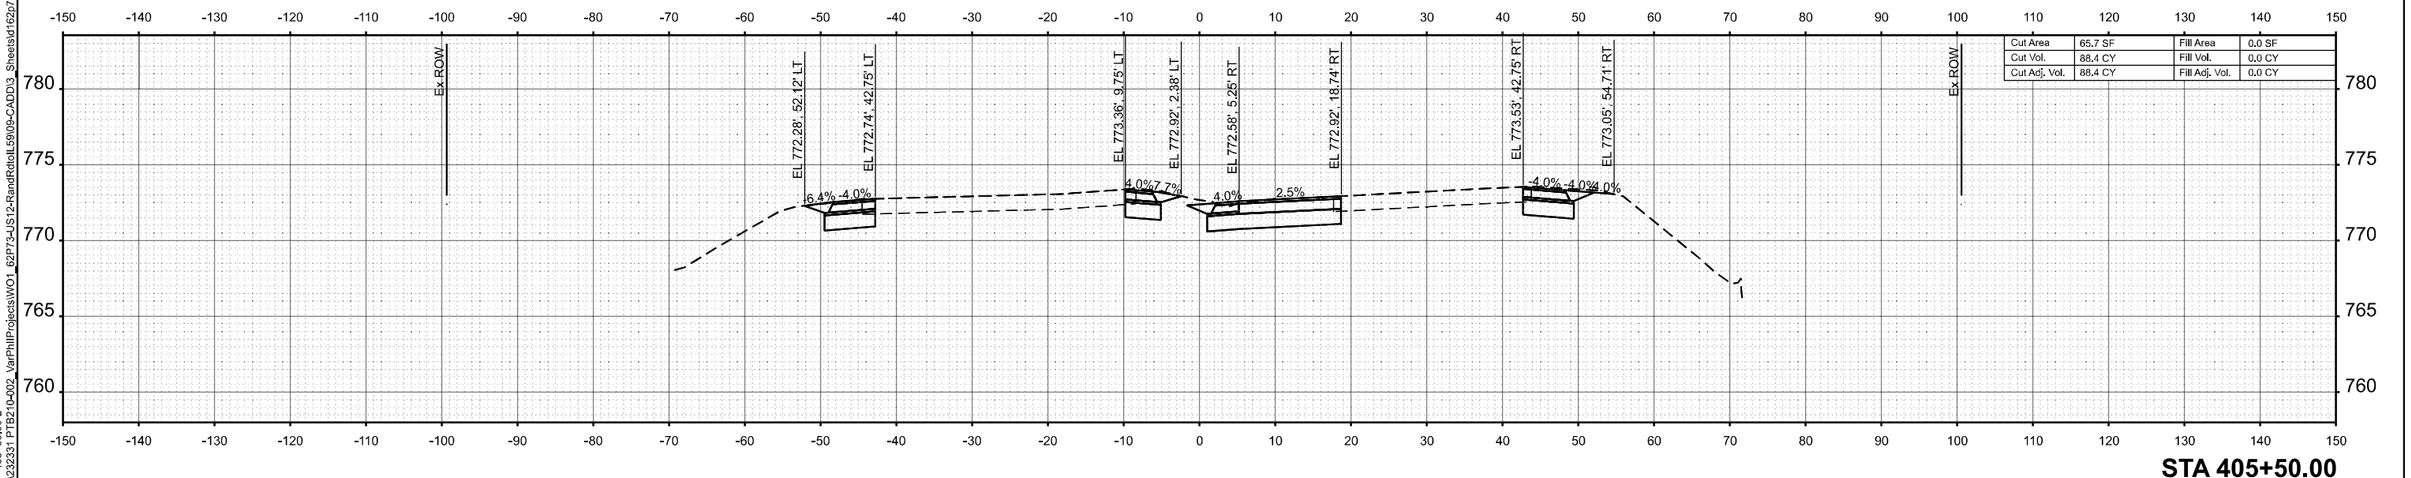

STA 405+50.00

MODEL: (shl) 62P73 - 405+50.00-2
FILE NAME: Z:\2023\232331 PTB210-002_VarPhilProjectsWO1_62P73-US12-RandRdtoIL59\09-CADD\3_Sheets\d162p73-shl-xssht.dgn

WBK ENGINEERING
116 WEST MAIN STREET
SUITE 201
ST. CHARLES, IL 60174
(630) 443-7755


USER NAME = AdamWuellner	DESIGNED - KC	REVISED -	
	DRAWN - AW	REVISED -	
	CHECKED - RS	REVISED -	
PLOT DATE = 3/21/2025	DATE - $SUBDATE	REVISED -	

STATE OF ILLINOIS
DEPARTMENT OF TRANSPORTATION


US 12 (RAND ROAD) - IL 59 TO OLD RAND ROAD
CROSS SECTIONS

SCALE: 1"=10' | SHEET 84 OF 130 SHEETS | STA. | TO STA.

F.A.P RTE.	SECTION	COUNTY	TOTAL SHEETS	SHEET NO.
334	2024-1053-RS&N,SR,RS	LAKE	230	184
		CONTRACT NO. 62P73		
	ILLINOIS FED. AID PROJECT			

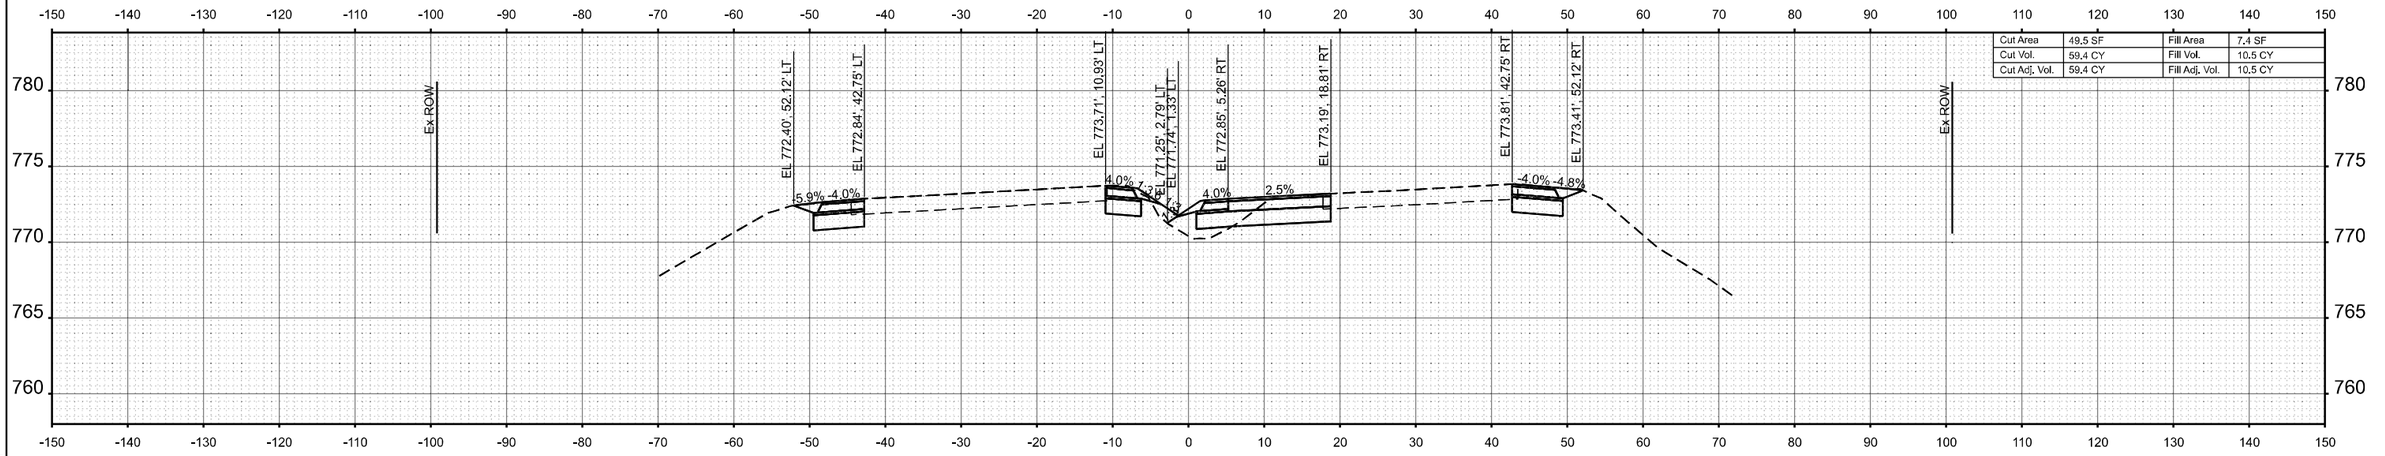

STA 406+50.00

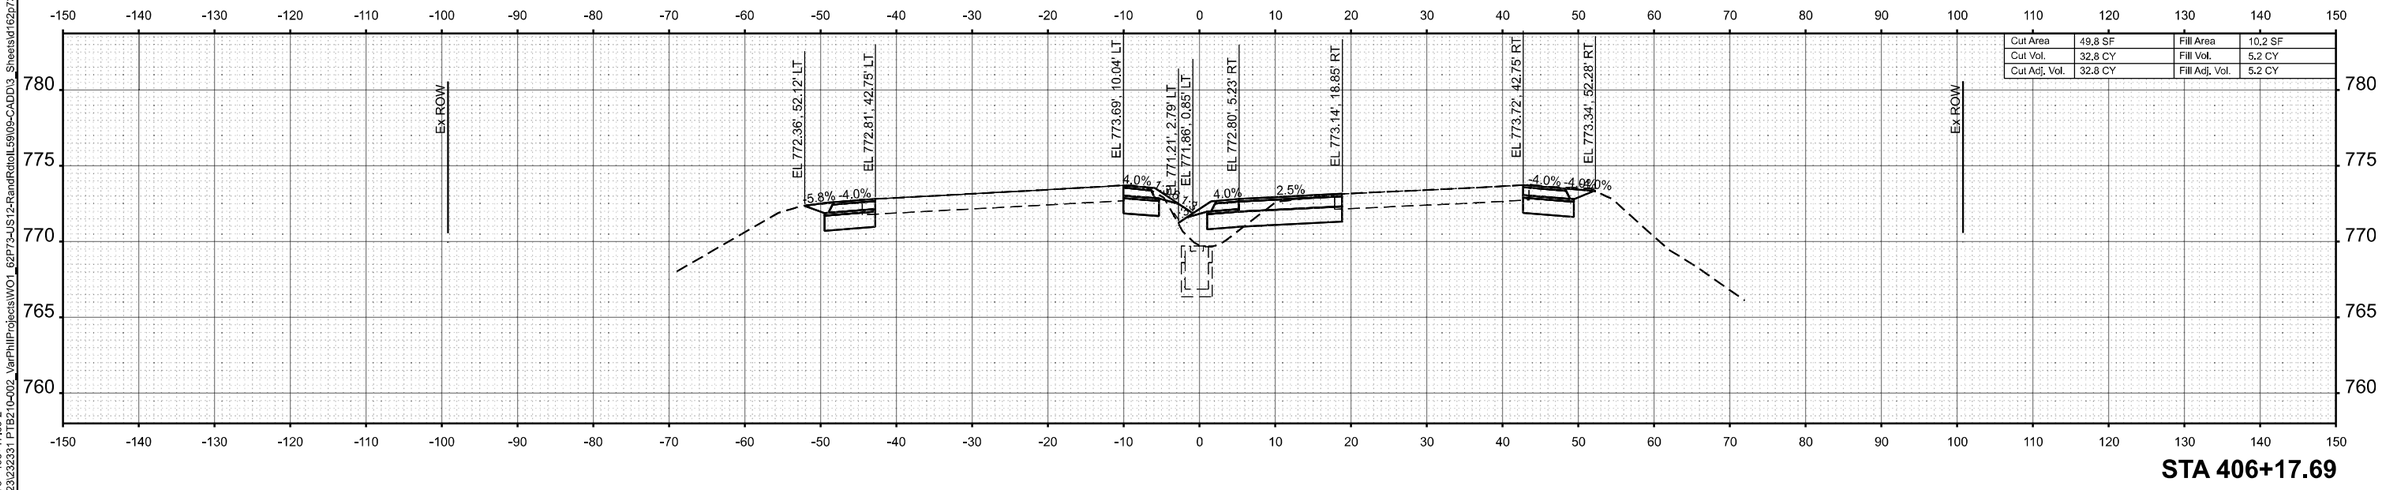

STA 406+17.69

MODEL: {sht} 62P73 - 406+17.69-2
FILE NAME: Z:\2023\23331 PTB210-002_VarPhilProjects\WO1_62P73-US12-RandRdtoIL59\09-CADD'S_Sheets\d162p73-sht-xssht.dgn

WBK ENGINEERING
116 WEST MAIN STREET
SUITE 201
ST. CHARLES, IL 60174
(630) 443-7755


USER NAME = AdamWuellner	DESIGNED - KC	REVISED -	
	DRAWN - AW	REVISED -	
	CHECKED - RS	REVISED -	
PLOT DATE = 3/21/2025	DATE - $SUBDATE	REVISED -	

STATE OF ILLINOIS
DEPARTMENT OF TRANSPORTATION


US 12 (RAND ROAD) - IL 59 TO OLD RAND ROAD
CROSS SECTIONS

SCALE: 1"=10' | SHEET 85 OF 130 SHEETS | STA. | TO STA.

F.A.P RTE.	SECTION	COUNTY	TOTAL SHEETS	SHEET NO.
334	2024-1053-RS&N,SR,RS	LAKE	230	185
		CONTRACT NO. 62P73		
		ILLINOIS	FED. AID PROJECT	

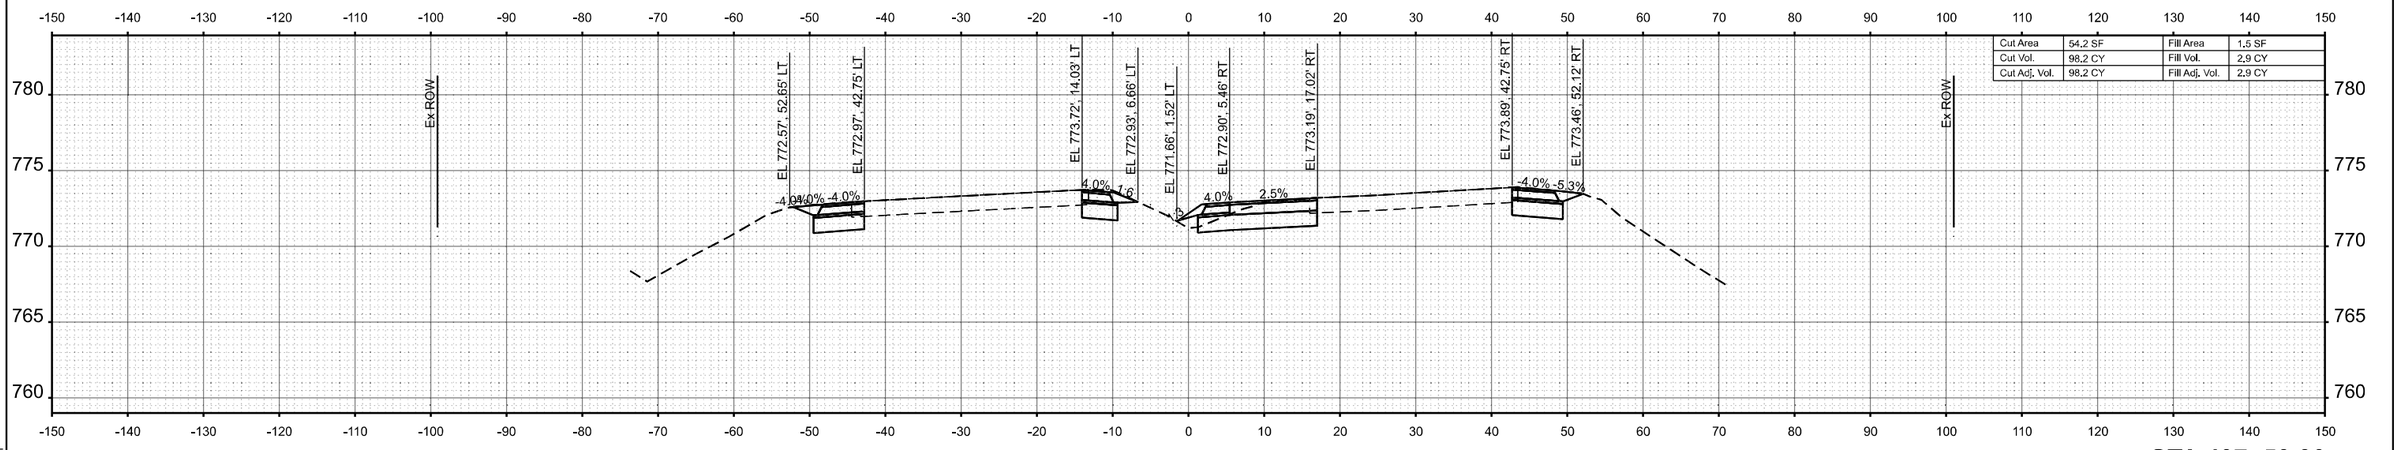

STA 407+50.00

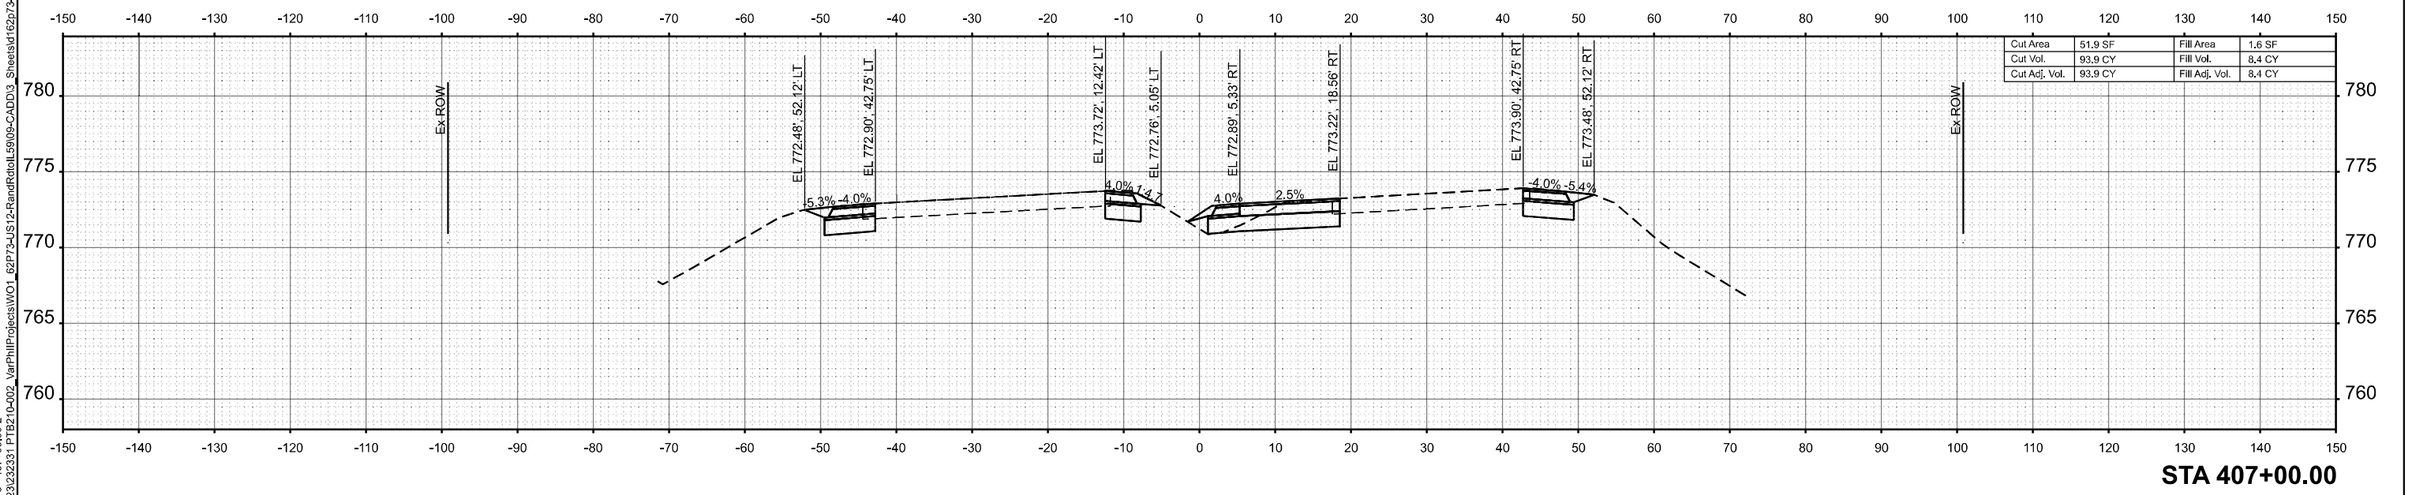

STA 407+00.00

MODEL: [sht] 62P73 - 407+00.00-2
FILE NAME: Z:\2023\3232331 PTB210-002 _\arPhilProjects\WO1_62P73-US12-RandRdtoIL59\09-CADD\3_Sheets\d162p73-sht-xssht.dgn

WBK ENGINEERING
116 WEST MAIN STREET
SUITE 201
ST. CHARLES, IL 60174
(630) 443-7755


USER NAME = AdamWuellner	DESIGNED - KC	REVISED -	
	DRAWN - AW	REVISED -	
	CHECKED - RS	REVISED -	
PLOT DATE = 3/21/2025	DATE - $SUBDATE	REVISED -	

STATE OF ILLINOIS
DEPARTMENT OF TRANSPORTATION


US 12 (RAND ROAD) - IL 59 TO OLD RAND ROAD
CROSS SECTIONS

SCALE: 1"=10' | SHEET 86 OF 130 SHEETS | STA. | TO STA.

F.A.P RTE.	SECTION	COUNTY	TOTAL SHEETS	SHEET NO.
334	2024-1053-RS&N,SR,RS	LAKE	230	186
		CONTRACT NO. 62P73		
	ILLINOIS FED. AID PROJECT			

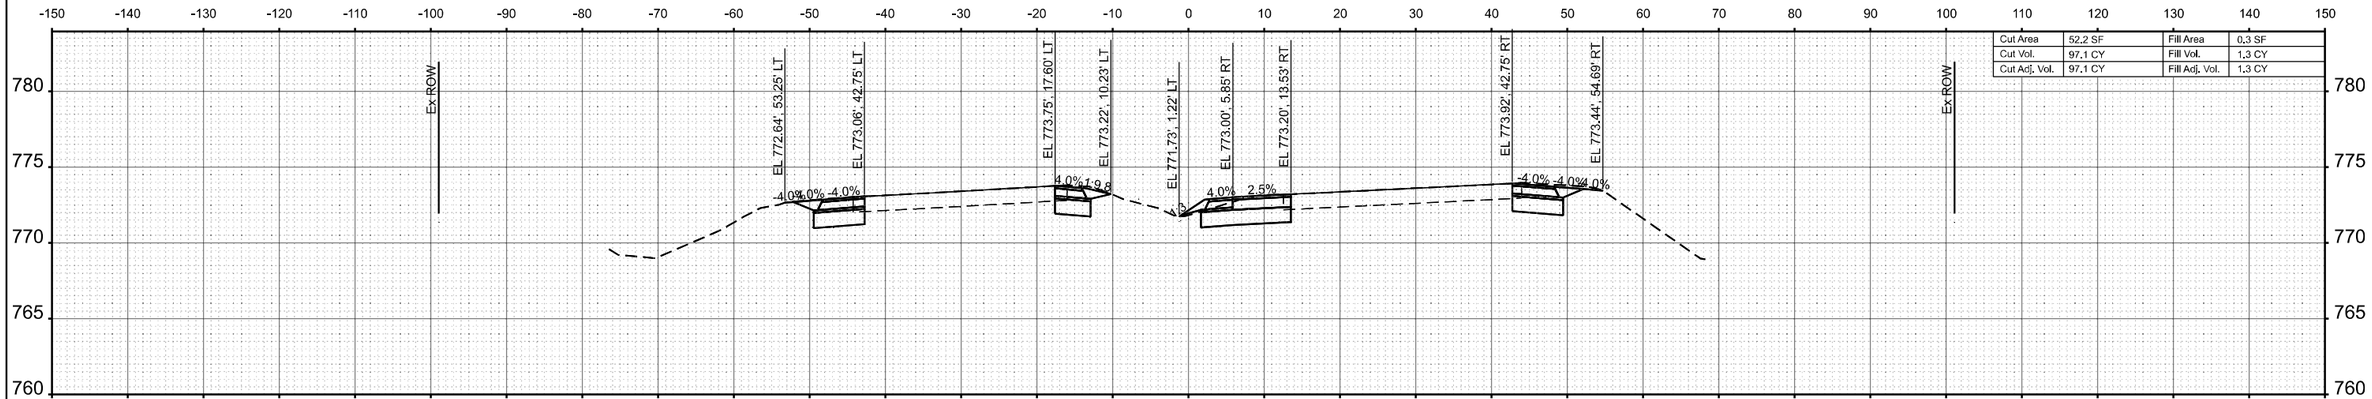

STA 408+50.00

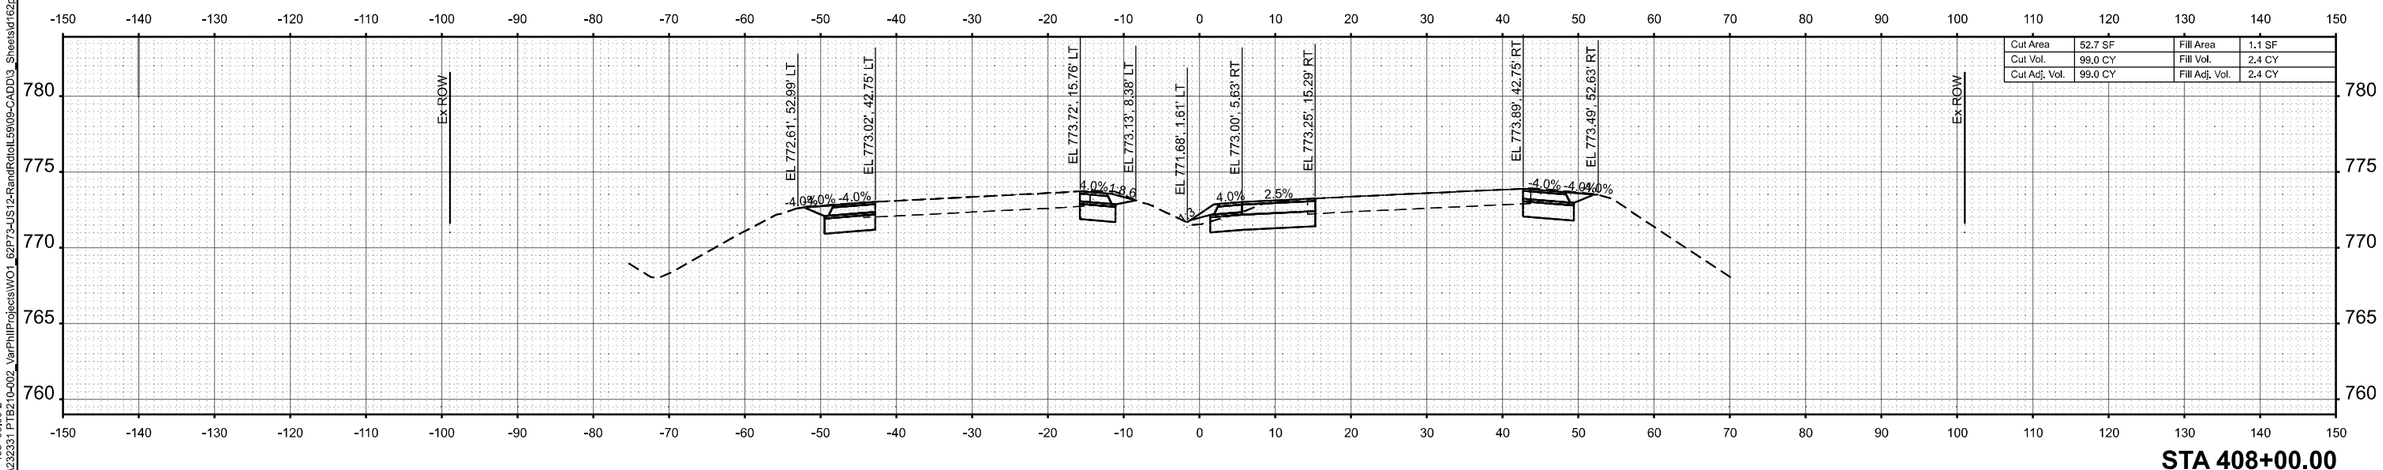

STA 408+00.00

MODEL: (shtl) 62P73 - 408+00.00-2
FILE NAME: Z:\2023\23233\1 PTB210-002_VarPhilProjects\WO1_62P73-US12-RandRdtoIL59\09-CADD\3_Sheets\dt62p73-shtl-xssht.dgn

WBK ENGINEERING
116 WEST MAIN STREET
SUITE 201
ST. CHARLES, IL 60174
(630) 443-7755


USER NAME = AdamWuellner	DESIGNED - KC	REVISED -	
	DRAWN - AW	REVISED -	
	CHECKED - RS	REVISED -	
PLOT DATE = 3/21/2025	DATE - $SUBDATE	REVISED -	

STATE OF ILLINOIS
DEPARTMENT OF TRANSPORTATION


US 12 (RAND ROAD) - IL 59 TO OLD RAND ROAD
CROSS SECTIONS

SCALE: 1"=10' | SHEET 87 OF 130 SHEETS | STA. | TO STA.


F.A.P RTE.	SECTION	COUNTY	TOTAL SHEETS	SHEET NO.
334	2024-1053-RS&N,SR,RS	LAKE	230	187
		CONTRACT NO. 62P73		
		ILLINOIS FED. AID PROJECT		

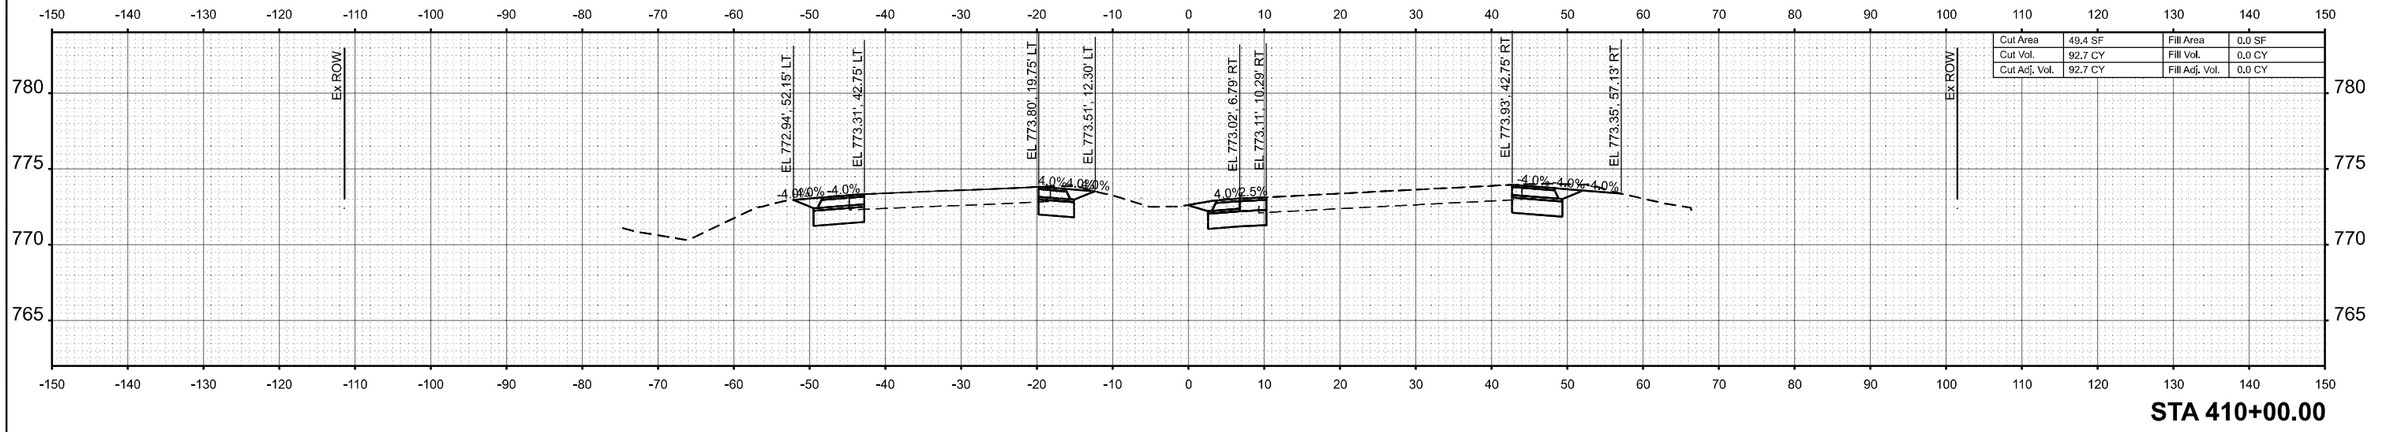

STA 410+00.00

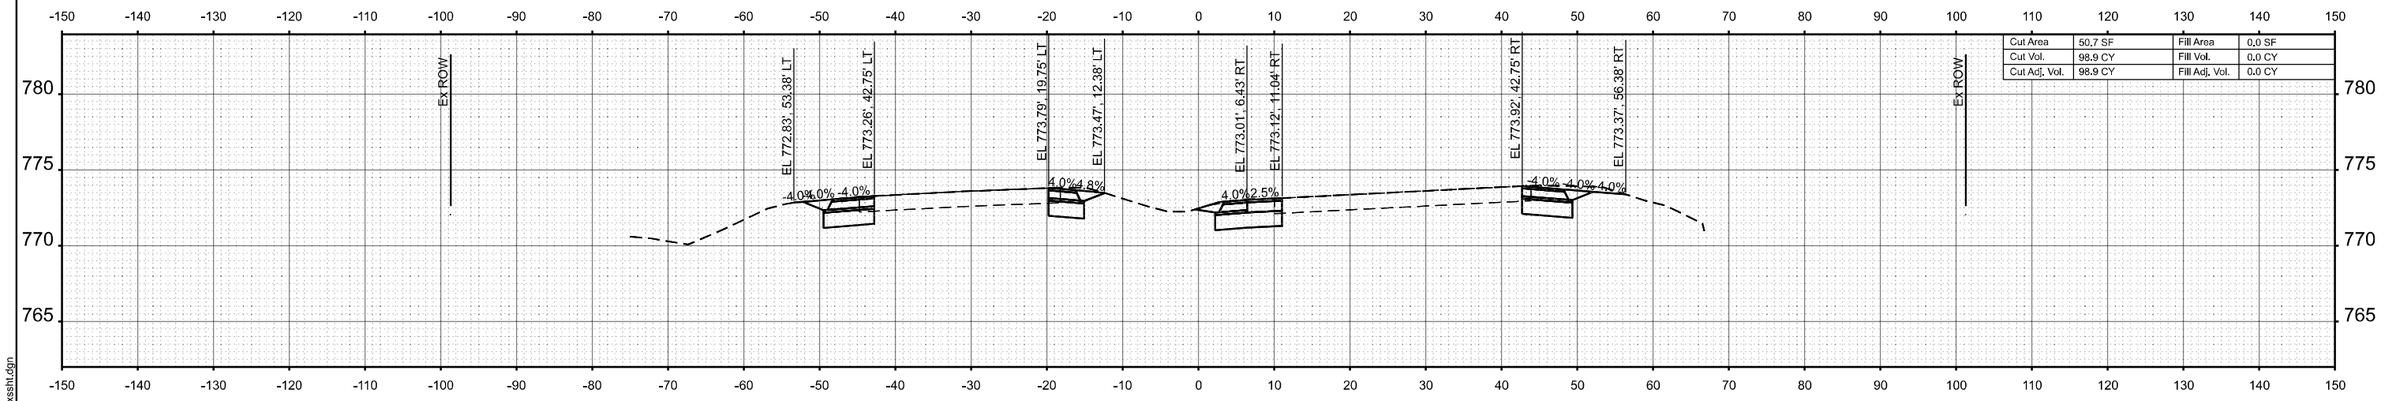

STA 409+50.00

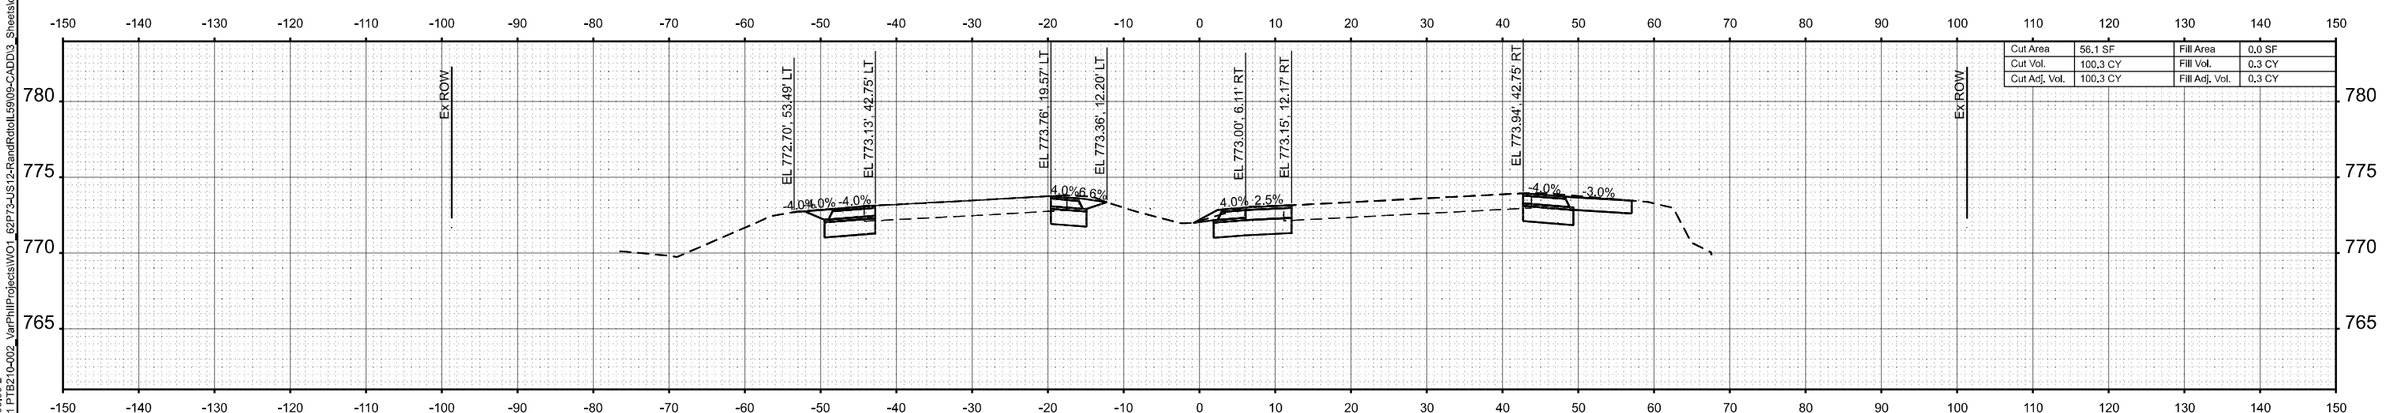

STA 409+00.00

MODEL: {sht} 62P73 - 409+00.00-2
FILE NAME: Z:\2023\23233\1 PTB210-002_VarPhilProjects\WO1_62P73-US12-RandRdtoIL59\09-CADD\3_Sheets\d162p73-shlt-xssht.dgn

WBK ENGINEERING
116 WEST MAIN STREET
SUITE 201
ST. CHARLES, IL 60174
(630) 443-7755


USER NAME = AdamWuellner	DESIGNED - KC	REVISED -	
	DRAWN - AW	REVISED -	
	CHECKED - RS	REVISED -	
PLOT DATE = 3/21/2025	DATE - $SUBDATE	REVISED -	

STATE OF ILLINOIS
DEPARTMENT OF TRANSPORTATION


US 12 (RAND ROAD) - IL 59 TO OLD RAND ROAD
CROSS SECTIONS

SCALE: 1"=10' | SHEET 88 OF 130 SHEETS | STA. | TO STA.


F.A.P RTE.	SECTION	COUNTY	TOTAL SHEETS	SHEET NO.
334	2024-1053-RS&N,SR,RS	LAKE	230	188
		CONTRACT NO. 62P73		
	ILLINOIS FED. AID PROJECT			

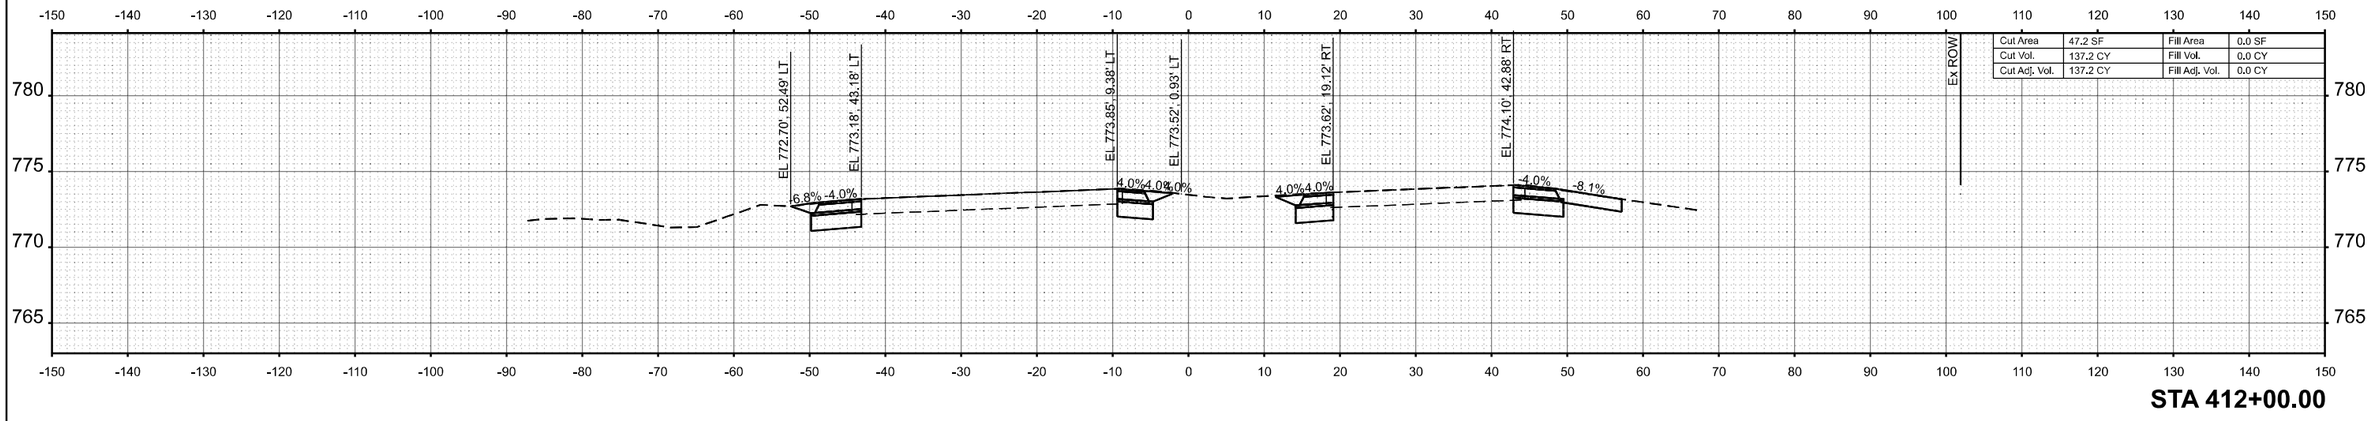

STA 412+00.00

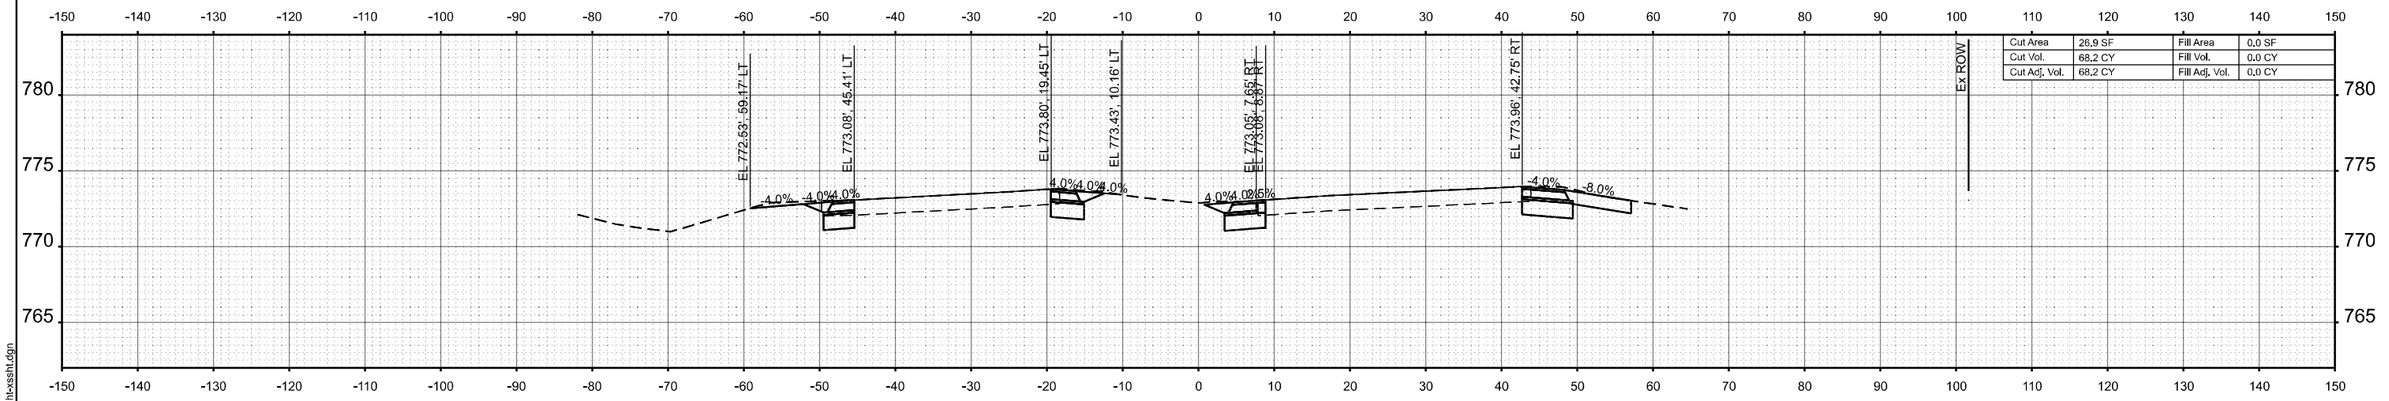

STA 411+00.00

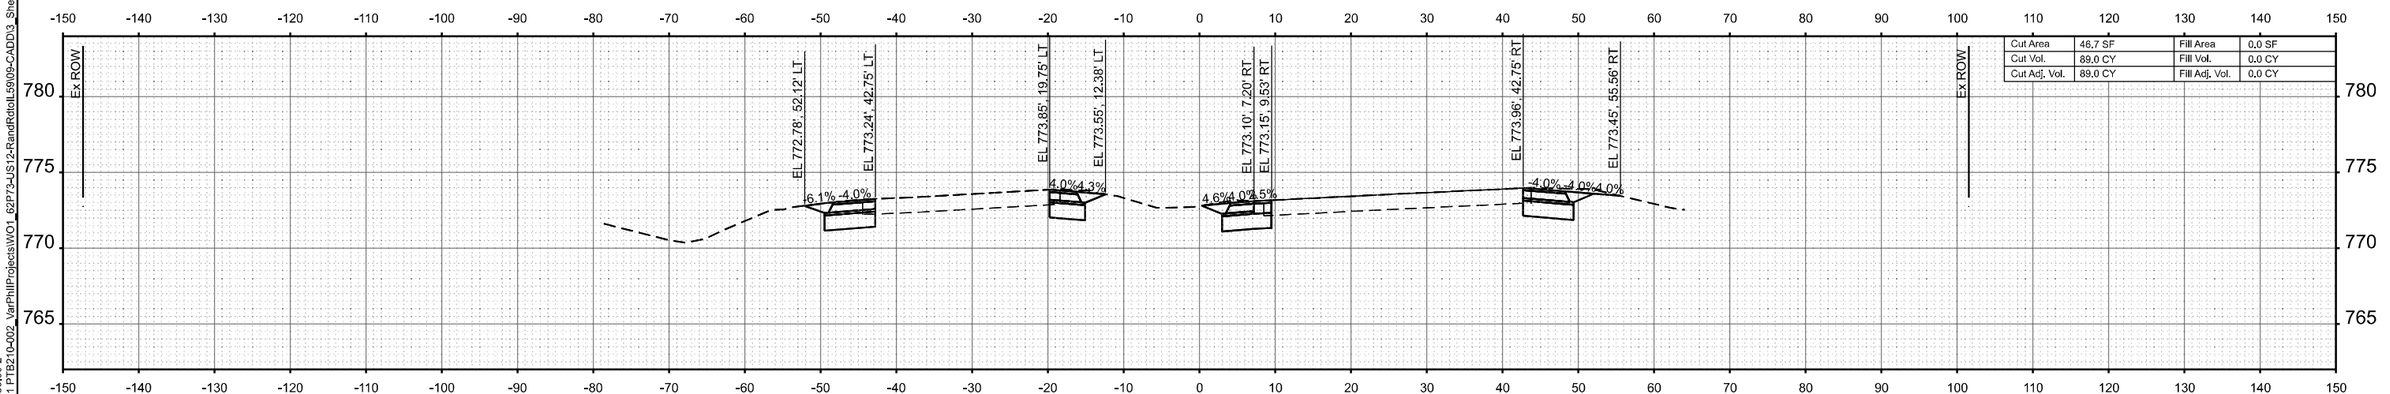

STA 410+50.00

MODEL: [shtl 62P73 - 410+50.00-2
FILE NAME: Z:\2023\23331 PTB210-002_VarPhilProjects\WO1_62P73-US12-RandRdtoIL59\09-CADD\3_Sheets\d162p73-shtl-xsshtl.dgn

WBK ENGINEERING
116 WEST MAIN STREET
SUITE 201
ST. CHARLES, IL 60174
(630) 443-7755


USER NAME = AdamWuellner	DESIGNED - KC	REVISED -
	DRAWN - AW	REVISED -
	CHECKED - RS	REVISED -
PLOT DATE = 3/21/2025	DATE - $SUBDATE	REVISED -

STATE OF ILLINOIS
DEPARTMENT OF TRANSPORTATION


US 12 (RAND ROAD) - IL 59 TO OLD RAND ROAD
CROSS SECTIONS

SCALE: 1"=10' | SHEET 89 OF 130 SHEETS | STA. | TO STA.


F.A.P RTE.	SECTION	COUNTY	TOTAL SHEETS	SHEET NO.
334	2024-1053-RS&N,SR,RS	LAKE	230	189
		CONTRACT NO. 62P73		
	ILLINOIS FED. AID PROJECT			

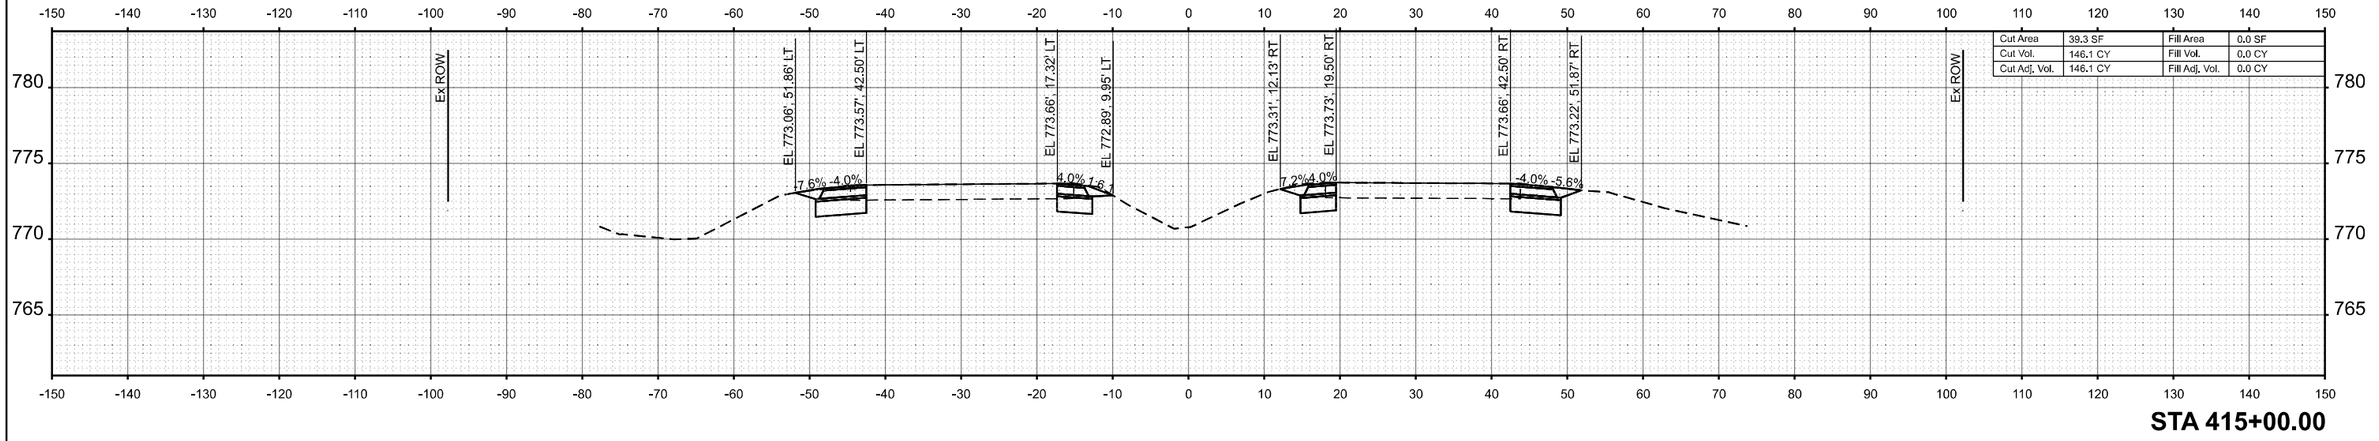

STA 415+00.00

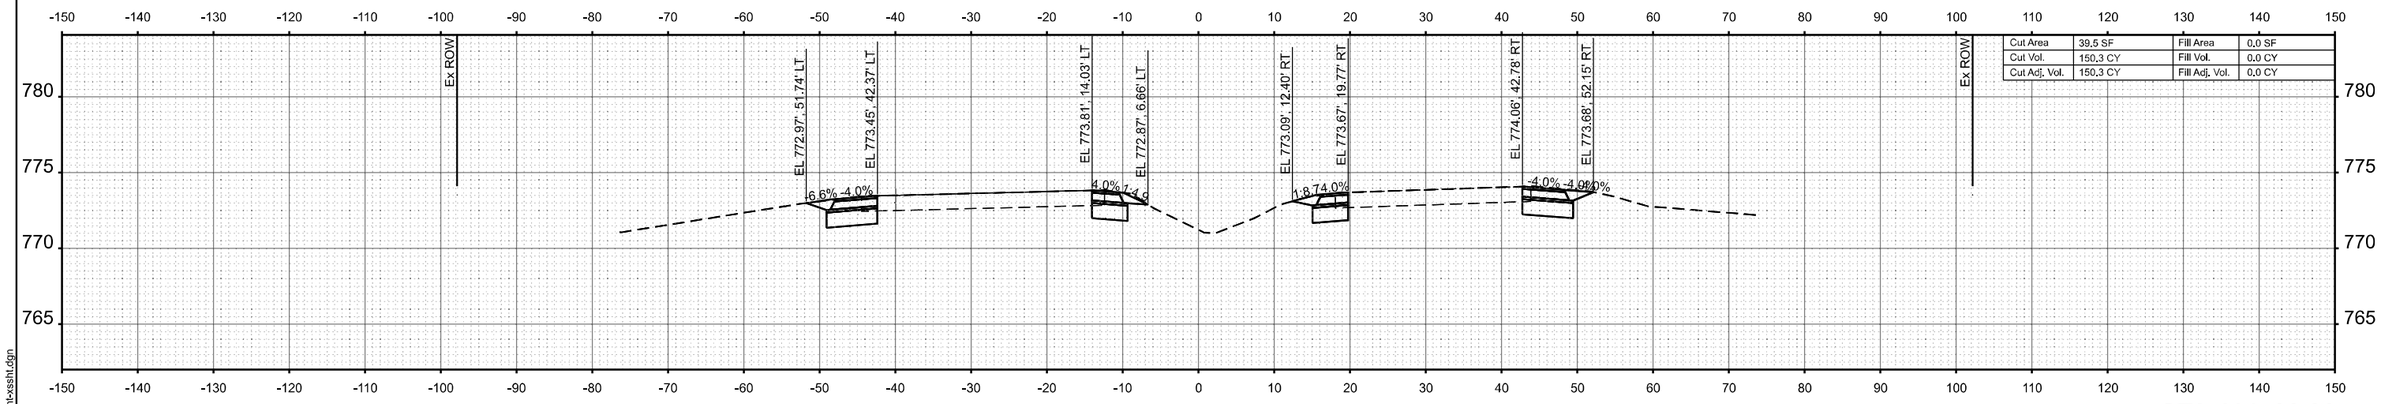

STA 414+00.00

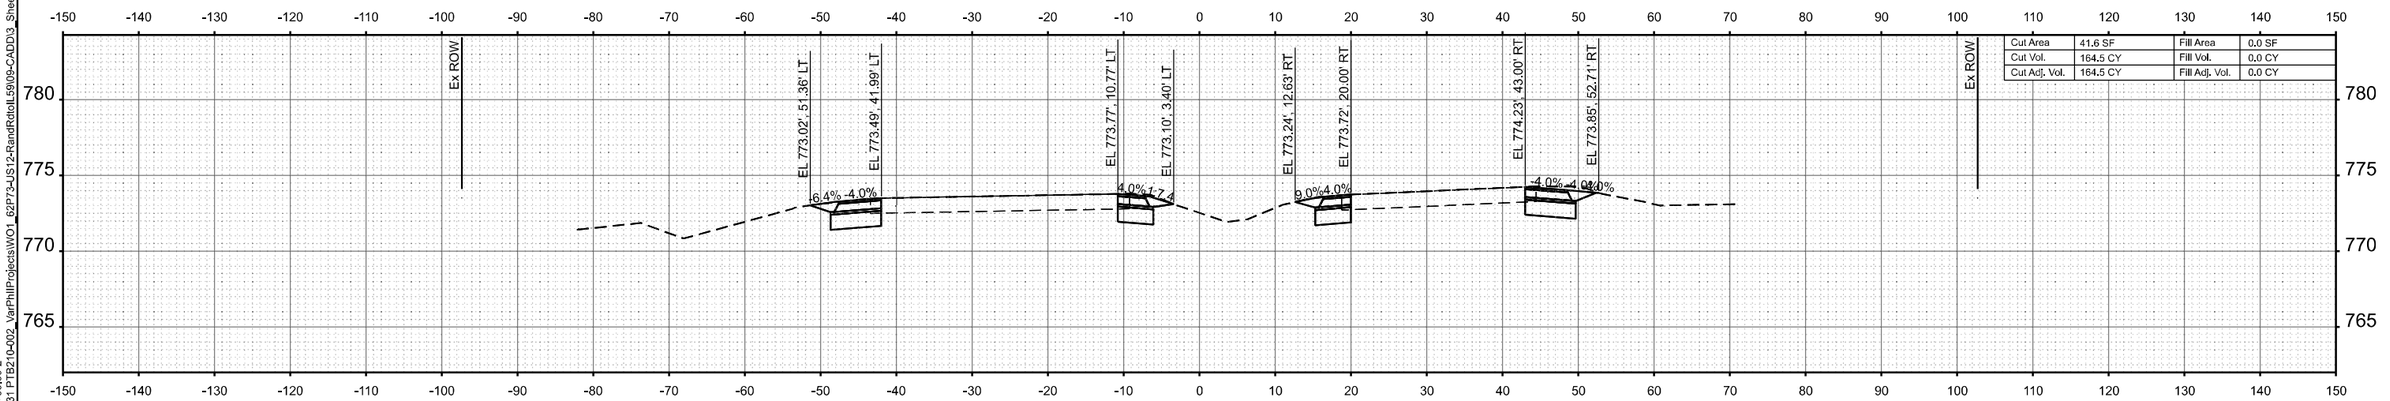

STA 413+00.00

MODEL: [shl] 62P73 - 413+00.00-2
FILE NAME: Z:\2023\232331 PTB210-002_VarPhillProjects\WO1_62P73-US12-RandRdtoIL59\09-CADD\3_Sheets\d162p73-shl-xssht.dgn

WBK ENGINEERING
116 WEST MAIN STREET
SUITE 201
ST. CHARLES, IL 60174
(630) 443-7755


USER NAME = AdamWuellner	DESIGNED - KC	REVISED -
	DRAWN - AW	REVISED -
	CHECKED - RS	REVISED -
PLOT DATE = 3/21/2025	DATE - $SUBDATE	REVISED -

STATE OF ILLINOIS
DEPARTMENT OF TRANSPORTATION


US 12 (RAND ROAD) - IL 59 TO OLD RAND ROAD
CROSS SECTIONS

SCALE: 1"=10' | SHEET 90 OF 130 SHEETS | STA. | TO STA.


F.A.P RTE.	SECTION	COUNTY	TOTAL SHEETS	SHEET NO.
334	2024-1053-RS&N,SR,RS	LAKE	230	190
		CONTRACT NO. 62P73		
	ILLINOIS FED. AID PROJECT			

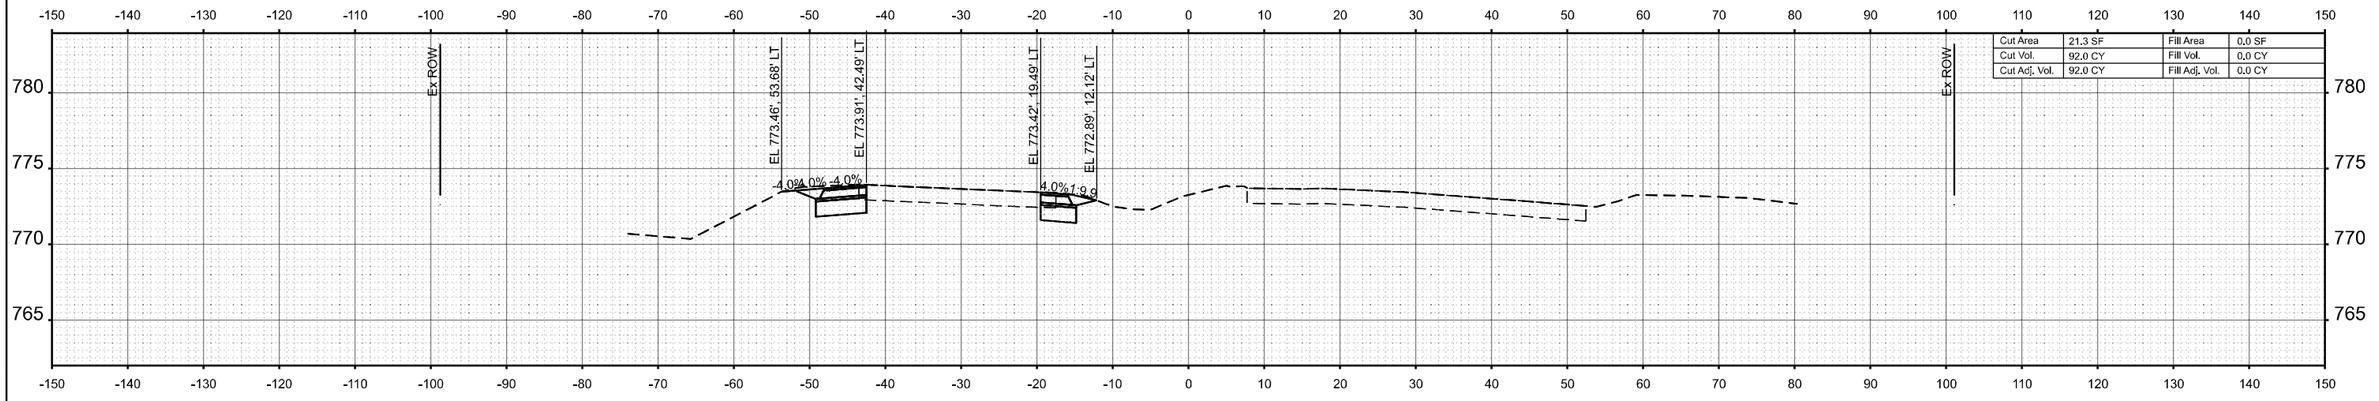

STA 418+00.00

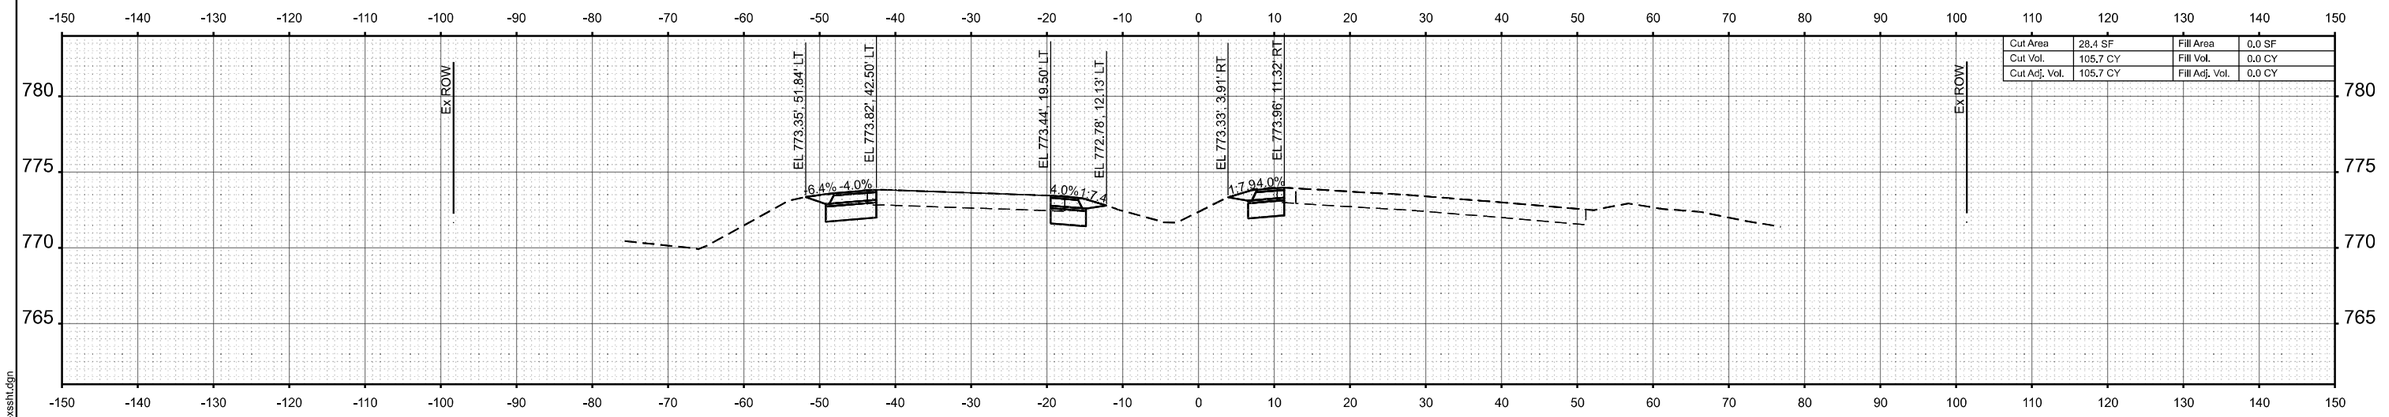

STA 417+00.00

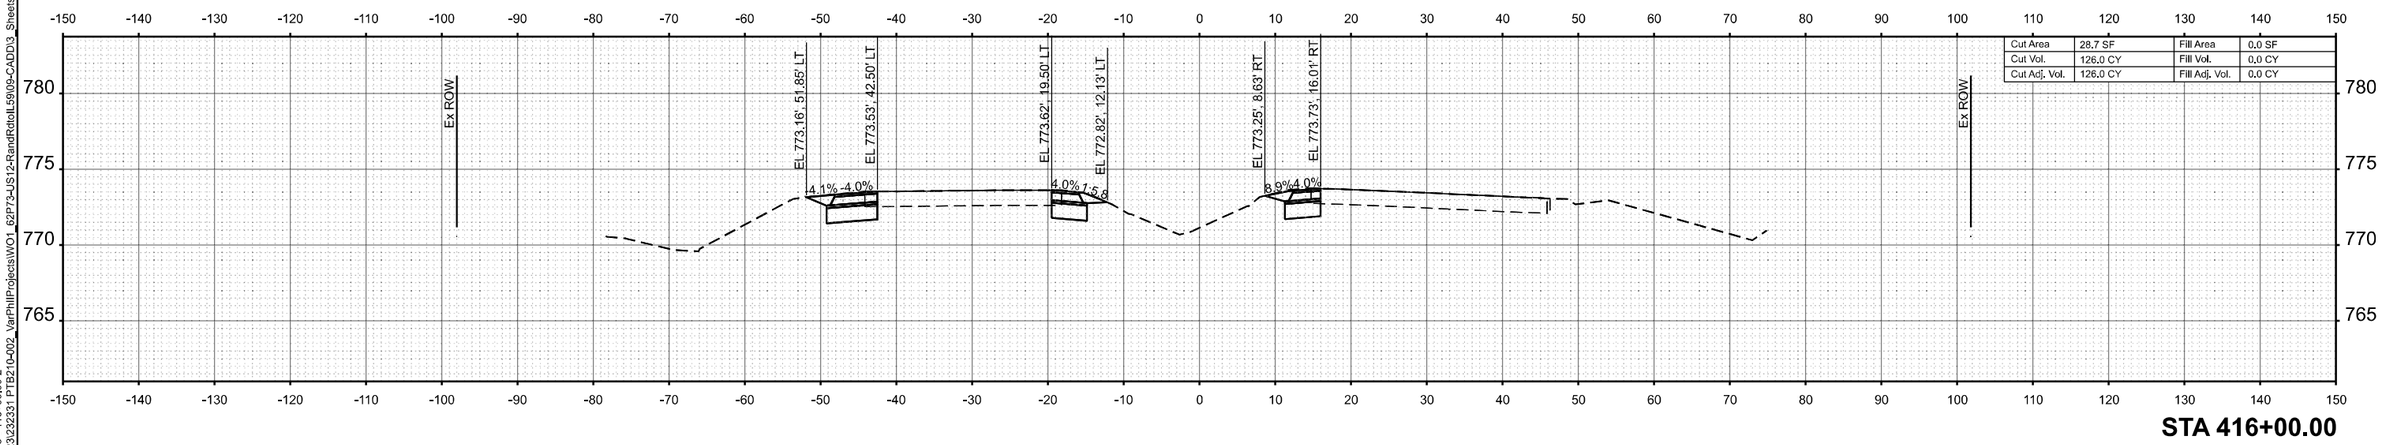

STA 416+00.00

WBK ENGINEERING
116 WEST MAIN STREET
SUITE 201
ST. CHARLES, IL 60174
(630) 443-7755

USER NAME = AdamWuellner	DESIGNED - KC	REVISED -	
	DRAWN - AW	REVISED -	
	CHECKED - RS	REVISED -	
PLOT DATE = 3/21/2025	DATE - $SUBDATE	REVISED -	


STATE OF ILLINOIS
DEPARTMENT OF TRANSPORTATION

US 12 (RAND ROAD) - IL 59 TO OLD RAND ROAD
CROSS SECTIONS


SCALE: 1"=10' | SHEET 91 OF 130 SHEETS | STA. | TO STA.

F.A.P RTE.	SECTION	COUNTY	TOTAL SHEETS	SHEET NO.
334	2024-1053-RS&N,SR,RS	LAKE	230	191
		CONTRACT NO. 62P73		
		ILLINOIS FED. AID PROJECT		


MODEL: {sht} 62P73 - 416+00.00-2
FILE NAME: Z:\2023\23231 PTB210-002_VarPhilProjects\WO1_62P73-US12-RandRdtoIL59\09-CADD\3_Sheets\d162p73-shlt-xssht.dgn

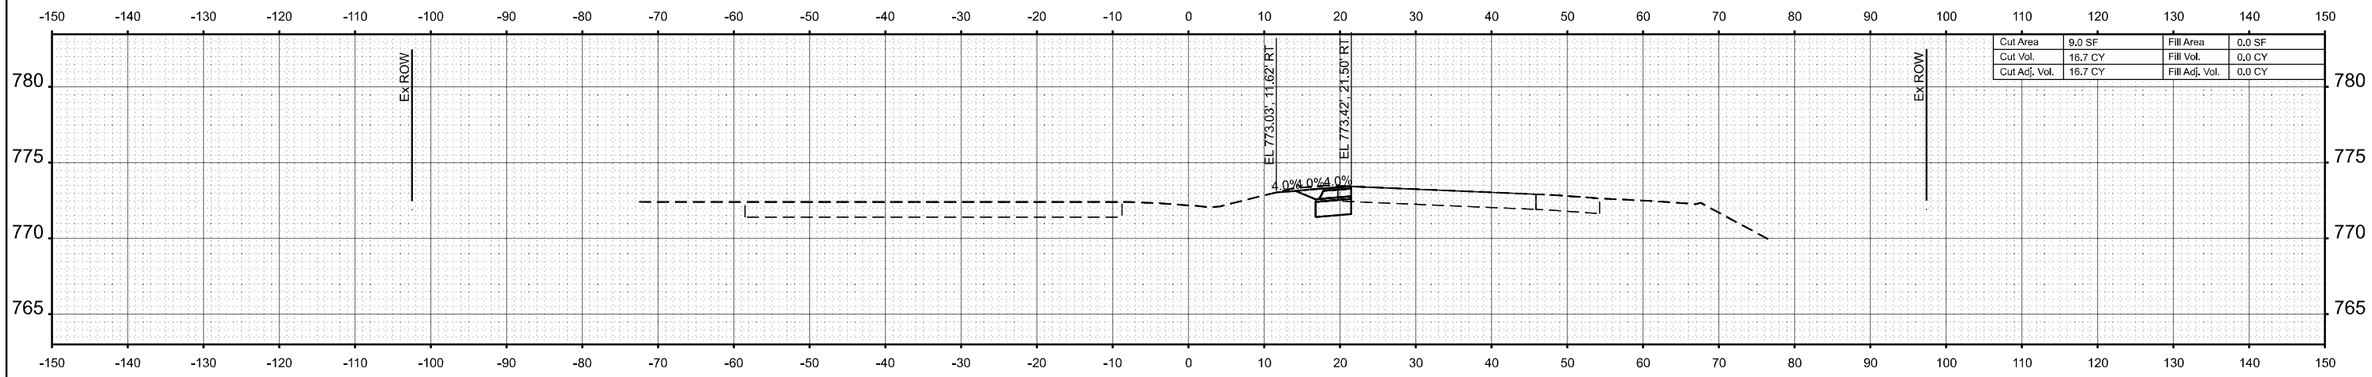

STA 421+00.00

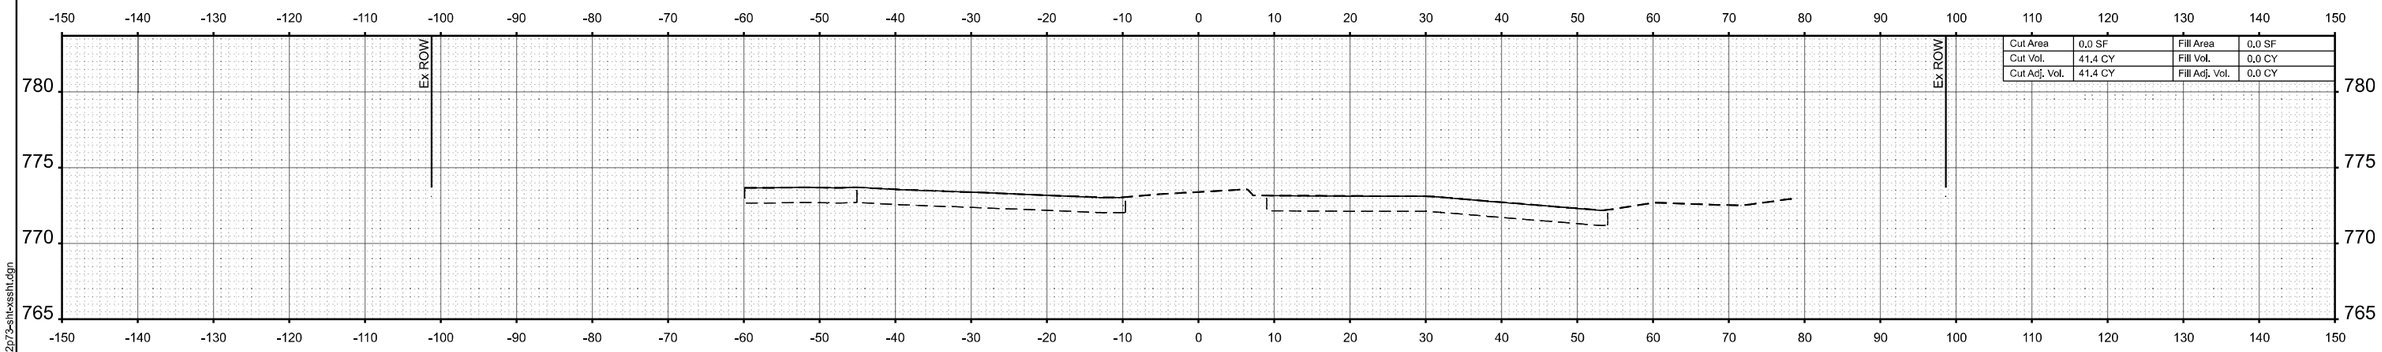

STA 420+00.00

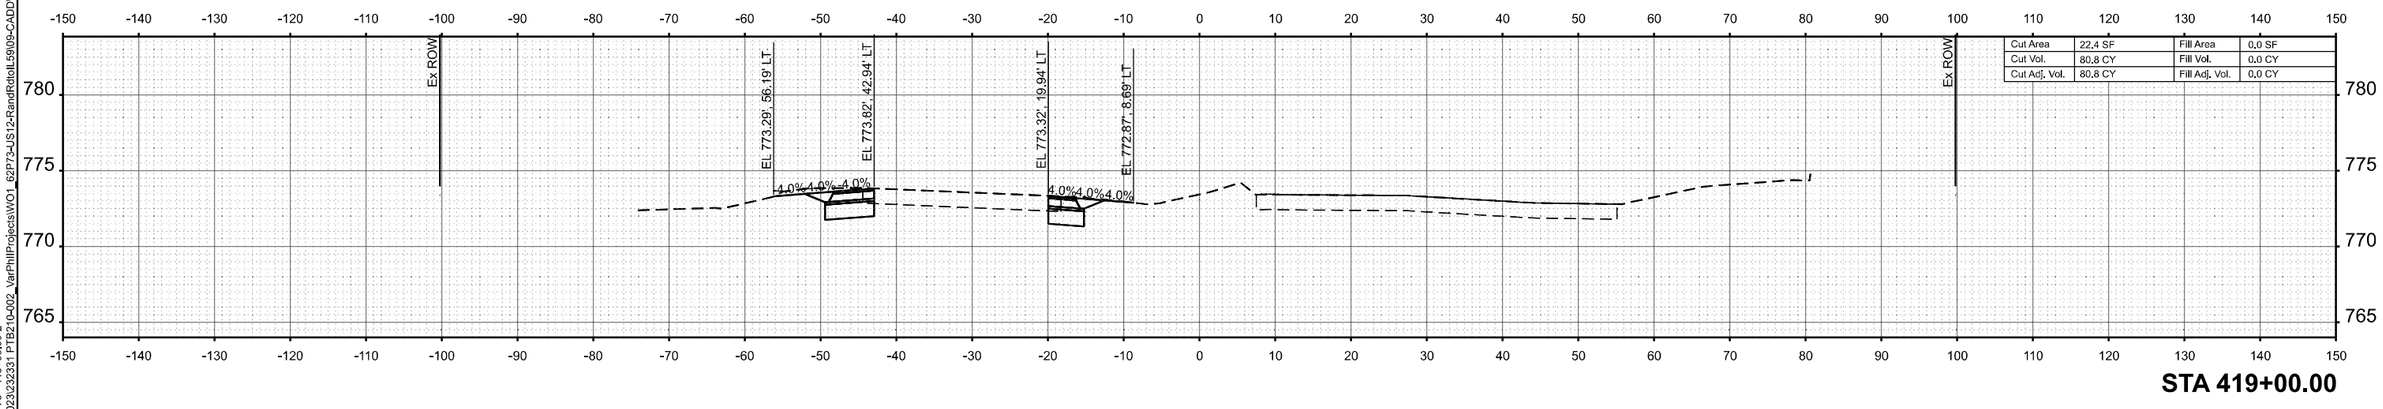

STA 419+00.00

MODEL: {sht} 62P73 - 419+00.00-2
FILE NAME: Z:\2023\232331 PTB210-002_VarPhilProjects\WO1_62P73-US12-RandRdtoIL59\09-CADD\3_Sheets\d162p73-shl-xssht.dgn

WBK ENGINEERING
116 WEST MAIN STREET
SUITE 201
ST. CHARLES, IL 60174
(630) 443-7755


USER NAME = AdamWuellner	DESIGNED - KC	REVISED -	
	DRAWN - AW	REVISED -	
	CHECKED - RS	REVISED -	
PLOT DATE = 3/21/2025	DATE - $SUBDATE	REVISED -	

STATE OF ILLINOIS
DEPARTMENT OF TRANSPORTATION


US 12 (RAND ROAD) - IL 59 TO OLD RAND ROAD
CROSS SECTIONS

SCALE: 1"=10' | SHEET 92 OF 130 SHEETS | STA. | TO STA.

F.A.P RTE.	SECTION	COUNTY	TOTAL SHEETS	SHEET NO.
334	2024-1053-RS&N,SR,RS	LAKE	230	192
		CONTRACT NO. 62P73		
		ILLINOIS FED. AID PROJECT		

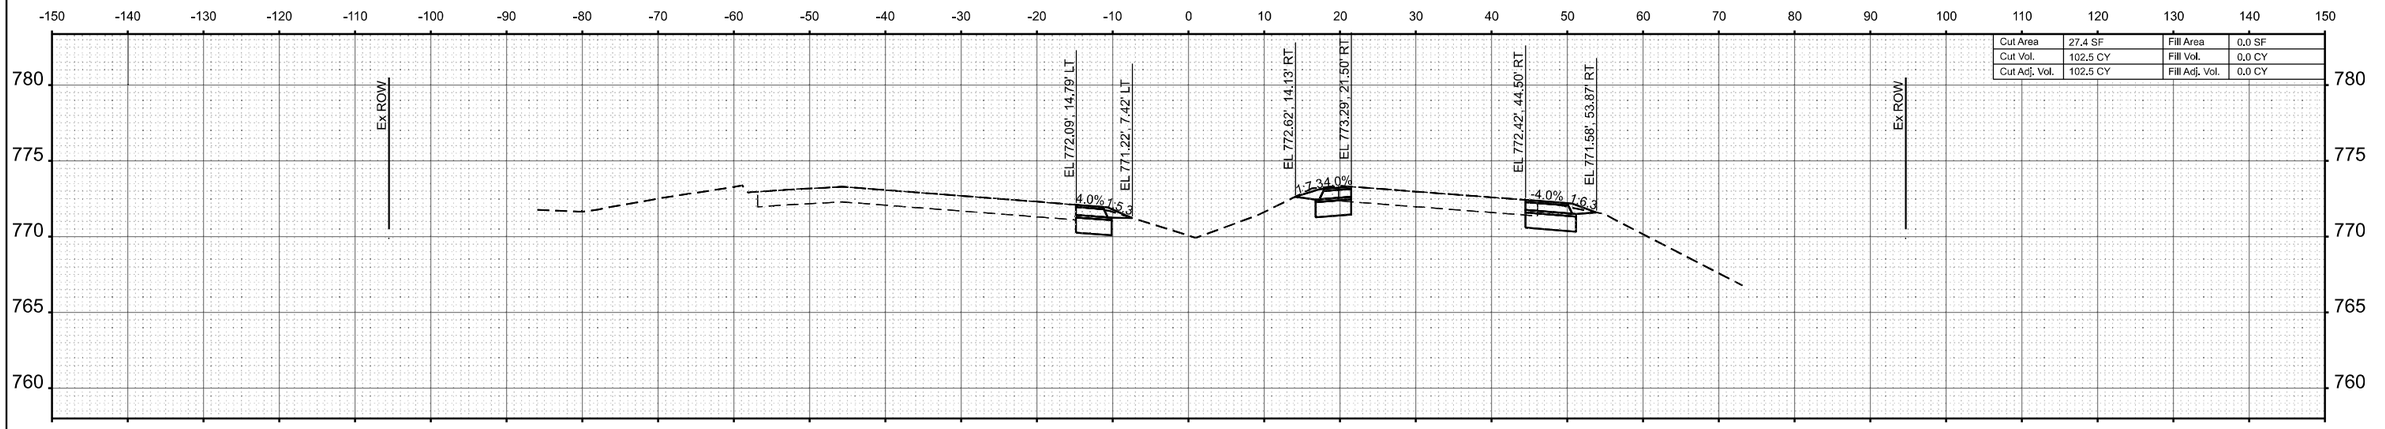

STA 423+00.00

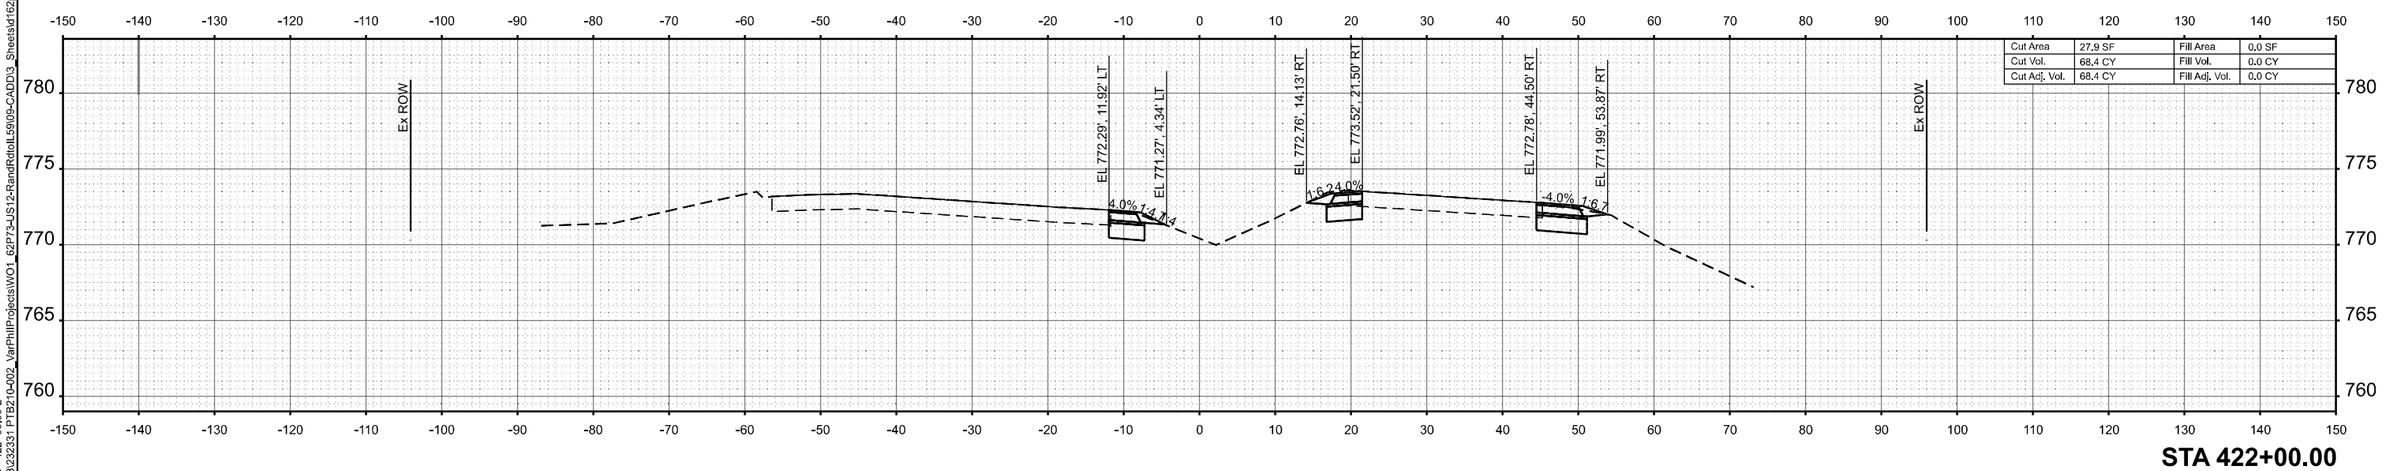

STA 422+00.00

MODEL: [sht] 62P73 - 422+00.00-2
FILE NAME: Z:\2023\232331_PTB210-002_VarPhillProjects\WO1_62P73-US12-RandRdtoIL59\09-CADD\3_Sheets\d162p73-sht-xssht.dgn

WBK ENGINEERING
116 WEST MAIN STREET
SUITE 201
ST. CHARLES, IL 60174
(630) 443-7755


USER NAME = AdamWuellner	DESIGNED - KC	REVISED -	
	DRAWN - AW	REVISED -	
	CHECKED - RS	REVISED -	
PLOT DATE = 3/21/2025	DATE - $SUBDATE	REVISED -	

STATE OF ILLINOIS
DEPARTMENT OF TRANSPORTATION


US 12 (RAND ROAD) - IL 59 TO OLD RAND ROAD
CROSS SECTIONS

SCALE: 1"=10' | SHEET 93 OF 130 SHEETS | STA. | TO STA.

F.A.P RTE.	SECTION	COUNTY	TOTAL SHEETS	SHEET NO.
334	2024-1053-RS&N,SR,RS	LAKE	230	193
		CONTRACT NO. 62P73		
	ILLINOIS FED. AID PROJECT			

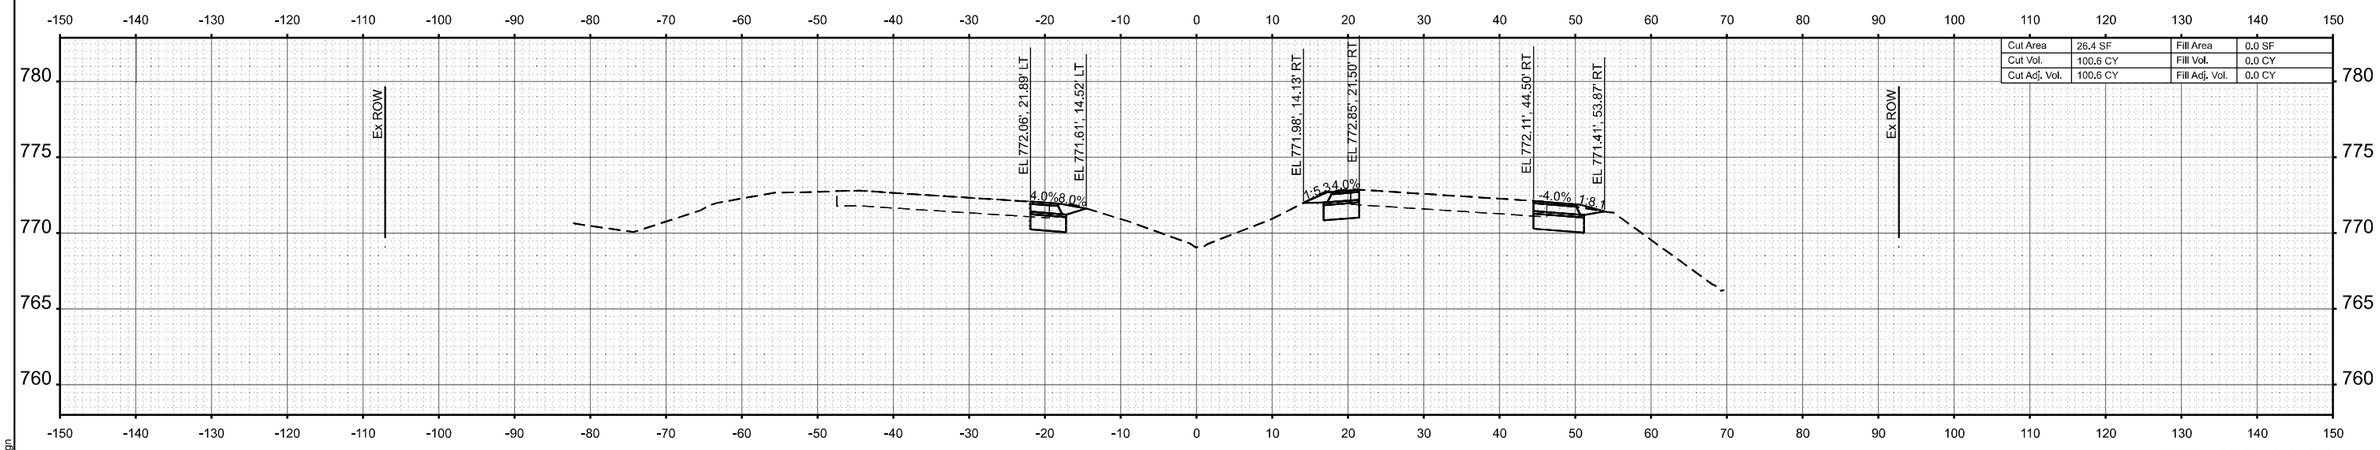

STA 425+00.00

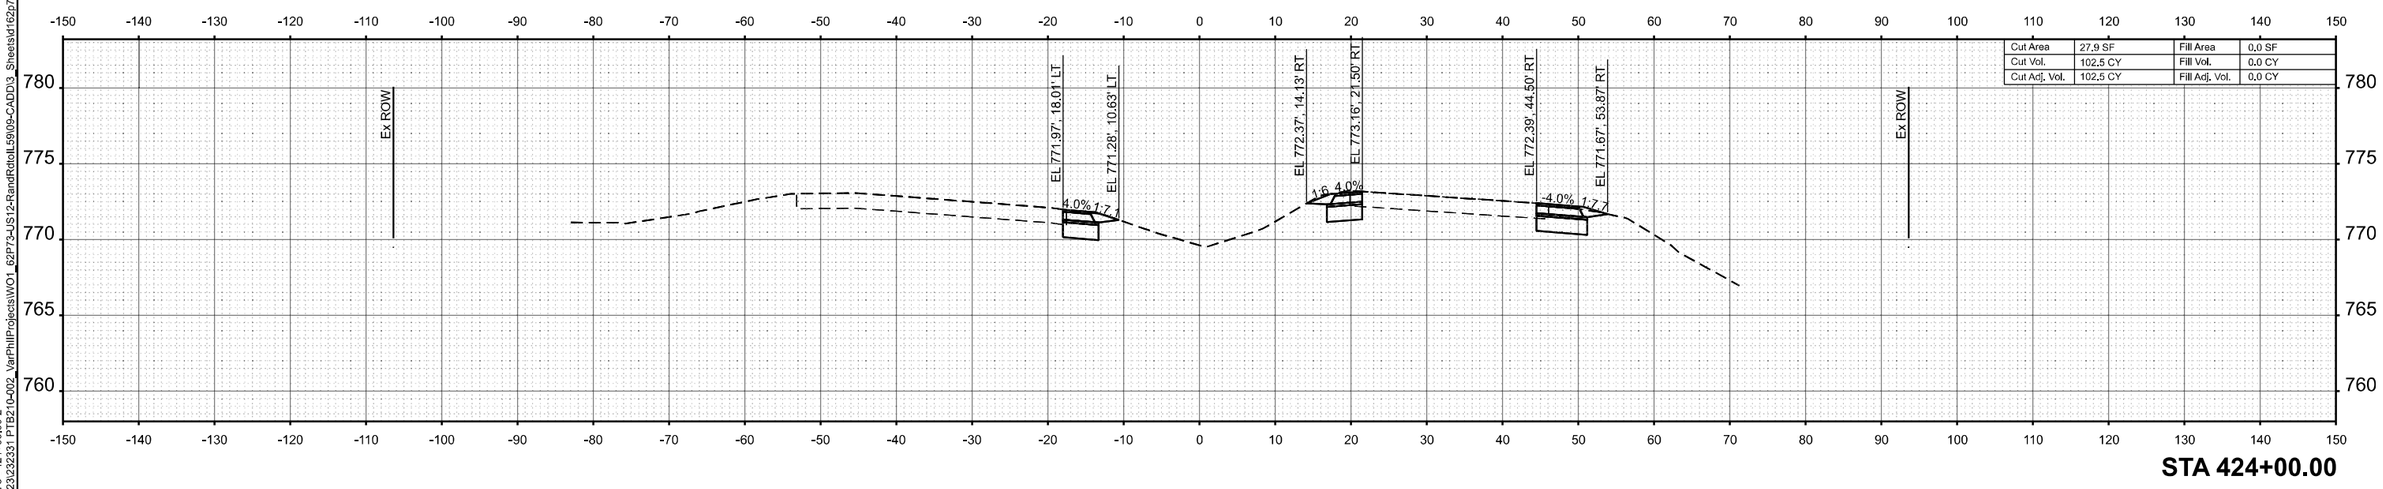

STA 424+00.00

MODEL: [shl] 62P73 - 424+00.00-2
FILE NAME: Z:\2023\232331 PTB210-002_VarPhil\Projects\WO1_62P73-US12-RandRdtoIL59\09-CADD\3_Sheets\vdf162p73-shl-xssht.dgn

WBK ENGINEERING
116 WEST MAIN STREET
SUITE 201
ST. CHARLES, IL 60174
(630) 443-7755


USER NAME = AdamWuellner	DESIGNED - KC	REVISED -	
	DRAWN - AW	REVISED -	
	CHECKED - RS	REVISED -	
PLOT DATE = 3/21/2025	DATE - $SUBDATE	REVISED -	

STATE OF ILLINOIS
DEPARTMENT OF TRANSPORTATION


US 12 (RAND ROAD) - IL 59 TO OLD RAND ROAD
CROSS SECTIONS

SCALE: 1"=10' | SHEET 94 OF 130 SHEETS | STA. | TO STA.

F.A.P RTE.	SECTION	COUNTY	TOTAL SHEETS	SHEET NO.
334	2024-1053-RS&N,SR,RS	LAKE	230	194
		CONTRACT NO. 62P73		
	ILLINOIS FED. AID PROJECT			

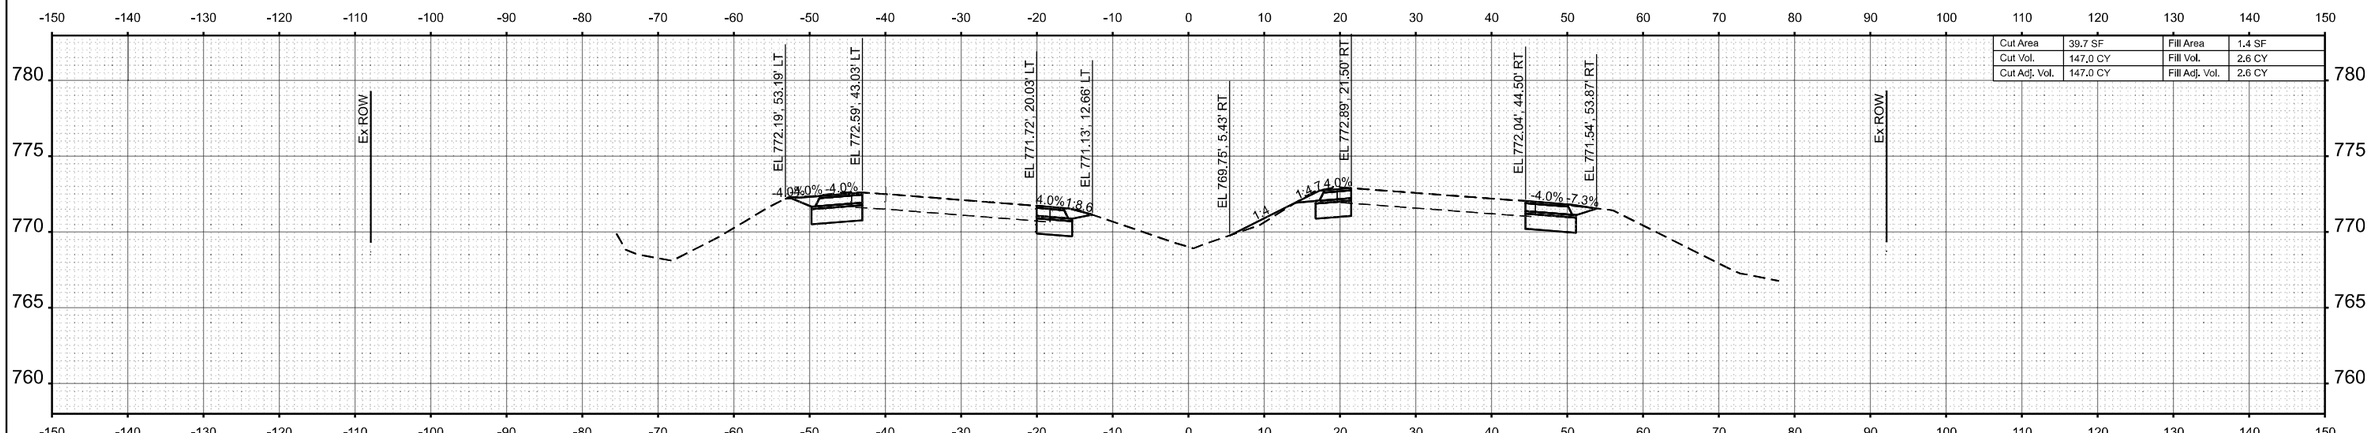

STA 427+00.00

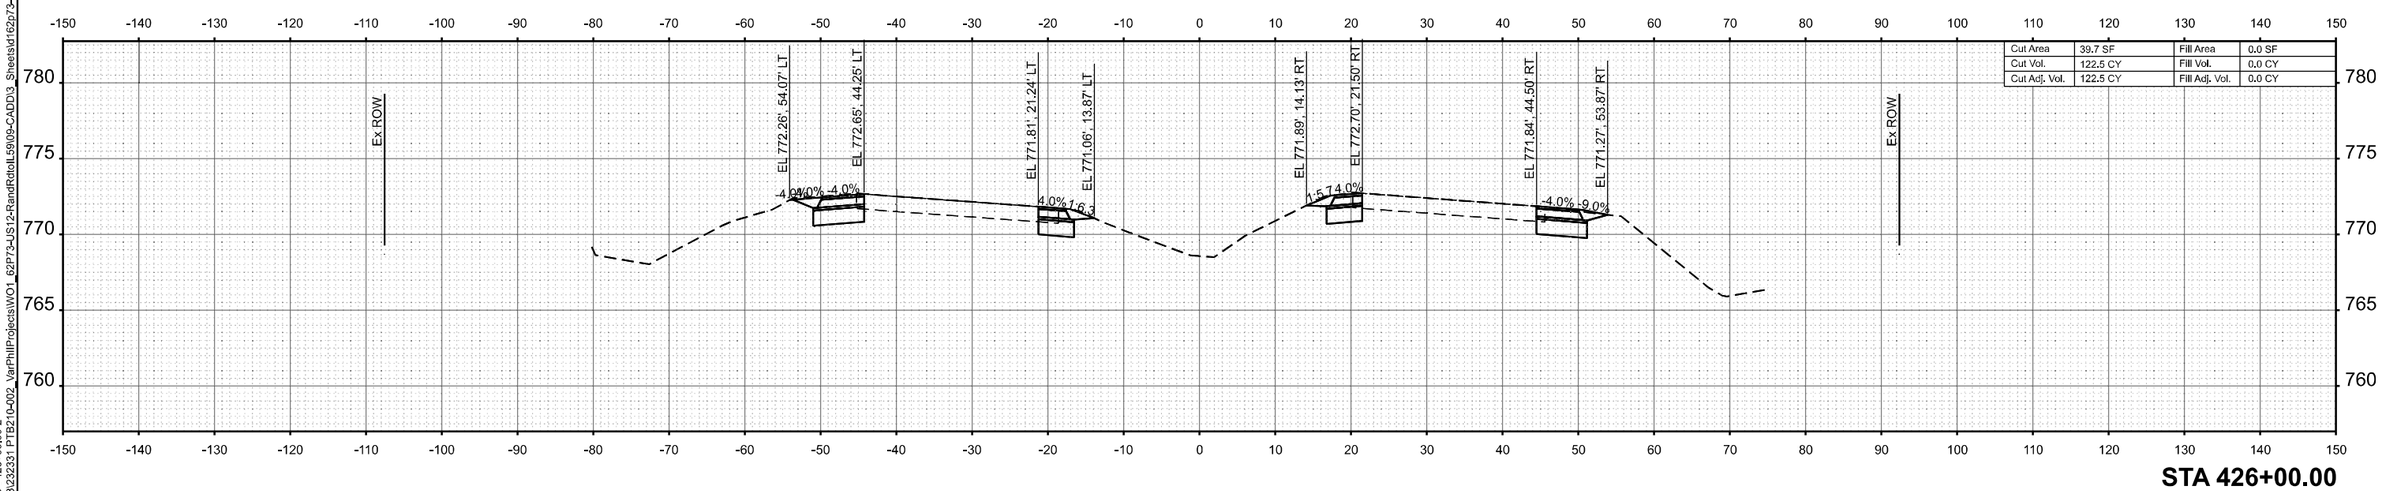

STA 426+00.00

MODEL: (shl) 62P73 - 426+00.00-2
FILE NAME: Z:\2023\23231 PTB210-002_VarPhilProjects\WO1_62P73-US12-RandRdtoIL59\09-CADD\3_Sheets\d162p73-shl-xssht.dgn

WBK ENGINEERING
116 WEST MAIN STREET
SUITE 201
ST. CHARLES, IL 60174
(630) 443-7755


USER NAME = AdamWuellner	DESIGNED - KC	REVISED -	
	DRAWN - AW	REVISED -	
	CHECKED - RS	REVISED -	
PLOT DATE = 3/21/2025	DATE - $SUBDATE	REVISED -	

STATE OF ILLINOIS
DEPARTMENT OF TRANSPORTATION


US 12 (RAND ROAD) - IL 59 TO OLD RAND ROAD
CROSS SECTIONS

SCALE: 1"=10' | SHEET 95 OF 130 SHEETS | STA. | TO STA.


F.A.P RTE.	SECTION	COUNTY	TOTAL SHEETS	SHEET NO.
334	2024-1053-RS&N,SR,RS	LAKE	230	195
		CONTRACT NO. 62P73		
		ILLINOIS	FED. AID PROJECT	

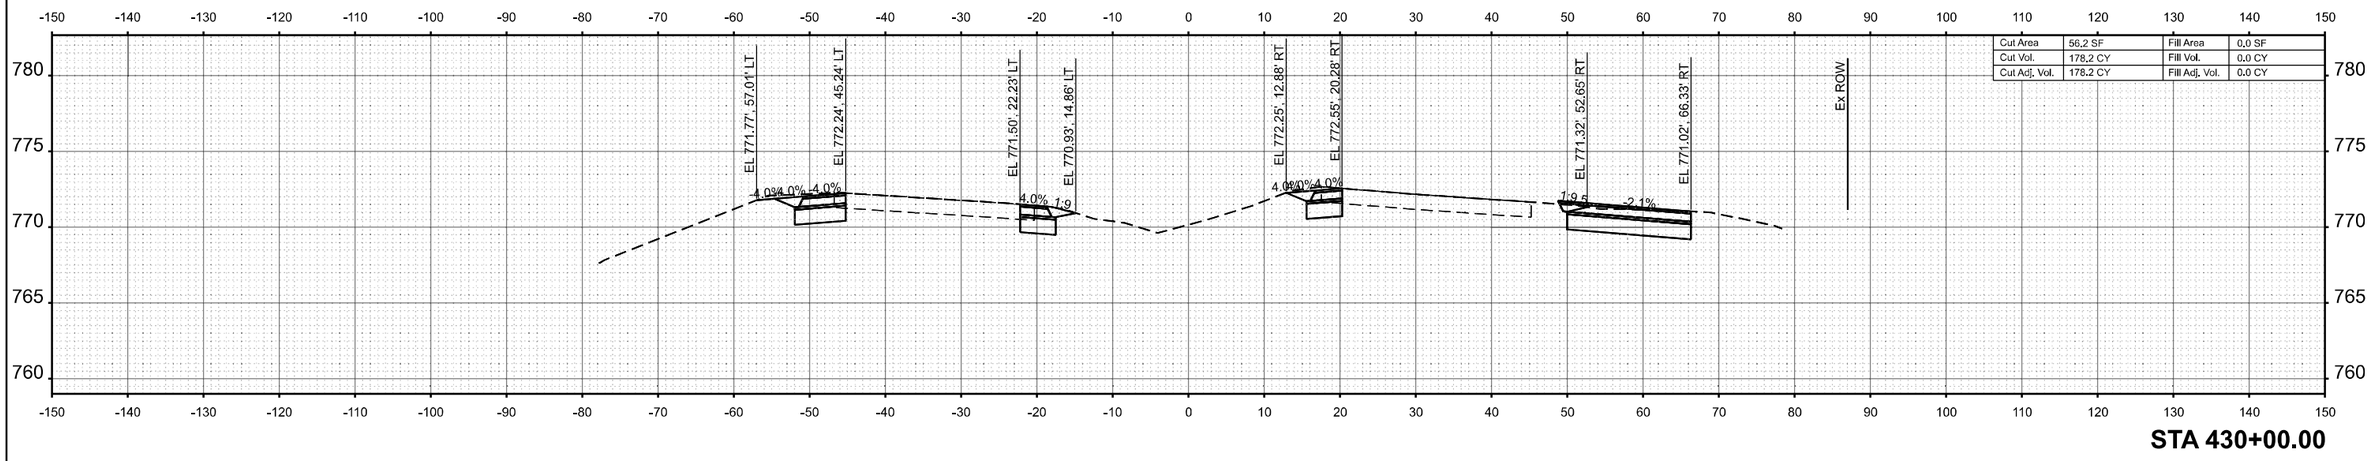

STA 430+00.00

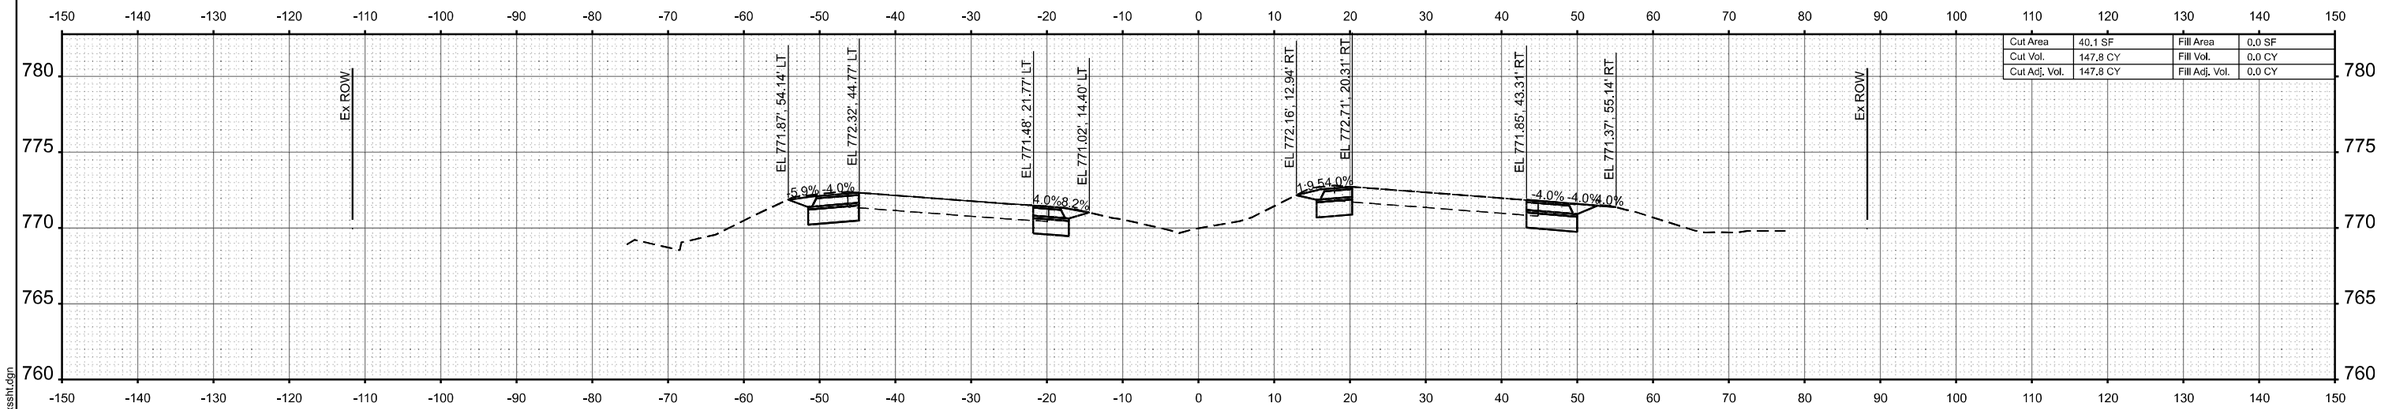

STA 429+00.00

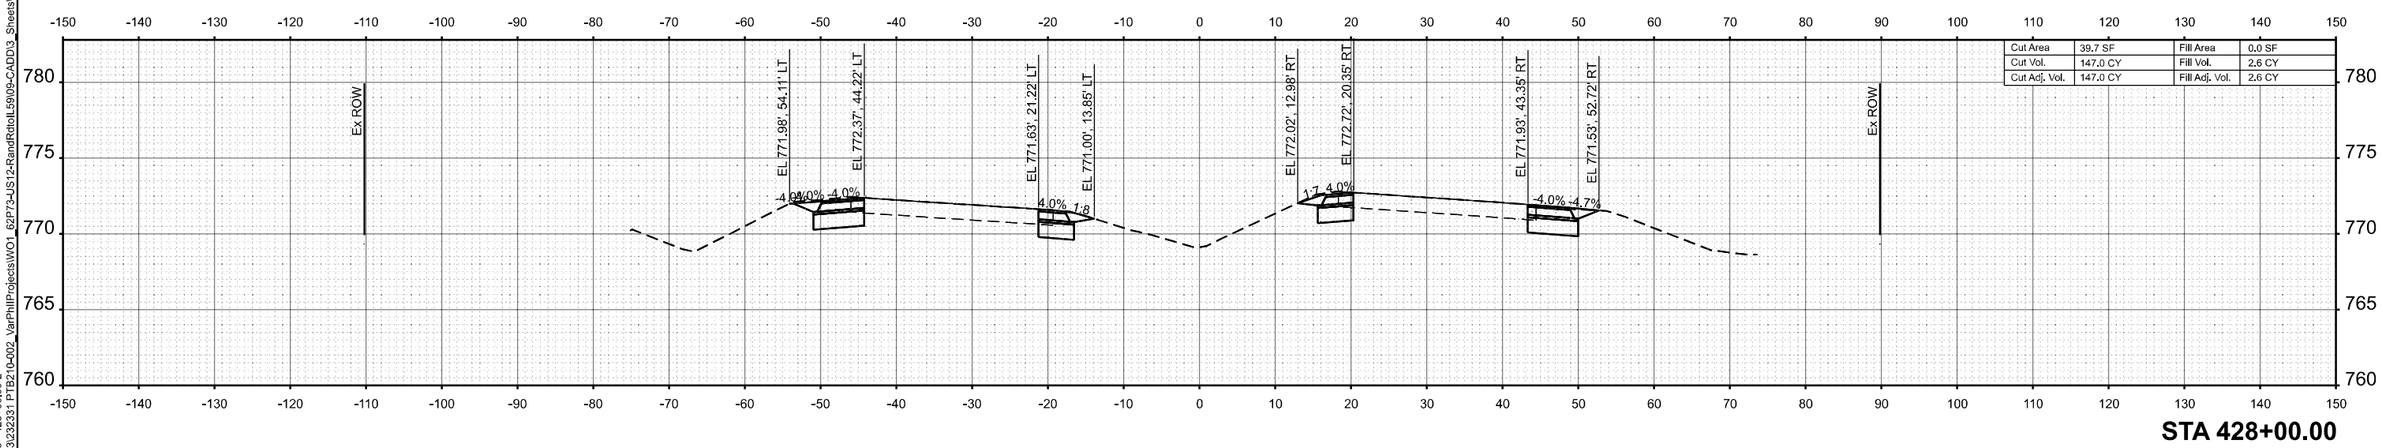

STA 428+00.00

WBK ENGINEERING
116 WEST MAIN STREET
SUITE 201
ST. CHARLES, IL 60174
(630) 443-7755

USER NAME = AdamWuellner	DESIGNED - KC	REVISED -
	DRAWN - AW	REVISED -
	CHECKED - RS	REVISED -
PLOT DATE = 3/21/2025	DATE - $SUBDATE	REVISED -


STATE OF ILLINOIS
DEPARTMENT OF TRANSPORTATION

US 12 (RAND ROAD) - IL 59 TO OLD RAND ROAD
CROSS SECTIONS


SCALE: 1"=10' | SHEET 96 OF 130 SHEETS | STA. | TO STA.

F.A.P RTE.	SECTION	COUNTY	TOTAL SHEETS	SHEET NO.
334	2024-1053-RS&N,SR,RS	LAKE	230	196
		CONTRACT NO. 62P73		
	ILLINOIS FED. AID PROJECT			

MODEL: [shit] 62P73 - 428+00.00-2
FILE NAME: Z:\2023\2323331 PTB210-002 \arPhilProjects\WO1 62P73-US12-RandRdtoIL59\09-CADD\3_Sheets\vdf162p73-sht-xssht.dgn

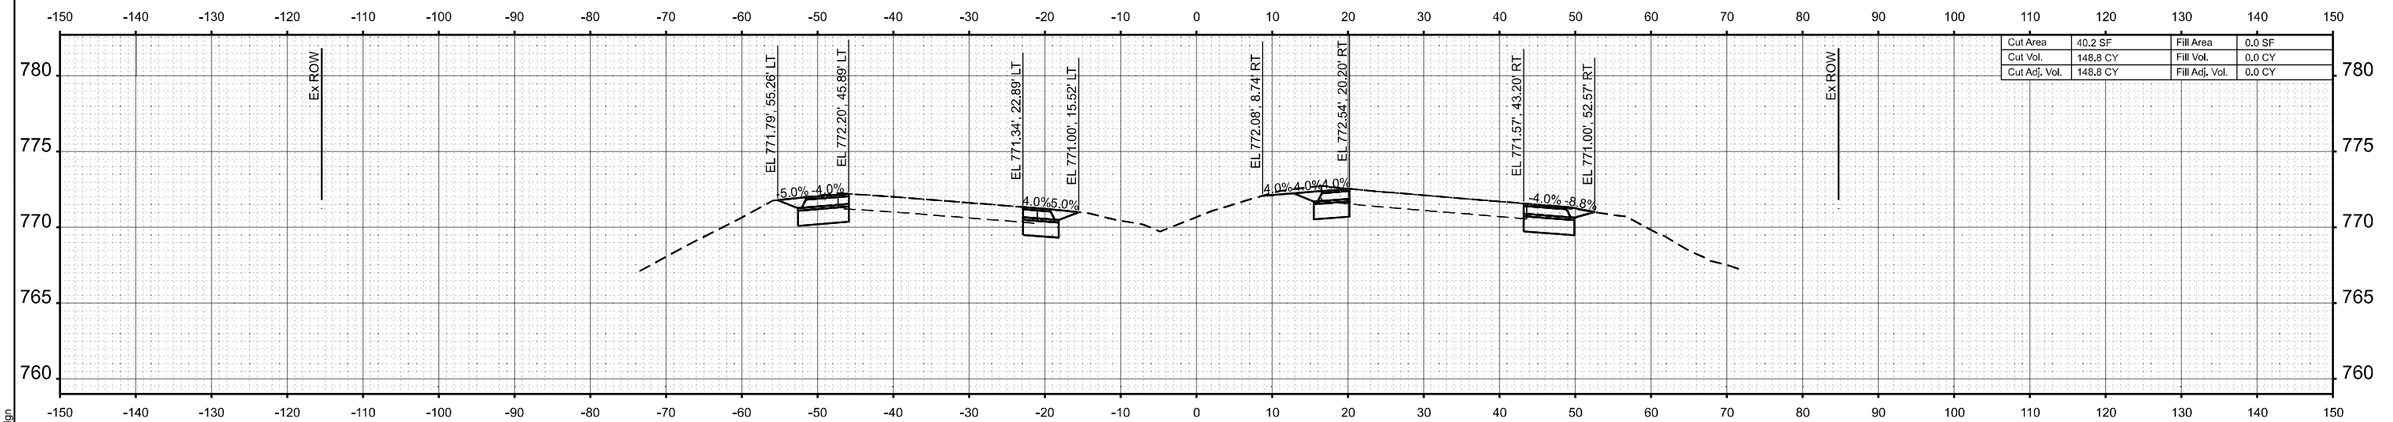

STA 432+00.00

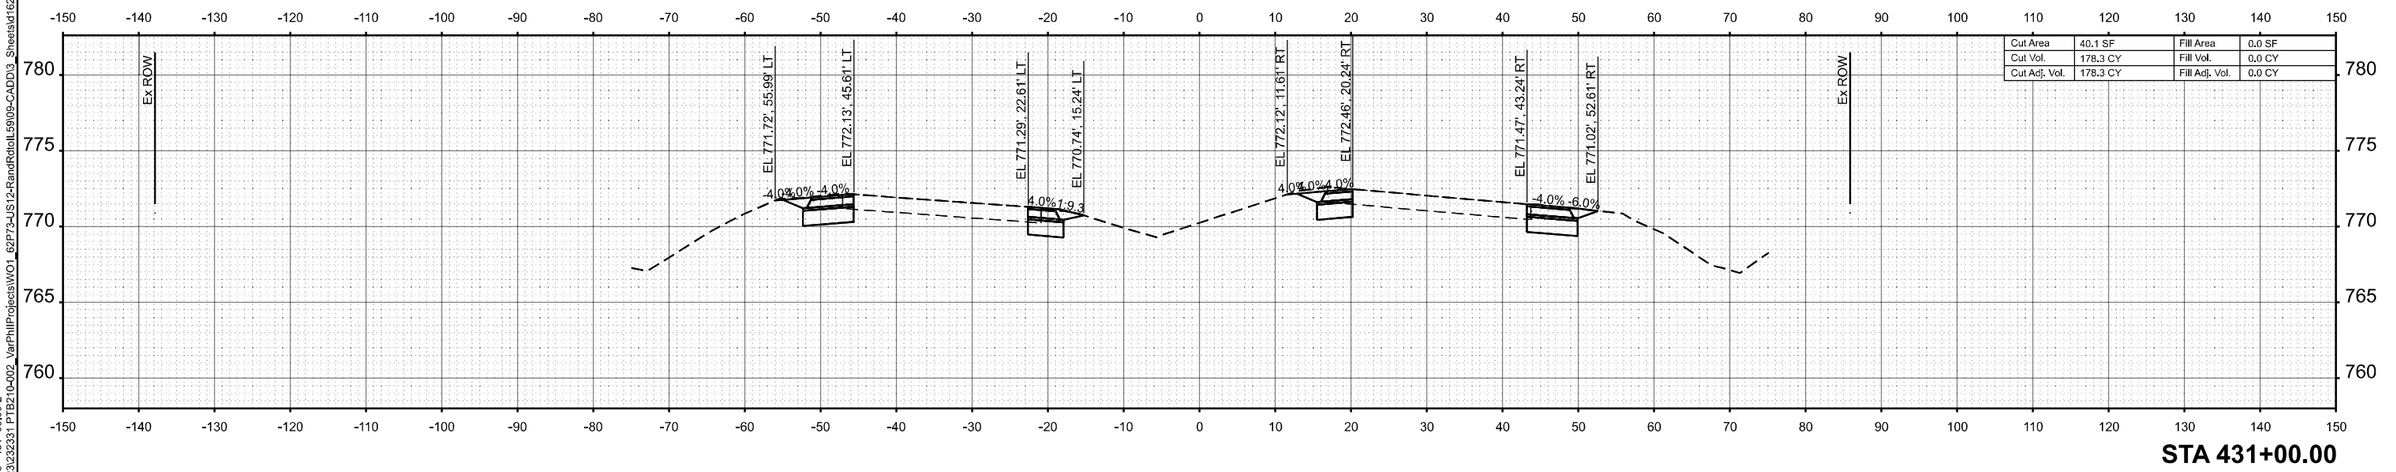

STA 431+00.00

MODEL: (shl) 62P73 - 431+00.00-2
FILE NAME: Z:\2023\232331 PTB210-002_VarPhilProjects\WO1_62P73-US12-RandRdtoIL59\09-CADD\3_Sheets\d162p73-sht-xssht.dgn

WBK ENGINEERING
116 WEST MAIN STREET
SUITE 201
ST. CHARLES, IL 60174
(630) 443-7755


USER NAME = AdamWuellner	DESIGNED - KC	REVISED -	
	DRAWN - AW	REVISED -	
	CHECKED - RS	REVISED -	
PLOT DATE = 3/21/2025	DATE - $SUBDATE	REVISED -	

STATE OF ILLINOIS
DEPARTMENT OF TRANSPORTATION


US 12 (RAND ROAD) - IL 59 TO OLD RAND ROAD
CROSS SECTIONS

SCALE: 1"=10' | SHEET 97 OF 130 SHEETS | STA. | TO STA.

F.A.P RTE.	SECTION	COUNTY	TOTAL SHEETS	SHEET NO.
334	2024-1053-RS&N,SR,RS	LAKE	230	197
		CONTRACT NO. 62P73		
	ILLINOIS FED. AID PROJECT			

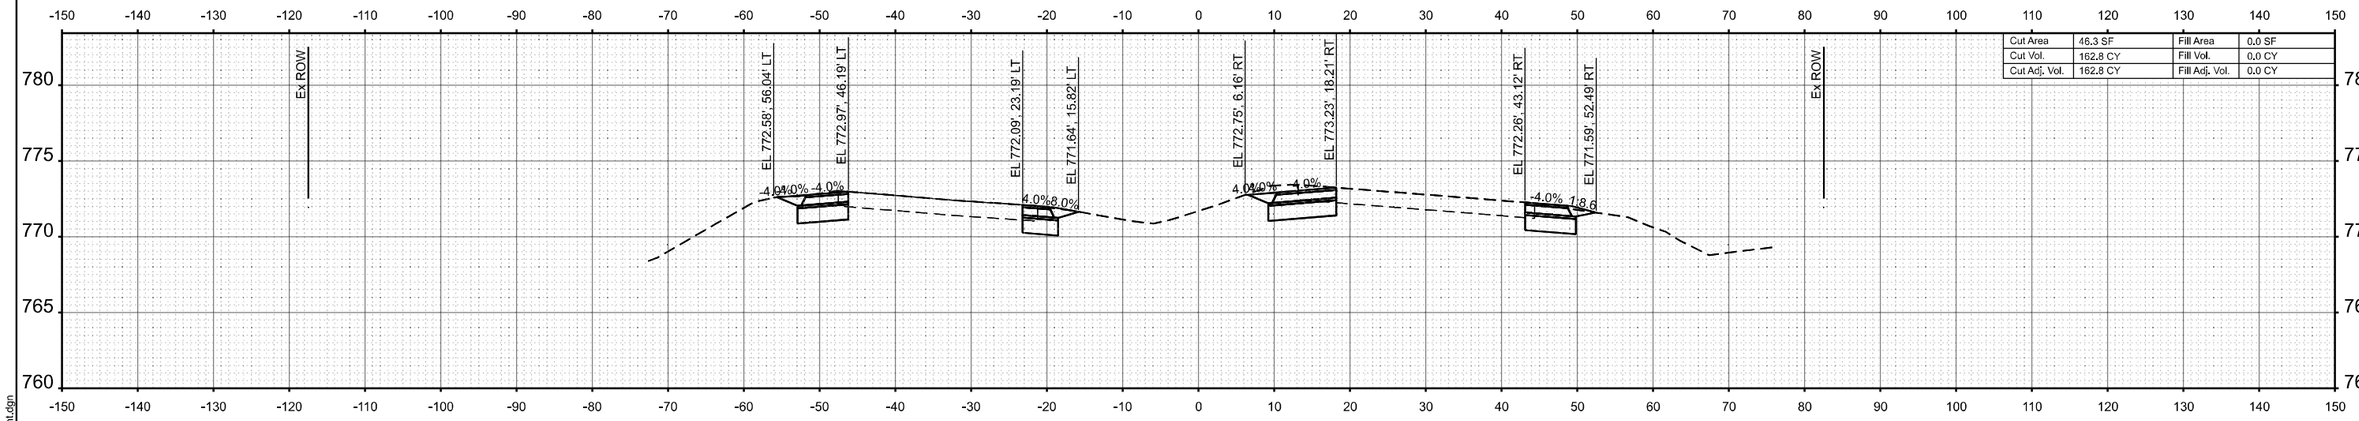

STA 434+00.00

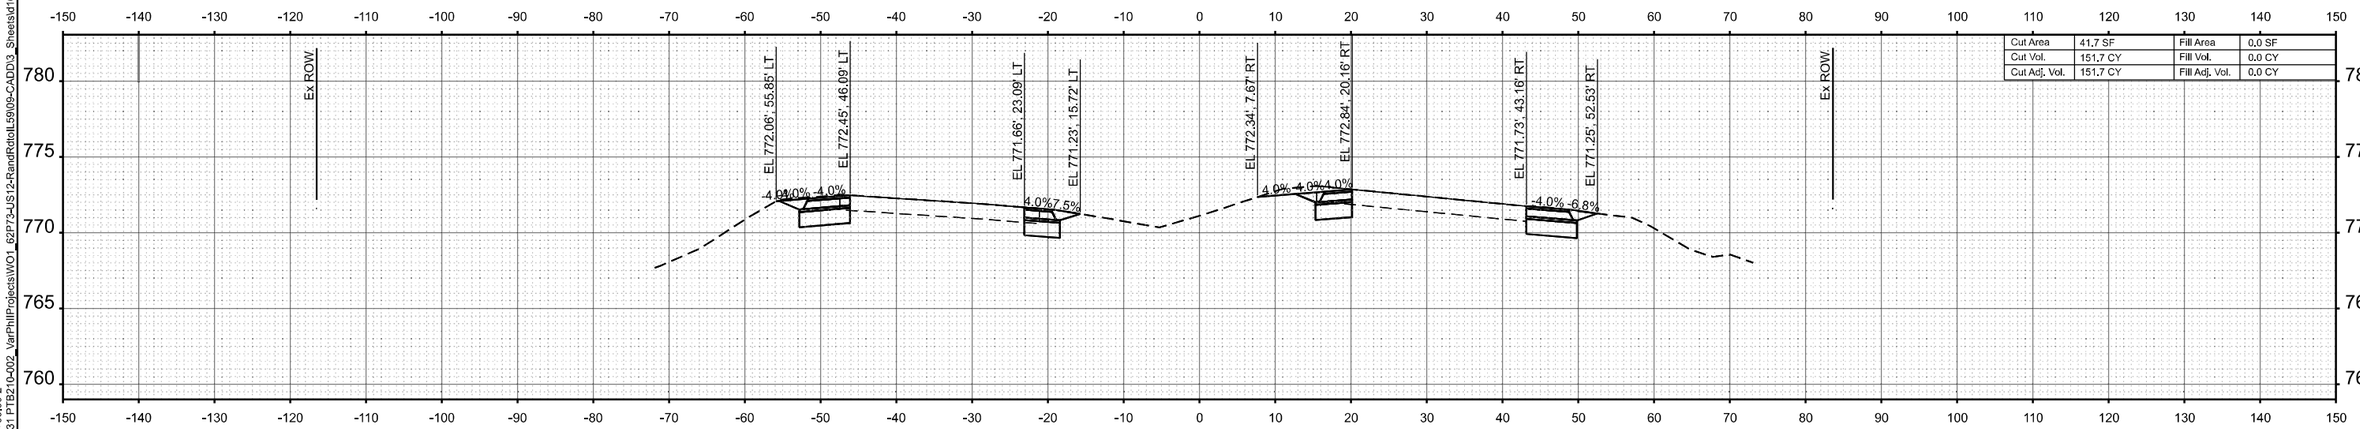

STA 433+00.00

MODEL: [sht] 62P73 - 433+00.00-2
FILE NAME: Z:\2023\232331 PTB210-002_VarPhil\Projects\WO1_62P73-US12-RandRdtoIL59\09-CADD\3_Sheets\sht62p73-shts-vssht.dgn

WBK ENGINEERING
116 WEST MAIN STREET
SUITE 201
ST. CHARLES, IL 60174
(630) 443-7755


USER NAME = AdamWuellner	DESIGNED - KC	REVISED -	
	DRAWN - AW	REVISED -	
	CHECKED - RS	REVISED -	
PLOT DATE = 3/21/2025	DATE - $SUBDATE	REVISED -	

STATE OF ILLINOIS
DEPARTMENT OF TRANSPORTATION

US 12 (RAND ROAD) - IL 59 TO OLD RAND ROAD
CROSS SECTIONS

SCALE: 1"=10' | SHEET 98 OF 130 SHEETS | STA. | TO STA.

F.A.P RTE.	SECTION	COUNTY	TOTAL SHEETS	SHEET NO.
334	2024-1053-RS&N,SR,RS	LAKE	230	198
		CONTRACT NO. 62P73		
		ILLINOIS FED. AID PROJECT		

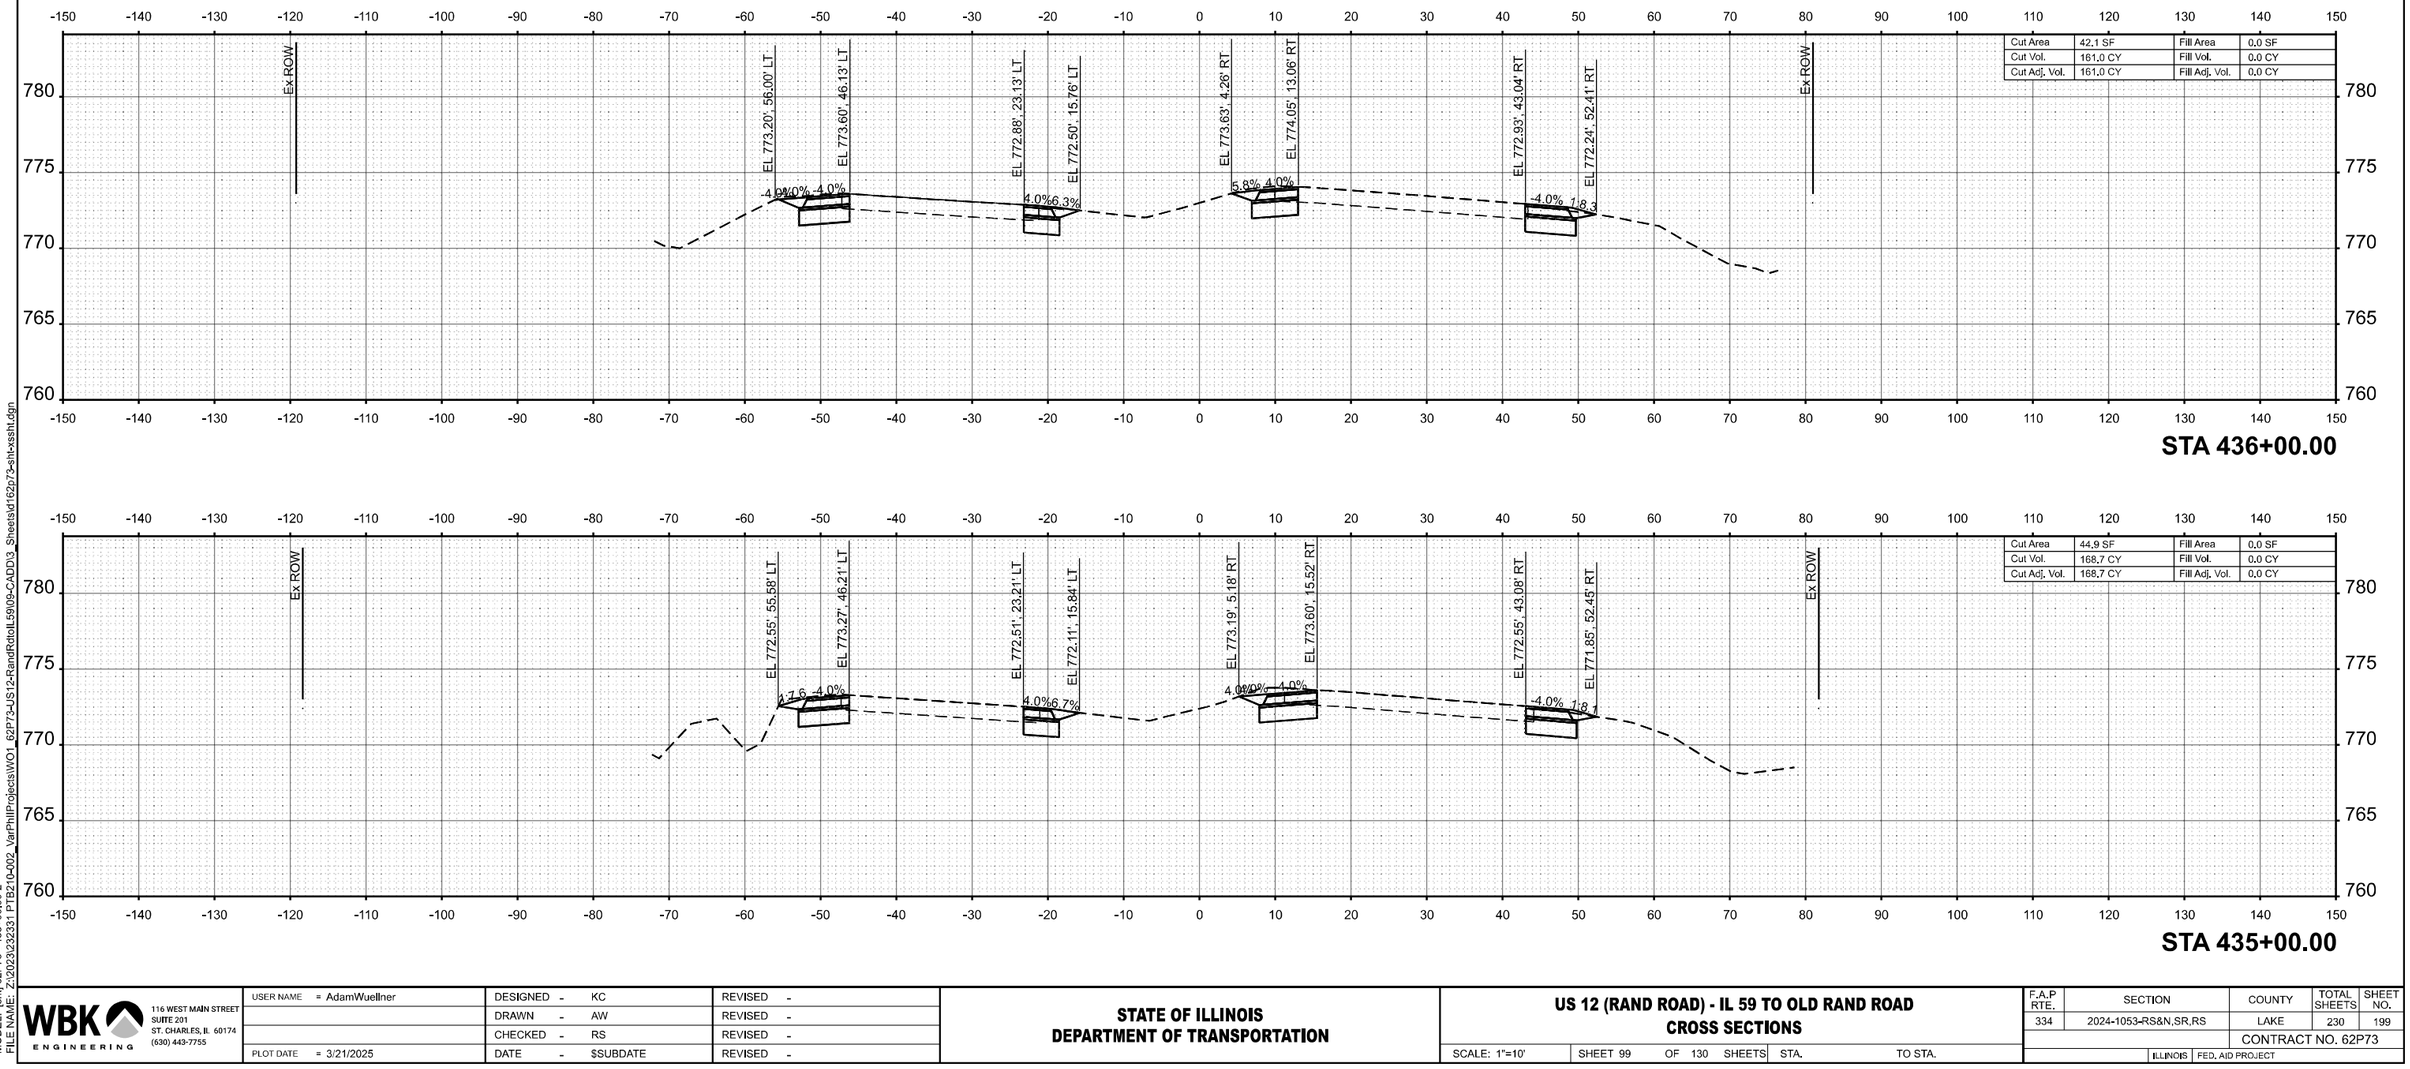

MODEL: (shl) 62P73 - 435+00,00+2
FILE NAME: Z:\2023\232331 PTB210-002_VarPhilProjects\WO1_62P73-US12-RandRdtoIL59\09-CADD\3_Sheets\d162p73-sht-xssht.dgn

WBK ENGINEERING
116 WEST MAIN STREET
SUITE 201
ST. CHARLES, IL 60174
(630) 443-7755


USER NAME = AdamWuellner	DESIGNED - KC	REVISED -	
	DRAWN - AW	REVISED -	
	CHECKED - RS	REVISED -	
PLOT DATE = 3/21/2025	DATE - $SUBDATE	REVISED -	

STATE OF ILLINOIS
DEPARTMENT OF TRANSPORTATION


US 12 (RAND ROAD) - IL 59 TO OLD RAND ROAD
CROSS SECTIONS

SCALE: 1"=10' | SHEET 99 OF 130 SHEETS | STA. | TO STA.


F.A.P RTE.	SECTION	COUNTY	TOTAL SHEETS	SHEET NO.
334	2024-1053-RS&N,SR,RS	LAKE	230	199
		CONTRACT NO. 62P73		
	ILLINOIS FED. AID PROJECT			

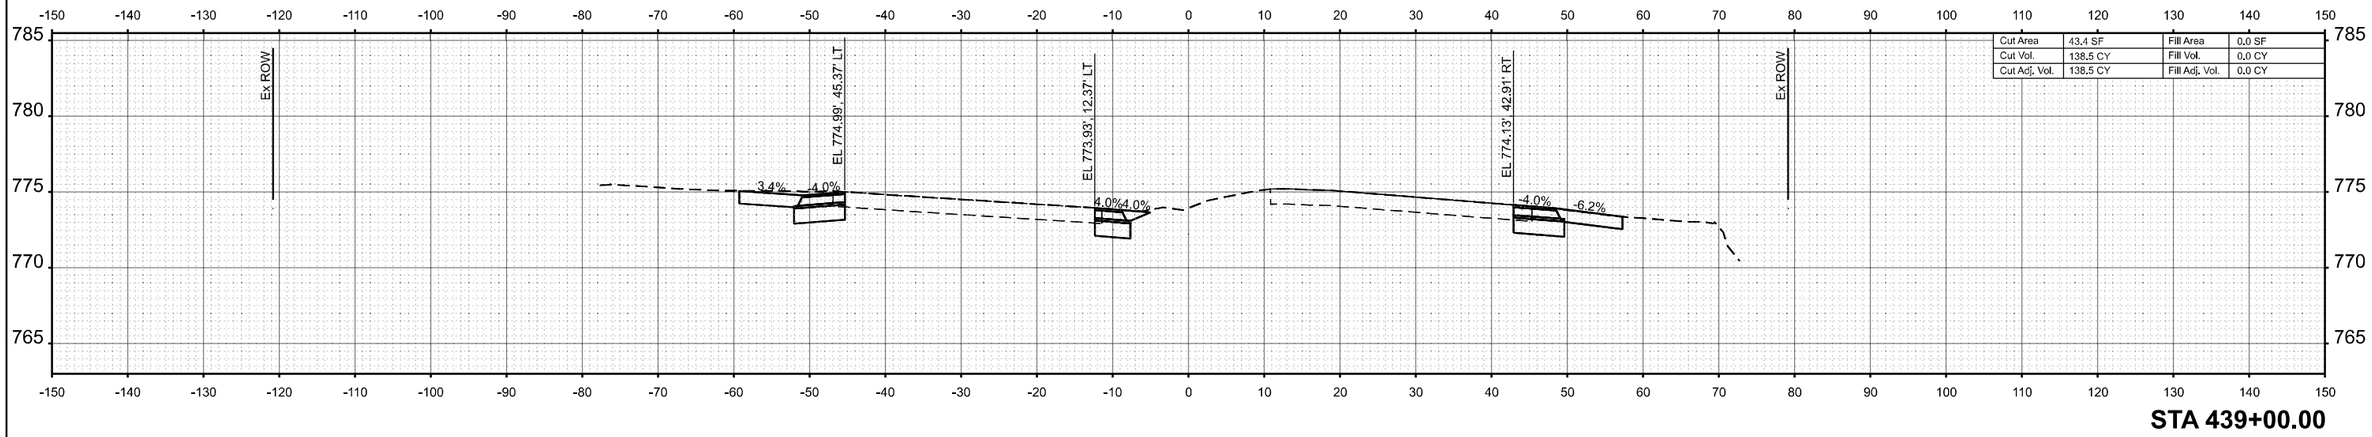

STA 439+00.00

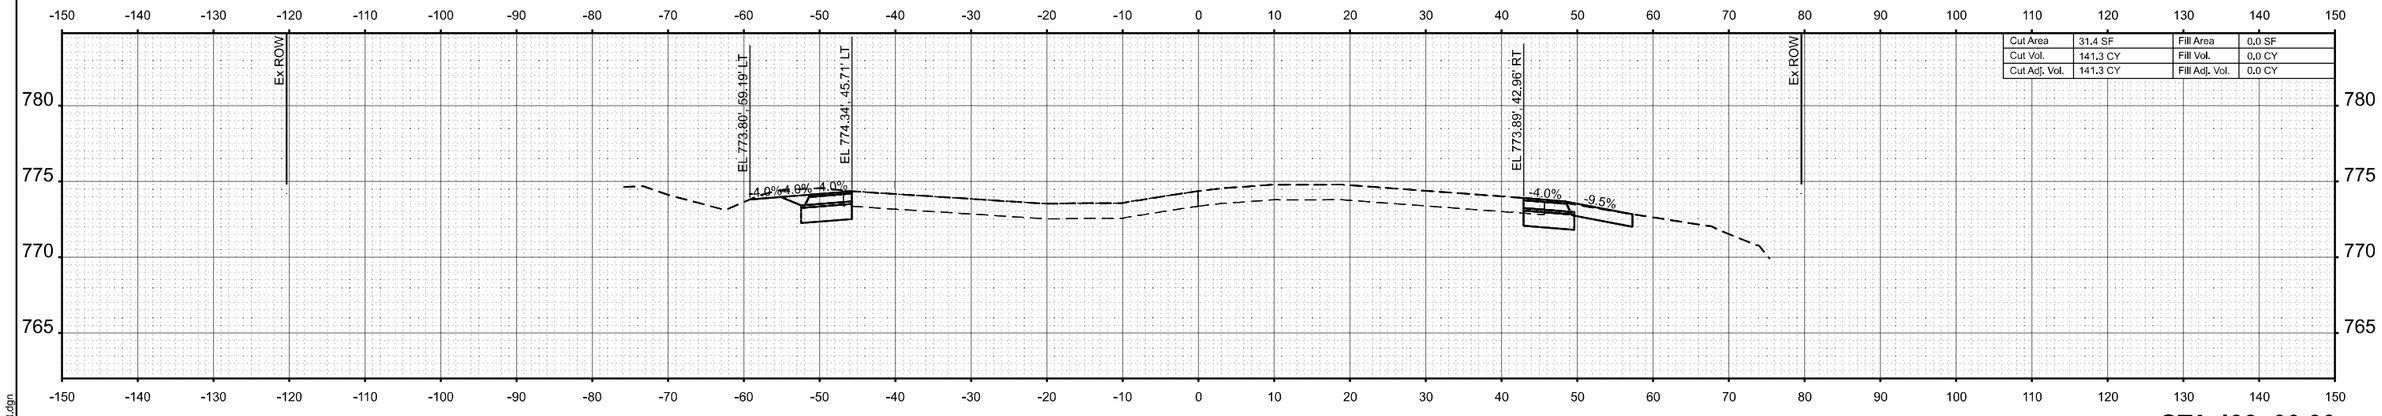

STA 438+00.00

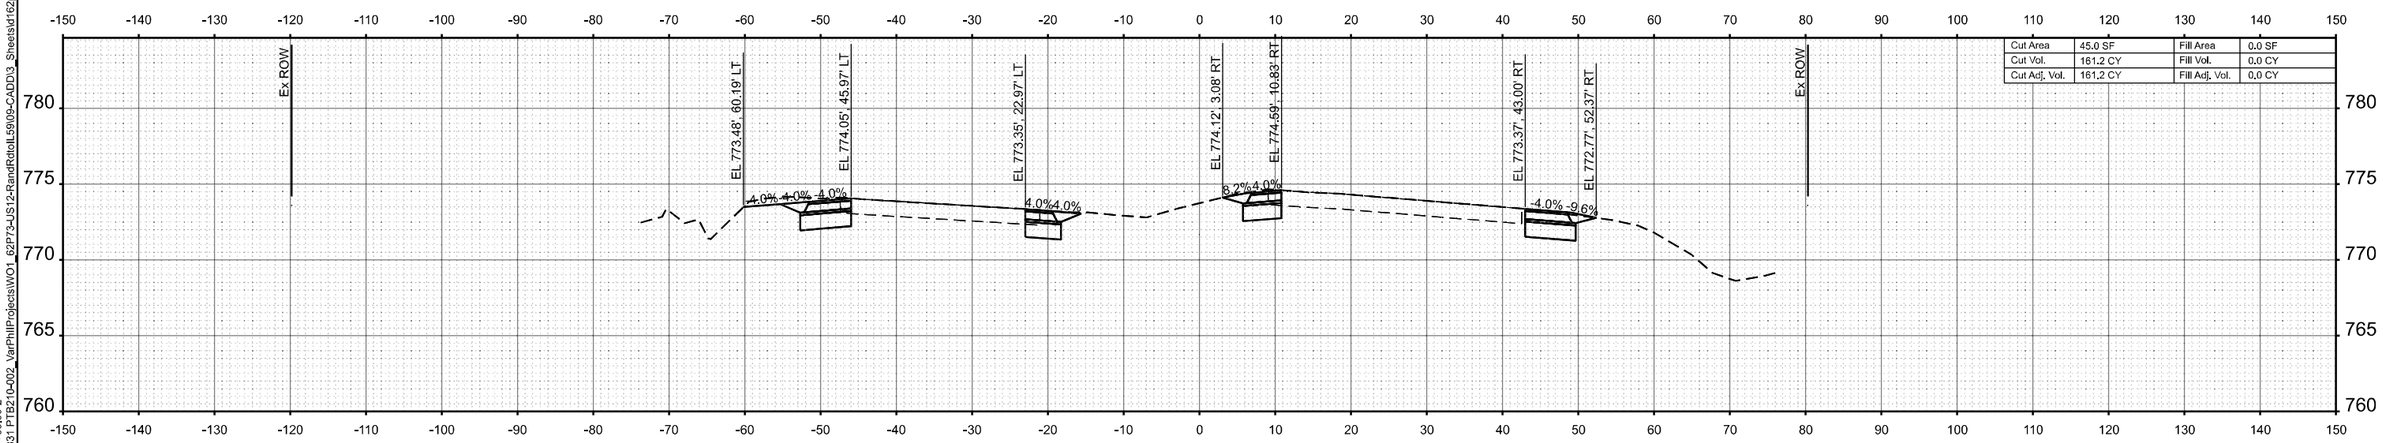

STA 437+00.00

MODEL: (shl) 62P73 - 437+00.00-2
FILE NAME: Z:\2023\232331 PTB210-002_VarPhilProjects\WO1_62P73-US12-RandRdtoIL59\09-CADD\3_Sheets\sht62p73-shl-xssht.dgn

WBK ENGINEERING
116 WEST MAIN STREET
SUITE 201
ST. CHARLES, IL 60174
(630) 443-7755

USER NAME = AdamWuellner	DESIGNED - KC	REVISED -	
	DRAWN - AW	REVISED -	
	CHECKED - RS	REVISED -	
PLOT DATE = 3/21/2025	DATE - $SUBDATE	REVISED -	

STATE OF ILLINOIS
DEPARTMENT OF TRANSPORTATION

US 12 (RAND ROAD) - IL 59 TO OLD RAND ROAD
CROSS SECTIONS

SCALE: 1"=10' | SHEET 100 OF 130 SHEETS | STA. | TO STA.

F.A.P RTE.	SECTION	COUNTY	TOTAL SHEETS	SHEET NO.
334	2024-1053-RS&N,SR,RS	LAKE	230	200
		CONTRACT NO. 62P73		
	ILLINOIS	FED. AID PROJECT		