SECTION 3, TOWNSHIP 36, RANGE 10

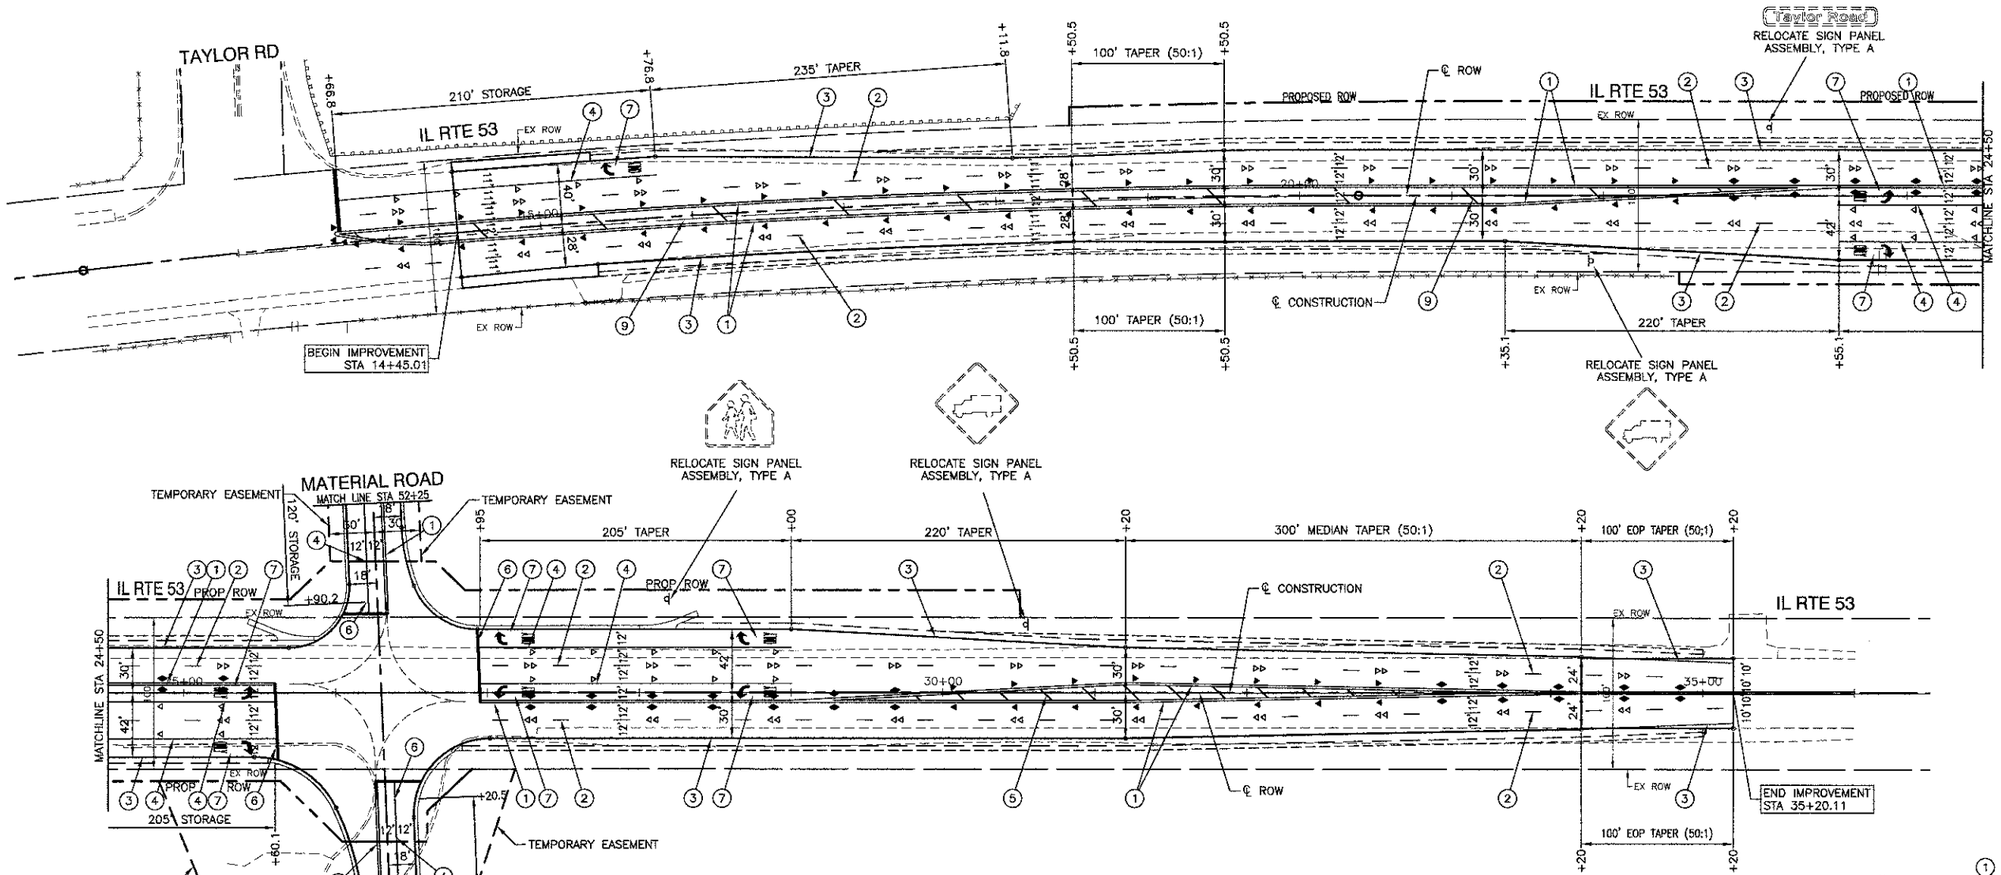

PAVEMENT MARKING LEGEND

1. DOUBLE 4" YELLOW CENTERLINE (11" C/C)
2. 4" WHITE SKIP - DASH LINE (10' LINE - 30' SPACE)
3. 4" WHITE EDGE LINE
4. 6" WHITE LANE LINE
5. 12" YELLOW DIAGONAL LINE (20' C/C)
6. 24" WHITE STOP BAR
7. WHITE LETTERS & SYMBOLS - LARGE
8. 6" WHITE SKIP - DASH LINE (2' LINE - 6' SPACE)
9. 12" YELLOW DIAGONAL LINE (75' C/C)
10. 12" WHITE DIAGONAL LINE (SEE SPEED HUMP DETAIL)

- ONE-WAY AMBER MARKER 40' C/C UNLESS OTHERWISE INDICATED
- ONE-WAY CRYSTAL MARKER 40' C/C UNLESS OTHERWISE INDICATED
- TWO-WAY AMBER MARKER 40' C/C UNLESS OTHERWISE INDICATED
- DOUBLE ONE-WAY CRYSTAL MARKER 80' C/C UNLESS OTHERWISE INDICATED

NOTES

1. ALL PAVEMENT MARKINGS SHALL BE THERMOPLASTIC UNLESS OTHERWISE NOTED.

PLAN: SURVEYED, PLOTTED, ALIGNMENT CHECKED, RT. OF WAY CHECKED, CADD FILE NAME, NOTE BOOK, NO., DATE, BY

PROFILE: SURVEYED, PLOTTED, DESIGN CHECKED, I.M. NOTED, NOTE BOOK, DATE, BY

FILE NAME = 08381_02-PLPR-01 - PVMK	USER NAME =	DESIGNED — WPD	REVISED — 12-12-12 - IDOT	STATE OF ILLINOIS DEPARTMENT OF TRANSPORTATION	IL RTE 53 AT MATERIAL ROAD
		CHECKED — PB	REVISED — 01-07-13 - TEMP EASE		PAVEMENT MARKING & SIGNING
	PLOT SCALE = 1"=50'	DRAWN — AG	REVISED —		SCALE: 1"=50' | SHEET NO. 22 OF 54 SHEETS | STA. | TO STA.
	PLOT DATE = 02-28-13	CHECKED — PS	REVISED —		

F.A.P RTE.	SECTION	COUNTY	TOTAL SHEETS	SHEET NO.
112	09-00055-00-CH	WILL	54	22
		CONTRACT NO. 63753		
FED. ROAD DIST. NO. 1	ILLINOIS	FED. AID PROJECT M-9003(829)		