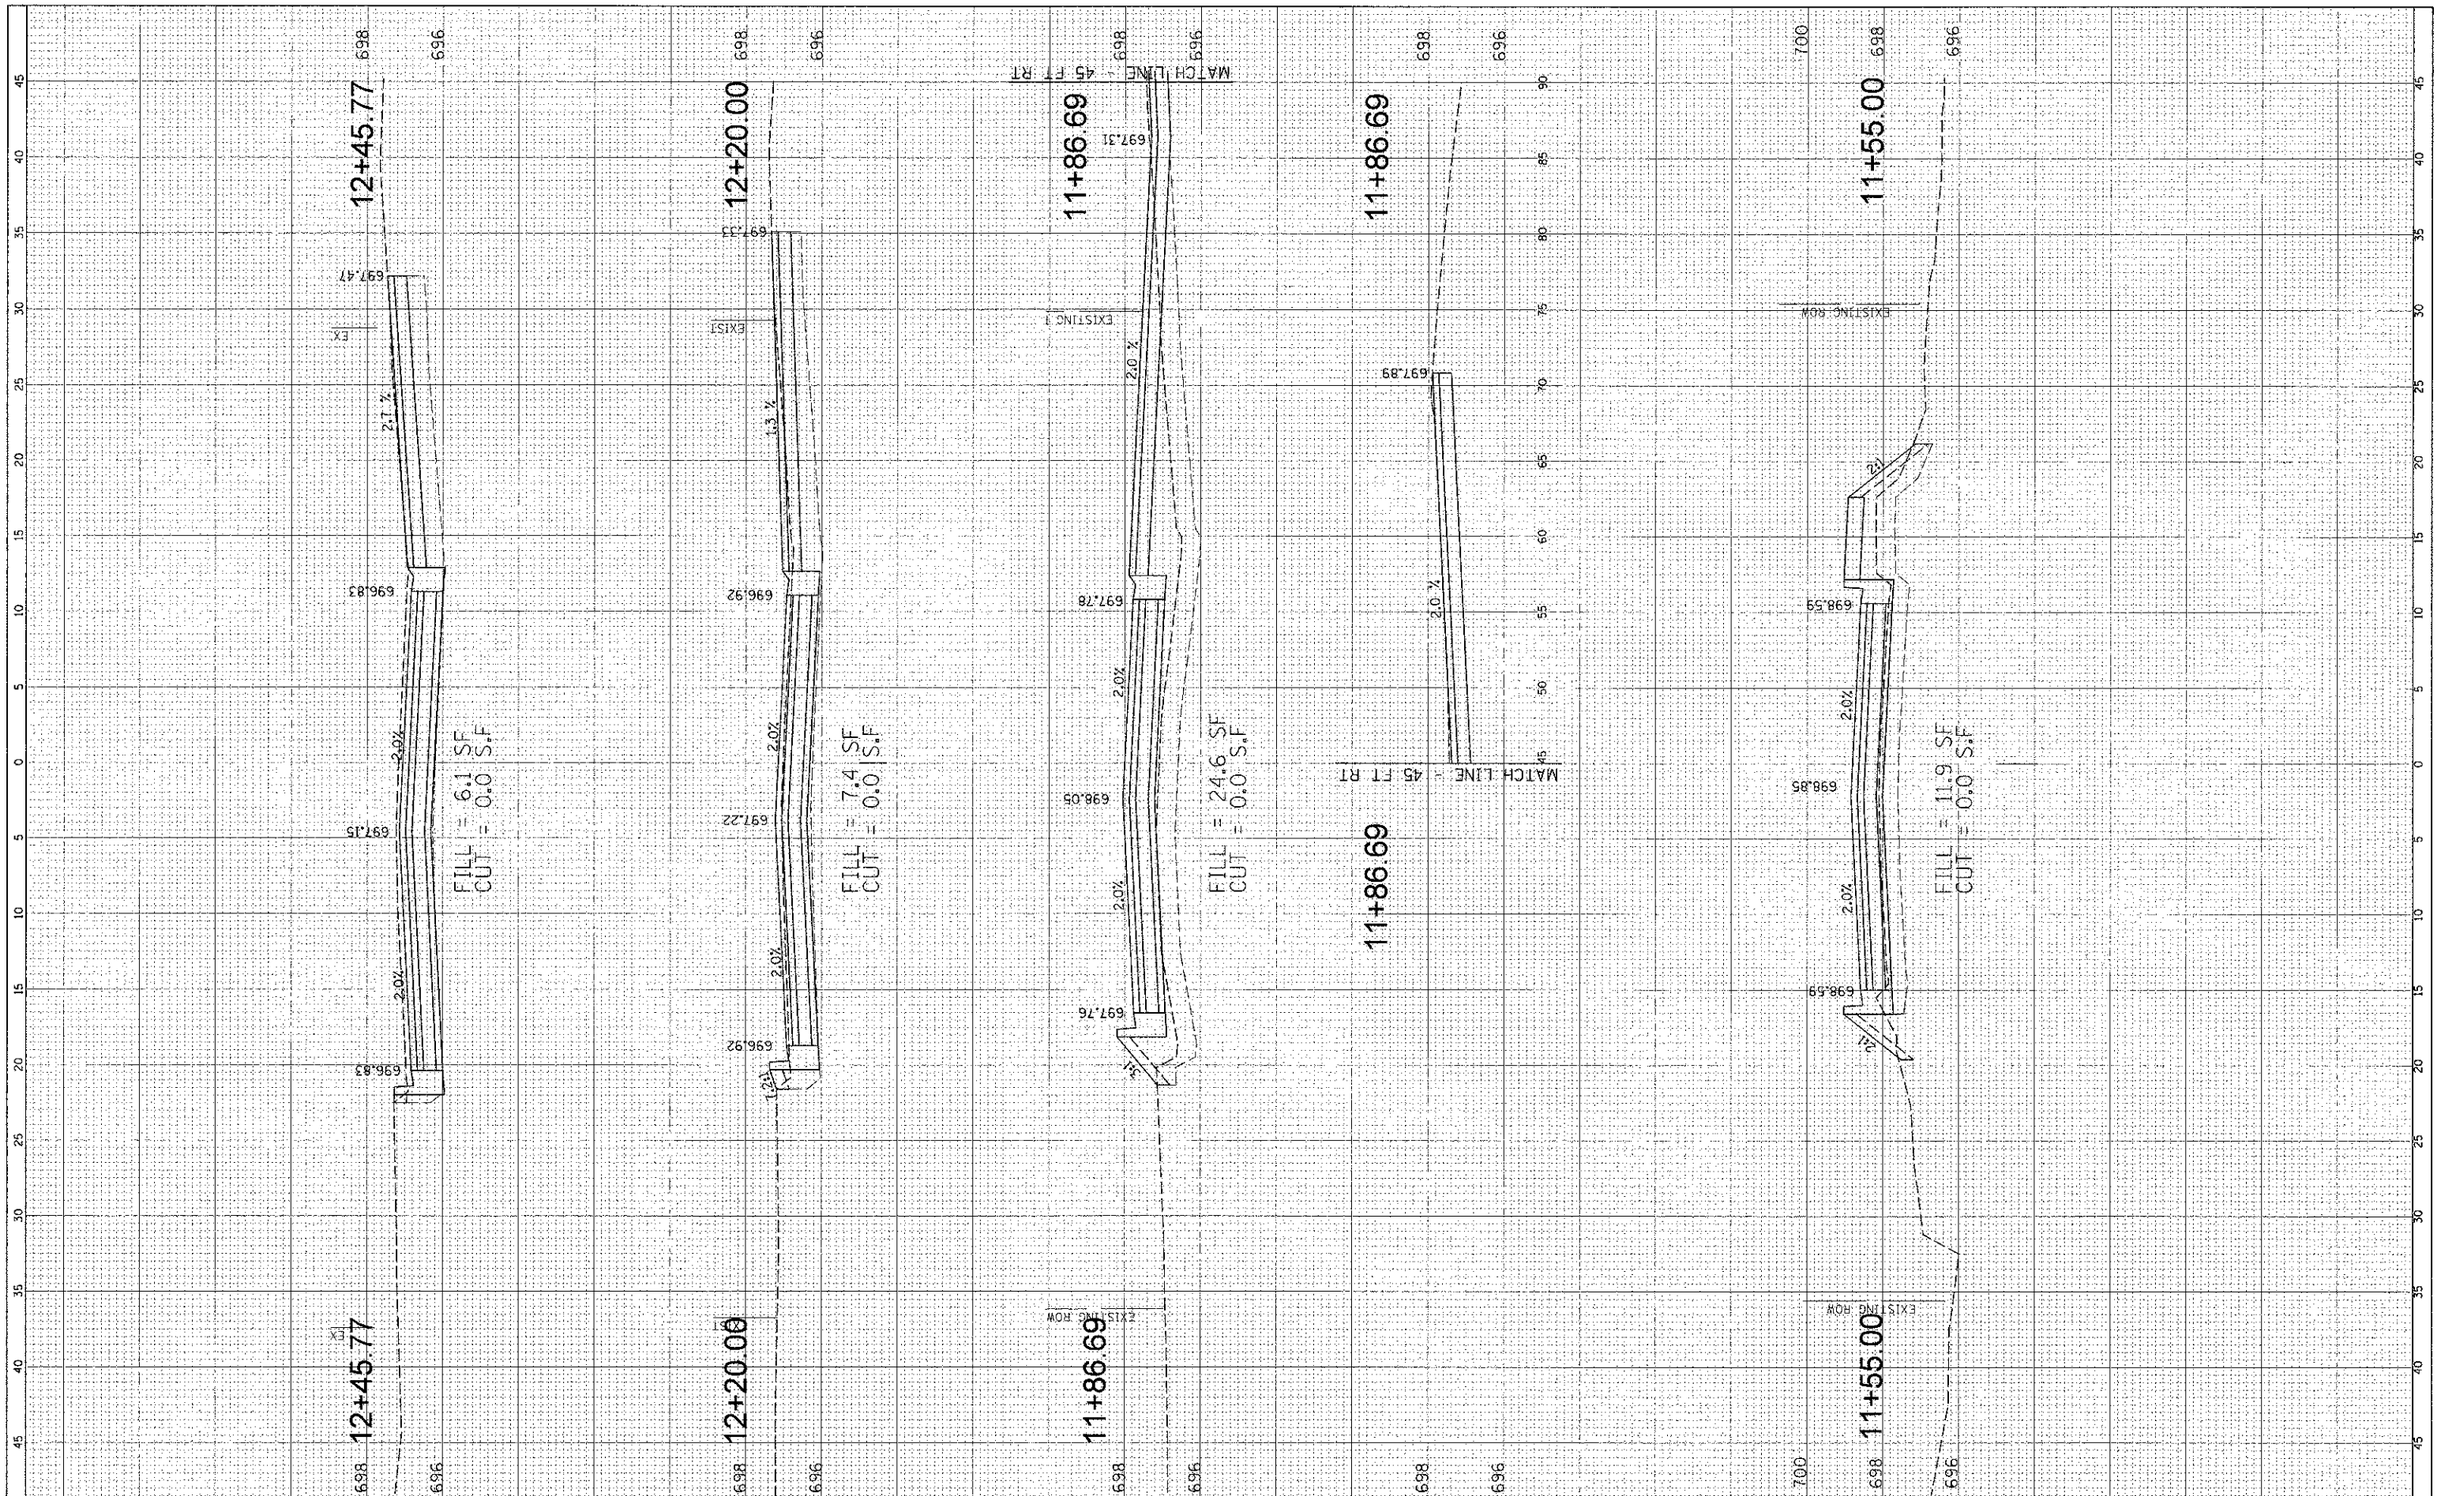

FILE NAME = N:\ROLLINGMEADOWS\96361BR126\Civil\XS_98036IBR126.SHT	USER NAME = prazelan	DESIGNED -	REVISED -	STATE OF ILLINOIS DEPARTMENT OF TRANSPORTATION	CARRIAGE WAY DRIVE CROSS SECTIONS	F.A. RTE.	SECTION 10-00101-00-BR
	PLOT SCALE = 5'	DRAWN -	REVISED -				COUNTY
	PLOT DATE = 2/12/2013	CHECKED -	REVISED -				TOTAL SHEETS 34
		DATE -	REVISED -		SCALE: SHEET OF SHEETS STA. TO STA.		SHEET NO. 34
							CONTRACT NO. 63787
							ILLINOIS FED. AID PROJECT