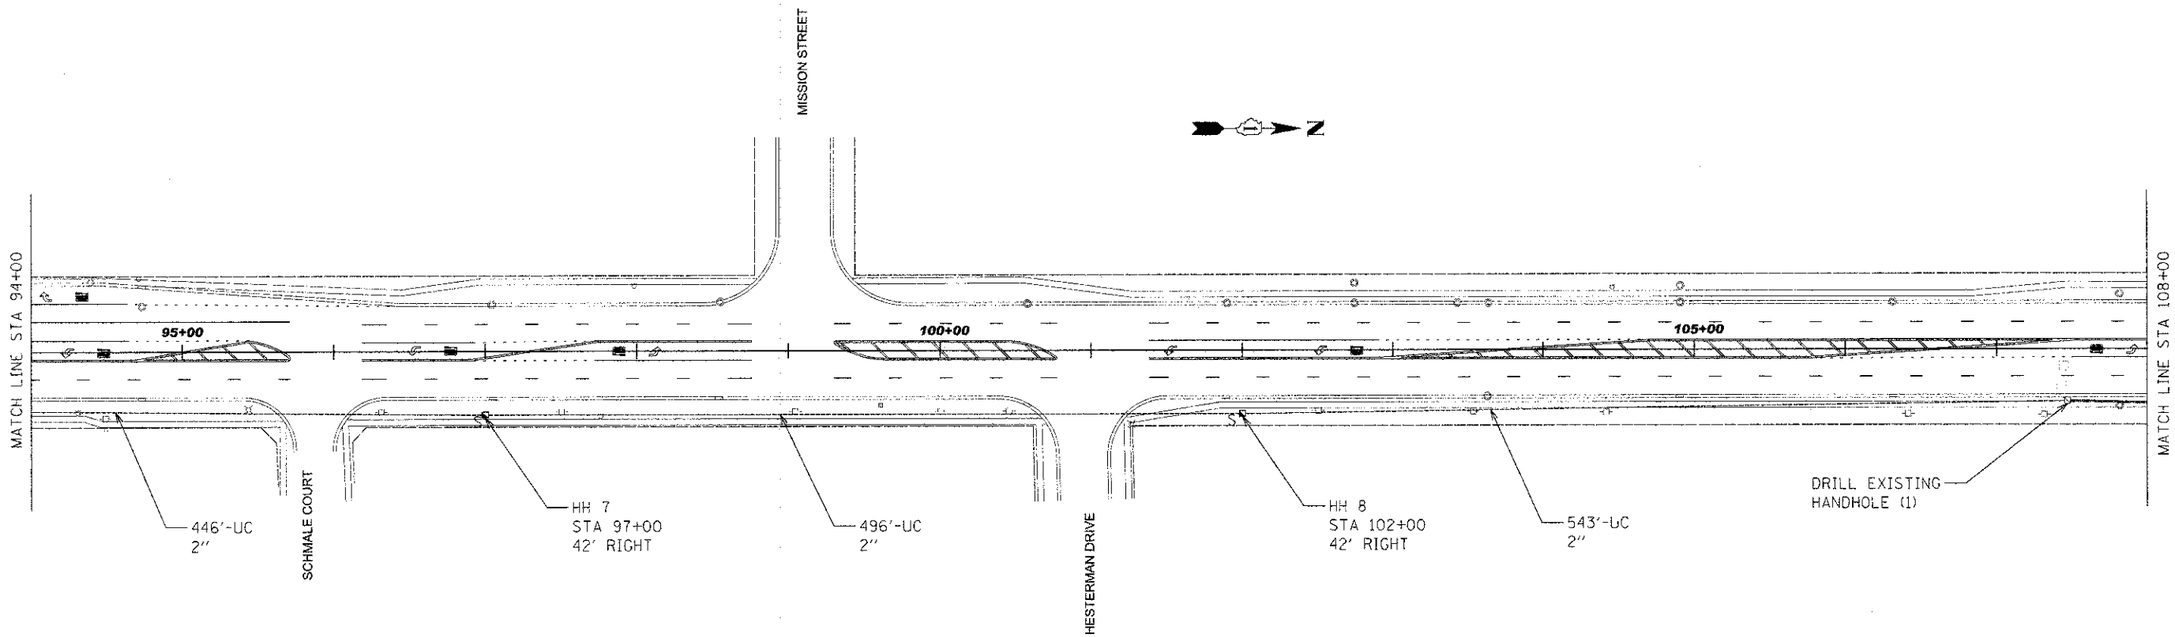

FILE NAME = INTERCONNECT.dgn	USER NAME = tvaish	DESIGNED - TH	REVISED -	**STATE OF ILLINOIS DEPARTMENT OF TRANSPORTATION**	**INTERCONNECT PLAN SHEET**			F.A.U. RTE.	SECTION	COUNTY	TOTAL SHEETS	SHEET NO.
		DRAWN - TH	REVISED -					2566	11-00279-03-TL	DuPAGE	19	12
	PLOT SCALE = 50.0000 ft / in.	CHECKED - QAZ	REVISED -							CONTRACT NO. 63826		
	PLOT DATE = 03/21/2013	DATE - 10/3/12	REVISED -		SCALE: 1"=50'	SHEET 2 OF 3 SHEETS	STA. 94+00 TO STA. 122+00			ILLINOIS FED. AID PROJECT		