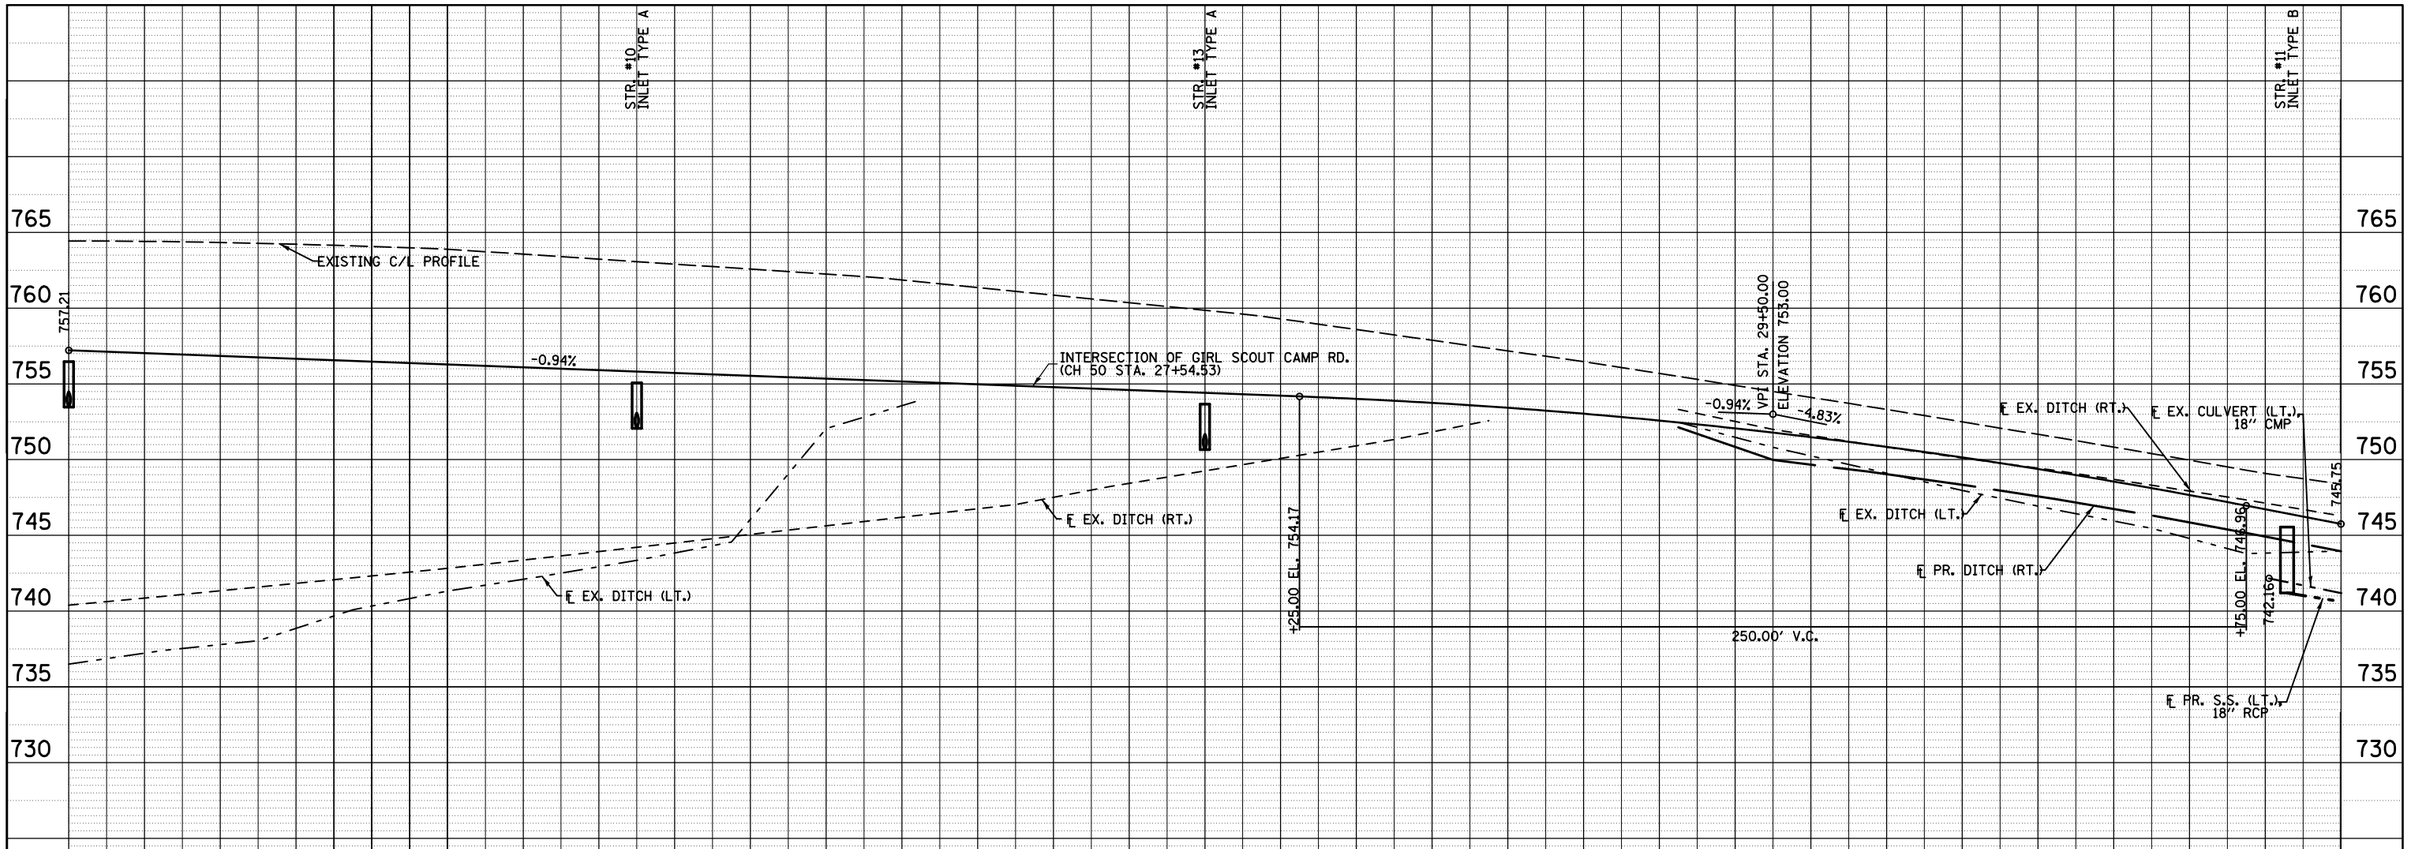

NOTE: SEE DRAINAGE DETAILS FOR STRUCTURE TABLES.

	25+00		25+50		26+00		26+50		27+00		27+50		28+00		28+50		29+00		29+50		30+00		30+50		31+00
ROAD C/L	764.43 757.21	764.39 756.98	764.28 756.75	764.11 756.51	763.89 756.28	763.48 756.04	763.07 755.81	762.66 755.58	762.25 755.34	761.73 755.11	761.11 754.87	760.48 754.64	759.86 754.40	759.12 754.17	758.23 753.89	757.35 753.51	756.46 753.03	755.49 752.45	754.50 751.78	753.51 751.01	752.50 750.14	751.46 749.18	750.40 748.12	749.30 746.96	748.39 745.75
RIGHT DITCH	740.39	740.98	741.59	742.20	742.82	743.51	744.22	744.92	745.63	746.34	747.04	748.23	749.26	750.29	751.32	752.58		753.31 752.13	752.00 749.98	751.01 749.21	750.11 748.34	749.27 747.38	748.31 746.32	747.34 745.16	746.28 743.95
LEFT DITCH	736.50	737.40	738.05	740.09	741.33	742.30	743.35	744.56	752.05	753.94								752.47	750.81	749.40	747.97	746.67	745.46	743.80	743.97
RIGHT STORM																									
LEFT STORM																									

PROFILE		
	SURVEYED	
	PLOTTED	
	GRADES CHECKED	
NOTE BOOK	BKM. NOTED	
NO.	STRUCTURE NOTATNS CHKD	

PLAN		
	SURVEYED	
	PLOTTED	
	ALIGNMENT CHECKED	
NOTE BOOK	RT. OF WAY CHECKED	
NO.	CADD FILE NAME	

BY	DATE

BY	DATE

FILE NAME = c:\pw_work\pwidot\cearlockbm\d0208368\D570700-sht-plnprfRevised Profile.dgn.dgn	USER NAME = cearlockbm	DESIGNED BMC	REVISED -
		DRAWN BMC	REVISED -
	PLOT SCALE = 40.0000 ' / in.	CHECKED -	REVISED -
	PLOT DATE = 11/9/2012	DATE 04-25-12	REVISED -

STATE OF ILLINOIS
DEPARTMENT OF TRANSPORTATION

PROFILE SHEET
CH 50 – LAKE OF THE WOODS RD.

SCALE: | SHEET 8 OF 10 SHEETS | STA. 25+00.00 TO STA. 31+00.00

F.A.I. RTE.	SECTION	COUNTY	TOTAL SHEETS	SHEET NO.
74	10-4BR	CHAMPAIGN	290	41

CONTRACT NO. 70700

ILLINOIS FED. AID PROJECT