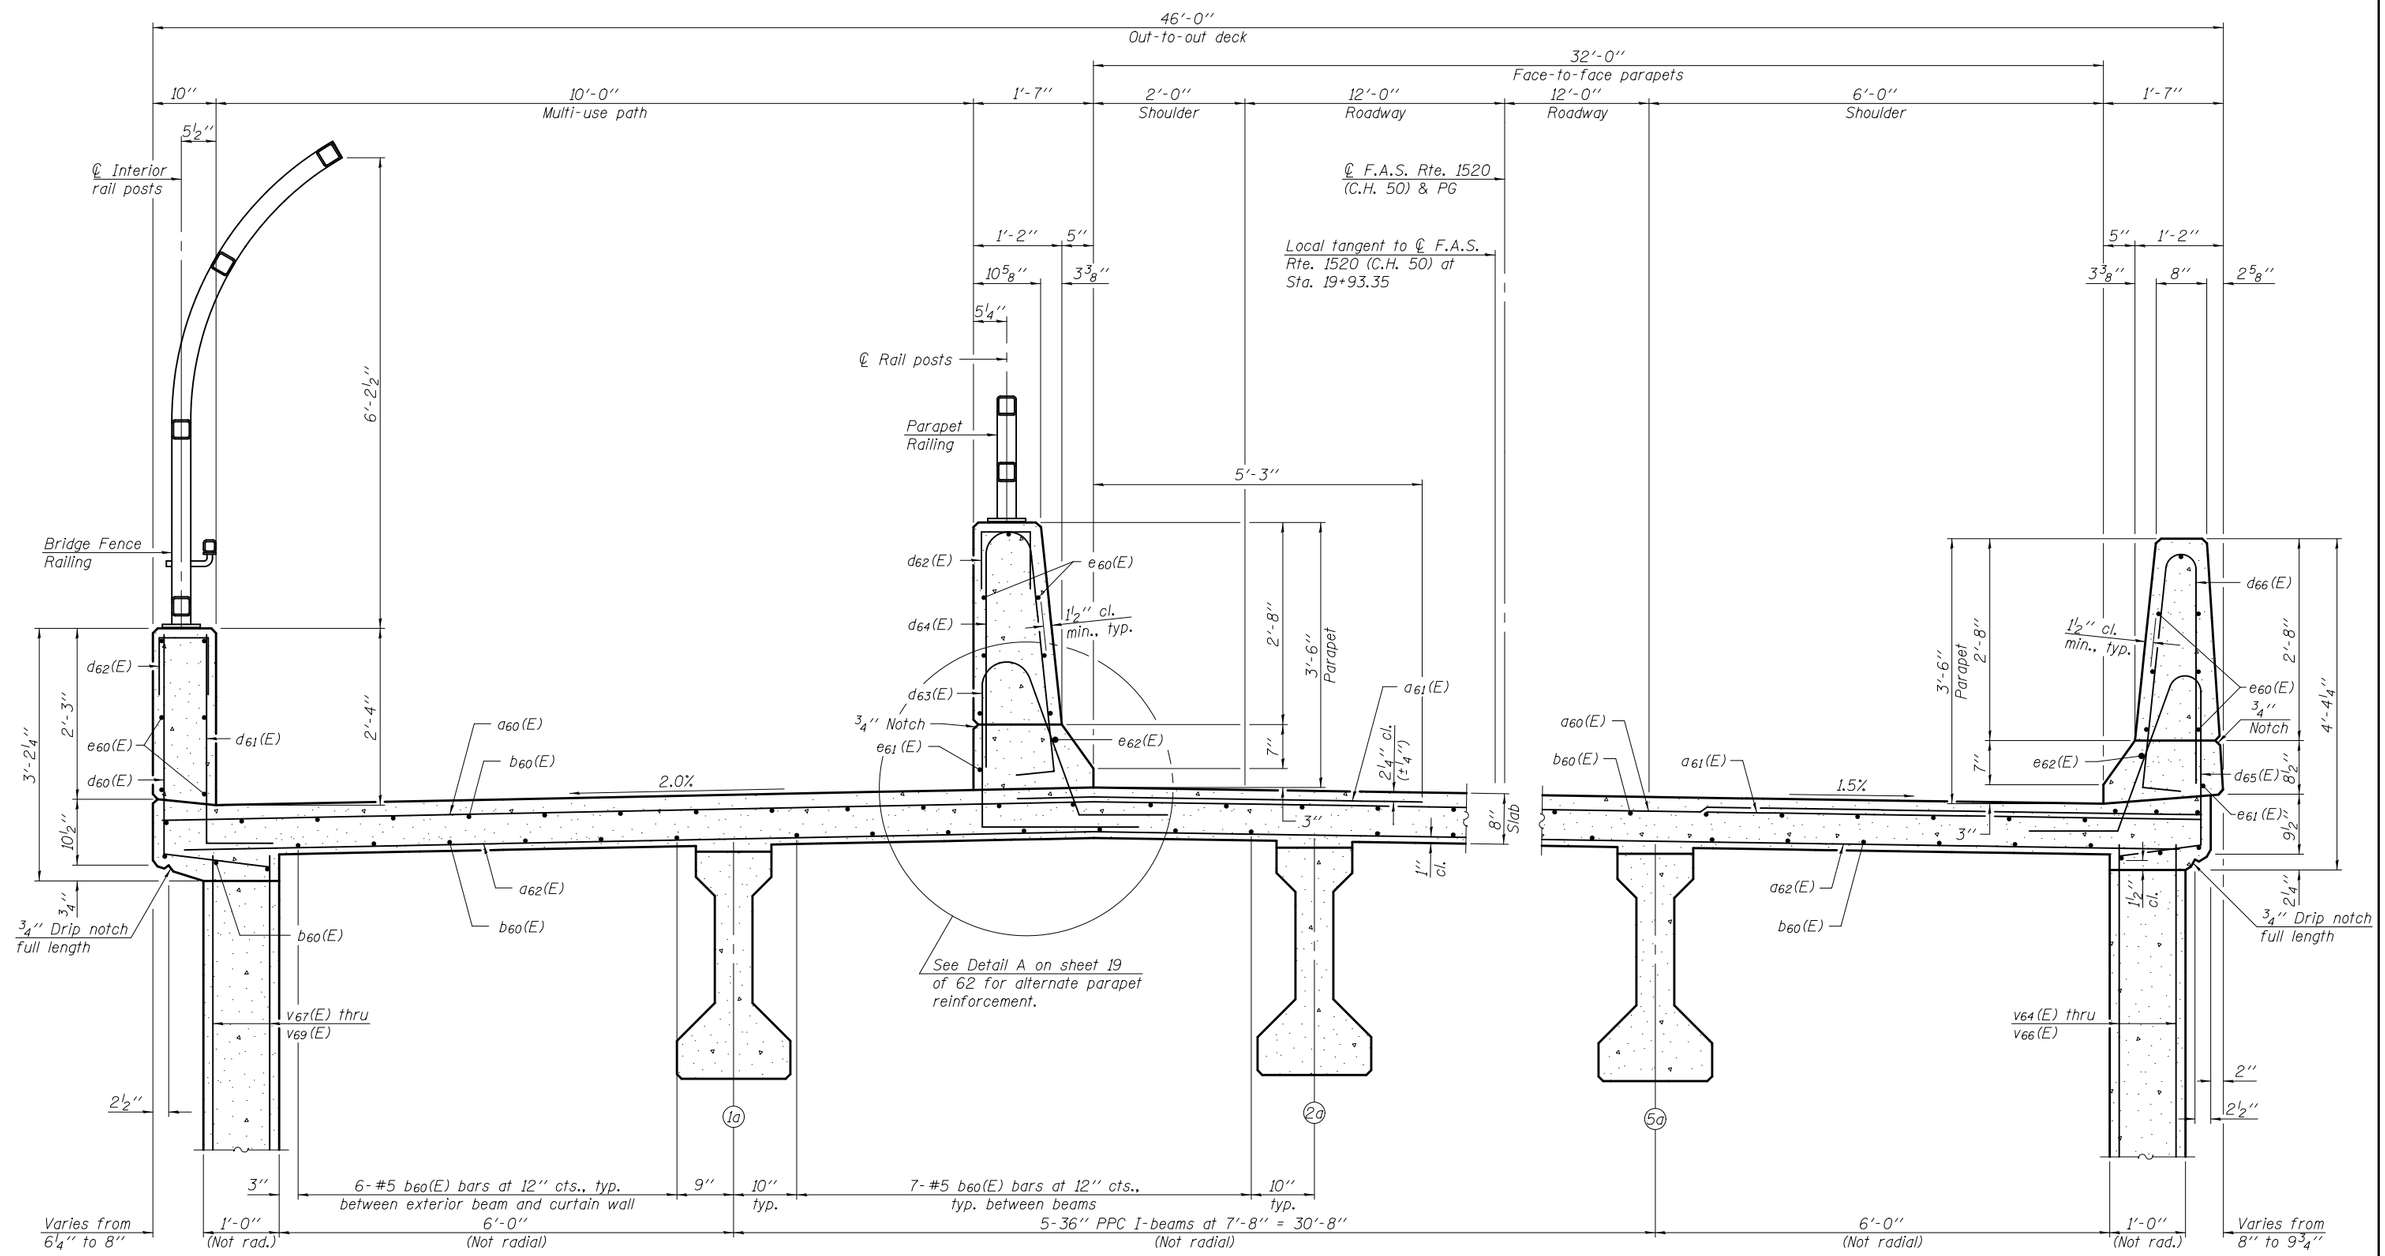

CROSS SECTION

(Looking North)

Notes

All horizontal dimensions are radial to ℄ F.A.S. Rte. 1520 (C.H. 50) except as noted.

Beams and curtain walls are parallel to the local tangent to ℄ F.A.S. Rte. 1520 (C.H. 50) at Sta. 19+93.35.

DESIGNED - NICHOLAS R. BARNETT	EXAMINED	DATE - FEBRUARY 25, 2013	STATE OF ILLINOIS DEPARTMENT OF TRANSPORTATION	SOUTH VAULTED ABUTMENT APPROACH SPAN DETAILS STRUCTURE NO. 010 – 0289	F.A.I. RTE. 74 / SECTION 10-4BR / COUNTY CHAMPAIGN / TOTAL SHEETS 290 / SHEET NO. 107
CHECKED - DEWEY H. COULTAS	ACTING ENGINEER OF BRIDGE DESIGN				CONTRACT NO. 70700
DRAWN - MICHAEL B. MOSSMAN	PASSED	REVISED		SHEET NO. 22 OF 62 SHEETS	ILLINOIS FED. AID PROJECT
CHECKED - D.H.C. / N.R.B.	ACTING ENGINEER OF BRIDGES AND STRUCTURES	REVISED			