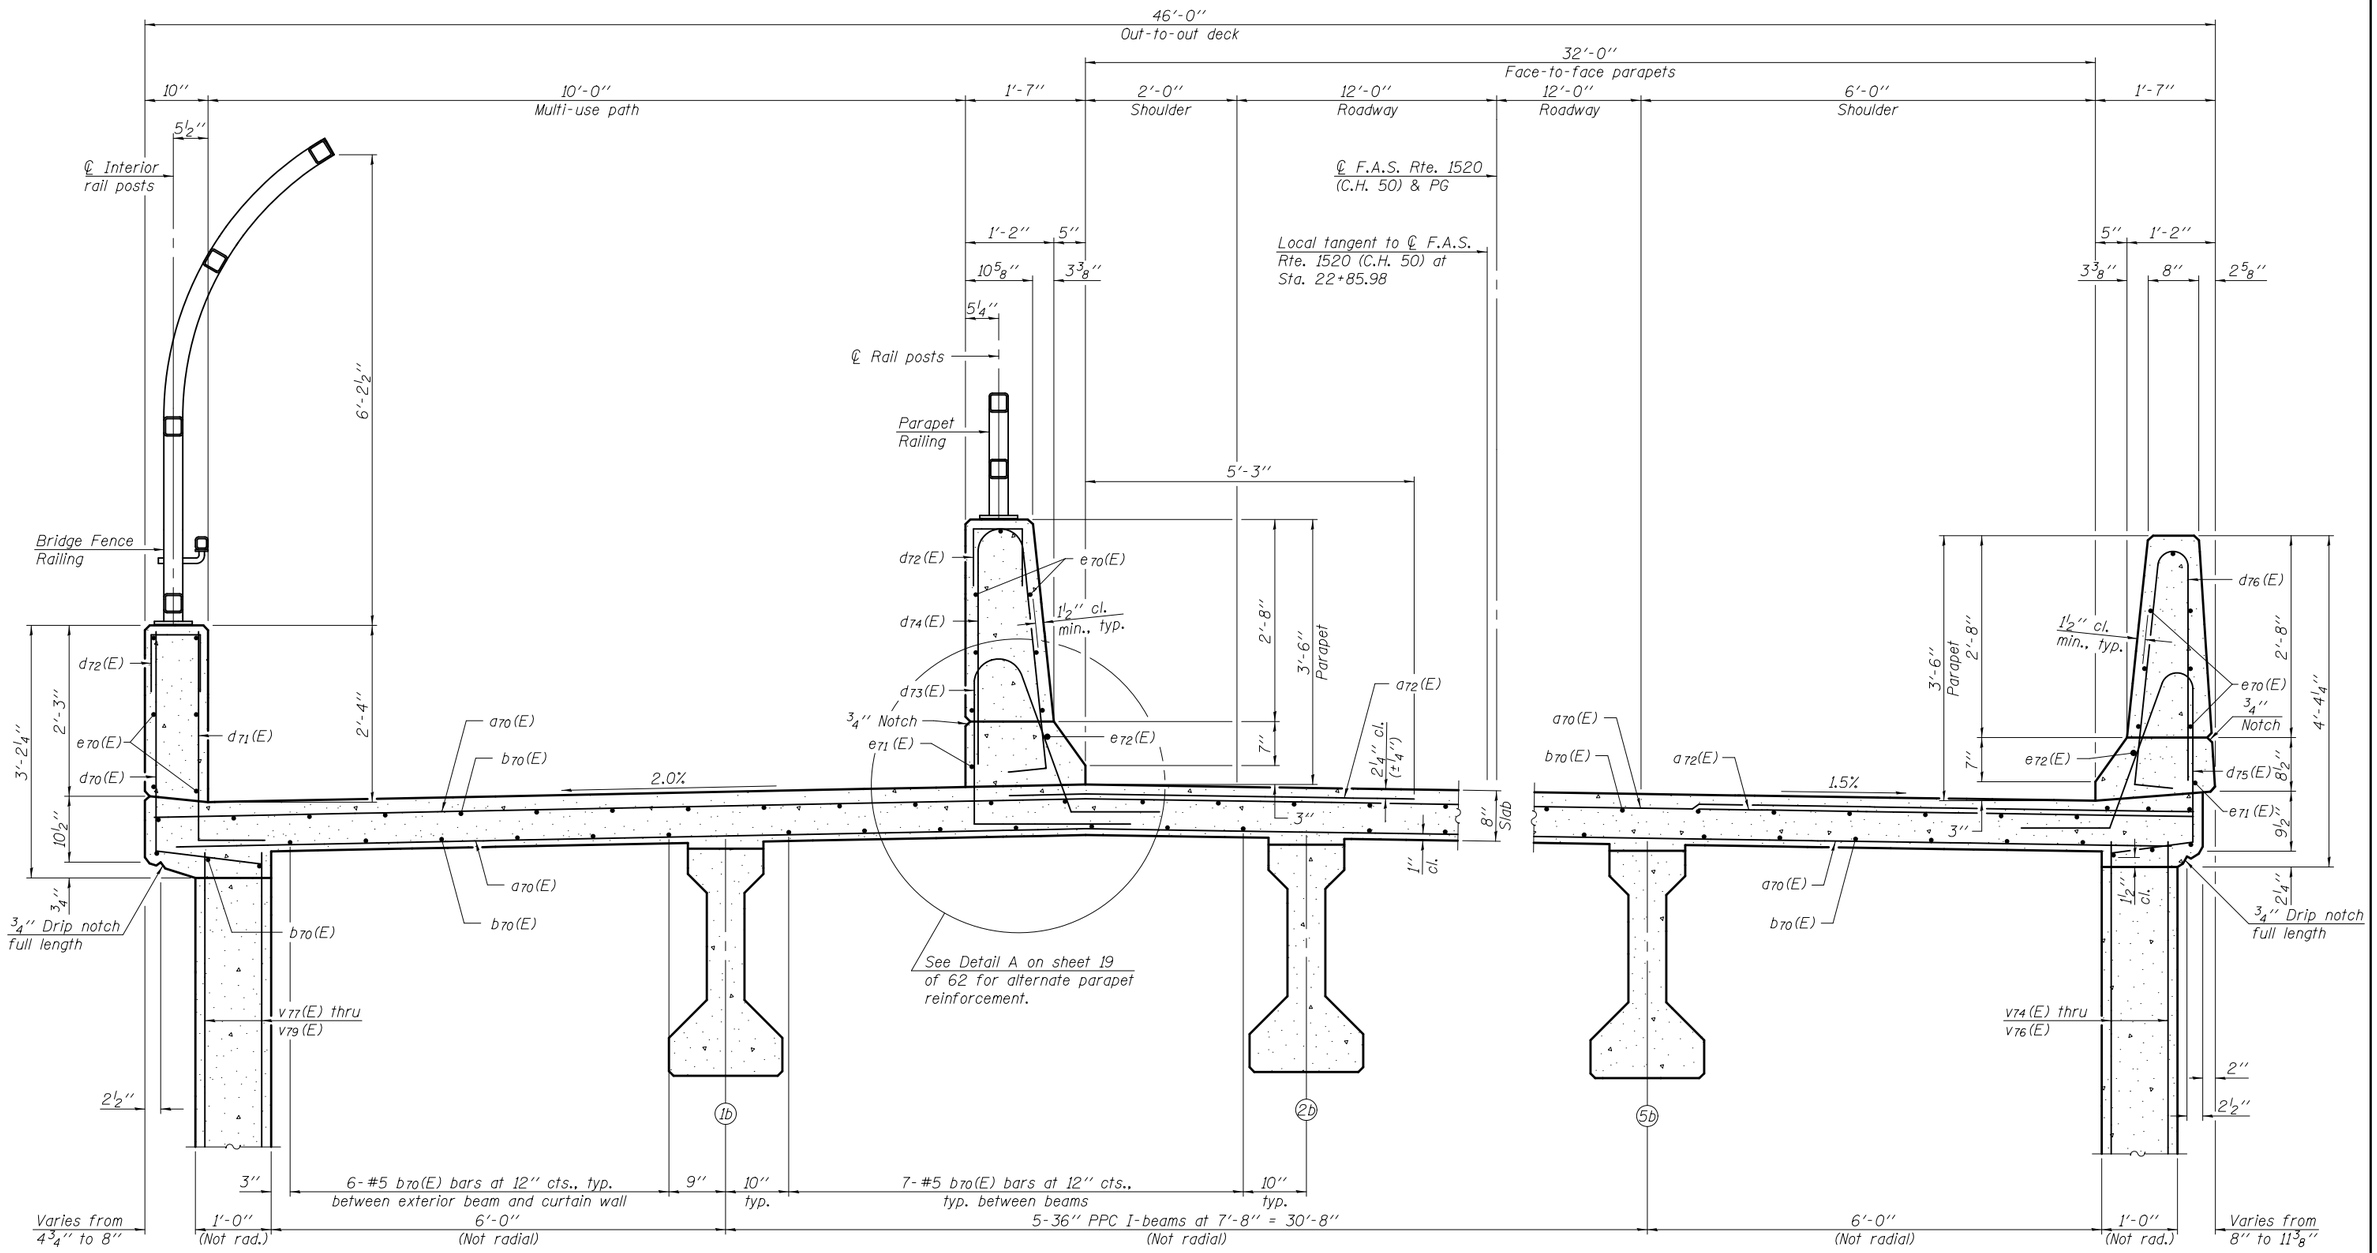

CROSS SECTION

(Looking North)

Notes

All horizontal dimensions are radial to ℄ F.A.S. Rte. 1520 (C.H. 50) except as noted.

Beams and curtain walls are parallel to the local tangent to ℄ F.A.S. Rte. 1520 (C.H. 50) at Sta. 22+85.98.

DESIGNED - NICHOLAS R. BARNETT	EXAMINED	ACTING ENGINEER OF BRIDGE DESIGN	DATE - FEBRUARY 25, 2013	STATE OF ILLINOIS DEPARTMENT OF TRANSPORTATION	NORTH VAULTED ABUTMENT APPROACH SPAN DETAILS STRUCTURE NO. 010 – 0289
CHECKED - DEWEY H. COULTAS					
DRAWN - MICHAEL B. MOSSMAN	PASSED	ACTING ENGINEER OF BRIDGES AND STRUCTURES	REVISED		
CHECKED - D.H.C. / N.R.B.			REVISED		SHEET NO. 26 OF 62 SHEETS

F.A.I. RTE.	SECTION	COUNTY	TOTAL SHEETS	SHEET NO.
T4	10-4BR	CHAMPAIGN	290	111
		CONTRACT NO. 70700		
		ILLINOIS FED. AID PROJECT		