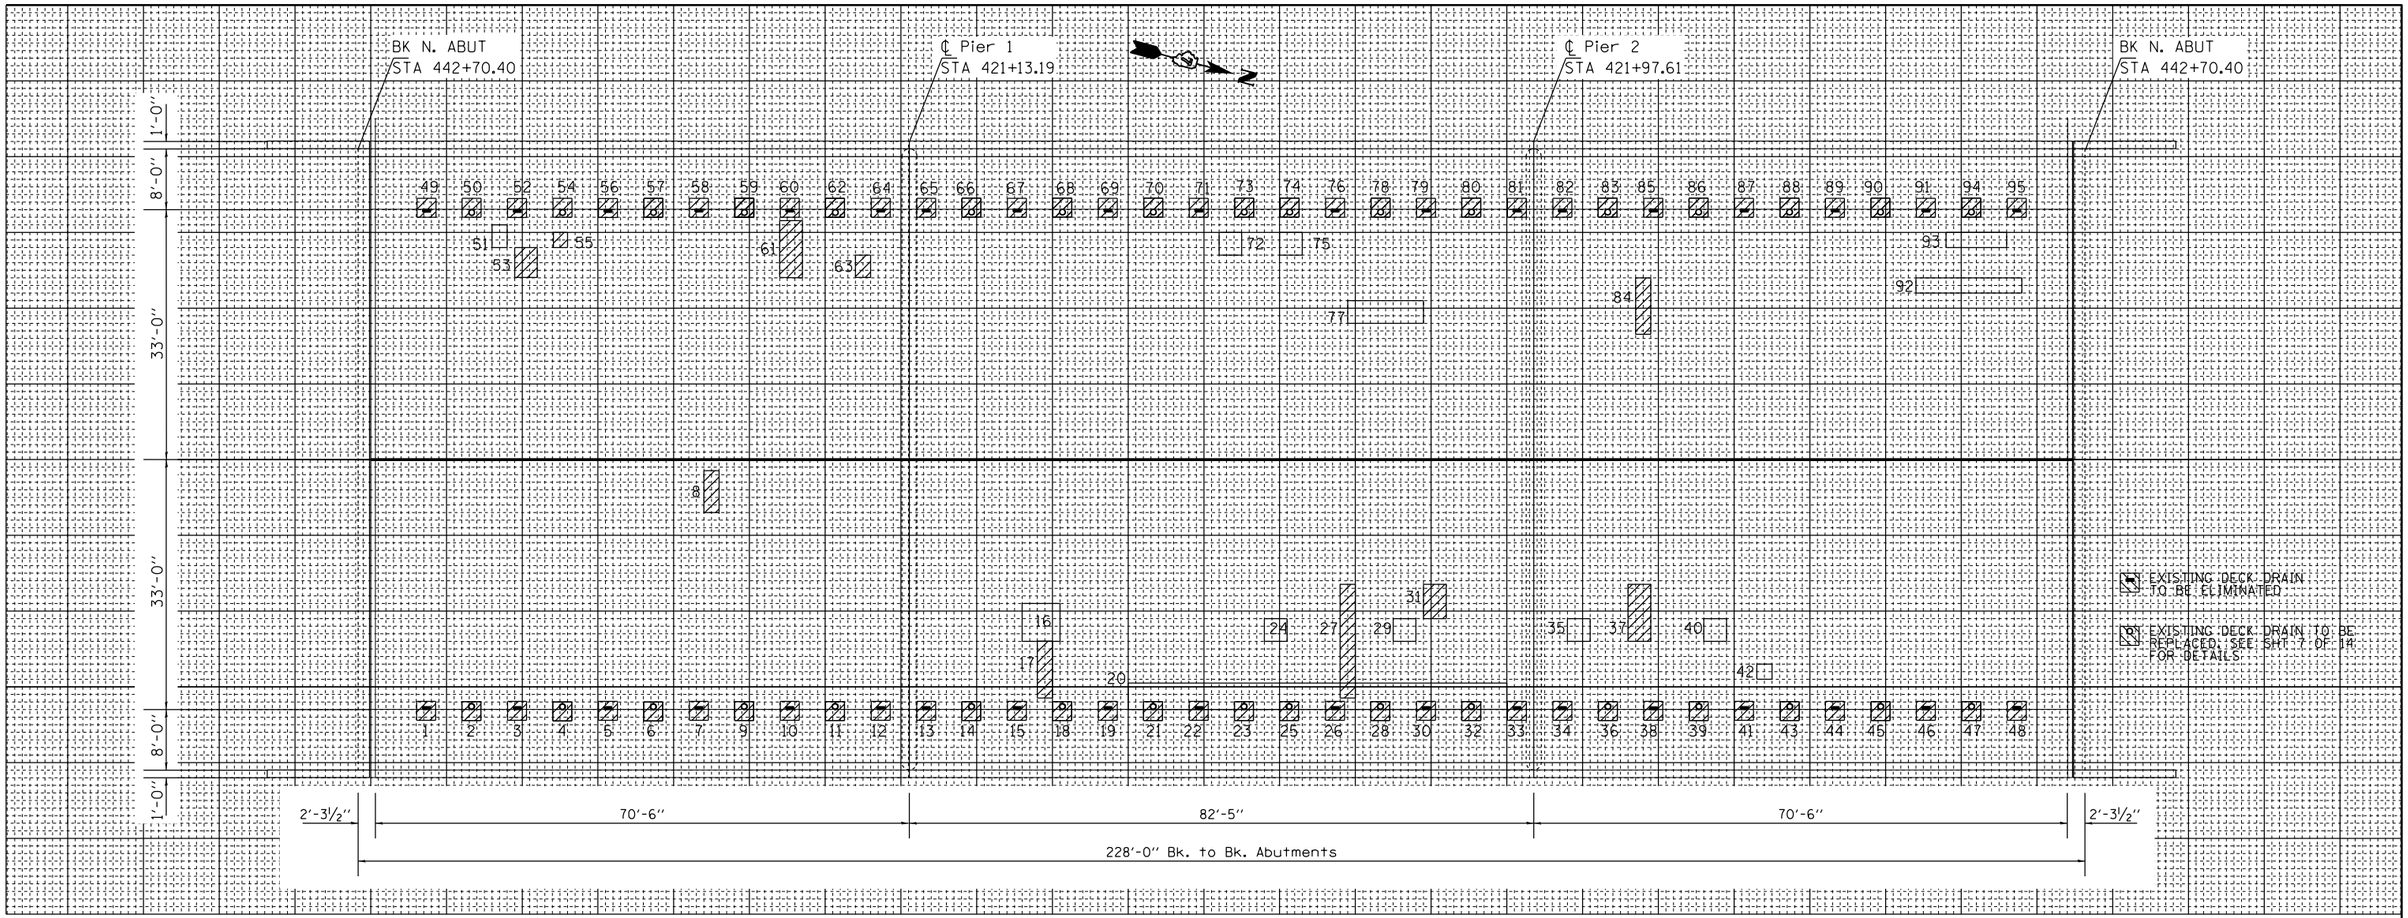

PATCH NO.	SIZE	DECK SLAB REPAIR (PART DEPTH) SQ FT	DECK SLAB REPAIR (FD TY 1) SQ FT	DECK SLAB REPAIR (FD TY 2) SQ FT	
49	2.5 x 2.5			6.3	
50	2.5 x 2.5			6.3	
51	3.0 x 2.0	6.0			
52	2.5 x 2.5			6.3	
53	4.0 x 3.0			12.0	
54	2.5 x 2.5			6.3	
55	2.0 x 2.0		4.0		
56	2.5 x 2.5			6.3	
57	2.5 x 2.5			6.3	
58	2.5 x 2.5			6.3	
59	2.5 x 2.5			6.3	
60	2.5 x 2.5			6.3	
61	7.5 x 3.0			22.5	
62	2.5 x 2.5			6.3	
63	3.0 x 2.0			6.0	
64	2.5 x 2.5			6.3	
65	2.5 x 2.5			6.3	
66	2.5 x 2.5			6.3	

PATCH NO.	SIZE	DECK SLAB REPAIR (PART DEPTH) SQ FT	DECK SLAB REPAIR (FD TY 1) SQ FT	DECK SLAB REPAIR (FD TY 2) SQ FT	
67	2.5 x 2.5			6.3	
68	2.5 x 2.5			6.3	
69	2.5 x 2.5			6.3	
70	2.5 x 2.5			6.3	
71	2.5 x 2.5			6.3	
72	3.0 x 3.0	9.0			
73	2.5 x 2.5			6.3	
74	2.5 x 2.5			6.3	
75	3.0 x 3.0	9.0			
76	2.5 x 2.5			6.3	
77	3.0 x 10.0	30.0			
78	2.5 x 2.5			6.3	
79	2.5 x 2.5			6.3	
80	2.5 x 2.5			6.3	
81	2.5 x 2.5			6.3	
82	2.5 x 2.5			6.3	
83	2.5 x 2.5			6.3	
84	7.5 x 2.0			15.0	

PATCH NO.	SIZE	DECK SLAB REPAIR (PART DEPTH) SQ FT	DECK SLAB REPAIR (FD TY 1) SQ FT	DECK SLAB REPAIR (FD TY 2) SQ FT	
85	2.5 x 2.5			6.3	
86	2.5 x 2.5			6.3	
87	2.5 x 2.5			6.3	
88	2.5 x 2.5			6.3	
89	2.5 x 2.5			6.3	
90	2.5 x 2.5			6.3	
91	2.5 x 2.5			6.3	
92	2.0 x 14.0	28.0		0.0	
93	2.0 x 8.0	16.0			
94	2.5 x 2.5			6.3	
95	2.5 x 2.5			6.3	
	TOTAL STAGE II	98	4.0	282	
	GRAND TOTAL	334	8.0	599	

PATCH NO.	SIZE	DECK SLAB REPAIR (PART DEPTH) SQ FT	DECK SLAB REPAIR (FD TY 1) SQ FT	DECK SLAB REPAIR (FD TY 2) SQ FT	
	PARTIAL DEPTH				
	334 / 9 =	37.1			
	USE	37 SQ YD			
	FULL DEPTH, TYPE 1				
	8 / 9 =	0.9			
	USE	1 SQ YD			
	FULL DEPTH, TYPE 2				
	599 / 9 =	66.6			
	USE	67 SQ YD			
	BRIDGE SIDEWALK REPAIR				
	USE	0 SQ FT			

PATCH NO.	SIZE	DECK SLAB REPAIR (PART DEPTH) SQ FT	DECK SLAB REPAIR (FD TY 1) SQ FT	DECK SLAB REPAIR (FD TY 2) SQ FT	

THE LOCATIONS AND SIZES SHOWN GRAPHICALLY ABOVE ARE APPROXIMATE. SEE THIS TABLE FOR ACTUAL SIZES.

PATCHING LEGEND
(FOR INFORMATION ONLY)

PARTIAL DEPTH

FULL DEPTH

DATE OF SURVEY: 8-28-12
SURVEY BY: MEA, DFZ
METHOD OF SURVEY: VISUAL

BRIDGE DECK PATCHING
MACON COUNTY
FAP ROUTE 320
OVER LONG CREEK

SN 058-0055

055

FILE NAME = c:\pw_work\pwidot\teasleyck\d0312934\D774601-sht-brpatch.dgn	USER NAME = teasleyck	DESIGNED -	REVISED -
		DRAWN -	REVISED -
	PLOT SCALE = 100.0000 ' / in.	CHECKED -	REVISED -
	PLOT DATE = 4/8/2013	DATE -	REVISED -

STATE OF ILLINOIS
DEPARTMENT OF TRANSPORTATION

BRIDGE DECK PATCHING STAGE II
SN. 058-0055

SCALE: | SHEET NO. 9 OF 14 SHEETS | STA. | TO STA.

F.A. RTE.	SECTION	COUNTY	TOTAL SHEETS	SHEET NO.
		MACON	29	24
		CONTRACT NO. 74601		
FED. ROAD DIST. NO.	ILLINOIS	FED. AID PROJECT		

• D7 Bridge Repairs 2014-2

BRIDGE DECK PATCHING