N MOORE STREET PROFILE

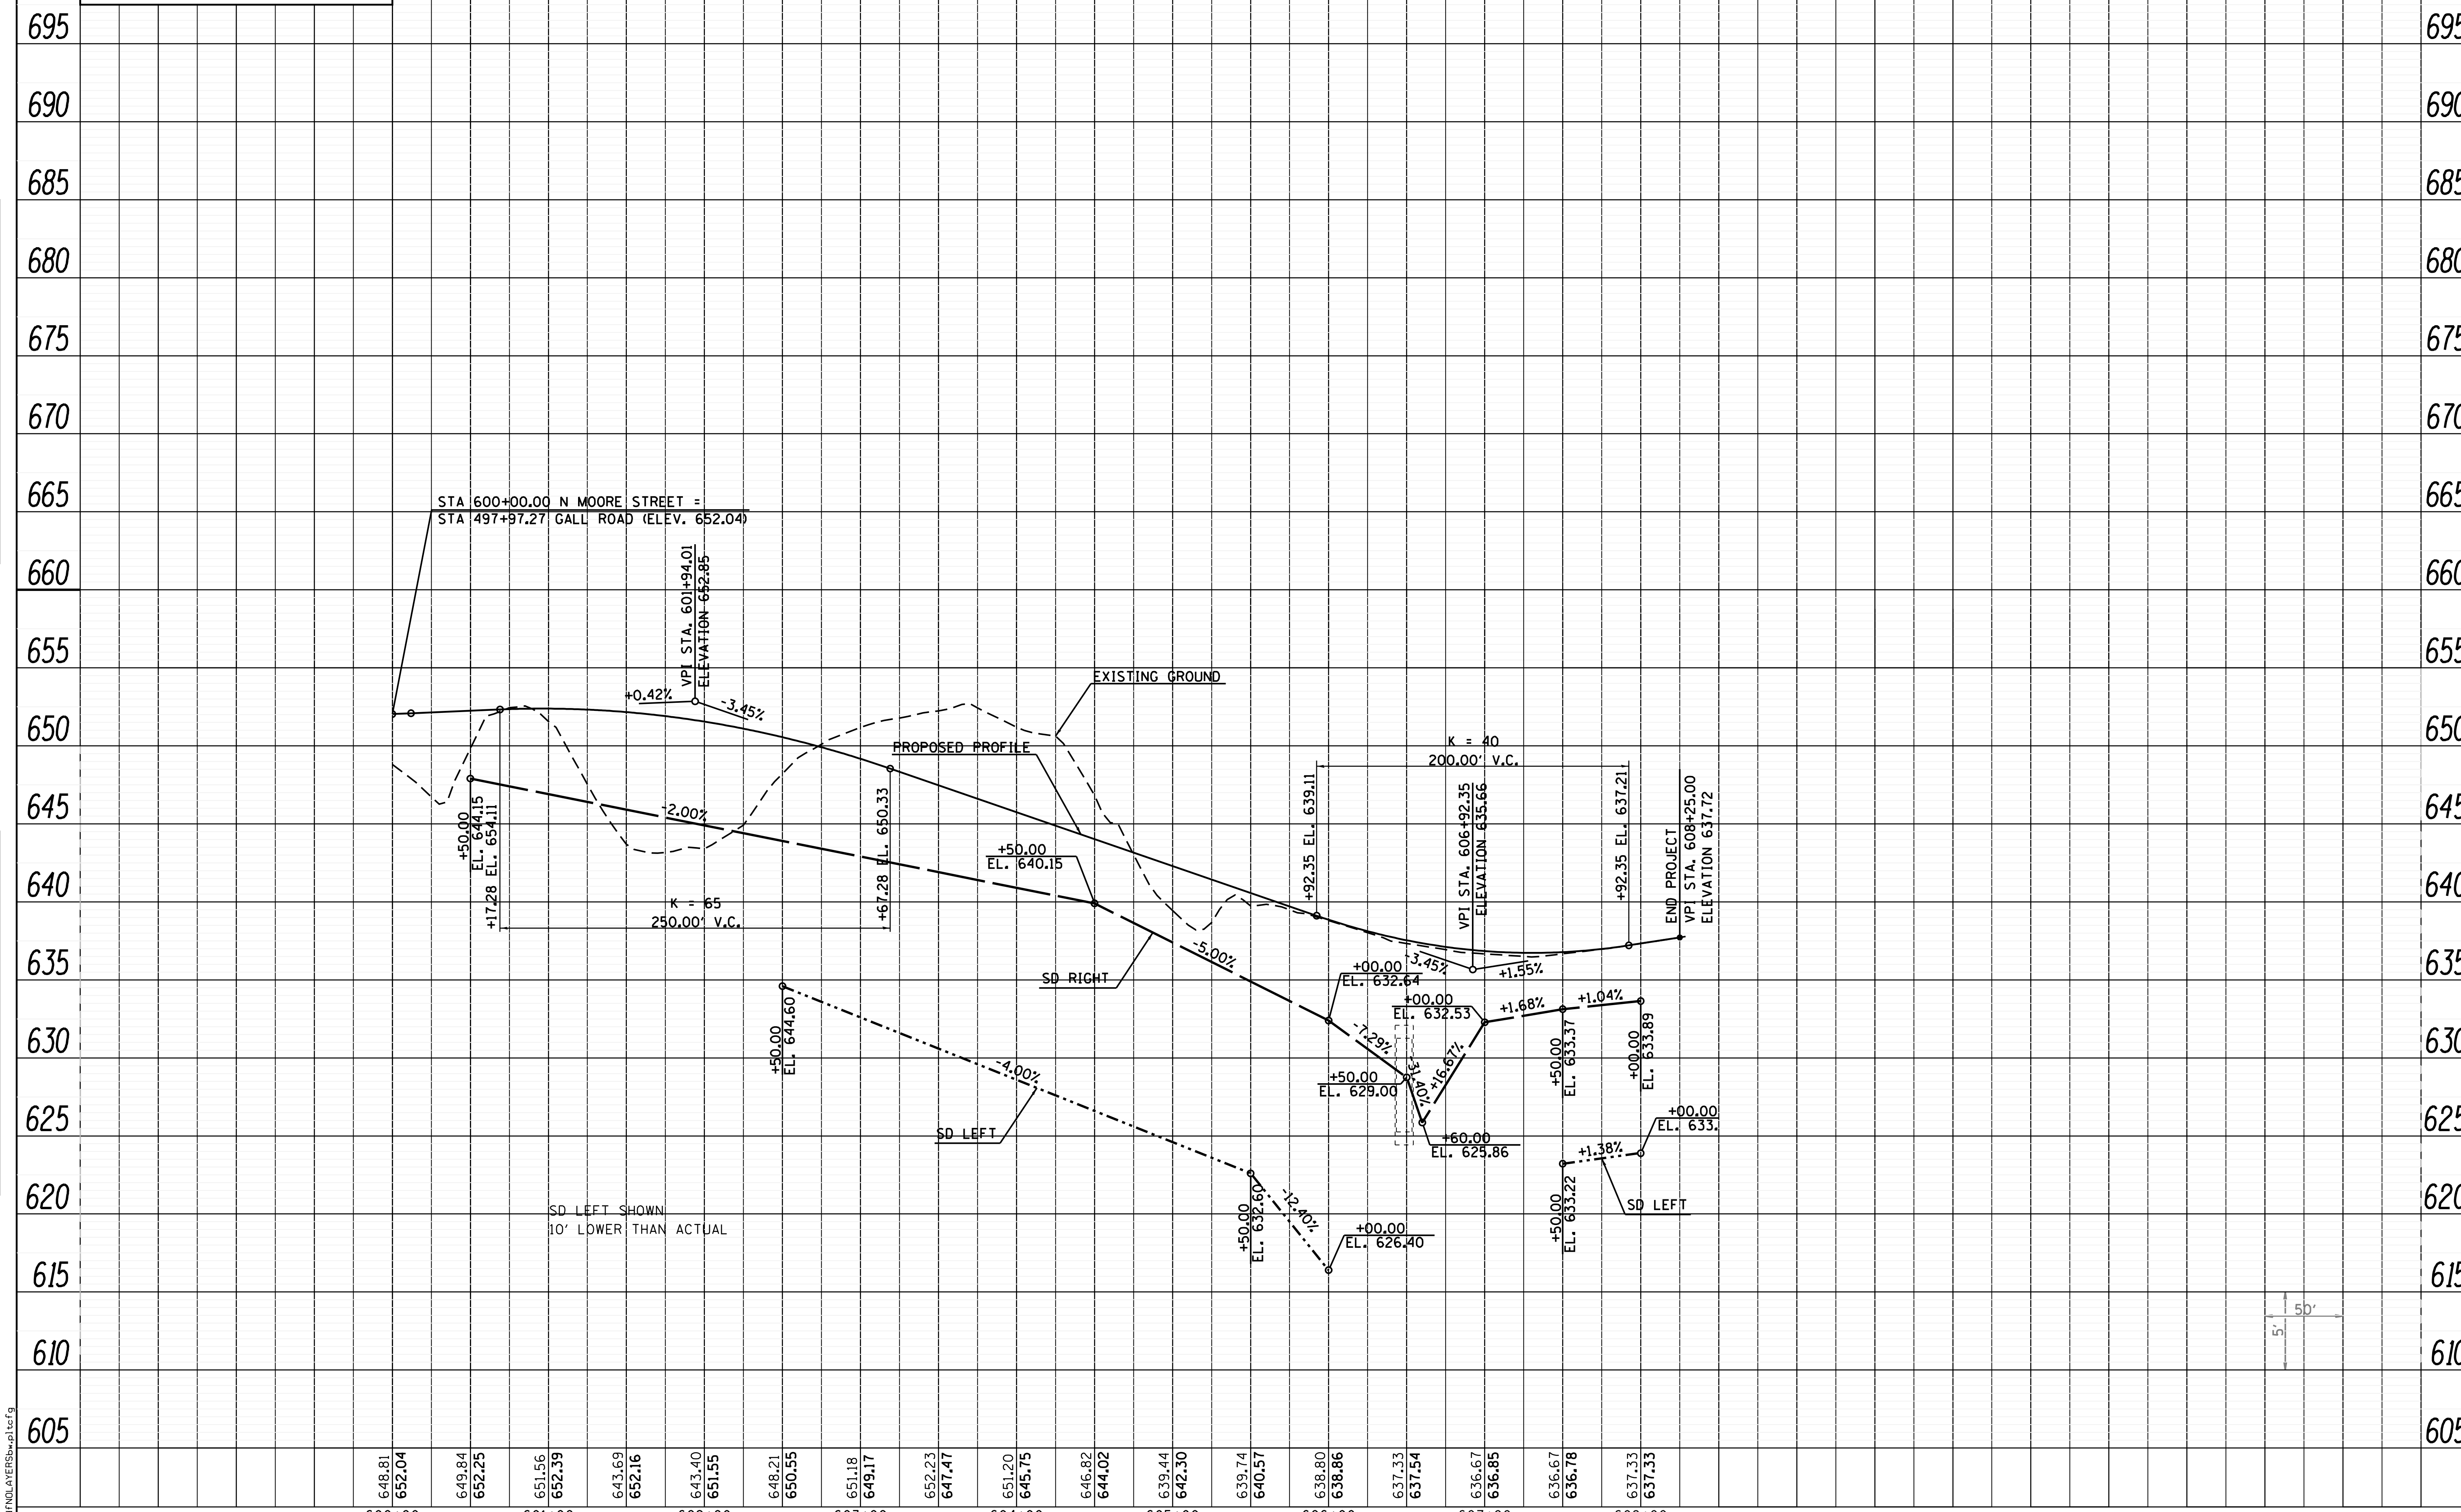

PLAN — NOTE BOOK NO. ____ — SURVEYED ____ PLOTTED ____ ALIGNMENT CHECKED ____ RT. OF WAY CHECKED ____ CADD FILE NAME ____ — BY — DATE

PROFILE — NOTE BOOK NO. ____ — SURVEYED ____ PLOTTED ____ GRADES CHECKED ____ B.M. NOTED ____ STRUCTURE NOTAT'NS CH'KD ____ — BY — DATE

LAST SAVED = 1/22/2013
PEN TABLE = V8i-Half.tbl
PLOT DRIVER = pdfNOLAYERSbw.pltcfg

FILE NAME = I:\1001100_Phase II - 76817\Cad\T_Plans\057_D876817-sht-profile-20a.dgn	USER NAME = beriechmann	DESIGNED -	REVISED -
		DRAWN -	REVISED -
	PLOT SCALE = 100.0000 ' / in.	CHECKED -	REVISED -
	PLOT DATE = 1/25/2013 3:30:23 PM	DATE -	REVISED -

STATE OF ILLINOIS
DEPARTMENT OF TRANSPORTATION

HORNER & SHIFRIN, INC. ENGINEERS

SCALE: 50H:5V

PROFILE
MOORE STREET

SHEET NO. 37 OF 40 SHEETS | STA. 600+00.00 TO STA. 608+00.00

F.A.P. RTE.	SECTION	COUNTY	TOTAL SHEETS	SHEET NO.
312	68-WRS-1	MONROE	760	137

CONTRACT NO. 76817

ILLINOIS | FED. AID PROJECT