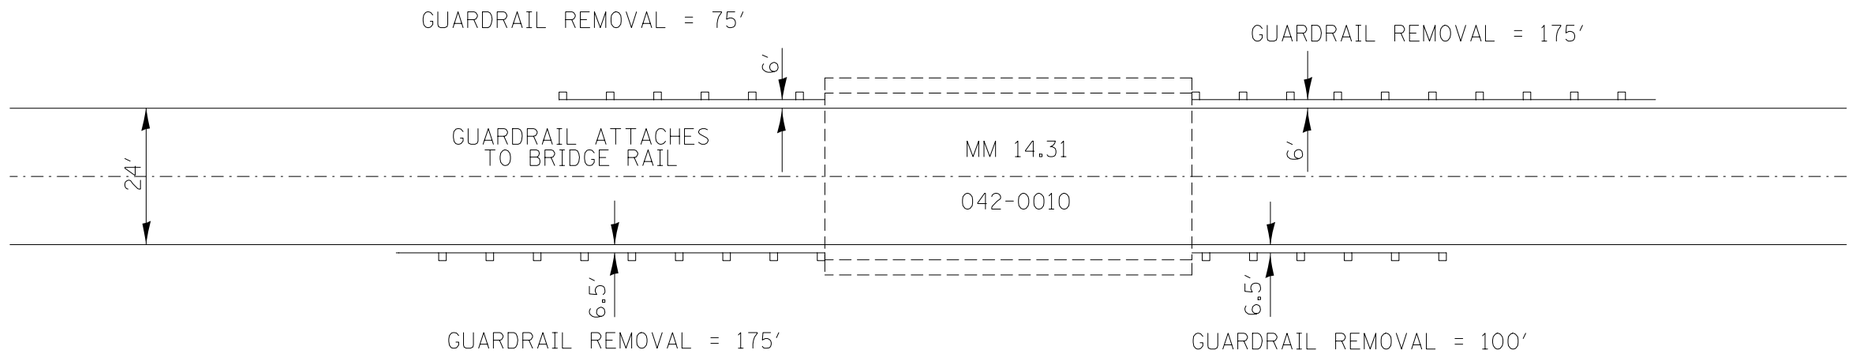

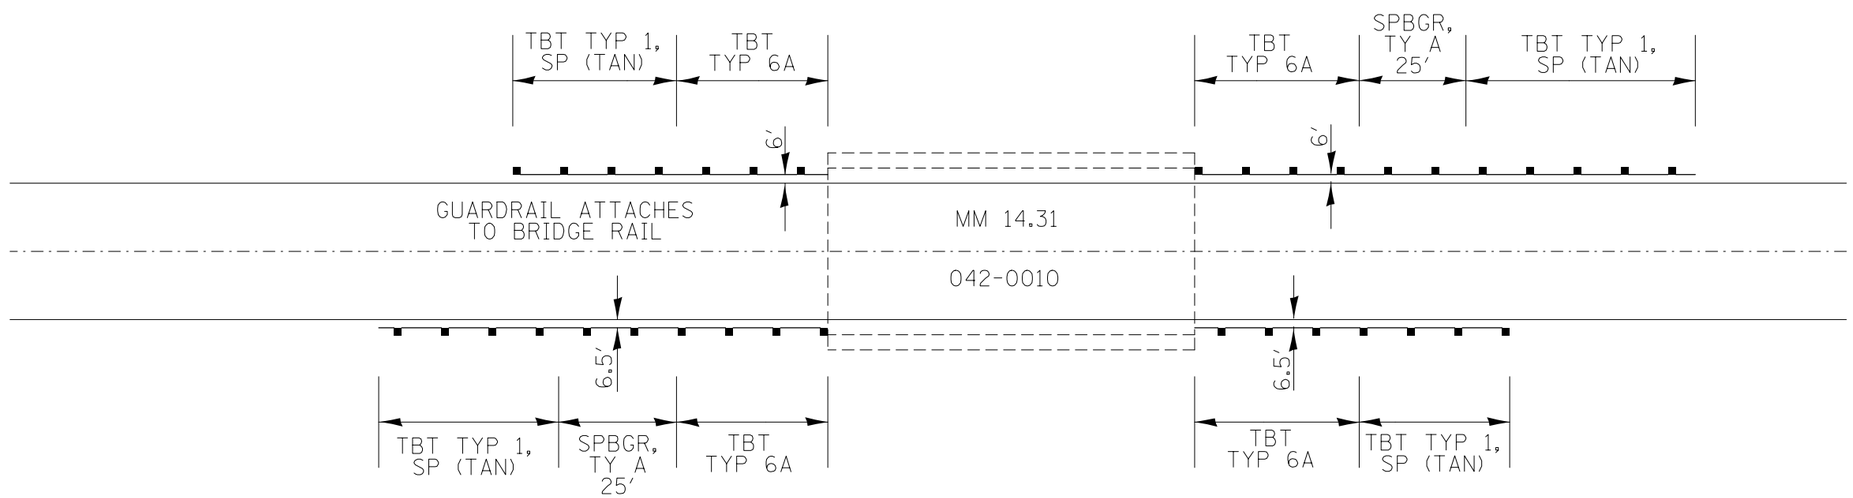

NOT TO SCALE

FILE NAME = c:\pw_work\pwidot\conoverpj\d0280257\d876f24-sht-plan.dgn	USER NAME = conoverpj	DESIGNED -	REVISED -	STATE OF ILLINOIS DEPARTMENT OF TRANSPORTATION	PLAN SHEET LOCATION #24 – MM 14.31			F.A.P. RTE.	SECTION	COUNTY	TOTAL SHEETS / SHEET NO.
		DRAWN -	REVISED -					304	(6,4,2)RS-3	JERSEY	52 / 40
	PLOT SCALE = 100.0000 ' / in.	CHECKED -	REVISED -							CONTRACT NO. 76F24	
	PLOT DATE = 3/22/2013	DATE -	REVISED -		SCALE:	SHEET NO. 24 OF 27 SHEETS	STA. TO STA.	FED. ROAD DIST. NO.	ILLINOIS	FED. AID PROJECT	