


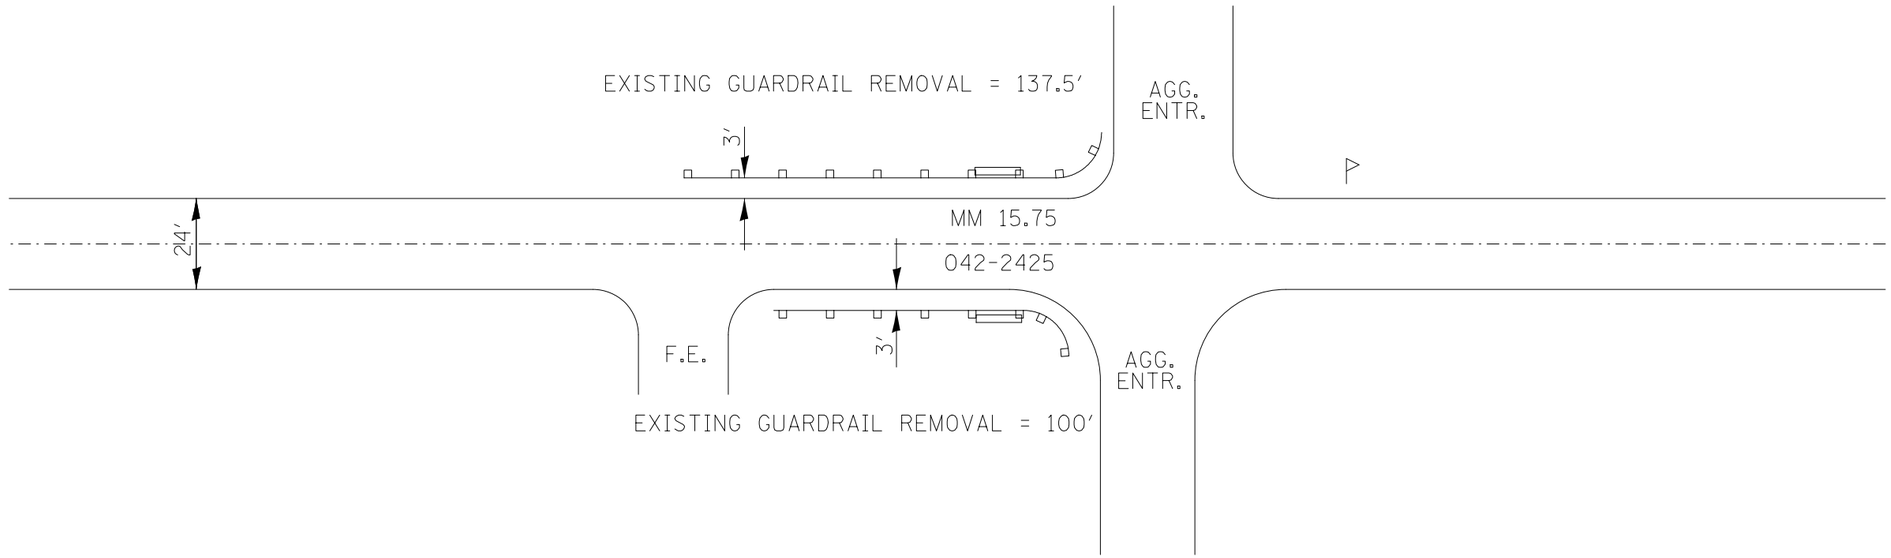


NOT TO SCALE

| | | | |
|---|---|---|---|
| FILE NAME = c:\pw_work\pwidot\conoverpj\d0280257\d876f24-sht-plan.dgn | USER NAME = conoverpj | DESIGNED - | REVISED - |
| | | DRAWN - | REVISED - |
| | PLOT SCALE = 100.0000 ' / in. | CHECKED - | REVISED - |
| | PLOT DATE = 3/22/2013 | DATE - | REVISED - |

**STATE OF ILLINOIS**
**DEPARTMENT OF TRANSPORTATION**

**PLAN SHEET**
**LOCATION #27 – MM 15.75**

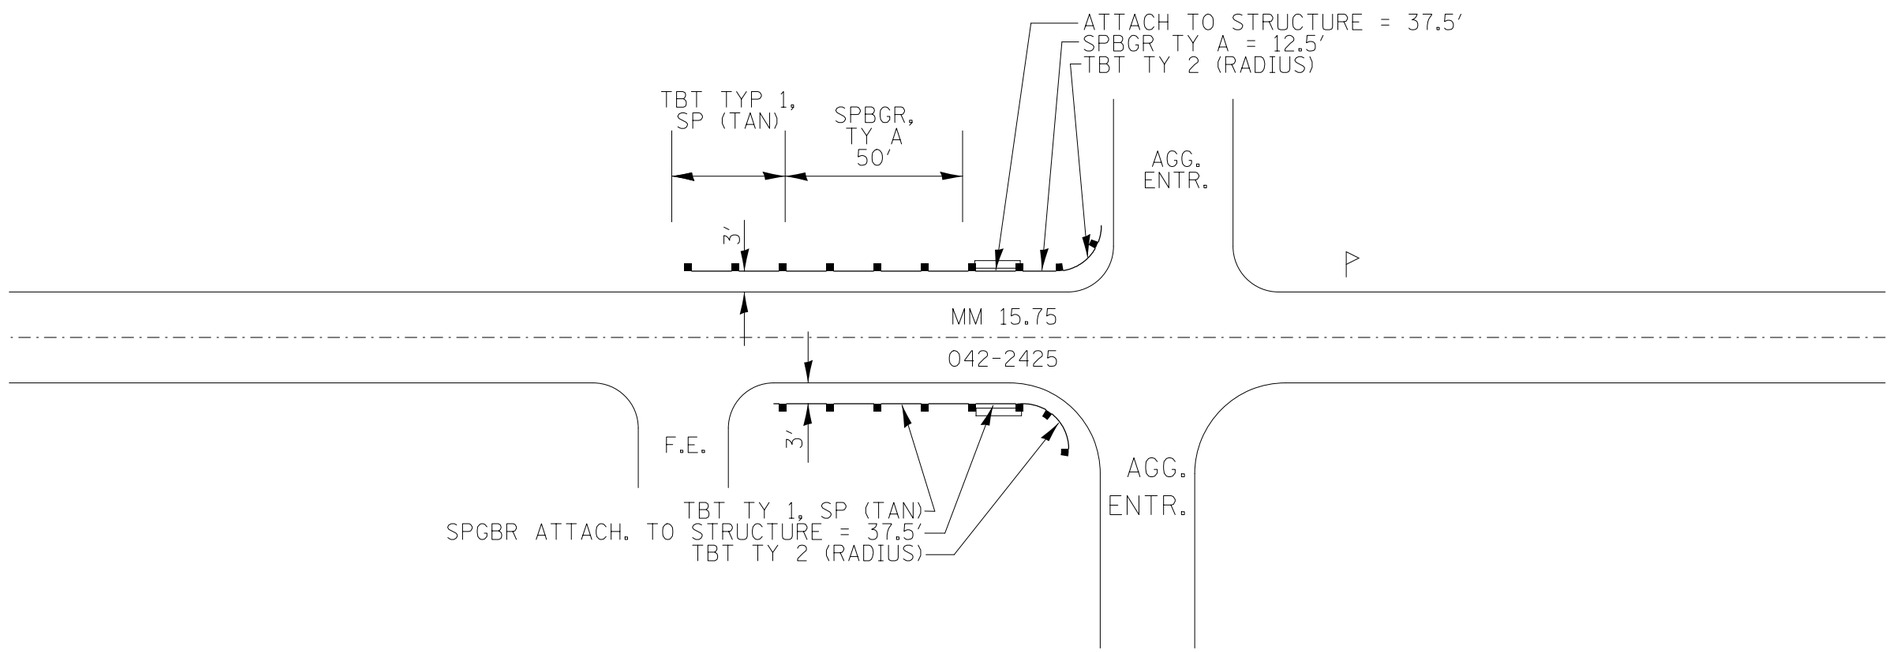SCALE: | SHEET NO. 27 OF 27 SHEETS | STA. | TO STA.

| F.A.P. RTE. | SECTION | COUNTY | TOTAL SHEETS | SHEET NO. |
|---|---|---|---|---|
| 304 | (6,4,2)RS-3 | JERSEY | 52 | 43 |
| | | CONTRACT NO. 76F24 | | |
| FED. ROAD DIST. NO. | ILLINOIS | FED. AID PROJECT | | |