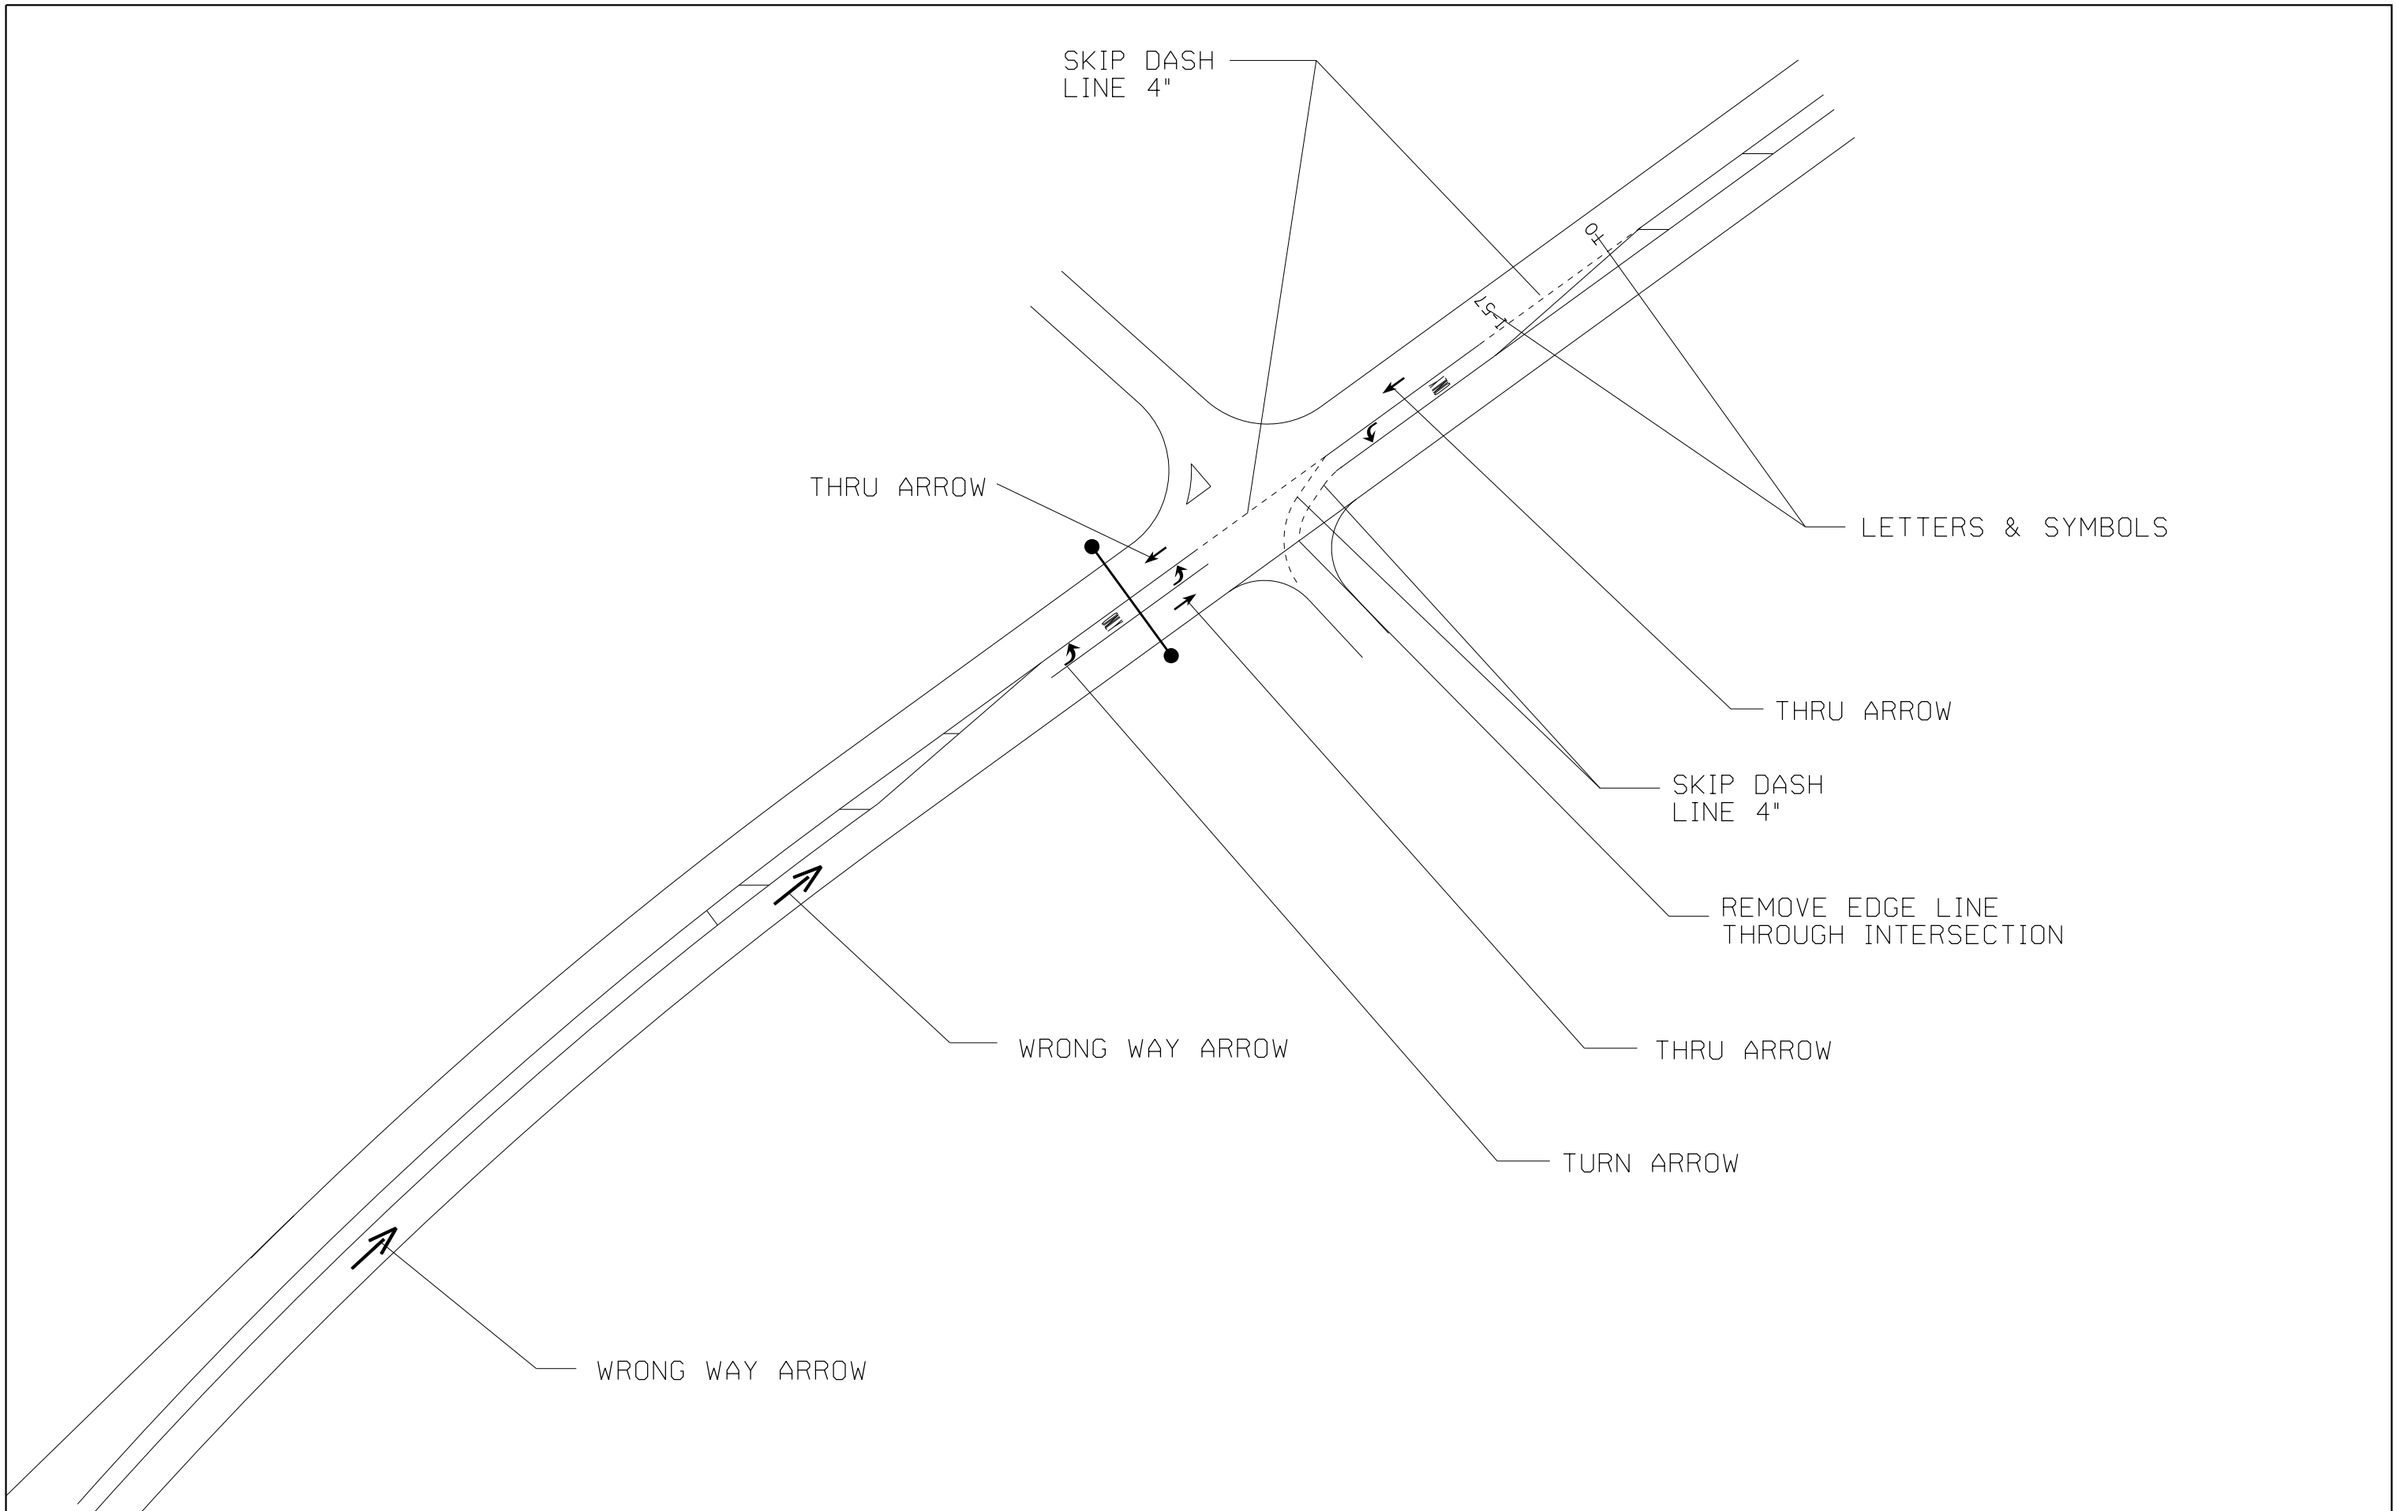

FILE NAME =	USER NAME = colemm	DESIGNED -	REVISED -
c:\pw_work\pwidot\colemm\d0339264\78362-sht-pln.dgn		DRAWN -	REVISED -
	PLOT SCALE = 100.0000 ' / in.	CHECKED -	REVISED -
Default	PLOT DATE = 4/3/2013	DATE -	REVISED -

STATE OF ILLINOIS
DEPARTMENT OF TRANSPORTATION

PAVEMENT MARKING DETAIL
AT OLD US 51/1-57

SCALE: | SHEET OF SHEETS | STA. TO STA.

F.A.I RTE.	SECTION	COUNTY	TOTAL SHEETS	SHEET NO.
•	D9 SAFETY SIGNAGE 2013	VARIOUS	34	21
		CONTRACT NO. 78362		
	ILLINOIS	FED. AID PROJECT		

• VARIOUS ROUTES