F.A.S. RTE.	SECTION	COUNTY	TOTAL SHEETS	SHEET NO.
1279	06-00017-01-LS	LASALLE	29	1
FED. ROAD DIST. NO. -	ILLINOIS	CONTRACT NO. 87355		

STATE OF ILLINOIS
DEPARTMENT OF TRANSPORTATION
DIVISION OF HIGHWAYS

FOR INDEX OF SHEETS, SEE SHEET NO. 2

PROPOSED
HIGHWAY PLANS

ILLINOIS TRANSPORTATION ENHANCEMENT PROGRAM
FAS 1279 (IL ROUTE 178)
SECTION 06-00017-01-LS
PROJECT NO. TE-00D3(55)
VILLAGE OF UTICA
C-93-070-07
PROPOSED FAS 1279 (IL 178) LANDSCAPING
FROM SOUTH OF LINCOLN STREET
TO NORTH OF JOHNSON STREET

C-93-070-07

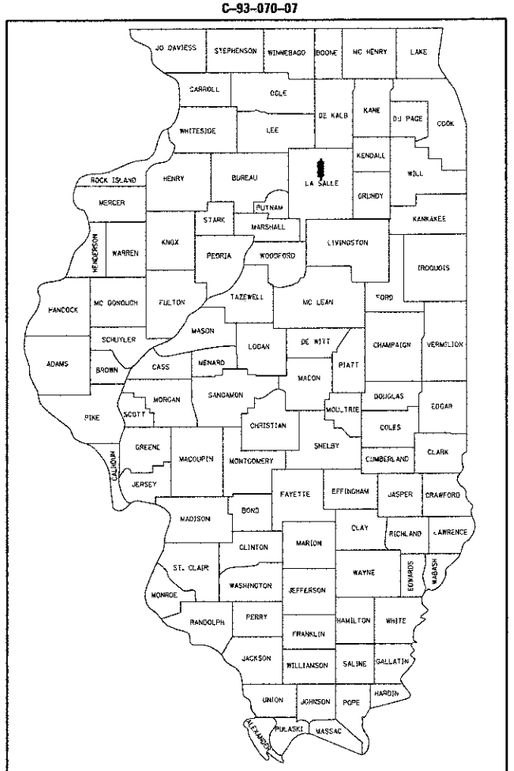

LOCATION OF SECTION INDICATED THUS:-

FAS 1279 (IL 178)
FUNCTIONAL CLASSIFICATION: URBAN MAJOR COLLECTOR
ADT = 4700(2009)
PC = 89.3%
MU = 4.8%
SU = 5.9%

RANGE 2E

TOWNSHIP 33N

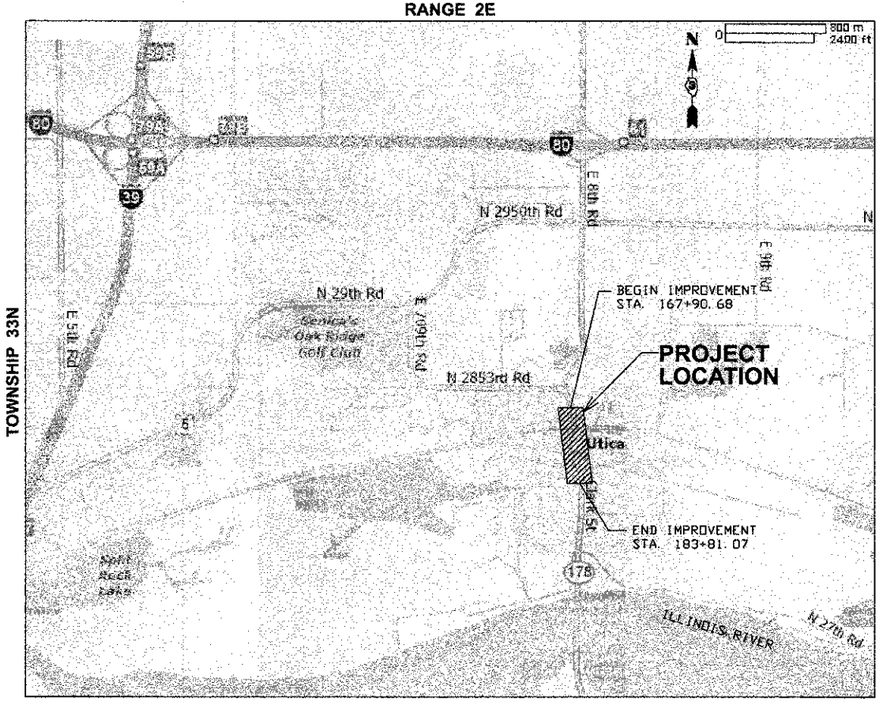

LOCATION MAP

GROSS LENGTH OF IMPROVEMENT = 1,590.39' (0.301MILES)
NET LENGTH OF IMPROVEMENT = 1,590.39' (0.301 MILES)

100' 200' 300' — 1" = 100'
10' 20' 30' — 1" = 10'
50' 100' — 1" = 50'
50' 100' — 1" = 40'
50' 100' — 1" = 30'
50' 100' — 1" = 20'

FULL SIZE PLANS HAVE BEEN PREPARED USING STANDARD ENGINEERING SCALES. REDUCED SIZED PLANS WILL NOT CONFORM TO STANDARD SCALES. IN MAKING MEASUREMENTS ON REDUCED PLANS, THE ABOVE SCALES MAY BE USED.

J.U.L.I.E.
JOINT UTILITY LOCATION INFORMATION FOR EXCAVATION
1-800-892-0123
OR 811

ROBERT J. STERN
062-040104
LICENSED PROFESSIONAL ENGINEER OF ILLINOIS

ROBERT J. STERN

EXPIRES: 11/30/13
DATE: 4/2/13
SHEETS: 1-6, 18-23

exp U.S. Services Inc.
t: +1.312.616.0000 | f: +1.312.616.6069
205 N. Michigan Ave.
Suite 3800
Chicago, IL 60601
U.S.A.
www.exp.com
exp.
The new identity of Tetra Tech Solutions, Inc.
• BUILDINGS • EARTH & ENVIRONMENT • ENERGY •
• INDUSTRIAL • INFRASTRUCTURE • SUSTAINABILITY •

STATE OF ILLINOIS
DEPARTMENT OF TRANSPORTATION
DIVISION OF HIGHWAYS

APPROVED April 10th 2013
LOCAL AGENCY OFFICIAL

4-11 2013
PASSED
DISTRICT 3 LOCAL ROADS AND STREETS ENGINEER

4-11 2013
RELEASED FOR BID BASED ON LIMITED REVIEW
DEPUTY DIRECTOR OF HIGHWAYS
REGION TWO ENGINEER

PRINTED BY THE AUTHORITY OF THE STATE OF ILLINOIS

CONTRACT NO. 87355