


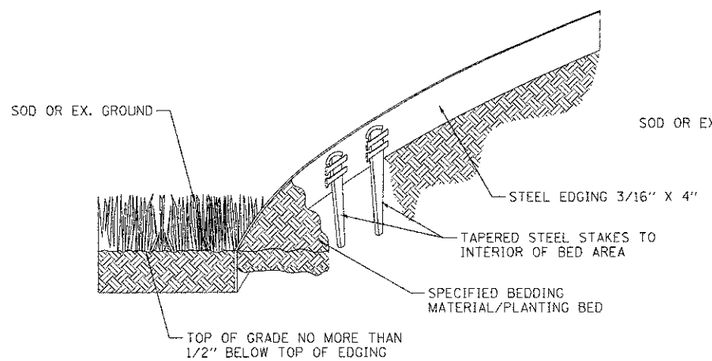


NOTES:

1. INSTALLATION TO BE COMPLETED IN ACCORDANCE WITH MANUFACTURER'S SPECIFICATIONS.
2. DO NOT SCALE DRAWINGS.

## LANDSCAPE EDGING

| | | | | | | | | | | | |
|---|---|---|---|---|---|---|---|---|---|---|---|
| FILE NAME = $FILEL$ | USER NAME = $USER$ | DESIGNED - JM | REVISED - | STATE OF ILLINOIS DEPARTMENT OF TRANSPORTATION | PROPOSED DETAILS LANDSCAPE EDGING | F.A.S. RTE. | SECTION | COUNTY | TOTAL SHEETS | SHEET NO. |
| | | DRAWN - MDN | REVISED - | | | 1279 | 06-00017-01-LS | LA SALLE | 29 | 21 |
| exp U.S. Services Inc. Chicago, IL BUILDINGS-EARTH & ENVIRONMENT-ENERGY INDUSTRIAL-INFRASTRUCTURE-SUSTAINABILITY | PLOT SCALE = $SCALE$ | CHECKED - JB | REVISED - | | | | | CONTRACT NO. 87355 | | |
| | PLOT DATE = $DATE$ | DATE - 04/05/13 | REVISED - | | SCALE: N.T.S. / SHEET NO. OF SHEETS / STA. TO STA. | FED. ROAD DIST. NO. | ILLINOIS | FED. AID PROJECT | | |

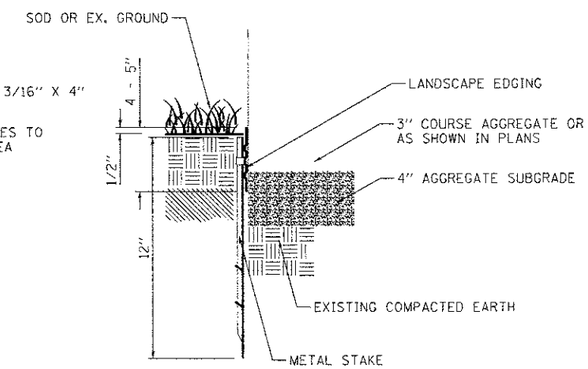..\D387355-BORDERLDGN..\D387355-MGTIFILDGN..\D387355-DETAIL.DGN
4-01-2013,14:28:35 BONDHLLO \\FS-0044\GMVAPA_TJI-TIRAMS_07\2202\28477-001\CIVIL\CADD\87355\SHEETS\D387355-SHT-ROADDET3.DGN