F.A.U. ROUTE	SECTION	COUNTY	TOTAL SHEETS	SHEET NUMBER
9521	10-00051-00-SW	PERRY	33	5
CITY OF DUQUOIN		PROJECT NO. TE-00D9(105)		
CONTRACT NO. 99499		JOB NO. C-99-512-11		

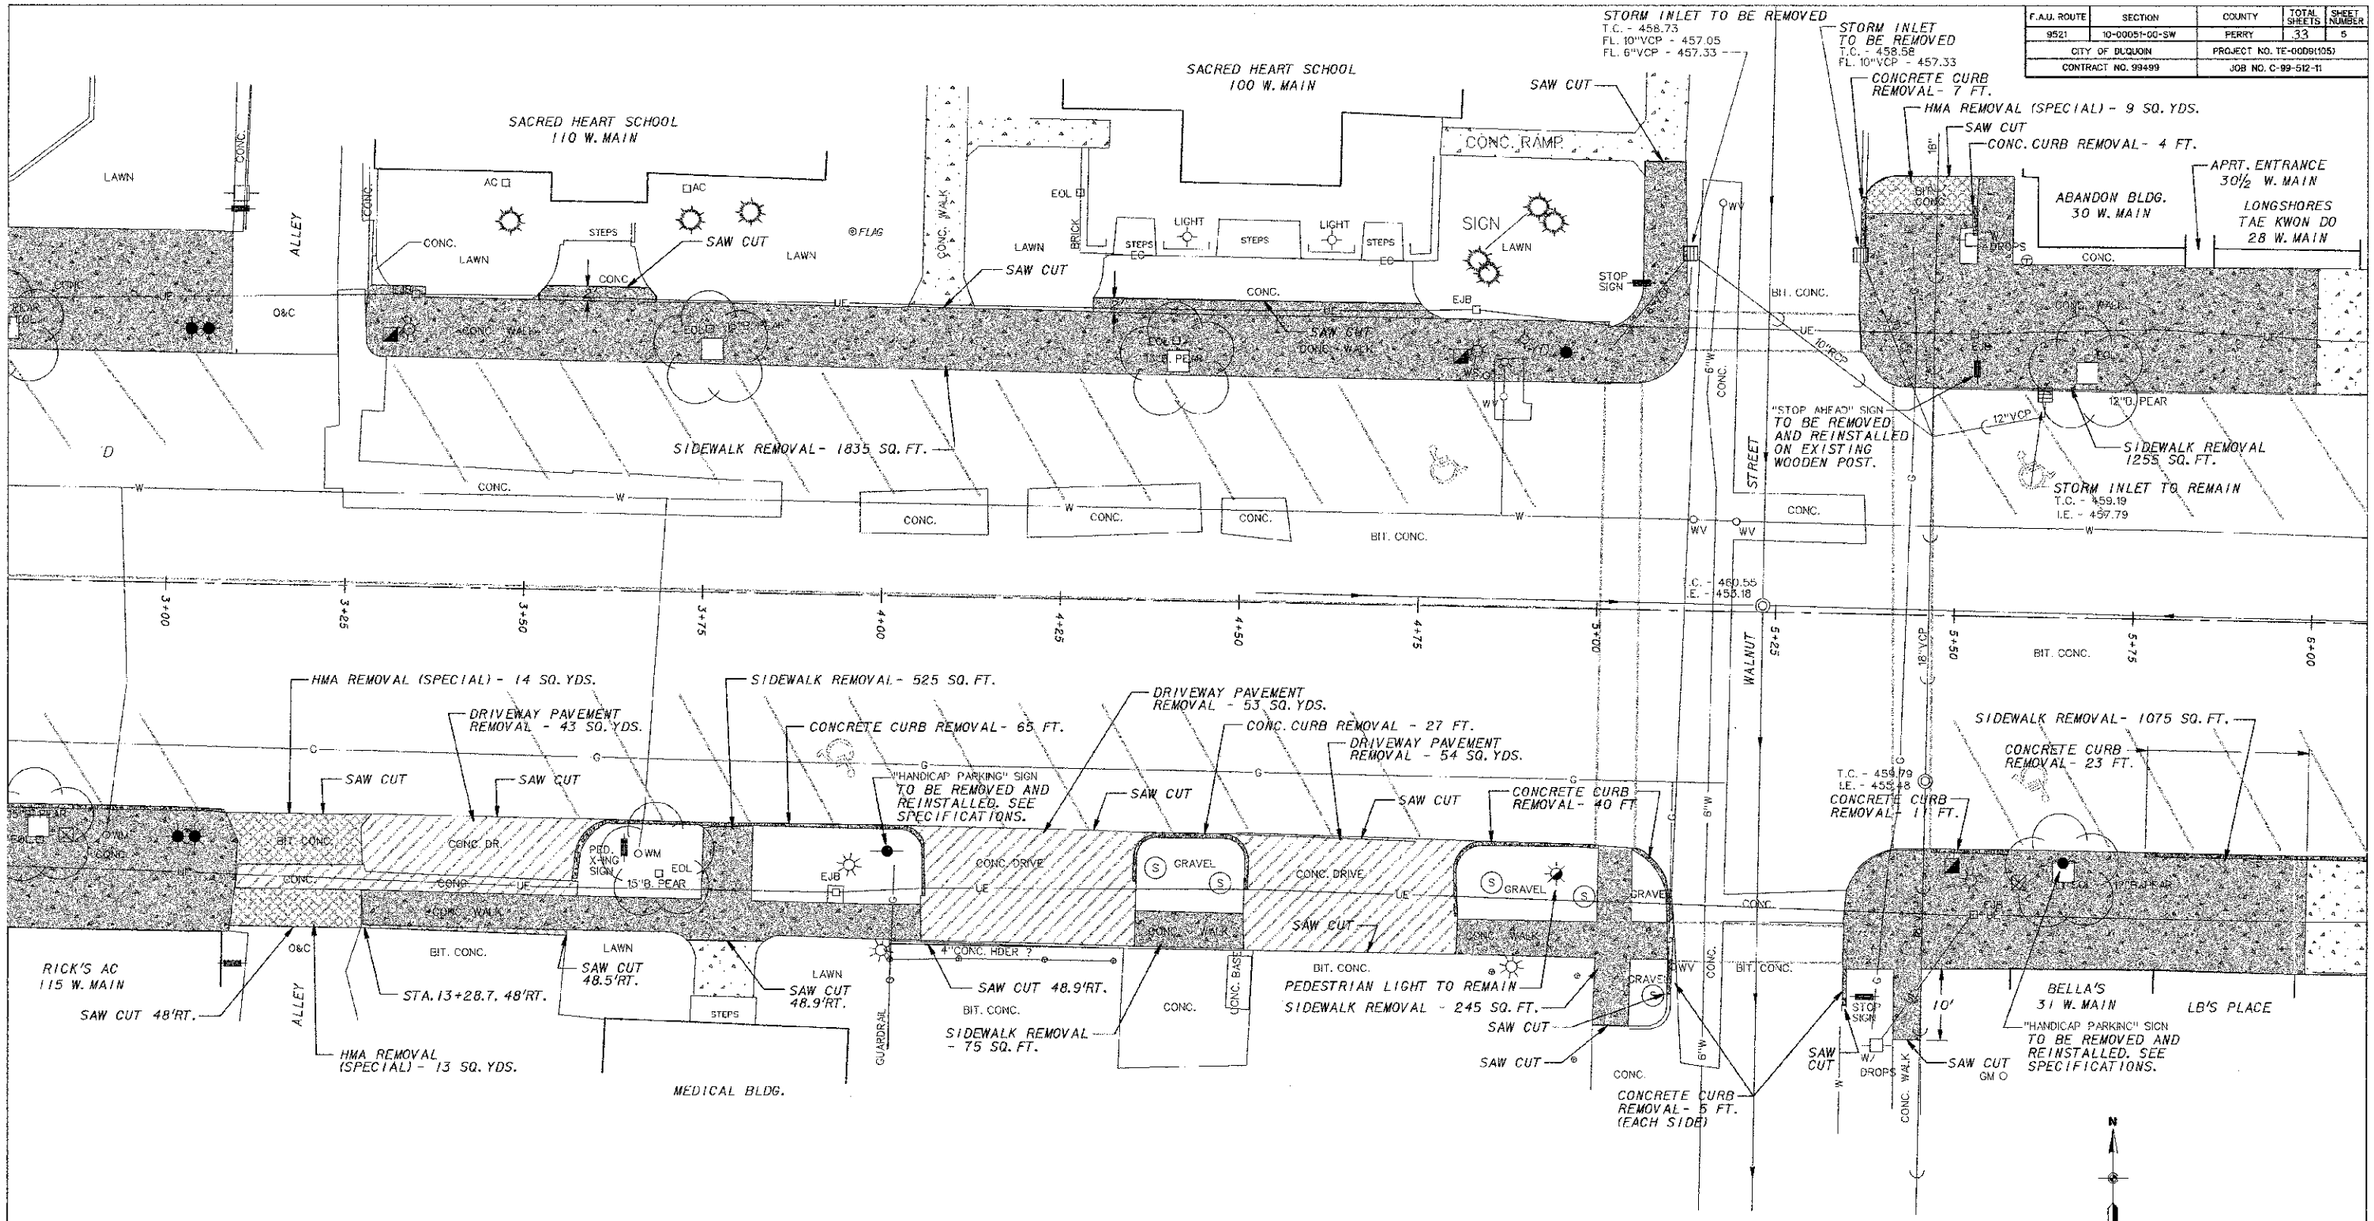

LEGEND

- POWER POLE
- POWER / TELEPHONE POLE
- POWER / TELEPHONE POLE W/ LIGHT
- STREET LIGHT POLE TO REMAIN
- SINGLE FIXTURE PEDESTRIAN LIGHT TO BE REMOVED AND REINSTALLED
- DOUBLE FIXTURE PEDESTRIAN LIGHT TO BE REMOVED AND REINSTALLED
- ANCHOR
- EJB - ELECTRICAL JUNCTION BOX
- EOL - ELECTRICAL OUTLET
- EC - ELECTRICAL CONDUIT
- UE - UNDERGROUND ELECTRIC LINE
- FO - FIBER OPTIC LINE
- UT - UNDERGROUND TELEPHONE LINE
- SANITARY SEWER AND MANHOLE
- C.O. - CLEAN OUT
- FIRE HYDRANT
- WV - WATER VALVE
- WM - WATER METER
- WS - WATER SERVICE SHUTOFF
- 6"W - WATER MAIN & SIZE
- G - GAS LINE
- GV - GAS VALVE
- GM - GAS METER
- STORM SEWER & MANHOLE
- STORM SEWER & INLET
- RAILROAD CROSSING GATE
- TRAFFIC CONTROL LIGHT
- TRASH CAN TO BE REMOVED AND REINSTALLED BY OTHERS
- ABANDON CONC. LIGHT STANDARD BASE
- POST
- SIGN
- HANDICAP PARKING SIGN TO BE REMOVED AND REINSTALLED
- S - LANDSCAPE STONE/BOULDER
- ORNAMENTAL SHRUB
- ORNAMENTAL CONTAINER TO BE REMOVED AND REINSTALLED BY OTHERS
- TREE OR STUMP W/ SIZE & TYPE TO BE REMOVED
- MONITORING WELL
- TC - TOP OF CASTING - TOP OF CURB
- INV. - INVERT
- FL - FLOW LINE
- EXISTING CONCRETE SIDEWALK
- PROPOSED SIDEWALK REMOVAL
- PROPOSED CURB/CURB & GUTTER REMOVAL
- PROPOSED DRIVEWAY PAVEMENT REMOVAL
- PROPOSED BITUMINOUS PAVEMENT REMOVAL

BENCHMARKS

B.M. NO.1 - TOP OF HEADBOLT NEXT TO "W" IN MUELLER ON FIRE HYDRANT AT THE N.W. CORNER OF THE INTERSECTION OF MAIN STREET AND HICKORY STREET. (ELEV. 461.23)

B.M. NO.2 - TOP OF BRONZE CAP MONUMENT SET IN CONCRETE SIDEWALK AT THE N.E. CORNER OF THE DU QUOIN STATE BANK AND AT THE S.W. CORNER OF THE INTERSECTION OF MAIN STREET AND DIVISION STREET. (ELEV. 463.39)

CITY OF DUQUOIN
PERRY COUNTY, ILLINOIS
MAIN STREET SIDEWALK REPLACEMENT
EXISTING SITE AND REMOVAL PLAN
STA. 3+00 TO STA. 6+00