FINAL SURVEY	SURVEYED	BY
ORIGINAL SURVEY	PLOTTED	DATE
NOTE BOOK	TEMPLATE	
NO.	AREAS	
	AREAS CHECKED	

75 70 65 60 55 50 45 40 35 30 25 20 15 10 5 0 5 10 15 20 25 30 35 40 45 50 55 60 65 70 75

386
384
382
380
378
376
374
372

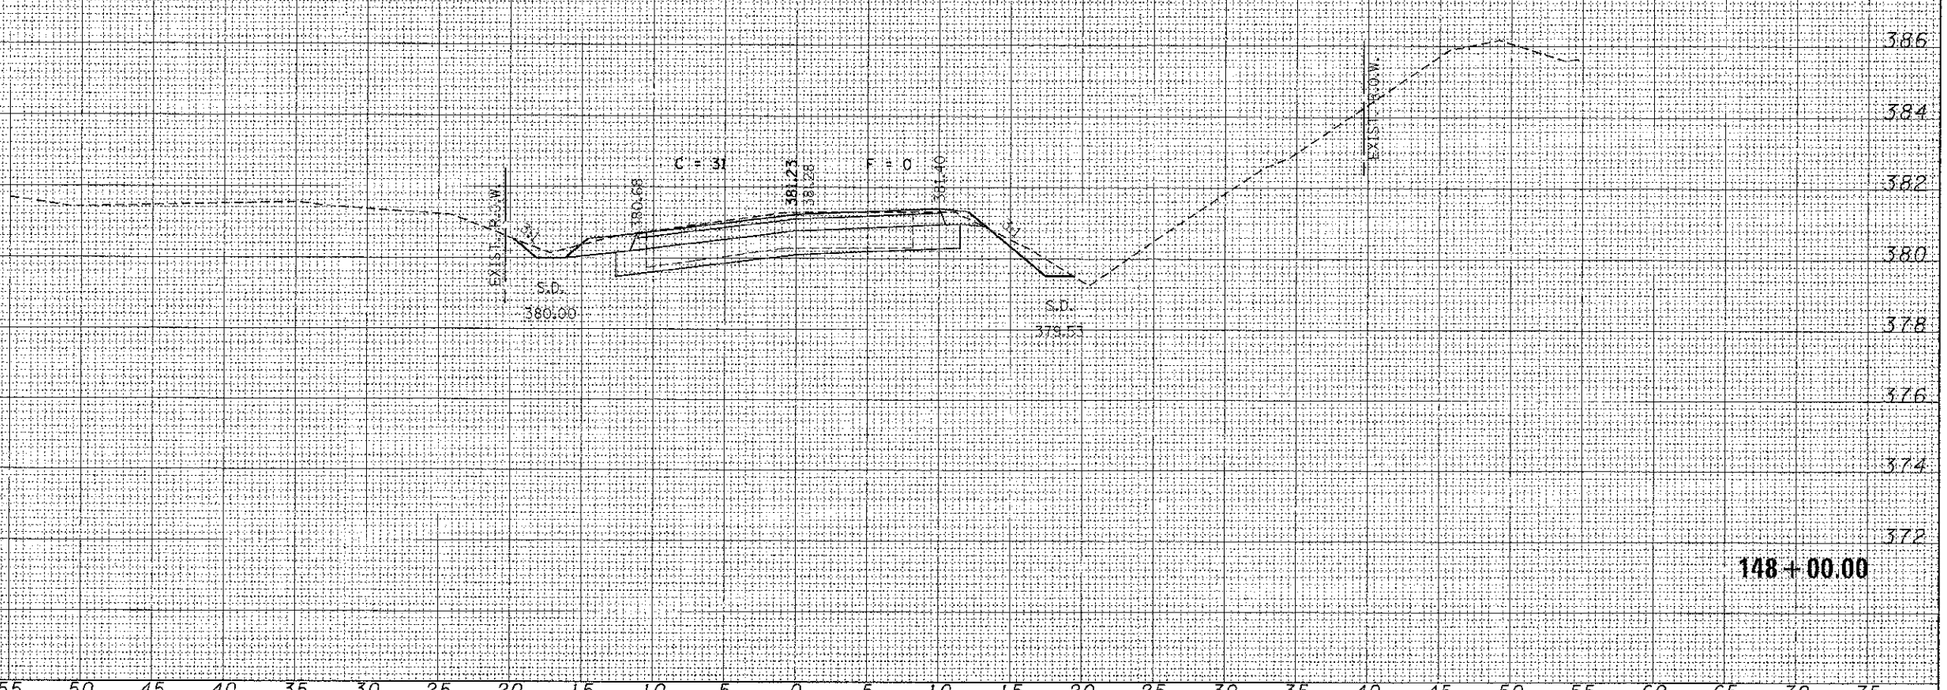

148 + 00.00

ORIGINAL SURVEY	SURVEYED	BY
	PLOTTED	DATE
NOTE BOOK	TEMPLATE	
NO.	AREAS	
	AREAS CHECKED	

FILE NAME = 120127-sht-xsection	USER NAME =	DESIGNED - J.W.F.	REVISED -	STATE OF ILLINOIS JACKSON COUNTY HIGHWAY DEPARTMENT
HAMPTON, LENZINI AND RENWICK, INC. 2055 STEVENSON DRIVE SUITE 201 SPRINGFIELD, ILLINOIS 62703 ILLINOIS PROFESSIONAL DESIGN FIRM LD-PE/SE-0029 Exp. 04/30/14		DRAWN - L.G.C.	REVISED -	
	PLOT SCALE =	CHECKED - S.W.M.	REVISED -	
	PLOT DATE = 4/9/2013	DATE - 04/04/13	REVISED -	

STATION CROSS SECTIONS
DILLINGER ROAD

SCALE: V5:H2 | SHEET NO. OF SHEETS | STA. 148+00.00 TO STA. 148+00.00

C.H.	SECTION	COUNTY	TOTAL SHEETS	SHEET NO.
11	06-00145-00-BR	JACKSON	54	12
CARBONDALE ROAD DISTRICT		CONTRACT NO. 99509		
	ILLINOIS FED. AID PROJECT			