FINAL SURVEY	SURVEYED	BY	DATE
	PLOTTED		
NOTE BOOK	TEMPLATE		
NO.	AREAS CHECKED		

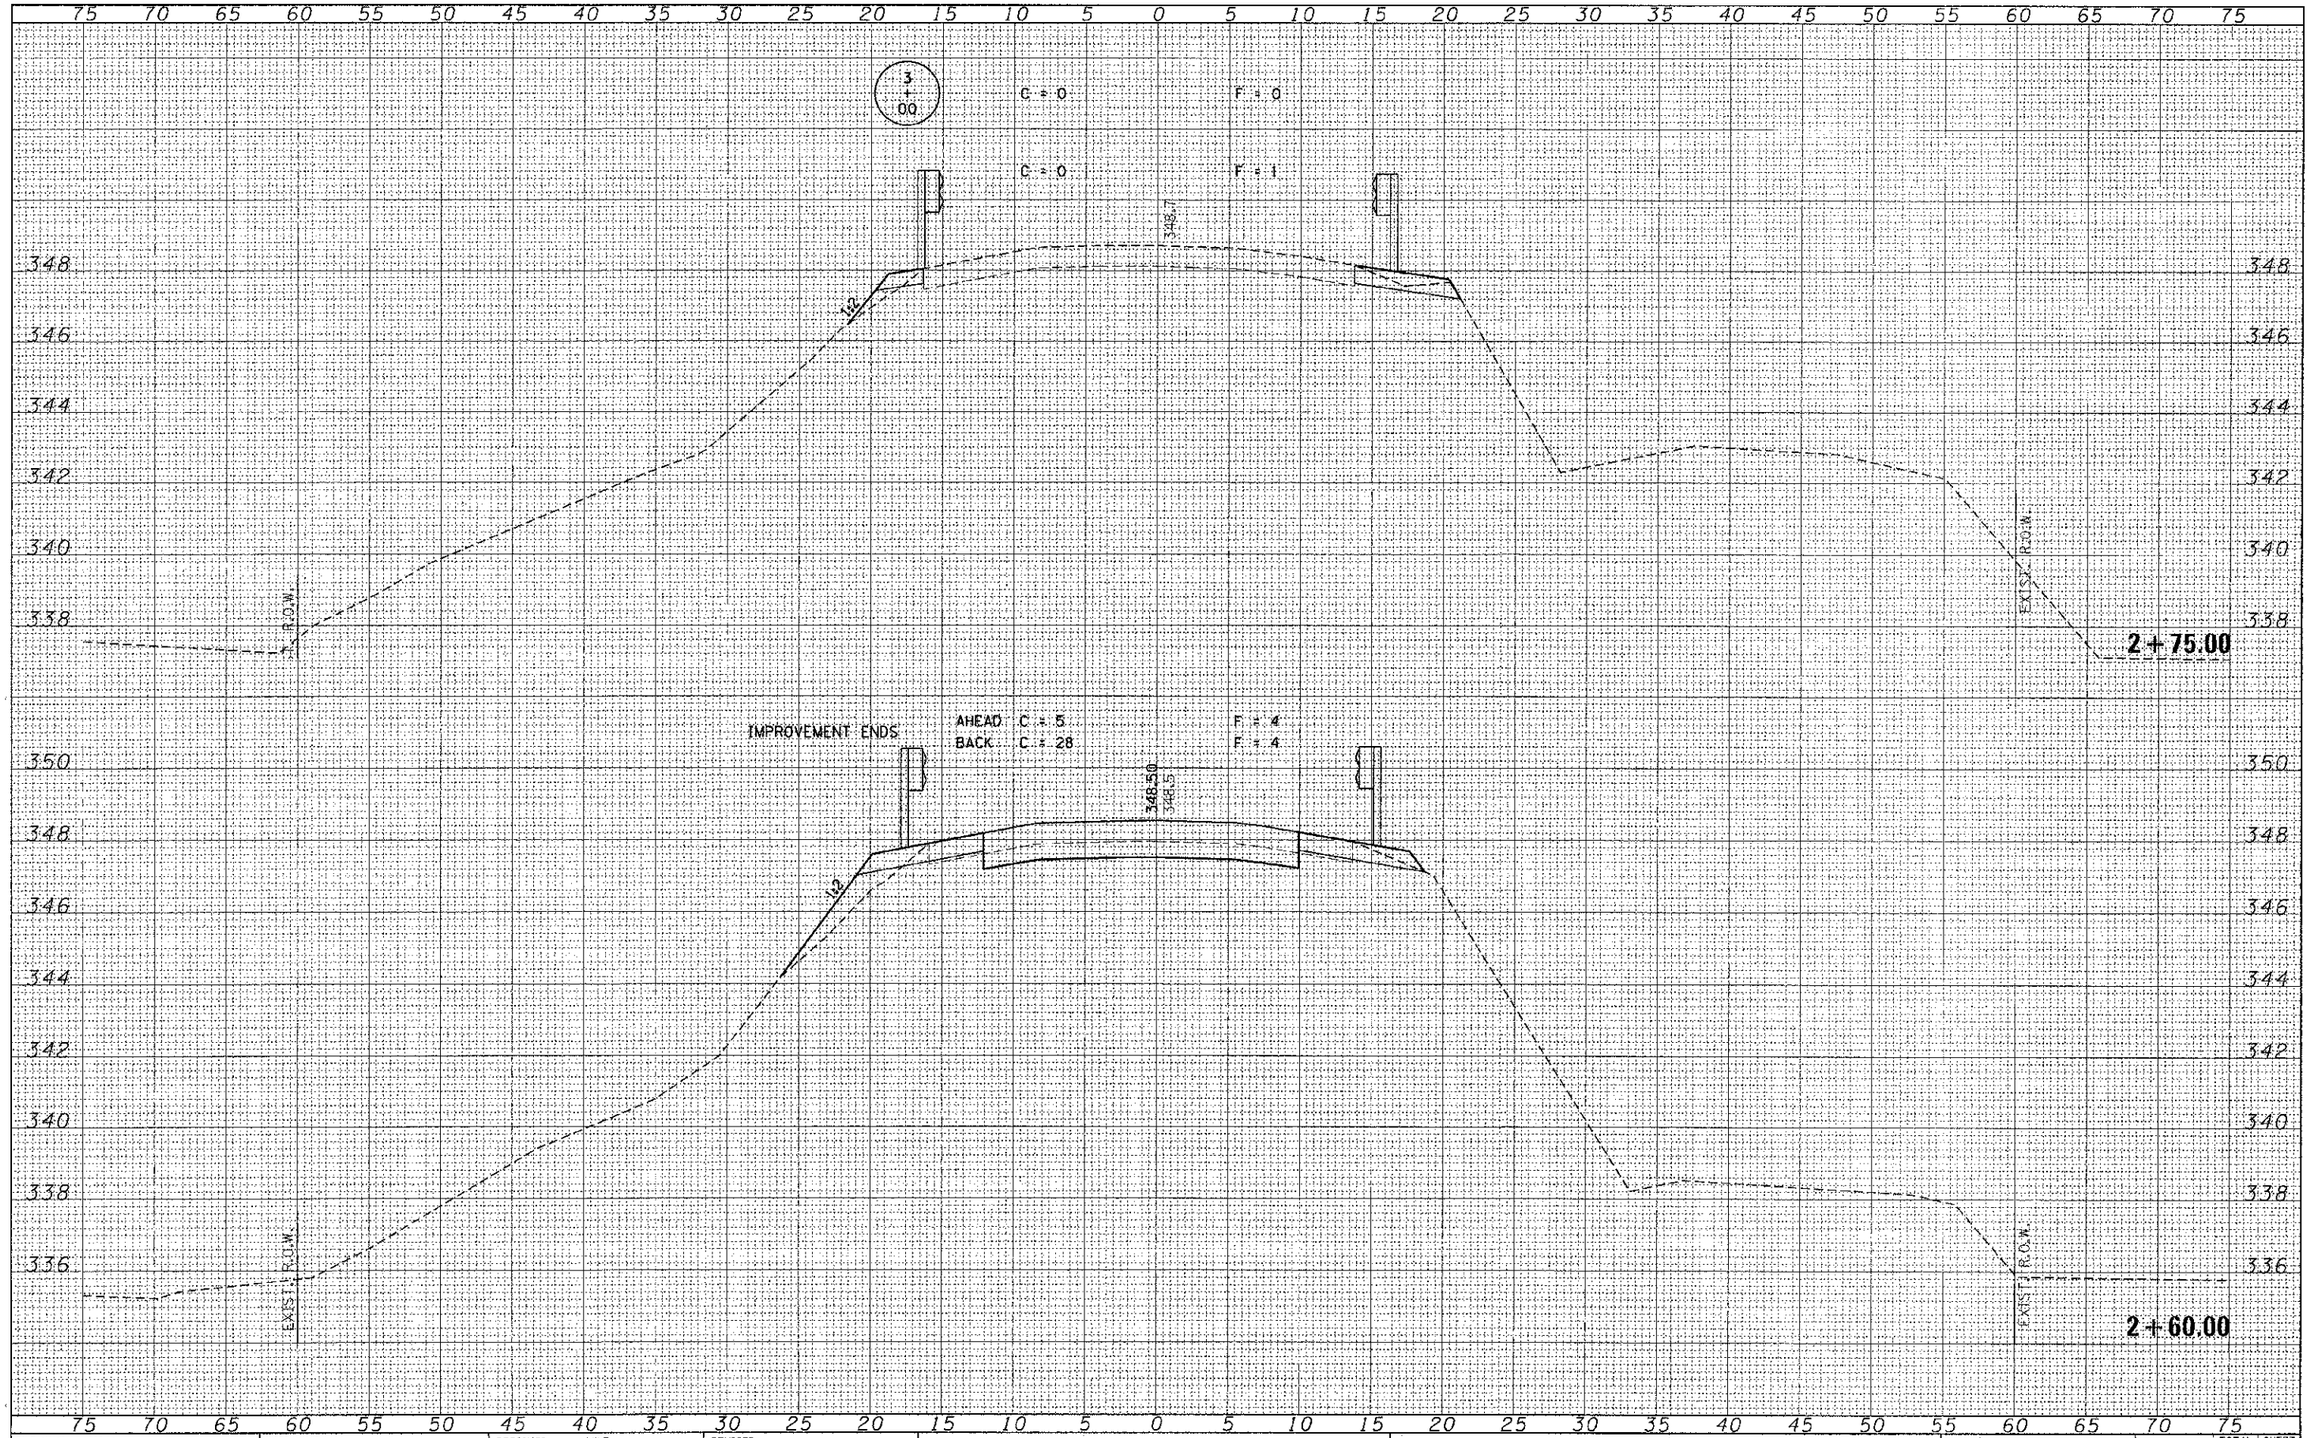

ORIGINAL SURVEY	SURVEYED	BY	DATE
	PLOTTED		
NOTE BOOK	TEMPLATE		
NO.	AREAS CHECKED		

FILE NAME = 139244-sht-xxs.dgn	USER NAME =	DESIGNED - J.W.F.	REVISED -
		DRAWN - L.G.C.	REVISED -
	PLOT SCALE =	CHECKED - S.W.M.	REVISED -
	PLOT DATE = 4/25/2013	DATE - 04/25/13	REVISED -

HAMPTON, LENZINI AND RENWICK, INC.
2965 STEVENSON DRIVE, SUITE 201
SPRINGFIELD, ILLINOIS 62703
ILLINOIS PROFESSIONAL DESIGN FIRM
LS / PE / SE CORP. 184.003959

STATE OF ILLINOIS
GALLATIN COUNTY HIGHWAY DEPARTMENT

STATION CROSS SECTIONS
ELSASSER ROAD

SCALE: 5H:1V2 | SHEET NO. 8 OF 8 SHEETS | STA. 2+60.00 TO STA. 2+75.00

C.H.	SECTION	COUNTY	TOTAL SHEETS	SHEET NO.
14	13-00078-00-DR	GALLATIN	13	12

CONTRACT NO. 99511

ILLINOIS | FED. AID PROJECT