CONTRACT NO. 60B75

F.A.P. RTE.	SECTION	COUNTY	TOTAL SHEETS	SHEET NO.
352	(8&9) RS-4	LAKE	31	17
STA.		TO STA.		
FED. ROAD DIST. NO.	ILLINOIS	FED. AID PROJECT		

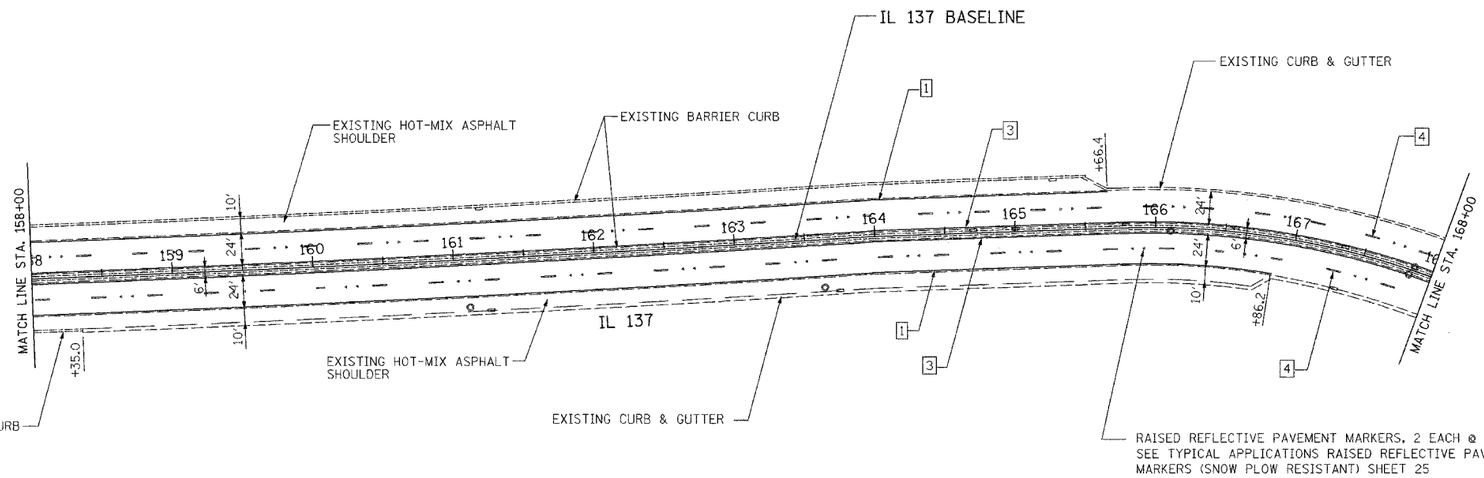

LEGEND

1. THERMOPLASTIC PAVEMENT MARKING - LINE 4" (WHITE SOLID EDGE LINE)
2. THERMOPLASTIC PAVEMENT MARKING - LINE 4" (WHITE LANE LINE - 2' DASH, 6' SKIP)
3. THERMOPLASTIC PAVEMENT MARKING - LINE 4" (YELLOW SOLID EDGE LINE)
4. PREFORMED PLASTIC PAVEMENT MARKING, TYPE B - LINE 5" (WHITE LANE LINE - 10' DASH, 30' SKIP)
5. THERMOPLASTIC PAVEMENT MARKING - LINE 4" (DOUBLE YELLOW SOLID LINE)
6. THERMOPLASTIC PAVEMENT MARKING - LINE 6" (WHITE SOLID LINE)
7. THERMOPLASTIC PAVEMENT MARKING - LINE 8" (WHITE SOLID LINE)
8. THERMOPLASTIC PAVEMENT MARKING - LINE 12" (WHITE DIAGONAL LINE)
9. THERMOPLASTIC PAVEMENT MARKING - LINE 24" (WHITE STOP LINES)
10. THERMOPLASTIC PAVEMENT MARKING - LETTERS & SYMBOLS (TYP.)

0 50 100
SCALE IN FEET
1" = 50'

REVISIONS	
NAME	DATE

ILLINOIS DEPARTMENT OF TRANSPORTATION

FAP 352 (IL 137)
GREENWOOD AVE TO GENESEE ST.

ROADWAY AND PAVEMENT MARKING PLANS

SCALE: HORIZ. 1"=50 DRAWN BY

DATE CHECKED BY

h:\jobs2006\20063028-06\CAD\Site\dgn\00\V8\Plan09_v8.dgn
04/10/2007 02:21:55 PM