CONTRACT 60C71

F.A.P RTE.	SECTION	COUNTY	TOTAL SHEETS	SHEET NO.
344	3034 RS-3	COOK	24	1

STATE OF ILLINOIS

DEPARTMENT OF TRANSPORTATION

DIVISION OF HIGHWAYS

PROPOSED HIGHWAY PLANS

F.A.P. ROUTE 344: 127TH STREET
CRAWFORD AVENUE TO KEDZIE AVENUE
SECTION: 3034 RS-3
RESURFACING (MAINTENANCE)
COOK COUNTY
C-91-257-07

FOR INDEX OF SHEETS, SEE SHEET NO. 2

IMPROVEMENT LOCATED IN THE CITY OF BLUE ISLAND

IMPROVEMENT BEGINS STA. 6+66

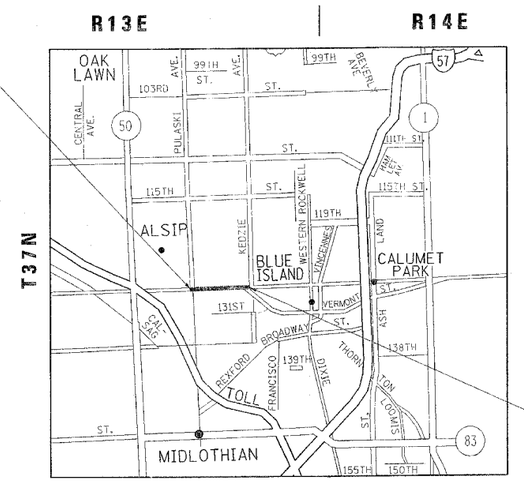

IMPROVEMENT ENDS STA. 60+74

N

TRAFFIC DATA

2006 ADT = 29100
POSTED SPEED LIMIT=35 MPH

D-91-257-07

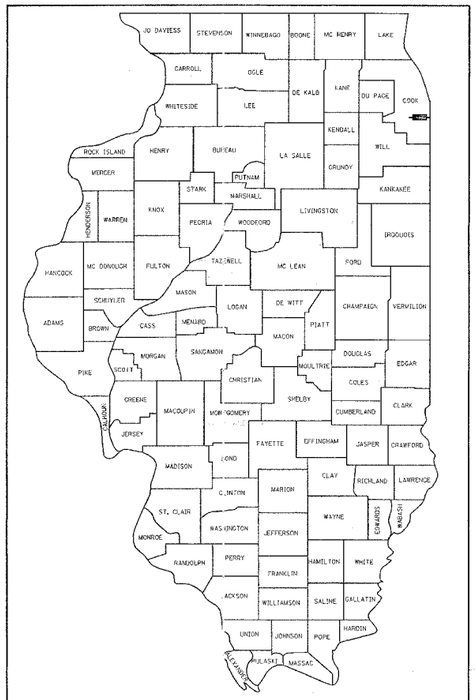

LOCATION OF SECTION INDICATED THUS:-

STATE OF ILLINOIS
DEPARTMENT OF TRANSPORTATION
DIVISION OF HIGHWAYS

SUBMITTED April 12 20 07
Dave Olk
DEPUTY DIRECTOR OF HIGHWAYS, REGION ENGINEER

May 11, 20 07
Eric E. Harm P.E.
Interim ENGINEER OF DESIGN AND ENVIRONMENT

May 11, 20 07
Milton R. Sees P.E.
DIRECTOR OF HIGHWAYS, CHIEF ENGINEER

100' 200' 300' — 1" = 100'
10' 20' 30' — 1" = 10'
50' 100' — 1" = 50'
50' 100' — 1" = 40'
50' 100' — 1" = 30'
50' 100' — 1" = 20'

FULL SIZE PLANS HAVE BEEN PREPARED USING STANDARD ENGINEERING SCALES. REDUCED SIZED PLANS WILL NOT CONFORM TO STANDARD SCALES. IN MAKING MEASUREMENTS ON REDUCED PLANS, THE ABOVE SCALES MAY BE USED.

J.U.L.I.E.
JOINT UTILITY LOCATION INFORMATION FOR EXCAVATION
1-800-892-0123

GROSS & NET LENGTH OF IMPROVEMENT = 5,408 FT = 1.024 MILES

PRINTED BY THE AUTHORITY OF THE STATE OF ILLINOIS

CONTRACT NO. 60C71

DISTRICT ONE DESIGN PLAN PREPARATION ENGINEER: KEN ENG/LONG TRAN (847) 705-4240

4/11/2007
c:\projects\d125707\design_aa.dgn