*REF-pmk01

CONTRACT NO. 62911

F.A.P. RTE.	SECTION	COUNTY	TOTAL SHEETS	SHEET NO.
311	9 Y-N-2	DUPAGE/COOK	39	20
STA. 92+00		TO STA.107+00		
FED. ROAD DIST. NO.	ILLINOIS	FED. AID PROJECT		

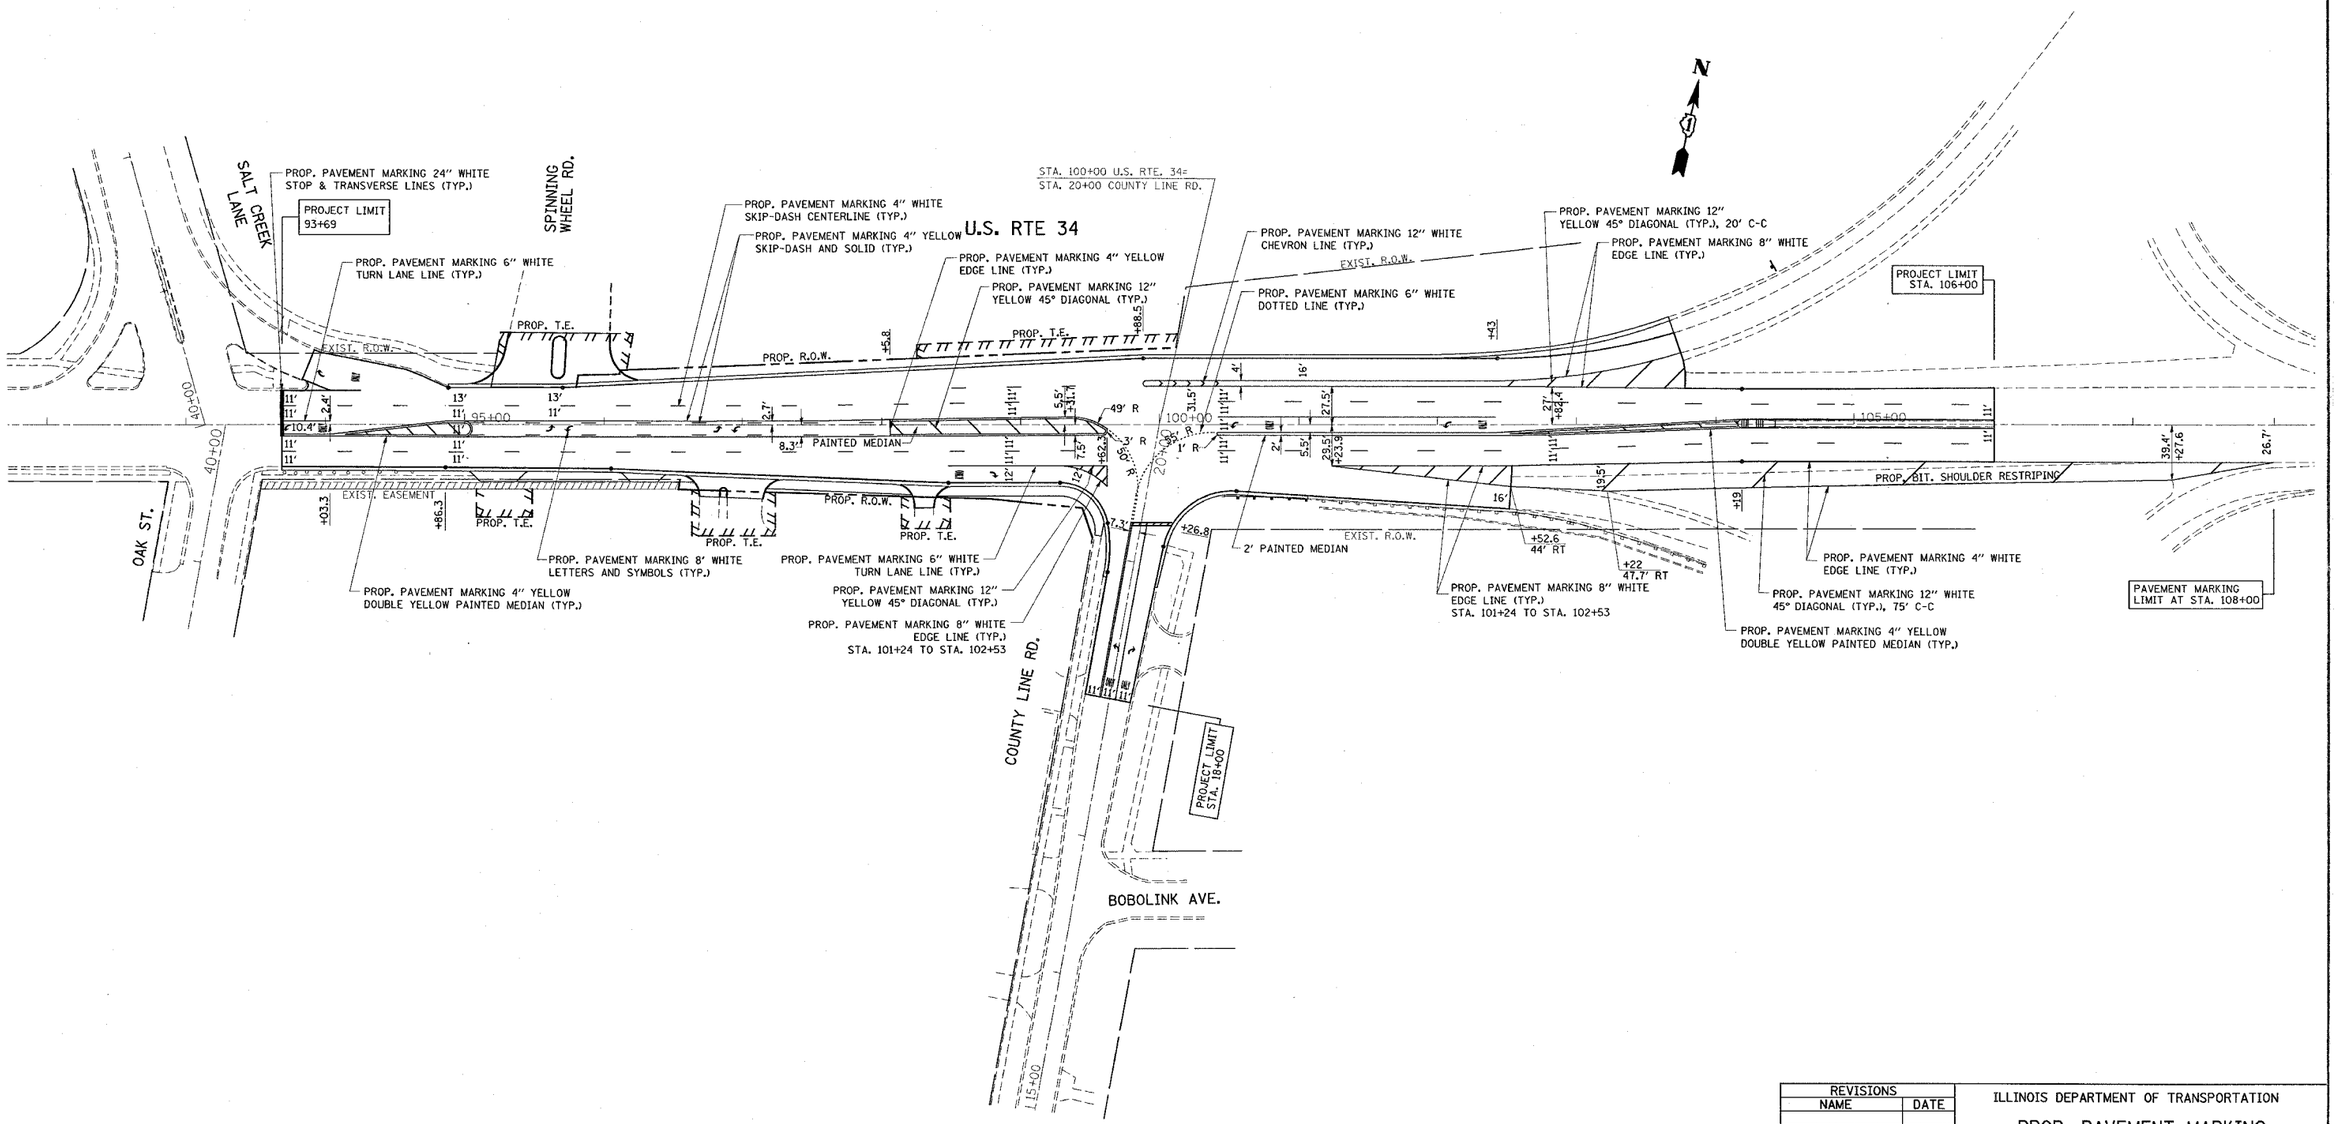

LEGEND

SODDING SALT TOLERANT

REVISIONS NAME	DATE

ILLINOIS DEPARTMENT OF TRANSPORTATION

PROP. PAVEMENT MARKING & LANDSCAPING PLAN U.S. RTE. 34 @ COUNTY LINE RD.

SCALE: VERT. 1"=50' HORIZ.
DATE 3/2/2007

DRAWN BY
CHECKED BY

R1

PLOT DATE = 3/2/2007
FILE NAME = c:\pro_jects\pl089803\sh_pmk_bb.dgn
PLOT SCALE = 50.0000 ' / IN.
USER NAME = drivabosgn