CONTRACT NO. 64560

F.A.P. RTE.	SECTION	COUNTY	TOTAL SHEETS	SHEET NO.
*	**	CARROLL	548	86
STA.		TO STA.		
FED. ROAD DIST. NO.	ILLINOIS	FED. AID PROJECT		

* ROUTE 17 (US 52 / IL 64)
** (1,2)RS & (3,1) RS-1

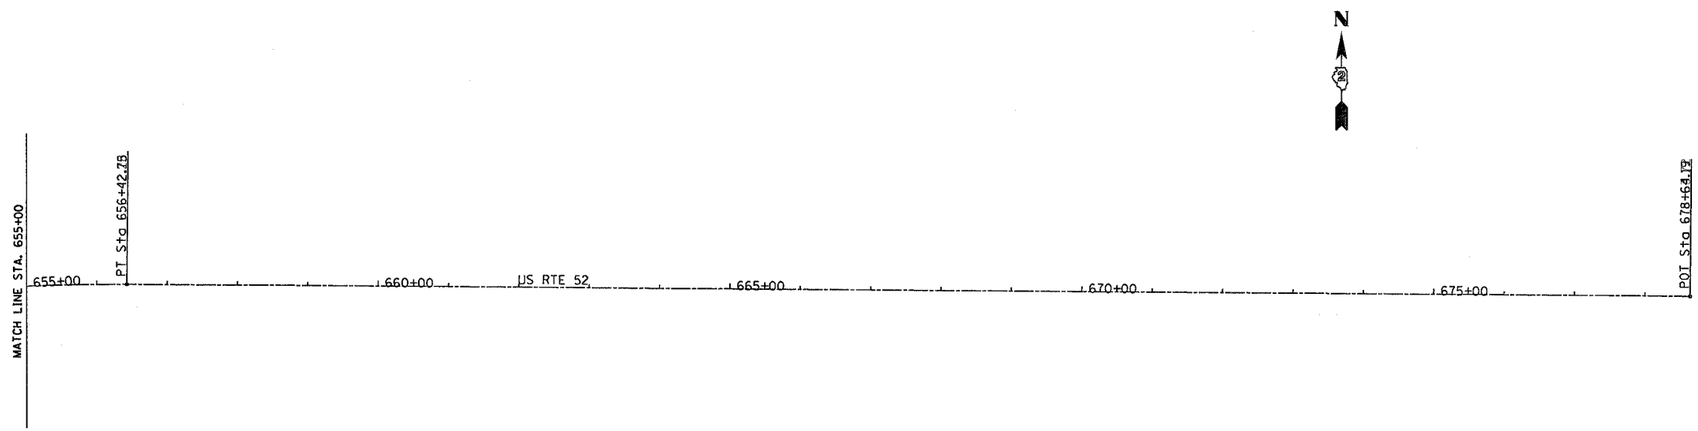

REVISIONS	
NAME	DATE

ILLINOIS DEPARTMENT OF TRANSPORTATION

SCALE: VERT.
HORIZ.
DATE

DRAWN BY
CHECKED BY

HORIZONTAL & VERTICAL CONTROL

PLOT DATE = Fri Mar 23 06:15:35 2007
FILE NAME = c:\pwworking\dot\d0074080\hcvcdgn
PLOT SCALE = 100.2268 ' / IN.
USER NAME = hansonke