F.A.P RTE.	SECTION	COUNTY	TOTAL SHEETS	SHEET NO.
505	110RS-1, 111RS-3	STEPHENSON	174	53
STA. 10205+00	TO STA. 10220+00			
FED. ROAD DIST. NO.	ILLINOIS	FED. AID PROJECT		

CONTRACT NO. 64C32

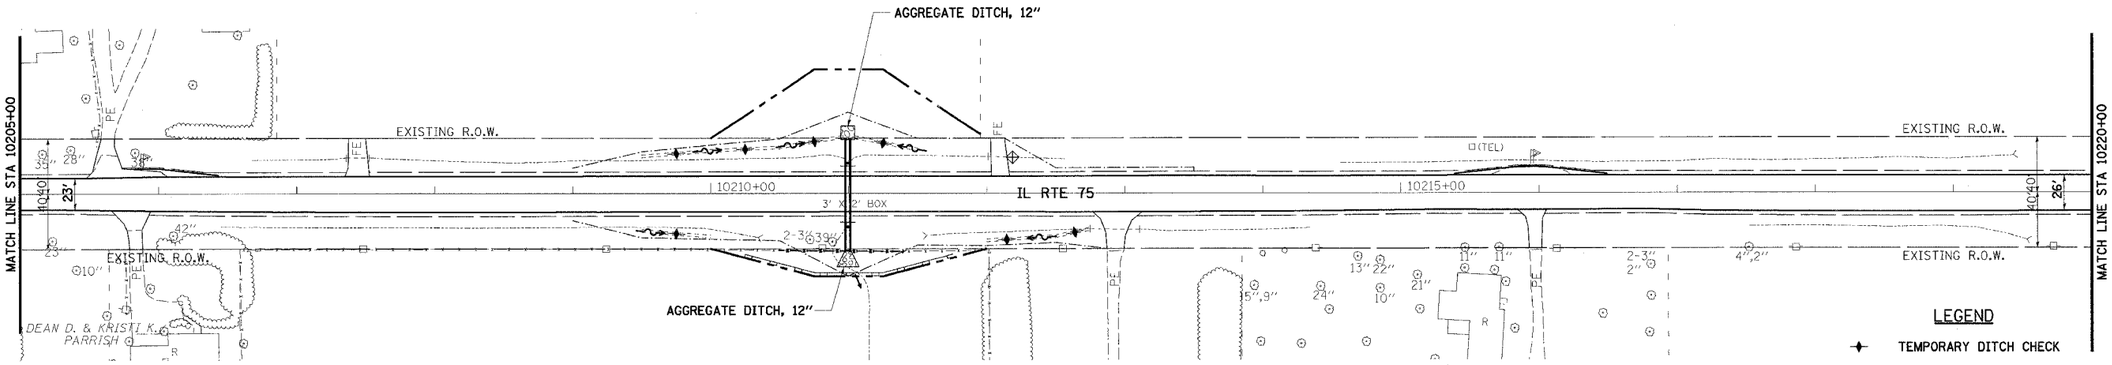

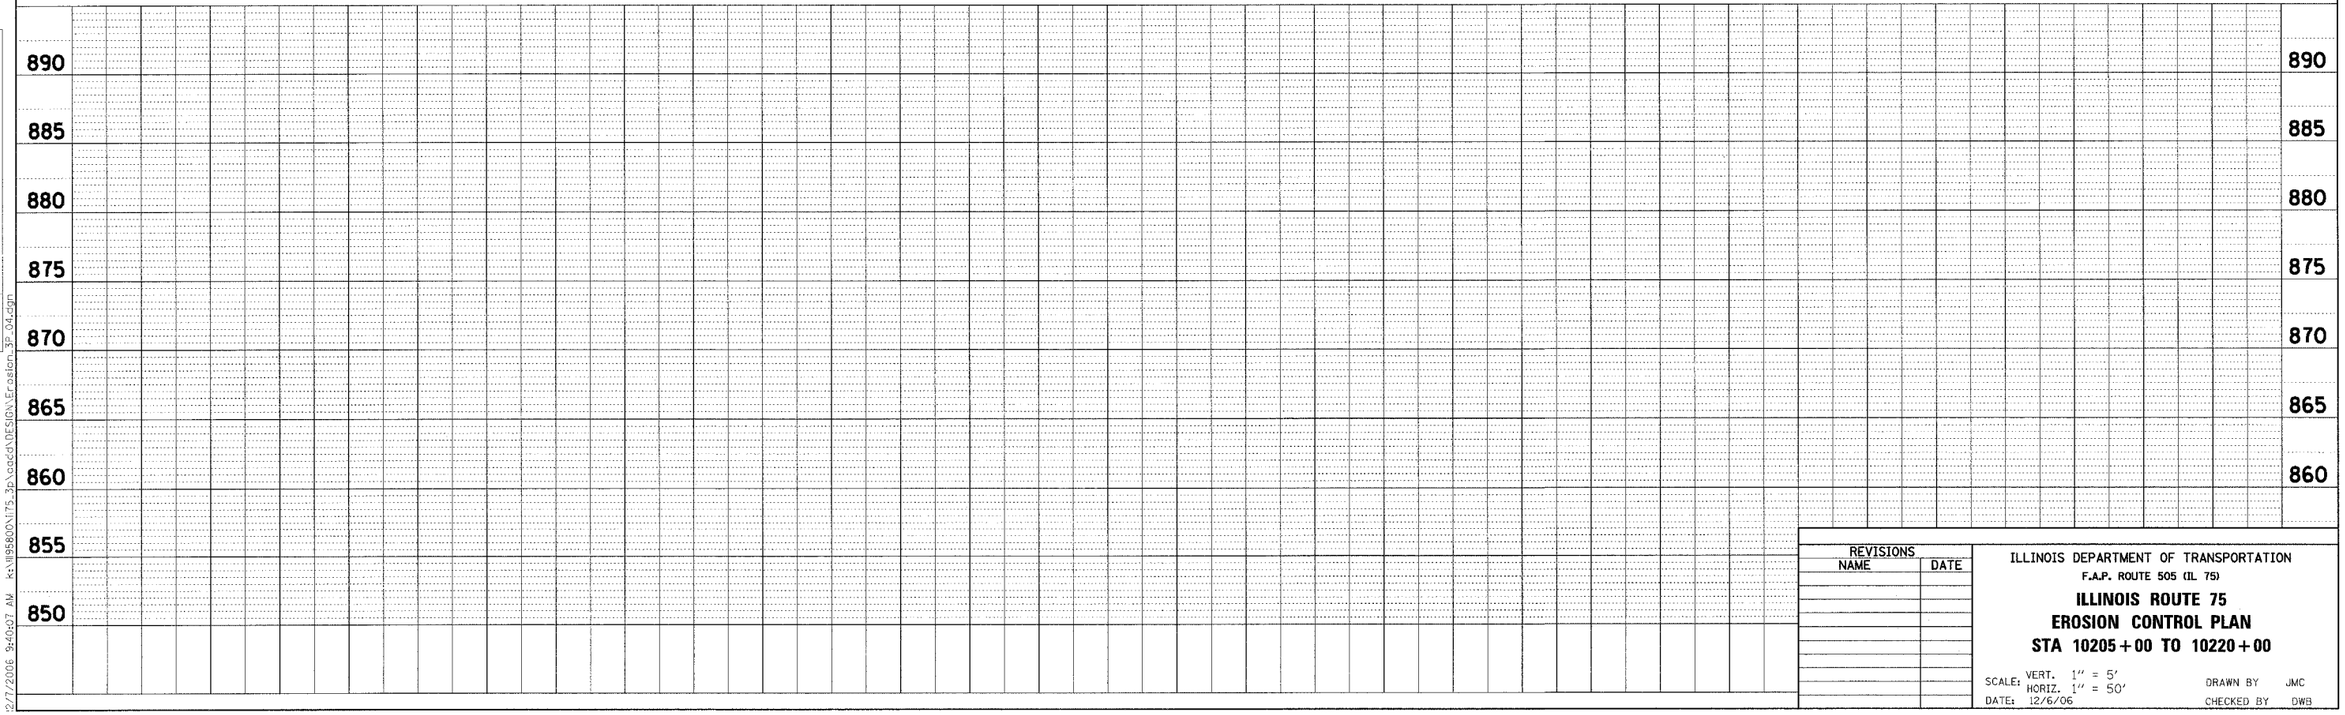

REVISIONS NAME	DATE

ILLINOIS DEPARTMENT OF TRANSPORTATION

F.A.P. ROUTE 505 (IL 75)

ILLINOIS ROUTE 75
EROSION CONTROL PLAN
STA 10205+00 TO 10220+00

SCALE: VERT. 1" = 5'
HORIZ. 1" = 50'

DATE: 12/6/06

DRAWN BY JMC

CHECKED BY DWB

PLAN — SURVEYED, DRAWN, ALIGNMENT CHECKED, NOTE BOOK NO., PLOT SCALE, PLOT FILE NAME, BY, DATE

PROFILE — SURVEYED, DRAWN, GRADES CHECKED, SHEET NO., NOTE BOOK NO., PLOT SCALE, PLOT FILE NAME, BY, DATE

12/7/2006 9:40:07 AM k:\IR95800\175_3p\acad\DESIGN\Erosion_3P_04.dgn