CONTRACT NO. 64C32

F.A.P RTE.	SECTION	COUNTY	TOTAL SHEETS	SHEET NO.
505		STEPHENSON	174	98
STA. 10227+00.00		TO STA. 10228+50.00		
FED. ROAD DIST. NO.	ILLINOIS	FED. AID PROJECT		

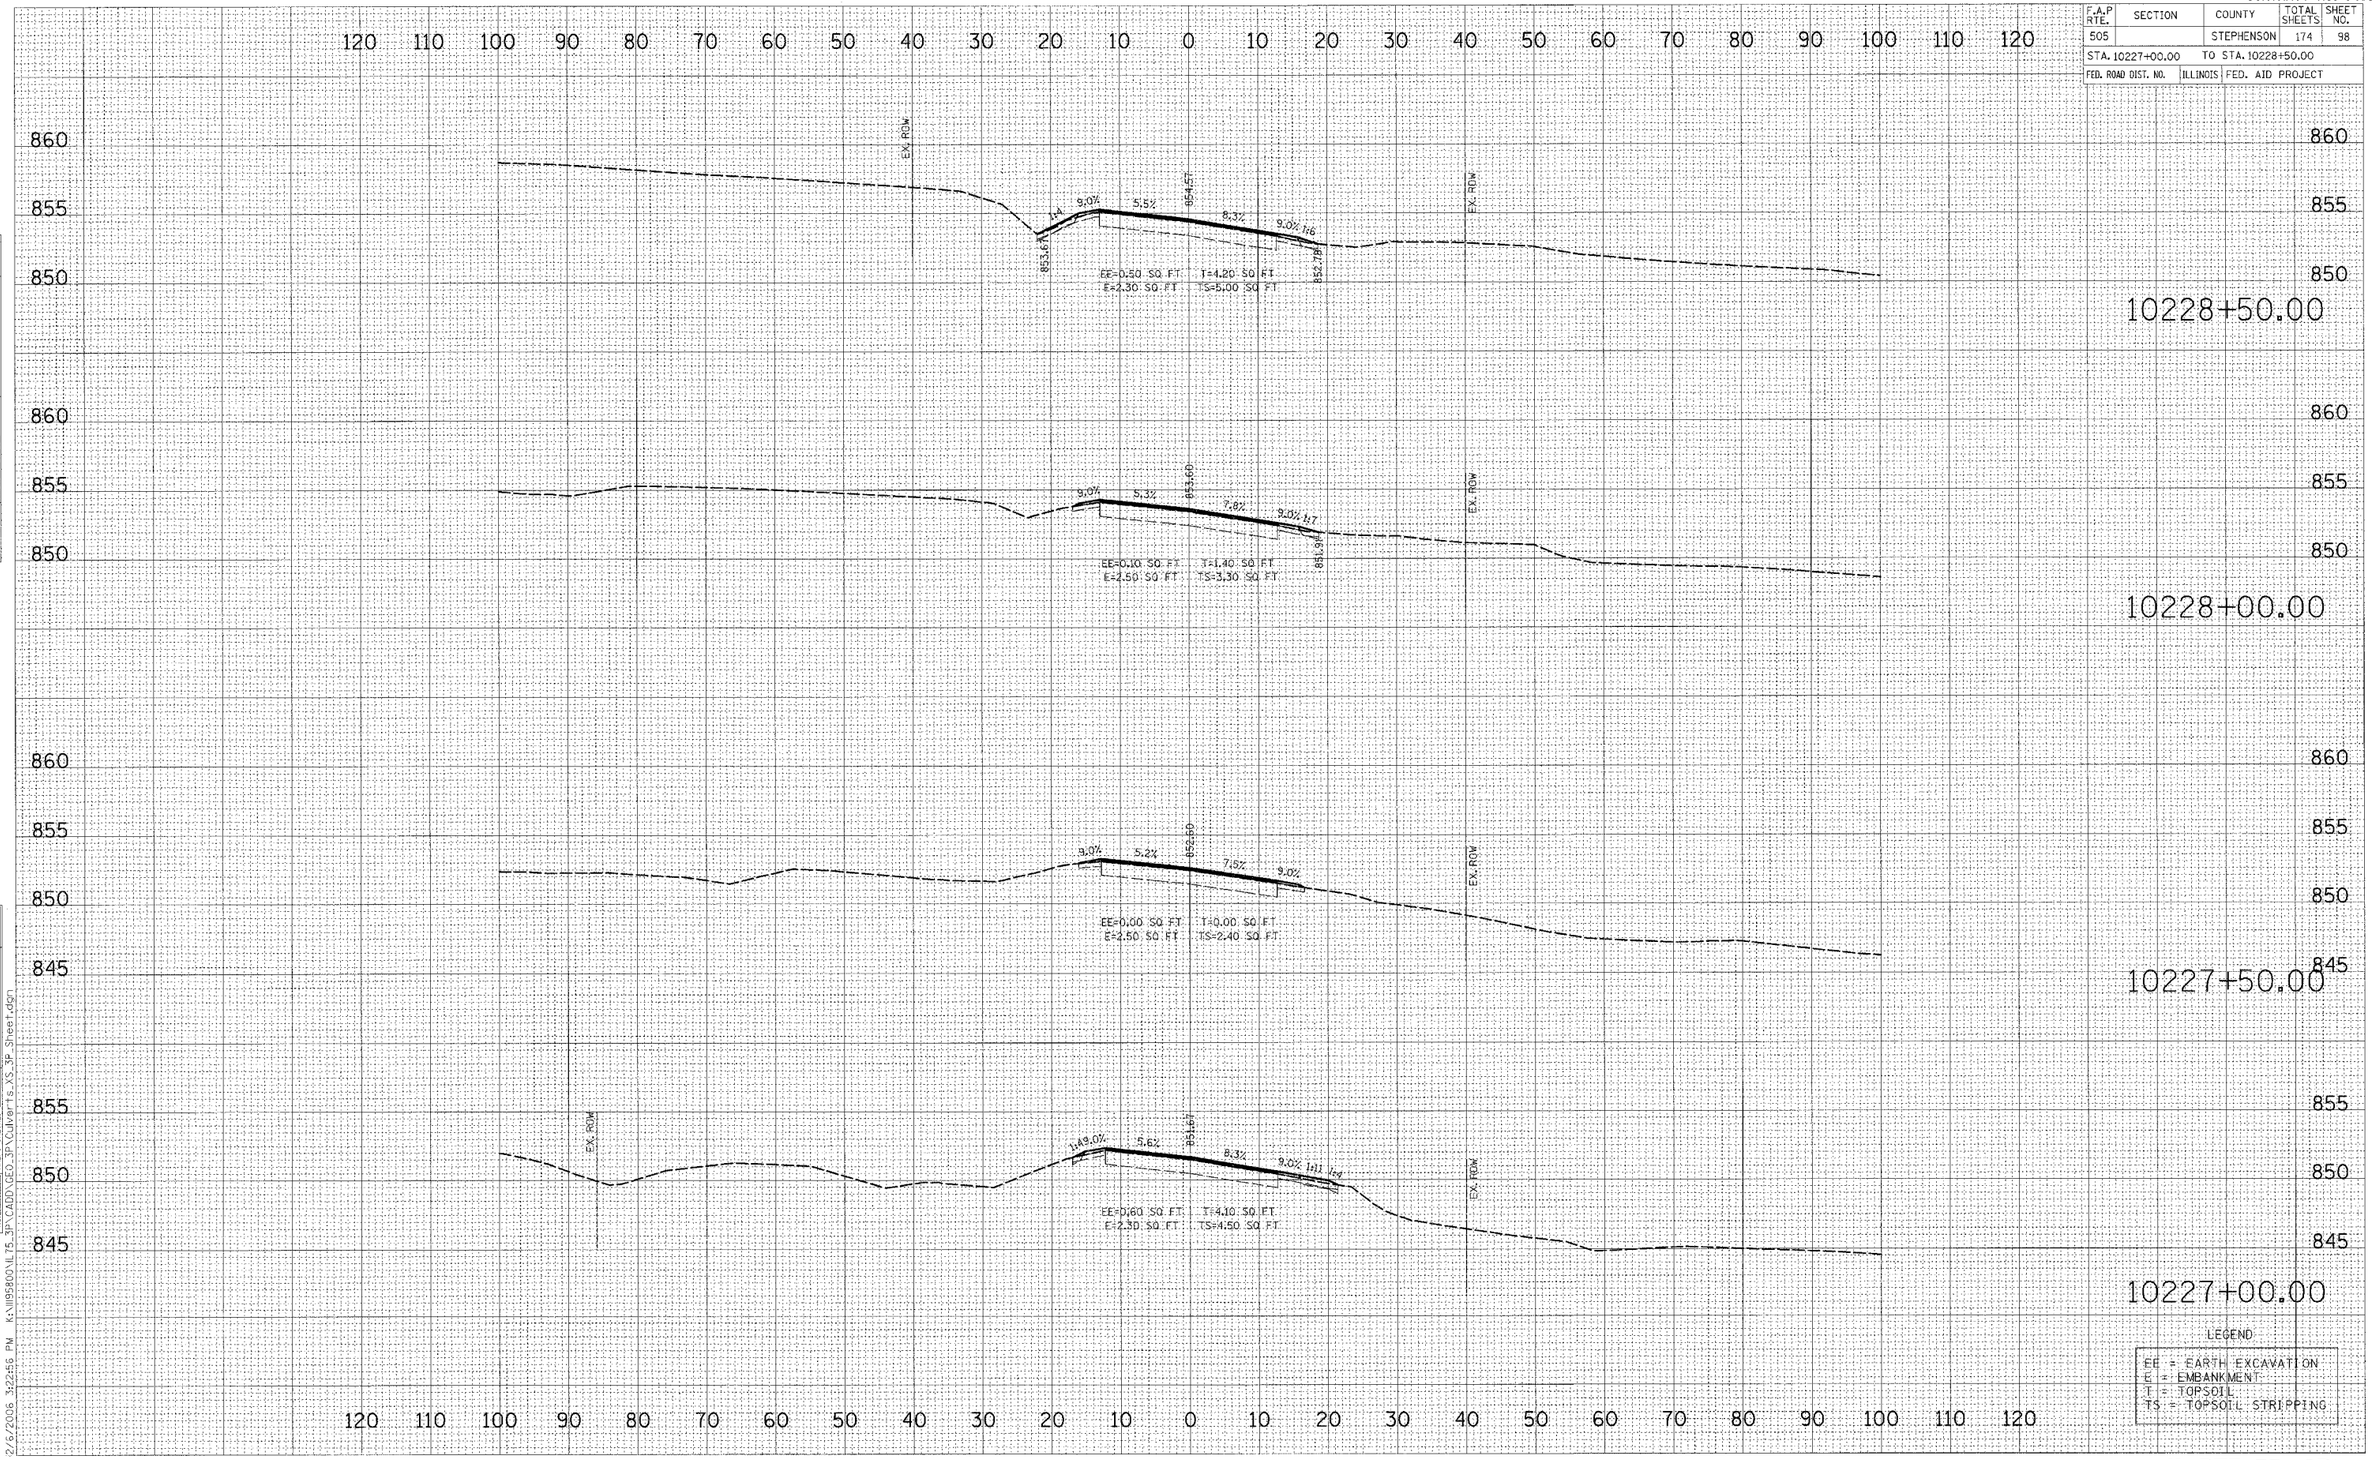

FINAL SURVEY NOTE BOOK — SURVEYED / PLOTTED / TEMPLATE / AREAS / AREAS CHECKED — BY — DATE

ORIGINAL SURVEY NOTE BOOK — SURVEYED / PLOTTED / TEMPLATE / AREAS / AREAS CHECKED — BY — DATE

2/6/2006 3:22:56 PM K:\IL95800\IL75_3P\CADD\GEO_3P\Culverts_XS_3P Sheet.dgn

IL RTE 75 (3P)
CULVERT – 3