PLOT DATE = 3/30/2007
FILE NAME = c:\projects\d514406 (v8)\010.0145\0145.sn.sheet.dgn
PLOT SCALE = 10.5882 ' / IN.
USER NAME = pierson0r

ORIGINAL SURVEY		BY	DATE
	SURVEYED		
	PLOTTED		
	TEMPLATE		
	AREAS		
NO.	AREAS CHECKED		

FINAL SURVEY		BY	DATE
	SURVEYED		
	PLOTTED		
NOTE BOOK	TEMPLATE		
	AREAS		
NO.	AREAS CHECKED		

S.N. 010-0145

Sheet 6 of 8

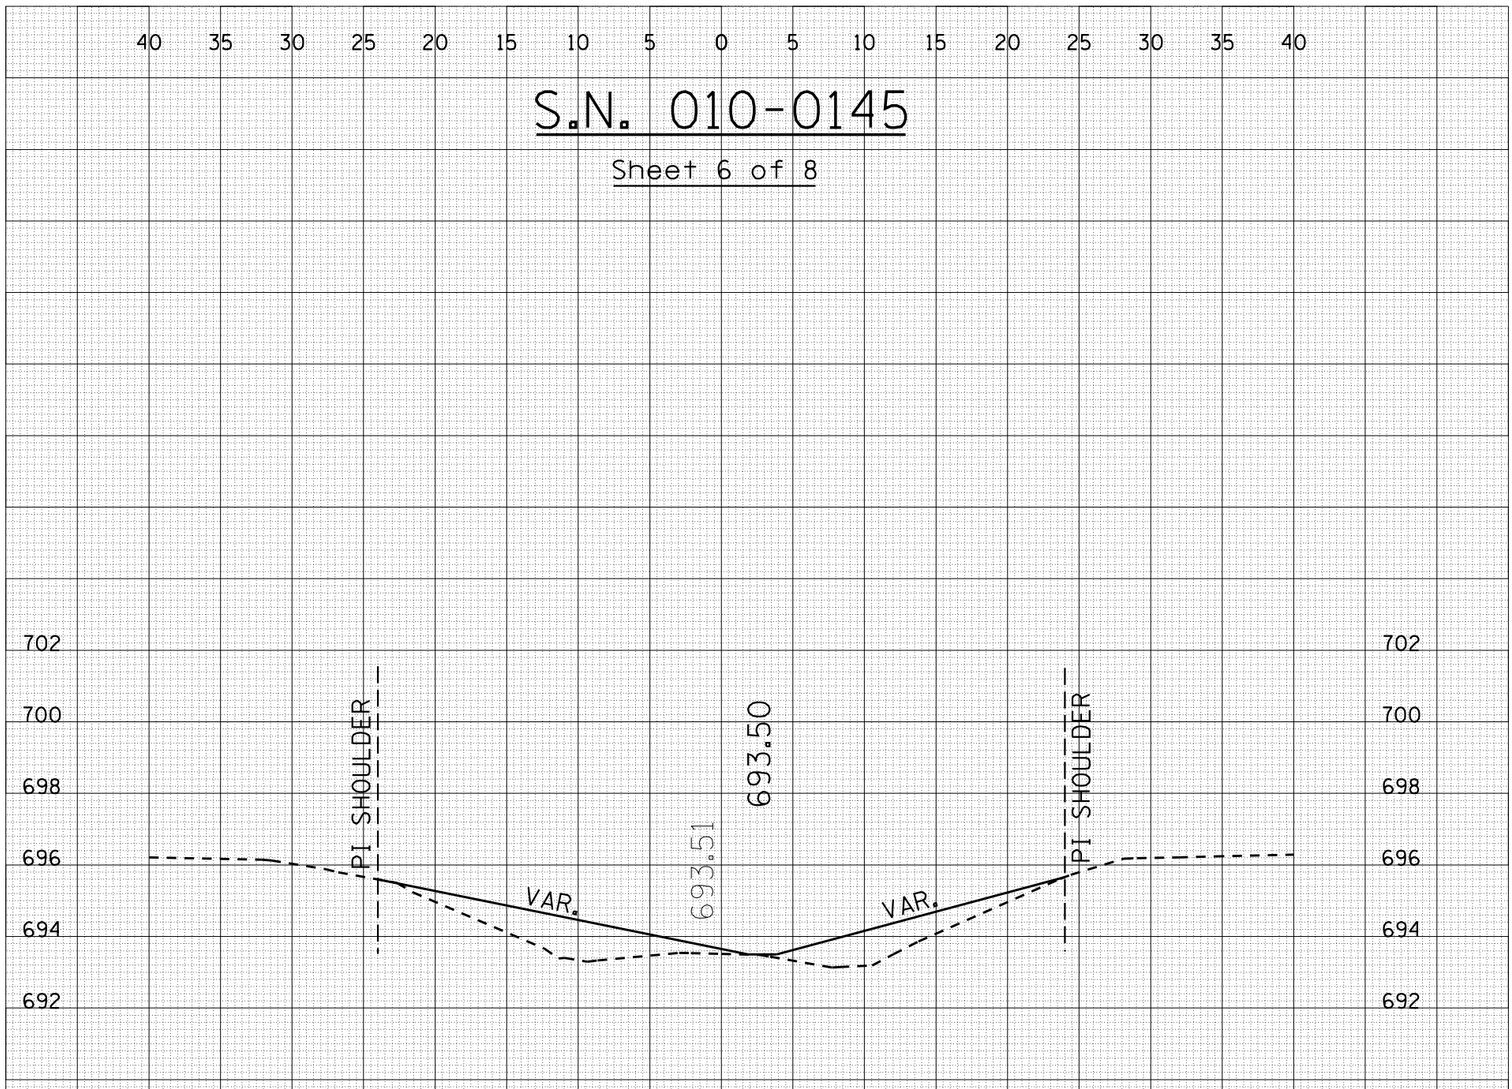

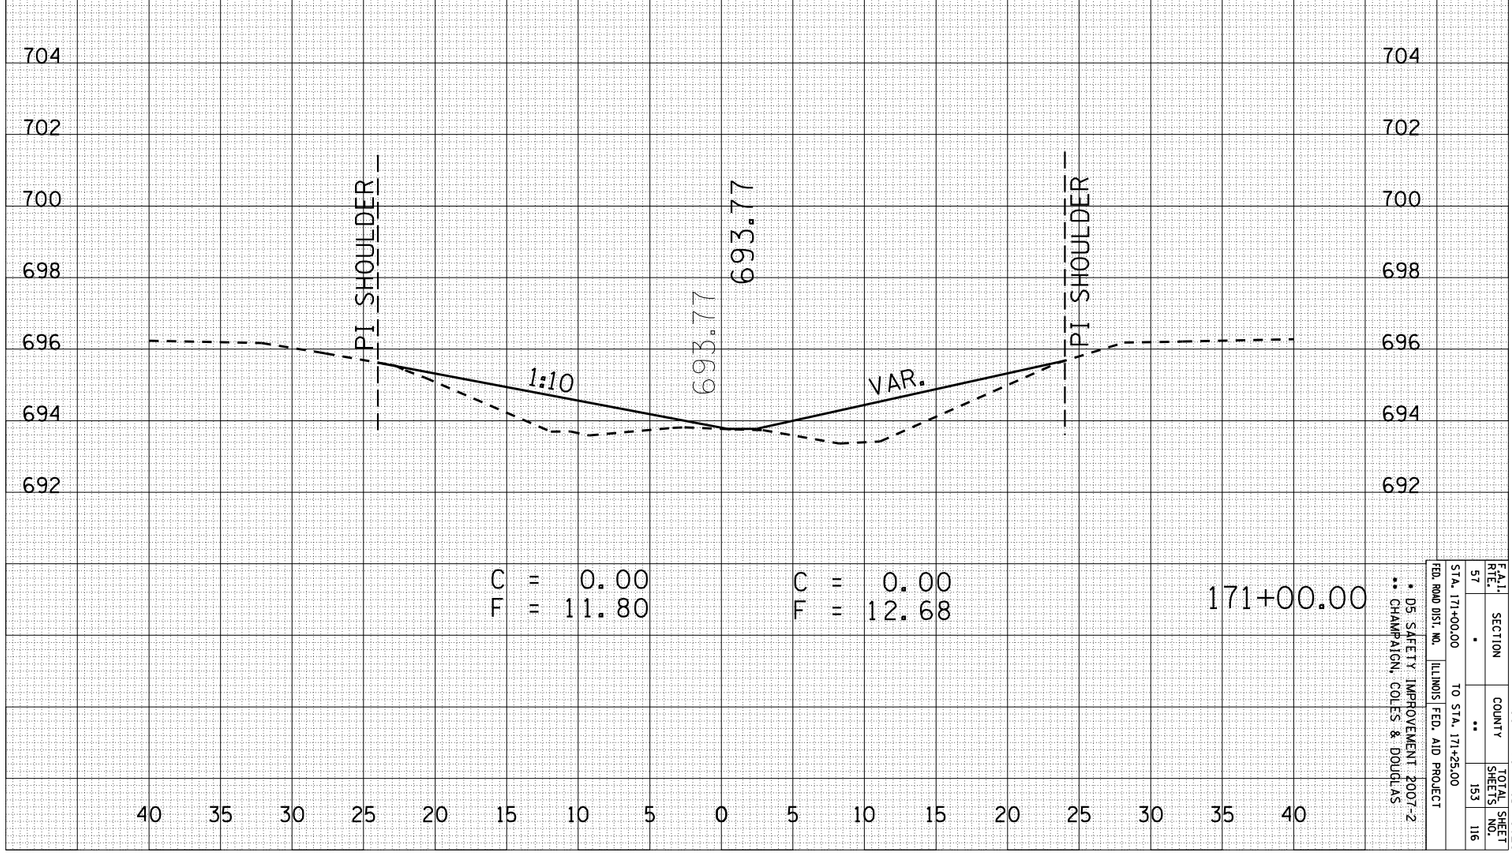

F.A.I. RTE.	SECTION	COUNTY	TOTAL SHEETS	SHEET NO.
57	*	**	153	116

STA. 171+00.00 TO STA. 171+25.00

FED. ROAD DIST. NO. | ILLINOIS | FED. AID PROJECT

* D5 SAFETY IMPROVEMENT 2007-2
** CHAMPAIGN, COLES & DOUGLAS

CONTRACT NO. 70628