PLOT DATE = 3/30/2007
FILE NAME = c:\projects\d514406 (v8)\010.0145\0145.sn.sheet.dgn
PLOT SCALE = 10.5882 ' / IN.
USER NAME = pierson&r

| ORIGINAL SURVEY | | BY | DATE |
|---|---|---|---|
| | SURVEYED | | |
| | PLOTTED | | |
| | TEMPLATE | | |
| NO. | AREAS | | |
| | AREAS CHECKED | | |

| FINAL SURVEY | | BY | DATE |
|---|---|---|---|
| | SURVEYED | | |
| | PLOTTED | | |
| NOTE BOOK | TEMPLATE | | |
| | AREAS | | |
| NO. | AREAS CHECKED | | |

# S.N. 010-0145

Sheet 8 of 8

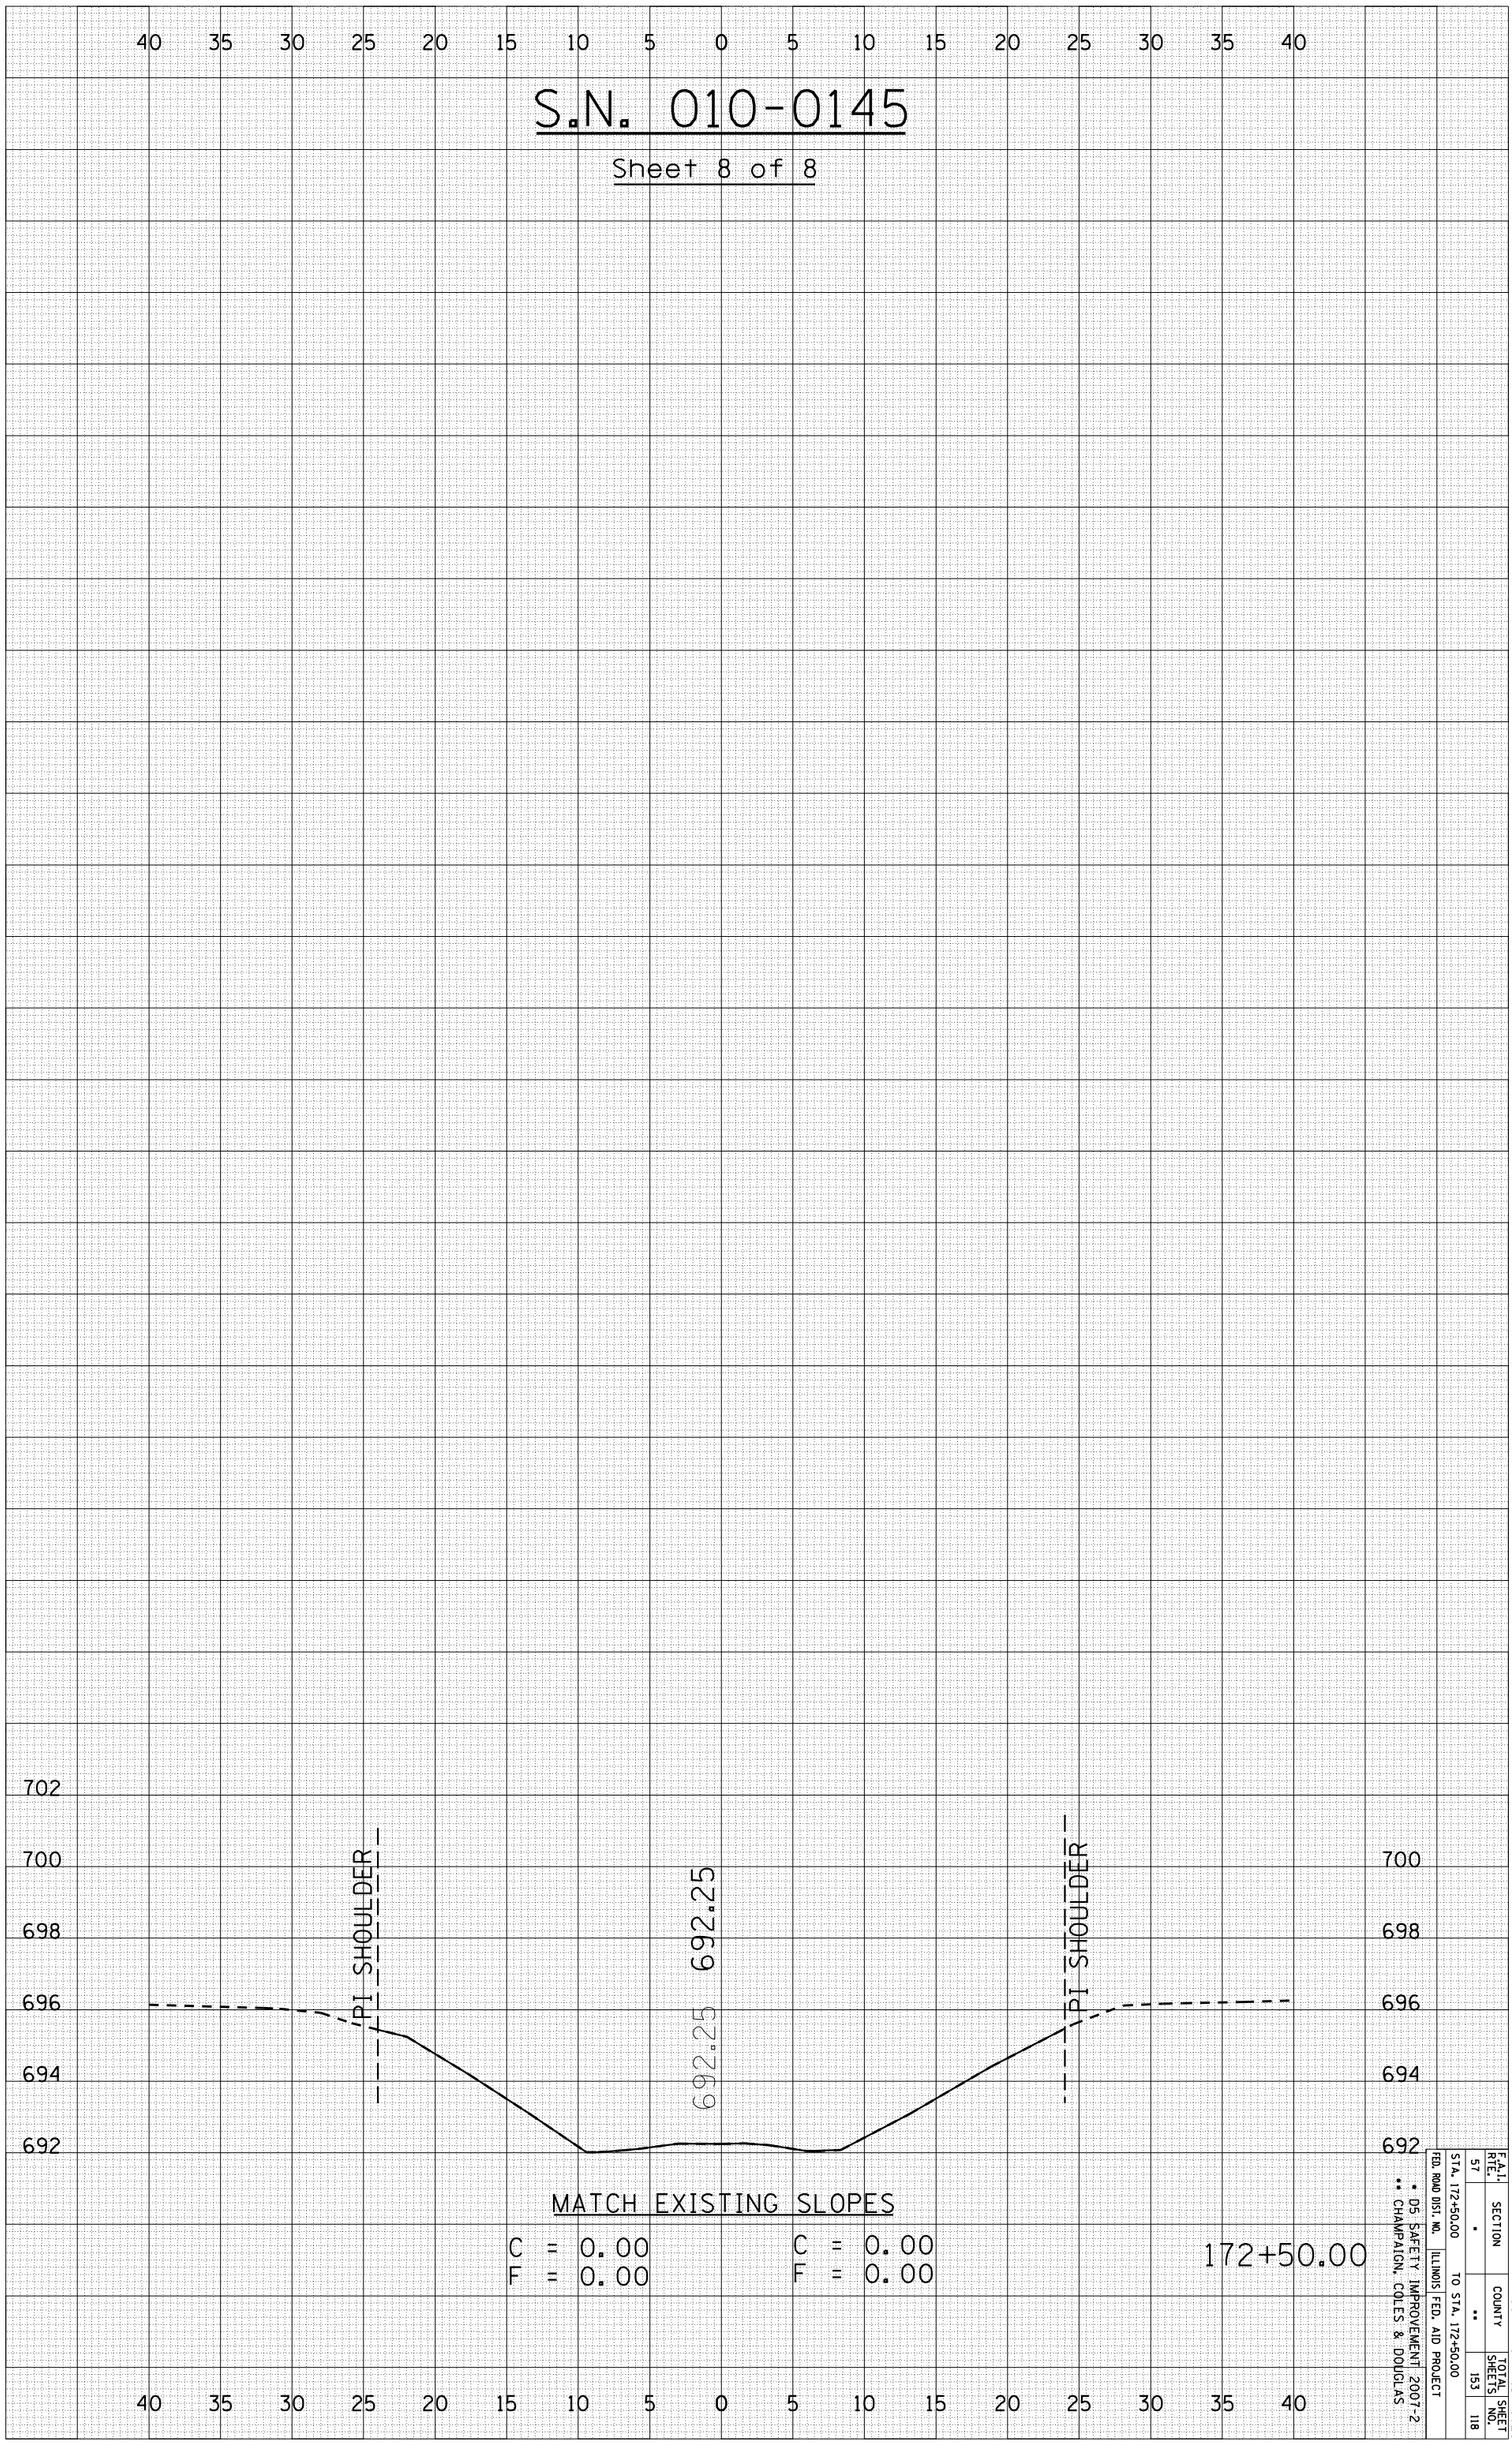


CONTRACT NO. 70628

| F.A.I. RTE. | SECTION | COUNTY | TOTAL SHEETS | SHEET NO. |
|---|---|---|---|---|
| 57 | * | ** | 153 | 118 |

FED. ROAD DIST. NO. | ILLINOIS | FED. AID PROJECT

STA. 172+50.00 TO STA. 172+50.00

** D5 SAFETY IMPROVEMENT 2007-2
** CHAMPAIGN, COLES & DOUGLAS