PLOT DATE = 3/30/2007
FILE NAME = c:\projects\d514406 (v8)\010.0176\0176.pcs\sheet.dgn
PLOT SCALE = 10.5882 ' / IN.
USER NAME = pierson&r

ORIGINAL SURVEY		BY	DATE
	SURVEYED		
	PLOTTED		
	TEMPLATE		
NO.	AREAS		
	AREAS CHECKED		

FINAL SURVEY		BY	DATE
	SURVEYED		
	PLOTTED		
NOTE BOOK	TEMPLATE		
	AREAS		
NO.	AREAS CHECKED		

S.N. 010-0176

Sheet 1 of 6

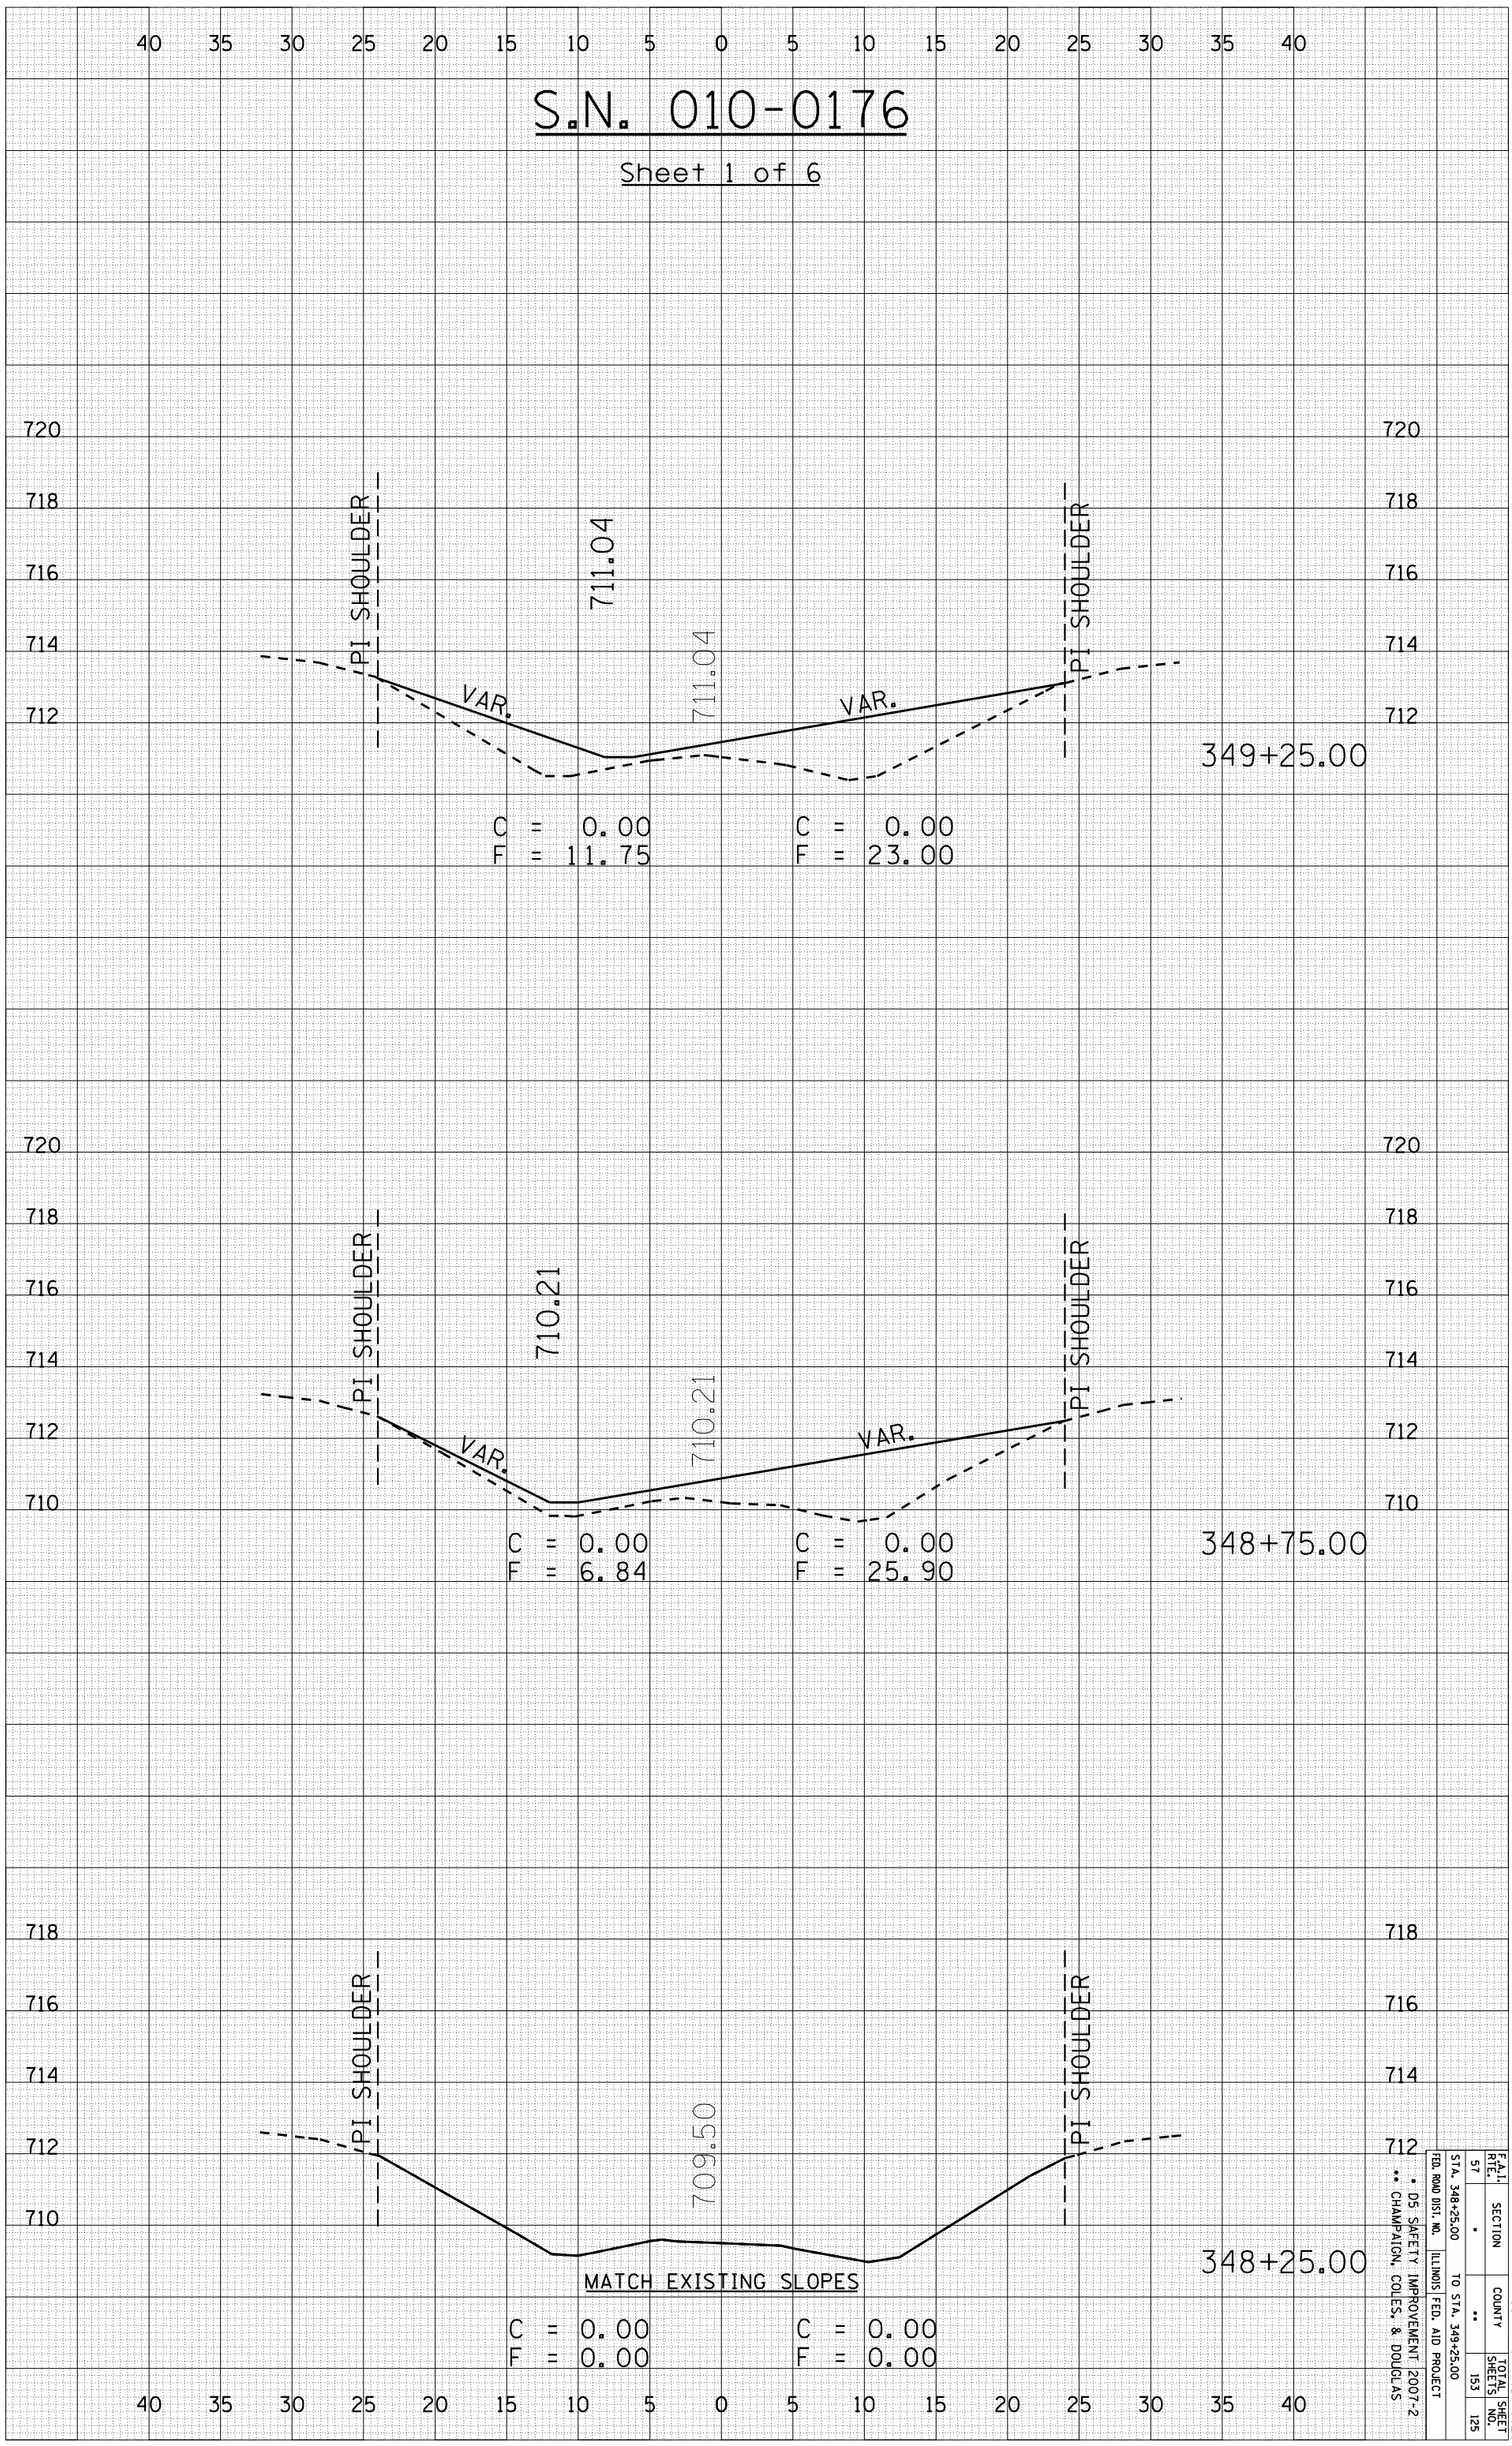

CONTRACT NO. 70628

F.A.I. RTE.	SECTION	COUNTY	TOTAL SHEETS	SHEET NO.
57	*	**	153	125

STA. 348+25.00 TO STA. 349+25.00

FED. ROAD DIST. NO. | ILLINOIS | FED. AID PROJECT

* D5 SAFETY IMPROVEMENT 2007-2
** CHAMPAIGN, COLES, & DOUGLAS