PLOT DATE = 3/30/2007
FILE NAME = c:\projects\d514406 (v8)\010.0176\0176.pcomhsmdgn
PLOT SCALE = 10.5882 ' / IN.
USER NAME = pierson&r

ORIGINAL SURVEY		BY	DATE
	SURVEYED		
	PLOTTED		
	TEMPLATE		
NO.	AREAS		
	AREAS CHECKED		

FINAL SURVEY		BY	DATE
	SURVEYED		
	PLOTTED		
NOTE BOOK	TEMPLATE		
	AREAS		
NO.	AREAS CHECKED		

S.N. 010-0176

Sheet 3 of 6

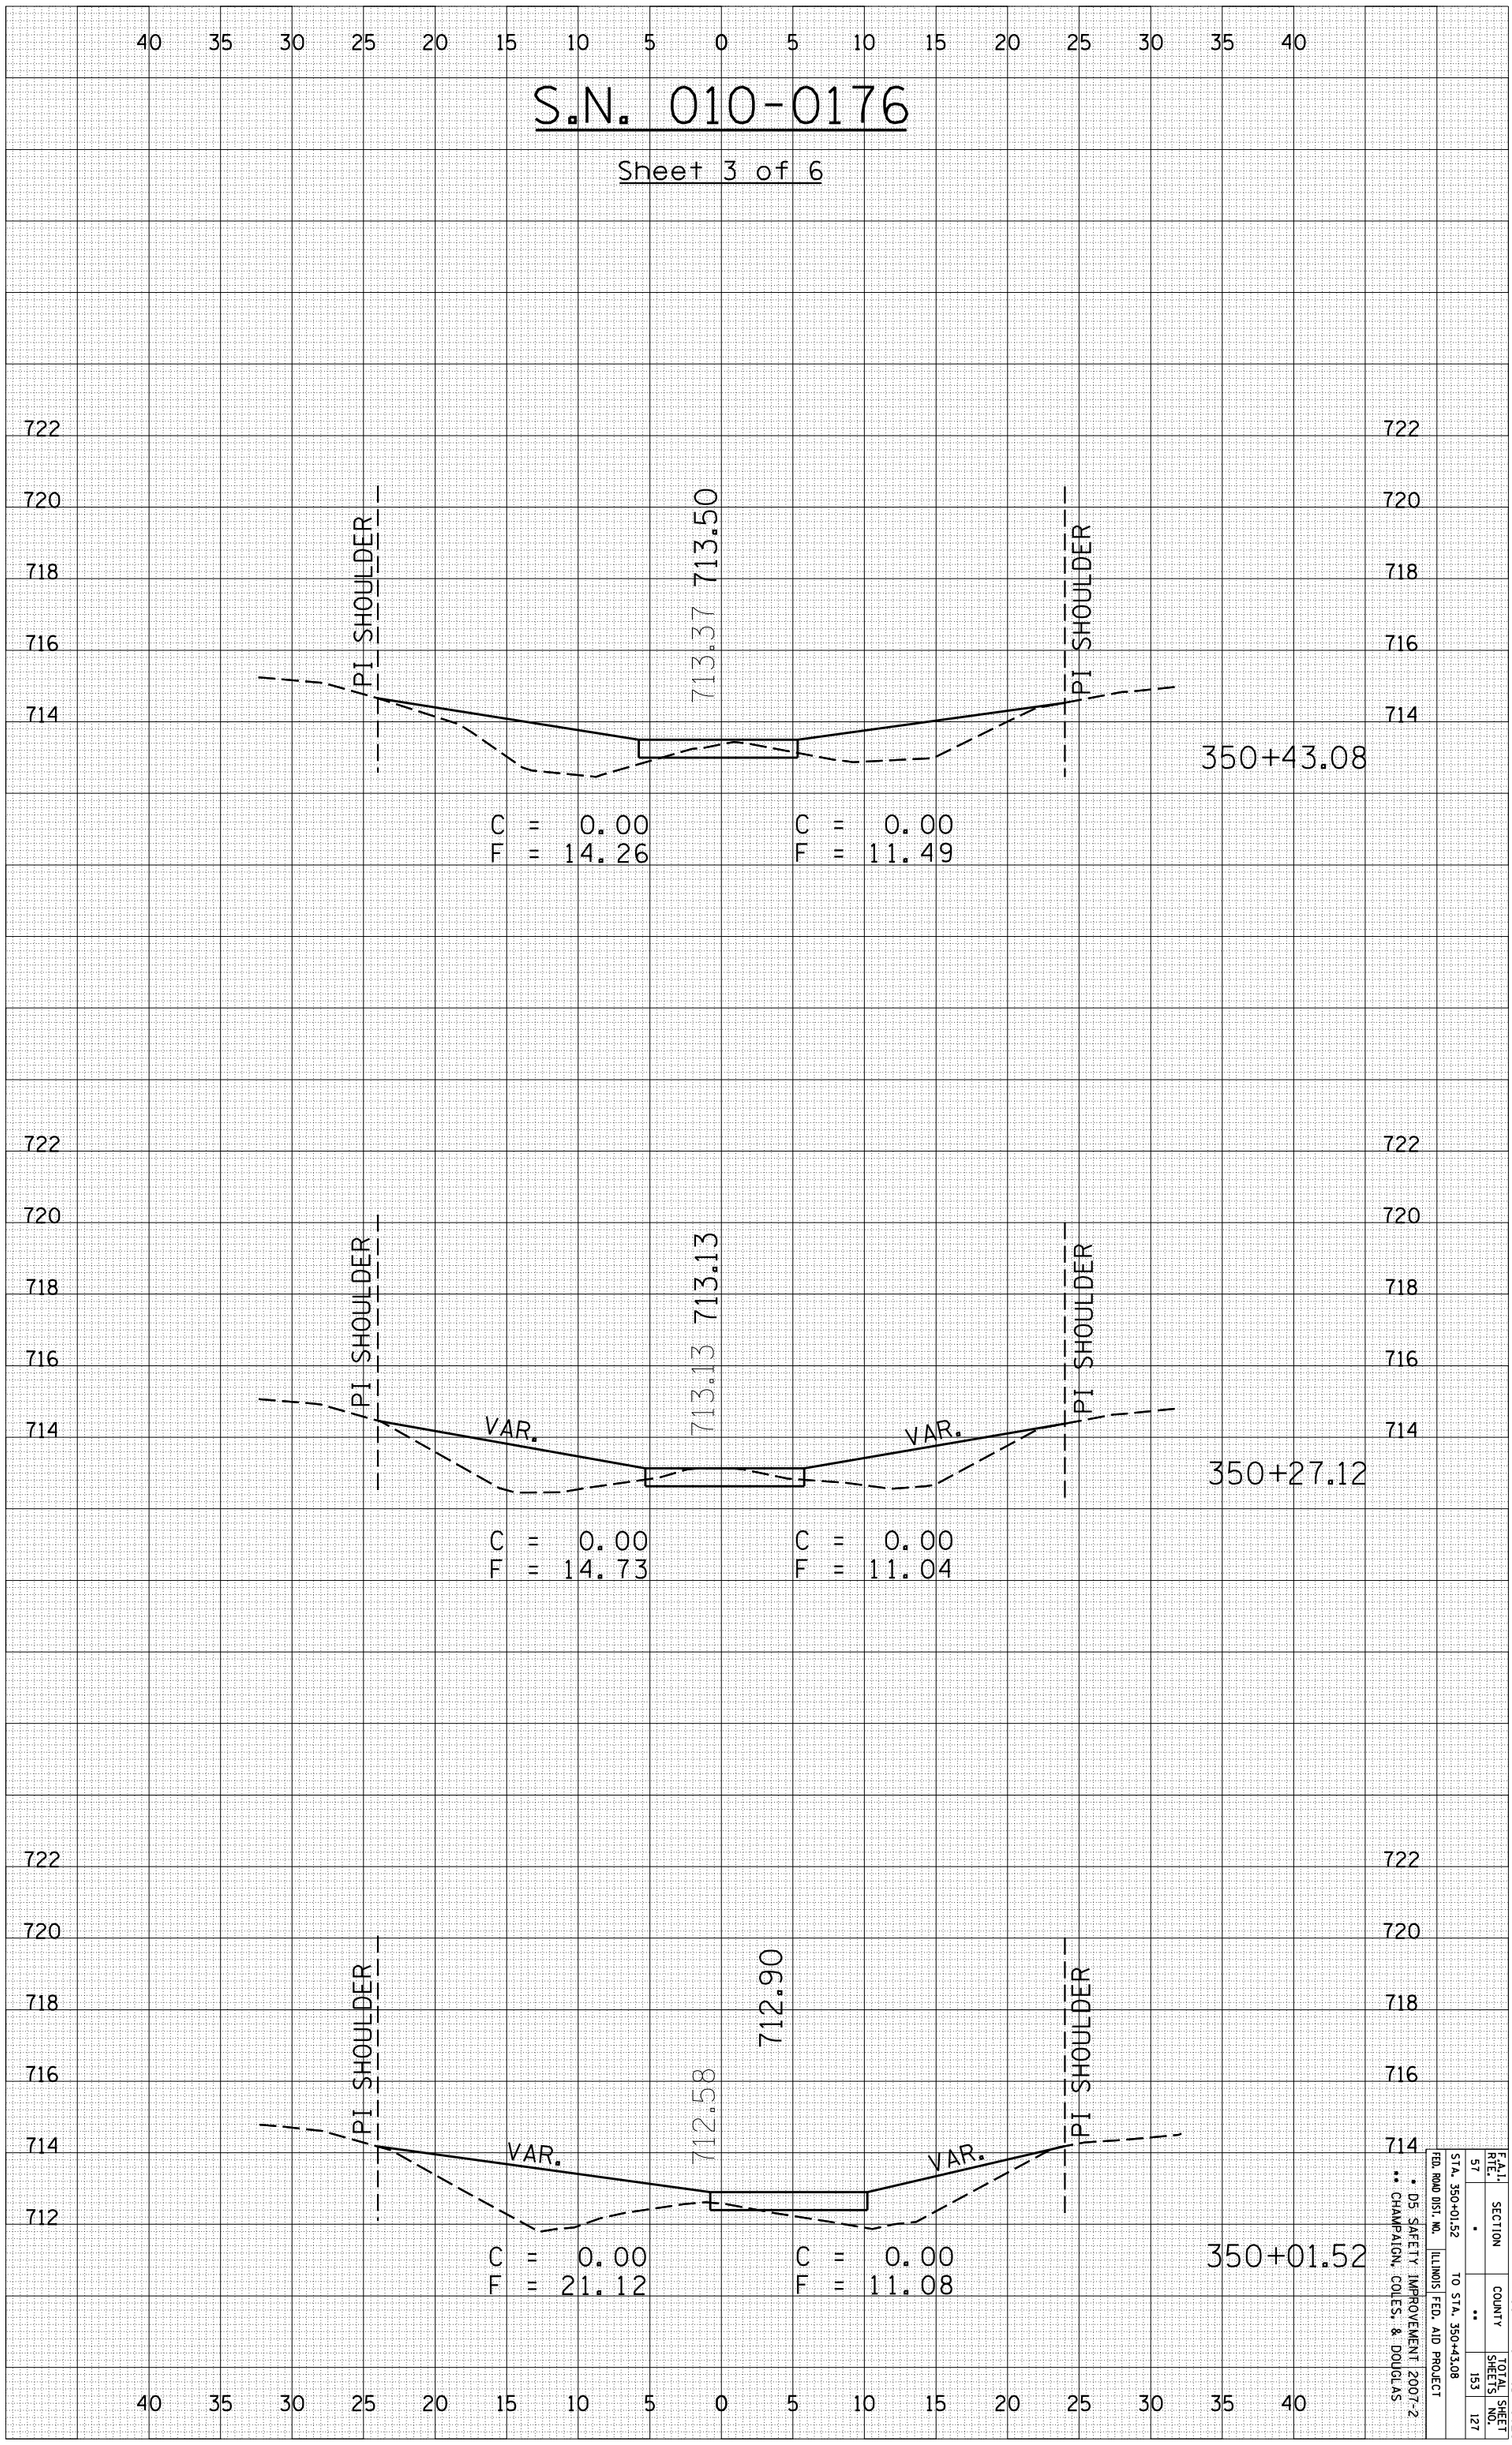

• DS SAFETY IMPROVEMENT 2007-2
•• CHAMPAIGN, COLES, & DOUGLAS

F.A.P. RTE.	SECTION	COUNTY	TOTAL SHEETS	SHEET NO.
57	•	••	153	127

STA. 350+01.52 TO STA. 350+43.08

FED. ROAD DIST. NO. | ILLINOIS | FED. AID PROJECT

CONTRACT NO. 70628