CONTRACT NO. 72900

F.A.P RTE.	SECTION	COUNTY	TOTAL SHEETS	SHEET NO.
320		LOGAN	111	84
STA.		TO STA.		
FED. ROAD DIST. NO.	ILLINOIS	FED. AID PROJECT		

FINAL SURVEY — NOTE BOOK — NO. — SURVEYED — PLOTTED — TYPICAL SHEET — AREAS — AREAS CHECKED — BY — DATE

ORIGINAL SURVEY — NOTE BOOK — NO. — SURVEYED — PLOTTED — TYPICAL SHEET — AREAS — AREAS CHECKED — BY — DATE

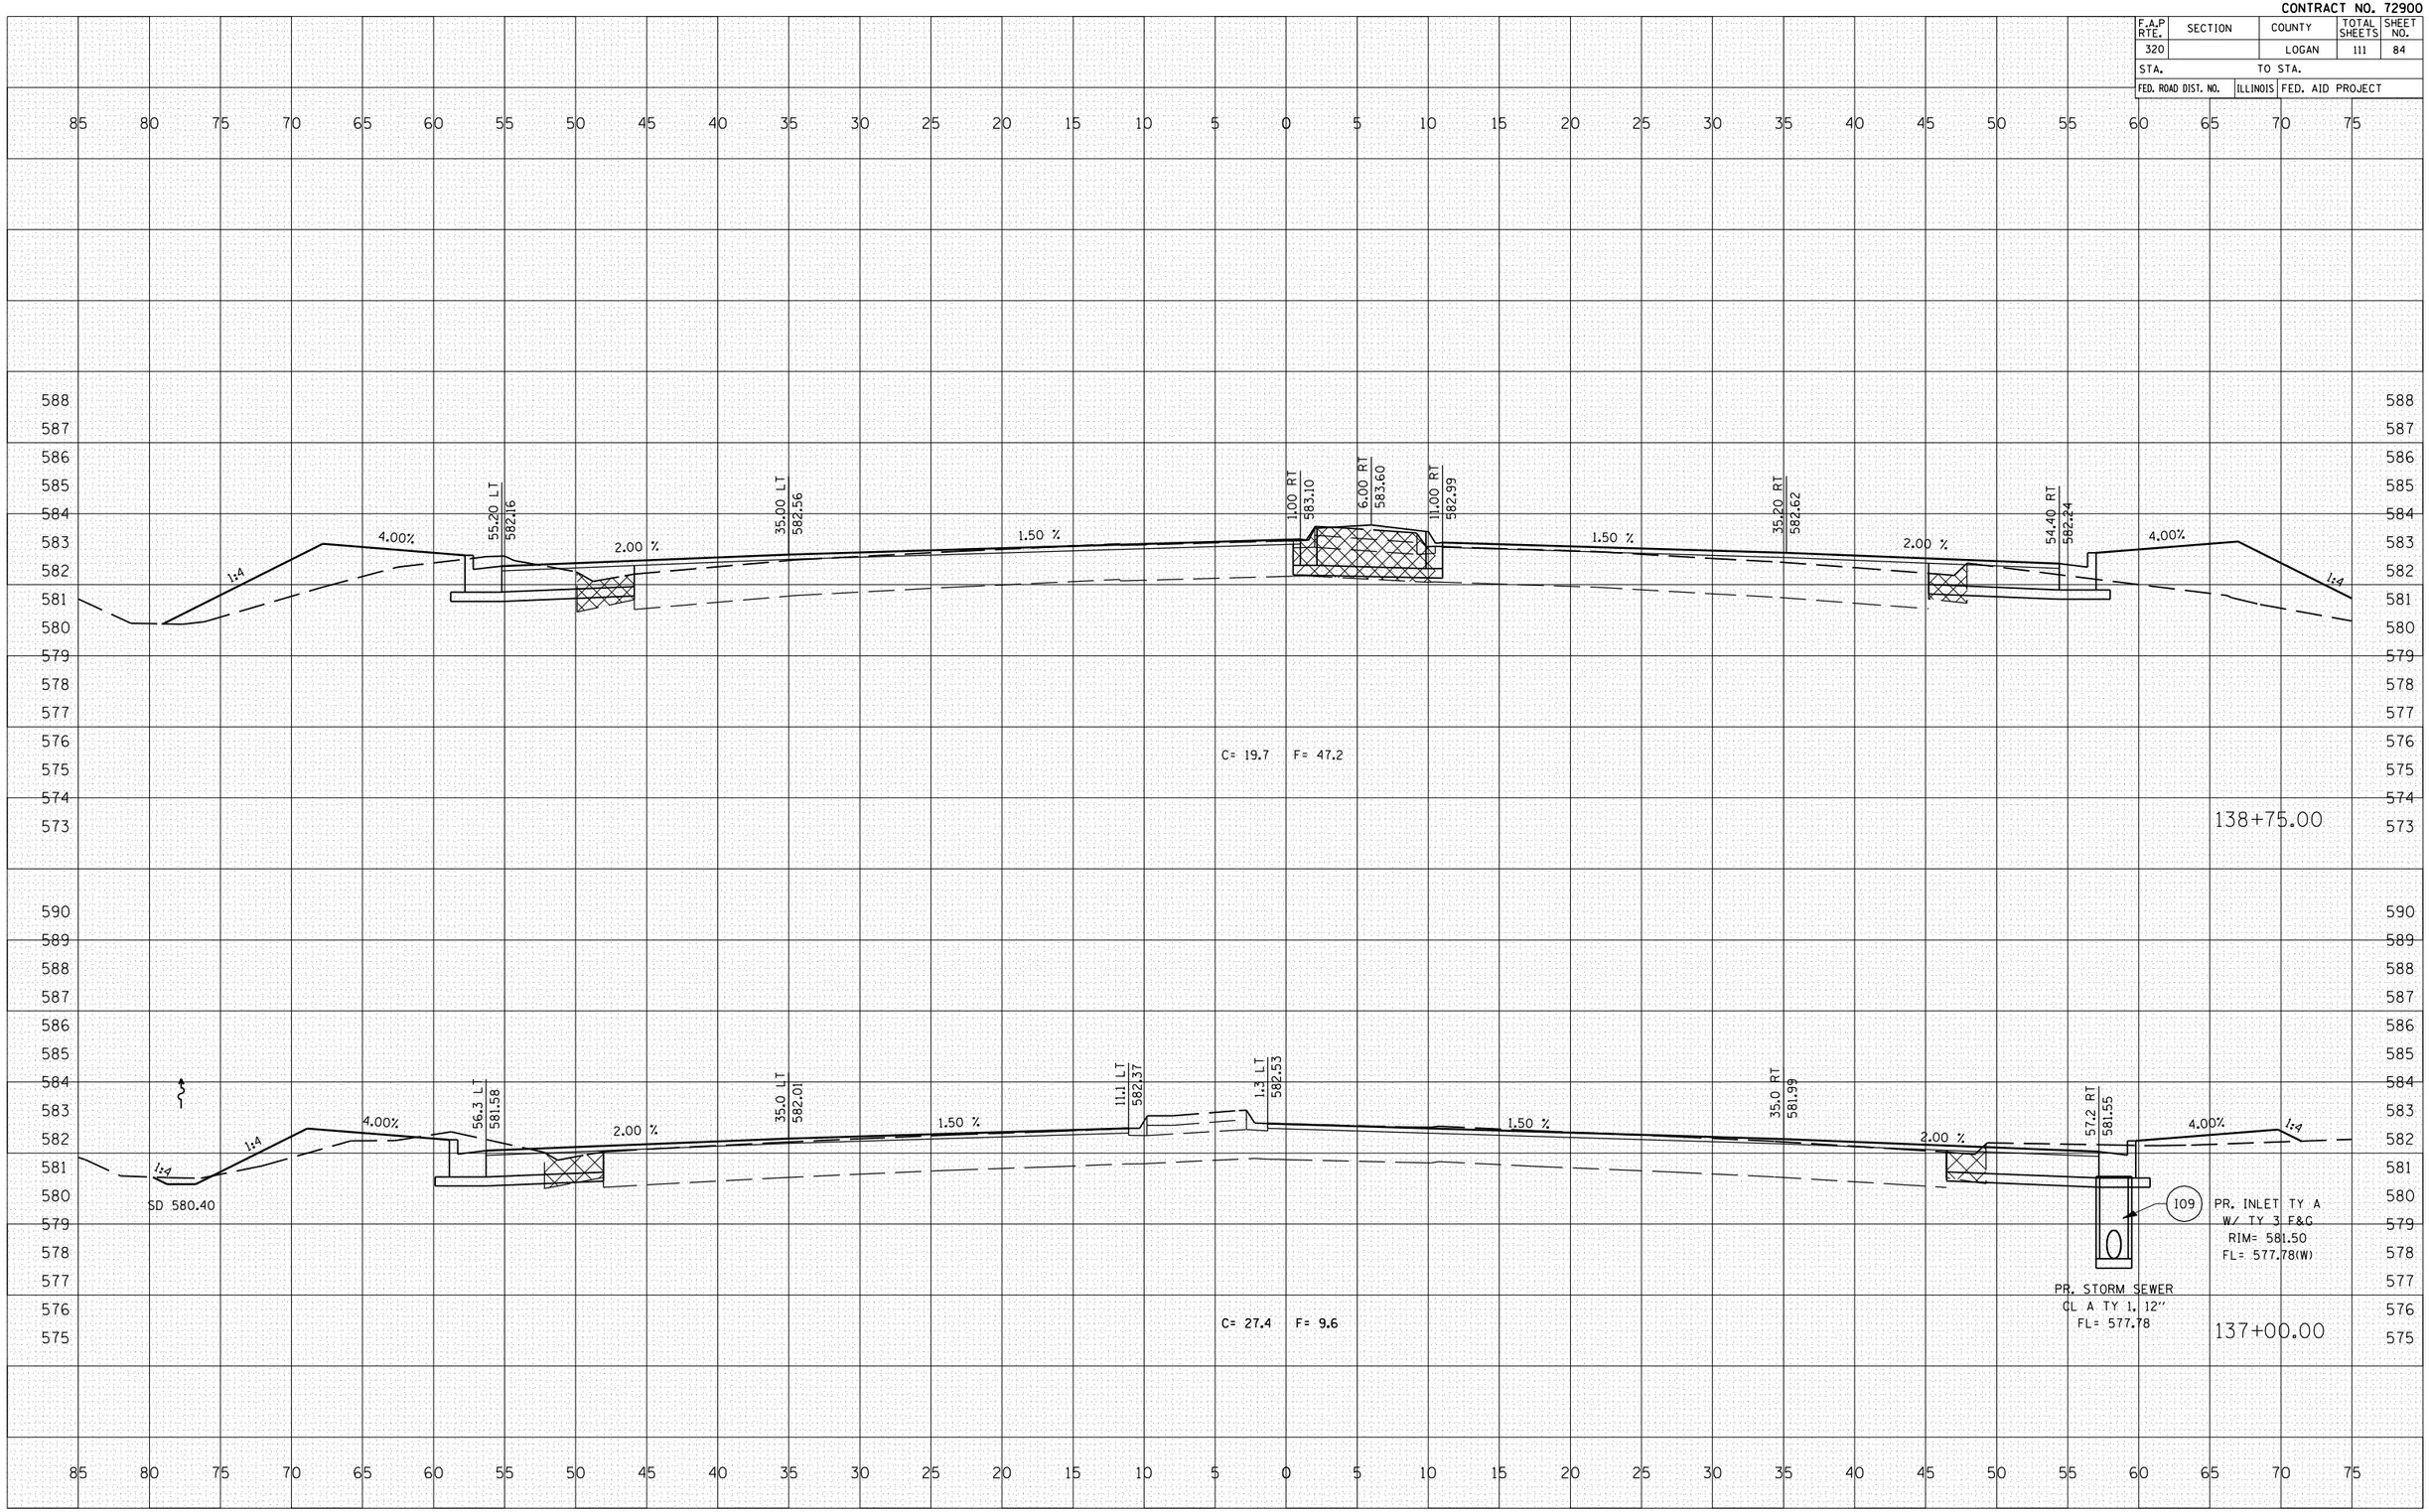

PLOT DATE = 3/20/2007
FILE NAME = c:\prgress\vd653084\vsd002\mes\sht2.mes
PLOT SCALE = 10.5882 ' / IN.
USER NAME = laughlin-l