CONTRACT NO. 72980

F.A.P. RTE.	SECTION	COUNTY	TOTAL SHEETS	SHEET NO.
662	1(I-2)	SANGAMON	7	6
STA.		TO STA.		
FED. ROAD DIST. NO.	ILLINOIS	FED. AID PROJECT		

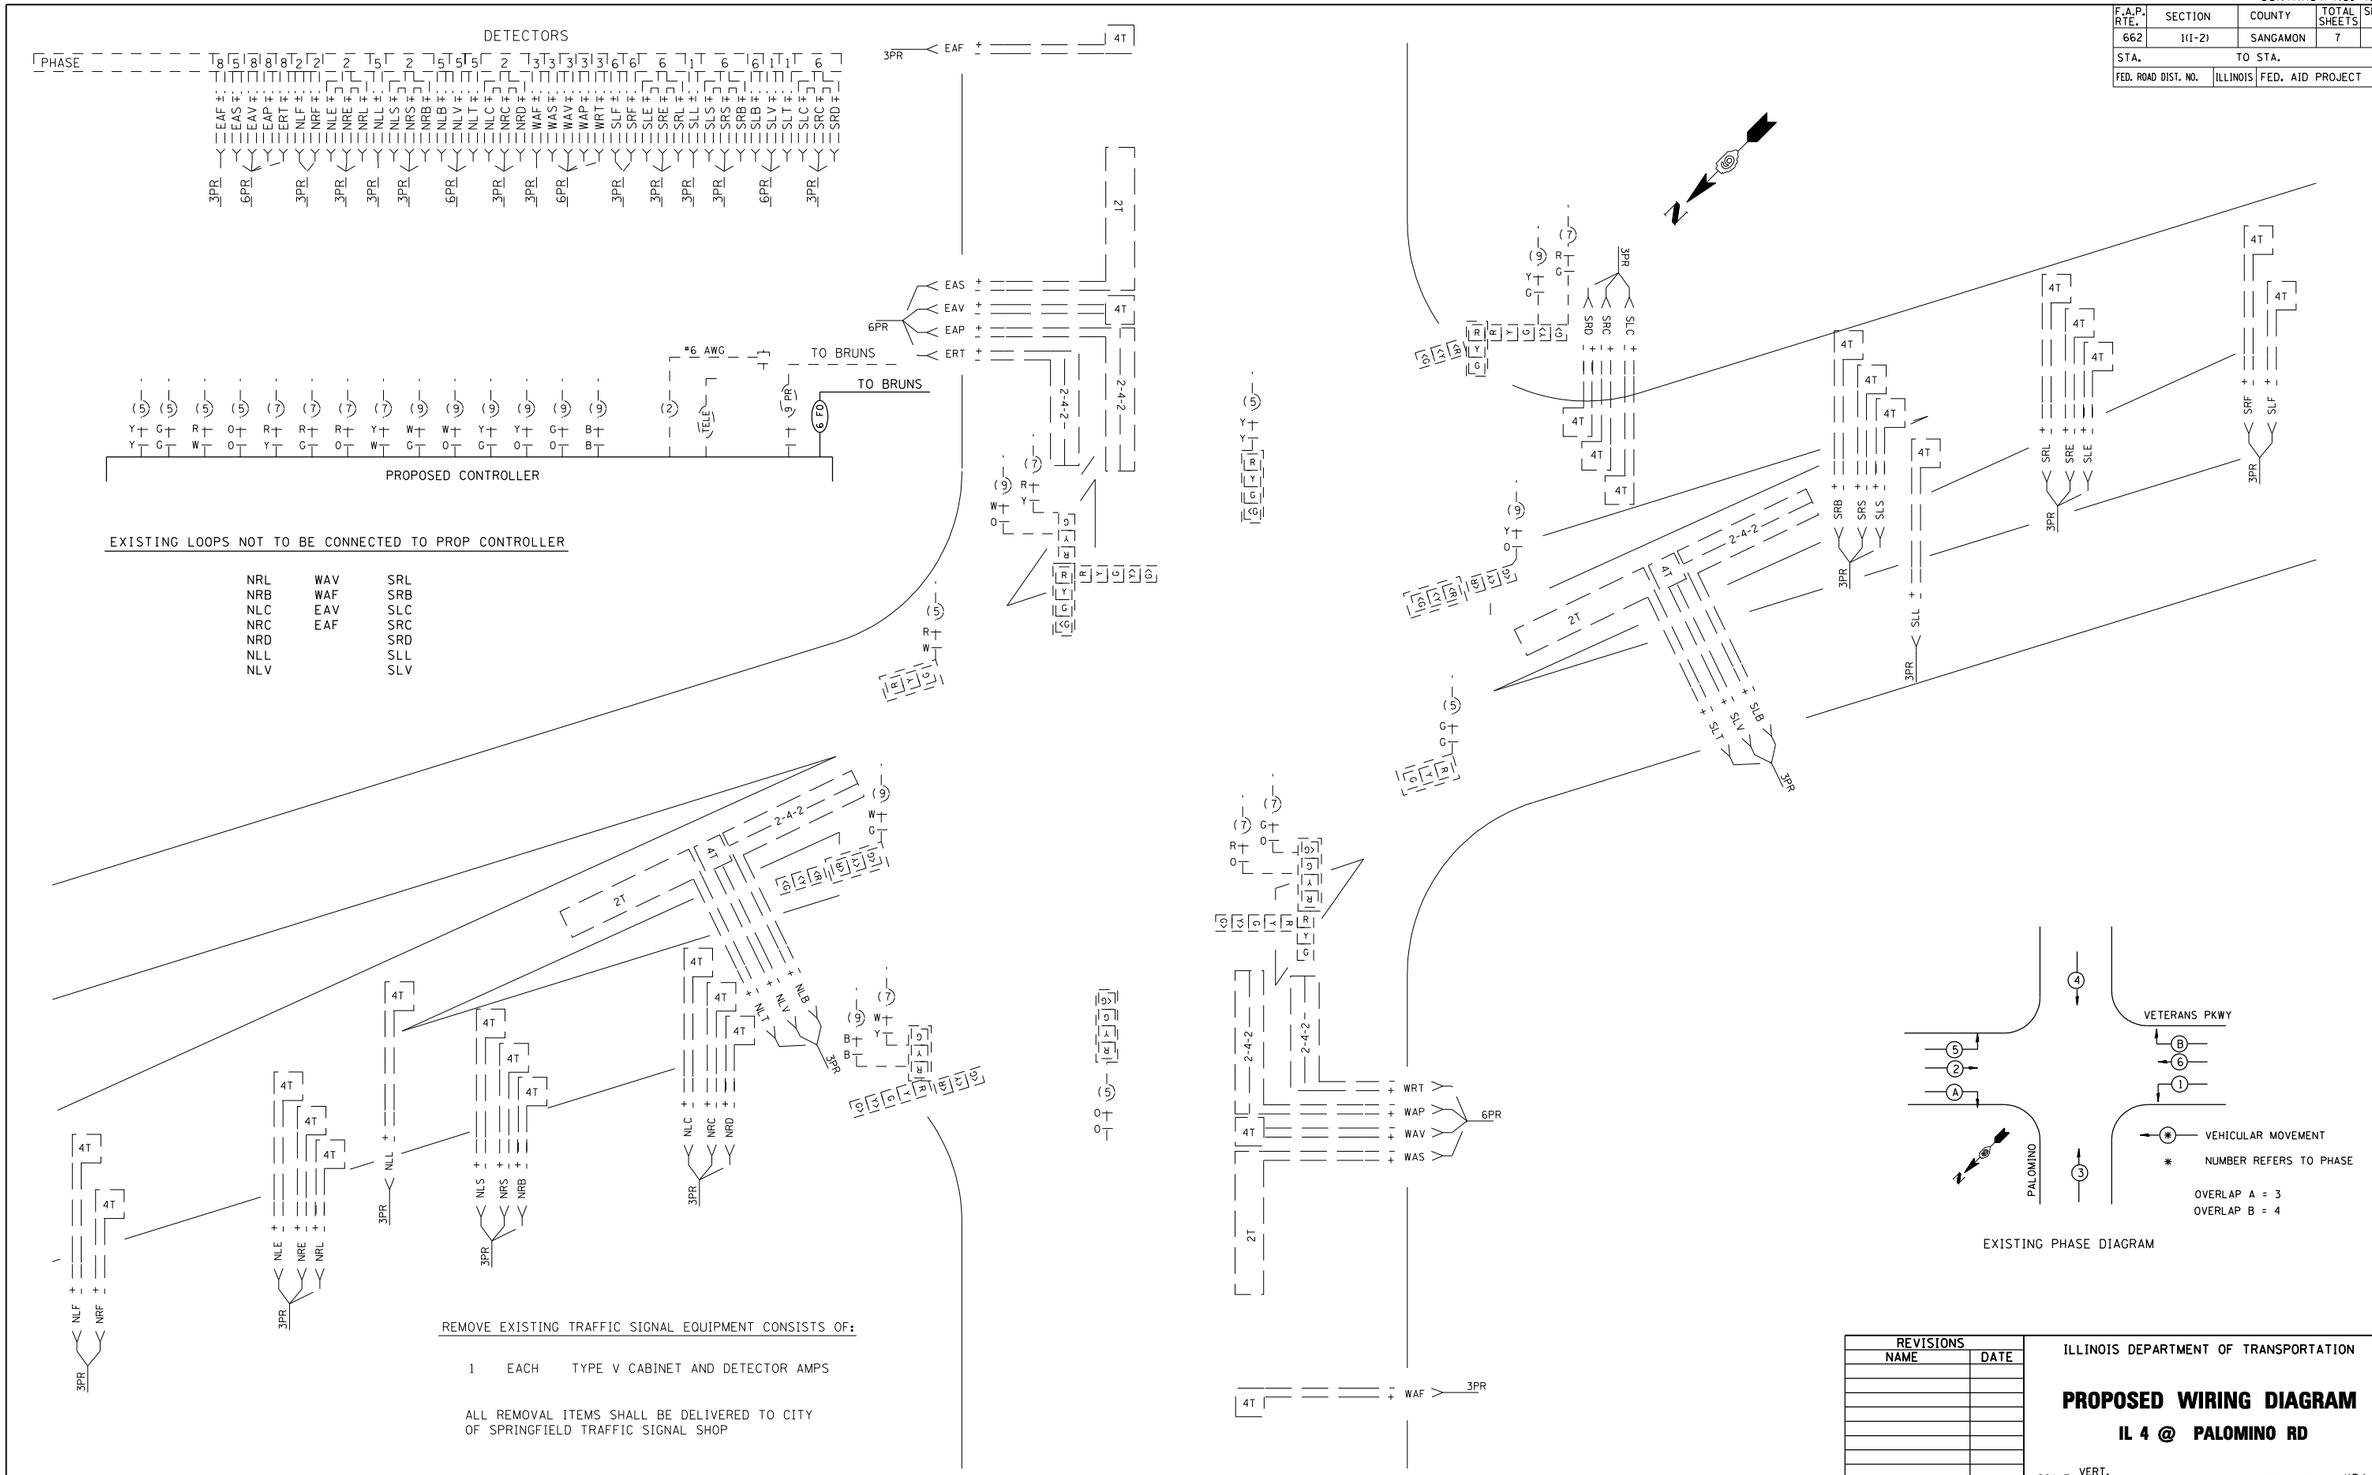

EXISTING LOOPS NOT TO BE CONNECTED TO PROP CONTROLLER

NRL	WAV	SRL
NRB	WAF	SRB
NLC	EAV	SLC
NRC	EAF	SRC
NRD		SRD
NLL		SLL
NLV		SLV

REMOVE EXISTING TRAFFIC SIGNAL EQUIPMENT CONSISTS OF:

1 EACH TYPE V CABINET AND DETECTOR AMPS

ALL REMOVAL ITEMS SHALL BE DELIVERED TO CITY OF SPRINGFIELD TRAFFIC SIGNAL SHOP

EXISTING PHASE DIAGRAM

REVISIONS	
NAME	DATE

ILLINOIS DEPARTMENT OF TRANSPORTATION

PROPOSED WIRING DIAGRAM

IL 4 @ PALOMINO RD

SCALE: VERT.
HORIZ.
DATE FEB '07

DRAWN BY KDA
CHECKED BY

PLOT DATE = $DATE$
FILE NAME = $FILEL$
PLOT SCAL = $SCALE$
REFERENCE = REF