CONTRACT NO. 83737

F.A.U. RTE.	SECTION	COUNTY	TOTAL SHEETS	SHEET NO.
2509	96-00094-01-WR	KANE	187	47
STA.		TO STA.		
FED. ROAD DIST. NO.	ILLINOIS	FED. AID PROJECT		

MAINTAIN DRIVEWAY ACCESS BY STAGING THE WORK AND ADJUSTING THE DRUM/BARRICADE SPACING. (TYPICAL FOR ALL DRIVEWAYS).

ALL LANES ARE 11 FT WIDTH UNLESS NOTED OTHERWISE.

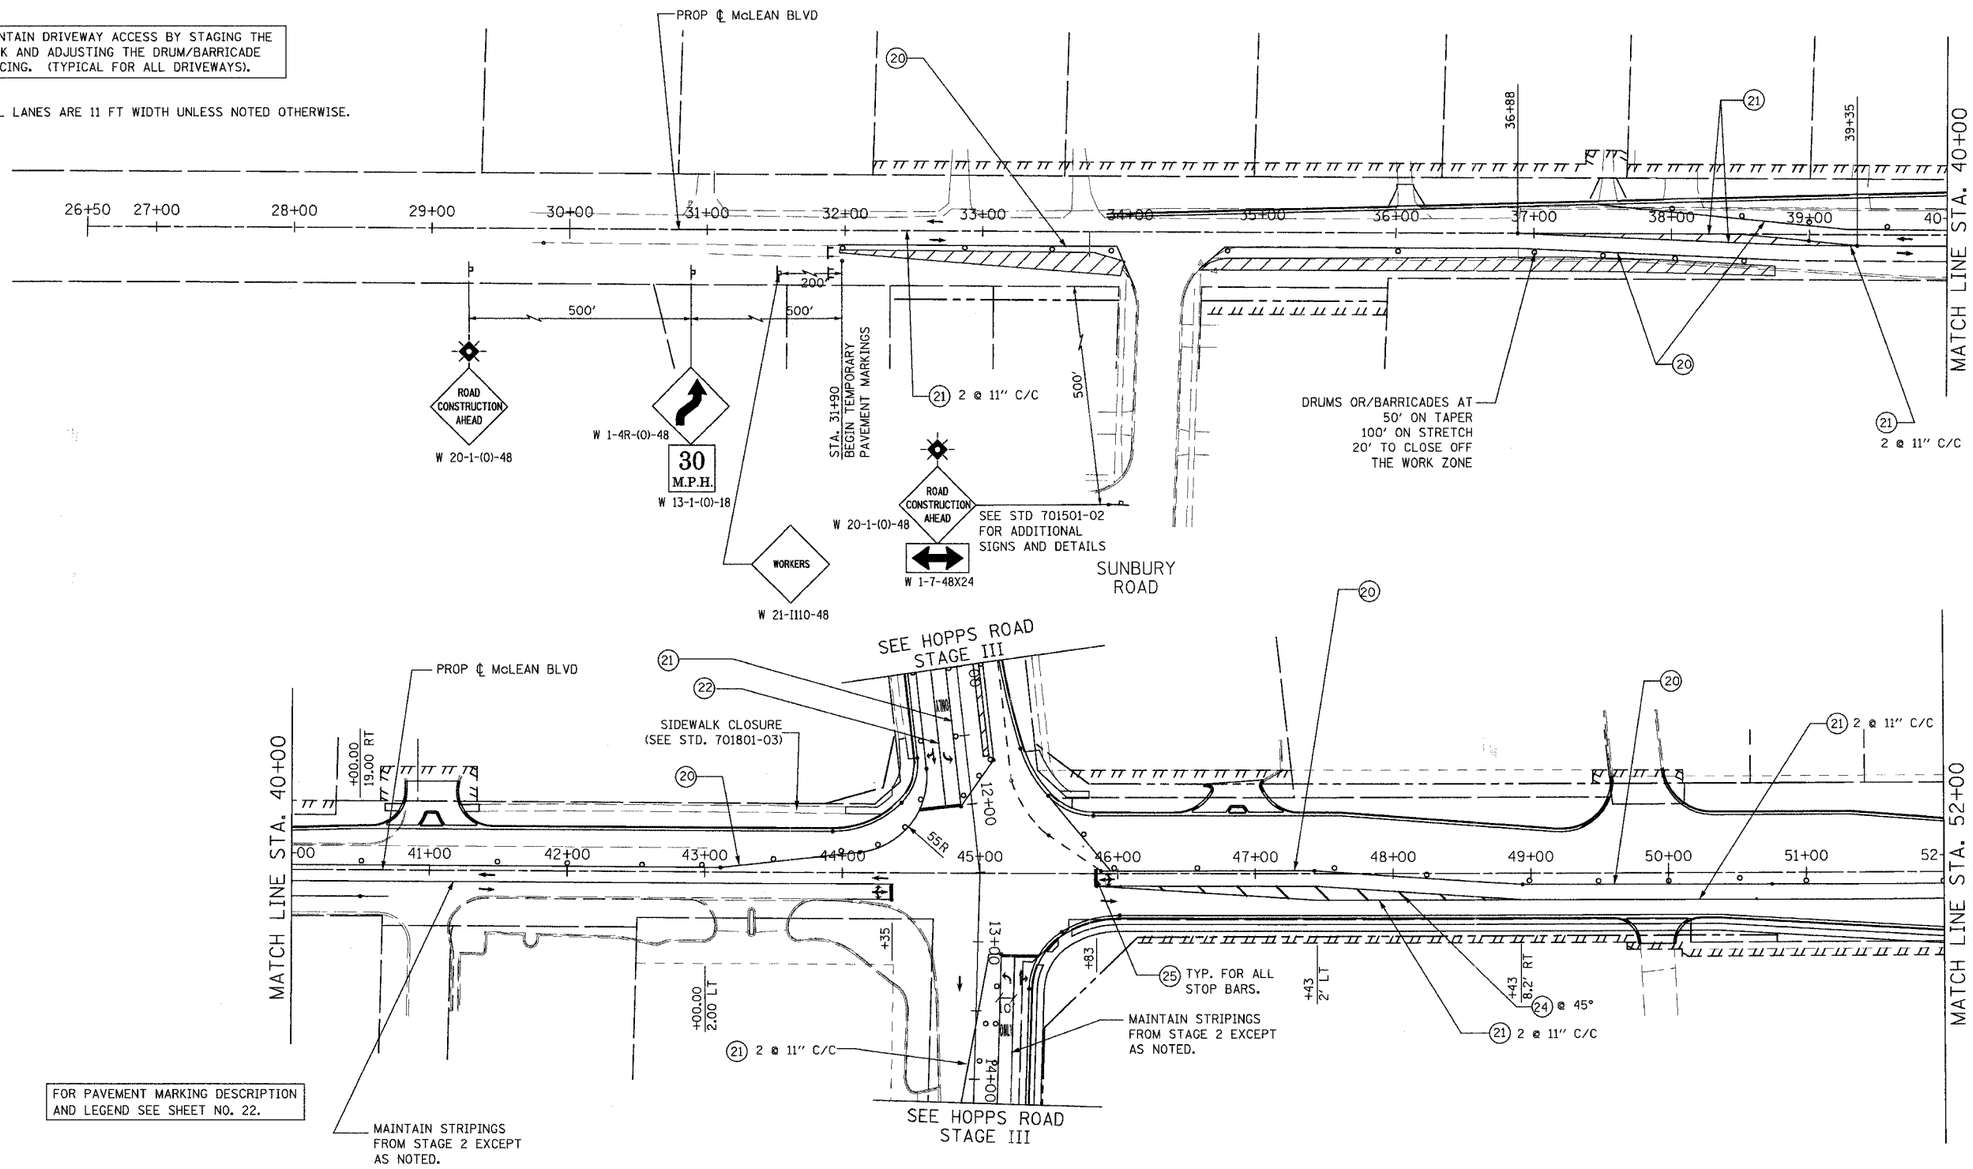

FOR PAVEMENT MARKING DESCRIPTION AND LEGEND SEE SHEET NO. 22.

MAINTAIN STRIPINGS FROM STAGE 2 EXCEPT AS NOTED.

NOTE:
1. SEE EROSION CONTROL PLANS FOR TEMPORARY DRAINAGE AND INLET PIPE PROTECTION. TYPICAL FOR ALL STAGES.

URS
100 SOUTH WACKER DRIVE
SUITE 500
CHICAGO, IL 60606
TEL (312) 939-1000
FAX (312) 939-4198

REVISIONS	
NAME	DATE

McLEAN BOULEVARD

SUGGESTED
MAINTENANCE OF TRAFFIC
STAGE III

SCALE:
DRAWN BY KLM
DATE 04/06/2007
CHECKED BY NAP