F.A.P. RTE.	SECTION	COUNTY	TOTAL SHEETS	SHEET NO.
365	01-00273-00-CH	KANE	172	38
STA.	TO STA.			
FED. ROAD DIST. NO.	ILLINOIS	FED. AID PROJECT		

CONTRACT NO. 83906

SCALE: 1" = 50'

STAGE IIA (DESCRIPTION OF WORK):

TRAFFIC CONTROL:

1. SHIFT THE ROUTE 56 TRAFFIC NORTH UTILIZING THE NORTH HALF OF THE EXISTING PAVEMENT AND THE NEW PAVEMENT CONSTRUCTED IN STAGE I.

2. SHIFT THE KIRK/FARNSWORTH TRAFFIC WEST, UTILIZING THE WEST HALF OF THE EXISTING PAVEMENT AND THE NEW PAVEMENT CONSTRUCTED IN STAGE I.

WORK ZONES:

1. REMOVE PORTIONS OF THE EXISTING PAVEMENT ALONG THE SOUTH SIDE OF ROUTE 56. CONSTRUCT THE PROPOSED PAVEMENT OUTSIDE OF THE TEMPORARY TRAVELED WAY ALONG THE SOUTH SIDE OF ROUTE 56. COMPLETE THE REQUIRED WORK FOR THE SOUTH LEG OF THE SAVANNAH DRIVE INTERSECTION.

2. REMOVE PORTIONS OF THE EXISTING PAVEMENT (NOT WITHIN THE PROPOSED MEDIAN AREAS) ALONG THE EAST SIDE OF KIRK ROAD AND CONSTRUCT THE PROPOSED WIDENING IN THOSE AREAS. PLACE THE BINDER COURSE ON THE NEW WIDENING AND PORTIONS OF THE ADJACENT MILLED PAVEMENT. PLACE THE BINDER COURSE ON THE COMPLETED WIDENING AND PORTIONS OF THE MILLED PAVEMENT ALONG THE EAST SIDE OF FARNSWORTH AVENUE. THE BINDER COURSE SHALL BE EXTENDED TO INCLUDE ANY AREAS WITHIN THE LIMITS OF THE PROPOSED MEDIANS ON KIRK ROAD AND FARNSWORTH AVENUE.

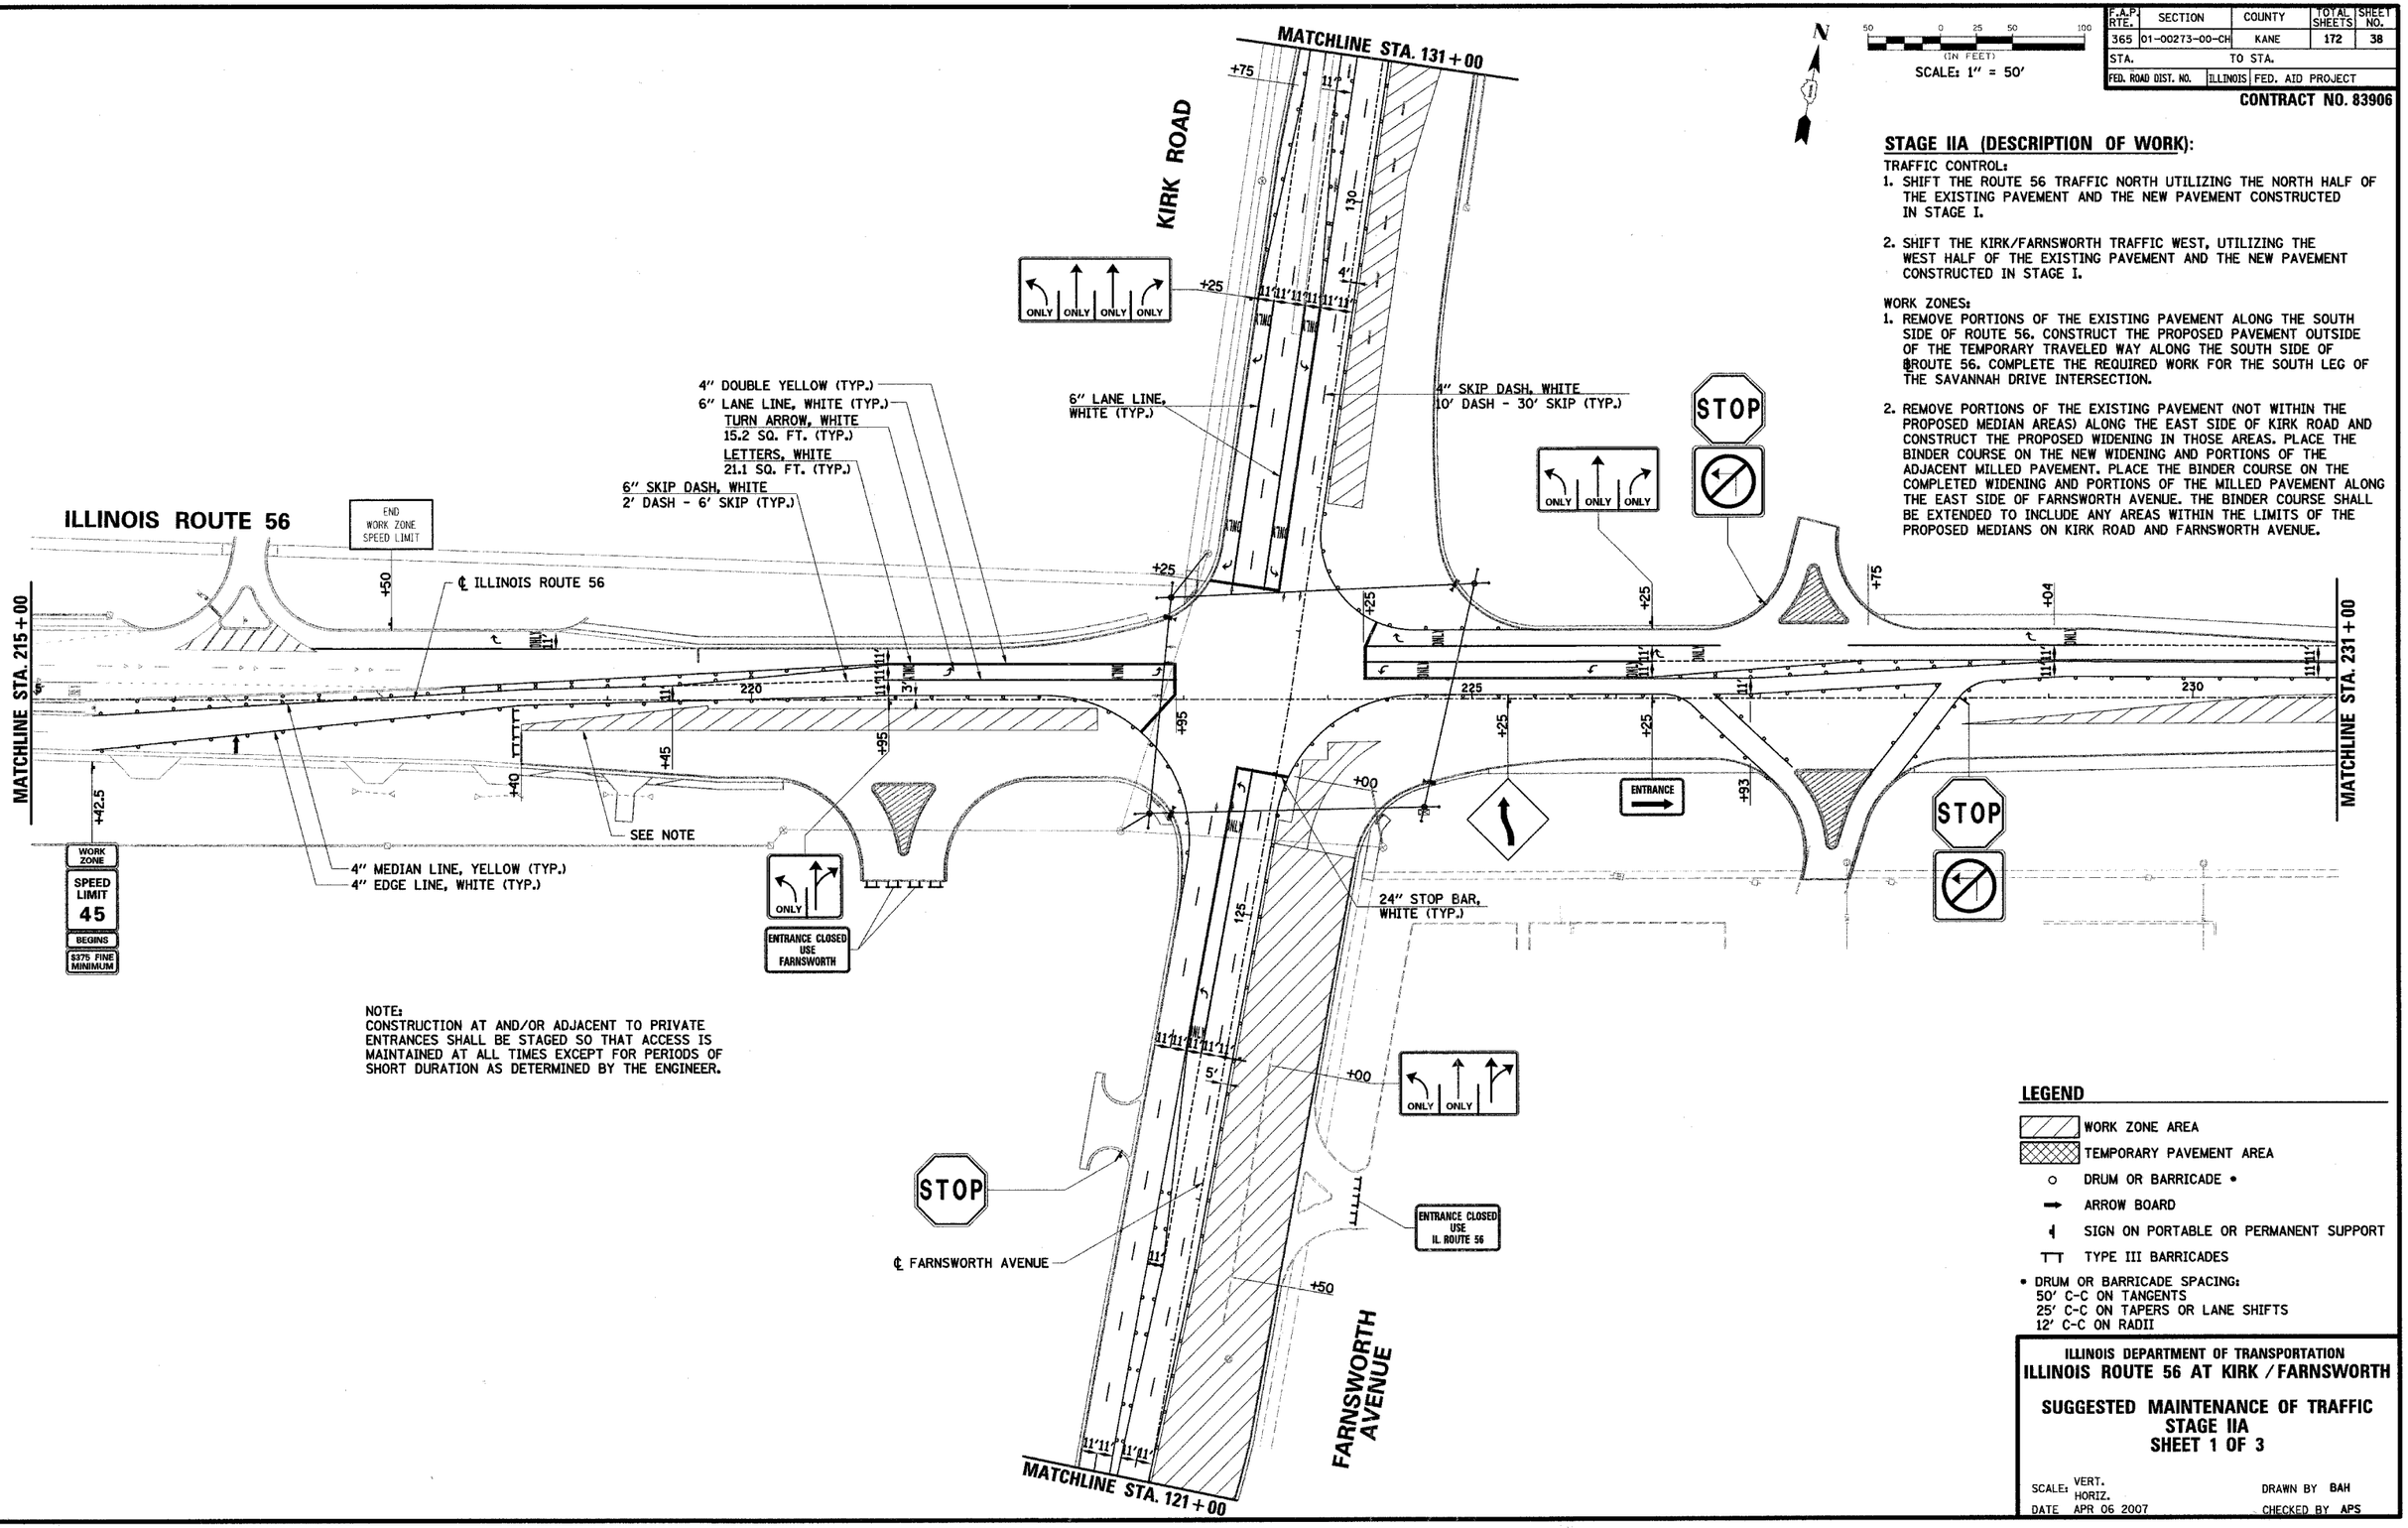

NOTE:
CONSTRUCTION AT AND/OR ADJACENT TO PRIVATE ENTRANCES SHALL BE STAGED SO THAT ACCESS IS MAINTAINED AT ALL TIMES EXCEPT FOR PERIODS OF SHORT DURATION AS DETERMINED BY THE ENGINEER.

LEGEND

- WORK ZONE AREA
- TEMPORARY PAVEMENT AREA
- DRUM OR BARRICADE •
- ARROW BOARD
- SIGN ON PORTABLE OR PERMANENT SUPPORT
- TYPE III BARRICADES

• DRUM OR BARRICADE SPACING:
50' C-C ON TANGENTS
25' C-C ON TAPERS OR LANE SHIFTS
12' C-C ON RADII

ILLINOIS DEPARTMENT OF TRANSPORTATION

ILLINOIS ROUTE 56 AT KIRK / FARNSWORTH

SUGGESTED MAINTENANCE OF TRAFFIC STAGE IIA SHEET 1 OF 3

SCALE: VERT.
HORIZ.
DATE APR 06 2007

DRAWN BY BAH
CHECKED BY APS

PLAN / PROFILE — SURVEYED — PLOTTED — DESIGN CHECKED — DRAWN CHECKED — QUANTITIES CHECKED — NOTE BOOK — NO. — BY — DATE — STRUCTURE NO(S)/(THIS SHEET)

s:\dot\eom\fme2001\e0103211_kcr_rte56\mcdonnell\cadd\e0321_mcf02.dgn
4/10/2007