F.A.P. RTE.	SECTION	COUNTY	TOTAL SHEETS	SHEET NO.
365	01-00273-00-CH	KANE	172	53
STA.	TO STA.			
FED. ROAD DIST. NO.	ILLINOIS	FED. AID PROJECT		

CONTRACT NO. 83906

50 0 25 50 100 (IN FEET)

SCALE: 1" = 50'

STAGE VIA (DESCRIPTION OF WORK):

TRAFFIC CONTROL:
1. ROUTE 56 TRAFFIC REMAINS IN THE SAME LOCATION AS IN STAGE V.

2. SHIFT KIRK ROAD TRAFFIC TO THE FAR WEST EDGE.

3. FARNSWORTH AVENUE TRAFFIC REMAINS SPLIT AS IN STAGE V, EXCEPT NOW ALL LANES CONVERGE TO THE WEST SIDE AT THE INTERSECTION TO LINE UP WITH THE KIRK ROAD LEG.

4. SEPARATED NORTHBOUND TO EASTBOUND RIGHT-TURN LANE.

WORK ZONES:
1. SOUTHEAST CORNER OF INTERSECTION.

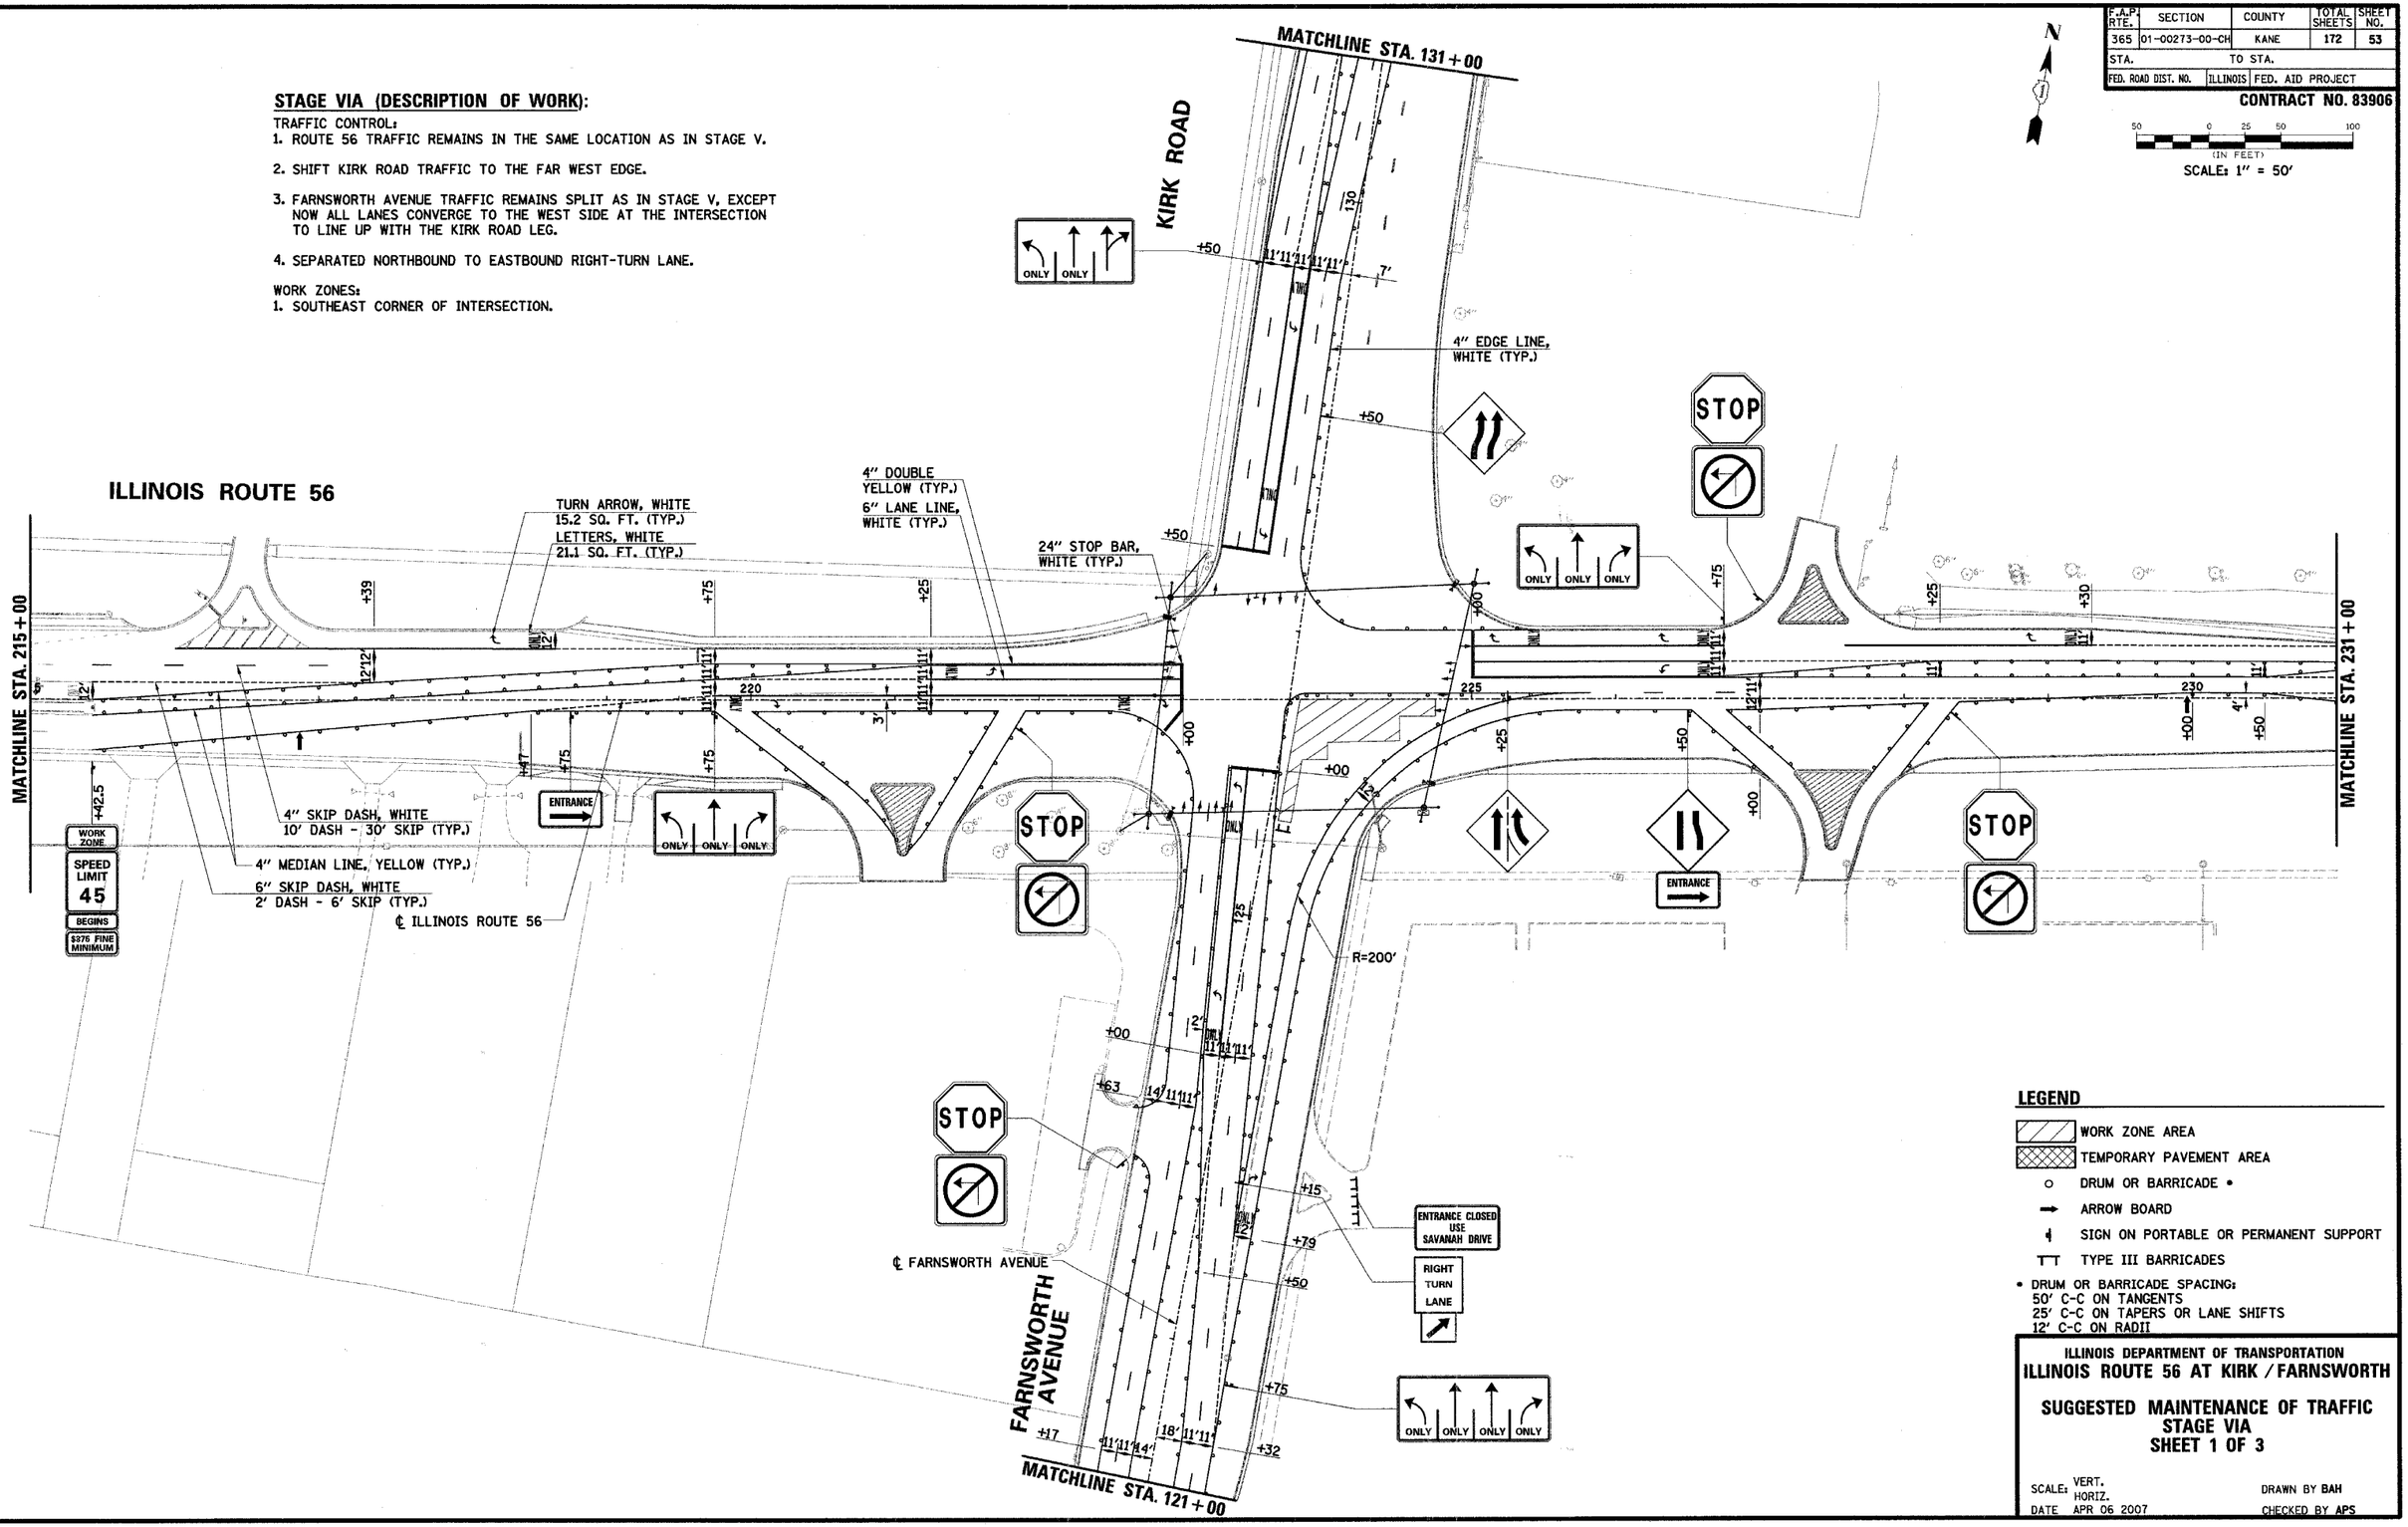

LEGEND

- WORK ZONE AREA
- TEMPORARY PAVEMENT AREA
- DRUM OR BARRICADE •
- ARROW BOARD
- SIGN ON PORTABLE OR PERMANENT SUPPORT
- TYPE III BARRICADES

• DRUM OR BARRICADE SPACING:
50' C-C ON TANGENTS
25' C-C ON TAPERS OR LANE SHIFTS
12' C-C ON RADII

ILLINOIS DEPARTMENT OF TRANSPORTATION

ILLINOIS ROUTE 56 AT KIRK / FARNSWORTH

SUGGESTED MAINTENANCE OF TRAFFIC STAGE VIA SHEET 1 OF 3

SCALE: VERT. HORIZ. DRAWN BY BAH

DATE APR 06 2007 CHECKED BY APS

PLAN: SURVEYED, PLOTTED, ALIGNMENT CHECKED, GRADES CHECKED, R.O.W. MONUMENTED, NOTE BOOK, NO., CADD FILE NAME, BY, DATE

PROFILE: SURVEYED, PLOTTED, GRADES CHECKED, R.O.W. MONUMENTED, NOTE BOOK, NO., STRUCTURE NO, BY, DATE, CHKD

J:\Projects\IN\2007\M10321.XG\rt056mcsmf1n.dwg M21_mc150.dgn
4/10/2007