F.A.P. RTE.	SECTION	COUNTY	TOTAL SHEETS	SHEET NO.
365	01-00273-00-CH	KANE	172	62
STA.	TO STA.			
FED. ROAD DIST. NO.	ILLINOIS	FED. AID PROJECT		

CONTRACT NO. 83906

SCALE: 1" = 50'

STAGE VIII (DESCRIPTION OF WORK):

TRAFFIC CONTROL:
1. ALL LANES ON ROUTE 56 ARE OPENED TO TRAFFIC.

2. ALL LANES ON KIRK/FARNSWORTH ARE OPENED TO TRAFFIC EXCEPT:
   -INSIDE NORTHBOUND THROUGH LANE
   -INSIDE SOUTHBOUND THROUGH LANE
   -INSIDE DUAL LEFT-TURN LANES

WORK ZONES:
1. REMAINDER OF BARRIER MEDIANS ON KIRK ROAD AND FARNSWORTH AVENUE.

2. PROPOSED ROADWAY LIGHTING AND TRAFFIC SIGNALS. FOUNDATIONS AND CONDUITS MAY BE INSTALLED EARLIER AS CONSTRUCTION ALLOWS IN THE PREVIOUS STAGES.

NOTE:
LEFT TURN LANE SIGNS SHALL BE MOUNTED ON DRUM IN ACCORDANCE WITH THE DETAIL FOR TRAFFIC CONTROL AND PROTECTION AT TURN BAYS (TO REMAIN OPEN TO TRAFFIC) INCLUDED IN THE PLANS.

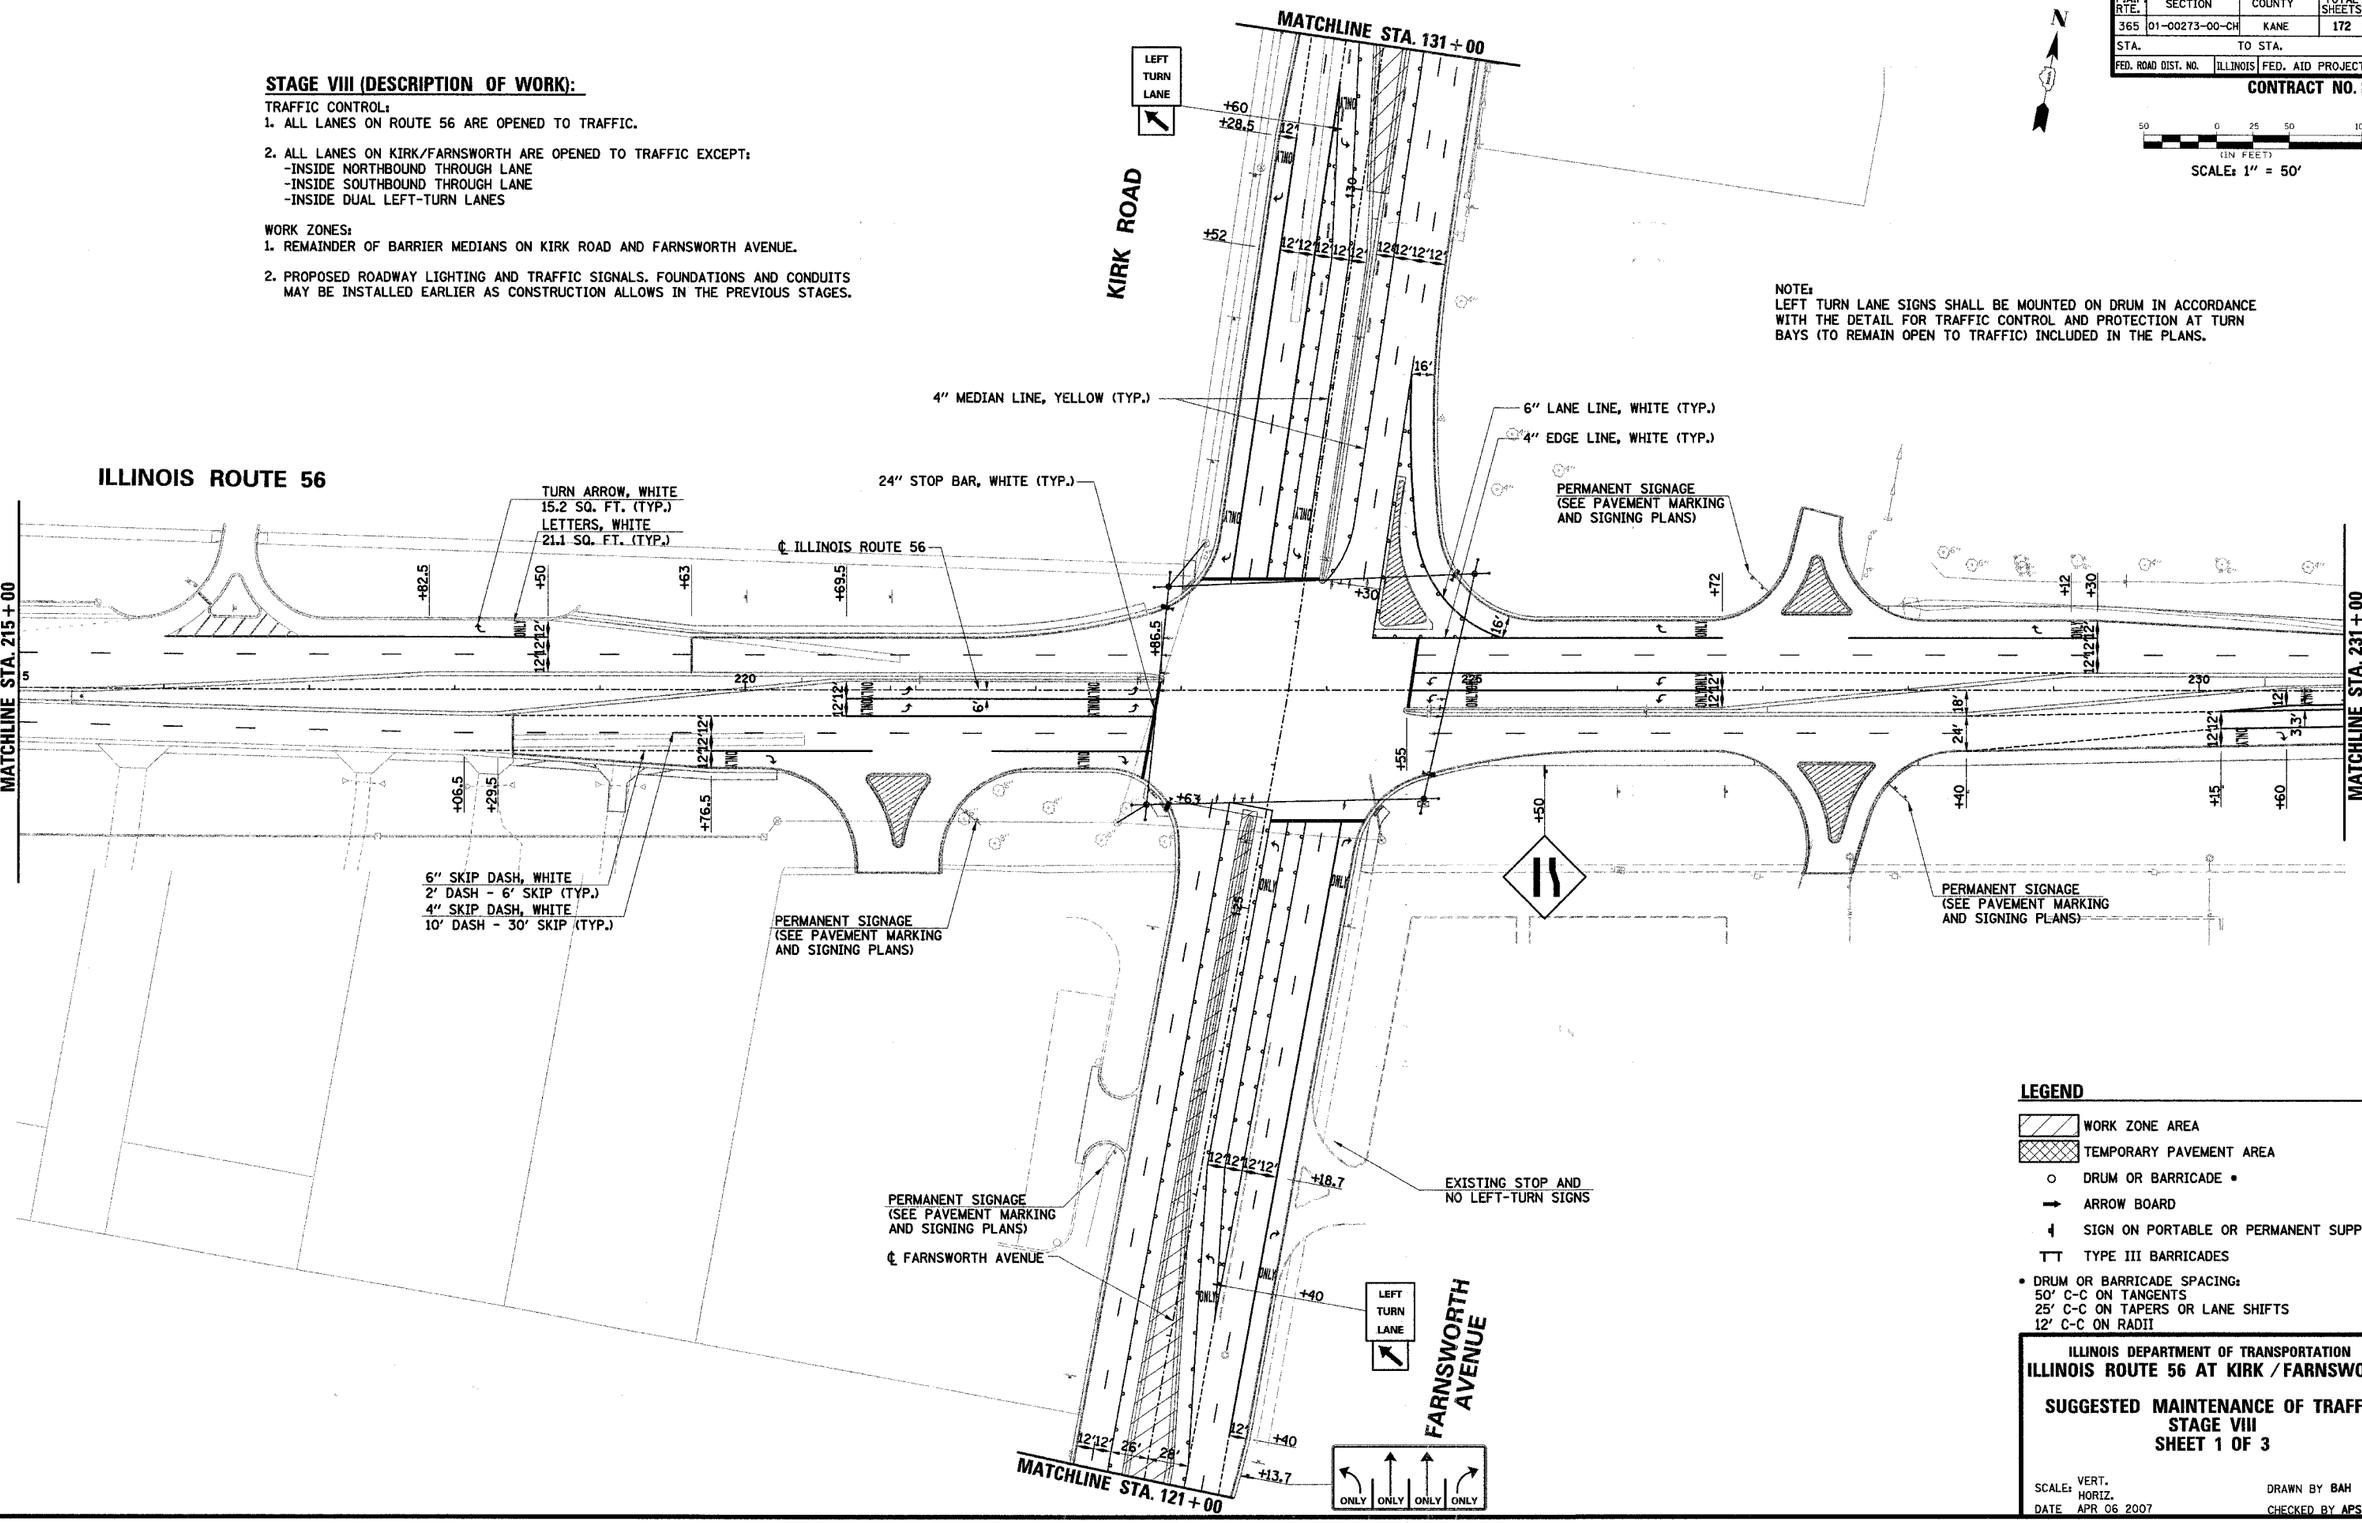

LEGEND

- WORK ZONE AREA
- TEMPORARY PAVEMENT AREA
- DRUM OR BARRICADE •
- ARROW BOARD
- SIGN ON PORTABLE OR PERMANENT SUPPORT
- TYPE III BARRICADES

• DRUM OR BARRICADE SPACING:
50' C-C ON TANGENTS
25' C-C ON TAPERS OR LANE SHIFTS
12' C-C ON RADII

ILLINOIS DEPARTMENT OF TRANSPORTATION

ILLINOIS ROUTE 56 AT KIRK / FARNSWORTH

SUGGESTED MAINTENANCE OF TRAFFIC STAGE VIII SHEET 1 OF 3

SCALE: VERT.
HORIZ.
DATE APR 06 2007

DRAWN BY BAH
CHECKED BY APS

PLAN: SURVEYED, PLOTTED, QUANTITIES CHECKED, ALIGNMENT CHECKED, RT. OF WAY CHECKED, NOTE BOOK, NO., CADD FILE NAME, BY, DATE

PROFILE: SURVEYED, PLOTTED, QUANTITIES CHECKED, BM. NOTED, STRUCTURE NOTATNS CHKD, NOTE BOOK, NO., BY, DATE

x:\e2d\pw\ill-rt-4001\e401031_jc_rt56_kirk_farn_stage1_sht01.dgn
4/10/2007