CONTRACT NO. 83906

F.A. RTE.	SECTION	COUNTY	TOTAL SHEETS	SHEET NO.
-	01-00273-00-CH	KANE	172	146
STA.		TO STA.		
FED. ROAD DIST. NO.	ILLINOIS	FED. AID PROJECT		

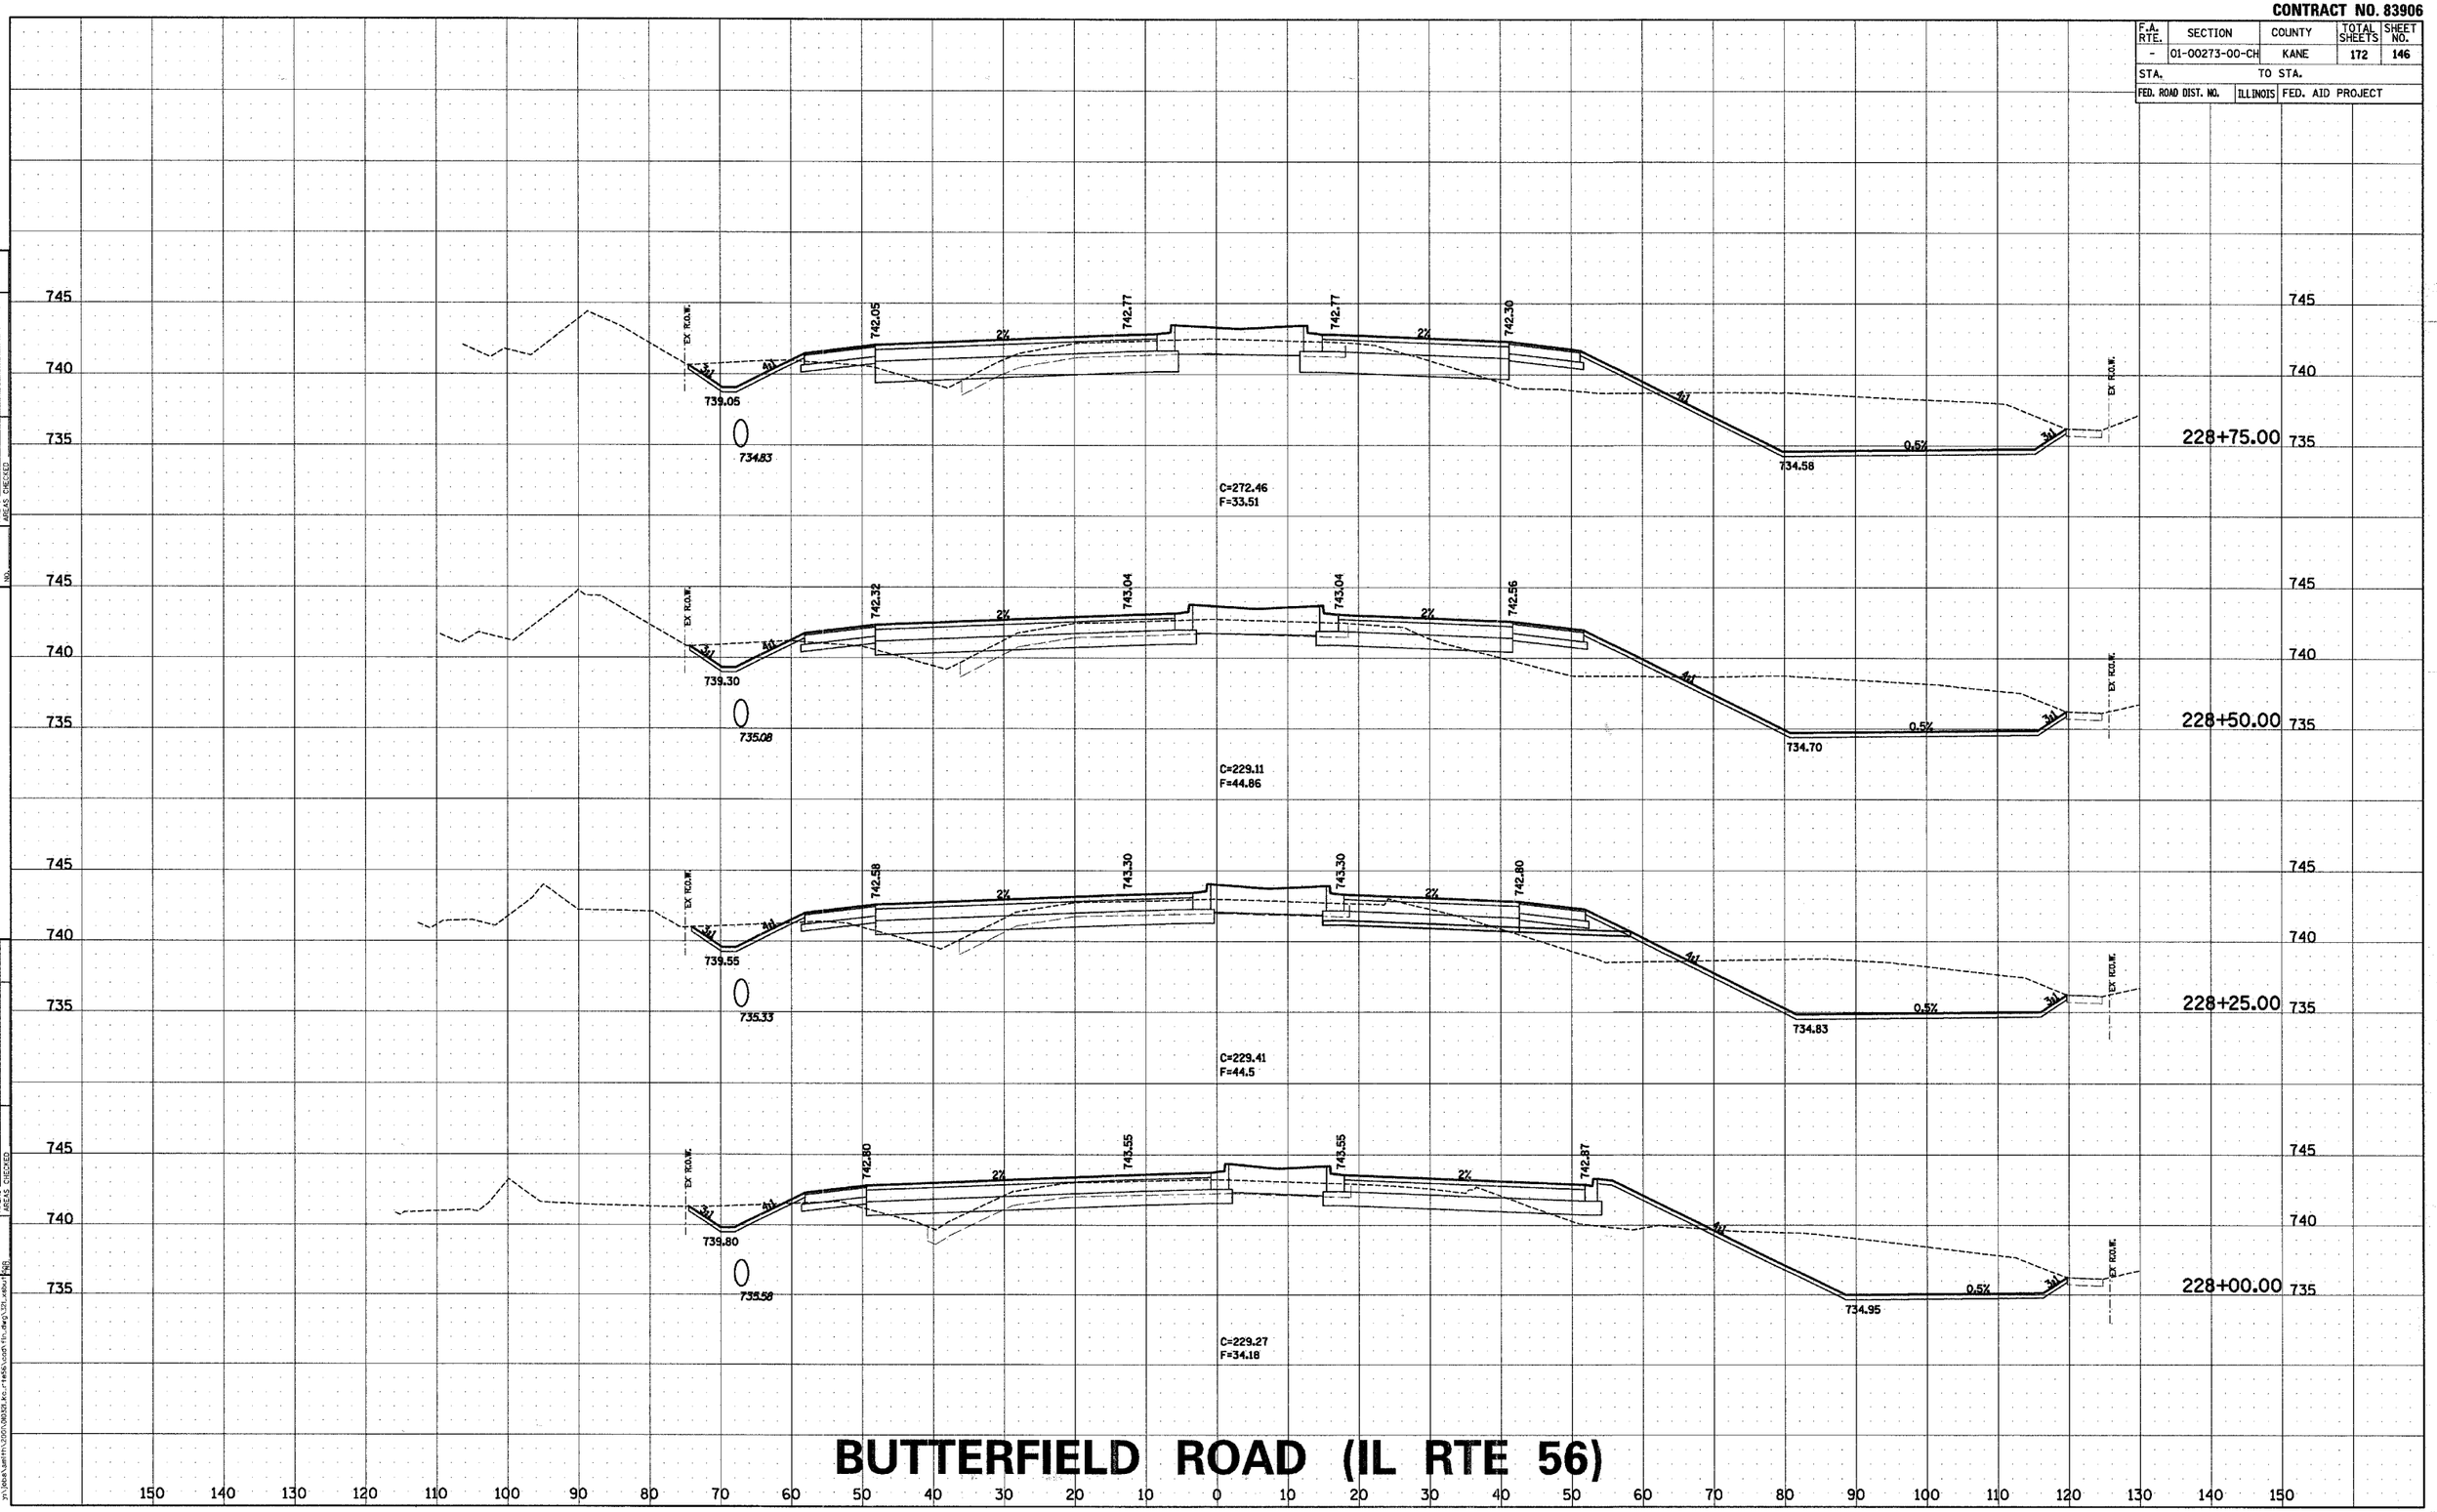

FINAL SURVEY	BY	DATE
NOTE BOOK NO.		
SURVEYED		
PLOTTED		
TEMPLATE		
AREAS		
AREAS CHECKED		

ORIGINAL SURVEY	BY	DATE
NOTE BOOK NO.		
SURVEYED		
PLOTTED		
TEMPLATE		
AREAS		
AREAS CHECKED		

COMPANY NAME: SEC, Inc.
PROJECT CONTACT: TONY SIMMONS
PROJECT NO.: 2003-0830
4/7/2003 8:08:26 AM
y:\dgn\geom\2003\0830L.kc.rt56\cross\tb_dwg\3tb_xsbur.dgn