CONTRACT NO. 83906

F.A. RTE.	SECTION	COUNTY	TOTAL SHEETS	SHEET NO.
-	01-00273-00-CH	KANE	172	161
STA.		TO STA.		
FED. ROAD DIST. NO.	ILLINOIS	FED. AID PROJECT		

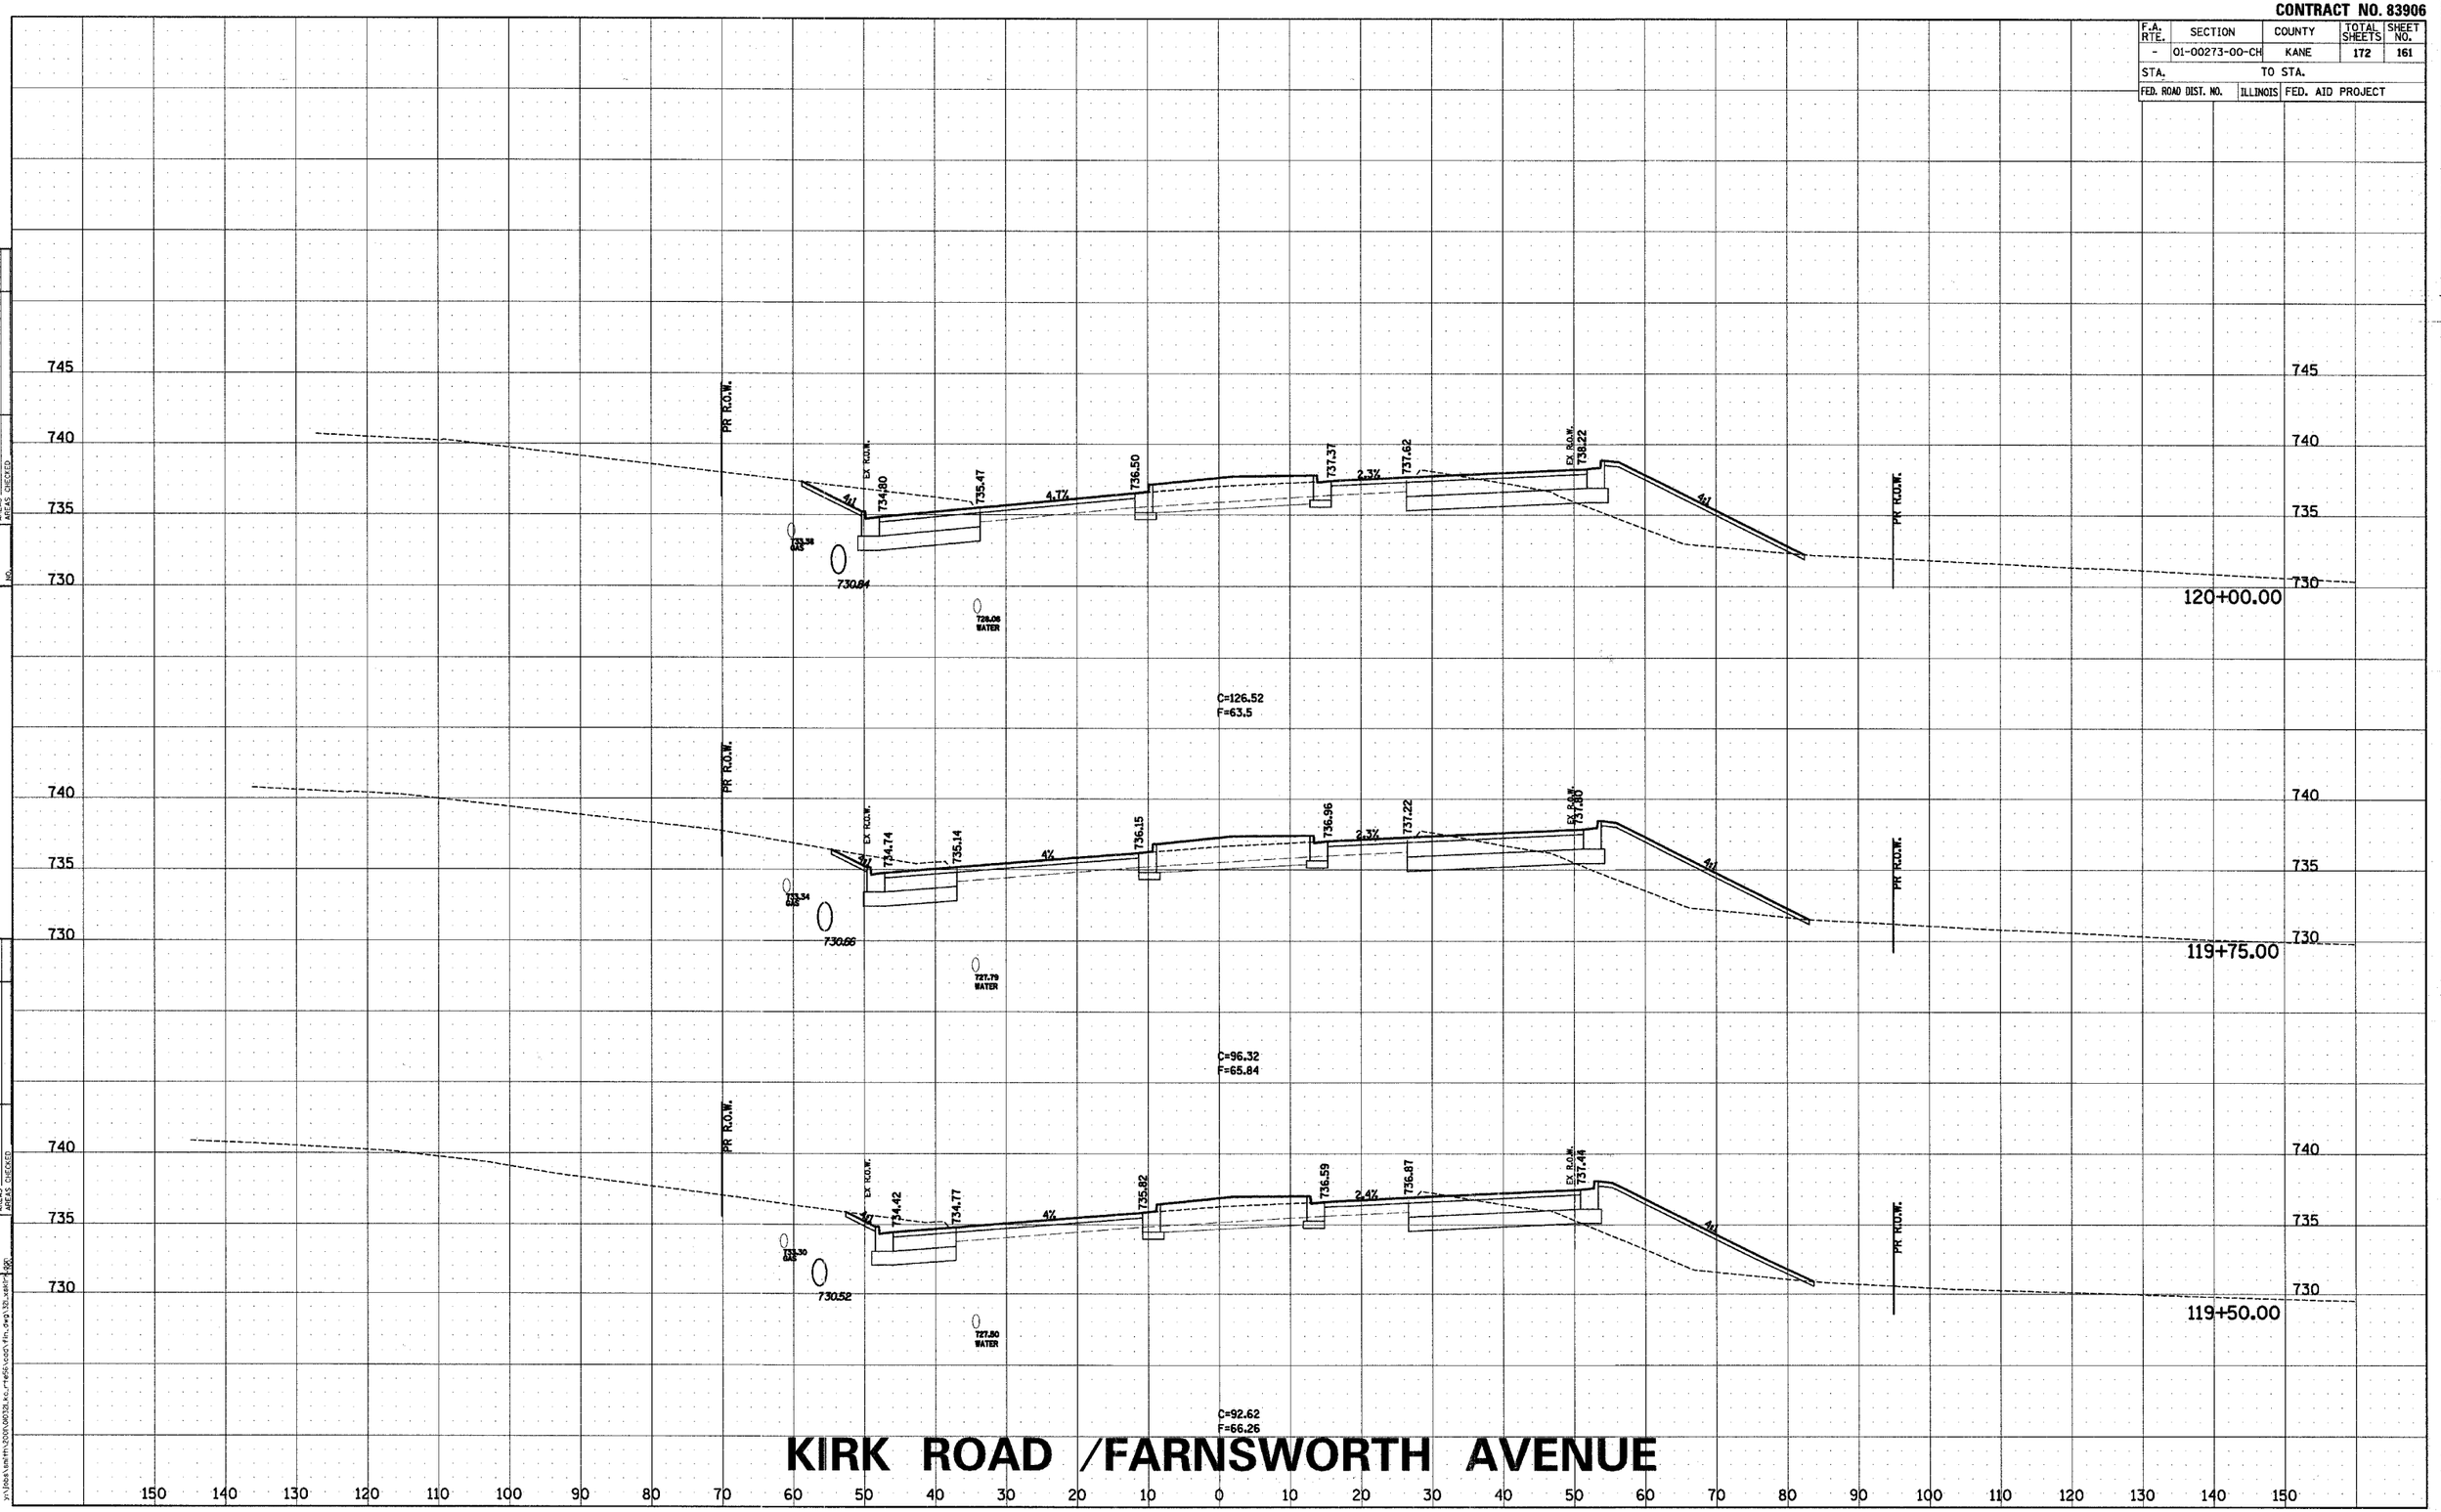

KIRK ROAD /FARNSWORTH AVENUE

FINAL SURVEY	SURVEYED	BY	DATE
	PLOTTED		
	TEMPLATE		
NOTE BOOK	AREAS CHECKED		
NO.			

ORIGINAL SURVEY	SURVEYED	BY	DATE
	PLOTTED		
	TEMPLATE		
NOTE BOOK	AREAS CHECKED		
NO.			

COMPANY NAME: SFC INC.
PROJECT CONTACT: TONY SIMMONS
CLIENT: DOT
LAST MODIFIED: 1:03 AM
y:\jobs\smith\2000\00328.kc_rt66\ccd\fin_dwg\30_xsec.dgn