PLOT DATE: 3/07

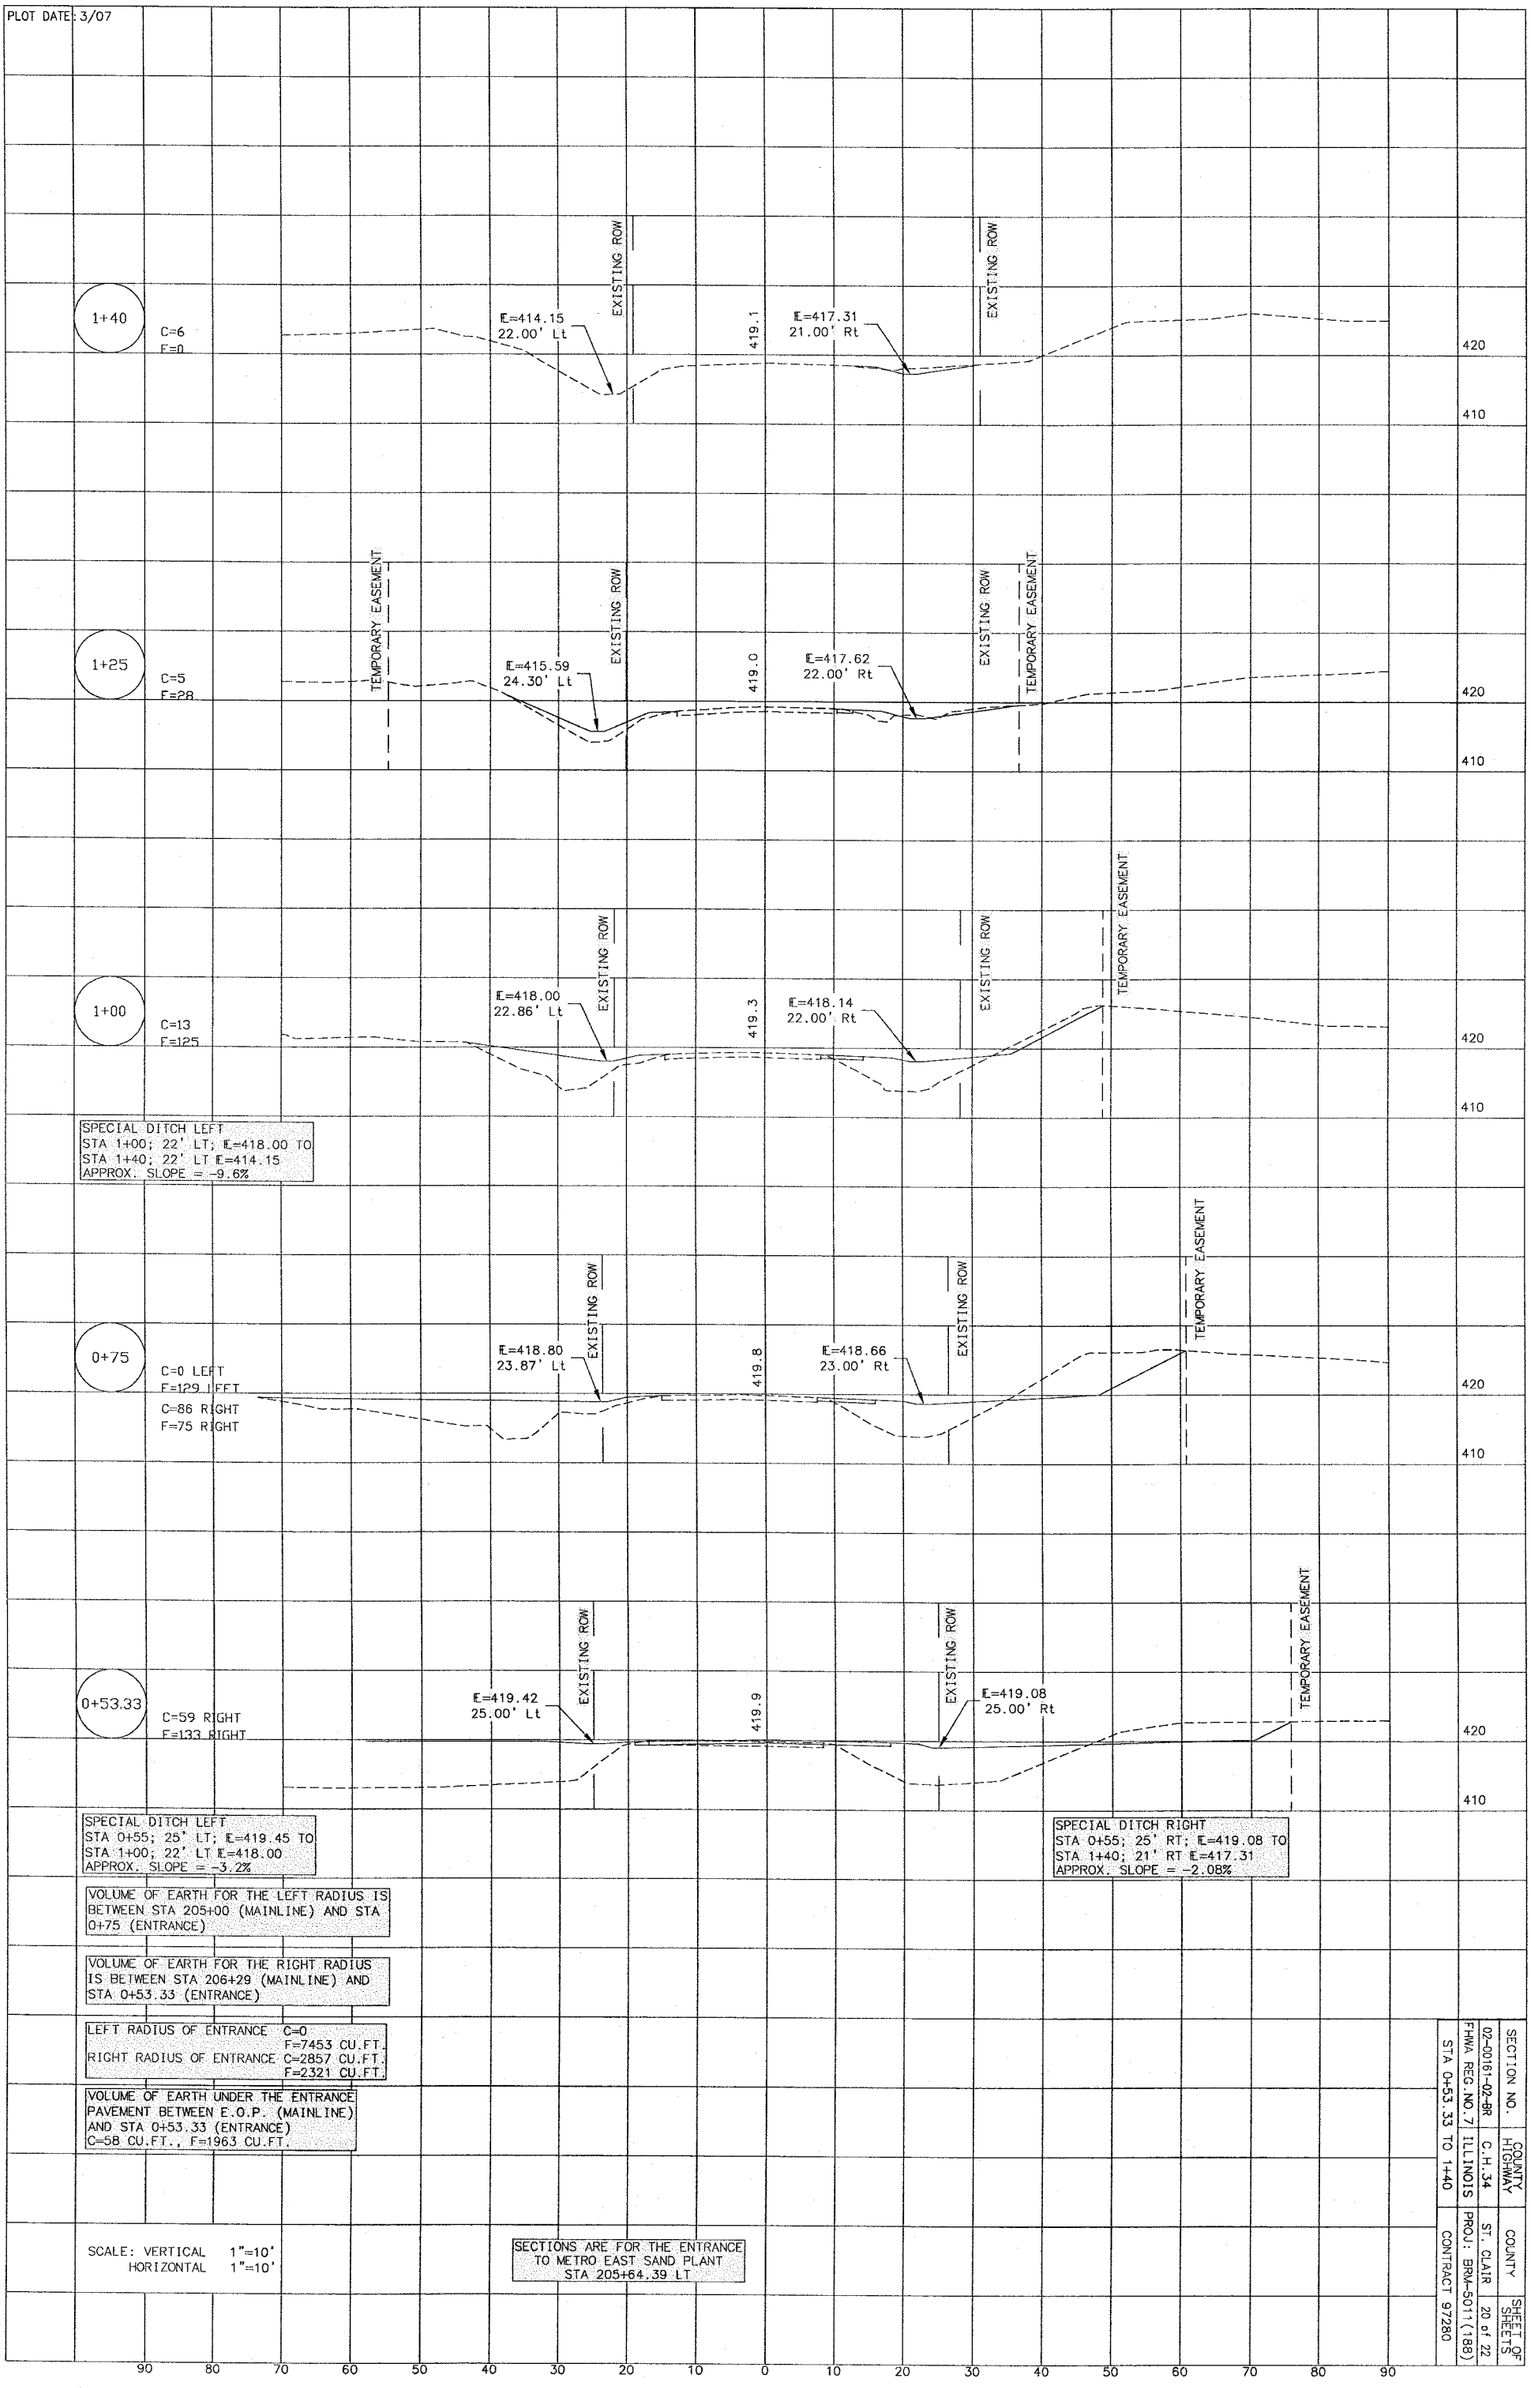

SECTION NO.	COUNTY HIGHWAY	COUNTY	SHEET OF SHEETS
02-00161-02-BR	C.H.34	ST. CLAIR	20 of 22
FHWA REG.NO.7	ILLINOIS	PROJ: BRM-5011(188)	
STA 0+53.33 TO 1+40		CONTRACT 97280	