NOTES:

1. ABANDON EXISTING CONDUITS IN PLACE.
2. ALL REMOVAL ITEMS SOUTH OF THE U.P. RAILROAD ARE INCLUDED IN THE COST OF CLEARING. SEE SPECIAL PROVISIONS.

20 0 20 40
SCALE IN FEET

N

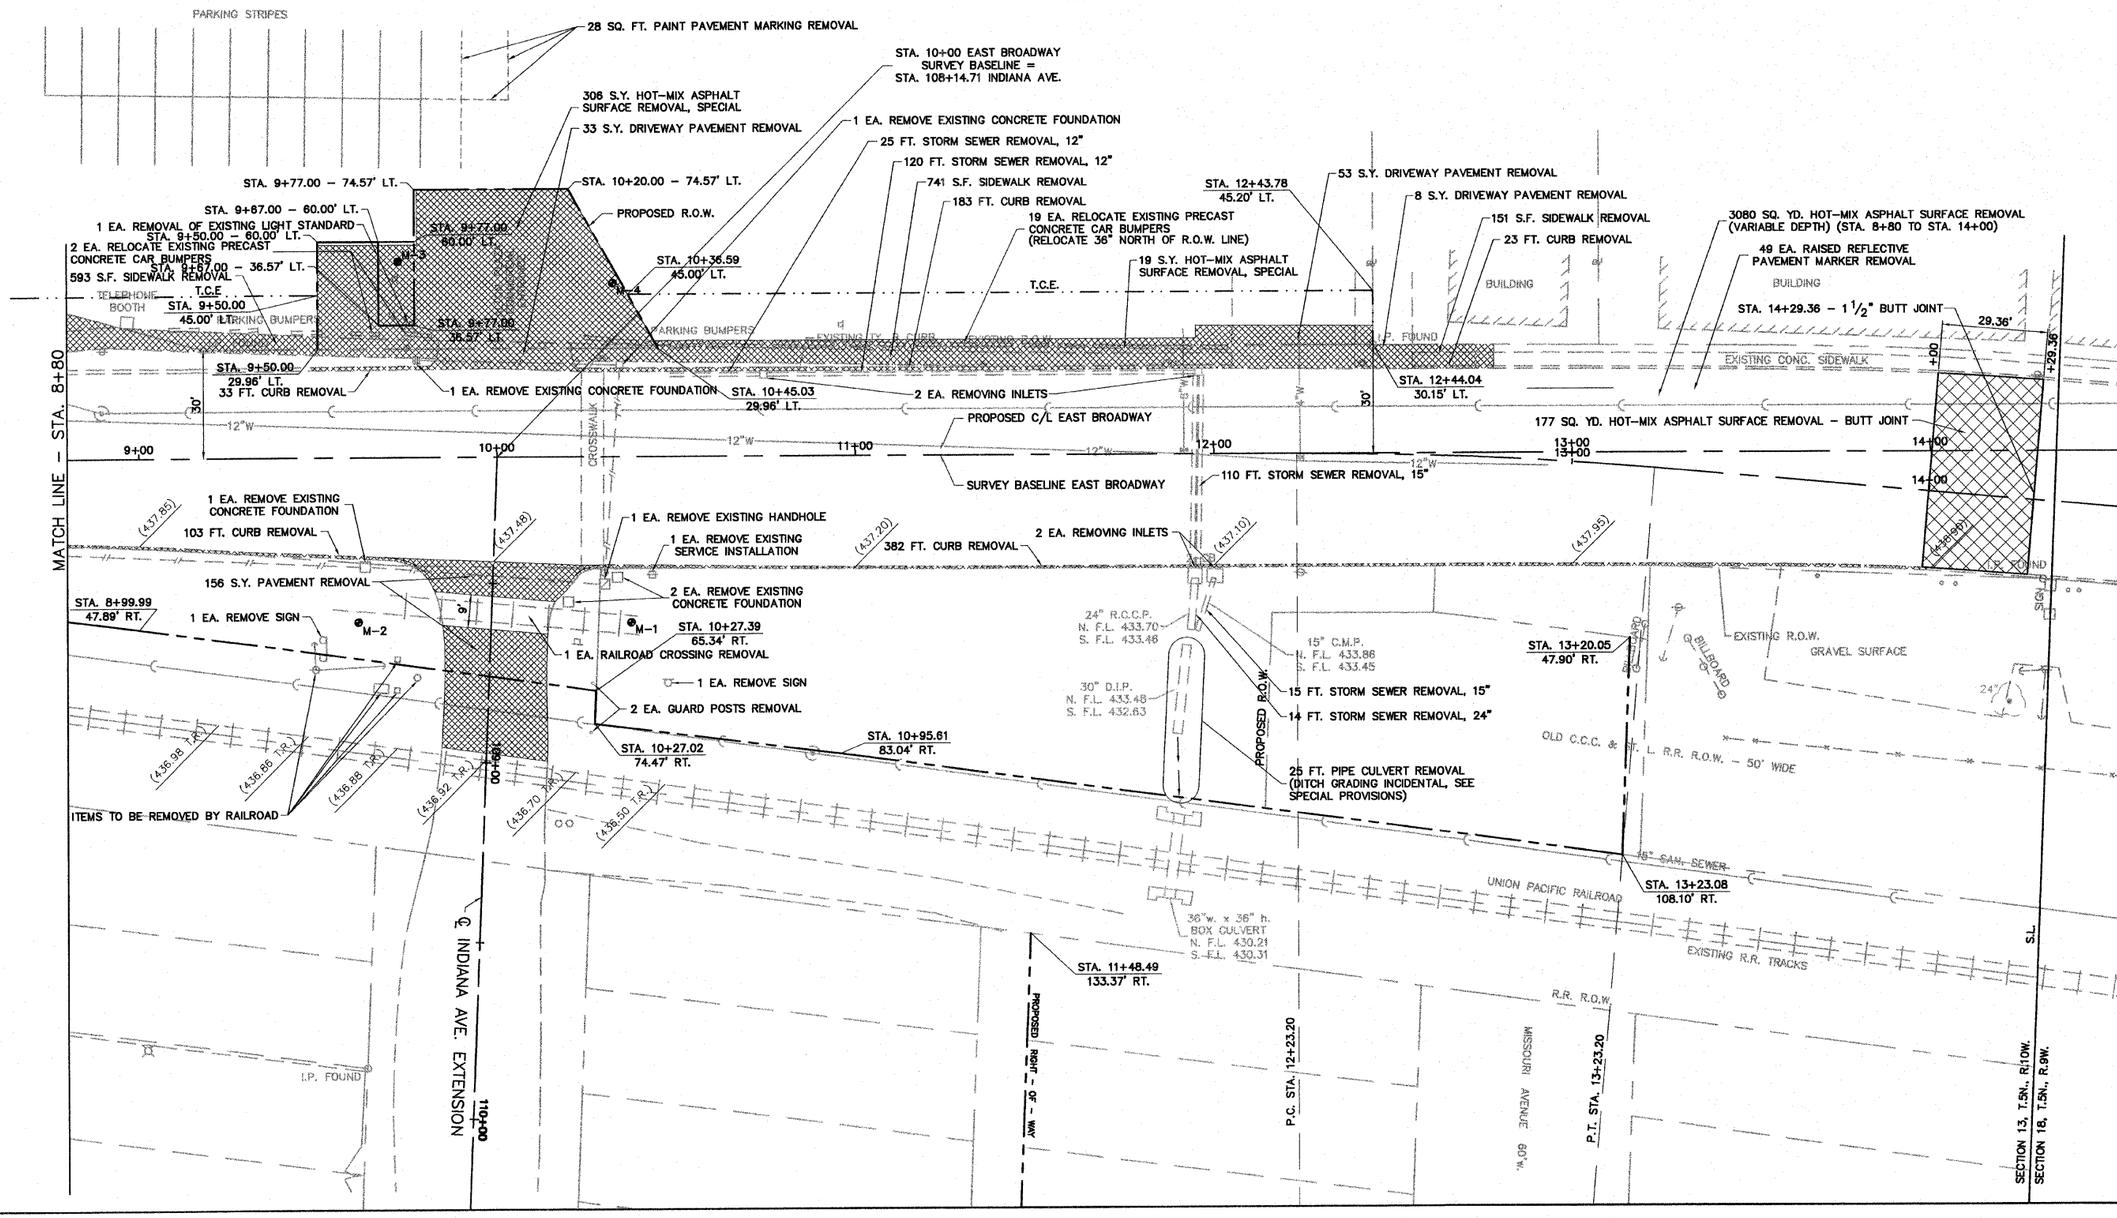

REVISIONS

Sheppard Morgan & Schwaab, Inc.
CONSULTING ENGINEERS & LAND SURVEYORS
SMS ENGINEERS
215 Market Street
Alton, Illinois 62002
618/462-0755
10 Central Industrial Dr
Wood River, Illinois 62040
618/877-8700

CITY OF ALTON, ILLINOIS
SECTION 06 - 00208 - 02 - RP
CPL. CHRIS BELCHIK MEMORIAL EXPRESSWAY
PLAN EAST BROADWAY (REMOVAL ITEMS)

DWG. NO.	PH III PLAN EAST BROADWAY (REMOVAL ITEMS).DWG
REF. BK.	INDIANA AVE.
JOB NO.	406365.1
DSN. BY:	DEG
DWN. BY:	CAD
CHK. BY:	DEG
DATE:	OCTOBER, 2006
SCALE:	1" = 20'
SHEET	18 OF 61

S:\Land Projects\Alton Indiana Ph III\406365.1\dwg\Ph III Plan East Broadway (Removal Items).dwg, 5/7/2007 11:04:46 AM, jmarr, 1:20