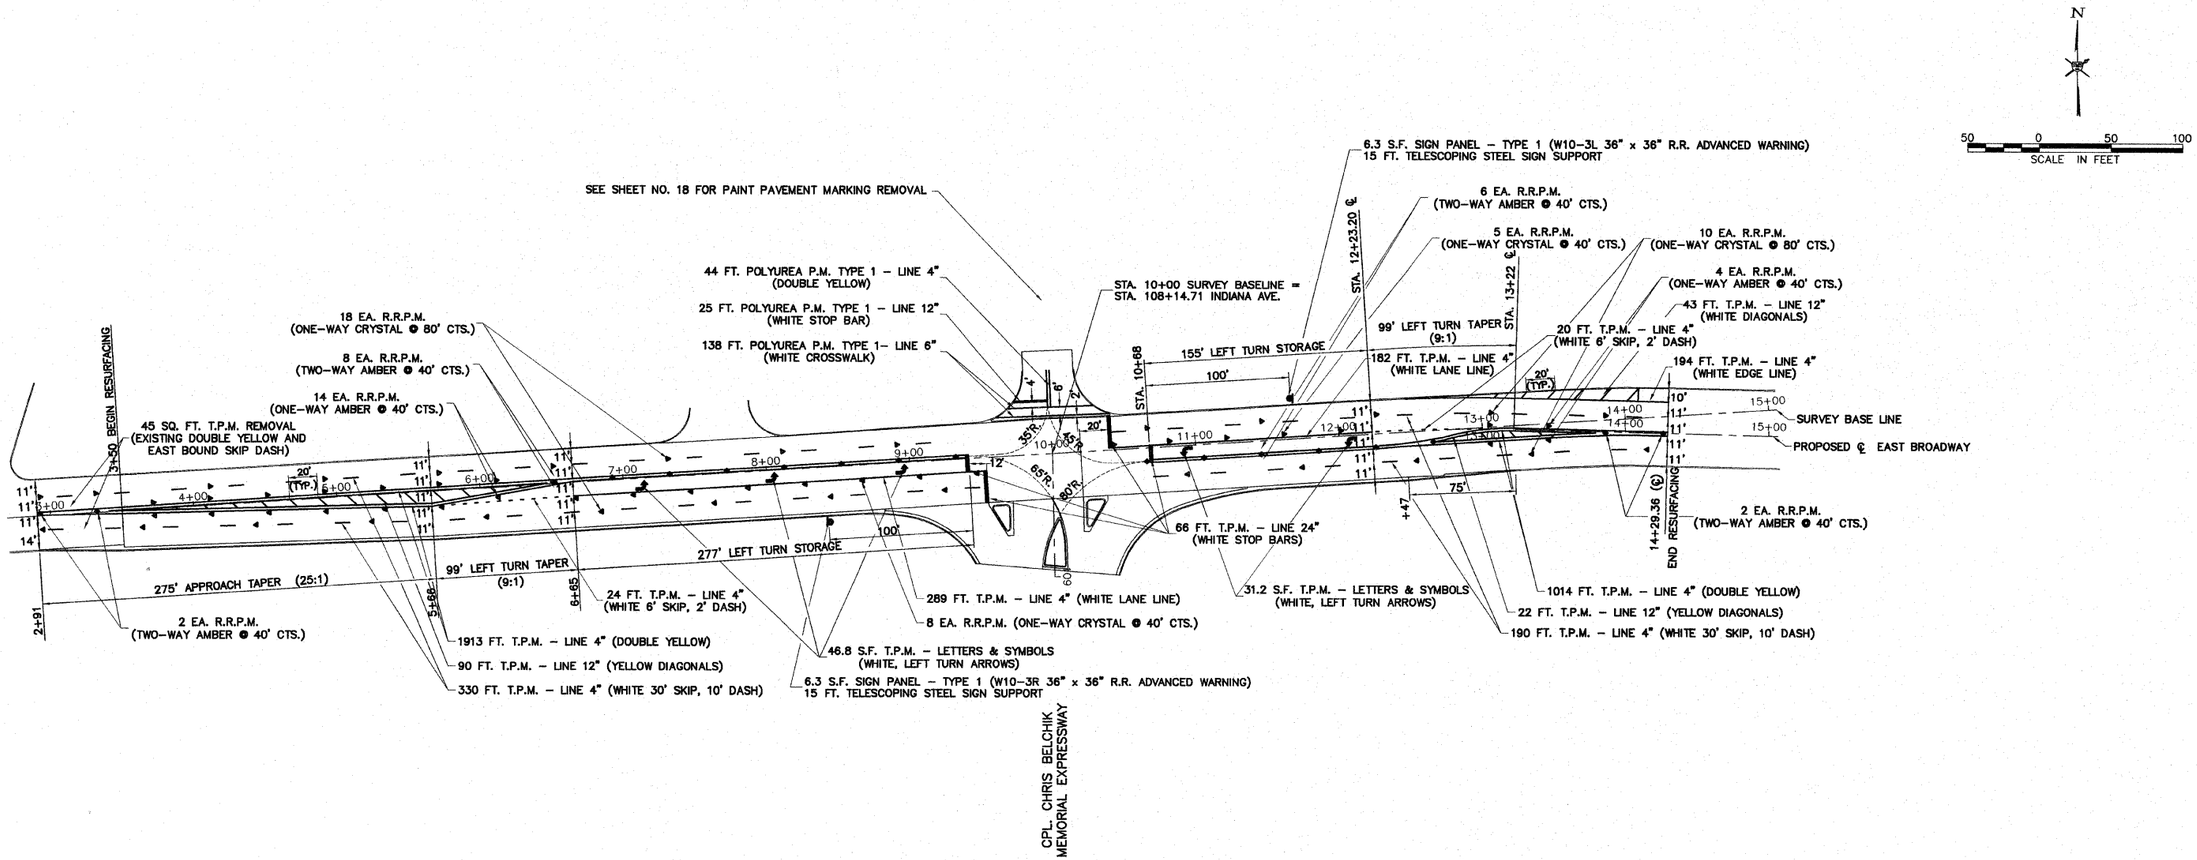

NOTES

1. ALL LETTERS AND SYMBOLS SHALL BE LARGE SIZE (8 FT. LONG)
2. THERMOPLASTIC PAVEMENT MARKING IS ABBREVIATED AS T.P.M.
3. RAISED REFLECTIVE PAVEMENT MARKER IS ABBREVIATED AS R.R.P.M.
4. POLYUREA PAVEMENT MARKING TYPE 1 IS ABBREVIATED AS POLYUREA P.M. TYPE 1

REVISIONS

SMS ENGINEERS
Sheppard Morgan & Schwaab, Inc.
CONSULTING ENGINEERS & LAND SURVEYORS
215 Market Street
Alton, Illinois 62002
618/462-9755
10 Central Industrial Dr
Northgate Center
Granite City, IL 62040
618/877-0700

CITY OF ALTON, ILLINOIS
SECTION 06 - 00208 - 02 - RP
CPL. CHRIS BELCHIK MEMORIAL EXPRESSWAY
PAVEMENT MARKING & SIGNING PLAN - EAST BROADWAY

DWG. NO.	PH III PAVEMENT MARKING EAST BROADWAY.DWG
REF. BK.	INDIANA AVE.
JOB NO.	406365.1
DSN. BY:	DEG
DWN. BY:	CAD
CHK. BY:	DEG
DATE:	OCTOBER, 2006
SCALE:	1" = 50'
SHEET	26 OF 61

S:\Land Projects\Alton Indiana Ph III 406365.1\dwg\Ph III Pavement Marking East Broadway.dwg, 2/2/2007 8:16:02 AM, jmsan, 1:50