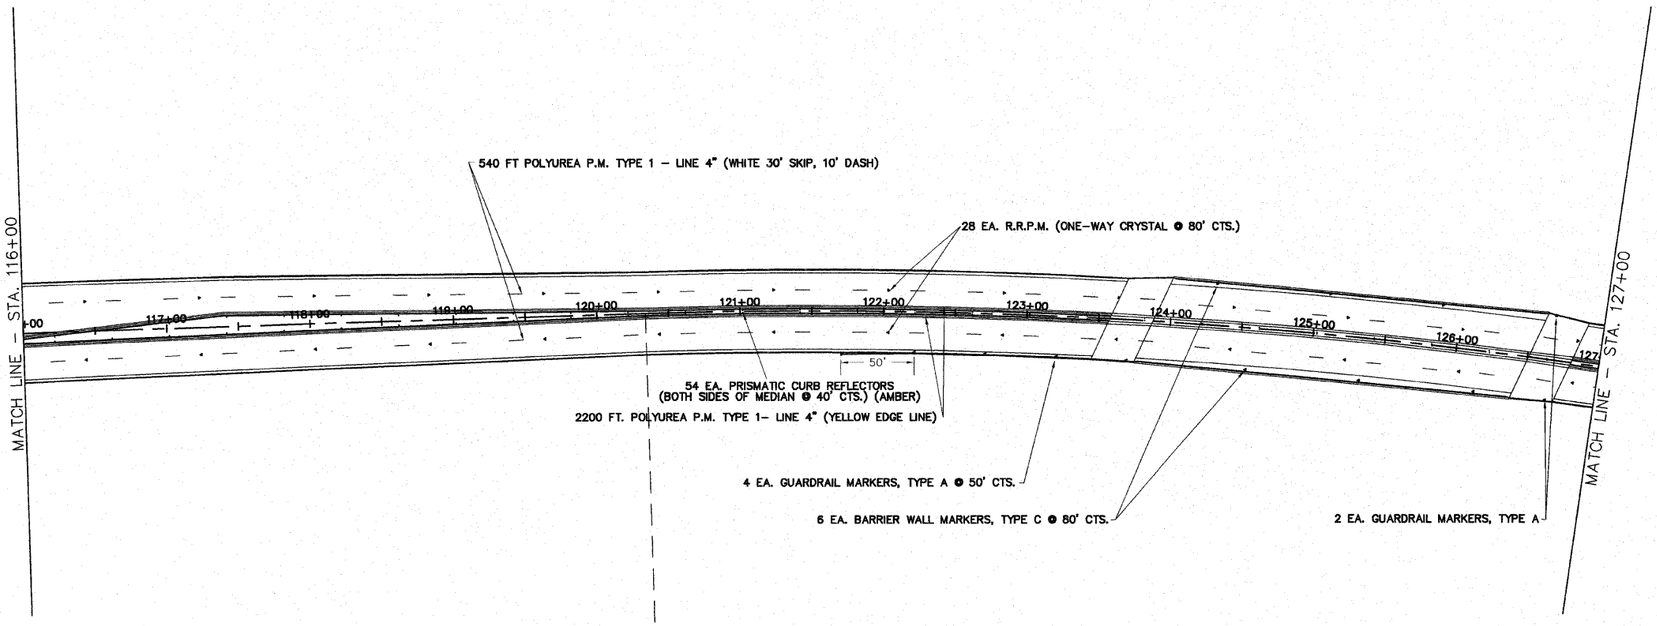

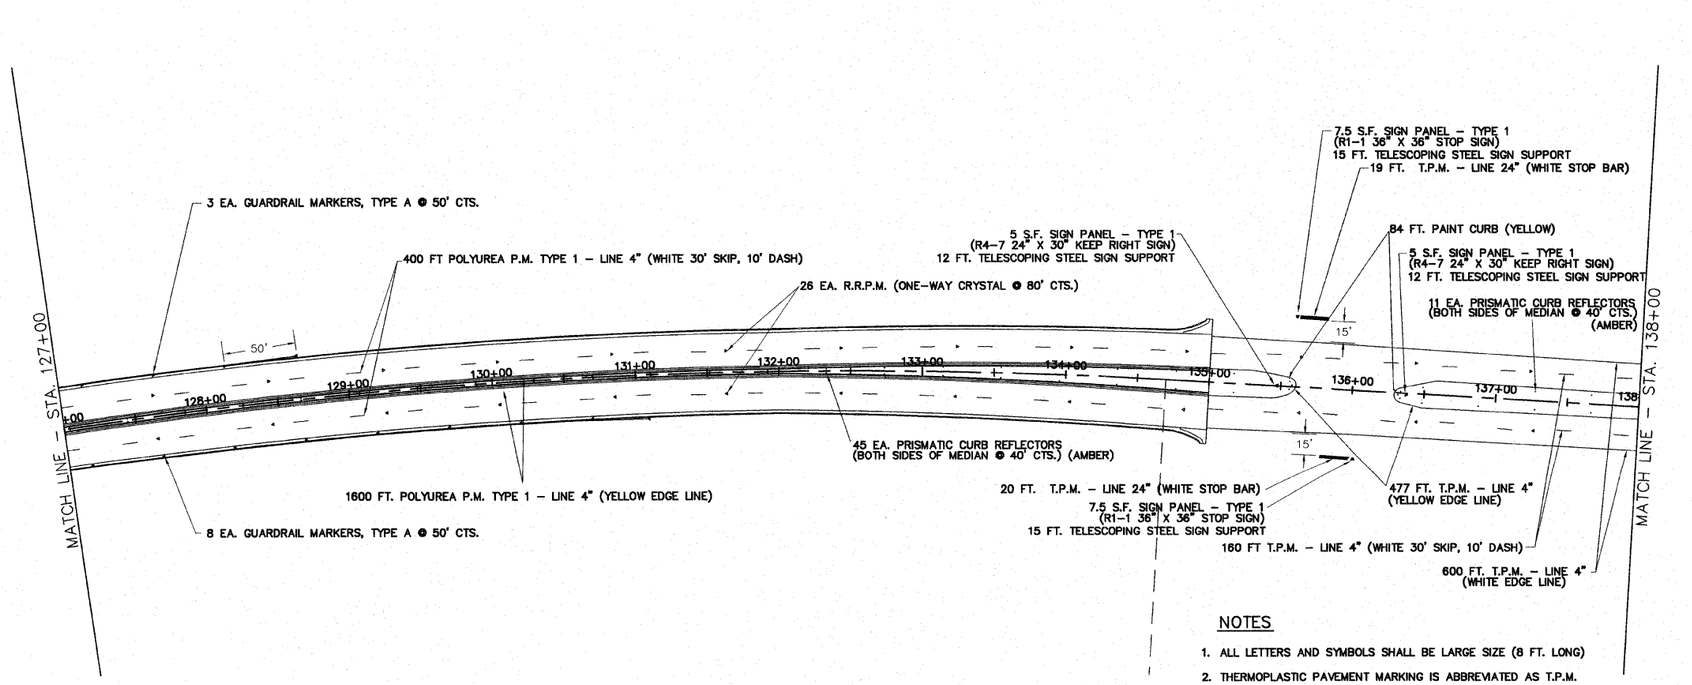

NOTES

1. ALL LETTERS AND SYMBOLS SHALL BE LARGE SIZE (8 FT. LONG)
2. THERMOPLASTIC PAVEMENT MARKING IS ABBREVIATED AS T.P.M.
3. RAISED REFLECTIVE PAVEMENT MARKER IS ABBREVIATED AS R.R.P.M.
4. POLYUREA PAVEMENT MARKING TYPE 1 IS ABBREVIATED AS POLYUREA P.M. TYPE 1

REVISIONS

Sheppard Morgan & Schwaab, Inc.
CONSULTING ENGINEERS & LAND SURVEYORS
215 Market Street
Alton, Illinois 62002
618/462-9755
10 Central Industrial Dr
Northgate Center
Pittsfield, IL 62340
618/877-8700
SMS ENGINEERS

CITY OF ALTON, ILLINOIS
SECTION 06 - 00208 - 02 - RP
CPL. CHRIS BELCHIK MEMORIAL EXPRESSWAY
PAVEMENT MARKING & SIGNING PLAN

DWG. NO.	PH III PAVEMENT MARKING STA 116–138.DWG
JOB NO.	406365.1
DSN. BY:	DEG, CDD
DWN. BY:	CAD, CDD
CHK. BY:	DEG
DATE:	OCTOBER, 2006
SCALE:	1" = 50'
SHEET	28 OF 61

S:\Land Projects\Alton Indiana Ph III 406365.1\dwg\Ph III Pavement Marking Sta 116-138.dwg, 2/12/2007 3:04:58 PM, jimsn, 1:50