CONTRACT NO. 98963

F.A.I. RTE.	SECTION	COUNTY	TOTAL SHEETS	SHEET NO.
57/64	(41-3)HBK	JEFFERSON	518	409
STA. 605+00.00		TO STA. 606+00.00		
FED. ROAD DIST. NO.	ILLINOIS	FED. AID PROJECT		

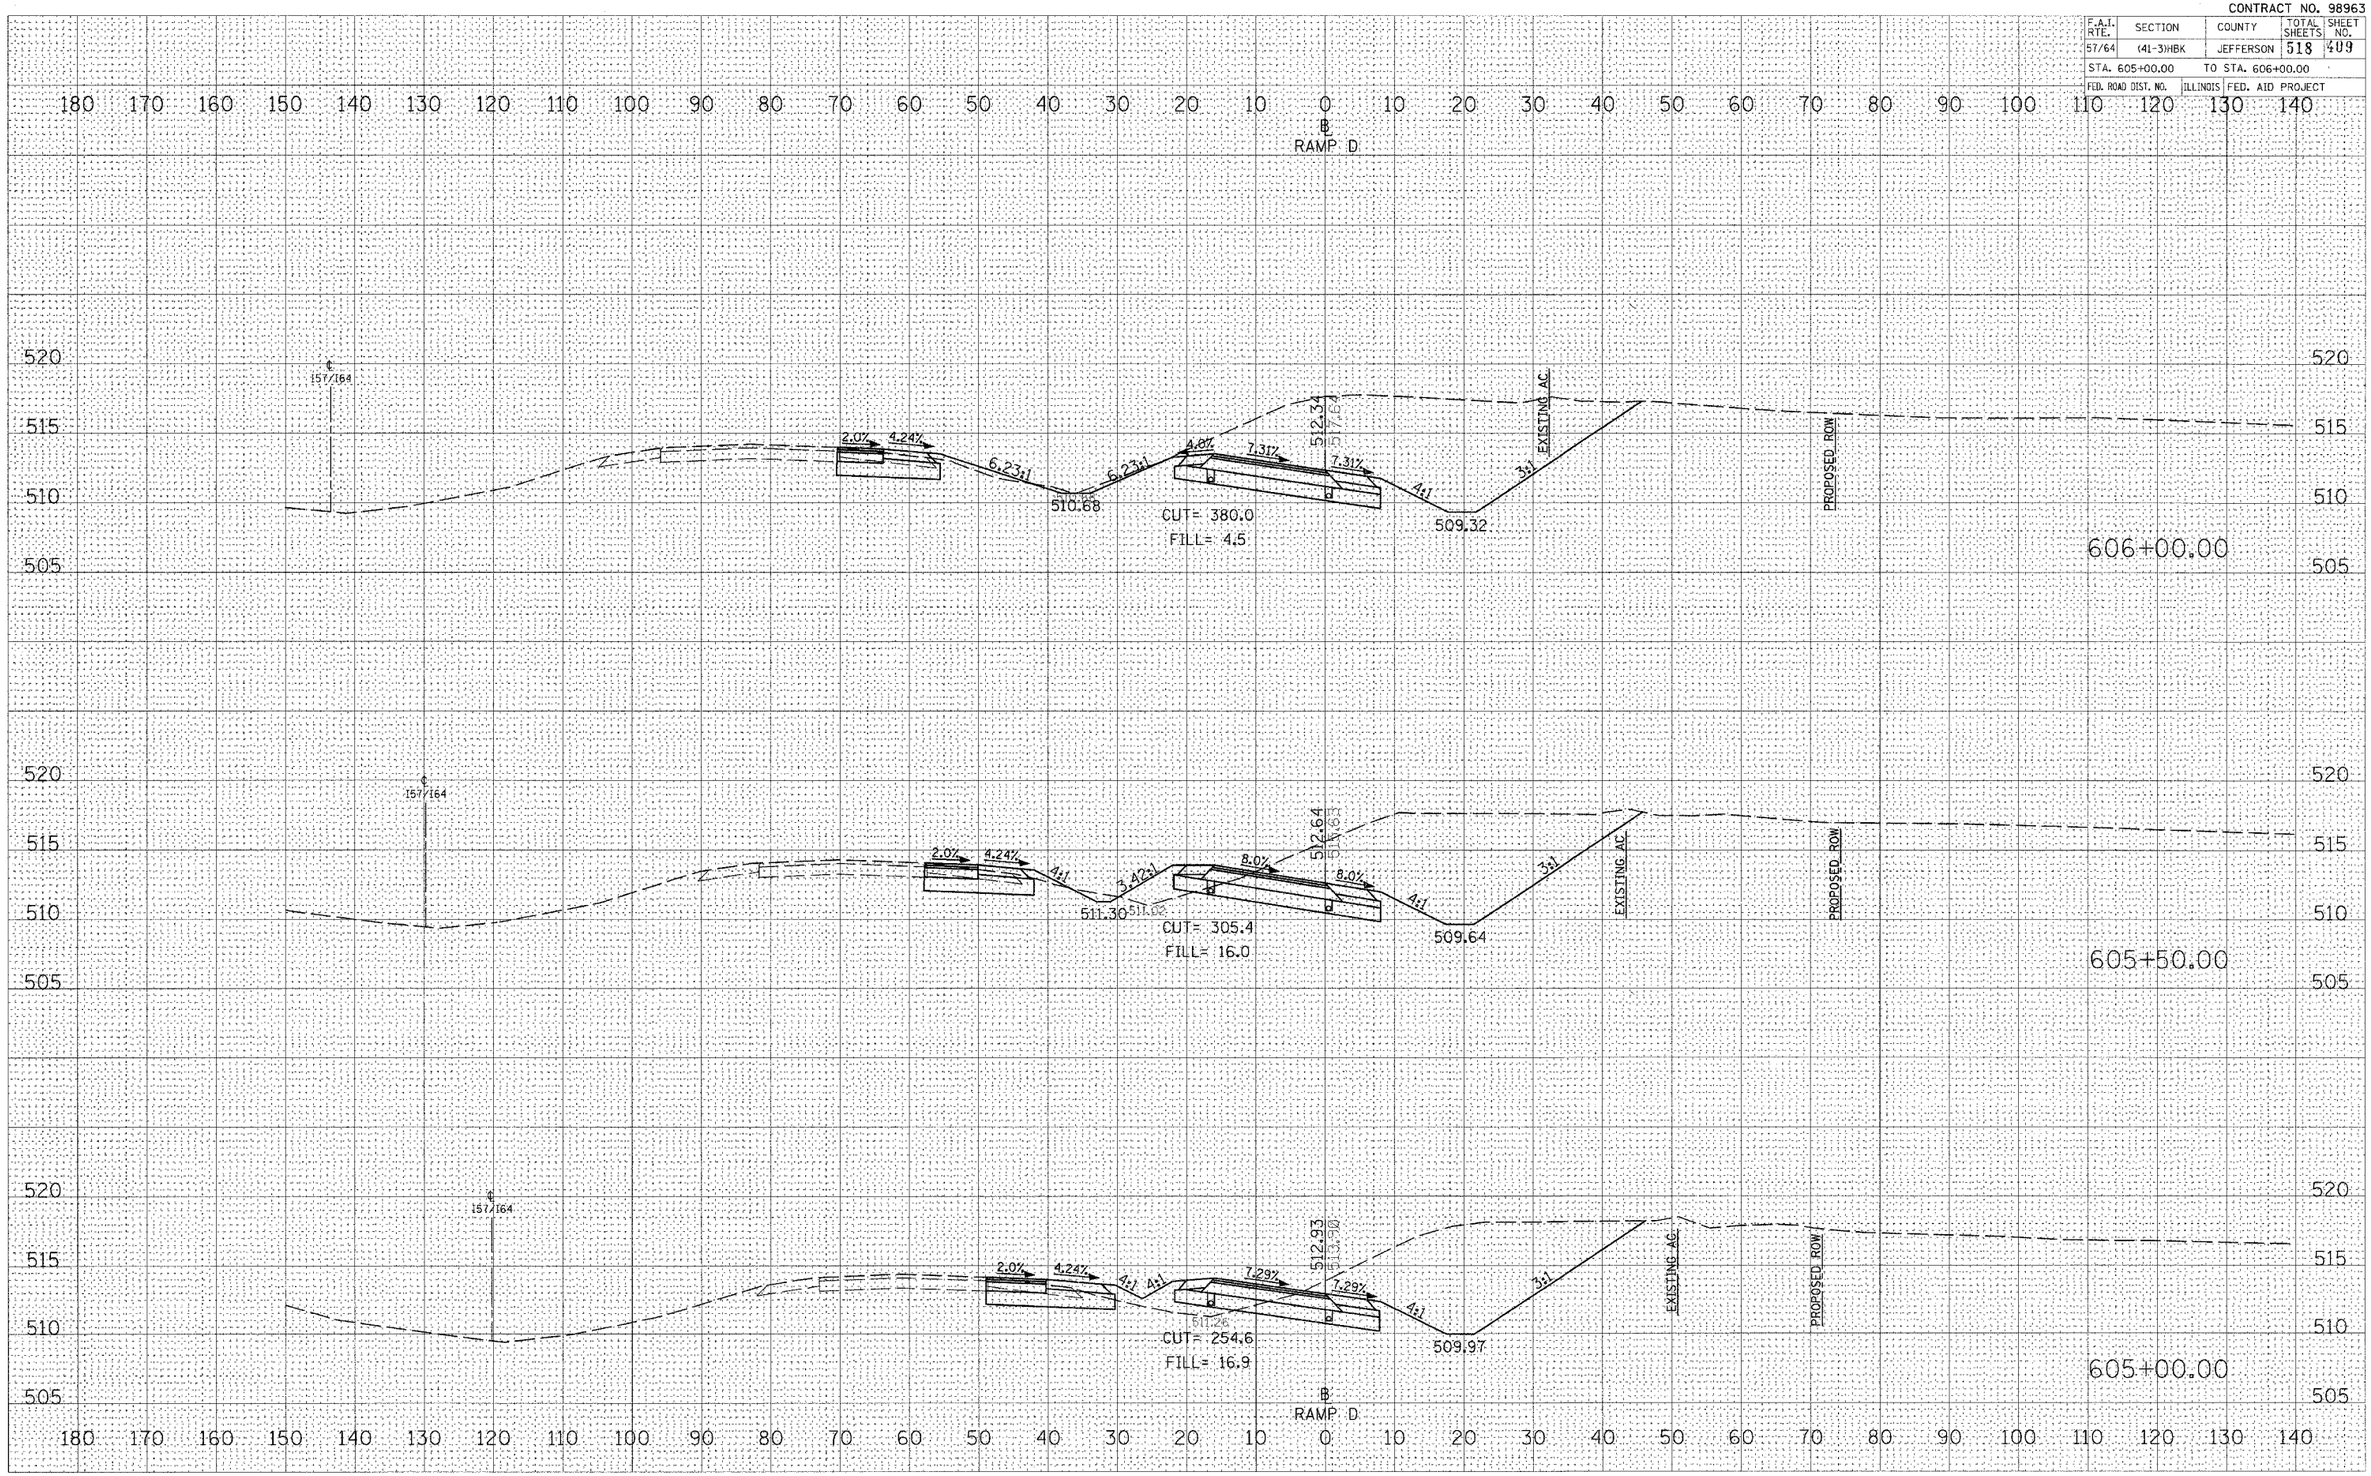

FINAL SURVEY — NOTE BOOK NO. — SURVEYED — PLOTTED — TEMPLATE — AREAS — AREAS CHECKED — BY — DATE

ORIGINAL SURVEY — NOTE BOOK NO. — SURVEYED — PLOTTED — TEMPLATE — AREAS — AREAS CHECKED — BY — DATE

PLOT DATE = 8/21/2007 11:45 AM
FILE NAME = U:\98_docs\98-62R1a\IDOT RAMPS\rampdcrsd.dgn
PLOT SCALE = 10.0000 ' / IN.
USER NAME = Kws

CROSS SECTIONS – PROPOSED RAMP D