CONTRACT NO. 98963

F.A.I. RTE.	SECTION	COUNTY	TOTAL SHEETS	SHEET NO.
57/64	(41-3)HBK	JEFFERSON	518	430
STA. +60.0000		TO STA. +70.0000		
FED. ROAD DIST. NO.	ILLINOIS	FED. AID PROJECT		

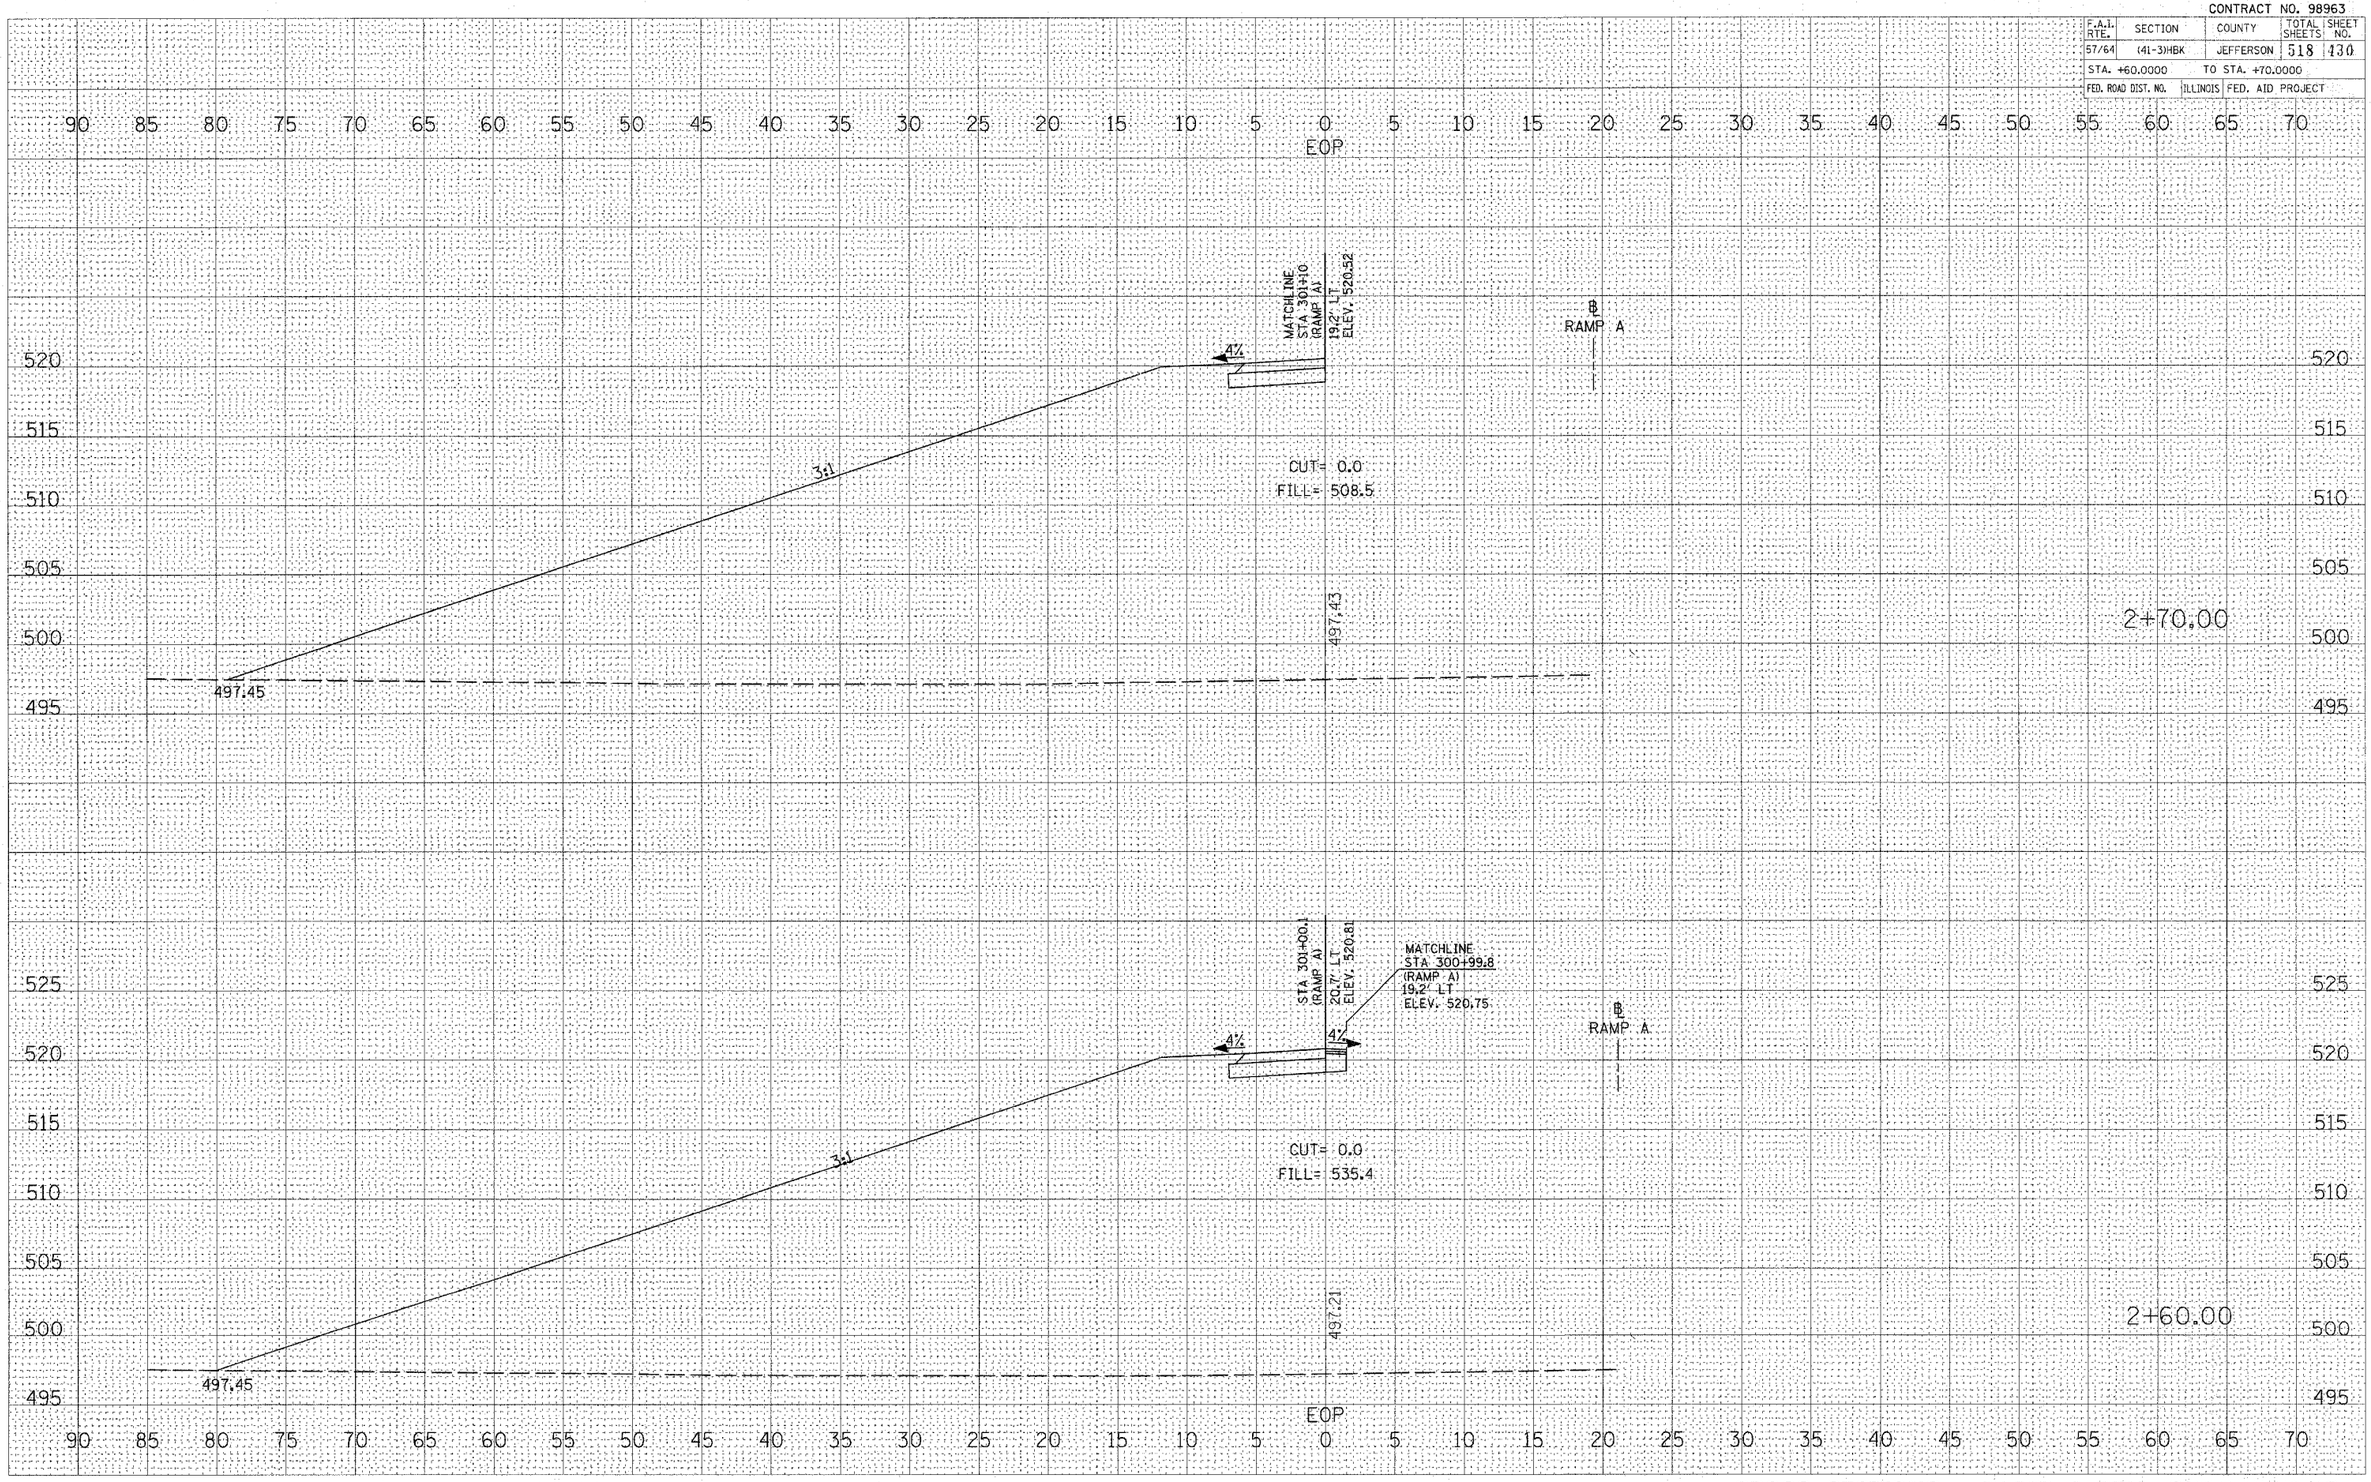

FINAL SURVEY	BY	DATE
SURVEYED		
PLOTTED		
TEMPLATE		
AREAS		
AREAS CHECKED		
NOTE BOOK NO.		

ORIGINAL SURVEY	BY	DATE
SURVEYED		
PLOTTED		
TEMPLATE		
AREAS		
AREAS CHECKED		
NOTE BOOK NO.		

PLOT DATE = 03/22/2007 11:59 AM
FILE NAME = E:\Projects\98-2201-04\IDOT RAMPS\DRAWINGS\CROSS
PLOT SCALE = 5.0000 ' / IN.
USER NAME = Ken

CROSS SECTIONS – RAMP A NW QUAD RADIUS