CONTRACT NO. 98963

F.A.I. RTE.	SECTION	COUNTY	TOTAL SHEETS	SHEET NO.
57/64	(41-3)HBK	JEFFERSON	518	489
STA. 741+50.00		TO STA. 743+00.00		
FED. ROAD DIST. NO.	ILLINOIS	FED. AID PROJECT		

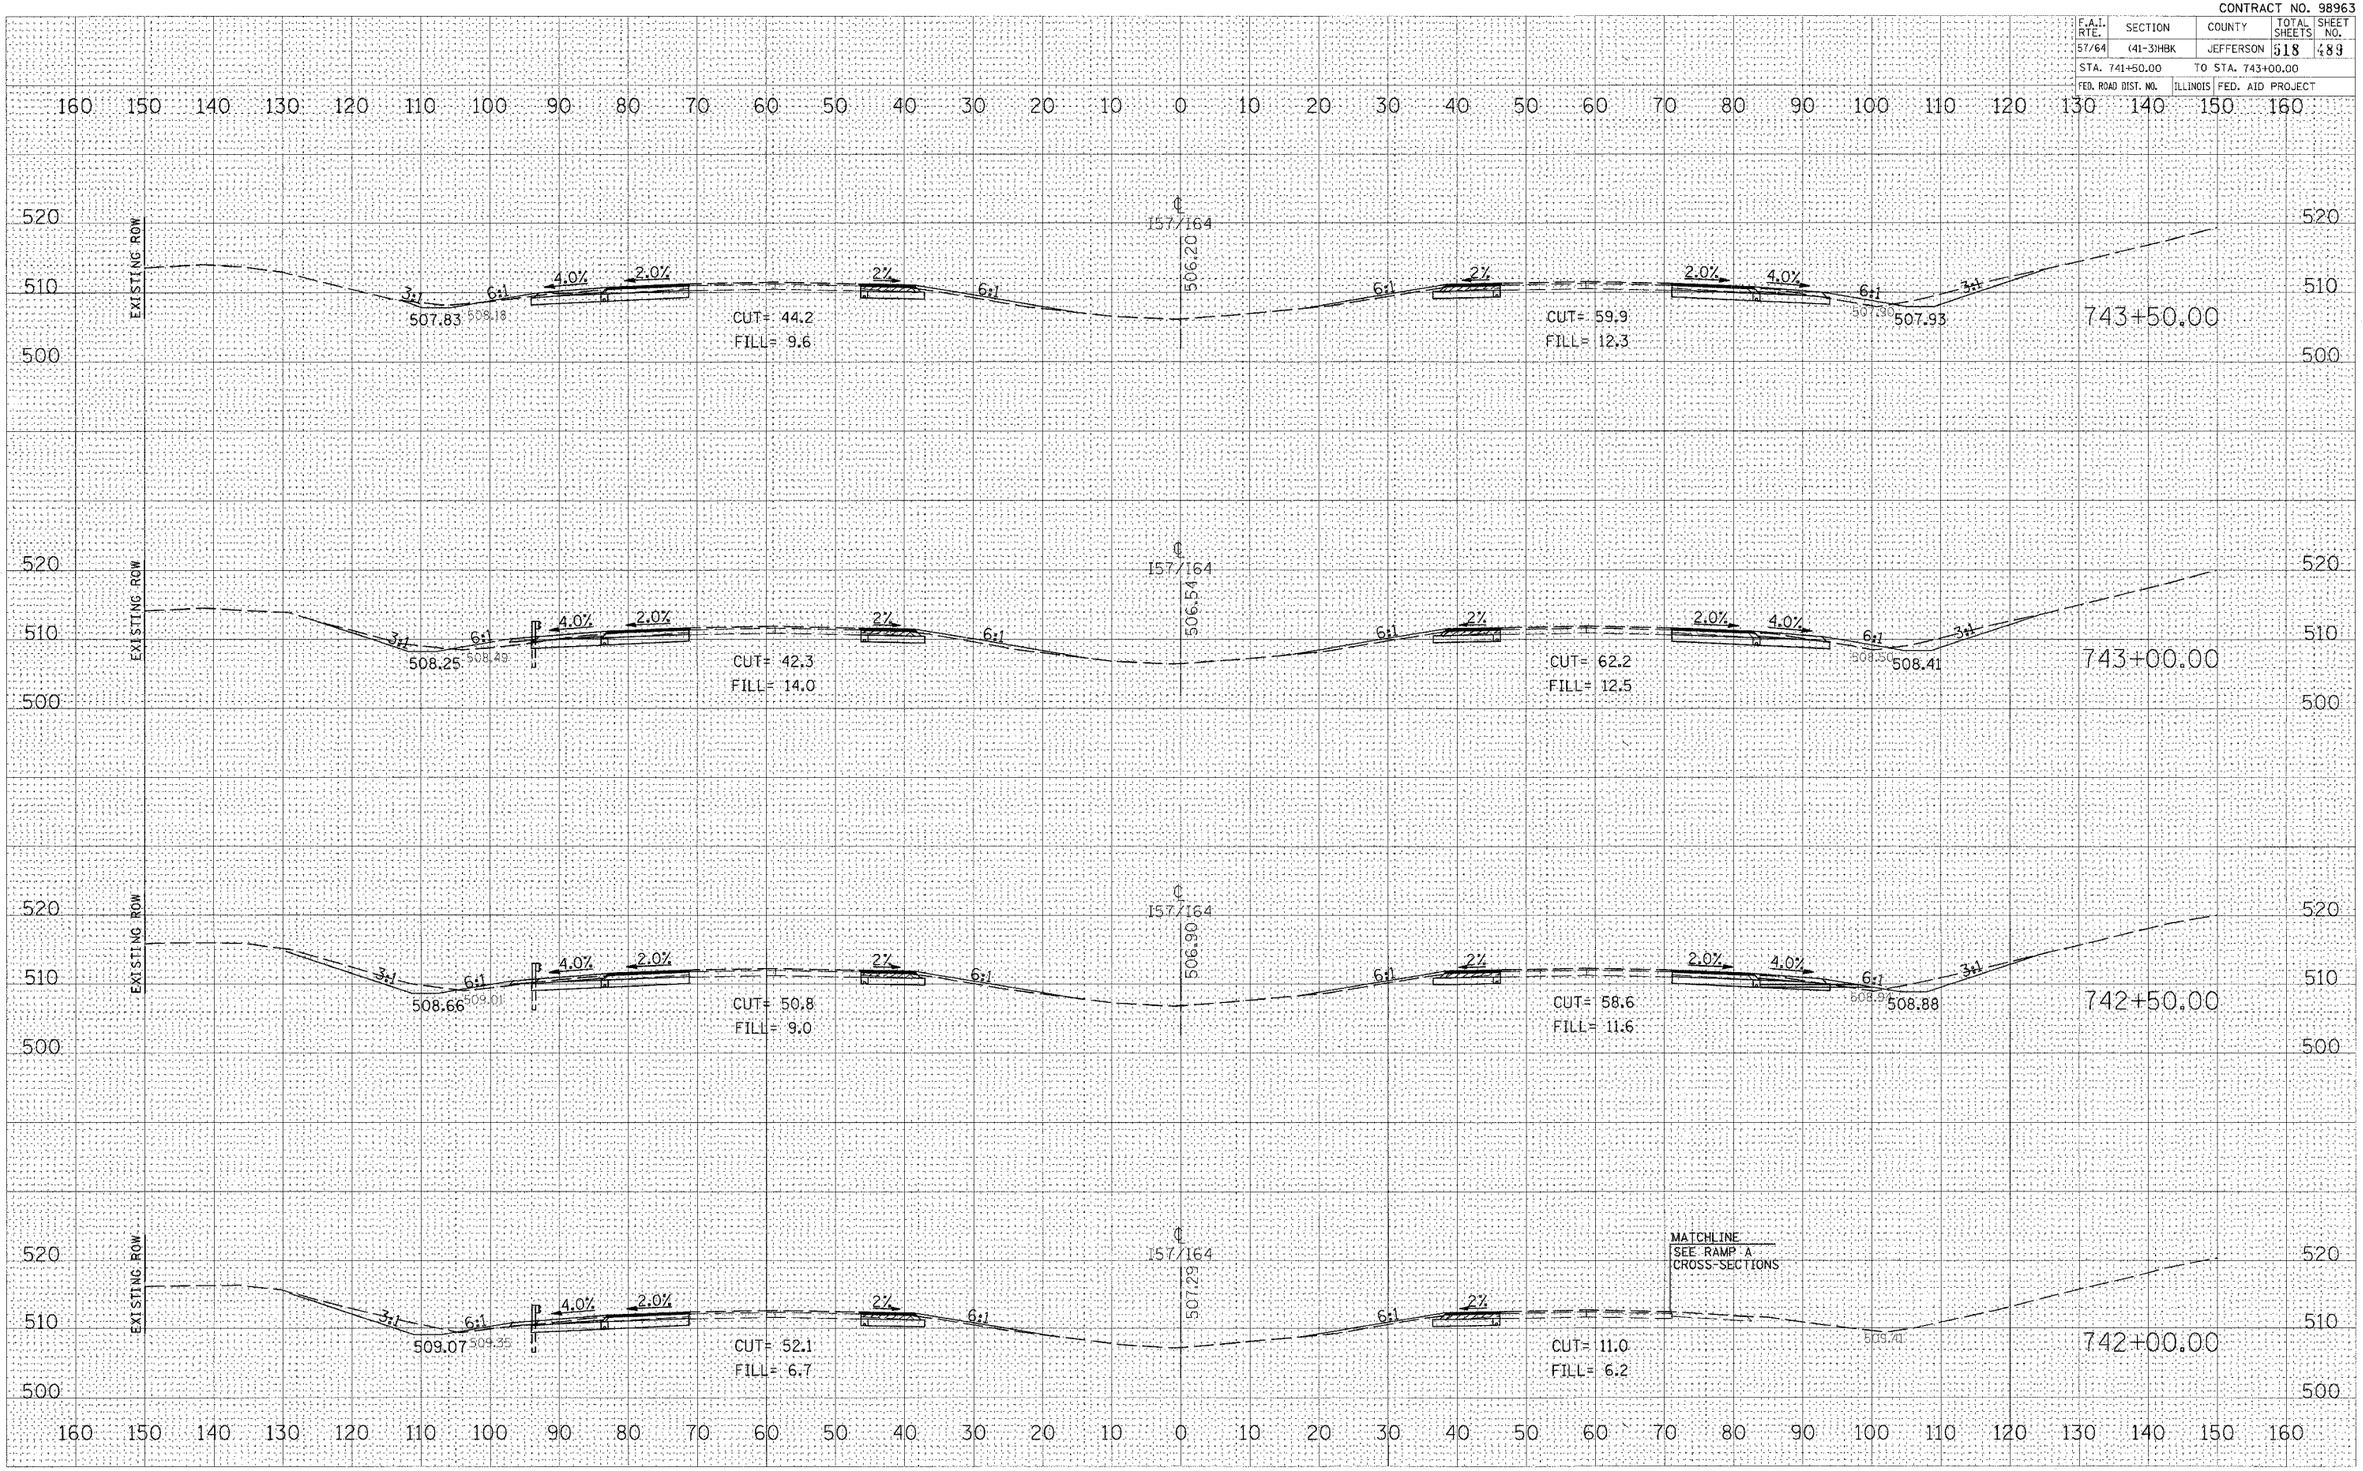

FINAL SURVEY		BY	DATE
	SURVEYED		
	PLOTTED		
	TEMPLATE		
	AREAS		
	AREAS CHECKED		
NOTE DOOR			
NO.			

ORIGINAL SURVEY		BY	DATE
	SURVEYED		
	PLOTTED		
	TEMPLATE		
	AREAS		
	AREAS CHECKED		
NO.			

PLOT DATE = 03/21/2007 09:59 AM
FILE NAME = U:\98jobs\95a2019a\IDOT RAMPS\57ramp01.dgn
PLOT SCALE = 10.0000 ' / IN.
USER NAME = Kas

CROSS SECTIONS – INTERSTATE 57/64