M.S.	SECTION	COUNTY	TOTAL SHEETS	SHEET NO.
2700	05-00186-00-BR 06-00001-00-BR	JEFFERSON BLUFORD	31	8
STA. 1+50.00		TO STA. 2+50.00		
FED. ROAD DIST. NO.	ILLINOIS	CONTRACT NO. 99297		

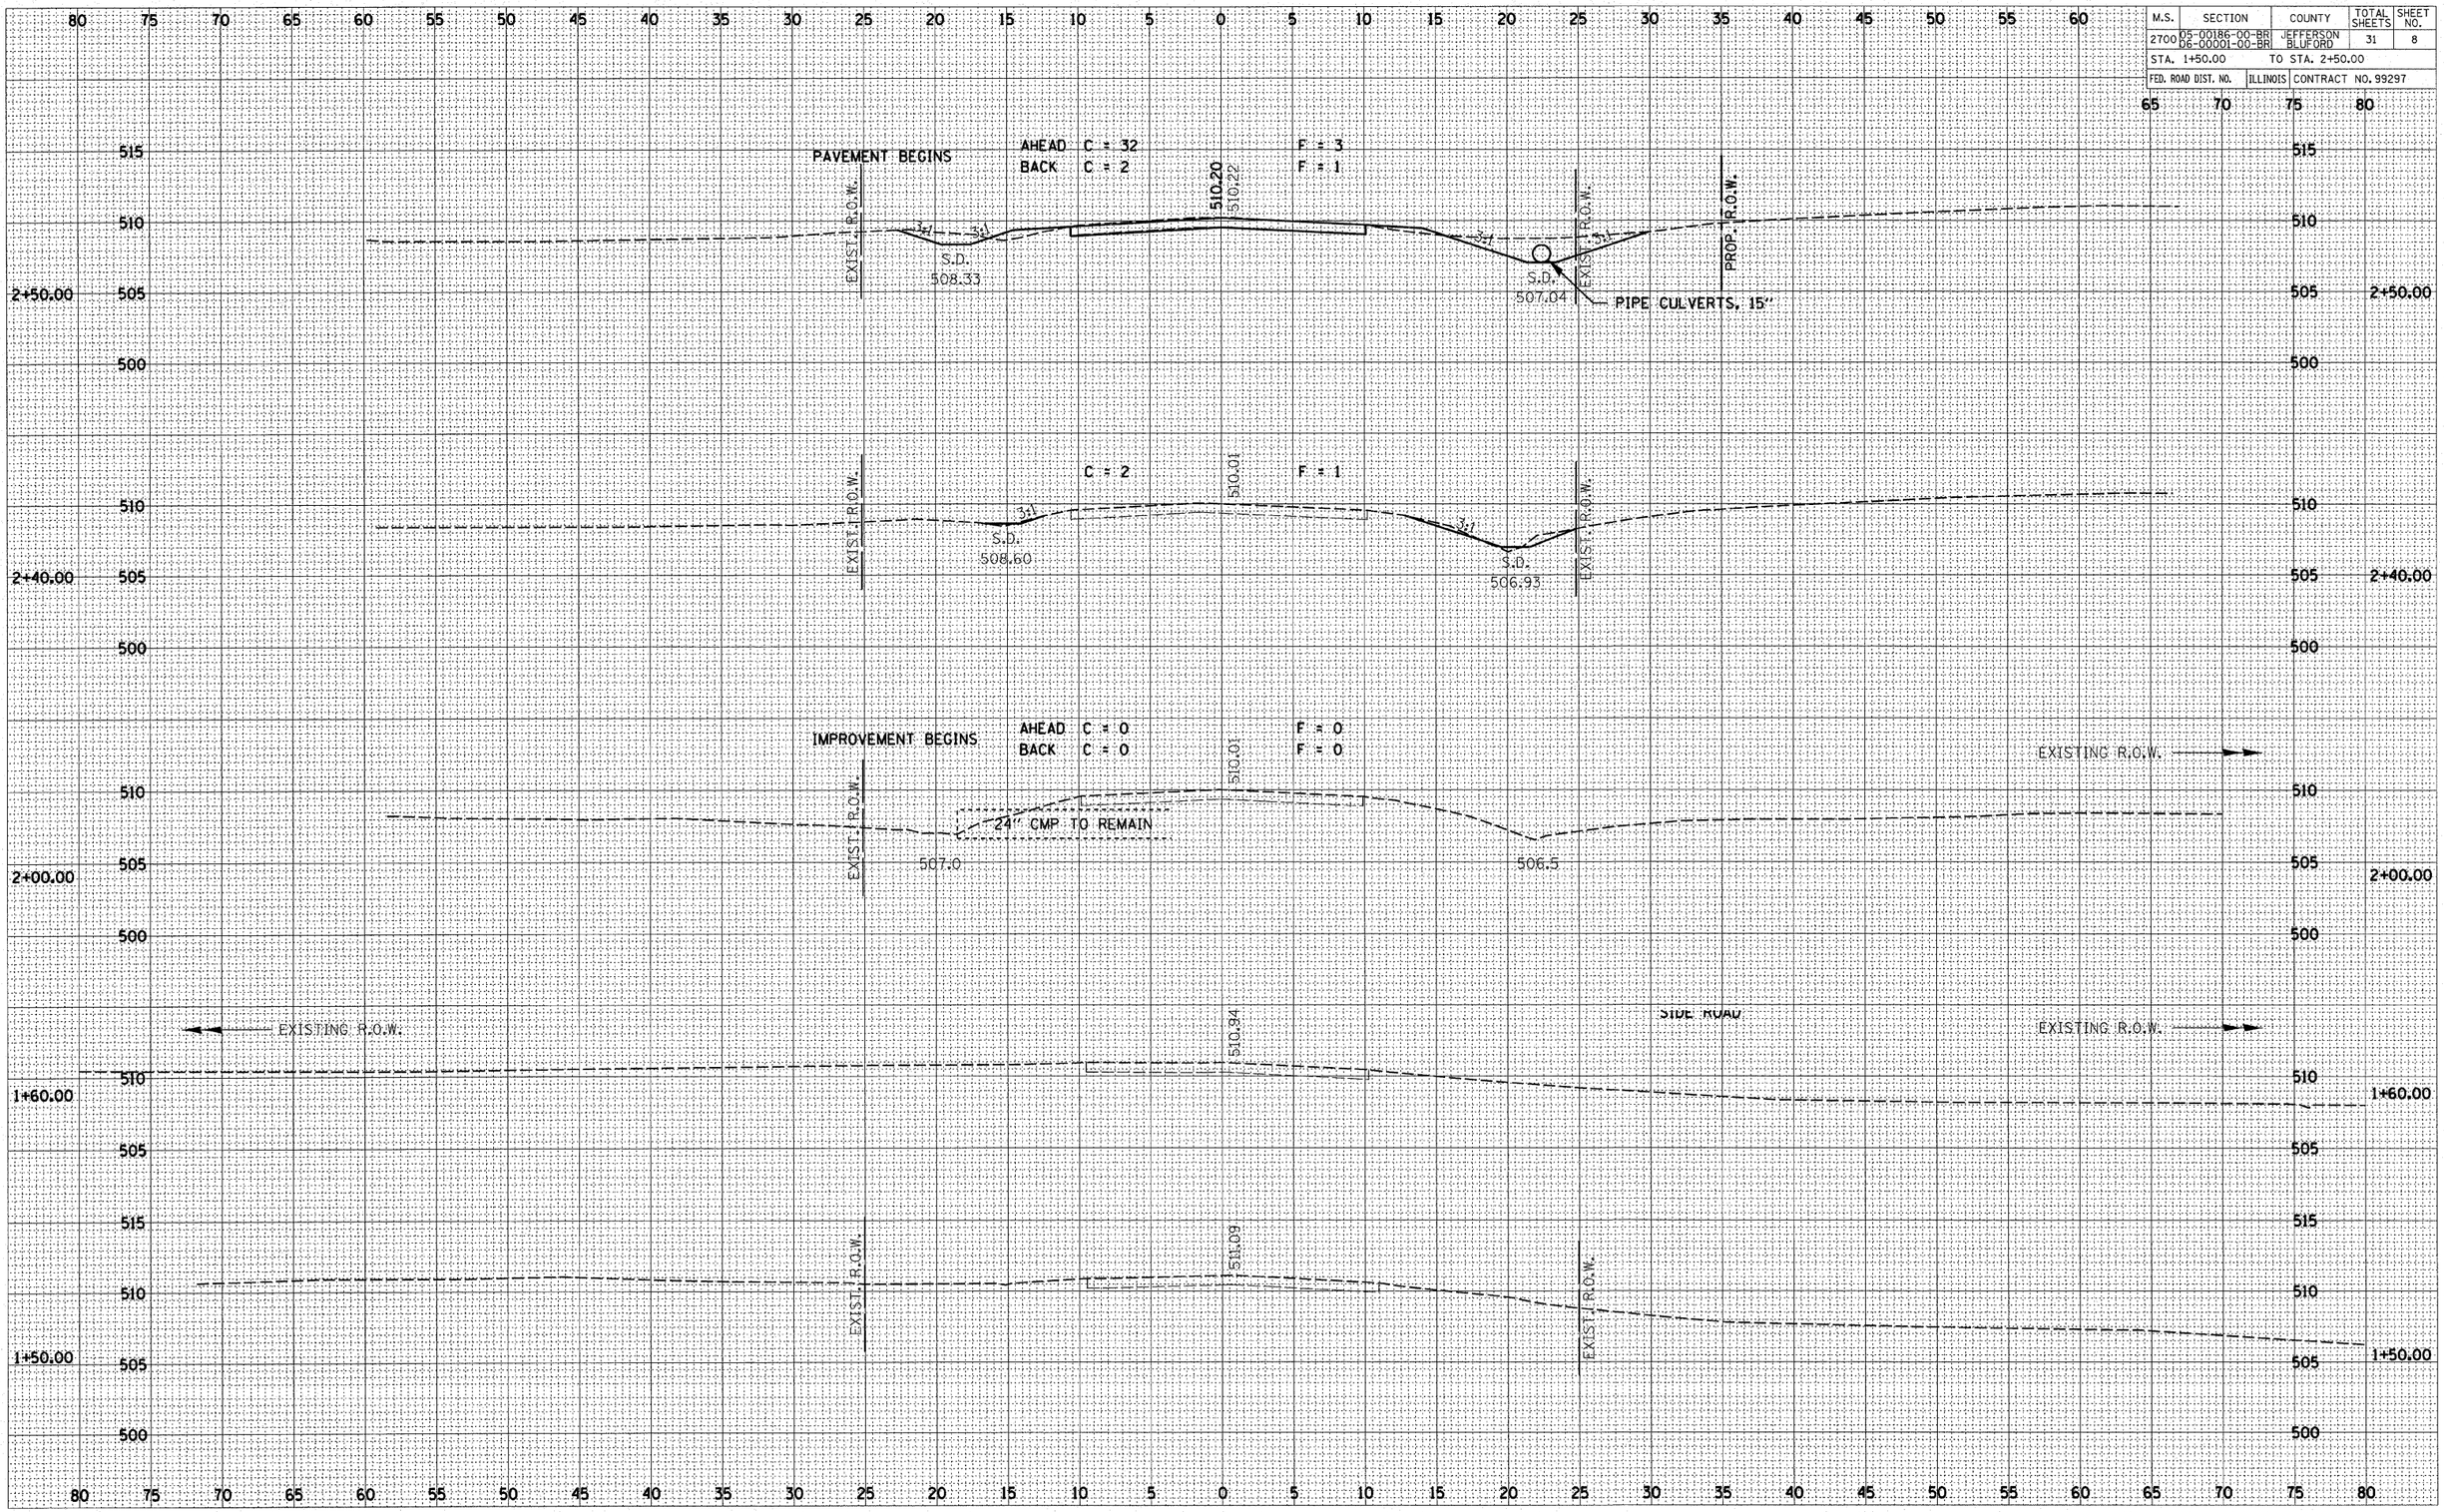

FINAL SURVEY		BY	DATE
NOTE BOOK	SURVEYED		
	PLOTTED		
	COMPUTED		
	TEMPLATE		
	AREAS		
NO.	AREAS CHECKED		

ORIGINAL SURVEY		BY	DATE
NOTE BOOK	SURVEYED		
	PLOTTED		
	COMPUTED		
	TEMPLATE		
	AREAS		
NO.	AREAS CHECKED		