NOTES:

1. FOR C/T & SWITCH SECTION AND ELECTRICAL ROOM DETAILS, SEE SHEETS E13 AND E14.
2. FOR DUCTBANK ARRANGEMENT SECTION DETAILS AND 3 PHASE TRANSFORMER PAD AND VAULT DETAILS, SEE SHEET E12.
3. FOR CONDUIT AND CONDUCTOR NUMBERS AND SIZE, SEE SHEET E2.
4. SEE THE RIGHT OF WAY PLAT AND S.U.E. CIVIL SHEETS NO. 44 AND NO. 45 FOR ADDITIONAL INFORMATION ON R.O.W. AND UNDERGROUND UTILITIES.
5. PADS SHALL BE PROVIDED BY NAPERVILLE DPU-E AND INSTALLED BY CONTRACTOR. CONTRACTOR SHALL CONCRETE AROUND THE DUCTS COMING UP THROUGH THE PAD OPENING SO AS TO FILL THE OPENING AND TO TROWELL FLUSH WITH THE TOP OF THE PAD. SEE SHT. E12 FOR CONCRETE PAD DETAILS.
6. A POWER PEDESTALS SHALL BE FURNISHED AND INSTALLED BY NAPERVILLE DPU-E.

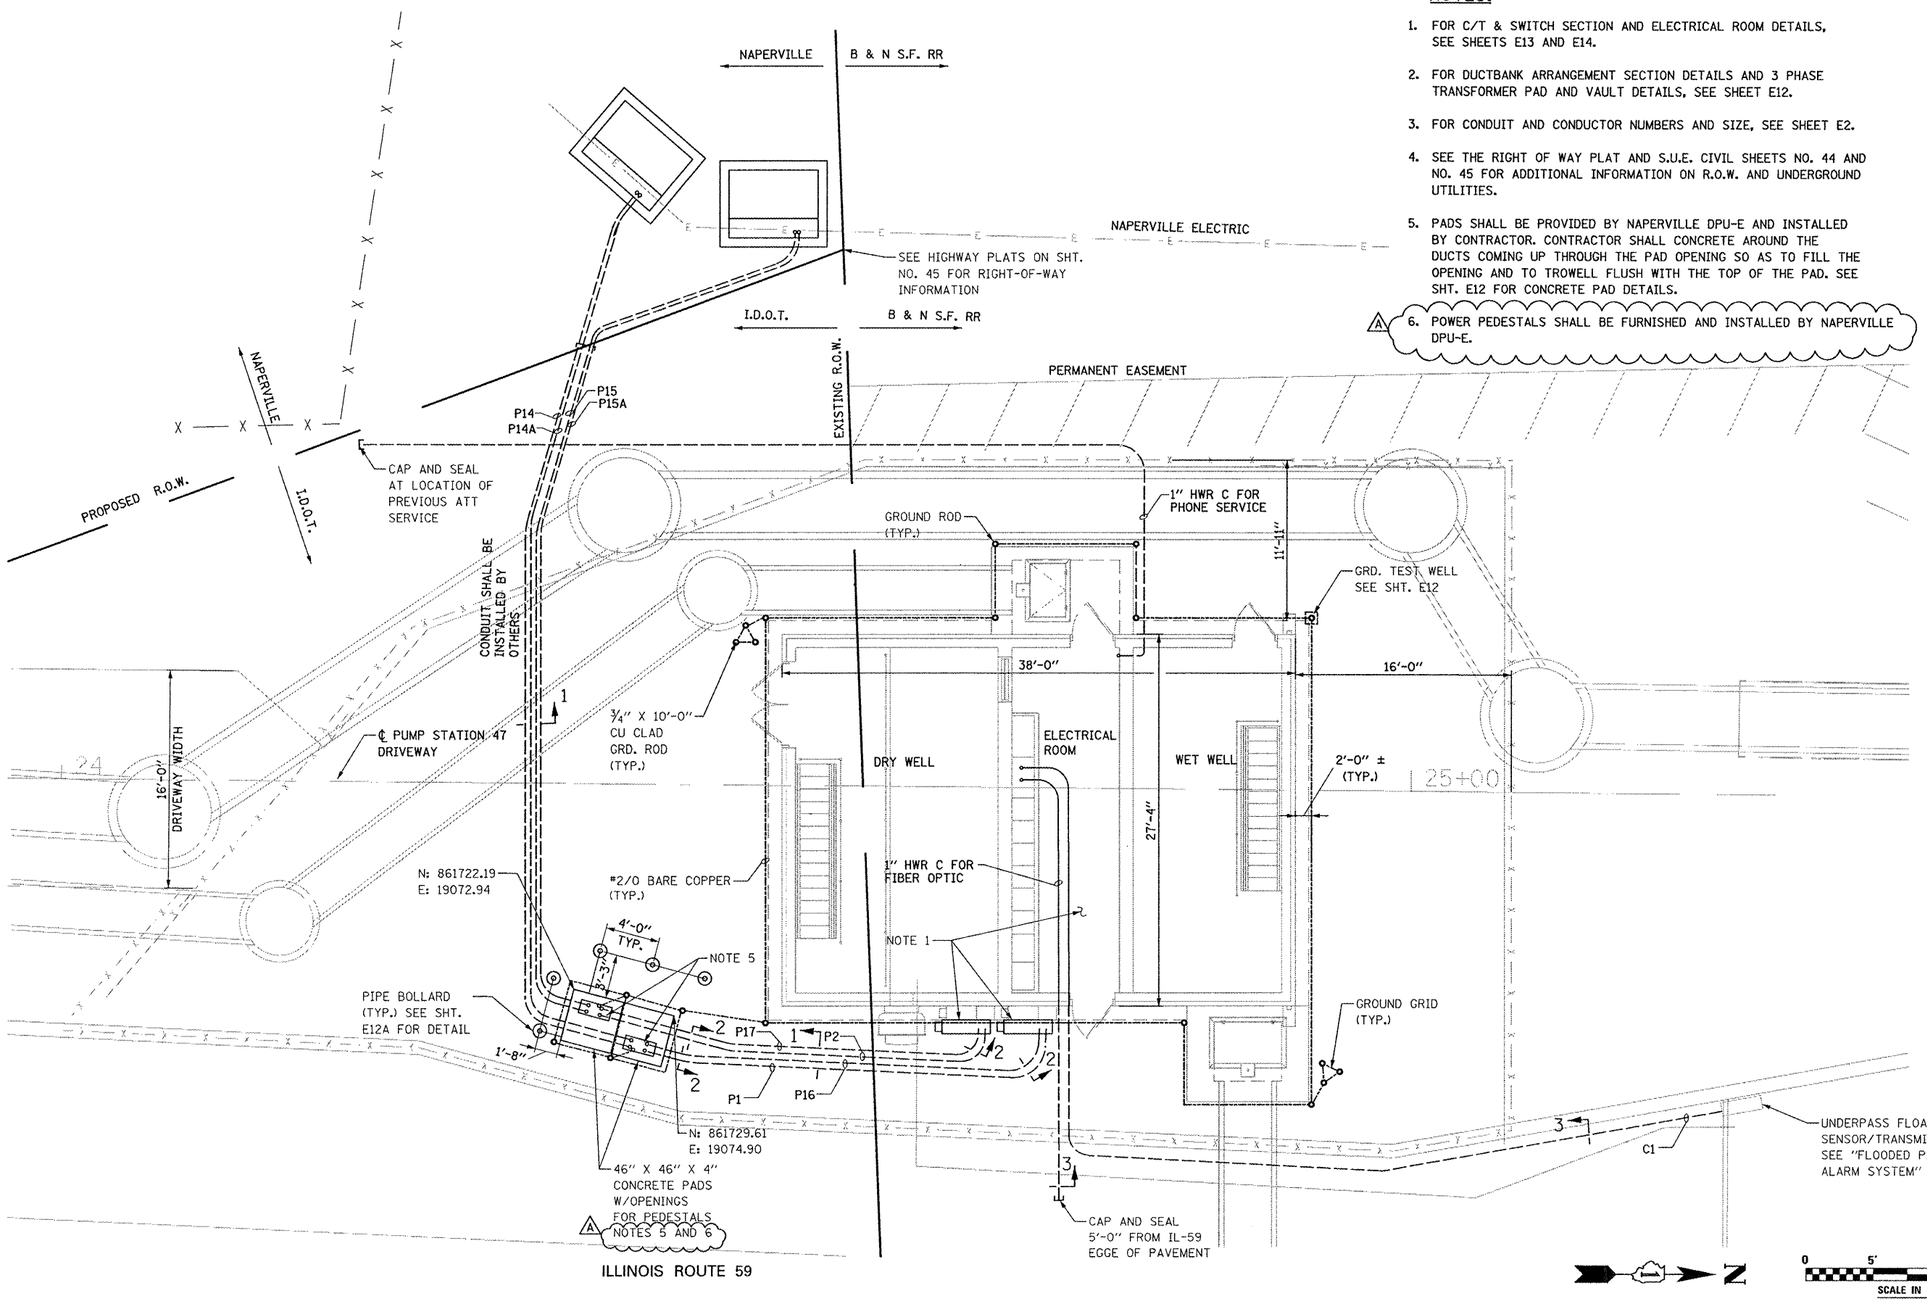

E4A

KNIGHT Engineers & Architects	USER NAME = $USER$	DESIGNED - MCP	REVISED 4-19-12	STATE OF ILLINOIS DEPARTMENT OF TRANSPORTATION	NEW PUMP STATION ELECTRICAL SITE PLAN	F.A.P. RTE.	SECTION	COUNTY	TOTAL SHEETS / SHEET NO.
		DRAWN - MLB	REVISED ADDENDUM A 5-23-12			338/IL 59	2011-035-I	DUPAGE	181 / 161
	PLOT SCALE = $SCALE$	CHECKED - MCP	REVISED -					CONTRACT NO. 60P41	
	PLOT DATE = $DATE$	DATE 03-22-2012	REVISED -		SCALE: SHEET NO. OF SHEETS STA. TO STA.			ILLINOIS FED. AID PROJECT	