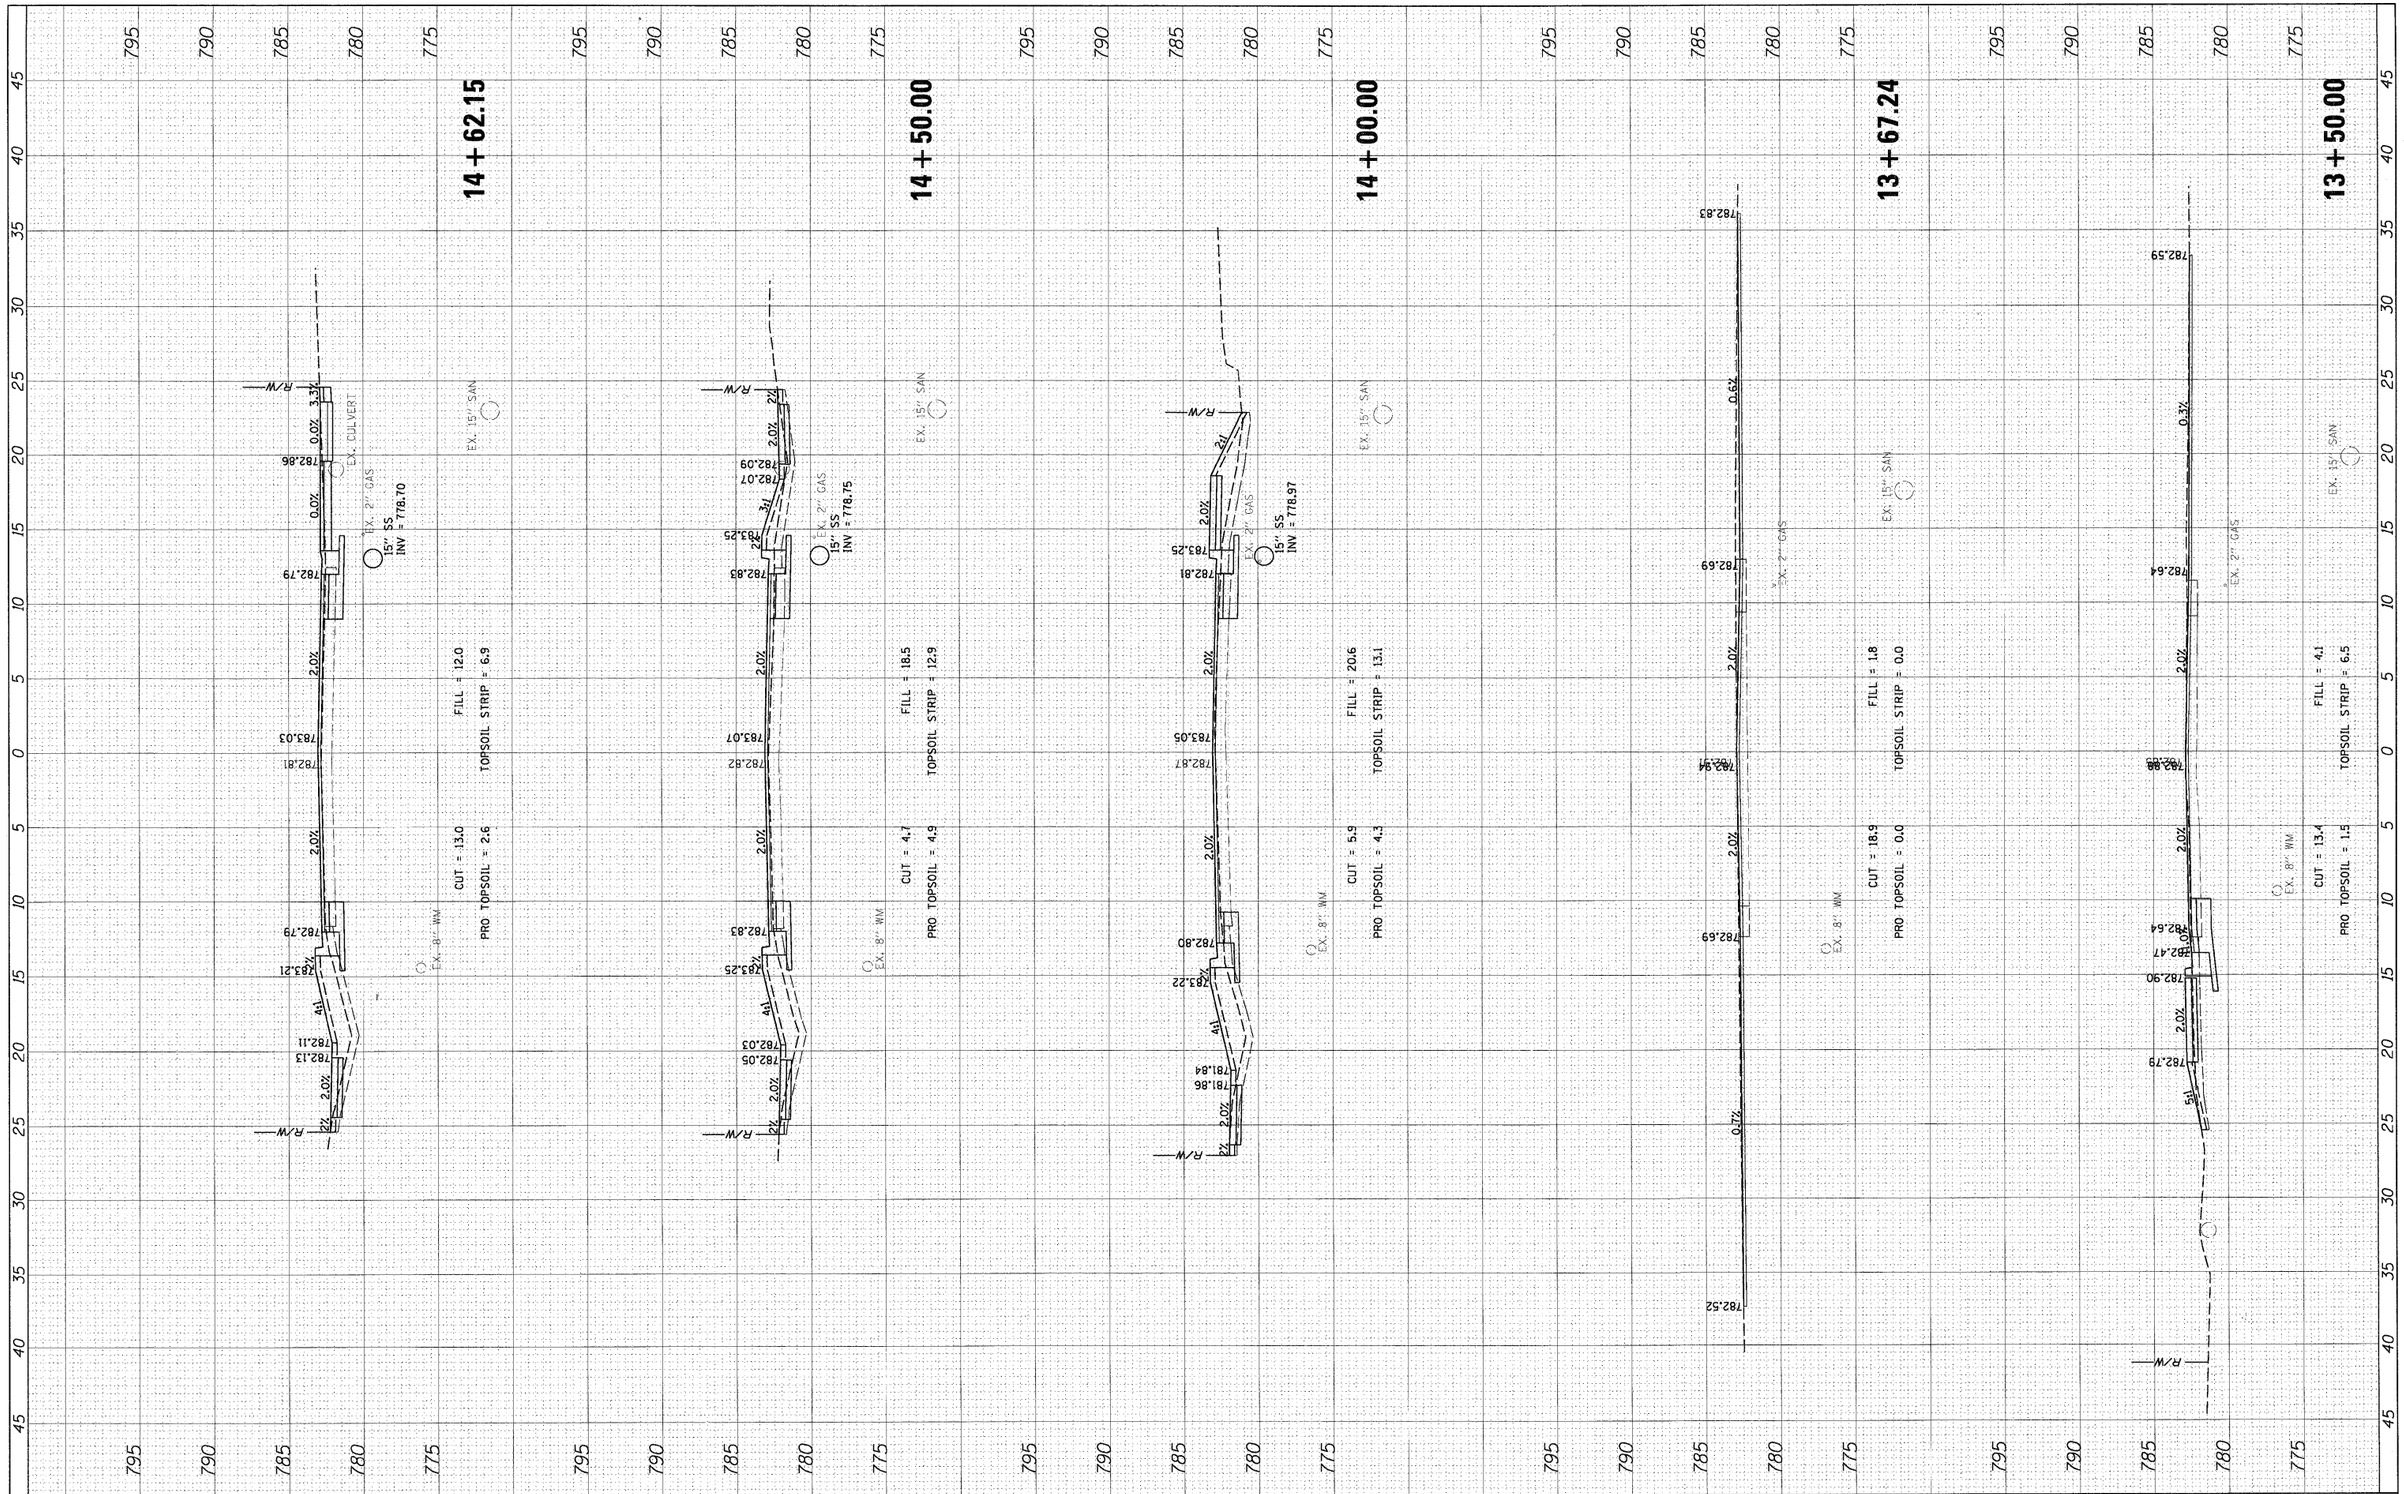

FINAL SURVEY	BY	DATE
SURVEYED		
PLOTTED		
NOTE BOOK TEMPLATE		
AREAS		
NO. AREAS CHECKED		

ORIGINAL SURVEY	BY	DATE
SURVEYED		
PLOTTED		
NOTE BOOK TEMPLATE		
AREAS		
NO. AREAS CHECKED		

FILE NAME = PXS_HIGHLAND.sht	USER NAME = mvordarer	DESIGNED - SNS	REVISED -
		DRAWN - PWN	REVISED -
	PLOT SCALE = 5'	CHECKED - MEK	REVISED -
	PLOT DATE = 3/27/2012	DATE - 09/02/2011	REVISED -

STATE OF ILLINOIS
DEPARTMENT OF TRANSPORTATION

CROSS SECTIONS
HIGHLAND ROAD

SCALE: 1" = 5' | SHEET NO. OF SHEETS | STA. 13+50.00 TO STA. 14+62.15

F.A.U RTE.	SECTION	COUNTY	TOTAL SHEETS	SHEET NO.
204	12-00060-00-WR	LAKE	50	28

CONTRACT NO.

ILLINOIS FED. AID PROJECT