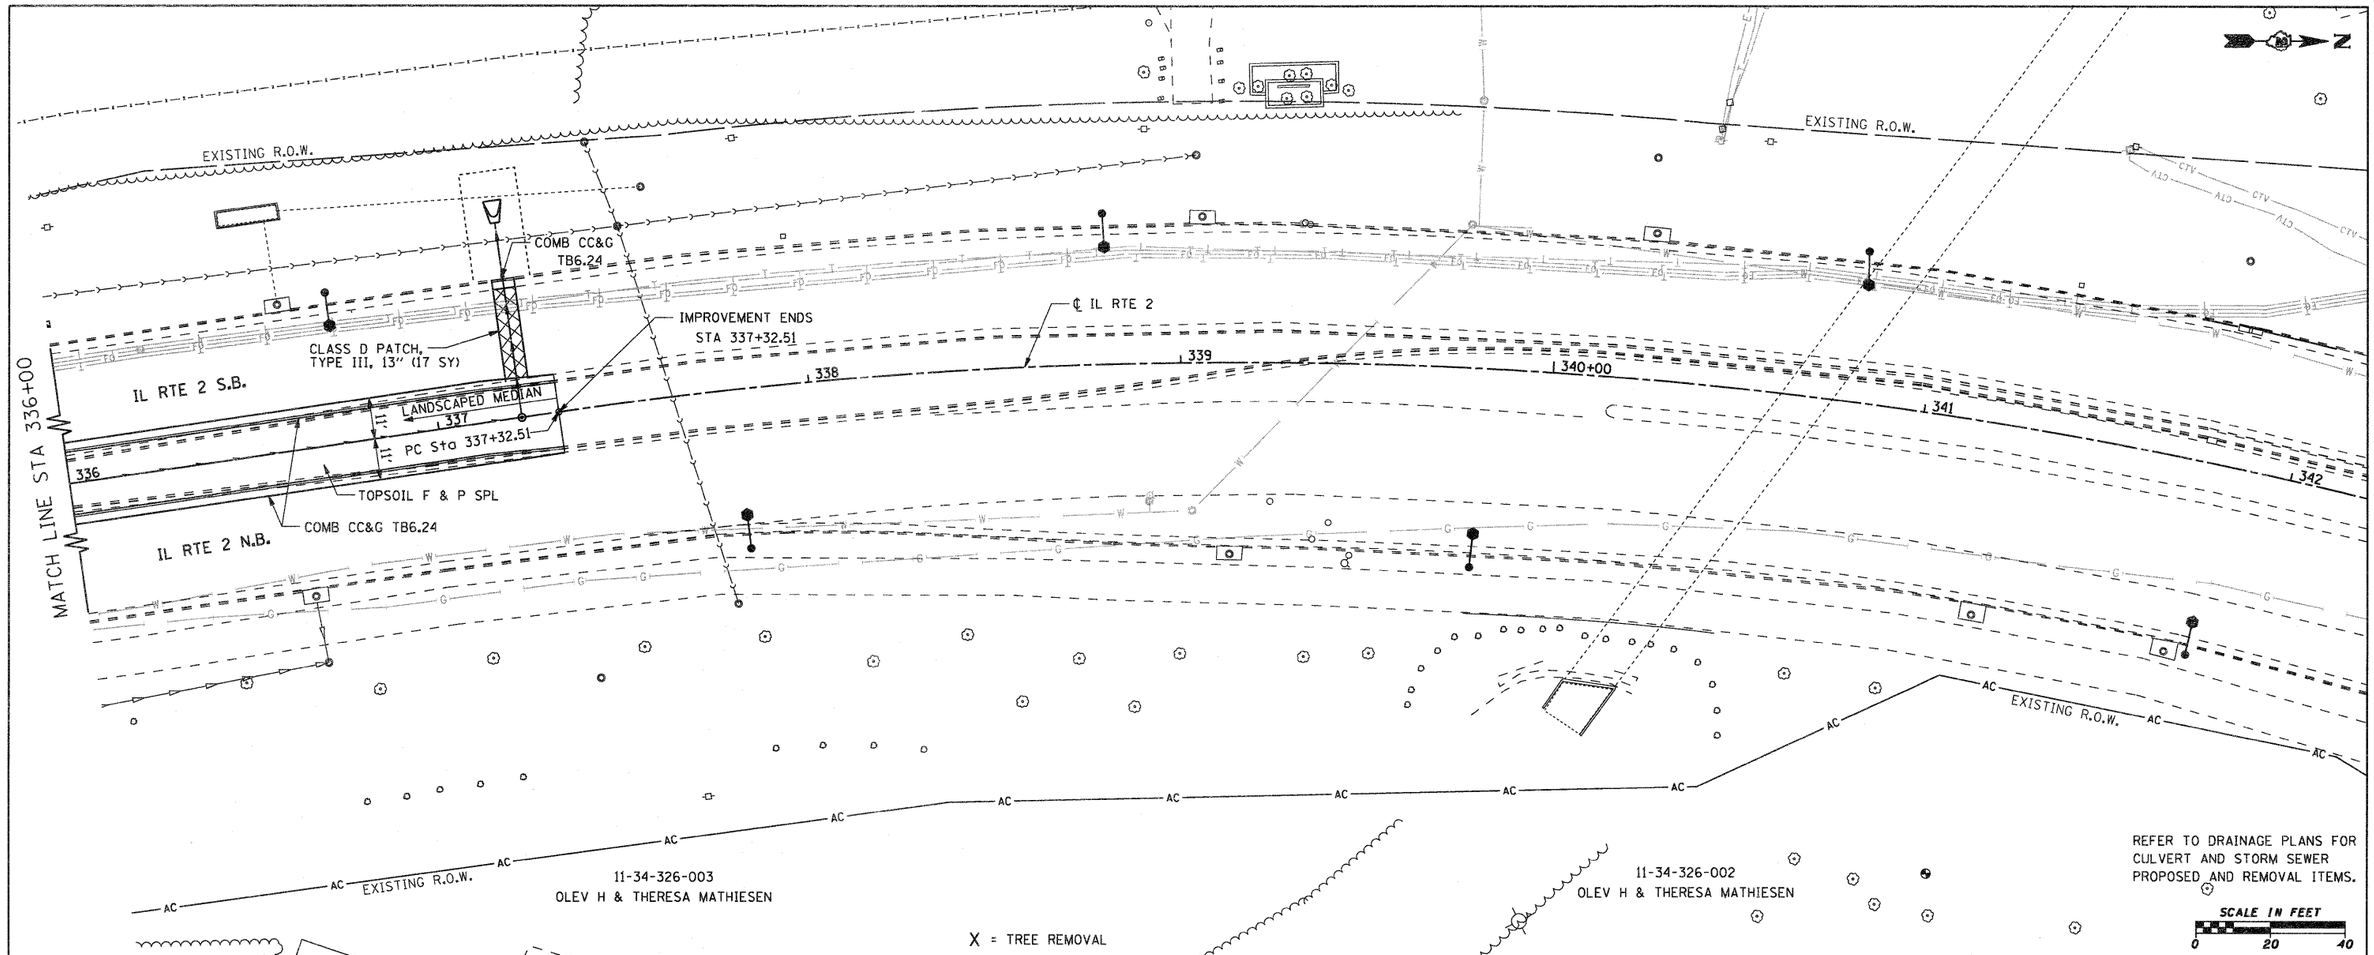

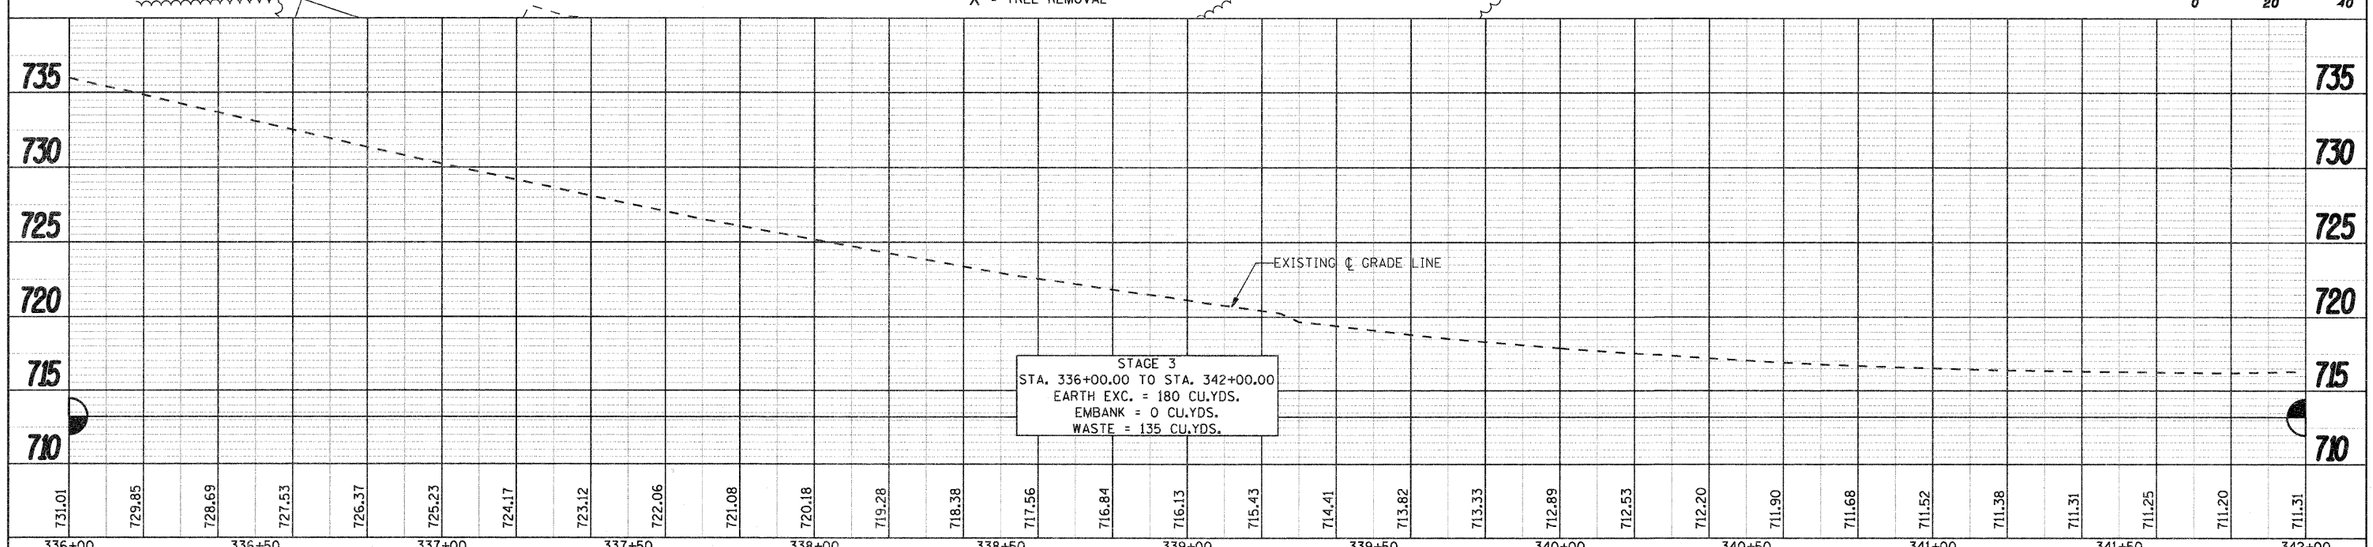

PLAN		BY	DATE
NOTE BOOK No.	SURVEYED PLOTTED ALIGNMENT VERIFIED RT. OF WAY CHECKED CADD FILE NAME		

PROFILE		BY	DATE
NOTE BOOK No.	SURVEYED PLOTTED GRADES CHECKED MANUSCRIPT STRUCTURE NOTATIONS CHKD		

FILE NAME =	USER NAME = petp	DESIGNED - CJS	REVISED -
gt\2010\trans\b10s001\dgn\plan and profile\12\D01500PLN21.dgn		DRAWN - TSG	REVISED -
	PLOT SCALE = 20.0000 ' / IN.	CHECKED - FJH	REVISED -
	PLOT DATE = 1/25/2012	DATE -	REVISED -

STATE OF ILLINOIS
DEPARTMENT OF TRANSPORTATION

FAP 742 (IL 2)
PLAN AND PROFILE

SCALE: 1" = 20' | SHEET NO. OF SHEETS | STA. 336+00 TO STA. 342+00

F.A.P. RTE.	SECTION	COUNTY	TOTAL SHEETS	SHEET NO.
742	34R	WINNEBAGO	491	78

CONTRACT NO. 64515

ILLINOIS FED. AID PROJECT