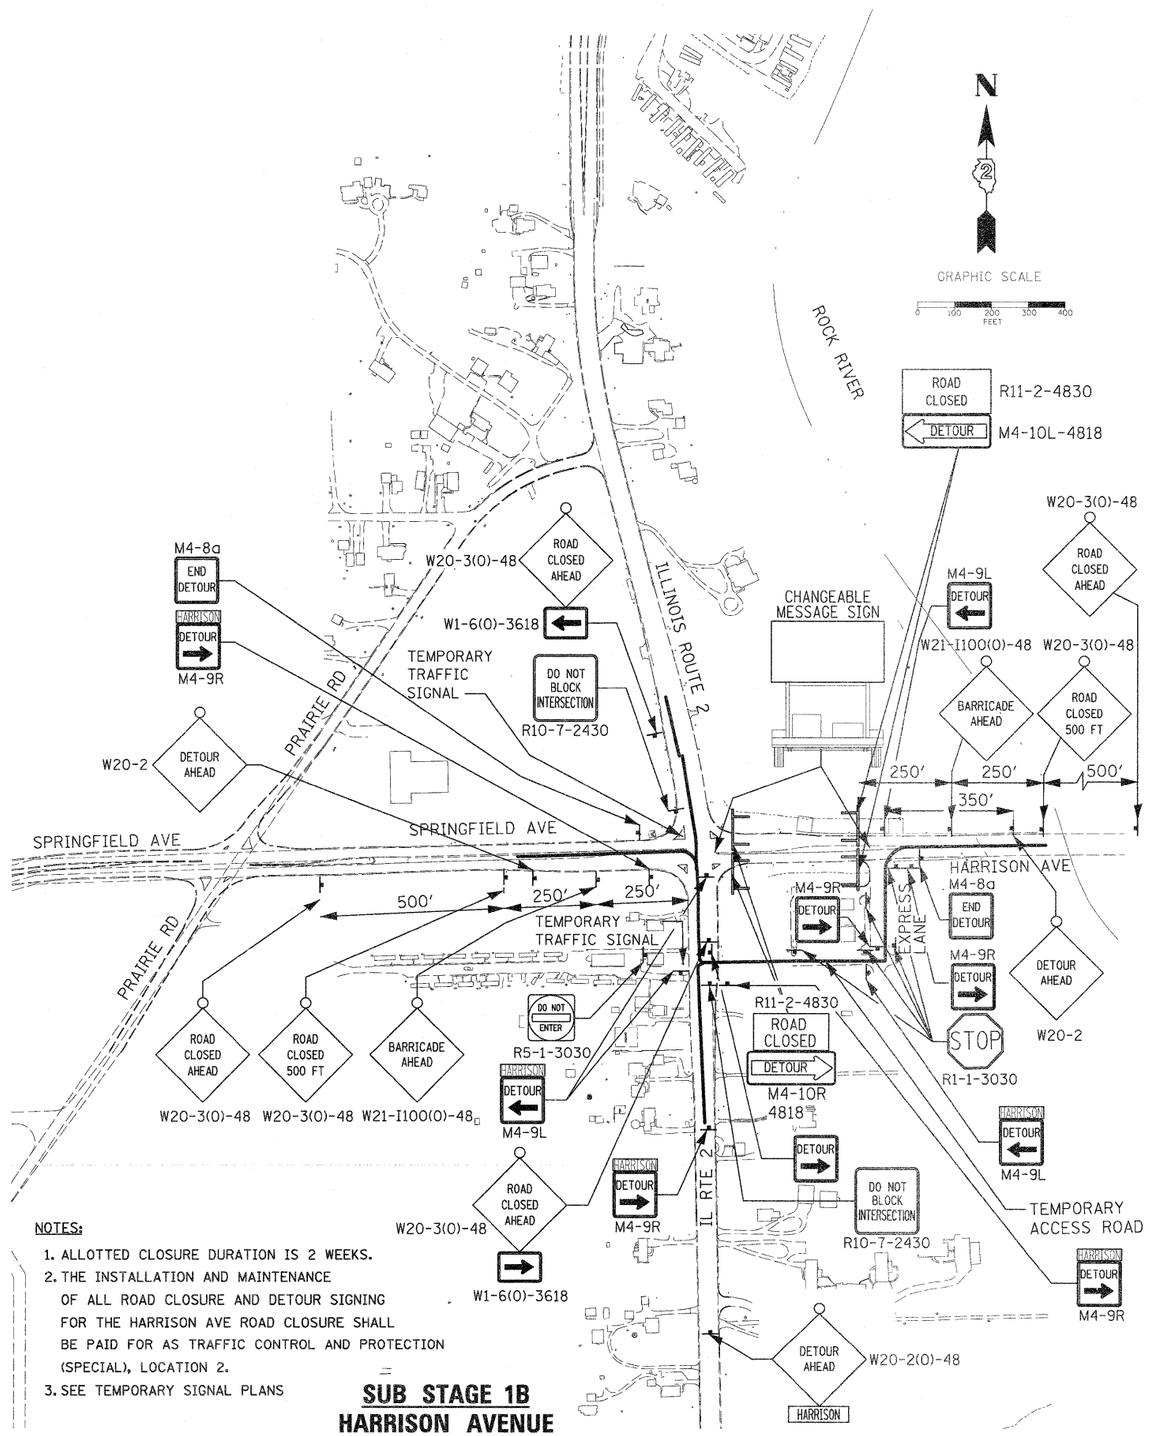

NOTES:

1. ALLOTTED CLOSURE DURATION IS 2 WEEKS.
2. THE INSTALLATION AND MAINTENANCE OF ALL ROAD CLOSURE AND DETOUR SIGNING FOR THE HARRISON AVE ROAD CLOSURE SHALL BE PAID FOR AS TRAFFIC CONTROL AND PROTECTION (SPECIAL), LOCATION 2.
3. SEE TEMPORARY SIGNAL PLANS

SUB STAGE 1B
HARRISON AVENUE CLOSURE DETAIL PLAN

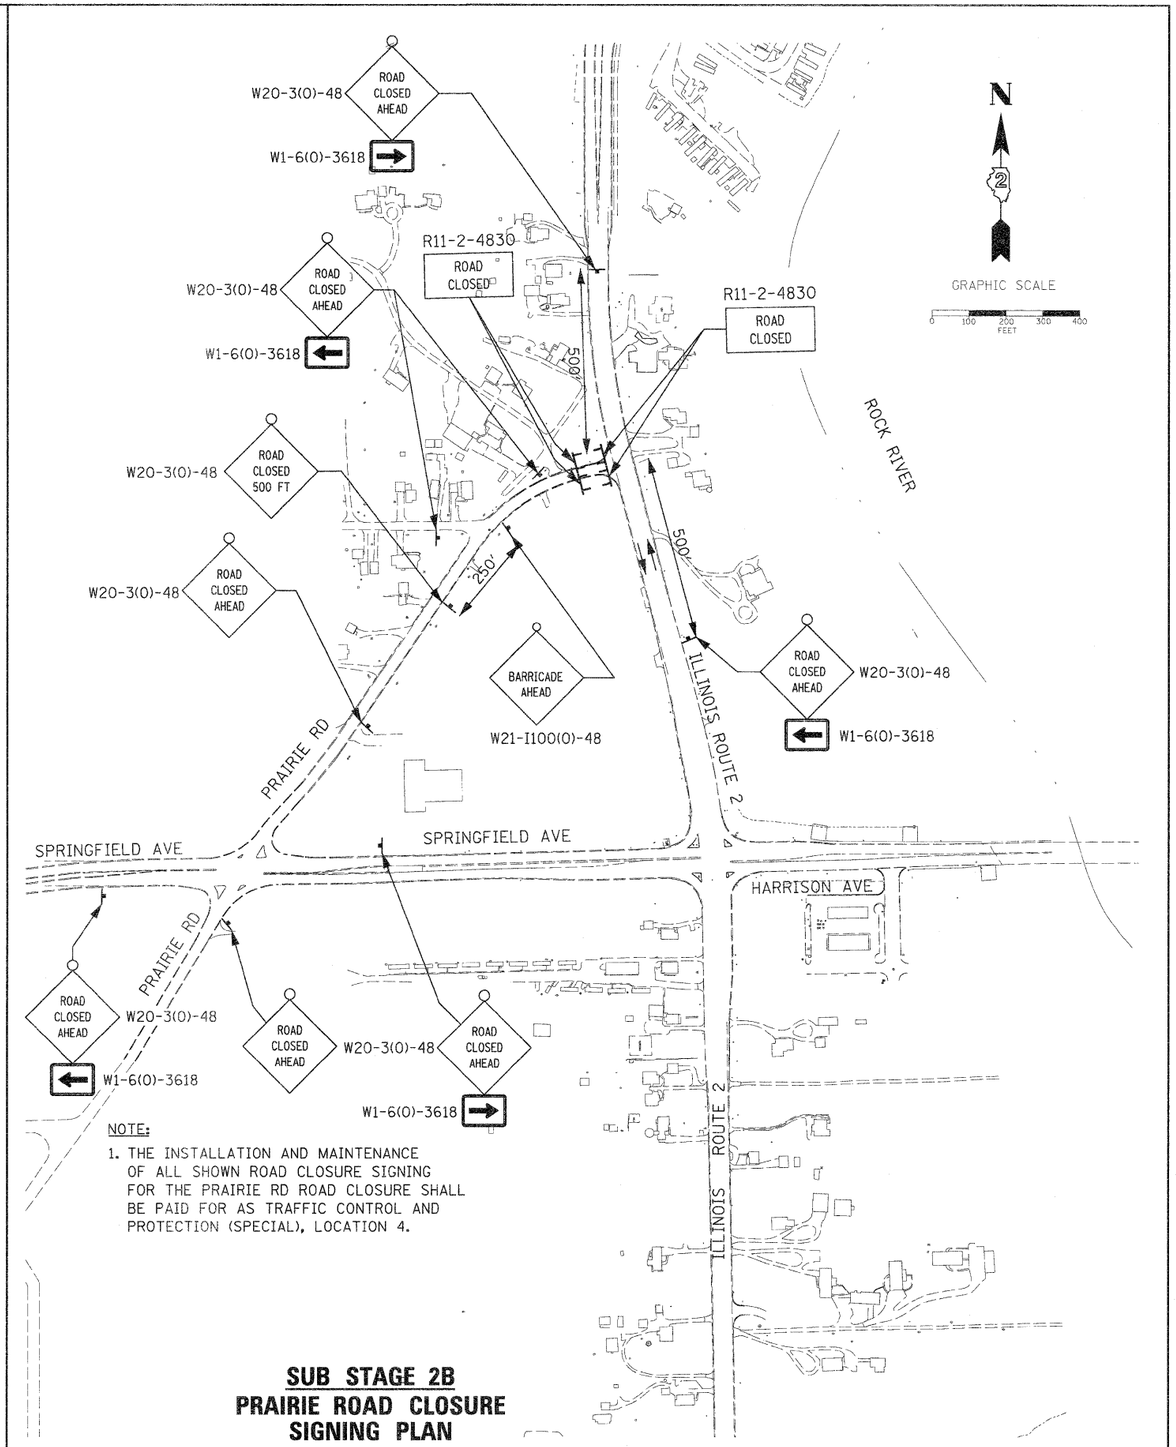

NOTE:

1. THE INSTALLATION AND MAINTENANCE OF ALL SHOWN ROAD CLOSURE SIGNING FOR THE PRAIRIE RD ROAD CLOSURE SHALL BE PAID FOR AS TRAFFIC CONTROL AND PROTECTION (SPECIAL), LOCATION 4.

SUB STAGE 2B
PRAIRIE ROAD CLOSURE SIGNING PLAN

FILE NAME = D201520-sht-staging48_IL2-Detour_PRAIRIE_2.dgn	USER NAME = TERRA	DESIGNED - BCB	REVISED -	STATE OF ILLINOIS DEPARTMENT OF TRANSPORTATION	MAINTENANCE OF TRAFFIC PLAN	F.A. RTE.	SECTION	COUNTY	TOTAL SHEETS	SHEET NO.
	PLOT SCALE = 200.0000 ' / IN.	DRAWN - CBC	REVISED -		HARRISON AVE AND PRAIRIE ROAD CLOSURE DETOUR TRAFFIC CONTROL	742	34R	WINNEBAGO	491	157
	PLOT DATE = 1/16/2012	CHECKED - DPA	REVISED -					CONTRACT NO. 64515		
		DATE - 01/17/12	REVISED -		SCALE: 1"=400' SHEET NO. OF SHEETS STA. TO STA.			ILLINOIS FED. AID PROJECT		