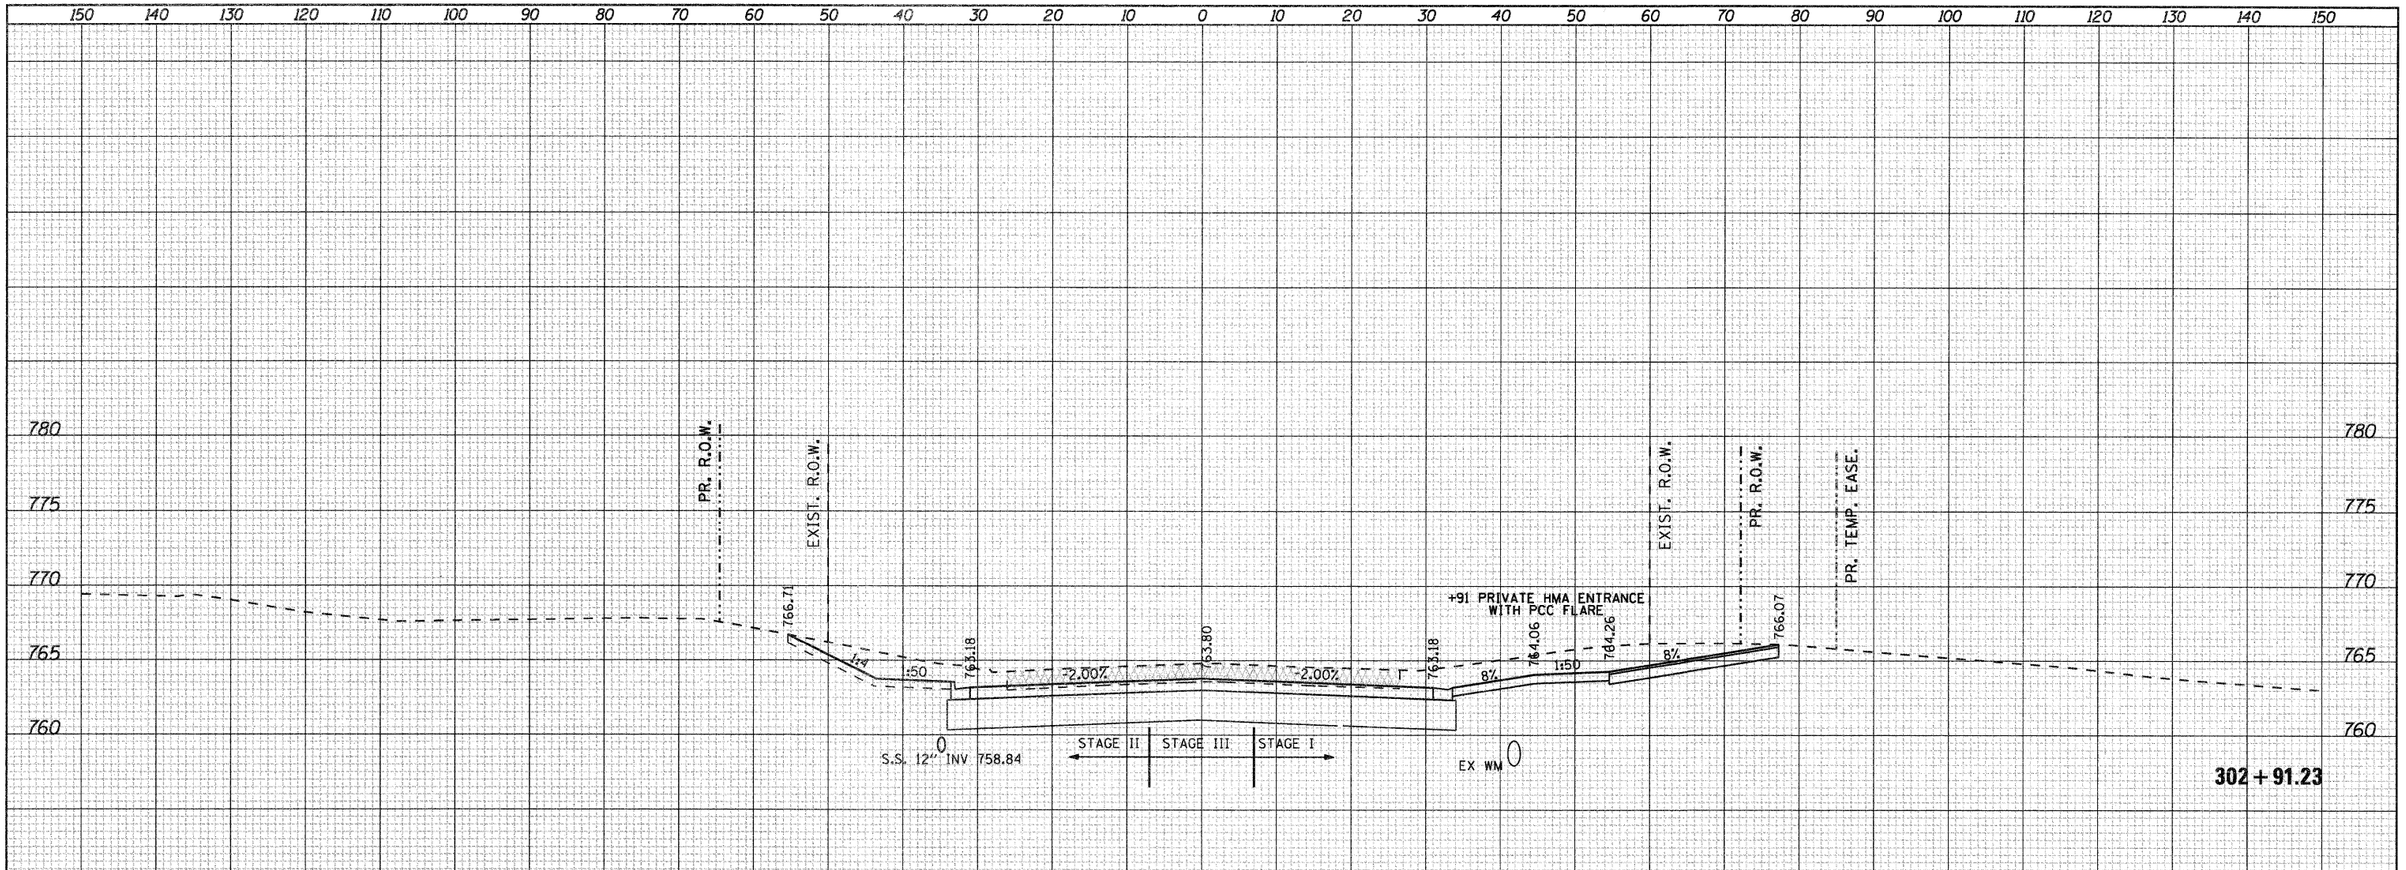

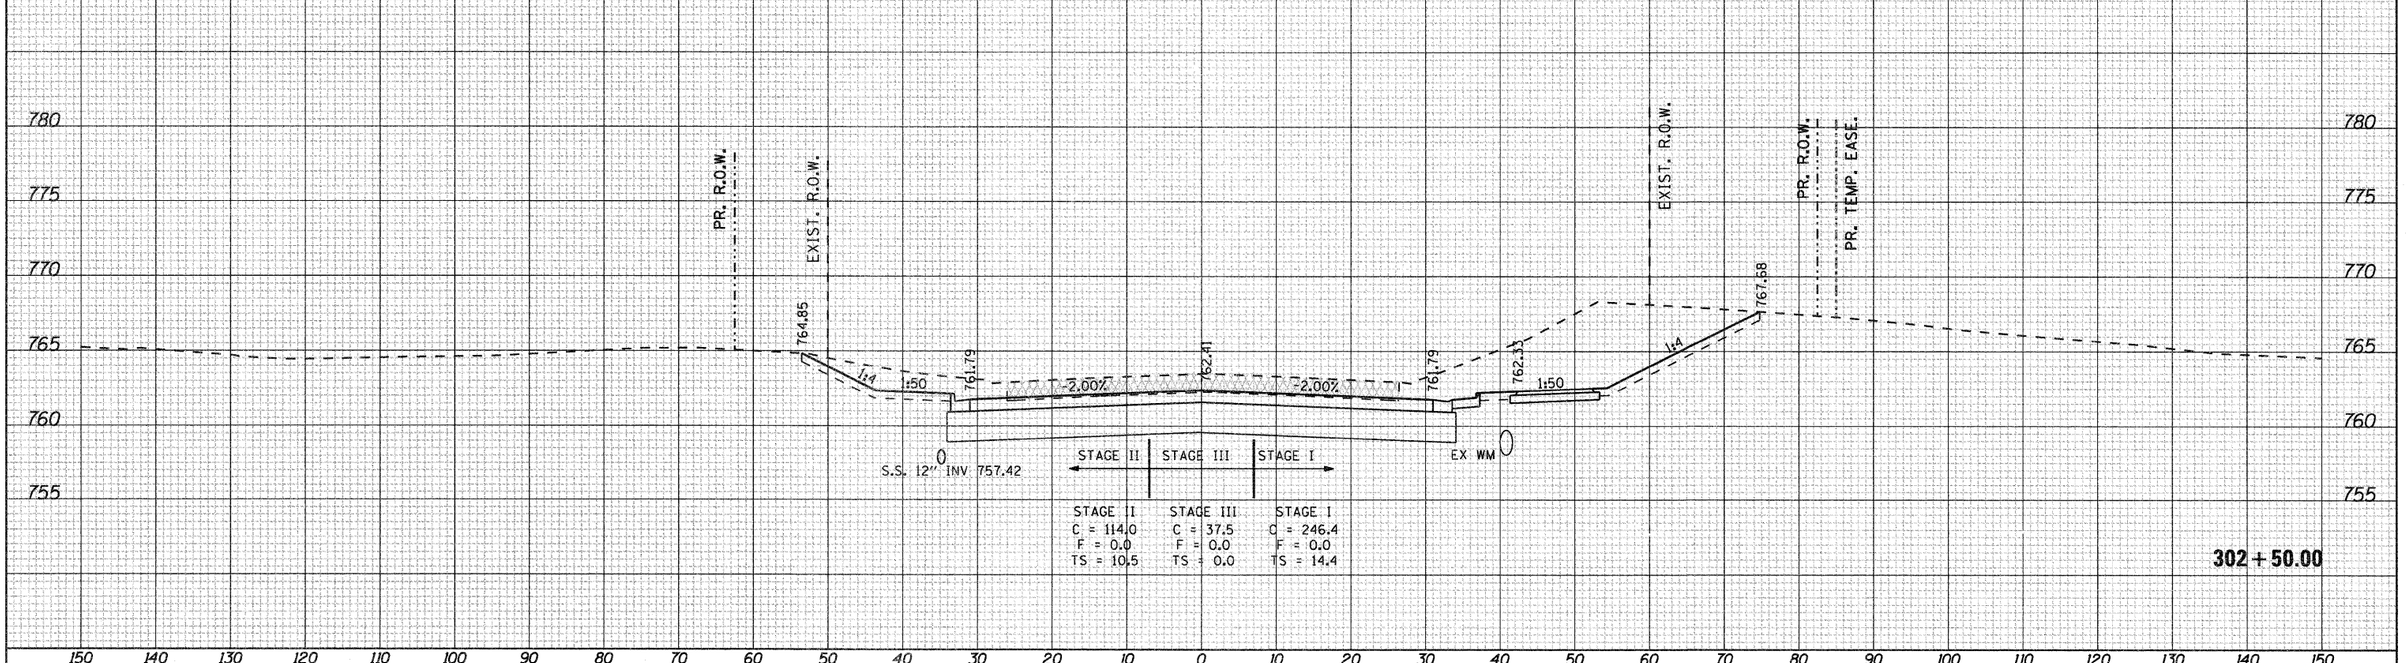

FINAL SURVEY	BY	DATE
SURVEYED		
PLOTTED		
TRACED		
SUBMITTED		
AREAS		
AREAS CHECKED		
NOTE BOOK NO.		

ORIGINAL SURVEY	BY	DATE
SURVEYED		
PLOTTED		
TRACED		
SUBMITTED		
AREAS		
AREAS CHECKED		
NOTE BOOK NO.		

FILE NAME =	USER NAME = petp	DESIGNED -	REVISED -
gi\2010\trans\b10t001\dgn\cross sections\D015000KSHT_IL2.dgn		DRAWN -	REVISED -
	PLOT SCALE = 10.0000 ' / IN.	CHECKED -	REVISED -
	PLOT DATE = 1/23/2012	DATE -	REVISED -

STATE OF ILLINOIS
DEPARTMENT OF TRANSPORTATION

FAP 742 (IL2)

SCALE: | SHEET NO. OF SHEETS | STA. 302+50.00 TO STA. 302+91.23

F.A.P. RTE.	SECTION	COUNTY	TOTAL SHEETS	SHEET NO.
742	34R	WINNEBAGO	491	418
		CONTRACT NO. 64515		
		ILLINOIS FED. AID PROJECT		