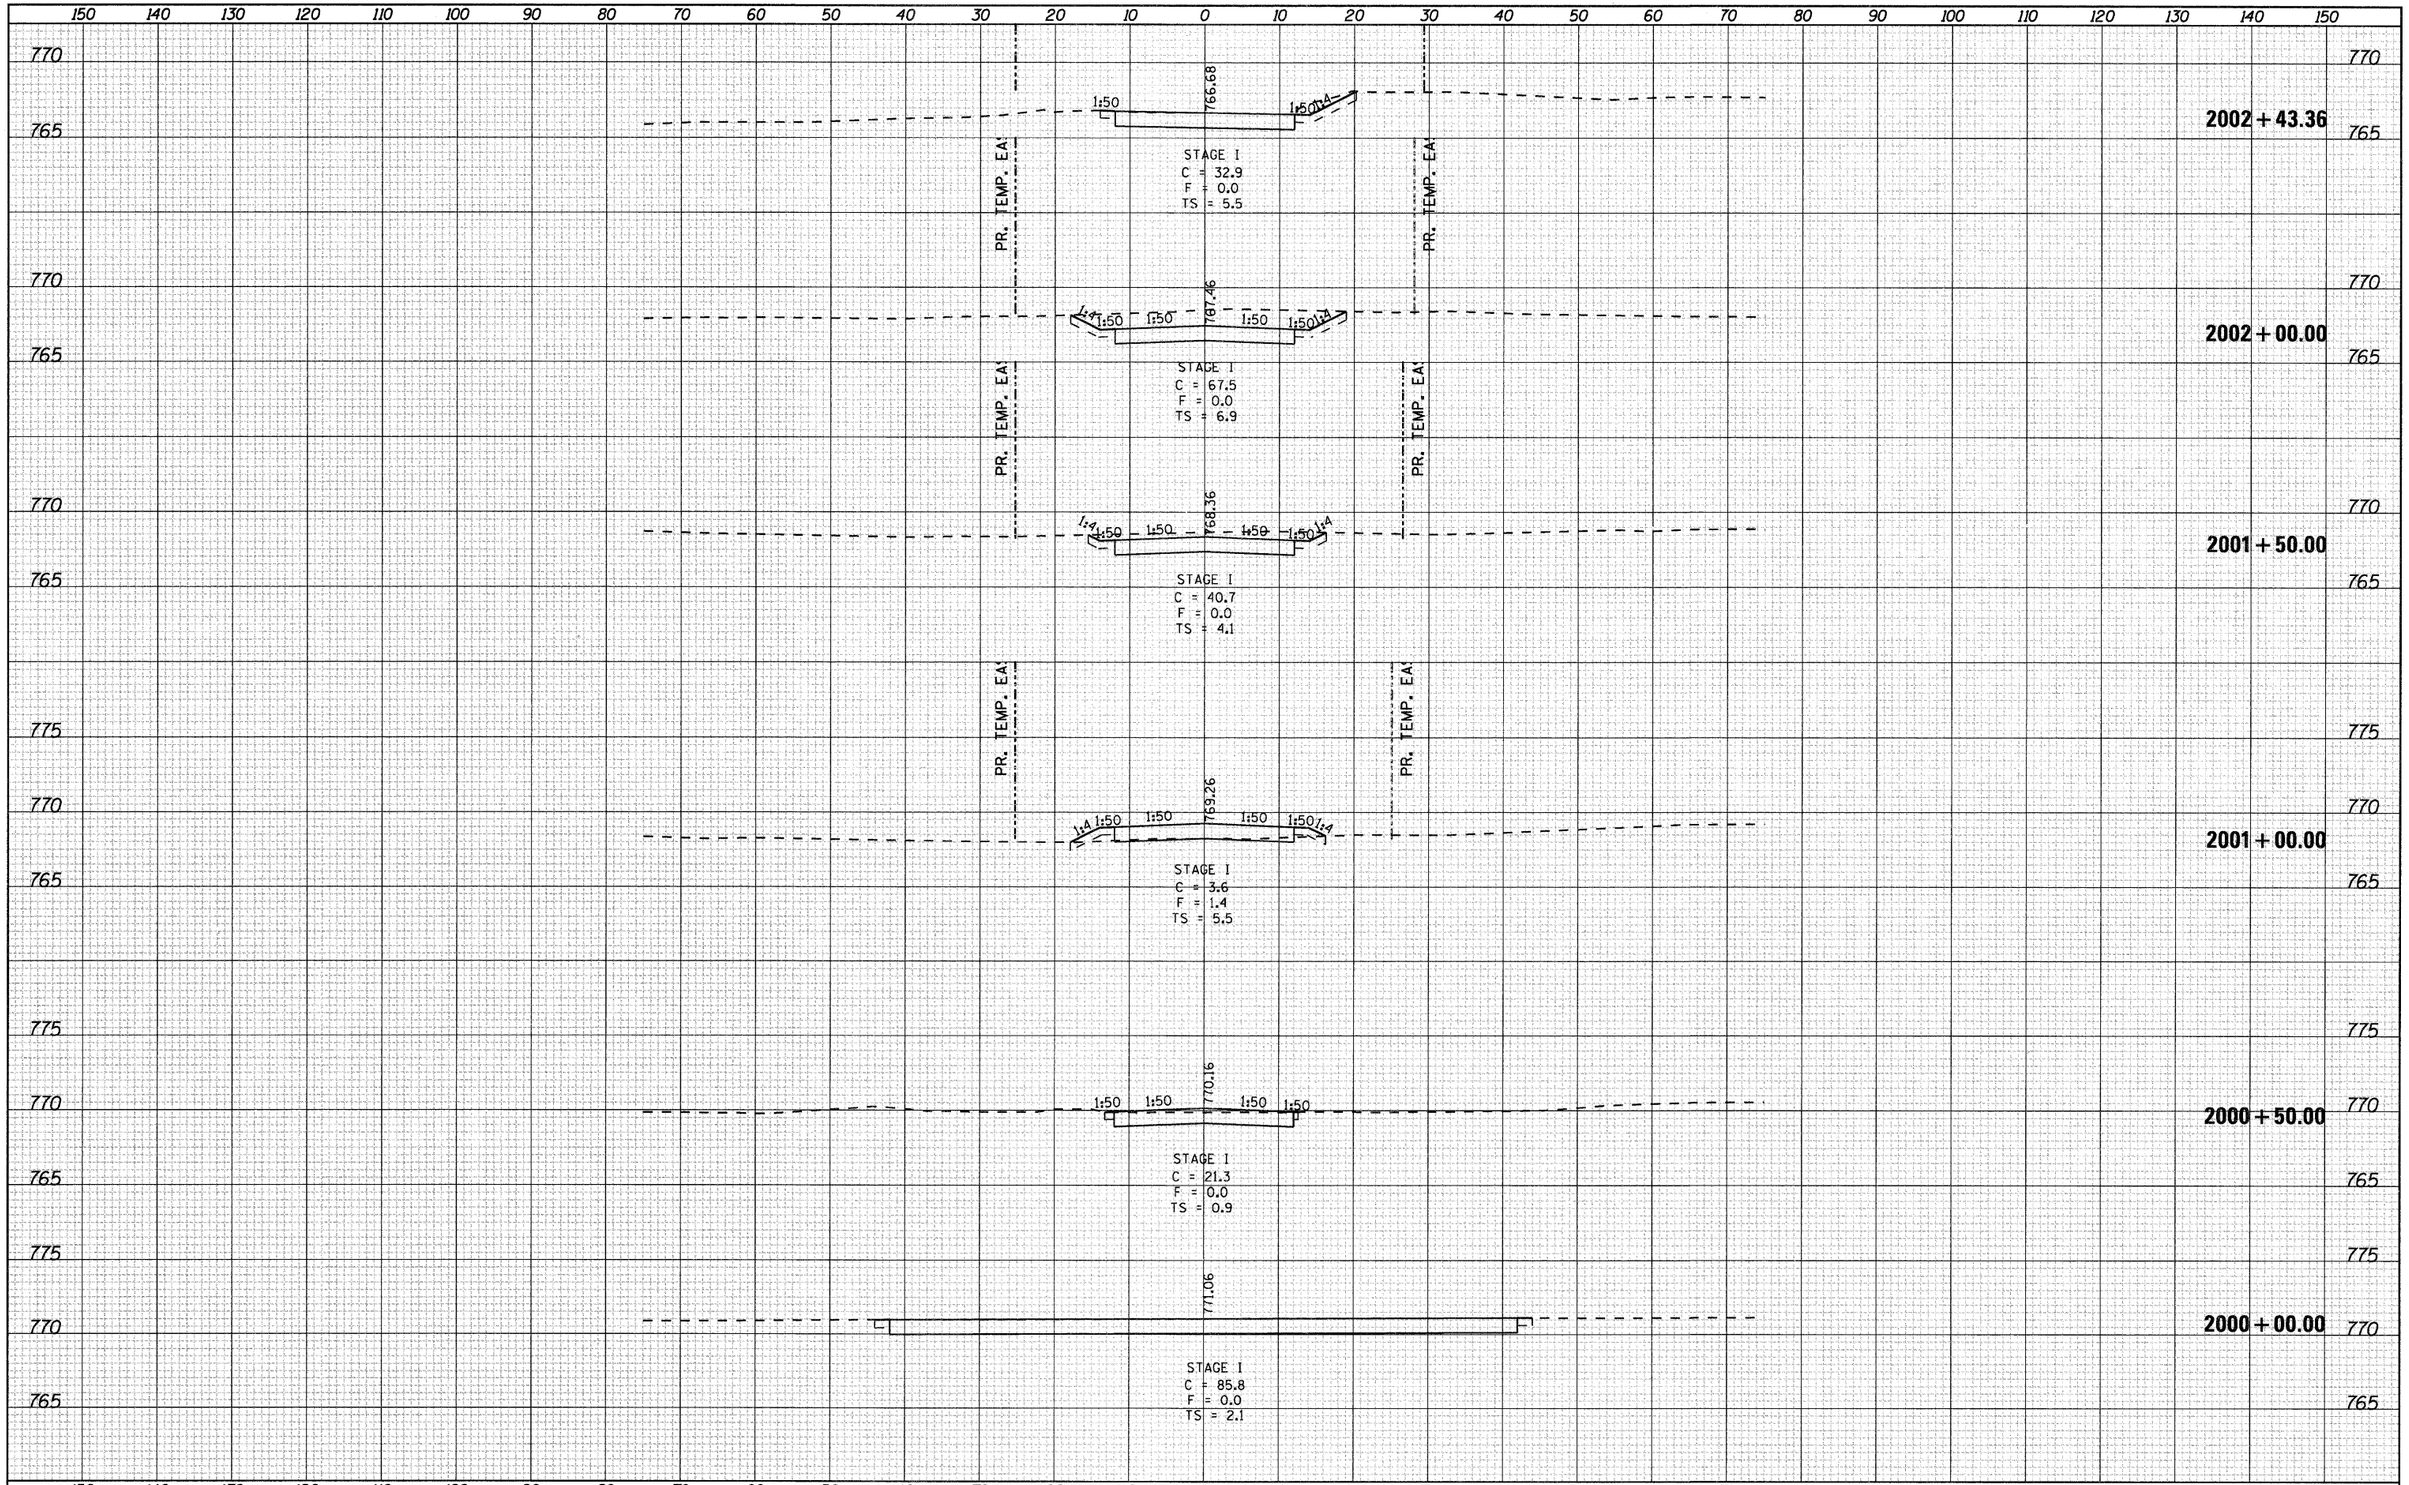

FINAL SURVEY	BY	DATE
SURVEYED		
PLOTTED		
TEMPLATE		
AREAS		
AREAS CHECKED		
NOTE BOOK NO.		

ORIGINAL SURVEY	BY	DATE
SURVEYED		
PLOTTED		
TEMPLATE		
AREAS		
AREAS CHECKED		
NOTE BOOK NO.		

FILE NAME =	USER NAME = pstp	DESIGNED -	REVISED -
g:\2010\trans\bl0t001\dgn\Cross Sections\D01500XSHT_SHELL_ACCESS.dgn		DRAWN -	REVISED -
	PLOT SCALE = 10.0000 ' / IN.	CHECKED -	REVISED -
	PLOT DATE = 1/23/2012	DATE -	REVISED -

STATE OF ILLINOIS
DEPARTMENT OF TRANSPORTATION

FAP 742 (IL2)
SHELL TEMPORARY ACCESS ROAD

SCALE: | SHEET NO. OF SHEETS | STA. 2000+00.00 TO STA. 2002+43.36

F.A.P. RTE.	SECTION	COUNTY	TOTAL SHEETS	SHEET NO.
742	34R	WINNEBAGO	491	491

CONTRACT NO. 64515

ILLINOIS FED. AID PROJECT