FINAL SURVEY NOTE BOOK NO.	SURVEYED	BY	DATE
	PLOTTED		
	MASS & SITE AREAS		
	AREAS CHECKED		

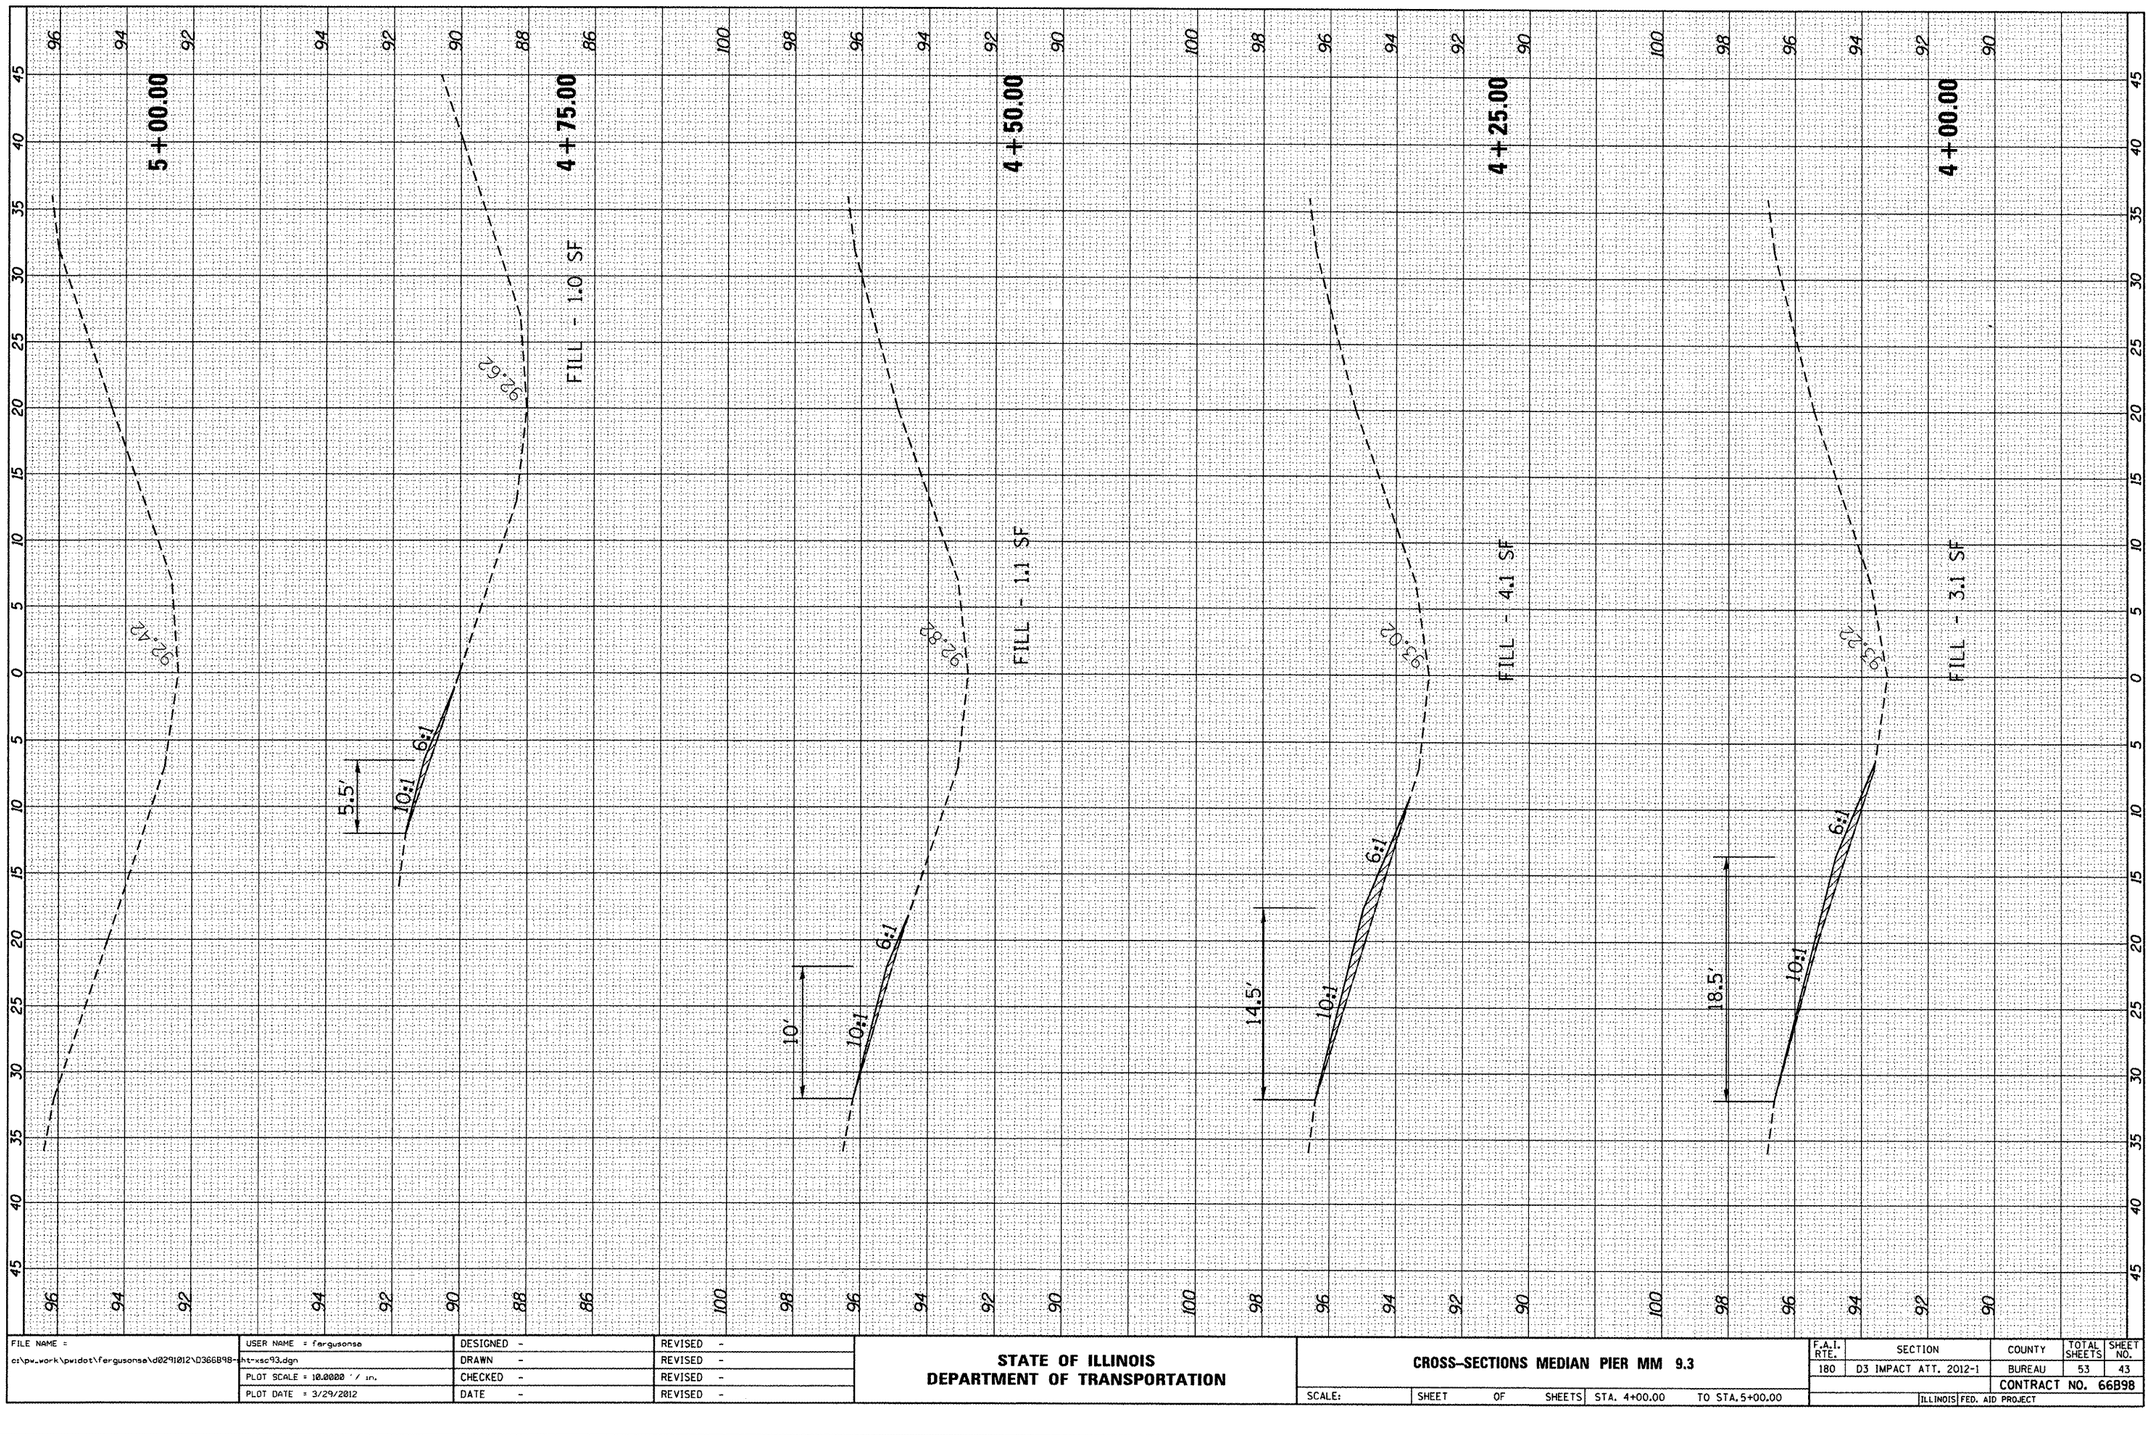

ORIGINAL SURVEY NOTE BOOK NO.	SURVEYED	BY	DATE
	PLOTTED		
	MASS & SITE AREAS		
	AREAS CHECKED		

98

FILE NAME =	USER NAME = fergusonsa	DESIGNED -	REVISED -
c:\pw_work\pwidot\fergusonsa\d0291012\D366B98-sht-xsc93.dgn		DRAWN -	REVISED -
	PLOT SCALE = 10.0000 ' / in.	CHECKED -	REVISED -
	PLOT DATE = 3/29/2012	DATE -	REVISED -

STATE OF ILLINOIS
DEPARTMENT OF TRANSPORTATION

CROSS-SECTIONS MEDIAN PIER MM 9.3

SCALE: | SHEET OF SHEETS | STA. 4+00.00 | TO STA. 5+00.00

F.A.I. RTE.	SECTION	COUNTY	TOTAL SHEETS	SHEET NO.
180	D3 IMPACT ATT. 2012-1	BUREAU	53	43
		CONTRACT NO. 66B98		
		ILLINOIS FED. AID PROJECT		